LAKE COUNTY BOARD OF ELECTIONS AGENDA

2293 N. MAIN ST.
CROWN POINT, IN 46307
COMMISSIONERS COURTROOM, THIRD FLOOR
10:00 AM

WEDNESDAY, JULY 30, 2025

Call To Order

1. Welcome
2. Pledge
3. Agenda & Livestream: https://lakecountyin.gov/departments/commissioners/agendas-c/
4. YouTube: https://www.youtube.com/@LCBER45
5. Facebook: https://www.facebook.com/LCBER45
6. Website: https://lakecountyin.gov/departments/voters

Roll Call

1. Clerk Brown
2. Ms. Candelaria Reardon
3. Mr. Mellon
4. Mr. Reed
5. Chairman Smith

Approval of Minutes

July 15, 2025

Old Business

Map Proposal Discussion (Proposal #1 Items)

Map Proposal Discussion (Proposal #2 Items)

2025 Annexes

New Business

Special Election - Lake Central School Corp.

Correspondence

Counsel Reports

Purchase Orders

Next Meeting (Notice is given to the news media pursuant to I.C. 5-14-1.5-5(a))

1. Regular Meeting - August 19, 2025 - 10 AM - Commissioner's Courtroom

Public Comment

Adjournment

Item Cover Page

BOARD OF ELECTIONS AGENDA ITEM REPORT

DATE:	July 30, 2025
SUBMITTED BY:	Jessica Messler,Elections
ITEM TYPE:	Elections Agenda Item
AGENDA SECTION:	**Approval of Minutes**
SUBJECT:	July 15, 2025
SUGGESTED ACTION:	

ATTACHMENTS:
Board Meeting 07-15-25 512591_4PP.pdf

In the Matter of:

LAKE COUNTY BOARD OF ELECTIONS AND REGISTRATION

BOARD MEETING

July 15, 2025

BOSS REPORTERS

(219) 769-9090

www.bossreporters.com

STATE OF INDIANA)
)SS:
COUNTY OF LAKE)

BEFORE THE LAKE COUNTY BOARD OF
ELECTIONS AND REGISTRATION
CROWN POINT, INDIANA

REPORT OF PROCEEDINGS had at the meeting before the Lake County Board of Elections and Registration, reported by Beth A. Barnette, CSR and Notary Public, Illinois License No. 084-004727, at the Lake County Government Center, 2293 North Main Street, Crown Point, Indiana, on the 15th day of July, 2025, at 10:15 o'clock, in the morning.

BOSS REPORTERS
& VIDEOCONFERENCING
GARY * MERRILLVILLE * VALPARAISO, INDIANA
(219) 769-9090

APPEARANCES:

Kevin Smith, Board Chairman
Mike Brown, Board Member
Michael Mellon, Board Member
John Reed, Board Member
Mara Candelaria Reardon, Board Member
Michelle Fajman, Director
Jessica Messler, Assistant Director
Jerry Schmitt, Election Administrator
Genny Gasparovic, Assistant Election Administrator
Lori O'Dea, Campaign Finance Clerk
Michael Tolbert, Board Attorney
Carly Brandenburg, Board Attorney
and
Members of the Public

* * *

I N D E X

ITEM	DESCRIPTION	PAGE	LINE
Call to Order		4	1
Roll Call		4	8
Other	Chairman Niemeyer	4	24
Approval of Minutes	May 20, 2025	20	20
Old Business	Complaint Tracker	21	20
	Equipment Bid Process	23	9
	VSTOP Audit Findings	23	14
	Latinos Rep. Project	24	4
New Business	CFA-Campbell	24	10
	Hanover School Corp.	24	15
	DLGF Paperwork	27	23
	2025-01	28	16
	2025-02	30	13
	Modus Software	31	13
	Sec. of State Letter	38	17
	Proposals 1 and 2	39	8
Correspondence	HEA Letter & Calendar	65	13
Counsel Report	None	65	20
Purchase Orders	1 through 16	66	4
Next Meeting	August 19, 2025	72	11
Public Comment	Transcribed	72	18
Adjournment	11:24 a.m.	84	2

* * *

CHAIRMAN SMITH: I'm going to call to order the Lake County Board of Elections and Registration Board meeting for today, July 15, 2025. It's 10:15. If we could all please stand for the Pledge of Allegiance.

(Pledge of Allegiance recited.)

CHAIRMAN SMITH: Thank you, and welcome, everyone. Could we have Roll Call, please.

MS. FAJMAN: Clerk Brown?

MR. BROWN: Here.

MS. FAJMAN: Mara Candelaria Reardon?

MS. CANDELARIA REARDON: Present.

MS. FAJMAN: Mike Mellon?

MR. MELLON: I am here.

MS. FAJMAN: John Reed?

MR. REED: Present.

MS. FAJMAN: Kevin Smith?

CHAIRMAN SMITH: I'm here. We have a quorum. All members are present. I would mention that the agenda has been posted and we are live streaming per Indiana Code.

All right. I do notice that we have Chairman Niemeyer here, of course.

Welcome, Mr. Chairman.

MR. NIEMEYER: Thank you.

CHAIRMAN SMITH: It's my understanding you want to have a couple words and, of course, you have the floor early, so we can have you be recognized.

MR. NIEMEYER: Yes. Thank you, Mr. Chairman, for the opportunity to speak. Thank you, Board, for being here and participating in this important process. So, at the most recent County Council meeting, and the one previous to that, I had presented some things that I discovered that started back in February.

So, as many people know, per both Party rules we conduct a caucus every four years following the presidential elections to organize our parties, and in those caucuses we elect our chairman, vice-chair, secretary, treasurer. And in our case it's Republicans, and we held ours off-site on a Saturday. Democrats held theirs here. That's not an issue.

The issue is, in preparation of the caucus, it was discovered that there were

Page 6

two -- at least two, maybe three, but we have video of two Democrat workers who were doing setup work for the Democrat caucus while they were on regular government time; so being paid by the taxpayers for a political activity.

MS. MESSLER: I'm sorry. Can we pause because it's still not on.

CHAIRMAN SMITH: Sure. And, Mr. Chairman, I'm sorry.

MS. MESSLER: I am so sorry. I'm just going to record it on a recording device and hope for the best at the moment. I'm sorry, everybody.

CHAIRMAN SMITH: Okay. We're all trying to use this new technology. It's supposed to make us better and more efficient.

MR. NIEMEYER: Well, I can tell you during the County Council meeting we didn't have these troubles.

MS. MESSLER: I know. The power went out this weekend. So, nothing's connected at all.

CHAIRMAN SMITH: It was smooth as silk?

MR. NIEMEYER: Smooth as silk.

Page 7

CHAIRMAN SMITH: I apologize.

MS. MESSLER: Okay. It's recording on that, so.

CHAIRMAN SMITH: Okay. Yes, Mr. Chairman.

MR. NIEMEYER: Okay. So, we dug in, didn't want to make any negligent accusations against any one person. So I put together a packet of information here that has that incident, as well as what was discovered after the May Primary, which it was brought to my attention that we had several inspectors at polling places who did not attend the in-person training, as is required in policies that you all have adopted for Lake County elections, as well as exist in Indiana Code.

We have the code in here. We have the internal policies. We went back to 2024 to see if this was a clerical error and it was not. There was over 50 inspectors who were paid as if they attended training and they did not. Now, Indiana Code does give you all discretion to adopt a waiver of that training if certain circumstances within the code are met.

Page 8

So, I do acknowledge that this Board does have that ability, upon a vote of this Board, to do so. So if that's something you'd like to do in the future, then that's something you could consider. The purpose of this presentation is not to go on some sort of a witch hunt or to look for problems where they don't exist, but it's where we have procedural issues, we want them corrected.

In the press release that I issued to the press, which is also contained herein, you'll see that I did not single out people who are election workers. The goal of this is not to seek punitive measures taken against individuals. It's to correct problems. So what I hope is that you'll take some time to look this over, if I could submit this to all of you.

CHAIRMAN SMITH: Absolutely.

MR. NIEMEYER: And as you do, if you have questions for me, I'd be glad to answer them. I'm sure Michelle could also provide some insight, as well as Jessica. So my hope is that when we have problems like this arise, that we find a way to work

Page 9

together to correct them before they become issues that make the front page of newspapers because of legal action. So, that's the goal. Right? As a county councilman, a lifelong Lake County resident, I believe Lake County is the best county in the State of Indiana and I want our reputation to reflect that.

And, also, I noticed on your agenda you have the map proposals coming up. I will be sticking around. If you would like any dialogue, input, insight as to the maps that Jessica and I worked together on as one of the proposals, I'm happy to provide that as well.

CHAIRMAN SMITH: Thank you, Mr. Chairman. Thank you for the information. Do you have a copy for our attorneys?

MR. NIEMEYER: We do.

CHAIRMAN SMITH: What I'd like to do is -- obviously, we're all going to individually look at this, but I'd like to direct our attorneys to look at the materials that Chairman Niemeyer has given us, take a look and report back, I guess, hopefully, by the next meeting; but, if not, at your

Page 10

convenience, and that way at least we'll ask our attorneys to kind of take a look at this and see what's --

MR. MELLON: Mr. Chairman.

CHAIRMAN SMITH: Mr. Mellon.

MR. MELLON: Just out of curiosity, with respect to the staff, what is our policy with inspectors that don't attend training? I always thought that -- and I go way back again. So I always thought in the past you didn't get paid if you didn't attend the training.

There was a couple of times I remember in the history that it did come to the Board that somebody said, well, this person couldn't be there, so on and so forth, so they did an online training or they did something, or somebody met with them separately, and so we approved the payment of them. What is our current policy on that?

MR. BROWN: Could I interject, Mr. Chair?

CHAIRMAN SMITH: Sure. Well, does anyone want to answer Mr. Mellon's question and then we'll address Clerk Brown?

Page 11

MS. FAJMAN: Sure. So, in 2020, everything became online due to COVID. '21, there was no election. '22, we were in the process of trying to bring everybody back to the table. '24, we tried to make it mandatory. Keep in mind all the training sessions are the same exact. Whether you're here in person or online, it is no different. At one point in time we had hired Konnech, which was going to be able to monitor these and do online classes to where people would do a test on it. As you recall, our Board decided to cancel that contract. We have nothing.

Coming up on the agenda today you will see a couple items that we have been reviewing that could do that again -- and we'll discuss more when we get there, so that we can track it. We do the Thursday evening session, we do like two sessions on Saturday, and then we always offer the Monday session. I will tell you that we have the iPads that we try to sign people in.

Of course, students cannot sign in because they're not a registered voter. They

Page 12

will do cards on those, and sometimes people can't sign in because we couldn't find them due to name changes, whatever, the information is wrong based off their driver's license and so we have them do cards. We do the Monday sessions, and in the heat of an election, similar in the presidential election, we were training people at 7:00 o'clock at night on Monday night.

Did we remember to do the iPads on all of them? Absolutely not. Most of the ones probably that came on Monday, we don't. We sometimes have a list of people who did come on Monday. We do have their pay claims where they're stating that they attended training sessions, same with judges and clerks. You're taking them at their word because we have no way of checking.

MR. MELLON: So you're saying that every single inspector has training.

MS. FAJMAN: They all come to pick up their materials, yes. They've all -- they signed. If they sign saying that they did training, then we pay them. We are looking at a system that can track that, but a lot of the

Page 13

ones that came on Monday we, as a staff, failed because we didn't have the iPads set up for them to check in on. I contacted someone from the Special Election this year, called them up on the phone. The person's name is Abigail. I'm like, Abigail, you always come. She's like, I was there on Monday, Joel trained me. I was with him at the --

CHAIRMAN SMITH: I just want to get into --

MS. FAJMAN: Well, we don't have any.

CHAIRMAN SMITH: Mr. Mellon's question was just what's our policy.

MR. MELLON: What's our policy. And so what I'm hearing you say is your belief -- and correct me where I'm wrong, but your belief is that everyone attended the training, but you cannot be certain of that 100 percent because you had iPad failures and you had some difficulties.

MS. FAJMAN: I cannot be 100 percent certain.

MR. MELLON: So when you have something like an iPad failure, wouldn't that

Page 14

be something to notify the Board that we're going to pay these X amount of workers, they're not signed in properly, since it is State law? And then, we do have the authority to waive, you know, the State law or to go ahead and pay them because of extenuating circumstances. I mean, that would be a great extenuating circumstance.

CHAIRMAN SMITH: And I apologize because I'm not even -- and this is my ignorance, I'm not sure what the State law is. That's why I want our attorneys to kind of look at the material and get back to us. I think that's only fair. I haven't looked at this yet, Mr. Chairman, I'm sorry. This is the first time I'm seeing it.

MR. NIEMEYER: That's okay. And if I can just interject a little information. In order to avoid making any sort of statements on something that could have been mechanical or clerical, that's why we went back through the '24 Primary and the '24 General, and this is kind of a repetitive thing.

So, again, we want this -- we want

Page 15

to see this corrected. We want to see the policies that you all adopted, which states every inspector must attend in-person training, and the code is 3-6-6-40. So those are things that you all can look at and consider.

CHAIRMAN SMITH: And we will. I appreciate you bringing it to our attention.

MR. MELLON: And then -- oh, I'm sorry, Mike.

CHAIRMAN SMITH: Clerk Brown.

MR. BROWN: So I want to make it clear, Mr. Chair. Thank you for bringing this information before us. You've presented it to us. We need to look at it, our attorneys need to look at it, and then I think we can start our question and answer. I don't think this is the appropriate time to start this particular question and answer.

I see my colleague wants to ask some questions, but at this time, until we review all of this information, we appreciate it. As I said to you when I spoke to you before the board, this Board will take this in and we will make the decisions based on what

Page 16

our attorneys tell us, and whatever we need to do to correct it, it will be corrected, but it has to be done in the right way.

MR. NIEMEYER: Yes.

MR. BROWN: And this is not the way.

MR. MELLON: Mr. Chairman.

MR. NIEMEYER: I was asked by the Council to present this to you all.

CHAIRMAN SMITH: Absolutely.

MR. BROWN: And we appreciate it.

MR. NIEMEYER: And I appreciate your attention to this matter.

MR. BROWN: I promise you we will address it.

MR. MELLON: Mr. Chairman?

CHAIRMAN SMITH: Mr. Mellon.

MR. MELLON: I just want to make it clear that I'm not asking specific questions about these issues. I'm just asking questions about our policies and how we function, so that when I go back to read this, I can understand our policies better.

CHAIRMAN SMITH: And I just want to make sure Michelle knows that -- given that

Page 17

statement, I just want to make sure that I don't want you to get into examples. I don't want to get into --

MS. FAJMAN: No problem.

CHAIRMAN SMITH: -- this information because I want to make sure that we're not -- you know, I just want to make clear what we're trying to accomplish here. And as Mr. Chairman mentioned, you know, we want to look at policies, procedure, process, that if there is a gap, there's an issue, we figure it out.

MR. MELLON: So, another question, just a basic policy question, for both sides, Republicans and Democrats. It is policy -- and I assume this is correct, that it's policy that people cannot go off into political partisan types of things on office hours. That's against the rules.

CHAIRMAN SMITH: I mean, that's a statement, but okay.

MR. MELLON: No, what I'm saying is, is that our policy?

CHAIRMAN SMITH: Well, I think that we --

Page 18

MR. BROWN: Really?
MR. MELLON: Well, I can ask a question, Mike.
MR. BROWN: Clearly, the information that's been given to us, until we review the information the proper way, then we can get into the questions. You just --
MR. MELLON: I'm not allowed to ask questions of the staff about our existing policies?
CHAIRMAN SMITH: I think you can ask the question. I just don't know that --
MR. MELLON: Mike, I think you're way out of line here. I got to be honest with you.
MR. BROWN: So be it. I think you are too.
CHAIRMAN SMITH: Gentlemen --
MR. MELLON: Okay. I'm going to continue with my question because it's a legitimate question.
CHAIRMAN SMITH: Jessica, do you want to answer Mr. Mellon's question? We'll let you answer this one, if you want.
MS. MESSLER: As far as the policy

Page 19

goes, according to the handbook, that is against the rules. According to the law, that is against the rules, but those references are in the folder.
MR. MELLON: Thank you.
MR. BROWN: Thank you, Mr. Chair.
CHAIRMAN SMITH: Gentlemen, thank you.
MR. BROWN: Thank you.
CHAIRMAN SMITH: Yes, Jessica.
MS. MESSLER: We have a recording --
CHAIRMAN SMITH: Ms. Messler, I'm sorry.
MS. MESSLER: That's okay. We have a recording, just for the record. They are doing a scheduled maintenance during our time for the meeting. So we will upload this later, but there is a recording. So we should be okay.
CHAIRMAN SMITH: Thank you for all your efforts on that. I know it's been a struggle.
MS. MESSLER: Yes.
CHAIRMAN SMITH: All right. That

Page 20

gets us through, I guess, Roll Call.
MR. BROWN: Yep.
CHAIRMAN SMITH: I did note that for some reason there is an additional Public Comment on here. As Chairman, I'm just going to mention that that statute citation does not apply to this Board. It traditionally only applies to school boards. The only reason I know that is because this issue has come up with a client.
And so unless I hear any sort of objection from a Board member, I'm just going to mention that I don't believe that we are subject to that statute and Public Comment will remain where it always has, at the end, and we, of course, will make it available for the public.
MR. BROWN: Yes.
CHAIRMAN SMITH: All right. Then the next order of business is Approval of the Minutes from the May 20, 2025 meeting. I'll entertain a motion to approve those.
MR. BROWN: Motion to approve, Mr. Chair.
CHAIRMAN SMITH: Have a motion by

Page 21

Clerk Brown. Is there a second?
MS. CANDELARIA REARDON: Second.
CHAIRMAN SMITH: Seconded by Ms. Candelaria Reardon, to approve the minutes of May 20, 2025. Is there any discussion? Hearing none. All those in favor signify by saying aye.
(Board members saying "aye" in unison.)
CHAIRMAN SMITH: Any opposed?
MR. MELLON: I abstain, Mr. Chairman.
CHAIRMAN SMITH: Abstained by Mr. Mellon.
MR. REED: Same.
CHAIRMAN SMITH: Two abstentions. Motion carries, three in favor, none against, two abstentions.
All right. Old Business. An oldie, but a goody, the Election Complaint Tracker Update.
MS. MESSLER: Yes. So a small update. I was going through -- and I know I told you guys at the last meeting that it was almost done, and then I realized I don't have

Page 22

the background knowledge, and so I'm having to read minutes in order to cross-reference everything to get everything in order. So, it will be done by the end of the summer. But you guys all know our court reporting minutes are very lengthy, so I have to go through and actually read them to complete it. So it is in progress, but it's going slower than I originally thought it was going to go.

CHAIRMAN SMITH: And just remember those are usually searchable.

MS. MESSLER: Yes.

CHAIRMAN SMITH: So, hopefully, that will decrease the amount of time to go through the questions that are asked by the Board members.

MR. BROWN: Mr. Chair, to that?

CHAIRMAN SMITH: Yes, Clerk Brown.

MR. BROWN: We certainly appreciate our court reporter, because it's difficult to kind of deal with all the dialogue that we have. However, we appreciate the service and without you, we would be lost, and we certainly want you to continue. As secretary of this Board, I certainly

Page 23

appreciate you.

COURT REPORTER: Thank you.

CHAIRMAN SMITH: Thank you. All right. Next -- if there's nothing else on the Complaint Tracker Update, it sounds like Jessica is going to give us a summary by the end of the summer. Good luck with that.

And the next order of Old Business is Election Equipment Bid Process. I show no update. Is that accurate?

MS. MESSLER: Yes.

CHAIRMAN SMITH: All right. Thank you, Jessica.

Next is VSTOP Audit Findings. I guess, just at the outset, congratulations to both Michelle and Jessica and the staff. You did a great job in making Lake County one of the audit counties this year. I saw the report. It's really great. I think it adds to what we already know, is that we do a good job up here with elections. I just want to thank everybody who participated in that. I don't know if Michelle or Jessica has anything to add or if any Board members have any questions on that issue. Otherwise, we'll

Page 24

just take it and show that we made it of record, the findings of record.

Okay. Next we show that there was a Campaign Finance issue by Latinos Republican Project, which was withdrawn; is that correct?

MS. MESSLER: Yes.

CHAIRMAN SMITH: Okay. So we'll show that withdrawn. Is there any other Old Business? Hearing none.

New Business. CFA Matters, Robert Campbell, also withdrawn.

MS. MESSLER: Yes.

CHAIRMAN SMITH: All right. We will show that.

Then, Hanover School Corporation Special Election. Mr. Tolbert or Ms. Brandenburg, do you want to address that with us?

MR. TOLBERT: I can take that. Good morning, Board. Hanover School Corporation desired to place an operating referendum on the ballot for continuing the referendum of the tax levy. They have to adopt a resolution, by code. They did that. That resolution is certified with the DLGF,

Page 25

which you should have in your packet.

MR. BROWN: Right.

MR. TOLBERT: So that language is correct and approved. And based on my reading of the code, the only thing that this Board has to do is, the meeting has already been called, and arrangements just have to be made to make sure the referendum is placed appropriately on the ballot for a Special Election.

CHAIRMAN SMITH: Mr. Mellon.

MR. MELLON: Are you looking for action?

MR. TOLBERT: I know we've done this before a couple different ways. Sometimes we just generally accept it. We have also taken official action, but it's just really the pleasure of the Board.

CHAIRMAN SMITH: I think last time we took official action.

MR. TOLBERT: Official action is probably cleaner.

MR. MELLON: I'll make that motion.

MR. BROWN: Second.

Page 26

CHAIRMAN SMITH: Motion has been made by Mr. Mellon, seconded by Clerk Brown, to make arrangements to place the Hanover School Corporation question on the ballot. Is there any discussion on that motion? Hearing none. All those in favor signify by saying aye.

(Board members saying "aye" in unison.)

CHAIRMAN SMITH: Any opposed?

(No immediate response.)

CHAIRMAN SMITH: That motion carries.

MS. FAJMAN: Before we move on, can I just ask a question? So we are anticipating that Lake Station -- not Lake Station, that Lake Central will be doing the same. It is our understanding that they passed their resolution on June 30th, which was the deadline. It is at the DLGF now. Our next Board meeting is not until August 19th, which will be after the August 1st deadline. So, when we get the next one in, are we just to email you guys, let you know we have it, and then do it at the next Board meeting, or

Page 27

will we possibly need to set another Board meeting?

CHAIRMAN SMITH: I'll leave that up to our attorneys to tell us whether we need to set a Special Board meeting. If we do, we will, or we can do it by email.

MS. BRANDENBURG: You can't do it by email. I know we looked at that. I think you would need to have a public and advanced announcement. I'm glad you're raising it now because it gives us that chance. I mean, the meeting could even be a Zoom meeting, but it would have to be --

CHAIRMAN SMITH: Five minutes. If we could do it electronically that would be, I'm sure, better for everybody, if that's the only thing on our agenda. So we'll let our attorneys direct Michelle and Jessica.

MS. BRANDENBURG: Okay.

CHAIRMAN SMITH: Thank you for bringing that up. So, a question for Mr. Tolbert. Did we cover Number 3 as well? DLGF Paperwork, Hanover Schools Special Referendum, was that covered when we --

MR. TOLBERT: Yes, I believe that

Page 28

was the language that was appropriately approved by the DLGF.

CHAIRMAN SMITH: Okay. We'll show that that is accepted, that that is the DLGF --

MR. TOLBERT: Yes.

CHAIRMAN SMITH: -- direction to us that this is the way the question should be placed on the ballot.

MR. TOLBERT: That's correct, Chairman.

CHAIRMAN SMITH: Any questions by Board members on that matter?

(No immediate response.)

CHAIRMAN SMITH: Okay. Number 4, 2025-01, Aichner versus Garza. I show that there's a request for a continuance. Is anyone here on that matter, Aichner versus Garza? Anyone? All right. Oh, I'm sorry, yes, sir.

MR. AICHNER: I'm Stephen Aichner.

CHAIRMAN SMITH: I'm sorry I mispronounced your name. Mr. Aichner, how are you?

MR. AICHNER: Okay. How are you,

Page 29

sir?

CHAIRMAN SMITH: Good. We do have a motion to continue this, I assume, by the respondent. Generally, we do -- Mr. Aichner, I know you came today and I appreciate you taking time out of your day. Generally, if there's a request for a continuance, we do allow that once. Is anybody else here for that? Anybody here for respondent?

(No immediate response.)

CHAIRMAN SMITH: Okay. But we did get a motion to continue it in writing?

MS. BRANDENBURG: We got a motion to continue in writing, and we reached out to all of the complainants and respondents to inform them that those are granted, typically, by the Board in the first instance.

CHAIRMAN SMITH: All right. And so, Mr. Aichner, what I would mention to you is that we attempt to coordinate a time where it's good for your schedule, it's good for their schedule, and that way everybody is here at the same time.

MR. AICHNER: Sounds good.

CHAIRMAN SMITH: Okay. Do you

Page 30

have anything else?
MR. AICHNER: No, sir.
CHAIRMAN SMITH: All right. Thank you, sir, for showing up. I appreciate it.
Entertain a motion then to continue the matter of Aichner versus Garza to a time that's coordinated between the parties. Ms. Brandenburg?
MS. BRANDENBURG: This pertains to Numbers 4 and 5.
CHAIRMAN SMITH: Okay. If there's no objection by the Board, we'll also take 2025-02, Barnhart versus Cavazos, et. al. Anybody here on that, Barnhart versus Cavazos?
(No immediate response.)
CHAIRMAN SMITH: Okay. I'll entertain a motion to continue both of those to a time that's coordinated between the parties.
MS. CANDELARIA REARDON: So moved.
CHAIRMAN SMITH: Motion by Ms. Candelaria Reardon. Is there a second?
MR. MELLON: Second.
CHAIRMAN SMITH: Seconded by Mr. Mellon. Any discussion on that motion?

Page 31

(No immediate response.)
CHAIRMAN SMITH: All those in favor signify by saying aye.
(Board members saying "aye" in unison.)
CHAIRMAN SMITH: Any opposed?
(No immediate response.)
CHAIRMAN SMITH: That motion carries, and both those matters, Number 4 and Number 5, are continued to a time in the future.
All right. Next I have on the agenda Modus Election Management Software.
MS. FAJMAN: There are three different ones you have here. One is Modus Election Software, the other one is Soch Integra, and the third one is Text My Gov. I'm going to jump to Text My Gov first. It is strictly a texting proposal, where you can text voters, and so forth. The cost of that was like 22,500.
In my opinion, that was way too much money to be spending for two elections a year to be notifying voters. I gave the numbers for both the Commissioners and

Page 32

Council, and they may be more interested on a bigger, wider scale. So that one was just, in my opinion, FYI for you.
The other two are Soch and Integra, and both of these companies offer similar to what we were talking about earlier, where poll workers -- it says, unified database structured around training, pay roll, classes, attendance. There is parts of it that you can also do with an inventory management. Jessica and I talked -- I don't want to speak for her, but we were kind of feeling that could wait a little while if we were to venture into either one of these.
With both systems it's helping you streamline staffing. So right now Democrat and Republican headquarters find the majority of the workers, find our workers, and they assign them, and then send them over to us and we do mail mergers, and so forth. Both of these systems offer you to be able to do texting, again the online classes where they're actually taking a test and doing it. So training would go back to online. We would still always offer classes in person for

Page 33

anyone who didn't have the Internet.
There's a very big difference in price. Both of them are in the United States. Both of them all servers are in the United States. Modus has come back and let us know that every employee is a U.S. citizen also. Soch does theirs on a Gov Cloud. Modus does theirs on Microsoft Secure, I think. Right now this is information for you guys to look over, see if it is something you would want to proceed on.
Keep in mind I did go meet with HR, based on some of the concerns about people doing stuff with political. Keep in mind we are a political office. We do have to deal with headquarters for poll workers, and so forth. With both of these, the ideal situation would be that you gave headquarters a unique password to be able to load the workers in and assign them. If not and we didn't allow them to do that, then it would come back on us to do the assignments, which is a lot more work. If that's the case, I would say stay with the way we are and keep going.

Page 34

But this is information for you guys. You don't have to jump on it right now. Ideal situation would be to do something right away and then we can play with it a little bit for the Special Election. Bigger picture, though, is next year. So if you guys want to take this under advisement, take a look at it. Jessica can add some points to it, but some of the RFID was expensive and, again, wanted to kind of get in before jumping in with two feet to everything.

CHAIRMAN SMITH: Jessica, anything you want to add?

MS. MESSLER: I will say I do like how they have the ability for us to schedule text reminders.

CHAIRMAN SMITH: Which one?

MS. MESSLER: Modus, sorry. I do like how they have the ability for us to schedule texts. I think the other two do as well, but what that would benefit us is at 6:00 o'clock in the morning you can send a message to all of the inspectors and you can say make sure you fill out page 7, page 2, page 4, whatever it is, and then you can do

Page 35

something at the end of the day. So this is all scheduled prior to the day. All of these reminders can go out. So that would be helpful to us.

Another thing I like about -- the only one who presented this to us that I can remember was Modus, but they do have the training software kind of filled into it. So we can upload videos in there, you can upload tests, you can upload quizzes, all of those things, and it's mandatory that they sit through the video to actually watch it. They can't, you know, walk away from it, or I guess they could walk away from it, but then you're not going to pass the test.

CHAIRMAN SMITH: Okay.

MS. MESSLER: That being said, as far as what she's talking about with the tracking for the machines, or for the equipment, that can be done other ways, in my personal opinion. It's just RFID tracking chips. You can buy those from anywhere, you can buy a scanner from anywhere, and you have the exact same software, the exact same everything, and it's a lot cheaper to do it on

Page 36

your own. So I'm not saying I'm anti getting it from the company where it integrates, but you can also do it different ways.

CHAIRMAN SMITH: And maybe cheaper.

MS. MESSLER: Right.

MS. FAJMAN: And we did ask them to separate that out in your price quote, on the one you received today. Pull that section out so that you get a good understanding of what the differences in price is.

CHAIRMAN SMITH: So it sounds like -- and, obviously, I'll leave it up to the Board if they have any questions, but it sounds like you're both working together to try to get a recommendation to the Board some time in the future.

MS. MESSLER: Yes.

MS. FAJMAN: Yes.

CHAIRMAN SMITH: Obviously, you know, we were sensitive to the issues that were raised by the public for about a year during the Konnech issue. So I'm sure you guys are making sure you're getting through that as well. Any questions by the Board?

Page 37

MR. BROWN: Yes, Mr. Chair.

CHAIRMAN SMITH: Clerk Brown.

MR. BROWN: I understand what you're saying about the system. My question is, when you're talking about you can just buy it and put things together, how true would that be versus using the system?

MS. MESSLER: For the actual RFID tracking, it's not going to be much different. For Modus in particular, the benefit to doing it through them is they have live tracking. So you can actually see where these machines are in real time. So that is the benefit to paying for it in the end.

But as far as the actual scanning -- because, basically, if you put these RFID tags on the equipment, so inside the inspector could -- inside different various items, iPads, whatever you want them on, you have the scanning ones like you have in stores and you could scan the bag and it will tell you if every single RFID chip is inside the bag. So that would help us as far as bring all the equipment back here on election night.

Page 38

CHAIRMAN SMITH: Or you forgot an iPad.
MS. MESSLER: Correct. So you can do it both ways, but I do understand if you go through them, you can obviously see this happening in real time. You know where these machines were checked into. You know all of that. That might be a little bit more difficult on our end. Maybe, you know, tech people could help us do that, but they already have it built into their system.
MR. BROWN: Okay. Thank you.
CHAIRMAN SMITH: Thank you, both, for the information. We'll take it under advisement until we hear back from you all.
All right. Next matter of New Business is Precinct Consolidation Letter. We'll show that the Board did receive from our Secretary of State, Mr. Morales -- Secretary Morales, rather, issued to us. It was received on July 1st in our office, Lake County Consolidation Determination. This, of course, goes all the way back to 2018 when we first consolidated precincts, and our Secretary of State is asking us to take some

Page 39

action, taking a look at consolidation of precincts, as we're required to do under State law. Is there anything -- I don't think I need to do anything with that except acknowledge that and show that that was received.
And then next on the agenda we have Reprecincting Maps Proposals 1 and 2. I don't know, should we take those together? Should we take them separately? How do we want to --
MS. FAJMAN: I will say I think the only spots that overlap are going to be over the Lake Station areas when I reviewed it. I don't know if Jessica had a chance to review both of them, but that is the only spot where I saw that we overlapped. And I can start with the first one. So the first one, which has the blue highlights on it, and so forth, we looked at a couple of different things. First of all, the first three are annexations from the Towns of Schererville and St. John.
CHAIRMAN SMITH: What are you referencing, just so I know?

Page 40

MS. FAJMAN: The blue one.
CHAIRMAN SMITH: Okay. I was like --
(Inaudible; talking in unison.)
MS. FAJMAN: Okay. So there are a number of different things, and it is color-coded, and I can tell the yellow, like the tan color is a little bit hard to tell on here. What I gave you first was things in blue are things that we need to address. It doesn't necessarily mean you have to do something with it, but you need to address it.
CHAIRMAN SMITH: So, Michelle, just a quick question. I know we have two proposals. Is this like looking at both of them or just looking at one of them?
MS. FAJMAN: No, it's looking at one of them.
CHAIRMAN SMITH: Okay. Which one are we looking at, Number 1 or Number 2?
MS. FAJMAN: One.
CHAIRMAN SMITH: Okay. So this chart applies to Agenda Item 8, Reprecincting Map, Proposal No. 1. Got it. Go ahead.
MS. FAJMAN: Yes. So I had worked

Page 41

on this, along with Annette and Brenda, and I went over all the processes along the way also with Jessica, except for the last couple ones, which I accidently missed, but then she has those. So the first three items on here, annexation orders, these are where the city or town has annexed property in and we now need to pull it in and put it in the correct area. So those three, in my opinion, have to be addressed. I don't know if you want to do this in categories or if you want to just come back at the end?
CHAIRMAN SMITH: Well, I don't necessarily want to go through every one either, because at the end of the day -- maybe the best question I could ask at this point is to our attorneys. What action do we need to take today, if any, on these because I sure haven't dug into these that deeply?
MS. FAJMAN: Before we do that, I'll let you know what the deadlines are on this.
CHAIRMAN SMITH: All right. And, Jessica, let me know if you agree with these.
MS. FAJMAN: August 1st is the

Page 42

deadline that the Secretary of State has requested for us to do, to provide him with an order showing what we have done. So, in essence, he is mostly looking at the small precinct consolidations, the under 600.

CHAIRMAN SMITH: Under 600. Okay.

MS. FAJMAN: Of which we, I think, could probably send him this is preliminary and this is what we're looking at doing. I have ones in here where I have also given you -- so we have the annexations. This is like Category 1. We have precincts that are over 2,000 active registered voters that are over the legal limit. I also have a category of under 600, the legal limit, and those are the ones that Diego is mostly interested in.

CHAIRMAN SMITH: I just need a date, please.

MS. FAJMAN: Oh. So August 1st is when Diego wants his. The State Election Division wants August 27.

CHAIRMAN SMITH: So our Secretary of State wants this August 1st. Do we -- let me ask Jessica. Do we agree that August 1st is the date to let our Secretary of State know

Page 43

the process we have?

MS. MESSLER: Yes.

CHAIRMAN SMITH: Okay. And then our deadline deadline is August 27th.

MS. MESSLER: Correct.

CHAIRMAN SMITH: Ms. Brandenburg?

MS. BRANDENBURG: I agree.

CHAIRMAN SMITH: Mr. Tolbert?

MR. TOLBERT: I agree.

CHAIRMAN SMITH: Okay. I just want to understand. So today we don't necessarily have to take any action. Like, oh, we want this, oh, we want that, because, otherwise, I think we'll be here for --

MS. FAJMAN: Exactly.

CHAIRMAN SMITH: -- I don't know how long going precinct by precinct.

MS. FAJMAN: What I was --

MR. MELLON: But we have to have it by August 1st.

CHAIRMAN SMITH: As a preliminary determination on which direction -- well, I guess what I hear -- and, Michelle, correct me, what we're saying is, here Mr. Secretary of State, or here Secretary Morales, here is

Page 44

where we've got under 600, here's where we've got over 2,000, and here's where we're working on it together, but I don't know if that's a good letter to send him. I mean, I don't want to be in violation of any State law or what we're supposed to be required to do.

MS. FAJMAN: According to his letter, he states that when we submit it on August 1st, he will have an order back to us by September 1st.

CHAIRMAN SMITH: Jessica, do you want to --

MS. MESSLER: Yeah, I'm just going to say this is purely from my understanding.

CHAIRMAN SMITH: Sure.

MS. MESSLER: But from my understanding, the August 1st they more wanted us to come together on something, to submit it together, so that they could go over it prior to the deadline for the August 27th, or whatever it was we just said.

CHAIRMAN SMITH: Clerk Brown.

MR. BROWN: So you're saying by August 1st. Are you trying to say that these are just preliminary or things that you want

Page 45

the Board to vote on?

MS. MESSLER: Again, this is all my understanding because this is the first time I've ever done it. I was under the impression we were voting on it today, but I don't know that that is correct or not.

MR. BROWN: I'm not at all --

MR. MELLON: I'm not (Inaudible) for that.

CHAIRMAN SMITH: And maybe that's another reason we have to have a Special Meeting before August 1st. I don't know.

MS. FAJMAN: Mostly what I wanted on this list that I have before you is, I have also given you ones that are getting close to the 2,000 mark, but not over. If you wanted discretion to sit there and say, hey, it's going to get there before who knows when, let's pick up a couple census blocks and merge it with an adjoining precinct. So those are the ones that are kind of like in light yellow on here. If you choose to do them, great, we can make them a little bit smaller, equal out the numbers, and it will be a while before we ever get to 2,000.

Page 46

If you choose not to do it, that is completely fine. The work is already done. If next year they go over 2,000, we are that much farther ahead. My concern was that I did not want to submit something to the State and have them do a whole bunch of work on something that we may not want to do. And on those where they were over 1800, there was two that I did not want to even address because it would require another precinct and we're not at that point yet, so.

CHAIRMAN SMITH: All right. So I just want to find out I guess -- it would be a lot easier for the Board to know what we agree on and what we don't agree on, because then we know what we have to actually consider and vote on. Right?

MS. MESSLER: Agree.

CHAIRMAN SMITH: And so is there anything that can be joint? Is there anything that you guys have worked on and you could say, hey, we've each got kind of our own positions on this, but this is what we agree on and here's that list?

MS. MESSLER: I mean, I did go

Page 47

through the list that was given yesterday. So I did go through and look for what we agree on and we don't. So I'm not sure if that was done with the other proposal or not. I guess that would be --

CHAIRMAN SMITH: So you're saying Number 2 --

MS. MESSLER: Correct. I looked at Proposal No. 1 and I came up with what we do and don't agree with.

CHAIRMAN SMITH: Between the two proposals.

MS. MESSLER: Correct.

CHAIRMAN SMITH: Mr. Mellon.

MR. MELLON: Are these Democrat proposals or are these --

CHAIRMAN SMITH: I'm just going by the agenda item.

MS. FAJMAN: Mine is not --

(Inaudible; talking in unison.)

MR. MELLON: I assume 1 is Democratic and 2 is Republican, but I'm just guessing here.

MS. FAJMAN: No, it is not. It is not in any way, shape, or form. The first one

Page 48

strictly went off of what we need to look at and that is it. There is nothing else on there. The other one I did not see until a couple days ago, and it is -- I will let her talk on it, but it is not ones that are under 600, it is not ones that are over 1200, and I will let her explain this to you --

MR. MELLON: Okay.

MS. FAJMAN: -- how they came up with that, but this is not --

CHAIRMAN SMITH: Yeah, I just want to be honest with everybody. I haven't dug into this. So I'm really not prepared to vote today, but I just want to be honest with you. I'd be voting on something I didn't prepare for.

MR. BROWN: I agree, Mr. Chair.

CHAIRMAN SMITH: So, Jessica, I'm sorry, if you want to address --

MS. MESSLER: Are we still on 1 or are we moving to 2?

CHAIRMAN SMITH: We're on whatever you want to address with the Board.

MS. MESSLER: Well, I mean, I'll defer to Randy on this. Do you want to say

Page 49

what we want with the first proposal?

MR. NIEMEYER: Mr. Chairman, if it please the Board?

MS. MESSLER: Is it okay?

CHAIRMAN SMITH: Yeah, I mean, I don't want to get like too deep if I don't need to.

MS. MESSLER: Right.

CHAIRMAN SMITH: But I mean --

MR. NIEMEYER: I don't want to go in the weeds either. We're going to keep this really high level. Okay?

CHAIRMAN SMITH: Okay. Thank you.

MR. NIEMEYER: Looking at the law, it does state under 600, shall. Over 2,000, shall. When we were looking at this, we also took into consideration as we go forward, county government is going to shrink. Right? SCA-1 is moving us all in that direction, so putting my county councilman hat on as well. What we identified -- and these are estimates. Okay? This isn't solid cost numbers, but it's about $1,000 per precinct to staff them with one inspector, two judges, two clerks.

Over a ten-year period, the next

Page 50

ten years we're going to have eight elections, but 16 total with primaries. The estimated savings are somewhere 700,000 and over over that ten years. So there's definitely a need to look at things that aren't just the shalls, but the mays as well, using discretion of the law in between the 600 and 2,000, so long as we're following the law.

We thought this was also an opportunity to look at some efficiency measures to create less precincts, less cost, save money on elections, and move towards a more modern model. So that is the high level view of what we did. We took into consideration, although the law doesn't require it, polling places. We wanted to create as little disruption in polling places as possible. So some of that includes some elimination of certain polling places, but what we looked at was how close is it to the other polling places. We don't want voters to feel that they don't have the access that they need to vote.

So, these things were all kind of done. Jessica and I worked on it for quite a

Page 51

few hours in just trying to put together a proposal. So, yes, there is some overlap between the two, and I think there's a good opportunity here to do some robust consolidation, but make sure that we're meeting all provisions of the law and fairness to voters as well.

CHAIRMAN SMITH: And I think we learned the last time around that, you know, if we don't act, the Secretary of State will tell us what to do.

MR. NIEMEYER: Yes.

CHAIRMAN SMITH: Any comments or any questions for Mr. Chairman or for Jessica on this? The only thing I was going to say is I know that, you know, when we talk about this issue, a lot of times we talk about the cost. I would just caution -- and I said this back in 2018 too, is that you also want to take into consideration, as you mentioned, Mr. Chairman, the impact on the voter, because we do want to make sure that voters have access where they need to have access to the polls. And we've had to -- you know, there's always a weird, strange situation, right, and

Page 52

we want to make sure that we're not, as you mentioned, locating polls too far from people, essentially, and taking into consideration communities and their needs.

MR. NIEMEYER: You and the Board have done a great job with the early voting expansion and helping to decrease the risk that any move that we make in consolidation could be putting voters' access at risk. So you've done a great job with that.

MR. BROWN: Mr. Chair.

CHAIRMAN SMITH: Clerk Brown.

MR. BROWN: I agree about the early voting. It's important that both parties work together for that to come off in 2026, next year. So we need to continue to work together to get those things done because the community of Lake County really benefits from early voting. No question about it. We're big supporters of it and want to stay in that direction, but the map is a really big concern.

MR. NIEMEYER: I appreciate your concerns, and, again, this is your decision of what you send to the Secretary of State's

Page 53

office. But just to let you know, the overview of our proposal did take all those things into consideration, Clerk Brown.

MR. BROWN: Thank you, Mr. Chair.

CHAIRMAN SMITH: Thank you. Thank you, Jessica.

Yes, Michelle.

MS. FAJMAN: I will also point out, in the second proposal there are some splits in there. Keep in mind, splits. Now, the ones that we overlapped on in Lake Station did have a school board split. Some of the other ones in the Proposal No. 2 had splits in commissioner and council districts, which I think are somewhat scary just because one is going to increase the cost because you have to do another ballot. It also increases the likelihood of someone having the wrong ballot, and we've seen it in our audits when you put the A precincts in there. It is confusing. You do have to -- you should be using the encoders, which those tend to be a little bit more confusing for poll workers. So they did spell that out in theirs.

CHAIRMAN SMITH: Well, let's see

Page 54

if we can address those.
MS. FAJMAN: So I'm just saying be careful on those.
MR. MELLON: Mr. Chairman.
CHAIRMAN SMITH: Mr. Mellon.
MR. MELLON: Can you define what a split is?
MS. FAJMAN: So, you cannot cross -- when creating precincts, you cannot cross congressional, senate, a house line, and, I believe, a township.
MR. MELLON: So when you say a split, are you saying combining two precincts or are you saying splitting precincts apart?
MS. FAJMAN: Theirs are on combining. Some of ours where it is 2,000, it is going to split the precinct.
MR. MELLON: When you say the word split, you mean both things.
MS. FAJMAN: There's two different things. There is also a split level split in your what we call the precinct key -- you've heard it come before you, and that is, example, East Chicago 13 and 13A is a split in the city council. It's still one precinct.

Page 55

MR. MELLON: Gotcha.
MS. FAJMAN: It is known as East Chicago 13, but when we make the ballot, there is a split, in some cases, in the town council.
MR. MELLON: So is that what you were referring to when you were saying there was a split?
CHAIRMAN SMITH: We've got an A.
MS. FAJMAN: They would be an A split for commissioner, council, I think there are some town councils they have or city councils, and there was also a few school boards.
MR. MELLON: So you would end up with a ballot and an A ballot.
MS. FAJMAN: Yes.
MR. MELLON: I understand. I just didn't know how you were using the word.
CHAIRMAN SMITH: Which can be confusing.
MS. FAJMAN: Right, because split can be used in two different ways. One is a split level of the ballot and the other is physically splitting it.

Page 56

MR. MELLON: I get it.
CHAIRMAN SMITH: There is a difference. All right. Thank you, Michelle.
MS. FAJMAN: So kind of going forward, I wanted to kind of give the -- send some our data to the State Election Division because they have two staff members, they each cover half of the county, to start working these up. All of our data will go through OCD, Office of Census Data. I do not want to bog them down with things that, one, aren't going to happen and have them spin their wheels when time is of the essence here on finishing this by the end of August to submit. So, one is your feedback on, do you want to look at any of these that have close to 800 and above? If you don't want to look at them, fine, the work is done for future. If you want to be proactive and do it now, we can. If that is the case, there are two that I would suggest not doing, which is the Merrillville and the Crown Point one, Crown Point 19. 19 would require us to do a new precinct because there's no place --
CHAIRMAN SMITH: Where are we on

Page 57

the sheet?
MS. FAJMAN: Second section, page 1, Crown Point 19. My recommendation on that is not to do it because it would require a new precinct. It is not over the legal limit yet. I personally do not think you should do that one at this point in time. And then three down from it, where it has options one and two for Merrillville, I do not recommend doing that one at this point in time.
I didn't feel comfortable not giving you all the options and making decisions. So Merrillville 1, I would take away a split and it would be too big and/or I would add more to the split. It's the recommendation not to do it. If you want more information on that, I can give it to you, but the recommendation is not to do either one of those two.
CHAIRMAN SMITH: So just a quick question for both Michelle and Jessica. Have you met together on the issue that you just brought up? Have you guys had a chance to meet on that?

Page 58

MS. MESSLER: No. I got this yesterday.
CHAIRMAN SMITH: Got it. And she got yours three days ago, or whatever.
MS. MESSLER: Right.
MS. FAJMAN: For clarification, we did go over these before.
MS. MESSLER: Well, we went over some of them, but as far as the totality of both of them, no.
CHAIRMAN SMITH: Clerk Brown.
MR. BROWN: So my concern is, if you're all going to bring this before us to make sure everything is done, that you both are on the same page and you both can kind of agree, because you're asking the Board to vote on these issues, and I see one, two, I see all this, but we're making decisions, very important decisions.
CHAIRMAN SMITH: My suggestion, Clerk Brown, was going to be to ask Michelle and Jessica to get together quickly, and if there is a feeling that we need to have a Special Meeting, we'll have one. I mean, we'll make sure we do that. If our counsel

Page 59

feels that we need to get this to the Secretary of State August 1st and it's more of a solid deadline than a soft deadline, then --
MR. TOLBERT: Yeah, that's what we were -- you're reading our mind.
CHAIRMAN SMITH: Okay. So we'll let you figure out what we need to do, and then I'd ask you two to get together and like let's figure out where the common ground is. I understand, you know, two different viewpoints on this, that's understandable, but I want to at least make an effort to see where we can get agreement. And then I think we just all need to be active as Board members to make sure we're looking at this stuff, and if we need to call a Special Meeting, we will. I mean, I'm open to hearing anything else from any other Board members on that.
MR. BROWN: Mr. Chair, I agree, because we have to let our constituents know and our communities know what's going on, the changes that are being made. So it's important that we're on the same page.
CHAIRMAN SMITH: Yeah, the precincts are impacted, and it's always good

Page 60

to hear from the county and city chairs of both parties, and precinct committeemen even if they want to be heard on it. We do want to hear from the folks that this affects and impacts.
MR. BROWN: I agree, Mr. Chair, and I'm proud to serve as chair of a precinct organization and I'm proud that captains and other members are here to speak today on this matter. So when we get to Public Comment, I look forward to hearing from them. I think that's important before we make these decisions that we hear from them.
CHAIRMAN SMITH: Thank you, Clerk Brown. Ms. Brandenburg, yes.
MS. BRANDENBURG: I believe that Michael and I are agreed in suggesting to the Board that if we do have a meeting between now and the next August meeting that it be on or before August 1st.
CHAIRMAN SMITH: Yeah, I agree with that.
MS. BRANDENBURG: Okay. Very good.
CHAIRMAN SMITH: If we need it,

Page 61

that's what I was thinking too. So you and Michael will do your homework and --
MS. BRANDENBURG: I think we do need it, because our concern is that the Secretary of State's office will just do what they want.
CHAIRMAN SMITH: If we can have input into it, I think as Board members we can come to agreement on it. We want to be able to locally have the input that we want versus them deciding for us down there.
MR. TOLBERT: He's asking for a unanimous consolidation plan.
CHAIRMAN SMITH: Okay. We'll see what we can do. Michelle.
MS. FAJMAN: If it's okay, I would like to go ahead and submit all this right now, just so they can get a jump start on some of this. They know annexations are going to be a little bit more time-consuming. They may not be able to get through some of this stuff, but at least that way they can give us a little feedback.
I'm talking the State, just for like the annexations. Those are the hardest

Page 62

part for them, is when you're talking plus or minus a hundred feet, and doing all that, and making sure we have the census blocks in the right spot. Do you care if we submit a preliminary, and if they have time to get started on a few items, they can start; if not, they don't.

MR. MELLON: Mr. Chairman.

CHAIRMAN SMITH: Mr. Mellon.

MR. MELLON: I don't want to have a vote from the Board on this yet, and I think we've been -- we're both very clear we're not ready to do that. I mean, you can communicate with the Secretary of State's office on an individual basis all you want to.

MS. FAJMAN: Okay.

MR. REED: How many annexations are we talking about?

MS. FAJMAN: Three.

MR. REED: The three on the top; right?

MS. FAJMAN: Yep.

CHAIRMAN SMITH: And, Jessica, were you on those annexations?

MS. MESSLER: Yes, those are --

Page 63

MR. BROWN: And you're good on those?

CHAIRMAN SMITH: On those three it sounds like you have agreement.

MR. MELLON: It sounds like they do.

MR. REED: I mean, I hate to -- if those are the hardest ones to do and the most time-consuming for the Secretary --

MS. MESSLER: I don't know that we have a choice on the annexations, to be quite frank. Am I understanding that correctly?

MR. REED: Is there a box we need to check or not?

MS. FAJMAN: No.

MR. REED: If they're both in agreement, so am I.

CHAIRMAN SMITH: I agree with that.

MR. MELLON: Is that your motion?

MR. REED: My motion is to approve the three annexations; Schererville, by Ordinance 1999, goes from St. John Township 04 to Schererville 14; St. John, Ordinance 1830, annexed into -- I'm sorry, Hanover Township 02 goes into St. John 10; and then we would have St. John Township 08 goes into St. John 18. That would be my motion.

Page 64

MR. BROWN: Those are the only three?

MR. REED: Yes.

MR. BROWN: I'll second that.

CHAIRMAN SMITH: We have a motion by Mr. Reed, seconded by Clerk Brown, regarding the three annexations. We need a unanimous vote; is that right?

MR. TOLBERT: Yes.

CHAIRMAN SMITH: Any discussion?

(No immediate response.)

CHAIRMAN SMITH: Roll call, please.

MS. FAJMAN: Mara Candelaria Reardon?

MS. CANDELARIA REARDON: Aye.

MS. FAJMAN: Mike Brown?

MR. BROWN: Aye.

MS. FAJMAN: Mike Mellon?

MR. MELLON: Yes.

MS. FAJMAN: John Reed?

MR. REED: Yes.

Page 65

MS. FAJMAN: Kevin Smith?

CHAIRMAN SMITH: Yes. Motion carries unanimously. Thank you.

All right. We'll direct everybody else -- or we'll direct Michelle and Jessica to meet and report back and, obviously, we'll try to get a Special Meeting. It sounds like we do need one before August 1st.

All right. Thank you for all your work on that and thank you for the information. Appreciate it. Is there any other New Business? Hearing none.

This is an FYI category, I believe. We've been provided a letter regarding House Enrolled Act 1679. We've also been provided the 2026 Indiana Election Calendar. We'll note that we received those items, unless there's anything that needs to be brought up.

All right. Counsel Report. Ms. Brandenburg?

MS. BRANDENBURG: I don't have anything today. Thank you.

CHAIRMAN SMITH: Thank you.

Mr. Tolbert?

Page 66

MR. TOLBERT: I don't have anything. Thank you.
CHAIRMAN SMITH: Thank you, sir. Purchase Orders, 1 through 16.
MR. MELLON: Mr. Chairman.
CHAIRMAN SMITH: Mr. Mellon.
MR. MELLON: I have a question. In looking through them, I noticed that Imaging Office Systems --
CHAIRMAN SMITH: Which number is that? Is there a PO or a page number?
MR. MELLON: I'm on page 326.
MS. MESSLER: We will try to find a better system.
CHAIRMAN SMITH: Imaging Office Systems. Got it. For the record, this is PO 2507777.
MR. MELLON: I noticed that if you scroll down a little bit further, down to --
MR. REED: 316.
MR. MELLON: Yeah, it's on 316. They seem to be almost the exact same invoice. They're at $500 per item. Is that a monthly charge and we're seeing two months because we didn't have a meeting last month; or, if so,

Page 67

that seems high.
CHAIRMAN SMITH: Or is that annual maintenance cost on the contract? I know a lot of times the copiers you're kind of stuck with a contract for that.
MS. MESSLER: I'm unsure.
MR. MELLON: What are those? I'm not sure what's going on there.
MS. FAJMAN: What page are you on?
CHAIRMAN SMITH: So we're comparing page 316 to page --
MR. MELLON: 326.
MS. FAJMAN: It says maintenance on there. So I'm guessing maintenance charges, and this is for all the scanners and, I believe, the copiers, which is under contract. So a contract has been signed. So I believe this is the maintenance on it.
MR. MELLON: So is this a monthly bill?
MS. FAJMAN: I believe it could be. Joel is not here today. He handles all those, but I believe that's what it is, is the monthly maintenance on it.
CHAIRMAN SMITH: What's the date

Page 68

on it?
MR. MELLON: I've got 5-14 on 316.
CHAIRMAN SMITH: Okay. And I'm at 326 and I've got 6-26, so.
MR. MELLON: I will just say, being a bank and having a lot of copiers, that's a very high maintenance cost.
MS. FAJMAN: Keep in mind this is scanners too. We have scanners on every single person's desk and --
MR. MELLON: So this is specifically listing a Cannon ED301247 for $500.
CHAIRMAN SMITH: I see copiers with scanners, maybe?
MR. MELLON: And one of the things that I'm just going to mention is that -- because I know we're facing a 20 percent reduction overall in the county budget and that's going to get passed on to us. And I face kind of the same things when we've dealt with maintenance contracts on our copiers, and one of the things that was on there is they were giving maintenance contracts with color aspects for the copiers and scanners also. We

Page 69

don't even use the color aspect of it. So just by turning it off, shutting off the maintenance for the color component, we cut the cost in half. It was ridiculous.
MS. FAJMAN: Keep in mind we have at least two copiers that have color on them. We only have two out of all of them.
MR. MELLON: What I'm saying is, those are probably the two Cannons that I'm looking at at 500. Because 6,000 for copier maintenance -- I've been doing copier maintenance for a hundred years with contracts, and that's high. It's very high.
MS. FAJMAN: Would you like a copy of the contract that we did early in the year? And, of course, those go out for bid every single year with the Commissioners.
MR. MELLON: Yeah, I'd be happy to talk to you, but I think we could save a couple bucks. The materiality is probably very small anyway.
MS. FAJMAN: It probably is because we do a lot of --
MR. MELLON: First, I just didn't know if it was a duplicate, but then I also

Page 70

know, based on my experience, there's a component of the copiers you can eliminate the color and it cuts the contract in half going forward.

MS. FAJMAN: We only have two that have the color on them for the big copiers. And then, keep in mind we do a lot of our own printing in-house, which saves us a lot of money versus going out to the printer. Most of our training material, like for these smaller elections, we are doing ourselves. We are running them in-house and not out. We are saving a lot of money.

MR. MELLON: You don't use color, do you? You just use black and --

MS. FAJMAN: Our training materials, yes, we do do in color. If you want people to pay attention, you've got to give them something bold to look at, you know, a little bit of color. Not every page has color, but a lot of them do.

MR. MELLON: That's a big one. That's the highest one I've seen.

CHAIRMAN SMITH: Maybe ask Joel to take a look at that, see what it is, and --

Page 71

MS. FAJMAN: I will get a copy for you guys for the next meeting of the contract.

MR. MELLON: You don't have to give it to the whole Board. I just want a copy. You know, just based on experience, I'm just trying to help you.

MS. FAJMAN: Okay.

CHAIRMAN SMITH: Yeah, it's always good to look and see where we can save money.

MR. REED: But it doesn't seem to be a duplicate.

MR. MELLON: Yeah, that was one of my concerns.

CHAIRMAN SMITH: Any other questions regarding Purchase Orders? Hearing none. I'll entertain a motion to approve Purchase Orders 1 through 16.

MR. MELLON: I'll make that motion, Mr. Chairman.

CHAIRMAN SMITH: Thank you, Mr. Mellon. We have a motion to approve 1 through 16.

MS. CANDELARIA REARDON: I'll second.

CHAIRMAN SMITH: Seconded by

Page 72

Ms. Candelaria Reardon. We have a motion properly seconded for Purchase Orders 1 through 16. Any further discussion? Hearing none. All those in favor signify by saying aye.

(Board members saying "aye" in unison.)

CHAIRMAN SMITH: Any opposed?

(No immediate response.)

CHAIRMAN SMITH: Motion carries.

The next meeting of this Board is August 19, 2025. This is the current next meeting of this Board, August 19, 2025, at 10:00 a.m., right here in the Commissioners Courtroom. Sounds like we may have a Special Meeting. Stay tuned for that. I'm sure it will be posted, as it is required to be.

Public Comment. Anyone? Anyone? Yes, sir.

MR. GARCIA: Hello. Good evening, everybody. My name is Robert Garcia.

CHAIRMAN SMITH: You have three minutes, Mr. Garcia.

MR. GARCIA: Democratic chairman of the City of East Chicago, 5th District

Page 73

councilman, and Michelle Fajman gave me a call concerning consolidation of a couple precincts. I am in agreement with it. Precinct committeemen are in agreement with it. It would not create a split, which will save the county money, but I'm in agreement with the consolidation that Ms. Fajman proposed.

CHAIRMAN SMITH: Thank you, Mr. Chairman. Thank you, Councilman.

Good morning.

MS. GUZMAN GONZALEZ: Good morning. Monica Guzman Gonzalez, 1st District councilwoman, East Chicago, also Precinct 3. So, I just got word from our chairman about the redistricting -- well, not redistricting, but consolidation of our precinct, my two precincts within my district. The only thing that I really ask is that -- I know that there was a comment about putting one of the precincts with -- putting one of the precincts in District 1 in District 5.

And so I ask if there is any questions before we make any final decisions, please come to me. I've worked on

Page 74

redistricting for our city tirelessly for two weeks when we had to do that. So if there's any questions before you make any final decisions, I will be happy to help. Thank you.

CHAIRMAN SMITH: Thank you, Councilwoman. Thank you.

Anybody else Public Comment? Yes, ma'am. If you would just state your name and where you're from and you got three minutes.

MS. WASHINGTON: Sure. Good morning. My name is Chevroen Washington. I am the 6th District captain in the Gary Democratic Precinct Organization, and I am here to speak on the potential changes in the -- the potential redistricting of our city. I would like to say that I was involved with the redistricting with the city when it happened, I want to say, 2021, when it was supposed to happen in 2021.

I will not say that I was a part of the lawsuit, but I was almost a part of the lawsuit with the common cause. And during that time I worked with them to use the District R online database, and I know I heard

Page 75

earlier that the chairman and the young lady -- I'm sorry, I didn't get your name, worked tireless hours to create potential options, and I would like to suggest that you use the online system called districtr.org.

It helps you create maps to ensure that the splits that Michelle mentioned earlier do not happen and make sure that the numbers come out correctly, to make sure that people will not be confused about where their polling places are, so when the time comes you will have accurate, consistent data. And keep in mind that the City of Gary population is, in fact, going up. So if you see numbers that are looking a little down, just remember in a couple years, or even now, the numbers are going up. So, thank you.

CHAIRMAN SMITH: Thank you very much.

Yes, ma'am. State your name and where you're from and you'll have three minutes.

MS. BARNES-CALDWELL: Good morning.

CHAIRMAN SMITH: Good morning.

Page 76

MS. BARNES-CALDWELL: Linda Barnes-Caldwell, councilwoman of the 5th District --

CHAIRMAN SMITH: Good morning, Councilwoman.

MS. BARNES-CALDWELL: -- precinct committeeman G5-16. I'm here this morning because I'm not in favor of this consolidation. My precinct is in jeopardy of being consolidated to another precinct. If that happens, my residents and my precinct will be forced to -- if we go west, we'll be crossing Broadway, and it's quite a distance to the next polling place. If we go east, we'll be in another direct, which will be the 4th District.

Right now I'm ready today to go ahead and go work my precinct with letters encouraging new residents to register. You know, everyone doesn't change their address when they move. They move and they go back to their old polling place, but I'm making the effort today to make sure that they try to register in our G5-16 and maybe our numbers will come up. Thank you.

Page 77

CHAIRMAN SMITH: Great. Thank you, Councilwoman.

MR. BROWN: Thank you.

CHAIRMAN SMITH: Thank you very much.

Any other Public Comment? Yes, sir, Mr. Chairman.

MR. NIEMEYER: Randy Niemeyer, Lake County Republican Chairman. So I appreciate the people coming to comment on this today. It's important that we have these opportunities to dialogue. One thing I think is important to point out is that redistricting and reprecincting are two entirely different laws. The law in regards to the reprecincting, as the director had mentioned earlier, has basically four criteria.

Now, I understand the consternation about possible confusion within school districts, but we always have to remember also that precinct captains are not elected officials. They are party officials. In our party rules if you are an elected precinct committeeman and you have a

Page 78

consolidation that takes place, you keep that elected precinct spot until the next election for precinct committeemen.

MR. BROWN: Right, right.

MR. NIEMEYER: I would assume the Democrat Party is the same.

MR. BROWN: It is.

MR. NIEMEYER: So this is one of these things. The polling places will be decided by you all later of where those will be located. So that can be looked at once these maps are adopted and considered. So I think it's just important to make sure that we keep in mind the different laws that are at play here.

And that even as a Republican chairman, I will have precinct committeemen that will be running with pitchforks and torches because they've had this seat for so many years, but this is an objective approach to this. It's not subjective. We didn't look at who holds what seat. It's about consolidating for the good of the system of elections, as well as to make sure, as Mike mentioned, that we're meeting the new cost of

Page 79

government model that's being created for us. So, thank you.

CHAIRMAN SMITH: Thank you.

Any other Public Comment? Yes, sir. State your name and where you're from and you have three minutes.

MR. REDMAN: My name is Darryl Redman, Precinct Committeeman G2-3. I know we got to consolidate, we're going to do it, but what we shouldn't do is do it at the elections like we did before, where half the people were elected and precincts were eliminated. So what do I tell Ms. Jones, who has been voting at the church for the last 40 years and now you want her to go five miles east so that we can save -- you said $700,000?

MR. NIEMEYER: Between seven and 800, yeah.

MR. REDMAN: Over ten years?

MR. NIEMEYER: Yeah.

MR. REDMAN: I mean, I'm sure there's plenty of government waste that we can find $700,000 over four years.

MR. NIEMEYER: In this building I would agree with you. There's lots of it.

Page 80

MR. REDMAN: Like I said, we don't feel that we should have Ms. Jones that's been voting at the local church for 20 years to go five miles out of her way. I mean, it seems like we just trying to make voting complicated, and we shouldn't be. We should be more in participation. We should be encouraging participation. So, I don't know, I mean, if we're trying to save money, let's save money, but let's get rid of some of these (Inaudible).

I mean, we're talking about, I mean, like precinct people, we don't get no money. There's nothing in it. I mean, trying to get people to participate in the process, but if you're going to do it, do it. Don't wait until after May and people run for election and get elected and then you send them a letter in June and say, you know, your position is gone, like they did before. And that's what they did before, they did it after the fact. They didn't do it before.

So if you're going to do it, let's do it before May and everybody know where their boundaries is. But let's cut the crap

Page 81

about trying to save money, because $700,000 for government over ten years, I mean, you're going to eliminate a lot of other people, eliminate a couple of positions. And, no offense, everybody got to pay for legal advice and consultants, that we can only -- we can find $700,000 tomorrow easy. So let's not say it's about money because it's not. Thank you.

CHAIRMAN SMITH: Thank you.

MR. BROWN: Thank you.

CHAIRMAN SMITH: All right. Any other Public Comment? Yes, ma'am.

MS. MADJECKI: Sheila Madjecki from Schererville.

CHAIRMAN SMITH: You know the drill. You've been here before.

MS. MADJECKI: I just wanted to say, change is hard. It's hard for everybody. It doesn't matter. I don't want Ms. Jones not going to her church either. We all are very sensitive to that, no matter what side, and I'd like to applaud our Board because you all are. I've seen it several times when there were precincts or change polling locations, whatever, you've stellarly worked together on

Page 82

that issue, and I'm glad to be some small little part of it.

But, by and large, people don't like change, and you're always going to get pushback from somebody. We have to do what's good for all of us, and some places are going to have more of a special need than others, but we can all help each other to grow and we can all have similar needs. If precincts need to be cut, every penny is important that isn't going to hurt someone's basic activities of daily living that they need. Right? So going that extra couple miles is a lot less hurt than some other things, other cuts could make. And that's all. Thank you.

CHAIRMAN SMITH: Thank you, ma'am.

All right. Any other Public Comment?

MR. NIEMEYER: Mr. Chairman?

CHAIRMAN SMITH: I saw you getting up, but I'm going to cut it off.

MR. MELLON: Normally, we don't give two bites of the apple.

CHAIRMAN SMITH: We don't let people get two bites, but --

Page 83

(Inaudible; talking in unison.)

MR. NIEMEYER: Trying to take a little liberty here.

CHAIRMAN SMITH: All right.

MR. NIEMEYER: I think if you look at the data from your last consolidation, you'll see that the voting numbers have actually gone up. So I think that the fear that people won't be able to vote and we're decreasing access is just that, it's fear -- false evidence appearing real. So let's look at the data. Let's make sure that we're acting on the law and the data, and I think we'll have a really good system and people will be treated fairly. Thank you.

MR. BROWN: Thank you, Mr. Chairman.

CHAIRMAN SMITH: All right. Nobody else gets two chances. Anybody else?

MR. MELLON: Mr. Chairman, do you have anything else?

MR. NIEMEYER: No, I'm good. I've said enough.

CHAIRMAN SMITH: All right. Thank you everybody for your participation today.

Page 84

I'll entertain a motion to adjourn.

MR. BROWN: Motion to adjourn.

MR. REED: Second.

CHAIRMAN SMITH: All right. Have a motion and a second. All those in favor?

(Board members saying "aye" in unison.)

CHAIRMAN SMITH: Any opposed?

(No immediate response.)

CHAIRMAN SMITH: We're adjourned at 11:24. Thanks, everybody.

(Proceedings concluded.)

* * *

Page 85

STATE OF INDIANA)
)SS:
COUNTY OF LAKE)

BEFORE THE LAKE COUNTY BOARD OF ELECTIONS AND REGISTRATION
CROWN POINT, INDIANA

REPORTER'S CERTIFICATE

I, Beth A. Barnette, CSR and Notary Public, do hereby certify that I reported in machine shorthand the foregoing proceedings had in the above-entitled matter, at the time and place herein before set forth; and I do further certify that the foregoing transcript, consisting of eighty-four (84) typewritten pages, is a true and correct transcript of my said stenographic notes, to the best of my ability.

Signed this 28th day of July, 2025.

Beth Barnette

BETH A. BARNETTE, CSR
Notary Public
My Commission Expires: 06/13/30

$

$1,000 49:23

$500 66:23 68:13

$700,000 79:16,23 81:1,7

0

02 63:25

04 63:23

08 64:2

1

1 39:8 40:20, 24 42:12 47:9,21 48:20 57:3,14 66:4 71:17,21 72:2 73:22

10 64:1

100 13:20,23

10:00 72:14

11:24 84:12

1200 48:6

13 54:24 55:3

13A 54:24

14 63:24

16 50:2 66:4 71:17,22 72:3

1679 65:15

18 64:2

1800 46:8

1830 63:24

19 56:23 57:3 72:12,13

1999 63:23

19th 26:21

1st 26:22 38:21 41:25 42:19,23,24 43:20 44:9, 10,17,24 45:12 59:2 60:20 65:8 73:13

2

2 34:24 39:8 40:20 47:7,22 48:21 53:13

2,000 42:13 44:2 45:16,25 46:3 49:15 50:7 54:16

20 20:21 21:5 68:18 80:3

2018 38:23 51:19

2020 11:1

2021 74:19,20

2024 7:18

2025 20:21 21:5 72:12,13

2025-01 28:16

2025-02 30:13

2026 52:16 65:16

21 11:2

22 11:3

22,500 31:21

24 11:5 14:22

2507777 66:17

27 42:21

27th 43:4 44:20

3

3 27:22 73:14

3-6-6-40 15:4

30th 26:19

316 66:20,21 67:11 68:2

326 66:12 67:12 68:4

4

4 28:15 30:10 31:9 34:25

40 79:14

4th 76:16

5

5 30:10 31:10 73:22

5-14 68:2

50 7:20

500 69:10

5th 72:25 76:2

6

6,000 69:10

6-26 68:4

600 42:5,6,15 44:1 48:6 49:15 50:7

6:00 34:22

6th 74:13

7

7 34:24

700,000 50:3

7:00 12:8

8

8 40:23

800 56:16 79:18

A

a.m. 72:14

Abigail 13:6

ability 8:2 34:15,19

Absolutely 8:19 12:11 16:10

abstain 21:11

Abstained 21:13

abstentions 21:16,18

accept 25:16

accepted 28:4

access 50:22 51:23 52:9 83:10

accidently 41:4

accomplish 17:8

accurate 23:10 75:12

accusations 7:8

acknowledge 8:1 39:5

act 51:10 65:15

acting 83:13

action 9:3 25:13,17,20, 21 39:1 41:17 43:12

active 42:13 59:14

activities 82:11

activity 6:5

actual 37:8,15

add 23:24 34:8,13 57:16

additional 20:4
address 10:25 16:15 24:17 40:10,12 46:9 48:19,23 54:1 76:20
addressed 41:10
adds 23:19
adjoining 45:20
adjourn 84:2, 3
adjourned 84:11
adopt 7:23 24:24
adopted 7:15 15:2 78:12
advanced 27:9
advice 81:5
advisement 34:7 38:15
affects 60:4
agenda 9:9 11:15 27:17 31:13 39:7 40:23 47:18
agree 41:24 42:24 43:7,9 46:14,15,18, 23 47:2,10 48:17 52:13 58:16 59:19 60:6,21 63:18 79:25
agreed 60:17
agreement 59:13 61:9 63:4,17 73:3, 4,6
ahead 14:6 40:24 46:4 61:17 76:18
Aichner 28:16,18,21, 23,25 29:4, 19,24 30:2,6
allowed 18:8
amount 14:2 22:14
and/or 57:15
Annette 41:1
annexation 41:6
annexations 39:22 42:11 61:19,25 62:17,24 63:11,22 64:10
annexed 41:7 63:25
announcement 27:10
annual 67:2
anti 36:1
anticipating 26:16
apologize 7:1 14:9
appearing 83:11
applaud 81:22
apple 82:23
applies 20:8 40:23
apply 20:7
approach 78:20
appropriately 25:9 28:1
Approval 20:20
approve 20:22,23 21:4 63:21 71:16, 21
approved 10:19 25:4 28:2
area 41:8
areas 39:14
arise 8:25
arrangements 25:7 26:3
aspect 69:1
aspects 68:25
assign 32:19 33:20
assignments 33:22
assume 17:16 29:3 47:21 78:5
attempt 29:20
attend 7:13 10:8,11 15:3
attendance 32:9
attended 7:21 12:15 13:18
attention 7:12 15:8 16:13 70:18
attorneys 9:17,22 10:2 14:12 15:15 16:1 27:4,18 41:17
audit 23:14,18
audits 53:19
August 26:21, 22 41:25 42:19,21,23, 24 43:4,20 44:9,17,20,24 45:12 56:14 59:2 60:19,20 65:8 72:12,13
authority 14:4
avoid 14:19
aye 21:7,8 26:7,8 31:3,4 64:19,21 72:5,6 84:7

B

back 7:18 9:24 10:10 11:4 14:13,22 16:22 32:24 33:5,22 37:24 38:15,23 41:12 44:9 51:18 65:6 76:21
background 22:1
bag 37:21,23
ballot 24:22 25:9 26:4 28:9 53:17,18 55:3,16,24
bank 68:6
Barnes-caldwell 75:23 76:1,2, 6
Barnhart 30:13,14
based 12:4 15:25 25:4 33:13 70:1 71:5
basic 17:14 82:11
basically 37:16 77:17
basis 62:15
belief 13:17, 18
benefit 34:21 37:10,13
benefits 52:18
bid 23:9 69:16
big 33:2

52:20,21 57:15 70:6,22
bigger 32:2 34:5
bill 67:20
bit 34:4 38:8 40:8 45:23 53:22 61:20 66:19 70:20
bites 82:23,25
black 70:15
blocks 45:19 62:3
blue 39:19 40:1,10
board 8:2,3 10:15 11:12 14:1 15:24 20:7,12 21:8 22:16,25 23:24 24:20 25:5,18 26:8, 21,25 27:1,5 28:13 29:17 30:12 31:4 36:14,16,25 38:18 45:1 46:14 48:23 49:3 52:5 53:12 58:16 59:14,18 60:18 61:8 62:11 71:4 72:6,11,13 81:22 84:7
boards 20:8 55:14
bog 56:11
bold 70:19
boundaries 80:25
box 63:13
Brandenburg 24:17 27:7,19 29:13 30:8,9 43:6,7 60:15, 16,23 61:3 65:21,22
Brenda 41:1
bring 11:4 37:24 58:13
bringing 15:8, 13 27:21
Broadway 76:13
brought 7:11 57:24 65:19
Brown 10:21, 25 15:11,12 16:5,11,14 18:1,4,16 19:6,9 20:2, 18,23 21:1 22:17,18,19 25:2,25 26:2 37:1,2,3 38:12 44:22, 23 45:7 48:17 52:11,12,13 53:3,4 58:11, 12,21 59:19 60:6,15 63:1 64:4,7,9,20, 21 77:3 78:4, 7 81:10 83:16 84:3
bucks 69:20
budget 68:19
building 79:24
built 38:11
bunch 46:6
business 20:20 21:19 23:8 24:9,10 38:17 65:12
buy 35:22,23 37:5

C

Calendar 65:17
call 20:1 54:22 59:16 64:15 73:1
called 13:4 25:7 75:5
Campaign 24:4
Campbell 24:11
cancel 11:13
Candelaria 21:2,4 30:20, 22 64:17,19 71:23 72:1
Cannon 68:12
Cannons 69:9
captain 74:13
captains 60:8 77:22
cards 12:1,5
care 62:4
careful 54:3
carries 21:17 26:13 31:9 65:3 72:10
case 33:23 56:20
cases 55:4
categories 41:11
category 42:12,14 65:13
caucus 6:3
caution 51:18
Cavazos 30:13,14
census 45:19 56:10 62:3
Central 26:17
certified 24:25
CFA 24:10
chair 10:22 15:13 19:6 20:24 22:17 37:1 48:17 52:11 53:4 59:19 60:6,7
chairman 6:8, 9,14,23 7:1,4, 5 8:19 9:15, 16,19,23 10:4,5,23 13:9,13 14:9, 15 15:7,11 16:7,10,16, 17,24 17:5,9, 20,24 18:11, 18,22 19:7, 10,13,21,25 20:3,5,19,25 21:3,10,12, 13,16 22:10, 13,18 23:3,12 24:7,13 25:11,19 26:1,10,12 27:3,14,20 28:3,7,11,12, 15,22 29:2, 11,18,25 30:3,11,16, 21,24 31:2,6, 8 34:12,17 35:16 36:4, 12,20 37:2 38:1,13 39:24 40:2,13,19,22 41:13,23 42:6,17,22 43:3,6,8,10, 16,21 44:11, 15,22 45:10 46:12,19 47:6,11,14,17 48:11,18,22 49:2,5,9,13 51:8,13,14,21 52:12 53:5,25 54:4,5 55:9, 20 56:2,25 57:21 58:3, 11,20 59:6,24 60:14,21,25

61:7,14 62:8, 9,23 63:3,18 64:8,13,15 65:2,24 66:3, 5,6,10,15 67:2,10,25 68:3,14 70:24 71:8,14,19, 20,25 72:8, 10,22,24 73:9,10,15 74:6 75:1,18, 25 76:4 77:1, 4,7,9 78:17 79:3 81:9,11, 15 82:16,19, 20,24 83:4, 17,18,20,24 84:5,9,11

chairs 60:1

chance 27:11 39:15 57:24

chances 83:19

change 76:20 81:18,24 82:4

charge 66:24

charges 67:15

chart 40:23

cheaper 35:25 36:5

check 13:3 63:14

checked 38:7

checking 12:18

Chevroen 74:12

Chicago 54:24 55:3 72:25 73:14

chip 37:22

chips 35:22

choice 63:11

choose 45:22 46:1

church 79:14 80:3 81:20

circumstance 14:8

circumstance s 7:24 14:7

citation 20:6

citizen 33:6

city 41:6 54:25 55:12 60:1 72:25 74:1,17,18 75:13

claims 12:14

clarification 58:6

classes 11:11 32:9,22,25

cleaner 25:22

clear 15:13 16:19 17:8 62:12

clerical 7:19 14:21

Clerk 10:25 15:11 21:1 22:18 26:2 37:2 44:22 52:12 53:3 58:11,21 60:14 64:9

clerks 12:17 49:24

client 20:10

close 45:15 50:20 56:16

Cloud 33:7

code 7:16,17, 22,24 15:4 24:24 25:5

colleague 15:20

color 40:8 68:24 69:1,3, 6 70:3,6,14, 17,20,21

color-coded 40:7

combining 54:13,16

comfortable 57:12

comment 20:5,14 60:10 72:18 73:20 74:8 77:6,10 79:4 81:12 82:18

comments 51:13

commissioner 53:14 55:11

Commissioner rs 31:25 69:17 72:14

committeeman 76:7 77:25 79:8

committeemen 60:2 73:4 78:3,17

common 59:9 74:23

communicate 62:13

communities 52:4 59:21

community 52:18

companies 32:5

company 36:2

comparing 67:11

complainants 29:15

Complaint 21:20 23:5

complete 22:7

completely 46:2

complicated 80:6

component 69:3 70:2

concern 46:4 52:22 58:12 61:4

concerns 33:13 52:24 71:13

concluded 84:13

confused 75:10

confusing 53:20,23 55:21

confusion 77:20

congratulatio ns 23:15

congressional 54:10

connected 6:22

consideration 49:17 50:15 51:20 52:3 53:3

considered 78:12

consistent 75:12

consolidate 79:9

consolidated 38:24 76:10

consolidating 78:23

consolidation 38:17,22 39:1 51:5 52:8 61:13 73:2,7, 17 76:9 78:1

83:6
consolidations 42:5
consternation 77:20
constituents 59:20
consultants 81:6
contacted 13:3
contained 8:11
continuance 28:17 29:7
continue 18:20 22:24 29:3,12,14 30:6,17 52:16
continued 31:10
continuing 24:22
contract 11:13 67:3,5, 17 69:15 70:3 71:2
contracts 68:22,24 69:13
convenience 10:1
coordinate 29:20
coordinated 30:7,18
copier 69:10, 11
copiers 67:4, 16 68:6,14, 22,25 69:6 70:2,6
copy 9:17 69:14 71:1,5
Corporation 24:15,21 26:4
correct 8:15 9:1 13:17 16:2 17:16 24:5 25:4 28:10 38:3 41:8 43:5,23 45:6 47:8,13
corrected 8:9 15:1 16:2
correctly 63:12 75:9
cost 31:20 49:22 50:11 51:17 53:16 67:3 68:7 69:4 78:25
council 6:18 16:9 32:1 53:14 54:25 55:5,11
councilman 9:4 49:20 73:1,10
councils 55:12,13
councilwoman 73:14 74:7 76:2,5 77:2
counsel 58:25 65:20
counties 23:18
county 6:18 7:15 9:4,5,6 23:17 38:22 49:18,20 52:18 56:8 60:1 68:19 73:6 77:9
couple 10:13 11:16 25:15 39:20 41:3 45:19 48:4 69:20 73:2 75:16 81:4 82:13
court 22:5,20 23:2
Courtroom 72:15
cover 27:22 56:8
covered 27:24
COVID 11:2
crap 80:25
create 50:11, 17 73:5 75:3, 6
created 79:1
creating 54:9
criteria 77:18
cross 54:9,10
cross-reference 22:2
crossing 76:13
Crown 56:22 57:3
curiosity 10:7
current 10:20 72:12
cut 69:3 80:25 82:10,21
cuts 70:3 82:14

D

daily 82:12
Darryl 79:7
data 56:6,9,10 75:12 83:6, 12,13
database 32:8 74:25
date 42:18,25 67:25
day 29:6 35:1, 2 41:15
days 48:4 58:4
deadline 26:20,22 42:1 43:4 44:20 59:3
deadlines 41:21
deal 22:21 33:15
dealt 68:21
decided 11:13 78:10
deciding 61:11
decision 52:24
decisions 15:25 57:14 58:18,19 60:13 73:24 74:4
decrease 22:14 52:7
decreasing 83:10
deep 49:6
deeply 41:19
defer 48:25
define 54:6
Democrat 6:2, 3 32:16 47:15 78:6
Democratic 47:22 72:24 74:14
Democrats 17:15
desired 24:21
desk 68:10
determination 38:22 43:22
device 6:11
dialogue 9:11 22:22 77:12

Diego 42:16, 20
difference 33:2 56:3
differences 36:11
difficult 22:21 38:9
difficulties 13:21
direct 9:22 27:18 65:4,5 76:15
direction 28:7 43:22 49:19 52:21
director 77:16
discovered 7:10
discretion 7:23 45:17 50:6
discuss 11:18
discussion 21:5 26:5 30:25 64:13 72:3
disruption 50:17
distance 76:13
district 72:25 73:13,18,22 74:13,25 76:3,16
districtr.org. 75:5
districts 53:14 77:21
Division 42:21 56:6
DLGF 24:25 26:20 27:23 28:2,5
drill 81:16
driver's 12:4
due 11:2 12:3
dug 7:6 41:19 48:12
duplicate 69:25 71:11

E

earlier 32:6 75:1,8 77:17
early 52:6,14, 19 69:15
easier 46:14
east 54:24 55:2 72:25 73:14 76:14 79:15
easy 81:7
ED301247 68:12
efficiency 50:10
efficient 6:16
effort 59:12 76:23
efforts 19:22
elected 77:23, 24 78:2 79:12 80:18
election 8:13 11:3 12:6,7 13:4 21:20 23:9 24:16 25:10 31:13, 16 34:5 37:25 42:20 56:6 65:16 78:2 80:18
elections 7:16 23:21 31:23 50:1,12 70:11 78:24 79:10
electronically 27:15
eliminate 70:2 81:3,4
eliminated 79:12
elimination 50:19
email 26:24 27:6,8
employee 33:6
encoders 53:22
encouraging 76:19 80:8
end 20:15 22:4 23:7 35:1 37:14 38:9 41:12,15 55:15 56:14
Enrolled 65:15
ensure 75:6
entertain 20:22 30:5,17 71:16 84:1
equal 45:23
equipment 23:9 35:20 37:17,24
error 7:19
essence 42:4 56:13
essentially 52:3
estimated 50:2
estimates 49:21
evening 11:19 72:20
evidence 83:11
exact 11:7 35:24 66:22
examples 17:2
exist 7:16 8:8
existing 18:9
expansion 52:7
expensive 34:9
experience 70:1 71:5
explain 48:7
extenuating 14:6,8
extra 82:13

F

face 68:21
facing 68:18
fact 75:14 80:22
failed 13:2
failure 13:25
failures 13:20
fair 14:14
fairly 83:15
fairness 51:6
Fajman 11:1 12:21 13:11, 22 17:4 26:14 31:14 36:7,19 39:12 40:1,5, 17,21,25 41:20,25 42:7,19 43:15,18 44:7 45:13 47:19, 24 48:9 53:8 54:2,8,15,20 55:2,10,17,22 56:4 57:2 58:6 61:16 62:16,19,22 63:15 64:17, 20,22,24 65:1

67:9,13,21 68:8 69:5,14, 22 70:5,16 71:1,7 73:1,7

false 83:11

farther 46:4

favor 21:6,17 26:6 31:3 72:4 76:8 84:6

fear 83:8,10

feedback 56:15 61:23

feel 50:22 57:12 80:2

feeling 32:13 58:23

feels 59:1

feet 34:10 62:2

figure 17:12 59:7,9

fill 34:24

filled 35:8

final 73:24 74:3

Finance 24:4

find 8:25 12:2 32:17,18 46:13 66:13 79:23 81:7

findings 23:14 24:2

fine 46:2 56:18

finishing 56:14

folder 19:4

folks 60:4

forced 76:12

forgot 38:1

form 47:25

forward 49:17 56:5 60:11 70:4

frank 63:12

front 9:2

function 16:22

future 8:4 31:11 36:17 56:18

FYI 32:3 65:13

G

G2-3 79:8

G5-16 76:7,24

gap 17:11

Garcia 72:20, 21,23,24

Gary 74:13 75:13

Garza 28:16, 19 30:6

gave 31:24 33:18 40:9 73:1

General 14:23

generally 25:16 29:4,6

Gentlemen 18:18 19:7

give 7:22 23:6 56:5 57:18 61:22 70:19 71:4 82:23

giving 57:13 68:24

glad 8:21 27:10 82:1

goal 8:13 9:3

Gonzalez 73:12,13

good 23:7,20 24:20 29:2, 21,24 36:10 44:4 51:3 59:25 60:24 63:1 71:9 72:20 73:11, 12 74:11 75:23,25 76:4 78:23 82:6 83:14,22

goody 21:20

Gotcha 55:1

Gov 31:17,18 33:7

government 6:4 49:18 79:1,22 81:2

granted 29:16

great 14:7 23:17,19 45:22 52:6,10 77:1

ground 59:9

grow 82:8

guess 9:24 20:1 23:15 35:13 43:23 46:13 47:4

guessing 47:23 67:14

guys 21:24 22:5 26:24 33:9 34:2,6 36:24 46:21 57:24 71:2

Guzman 73:12,13

H

half 56:8 69:4 70:3 79:11

handbook 19:1

handles 67:22

Hanover 24:15,20 26:3 27:23 63:25

happen 56:12 74:20 75:8

happened 74:19

happening 38:6

happy 9:13 69:18 74:4

hard 40:8 81:18

hardest 61:25 63:8

hat 49:20

hate 63:7

headquarters 32:17 33:16, 18

hear 20:11 38:15 43:23 60:1,4,13

heard 54:23 60:3 74:25

hearing 13:16 21:6 24:9 26:5 59:17 60:11 65:12 71:15 72:3

heat 12:6

helpful 35:4

helping 32:15 52:7

helps 75:6

hey 45:17 46:22

high 49:12 50:13 67:1 68:7 69:13

highest 70:23

highlights 39:19

hired 11:9

history 10:14

holds 78:22

homework 61:2
honest 18:14 48:12,14
hope 6:12 8:16,24
hours 17:18 51:1 75:3
house 54:10 65:15
HR 33:13
hundred 62:2 69:12
hunt 8:7
hurt 82:11,13

I

ideal 33:17 34:3
identified 49:21
ignorance 14:11
Imaging 66:9, 15
impact 51:21
impacted 59:25
impacts 60:5
important 52:14 58:19 59:23 60:12 77:11,13 78:13 82:10
impression 45:5
in-house 70:8,12
in-person 7:14 15:3
inaudible 40:4 45:8 47:20 80:11 83:1
incident 7:10
includes 50:18
increase 53:16
increases 53:17
Indiana 7:16, 22 9:6 65:16
individual 62:15
individually 9:21
individuals 8:15
inform 29:16
information 7:9 9:16 12:3 14:18 15:14, 22 17:6 18:5, 6 33:9 34:1 38:14 57:18 65:11
input 9:11 61:8,10
inside 37:17, 18,23
insight 8:23 9:11
inspector 12:20 15:3 37:18 49:24
inspectors 7:12,20 10:8 34:23
instance 29:17
Integra 31:17 32:5
integrates 36:2
interested 32:1 42:16
interject 10:21 14:18
internal 7:18
Internet 33:1
inventory 32:10
invoice 66:22
involved 74:17
ipad 13:20,25 38:2
ipads 11:22 12:10 13:2 37:19
issue 17:11 20:9 23:25 24:4 36:23 51:17 57:23 82:1
issued 8:10 38:20
issues 8:9 9:2 16:20 36:21 58:17
item 40:23 47:18 66:23
items 11:16 37:19 41:5 62:6 65:18

J

jeopardy 76:9
Jessica 8:23 9:12 18:22 19:10 23:6, 13,16,23 27:18 32:11 34:8,12 39:15 41:3,24 42:24 44:11 48:18 50:25 51:14 53:6 57:22 58:22 62:23 65:5
job 23:17,21 52:6,10
Joel 13:7 67:22 70:24
John 39:23 63:23,24 64:1,2,24
joint 46:20
Jones 79:13 80:2 81:19
judges 12:16 49:24
July 38:21
jump 31:18 34:2 61:18
jumping 34:10
June 26:19 80:19

K

Kevin 65:1
key 54:22
kind 10:2 14:12,23 22:21 32:12 34:10 35:8 45:21 46:22 50:24 56:4,5 58:15 67:4 68:21
knowledge 22:1
Konnech 11:9 36:23

L

lady 75:2
Lake 7:15 9:5 23:17 26:16, 17 38:21 39:14 52:18 53:11 77:9
language 25:3 28:1
large 82:3
Latinos 24:4

law 14:4,5,11 19:2 39:3 44:5 49:14 50:7,8,15 51:6 77:15 83:13

laws 77:15 78:14

lawsuit 74:22, 23

learned 51:9

leave 27:3 36:13

legal 9:3 42:14,15 57:5 81:5

legitimate 18:21

lengthy 22:6

letter 38:17 44:4,8 65:14 80:19

letters 76:18

level 49:12 50:13 54:21 55:24

levy 24:23

liberty 83:3

license 12:4

lifelong 9:4

light 45:21

likelihood 53:18

limit 42:14,15 57:6

Linda 76:1

list 12:13 45:14 46:24 47:1

listing 68:12

live 37:11

living 82:12

load 33:19

local 80:3

locally 61:10

located 78:11

locating 52:2

locations 81:24

long 43:17 50:7

looked 14:14 27:8 39:20 47:8 50:20 78:11

lost 22:23

lot 12:25 33:23 35:25 46:14 51:17 67:4 68:6 69:23 70:7,8, 13,21 81:3 82:13

lots 79:25

luck 23:7

M

machines 35:19 37:12 38:7

made 24:1 25:7 26:2 59:22

Madjecki 81:13,17

mail 32:20

maintenance 19:17 67:3, 13,14,18,24 68:7,22,24 69:3,11,12

majority 32:17

make 6:16 7:7 9:2 11:5 15:12,25 16:18,25 17:1,6,7 20:16 25:8,23 26:3 34:24 45:23 51:5,22 52:1,8 55:3 58:14,25 59:12,15 60:12 71:18 73:24 74:3 75:8,9 76:23 78:13,24 80:5 82:14 83:12

making 14:19 23:17 36:24 57:13 58:18 62:3 76:22

management 31:13 32:11

mandatory 11:6 35:11

map 9:9 40:24 52:21

maps 9:11 39:8 75:6 78:12

Mara 64:17

mark 45:16

material 14:13 70:10

materiality 69:20

materials 9:22 12:22 70:17

matter 16:13 28:13,18 30:6 38:16 60:10 81:19,21

matters 24:10 31:9

mays 50:6

measures 8:14 50:11

mechanical 14:21

meet 33:12 57:25 65:6

meeting 6:18 9:25 19:18 20:21 21:24 25:6 26:21,25 27:2,5,12 45:12 51:6 58:24 59:16 60:18,19 65:7 66:25 71:2 72:11,13,16 78:25

Mellon 10:4,5, 6 12:19 13:15,24 15:9 16:7,16,17,18 17:13,22 18:2,8,13,19 19:5 21:11,14 25:11,12,23 26:2 30:23,25 43:19 45:8 47:14,15,21 48:8 54:4,5,6, 12,18 55:1,6, 15,18 56:1 62:8,9,10 63:5,20 64:22,23 66:5,6,7,12, 18,21 67:7, 12,19 68:2,5, 11,16 69:8, 18,24 70:14, 22 71:3,12, 18,21 82:22 83:20

Mellon's 10:24 13:13 18:23

member 20:12

members 21:8 22:16 23:24 26:8 28:13 31:4 56:7 59:14,18 60:9 61:8 72:6 84:7

mention 20:6, 13 29:19 68:17

mentioned 17:9 51:20 52:2 75:7 77:17 78:25

merge 45:19

mergers 32:20

Merrillville 56:22 57:9,14

message 34:23

Messler 6:6, 10,20 7:2 18:25 19:11, 13,15,24 21:22 22:12 23:11 24:6,12 34:14,18 35:17 36:6,18 37:8 38:3 43:2,5 44:13, 16 45:2 46:18,25 47:8,13 48:20,24 49:4,8 58:1,5, 8 62:25 63:10 66:13 67:6

met 7:25 10:18 57:23

Michael 60:17 61:2

Michelle 8:22 16:25 23:16, 23 27:18 40:13 43:23 53:7 56:3 57:22 58:21 61:15 65:5 73:1 75:7

Microsoft 33:8

Mike 15:10 18:3,13 64:20,22 78:24

miles 79:15 80:4 82:13

mind 11:6 33:12,14 53:10 59:5 68:8 69:5 70:7 75:13 78:14

Mine 47:19

minus 62:2

minutes 20:21 21:4 22:2,5 27:14 72:23 74:10 75:22 79:6

mispronounced 28:23

missed 41:4

model 50:13 79:1

modern 50:13

Modus 31:13, 15 33:5,7 34:18 35:7 37:10

moment 6:12

Monday 11:21 12:5,9,12,14 13:1,7

money 31:23 50:12 70:9,13 71:9 73:6 80:9,10,14 81:1,8

Monica 73:13

monitor 11:10

month 66:25

monthly 66:23 67:19, 24

months 66:24

Morales 38:19,20 43:25

morning 24:20 34:22 73:11,13 74:12 75:24, 25 76:4,7

motion 20:22, 23,25 21:17 25:24 26:1,5, 12 29:3,12,13 30:5,17,21,25 31:8 63:20,21 64:3,8 65:2 71:16,19,21 72:1,10 84:1, 3,6

move 26:14 50:12 52:8 76:21

moved 30:20

moving 48:21 49:19

N

necessarily 40:11 41:14 43:12

negligent 7:7

newspapers 9:2

Niemeyer 6:17,25 7:6 8:20 9:18,23 14:17 16:4,8, 12 49:2,10,14 51:12 52:5,23 77:8 78:5,8 79:17,20,24 82:19 83:2,5, 22

night 12:8,9 37:25

note 20:3 65:17

nothing's 6:21

noticed 9:8 66:8,18

notify 14:1

notifying 31:24

number 27:22 28:15 31:9,10 40:6,20 47:7 66:10,11

numbers 30:10 31:25 45:24 49:22 75:9,14,16 76:24 83:7

O

objection 20:12 30:12

objective 78:20

OCD 56:10

offense 81:5

offer 11:21 32:5,21,25

office 17:18 33:15 38:21 53:1 56:10 61:5 62:14 66:9,15

official 25:17, 20,21

officials 77:23

oldie 21:20

online 10:17 11:2,8,11 32:22,24 74:25 75:5

open 59:17

operating 24:21

opinion 31:22 32:3 35:21 41:9

opportunities 77:12

opportunity 50:10 51:4

opposed 21:10 26:10 31:6 72:8 84:9

options 57:8, 13 75:4

order 14:19 20:20 22:2,3 23:8 42:3 44:9

orders 41:6 66:4 71:15,17 72:2

Ordinance 63:23,24

organization 60:8 74:14

originally 22:9

outset 23:15

overlap 39:13 51:2

overlapped 39:17 53:11

overview 53:2

P

packet 7:9 25:1

paid 6:4 7:21 10:11

Paperwork 27:23

part 62:1 74:21,22 82:2

participate 80:15

participated 23:22

participation 80:7,8 83:25

parties 30:7, 19 52:15 60:2

partisan 17:18

parts 32:9

party 77:23,24 78:6

pass 35:15

passed 26:19 68:20

password 33:19

past 10:11

pause 6:7

pay 12:14,24 14:2,6 32:8 70:18 81:5

paying 37:14

payment 10:19

penny 82:10

people 8:12 11:11,23 12:1,8,13 17:17 33:13 38:10 52:2 70:18 75:10 77:10 79:11 80:13,15,17 81:3 82:3,25 83:9,14

percent 13:20,23 68:18

period 49:25

person 7:8 10:16 11:8 32:25

person's 13:5 68:10

personal 35:21

personally 57:6

pertains 30:9

phone 13:5

physically 55:25

pick 12:21 45:19

picture 34:5

pitchforks 78:18

place 24:21 26:3 56:24 76:14,22 78:1

places 7:13 50:16,17,19, 21 75:11 78:9 82:6

plan 61:13

play 34:4 78:15

pleasure 25:18

plenty 79:22

PO 66:11,17

point 11:9 41:16 46:11 53:8 56:22,23 57:3,7,10 77:13

points 34:8

policies 7:14, 18 15:2 16:21,23 17:10 18:10

policy 10:8,20 13:14,15 17:14,15,16, 23 18:25

political 6:5 17:17 33:14, 15

poll 32:7 33:16 53:23

polling 7:13 50:16,17,19, 21 75:11 76:14,22 78:9 81:24

polls 51:24 52:2

population 75:13

position 80:20

positions 46:23 81:4

possibly 27:1

posted 72:17

potential 74:15,16 75:3

power 6:20

precinct 38:17 42:5 43:17 45:20 46:10 49:23 54:17,22,25 56:24 57:5 60:2,7 73:4, 14,17 74:14 76:6,9,10,11, 18 77:22,25 78:2,3,17 79:8 80:13

precincts 38:24 39:2 42:12 50:11 53:20 54:9, 13,14 59:25 73:3,18,21 79:12 81:24 82:9

preliminary 42:8 43:21 44:25 62:5

prepare 48:15

prepared 48:13

present 16:9

presentation 8:6

presented 15:14 35:6

presidential 12:7

press 8:10,11

price 33:3 36:8,11
primaries 50:2
Primary 7:11 14:22
printer 70:9
printing 70:8
prior 35:2 44:19
proactive 56:19
problem 17:4
problems 8:7, 15,24
procedural 8:9
procedure 17:10
proceed 33:11
proceedings 84:13
process 11:4 17:10 23:9 43:1 80:15
processes 41:2
progress 22:8
Project 24:5
promise 16:14
proper 18:6
properly 14:3 72:2
property 41:7
proposal 31:19 40:24 47:4,9 49:1 51:2 53:2,9, 13
proposals 9:9,13 39:8 40:15 47:12, 16
proposed 73:8
proud 60:7,8
provide 8:23 9:13 42:2
provided 65:14,16
provisions 51:6
public 20:4, 14,17 27:9 36:22 60:10 72:18 74:8 77:6 79:4 81:12 82:17
pull 36:9 41:8
punitive 8:14
Purchase 66:4 71:15,17 72:2
purely 44:14
purpose 8:5
pushback 82:5
put 7:8 37:6, 16 41:8 51:1 53:19
putting 49:20 52:9 73:20,21

Q

question 10:24 13:14 15:17,19 17:13,14 18:3,12,20, 21,23 26:4,15 27:21 28:8 37:4 40:14 41:16 52:19 57:22 66:7
questions 8:21 15:21 16:20,21 18:7,9 22:15 23:25 28:12 36:14,25 51:14 71:15 73:24 74:3
quick 40:14 57:21
quickly 58:22
quizzes 35:10
quote 36:8

R

raised 36:22
raising 27:10
Randy 48:25 77:8
reached 29:14
read 16:22 22:2,7
reading 25:4 59:5
ready 62:13 76:17
real 37:13 38:6 83:11
realized 21:25
Reardon 21:2, 4 30:20,22 64:18,19 71:23 72:1
reason 20:4,8 45:11
recall 11:12
receive 38:18
received 36:9 38:21 39:6 65:17
recommend 57:10
recommendation 36:16 57:3, 17,19
record 6:11 19:16 24:2 66:16
recording 6:11 7:3 19:12,16,19
redistricting 73:16 74:1, 16,18 77:14
Redman 79:7, 8,19,21 80:1
reduction 68:19
Reed 21:15 62:17,20 63:7,13,16,21 64:6,9,24,25 66:20 71:10 84:4
references 19:3
referencing 39:25
referendum 24:22,23 25:8 27:24
referring 55:7
reflect 9:7
register 76:19,24
registered 11:25 42:13
regular 6:4
release 8:10
remain 20:15
remember 10:14 12:10 22:10 35:7 75:15 77:22
reminders 34:16 35:3
repetitive 14:23
report 9:24 23:19 65:6,20

reporter 22:20 23:2
reporting 22:5
reprecincting 39:8 40:23 77:14,16
Republican 24:4 32:17 47:22 77:9 78:16
Republicans 17:15
reputation 9:7
request 28:17 29:7
requested 42:2
require 46:10 50:16 56:23 57:4
required 7:14 39:2 44:6 72:17
resident 9:5
residents 76:11,19
resolution 24:24,25 26:19
respect 10:7
respondent 29:4,9
respondents 29:15
response 26:11 28:14 29:10 30:15 31:1,7 64:14 72:9 84:10
review 15:22 18:6 39:16
reviewed 39:14
reviewing 11:17
RFID 34:9 35:21 37:8, 17,22
rid 80:10
ridiculous 69:4
risk 52:7,9
Robert 24:10 72:21
robust 51:4
roll 20:1 32:8 64:15
rules 17:19 19:2,3 77:24
run 80:17
running 70:12 78:18

S

Saturday 11:20
save 50:12 69:19 71:9 73:6 79:16 80:9,10 81:1
saves 70:8
saving 70:13
savings 50:3
SCA-1 49:19
scale 32:2
scan 37:21
scanner 35:23
scanners 67:15 68:9, 15,25
scanning 37:16,20
scary 53:15
schedule 29:21,22 34:15,20
scheduled 19:17 35:2
Schererville 39:22 63:22, 24 81:14
school 20:8 24:15,20 26:4 53:12 55:13 77:21
Schools 27:23
scroll 66:19
searchable 22:11
seat 78:19,22
seconded 21:3 26:2 30:24 64:9 71:25 72:2
secretary 22:25 38:19, 25 42:1,22,25 43:24,25 51:10 52:25 59:2 61:5 62:14 63:9
section 36:9 57:2
Secure 33:8
seek 8:14
senate 54:10
send 32:19 34:22 42:8 44:4 52:25 56:5 80:18
sensitive 36:21 81:21
separate 36:8
separately 10:19 39:10
September 44:10
serve 60:7
servers 33:4
service 22:23
session 11:20,21
sessions 11:7,20 12:6, 16
set 13:2 27:1, 5
setup 6:3
shalls 50:5
shape 47:25
sheet 57:1
Sheila 81:13
show 23:9 24:1,3,8,14 28:3,16 38:18 39:5
showing 30:4 42:3
shrink 49:18
shutting 69:2
side 81:21
sides 17:14
sign 11:23,24 12:2,23
signed 12:23 14:3 67:17
signify 21:6 26:6 31:3 72:4
silk 6:24,25
similar 12:7 32:6 82:9
single 8:12 12:20 37:22 68:10 69:17
sir 28:20 29:1 30:2,4 66:3 72:19 77:7 79:5
sit 35:11 45:17
situation 33:18 34:3 51:25

slower 22:8

small 21:22 42:4 69:21 82:1

smaller 45:23 70:11

Smith 6:8,14, 23 7:1,4 8:19 9:15,19 10:5, 23 13:9,13 14:9 15:7,11 16:10,17,24 17:5,20,24 18:11,18,22 19:7,10,13, 21,25 20:3, 19,25 21:3, 10,13,16 22:10,13,18 23:3,12 24:7, 13 25:11,19 26:1,10,12 27:3,14,20 28:3,7,12,15, 22 29:2,11, 18,25 30:3, 11,16,21,24 31:2,6,8 34:12,17 35:16 36:4, 12,20 37:2 38:1,13 39:24 40:2,13,19,22 41:13,23 42:6,17,22 43:3,6,8,10, 16,21 44:11, 15,22 45:10 46:12,19 47:6,11,14,17 48:11,18,22 49:5,9,13 51:8,13 52:12 53:5,25 54:5 55:9,20 56:2, 25 57:21 58:3,11,20 59:6,24 60:14,21,25 61:7,14 62:9, 23 63:3,18 64:8,13,15 65:1,2,24 66:3,6,10,15 67:2,10,25 68:3,14 70:24 71:8,14,20,25 72:8,10,22 73:9 74:6 75:18,25 76:4 77:1,4 79:3 81:9,11,15 82:16,20,24 83:4,18,24 84:5,9,11

smooth 6:23, 25

Soch 31:16 32:4 33:7

soft 59:3

software 31:13,16 35:8,24

solid 49:22 59:3

someone's 82:11

sort 8:6 14:19 20:11

sounds 23:5 29:24 36:12, 15 63:4,5 65:7 72:15

speak 32:12 60:9 74:15

special 13:4 24:16 25:9 27:5,23 34:5 45:11 58:24 59:16 65:7 72:15 82:7

specific 16:19

specifically 68:12

spell 53:24

spending 31:23

spin 56:12

split 53:12 54:7,13,17, 19,21,24 55:4,8,11,22, 24 57:15,16 73:5

splits 53:10, 13 75:7

splitting 54:14 55:25

spoke 15:23

spot 39:16 62:4 78:2

spots 39:13

St 39:23 63:23,24 64:1,2

staff 10:7 13:1 18:9 23:16 49:23 56:7

staffing 32:16

start 15:16,18 39:18 56:8 61:18 62:6

started 62:6

state 9:6 14:4, 5,11 38:19,25 39:2 42:1,20, 23,25 43:25 44:5 46:5 49:15 51:10 56:6 59:2 61:24 74:9 75:20 79:5

State's 52:25 61:5 62:14

statement 17:1,21

statements 14:20

states 15:2 33:3,5 44:8

stating 12:15

Station 26:16, 17 39:14 53:11

statute 20:6, 14

stay 33:24 52:20 72:16

stellarly 81:25

Stephen 28:21

sticking 9:10

stores 37:21

strange 51:25

streamline 32:16

strictly 31:19 48:1

structured 32:8

struggle 19:23

stuck 67:4

students 11:24

stuff 33:14 59:15 61:21

subject 20:14

subjective 78:21

submit 8:17 44:8,18 46:5 56:14 61:17 62:4

suggest 56:21 75:4

suggesting 60:17

suggestion 58:20

summary 23:6

summer 22:4 23:7

supporters 52:20

supposed 6:16 44:6 74:20

system 12:25 37:4,7 38:11 66:14 75:5 78:23 83:14

systems 32:15,21 66:9,16

T

table 11:5

tags 37:17

takes 78:1

taking 12:17 29:6 32:23 39:1 52:3

talk 48:5 51:16,17 69:19

talked 32:11

talking 32:6 35:18 37:5 40:4 47:20 61:24 62:1,18 80:12 83:1

tan 40:8

tax 24:23

taxpayers 6:5

tech 38:9

technology 6:15

ten 50:1,4 79:19 81:2

ten-year 49:25

tend 53:22

test 11:12 32:23 35:15

tests 35:10

text 31:17,18, 20 34:16

texting 31:19 32:22

texts 34:20

thing 14:24 25:5 27:17 35:5 51:15 73:18 77:12

things 15:5 17:18 35:11 37:6 39:21 40:6,9,10 44:25 50:5,24 52:17 53:3 54:19,21 56:11 68:16, 21,23 78:9 82:14

thinking 61:1

thought 10:9, 10 22:9 50:9

Thursday 11:19

time 6:4 8:16 11:9 14:16 15:18,21 19:18 22:14 25:19 29:6, 20,23 30:7,18 31:10 36:17 37:13 38:6 45:4 51:9 56:13 57:7,11 62:5 74:24 75:11

time-consuming 61:20 63:9

times 10:13 51:17 67:4 81:23

tireless 75:3

tirelessly 74:1

today 11:15 29:5 36:9 41:18 43:11 45:5 48:14 60:9 65:23 67:22 76:17, 23 77:11 83:25

Tolbert 24:16, 19 25:3,14,21 27:22,25 28:6,10 43:8, 9 59:4 61:12 64:12 65:25 66:1

told 21:24

tomorrow 81:7

top 62:20

torches 78:19

total 50:2

totality 58:9

town 41:7 55:4,12

Towns 39:22

township 54:11 63:23, 25 64:2

track 11:19 12:25

Tracker 21:21 23:5

tracking 35:19,21 37:9,11

traditionally 20:7

trained 13:8

training 7:14, 21,23 10:9, 12,17 11:6 12:8,16,20,24 13:19 15:4 32:8,24 35:8 70:10,16

treated 83:15

troubles 6:19

true 37:6

tuned 72:16

turning 69:2

types 17:18

typically 29:16

U

U.S. 33:6

unanimous 61:13 64:11

unanimously 65:3

understand 16:23 37:3 38:4 43:11 55:18 59:10 77:19

understandable 59:11

understanding 26:18 36:10 44:14,17 45:3 63:12

unified 32:7

unique 33:19

unison 21:9 26:9 31:5 40:4 47:20 72:7 83:1 84:8

United 33:3,4

unsure 67:6

update 21:21, 23 23:5,10

upload 19:18 35:9,10

V

venture 32:14

versus 28:16, 18 30:6,13,14 37:7 61:10 70:9

video 6:2 35:12

videos 35:9
view 50:14
viewpoints 59:11
violation 44:5
vote 8:2 45:1 46:17 48:13 50:23 58:16 62:11 64:11 83:9
voter 11:25 51:21
voters 31:20, 24 42:13 50:21 51:7,22
voters' 52:9
voting 45:5 48:15 52:6, 14,19 79:13 80:3,6 83:7
VSTOP 23:14

W

wait 32:13 80:17
waive 14:5
waiver 7:23
walk 35:13,14
wanted 34:9 44:17 45:13, 16 50:16 56:5 81:17
Washington 74:11,12
waste 79:22
watch 35:12
ways 25:15 35:20 36:3 38:4 55:23
weeds 49:11
weekend 6:21
weeks 74:2
weird 51:25
west 76:12
wheels 56:13
wider 32:2
witch 8:7
withdrawn 24:5,8,11
word 12:17 54:18 55:19 73:15
work 6:3 8:25 33:23 46:2,6 52:15,17 56:18 65:10 76:18
worked 9:12 40:25 46:21 50:25 73:25 74:24 75:3 81:25
workers 6:2 8:13 14:2 32:7,18 33:16,20 53:23
working 36:15 44:2 56:8
writing 29:12, 14
wrong 12:4 13:17 53:18

Y

year 13:4 23:18 31:24 34:6 36:22 46:3 52:16 69:15,17
years 50:1,4 69:12 75:16 78:20 79:14, 19,23 80:4 81:2
yellow 40:7 45:21
yesterday 47:1 58:2
young 75:1

Z

Zoom 27:12

Item Cover Page

BOARD OF ELECTIONS AGENDA ITEM REPORT

DATE:	July 30, 2025
SUBMITTED BY:	Jessica Messler,Elections
ITEM TYPE:	Elections Agenda Item
AGENDA SECTION:	**Old Business**
SUBJECT:	Map Proposal Discussion (Proposal #1 Items)
SUGGESTED ACTION:	

ATTACHMENTS:

Reprecincting Map Proposal 1 Index.pdf
iec-8 pt 1.pdf
iec 8 pt 3.pdf
iec 8 pct 2.pdf

	MUST ADDRESS					
City/Town	**Ordinance number**	**DISCRIPTION**	**FROM**	**TO**		cost
SCHERERVILLE	ORD # 1999	ANNEX	SJT 04	SCH 14		0
ST JOHN	ORD #1830	ANNEX	HT 02	SJ 10		0
ST JOHN	ORD #1837	ANNEX	SJT 08	SJ 18		0
	ACTIVE VOTERS		**NEW CT.**	**NEW CT**		
CEDAR CREEK	CCT 02=1822	SPLIT PORTION	CCT 02=1461	CCT 06=1406		0
CEDAR LAKE	CL 03=1882	SPLIT PORTION	CL 03=1758	CL 05=2555		0
CEDAR LAKE	CL 05=2431	SPLIT HALF @ PARRISH	CL 05=1389	CL 11=1166	NEW PRECINCT	2130
CROWN POINT	CP 19=1967	SPLIT HALF	CP 19=944	CP 22=1023	NEW PRECINCT	2130 *
HOBART	HO 16=1807	SPLIT PORTION	HO 16=1687	HO 22=1336		0
HOBART	HO 23=1851	SPLIT PORTION	HO 23=1542	HO 12=1033		0
MERRILLVILLE	MER 07 A (280) MER 05 (1935)	ADD MER 7A, THEN SPLIT N. OF 73rd MER 07=924 Option 1	MER 05=896	MER 06=1319	NEW PREC/ELIM SPLIT	2130 *
MERRILLVILLE	MER 05 split N of 73rd Add to MER 07A	MER 7A increase size of split 7A=896 7=924 TOTAL MER 7 =1820 Option 2	MER 05=1319	MER 07=1820	INCREASE SPLIT	0
MERRILLVILLE	MER 05 (1935)	Leave as is, NO change not over legal limit Option 3			NO CHANGE	0
ST JOHN	SJ 11=1875	SPLIT PORTION	SJ 11=1637	SJ 01=1021		0
ST JOHN	SJ 12 =2769	SPLIT HALF	SJ 12=1687	SJ 20=1082	NEW PRECINCT	1930
WT 10	WT 10=2656	SPLIT HALF @ 117TH	WT 10=1665	WT 03=1004	NEW PRECINCT	1930
	SMALL PRECINCTS UNDER 600 ACTIVE					
CL 08=237	only one in west creek	votes withcl 7 election day no cost	leave			0
CL 09=3	only on in cedar creek	votes withcl 7 election day no cost	leave			0
CL 10 = 496	only one in 19th hse	could merge for voting purposes w CL 01	leave			
CP 26 = 175	only one in sjt	VOTES WITH CP 21 election day no cost	leave			0
EC 02=588	COULD MERGE W/ 3	Merge w/ EC 03=1539	merge		eliminate pct	-2130
EC 23=577		Merge 24 into 23	merge			
EC 24=591		see above	Merge w/EC 23=1168		eliminate pct	-2130
ECT 02 =134	different hse	votes with ect 1 election day no cost	leave			0
G2 03=591			leave			0
G4 01=595			leave			0
G5-13 = 508		Merge G5-13 (508) to G5-06 (644)G5-06= 1152	Merge w/ G5-06		eliminate Pct	-2130
G5-16 = 363	touches 13 (diff co council), 20 (Diff hse)	potential to vote w/ another prct election day	leave			

G5-28 = 43	only one in hot with HSE 3	votes with g 5-22 no extra cost	leave			0
GR 05=582		Merge GR 06	Merge w/GR 06=1817		eliminate pct	-1930
GR 12=539			see below			
GR 15=478		Merge w/ GR 12	Merge w/ GR 12=1017		eliminate pct	-1930
GR 17=240	only one in sjt	votes w gr 7 elect day no extra cost	leave			0
H2 05=567			leave			0
HO 21= 471		merge w/ HO 10 will create split in SB NEW HO 10 will be very close to having to split next year. Does not include 69 that are inactive.	merge w/ HO 10 (A)	HO 10=1473, HO 10A=471 NEW HO 10=1944	DO NOT RECOMMEND eliminate Pct	-2130
HOT 08=217	unicorp HSE 3	votes with HOT 5 no extra cost	leave			0
HOT 09=51	unicorp Hse 14	votes with LS 09 no extra cost	leave			0
LS 03=46		merge w/ LS 01 will create split in SB	merge w/ LS 01 (A)		eliminate Pct	0
LS 04=446		merge LS 04 & LS 05 will create split in SB	merge w/LS 04 (A)		eliminate Pct	0
LS 05=293		merge LS 04 & LS 05 will create split in SB				0
LS 09=513		merge w/LS 08 will create split in SB	merge w/LS 08 (A)		eliminate Pct	-2130
RT 20=156	only unicop rt	votes with MER 12	leave			0
SJ 10=17	touches 12 (dif sen) pt touches 5 (dif sen), 16 (dif sen)		leave			0
SJ 13=366	touches SJ 19 only two pcts in Center Twp (diff hse)		leave			0
SJ 17=0	combine non contig no voters	merge SJ 17 & SJ 18	merge w/ SJ 18		eliminate Pct	0
SJ 18=0		Merge SJ 17 into SJ 18	merge			
SJ 19=150	touches 12, (dif hse) 13 (dif sen), 17 (dif hse and cc)		leave			0
SJT 03=421	touches nothing in twp.		leave			0
WCT 01=160	only one in schneider		leave			0
recommendation	Do not process #7, right now it does not exceed the legal limit, there are no area's where we can split due to census blocks.					
	Do not process #11, right now it does not exceed the legal limit. If we proceed, you will be increasing the number of voters in a split precinct or creating a new precinct.					
	PCT KEY CHANGE					
GR 19 NV	ADD MER TC WARD 1					
	MUST ADDRESS					
	NEUTRAL ON RECOMMENDATION	Active # getting towards legal limit split portion off now				
	UNFAVORABLE					

	LEAVE	Cannot cross legislative boundaries				

	MUST ADDRESS					
City/Town	**Ordinance number**	**DISCRIPTION**	**FROM**	**TO**		**cost**
SCHERERVILLE	ORD # 1999	ANNEX	SJT 04	SCH 14		0
ST JOHN	ORD #1830	ANNEX	HT 02	SJ 10		0
ST JOHN	ORD #1837	ANNEX	SJT 08	SJ 18		0
	ACTIVE VOTERS		**NEW CT.**	**NEW CT**		
CEDAR CREEK	CCT 02=1822	SPLIT PORTION	CCT 02=1461	CCT 06=1406		0
CEDAR LAKE	CL 03=1882	SPLIT PORTION	CL 03=1758	CL 05=2555		0
CEDAR LAKE	CL 05=2431	SPLIT HALF @ PARRISH	CL 05=1389	CL 11=1166	NEW PRECINCT	2130
CROWN POINT	CP 19=1967	SPLIT HALF	CP 19=944	CP 22=1023	NEW PRECINCT	2130 *
HOBART	HO 16=1807	SPLIT PORTION	HO 16=1687	HO 22=1336		0
HOBART	HO 23=1851	SPLIT PORTION	HO 23=1542	HO 12=1033		0
MERRILLVILLE	MER 07 A (280) MER 05 (1935)	MER 07=924 Option 1	MER 05=896	MER 06=1319	NEW PREC/ELIM SPLIT	2130 *
MERRILLVILLE	MER 05 split N of 73rd Add to MER 07A	MER 7A increase size of split 7A=896 7=924 TOTAL MER 7 =1820 Option 2	MER 05=1319	MER 07=1820	INCREASE SPLIT	0
MERRILLVILLE	MER 05 (1935)	Leave as is, NO change not over legal limit Option 3			NO CHANGE	0
ST JOHN	SJ 11=1875	SPLIT PORTION	SJ 11=1637	SJ 01=1021		0
ST JOHN	SJ 12 =2769	SPLIT HALF	SJ 12=1687	SJ 20=1082	NEW PRECINCT	1930
WT 10	WT 10=2656	SPLIT HALF @ 117TH	WT 10=1665	WT 03=1004	NEW PRECINCT	1930
	SMALL PRECINCTS UNDER 600 ACTIVE					
CL 08=237	only one in west creek	votes withcl 7 election day no cost	leave			0
CL 09=3	only on in cedar creek	votes withcl 7 election day no cost	leave			0
CL 10 = 496	only one in 19th hse	could merge for voting purposes w CL 01	leave			
CP 26 = 175	only one in sjt	VOTES WITH CP 21 election day no cost	leave			0
EC 02=588	COULD MERGE W/ 3	Merge w/ EC 03=1539	merge		eliminate pct	-2130
EC 23=577		Merge 24 into 23	merge			
EC 24=591		see above	Merge w/EC 23=1168		eliminate pct	-2130
ECT 02 =134	different hse	votes with ect 1 election day no cost	leave			0
G2 03=591			leave			0
G4 01=595			leave			0
G5-13 = 508		Merge G5-13 (508) to G5-06 (644)G5-06= 1152	Merge w/ G5-06		eliminate Pct	-2130
G5-16 = 363	touches 13 (diff co council), 20 (Diff hse)	potential to vote w/ another prct election day	leave			

G5-28 = 43	only one in hot with HSE 3	votes with g 5-22 no extra cost	leave			0
GR 05=582		Merge GR 06	Merge w/GR 06=1817		eliminate pct	-1930
GR 12=539			see below			
GR 15=478		Merge w/ GR 12	Merge w/ GR 12=1017		eliminate pct	-1930
GR 17=240	only one in sjt	votes w gr 7 elect day no extra cost	leave			0
H2 05=567			leave			0
HO 21= 471		merge w/ HO 10 will create split in SB NEW HO 10 will be very close to having to split next year. Does not include 69 that are inactive.	merge w/ HO 10 (A)	HO 10=1473, HO 10A=471 NEW HO 10=1944	DO NOT RECOMMEND eliminate Pct	-2130
HOT 08=217	unicorp HSE 3	votes with HOT 5 no extra cost	leave			0
HOT 09=51	unicorp Hse 14	votes with LS 09 no extra cost	leave			0
LS 03=46		merge w/ LS 01 will create split in SB	merge w/ LS 01 (A)		eliminate Pct	0
LS 04=446		merge LS 04 & LS 05 will create split in SB	merge w/LS 04 (A)		eliminate Pct	0
LS 05=293		merge LS 04 & LS 05 will create split in SB				0
LS 09=513		merge w/LS 08 will create split in SB	merge w/LS 08 (A)		eliminate Pct	-2130
RT 20=156	only unicop rt	votes with MER 12	leave			0
SJ 10=17	touches 12 (dif sen) pt touches 5 (dif sen), 16 (dif sen)		leave			0
SJ 13=366	touches SJ 19 only two pcts in Center Twp (diff hse)		leave			0
SJ 17=0	combine non contig no voters	merge SJ 17 & SJ 18	merge w/ SJ 18		eliminate Pct	0
SJ 18=0		Merge SJ 17 into SJ 18	merge			
SJ 19=150	touches 12, (dif hse) 13 (dif sen), 17 (dif hse and cc)		leave			0
SJT 03=421	touches nothing in twp.		leave			0
WCT 01=160	only one in schneider		leave			0
recommendation	Do not process #7, right now it does not exceed the legal limit, there are no area's where we can split due to census blocks.					
	Do not process #11, right now it does not exceed the legal limit. If we proceed, you will be increasing the number of voters in a split precinct or creating a new precinct.					
	PCT KEY CHANGE					
GR 19 NV	ADD MER TC WARD 1					
	MUST ADDRESS					
	NEUTRAL ON RECOMMENDATION	Active # getting towards legal limit split portion off now				
	UNFAVORABLE					

	LEAVE	Cannot cross legislative boundaries				

PRECINCT SUMMARY STATEMENT (IEC-8)

State Form 13332 (R7/7-06)
Indiana Election Commission (IC 3-11-1.5-15) **Name of County __LAKE__**

INSTRUCTIONS: See Indiana Code 3-11-1.5-25 for periods during which precinct boundary changes may NOT take effect.
Indiana Code 3-11-1.5-15 requires that a county include the following items in a proposed precinct establishment order submitted to the Indiana Election Division:
1. A map of each precinct to be established by the proposed order. A county may submit these maps in electronic form.
2. A description of the boundaries of each precinct to be established by the proposed order that identifies any census blocks located entirely within the precinct.
3. An estimated number of voters in each precinct to be established by the proposed order, based on the registration records maintained by the county voter registration office.
4. A statement designating a polling place for the precinct that complies with the polling place accessibility requirements.
5. Any additional information required by rules adopted by the Indiana Election Commission under IC 4-22-2.

General Precinct Information

1. Name Of Proposed Precinct	2. Is this a new precinct?	3. Election Division & STFID Number *(To Be Completed By Election Division)*	
SJT 04	☐ Yes X ☐ No		

4. District Information

Congressional ____1____ Indiana Senate ____1____ Indiana House ____15____

5. Number Of Active Voters *(IC 3-5-2-1.7)*	6. Number Of Inactive Voters	7. Number Of Registered Voters *(Must Equal Total Of Active And Inactive Voters)*
954	28	982

8. Total Number Of Precincts In The County If Submission Is Approved

____ Voting Precincts ____6____ Non-Voting Precincts

9. Date Of County Executive's Adopted Order	10. Date Of First Election After Precincts Are Approved
	MAY 5, 2026

11. Precincts Affected By This Proposed Order *(Complete a Precinct Summary Statement for each precinct. Please note that when changing boundaries of one precinct you will need to complete a separate IEC-8 for any other precinct affected by the change.)*

SCH 14

12. List Any Attached Documents *(i.e. map 6 of 20 maps, etc.)*

MAPS, CENSUS BLOCKS, AERIAL VIEW, ANNEX ORD # 1999

Does any portion of the newly established precinct split or divide any of the following?	Yes	No
13. School Corporation District Boundary		X
14. City or Town Boundary		X
15. City or Town Council District Boundary		X
16. Census Block Boundary	X	
17. Other *(Please Describe)*		X

Method of Voting

18. ☐ Optical Scan Ballot Card ☐ Electronic X ☐ Combination *(Please Specify)*: __MICROVOTE__

19. What is the designated location and address for the polling place for this precinct?
LAKE HILLS FIRE DEPARTMENT
9105 W 85TH AVE
SCHERERVILLE, IN 46375

*(**NOTE:** This designation of a polling place remains in effect until later action by the county executive under state law.)*

20. Does this polling place meet Indiana's polling place accessibility requirements? ☐ X Yes ☐ No

Precinct Change Reason

21. Briefly state the reason for the precinct change. *(Attach additional sheet if necessary.)*
ANNEXATION ORD # 1999

Additional Information

22. Name and Contact Information Of County Election Staff Person Who Prepared This Form:
BRENDA WEATHERSPOON 219-755-3795
ANNETTE MELLADY 219-755-3795

23. Does the county have access to Geographic Information System (GIS)? ☐ X Yes ☐ No
Name and Contact Information Of County GIS Staff:
Same as above

24. Does the county use Census Tiger files? ☐ Yes ☐ X No

State Office Use Only

25. Type Of Geographic Files Used by County *(If Known By Staff Of The Indiana Election Division Or Office Of Census Data)*

SJT 04

GEOID20

180890426071005
180890426073013
180890426073014
180890426074003
180890426074006
180890426074007
180890426074009
180890426074010
180890426101004
180890426101007
180890426101008
180890426101017
180890426101022
180890426101023 *
180890426101025 *
180890426101026
180890426101035
180890426101036
180890426101044
180890426101045
180890426101047
180890426102006
180890426102014
180890426102016
180890426111000
180890426111001
180890426111002
180890426111006
180890426111009
180890426111020

DAVID M. AUSTGEN
TIMOTHY R. KUIPER*
MICHAEL J. JASAITIS*
RYAN A. DEUTMEYER*
JEFF K. WILLIAMS
of Counsel
DANETTE GARZA†
DAVID K. RANICH
DONALD R. O'DELL
1924-2013 Deceased
MICHAEL L. MUENICH
1946-2022 Deceased

AUSTGEN KUIPER JASAITIS P.C.
ATTORNEYS AT LAW

AMY S. BENJAMIN
Paralegal
SHERRY L. GREEN
Office Administrator

*Licensed in IN & IL
†Also Licensed CPA in IN

March 18, 2024

VIA CERTIFIED MAIL;
RETURN RECEIPT REQUESTED
& FIRST-CLASS MAIL
Secretary of State
200 W. Washington St.
State House Room 201
Indianapolis, IN 46204

VIA CERTIFIED MAIL;
RETURN RECEIPT REQUESTED
& FIRST-CLASS MAIL
Lake County Auditor
2293 North Main Street
Crown Point, IN 46307

VIA CERTIFIED MAIL;
RETURN RECEIPT REQUESTED
& FIRST-CLASS MAIL
Clerk of the Lake Circuit Court
2293 N. Main Street
Crown Point, IN 46307

VIA CERTIFIED MAIL;
RETURN RECEIPT REQUESTED
& FIRST-CLASS MAIL
Board of Elections and Registration
2293 N. Main Street
Crown Point, IN 46307

2024 MAR 21 PM 3:02
L.C. ELECTION &

VIA CERTIFIED MAIL;
RETURN RECEIPT REQUESTED
& FIRST-CLASS MAIL
US Census Bureau
National Processing Center
Geography Branch, Bldg. 63A
1210 E. 10th Street
Jeffersonville, IN 47132-0001

Re: Schererville/Town-Y2024 Miscellaneous
Y2024 B. Lantz Annexation Ordinance No.: 1999

Dear Sirs:

In accordance with the provisions of I.C. §36-4-3-22, please find enclosed the above-referenced annexation Ordinance adopted by the Schererville Town Council on February 14, 2024. Notice of Adoption of the Annexation Ordinance was published on March 15, 2024, in the NWI

130 NORTH MAIN ST. • CROWN POINT, IN 46307
(219) 663-5600 • FAX (219) 662-3519 • www.austgenlaw.com

Times and on March 15, 2024, in the Post-Tribune newspapers. Also, the Annexation Ordinance was recorded with publication of Notice of Adoption as required by Statute.

Thank you. We trust the foregoing and attached are self-explanatory.

Very truly yours,

AUSTGEN KUIPER JASAITIS, P.C.

By: David M. Austgen

DMA/slm
Enclosures: as noted
cc: Schererville Town Manager
Schererville Director of Operations
Schererville Clerk-Treasurer
File/Staff; SLM
**Dictated but not read.

130 North Main St. • Crown Point, IN 46307
(219) 663-5600 • Fax (219) 662-3519 • www.austgenlaw.com

NOTICE OF ADOPTION

NOTICE is hereby given that the Town Council of the Town of Schererville, Lake County, Indiana, did, on the 14th day of February, 2024, pass and adopt:

TOWN OF SCHERERVILLE, LAKE COUNTY, INDIANA
ORDINANCE NO: 1999
AN ORDINANCE ANNEXING CERTAIN CONTIGUOUS LAND TO THE TOWN OF SCHERERVILLE, LAKE COUNTY, INDIANA, REPEALING TOWN ANNEXATION ORDINANCE NO. 1978, AND ALL MATTERS RELATED THERETO.

WHEREAS, the Town Council of the Town of Schererville, Lake County, Indiana (hereinafter the "Town Council"), has received a Petition for Voluntary Annexation to the Town of Schererville (hereinafter, the "Town"); and

WHEREAS, the Town Council has reviewed the Petition for Annexation to the Town of Schererville for annexation of approximately 10.434 acres of land into the Town; and

WHEREAS, the Town Council seeks to annex certain contiguous territories and property to the Town of Schererville, pursuant to the applicable provisions of I.C. §36-4-3, *et seq.*, as amended from time to time, and more particularly, I.C. §36-4-3-5.1, concerning Voluntary Annexation; and

WHEREAS, the Town Council has deemed it to be necessary and appropriate for the future development of the Town of Schererville that said subject parcels for which annexation is sought be annexed do provide for the continued and coherent planned growth and development of the Town; and

WHEREAS, The Town Council has duly considered said annexation petition and has determined said annexation to be in the best interests of the health, safety, and welfare of the Town of Schererville as the annexation of the subject parcel is necessary for the present and future planned coherent growth and development of the Town; and

WHEREAS, the Town Council has determined that the subject parcel sought to be annexed, well within the prescribed time limits, shall be provided by the Petitioner with governmental and proprietary services by the Town in the same manner as those services are provided to areas within the municipal corporate boundaries that have similar topography, patterns of land use, and population density consistent with applicable federal, state, and local laws, procedures, and planning criteria; and

WHEREAS, the Town Council of the Town of Schererville, Lake County, Indiana, has established a Fiscal Plan by its approval of Town Council Resolution No. 2024-1, evidencing a definite policy showing:

1. The cost estimate of planned services to the subject parcel to be annexed.
2. The methods of financing the planned services.
3. The plan for the organization and extension of the services.
4. The furnishing of services of a non-capital nature, including police protection, fire protection, and street and road maintenance to the territory within one (1) year from the effective date of the annexation, which service shall be in a manner equivalent in standard and scope to those non-capital services provided to areas within the Town of Schererville; and
5. The furnishing of services of a capital nature, including street construction, street lighting, sewer facilities, water facilities, and stormwater drainage facilities, which will be provided by the Petitioner to the annexed territory within three (3) years after the effective date of annexation in the same or similar manner as those services are provided to areas within the municipal corporate boundaries of the Town; and

WHEREAS, the Town Council has been informed and advised that Town Annexation Ordinance No. 1978, purporting to annex the subject parcel herein, shall properly be repealed and replaced by this Annexation Ordinance and documentation for correction of legal description and proceedings addressing the proper parcel to be amended, which the Town Council is hereby addressing.

NOW, THEREFORE, BE IT ORDAINED BY THE TOWN COUNCIL OF THE TOWN OF SCHERERVILLE, LAKE COUNTY, INDIANA, AS FOLLOWS:

SECTION ONE: That the subject parcel(s) described on attached Exhibit "A" hereto which are deemed contiguous to the Town of Schererville, Lake County, Indiana, be, and the same hereby are annexed to, and made part of, the Town of Schererville, Lake County, Indiana.

SECTION TWO: That this Annexation Ordinance shall become final thirty (30) days after adoption, filing, recordation, and publication thereof, and the effective date of the annexation shall be in conformance with applicable law.

SECTION THREE: That the subject parcel(s), as set forth on attached Exhibit "A" hereto shall be annexed with an R-1 Residential Zoning District Classification for the subject property.

SECTION FOUR: That the parcel of real estate brought to be annexed will be assigned to Ward 4 as a voting district in the Town of Schererville, Lake County, Indiana, pursuant to the applicable provisions of I.C. §36-4-3-4(g), as amended.

SECTION FIVE: That the Clerk-Treasurer of the Town is hereby directed to cause this Ordinance to be published one (1) time, within thirty (30) days from the date of the adoption of this Ordinance, in conformance with applicable law, as amended from time to time.

SECTION SIX: That all existing Town Code Sections and Town Annexation Ordinance No. 1978, or parts thereof, in conflict with the provisions of this Ordinance, are hereby deemed null, void, and of no legal effect, and are specifically repealed.

SECTION SEVEN: If any section, clause, provision, or portion of this Ordinance shall be held to be invalid or unconstitutional by any Court of competent jurisdiction, such decision shall not affect any other section, clause, provision, or portion of this Ordinance.

SECTION EIGHT: That Town Annexation Ordinance No. 1978 is hereby repealed due to correction of the legal description of the subject parcel(s) herein. Further, this Ordinance shall take effect, and be in full force and effect, from and after its passage and adoption by the Town Council of the Town of Schererville, Lake County, Indiana, and publication in conformance with applicable law, subject expressly upon the condition's precedent set forth herein, the Petitioner Commitments in the Petition, approved Fiscal Plan, and this Ordinance, as well as in the Petition for Voluntary Annexation upon which this Ordinance adoption is premised.

ALL OF WHICH IS PASSED AND ADOPTED THIS 14th DAY OFF FEBRUARY 2024, BY THE TOWN COUNCIL OF THE TOWN OF SCHERERVILLE, LAKE COUNTY, INDIANA.

TOWN OF SCHERERVILLE, LAKE COUNTY, INDIANA,
TOWN COUNCIL

By: /s/ Tomas J. Schmitt, President
/s/ Rob Guetzloff, Vice-President
/s/ Kevin Connelly, Member
/s/ Robin Arvanitis, Member
/s/ Caleb S. Johnson, Member

ATTEST: /s/ Michael A. Troxell, IAMC, CMC, CPFIM, CMO, Clerk-Treasurer

GINA PIMENTEL
RECORDER
STATE OF INDIANA
LAKE COUNTY
RECORDED AS PRESENTED

2024-008386

9:48 AM 2024 Mar 19

TOWN OF SCHERERVILLE, LAKE COUNTY, INDIANA

ORDINANCE NO: 1999

AN ORDINANCE ANNEXING CERTAIN CONTIGUOUS LAND TO THE TOWN OF SCHERERVILLE, LAKE COUNTY, INDIANA, REPEALING TOWN ANNEXATION ORDINANCE NO. 1978, AND ALL MATTERS RELATED THERETO.

WHEREAS, the Town Council of the Town of Schererville, Lake County, Indiana (hereinafter the "Town Council"), has received a Petition for Voluntary Annexation to the Town of Schererville (hereinafter, the "Town"); and

WHEREAS, the Town Council has reviewed the Petition for Annexation to the Town of Schererville for annexation of approximately 10.434 acres of land into the Town; and

WHEREAS, the Town Council seeks to annex certain contiguous territories and property to the Town of Schererville, pursuant to the applicable provisions of I.C. §36-4-3, *et seq.*, as amended from time to time, and more particularly, I.C. §36-4-3-5.1, concerning Voluntary Annexation; and

WHEREAS, the Town Council has deemed it to be necessary and appropriate for the future development of the Town of Schererville that said subject parcels for which annexation is sought be annexed do provide for the continued and coherent planned growth and development of the Town; and

WHEREAS, The Town Council has duly considered said annexation petition and has determined said annexation to be in the best interests of the health, safety, and welfare of the Town of Schererville as the annexation of the subject parcel is necessary for the present and future planned coherent growth and development of the Town; and

WHEREAS, the Town Council has determined that the subject parcel sought to be annexed, well within the prescribed time limits, shall be provided by the Petitioner with governmental and proprietary services by the Town in the same manner as those services are provided to areas within the municipal corporate boundaries that have similar topography, patterns of land use, and population density consistent with applicable federal, state, and local laws, procedures, and planning criteria; and

WHEREAS, the Town Council of the Town of Schererville, Lake County, Indiana, has established a Fiscal Plan by its approval of Town Council Resolution No. 2024-1, evidencing a definite policy showing:

1. The cost estimate of planned services to the subject parcel to be annexed.
2. The methods of financing the planned services.
3. The plan for the organization and extension of the services.

FILED 25
MAR 19 2024
PEGGY HOLINGA KATONA
LAKE COUNTY AUDITOR

4. The furnishing of services of a non-capital nature, including police protection, fire protection, and street and road maintenance to the territory within one (1) year from the effective date of the annexation, which service shall be in a manner equivalent in standard and scope to those non-capital services provided to areas within the Town of Schererville; and
5. The furnishing of services of a capital nature, including street construction, street lighting, sewer facilities, water facilities, and stormwater drainage facilities, which will be provided by the Petitioner to the annexed territory within three (3) years after the effective date of annexation in the same or similar manner as those services are provided to areas within the municipal corporate boundaries of the Town; and

WHEREAS, the Town Council has been informed and advised that Town Annexation Ordinance No. 1978, purporting to annex the subject parcel herein, shall properly be repealed and replaced by this Annexation Ordinance and documentation for correction of legal description and proceedings addressing the proper parcel to be amended, which the Town Council is hereby addressing.

NOW, THEREFORE, BE IT ORDAINED BY THE TOWN COUNCIL OF THE TOWN OF SCHERERVILLE, LAKE COUNTY, INDIANA, AS FOLLOWS:

SECTION ONE: That the subject parcel(s) described on attached Exhibit "A" hereto which are deemed contiguous to the Town of Schererville, Lake County, Indiana, be, and the same hereby are annexed to, and made part of, the Town of Schererville, Lake County, Indiana.

SECTION TWO: That this Annexation Ordinance shall become final thirty (30) days after adoption, filing, recordation, and publication thereof, and the effective date of the annexation shall be in conformance with applicable law.

SECTION THREE: That the subject parcel(s), as set forth on attached Exhibit "A" hereto shall be annexed with an R-1 Residential Zoning District Classification for the subject property.

SECTION FOUR: That the parcel of real estate brought to be annexed will be assigned to Ward 4 as a voting district in the Town of Schererville, Lake County, Indiana, pursuant to the applicable provisions of I.C. §36-4-3-4(g), as amended.

SECTION FIVE: That the Clerk-Treasurer of the Town is hereby directed to cause this Ordinance to be published one (1) time, within thirty (30) days from the date of the adoption of this Ordinance, in conformance with applicable law, as amended from time to time.

SECTION SIX: That all existing Town Code Sections and Town Annexation Ordinance No. 1978, or parts thereof, in conflict with the provisions of this Ordinance, are hereby deemed null, void, and of no legal effect, and are specifically repealed.

SECTION SEVEN: If any section, clause, provision, or portion of this Ordinance shall be held to be invalid or unconstitutional by any Court of competent jurisdiction, such decision shall not affect any other section, clause, provision, or portion of this Ordinance.

SECTION EIGHT: That Town Annexation Ordinance No. 1978 is hereby repealed due to correction of the legal description of the subject parcel(s) herein. Further, this Ordinance shall take effect, and be in full force and effect, from and after its passage and adoption by the Town Council of the Town of Schererville, Lake County, Indiana, and publication in conformance with applicable law, subject expressly upon the condition's precedent set forth herein, the Petitioner Commitments in the Petition, approved Fiscal Plan, and this Ordinance, as well as in the Petition for Voluntary Annexation upon which this Ordinance adoption is premised.

ALL OF WHICH IS PASSED AND ADOPTED THIS 14 DAY OF-February, 2024, BY THE TOWN COUNCIL OF THE TOWN OF SCHERERVILLE, LAKE COUNTY, INDIANA.

TOWN OF SCHERERVILLE, LAKE COUNTY, INDIANA, TOWN COUNCIL

Thomas J. Schmitt, President

Rob Guetzloff, Vice-President

Kevin Connelly, Councilmember

Robin Arvanitis, Councilmember

Caleb S. Johnson, Councilmember

ATTEST:

MICHAEL A. TROXELL, IAMC, CMC, CPFIM, CMO
Clerk Treasurer

TOWN OF SCHERERVILLE SEAL LAKE COUNTY, INDIANA

"Exhibit A"

DESCRIPTION: Part of the SE 1/4 of Section 21, Township 35 North, Range 9 West of the 2nd P.M. in Lake County, Indiana, and part of Lot 1, Jarrett's Southern View, recorded in Plat Book 112, page 10, in the Office of the Recorder of said County described as follows: Commencing at the Southwest corner of said Lot 1; thence North 00°33'02" West, along the West line of said Lot 1, 858.33 feet to the point of beginning; thence continuing along said West line and the West line of Parcel 1 described in Special Warranty Deed to Brian Lantz, as recorded as Document No. 2021-065973, in the Office of the Recorder of said County, North 00°33'02" West, 423.50 feet to the North line of said Parcel 1; thence South 89°09'30" East, along the North line of Parcel 1 and Parcel 2 of said Document No. 2021-065973, 574.64 feet to the East line of said Parcel 2; thence South 00°33'02" East, along said East line and the East line of said Lot 1, 991.00 feet to the South line of said Lot 1; thence North 89°11'23" West, along said South line and Westerly projection thereof, 302.32 feet; thence North 00°33'02" West, 298.75 feet; thence North 89°11'48" West, 147.55 feet; thence North 00°33'02" West, 269.11 feet; thence North 89°11'48" West, 124.76 feet to the point of beginning, containing 10.434 acres, more or less.

ANNEXATION EXHIBIT

DESCRIPTION: Part of the SE 1/4 of Section 21, Township 35 North, Range 9 West of the 2nd P.M. in Lake County, Indiana, and part of Lot 1, Jarrett's Southern View, recorded in Plat Book 112, page 10, in the Office of the Recorder of said County described as follows: Commencing at the Southwest corner of said Lot 1; thence North 00°33'02" West, along the West line of said Lot 1, 858.33 feet to the point of beginning; thence continuing along said West line and the West line of Parcel 1 described in Special Warranty Deed to Brian Lantz, as recorded as Document No. 2021-065973, in the Office of the Recorder of said County, North 00°33'02" West, 423.50 feet to the North line of said Parcel 1; thence South 89°09'30" East, along the North line of Parcel 1 and Parcel 2 of said Document No. 2021-065973, 574.64 feet to the East line of said Parcel 2; thence South 00°33'02" East, along said East line and the East line of said Lot 1, 991.00 feet to the South line of said Lot 1; thence North 89°11'23" West, along said South line and Westerly projection thereof, 302.32 feet; thence North 00°33'02" West, 298.75 feet; thence North 89°11'48" West, 147.55 feet; thence North 00°33'02" West, 269.11 feet; thence North 89°11'48" West, 124.76 feet to the point of beginning, containing 10.434 acres, more or less.

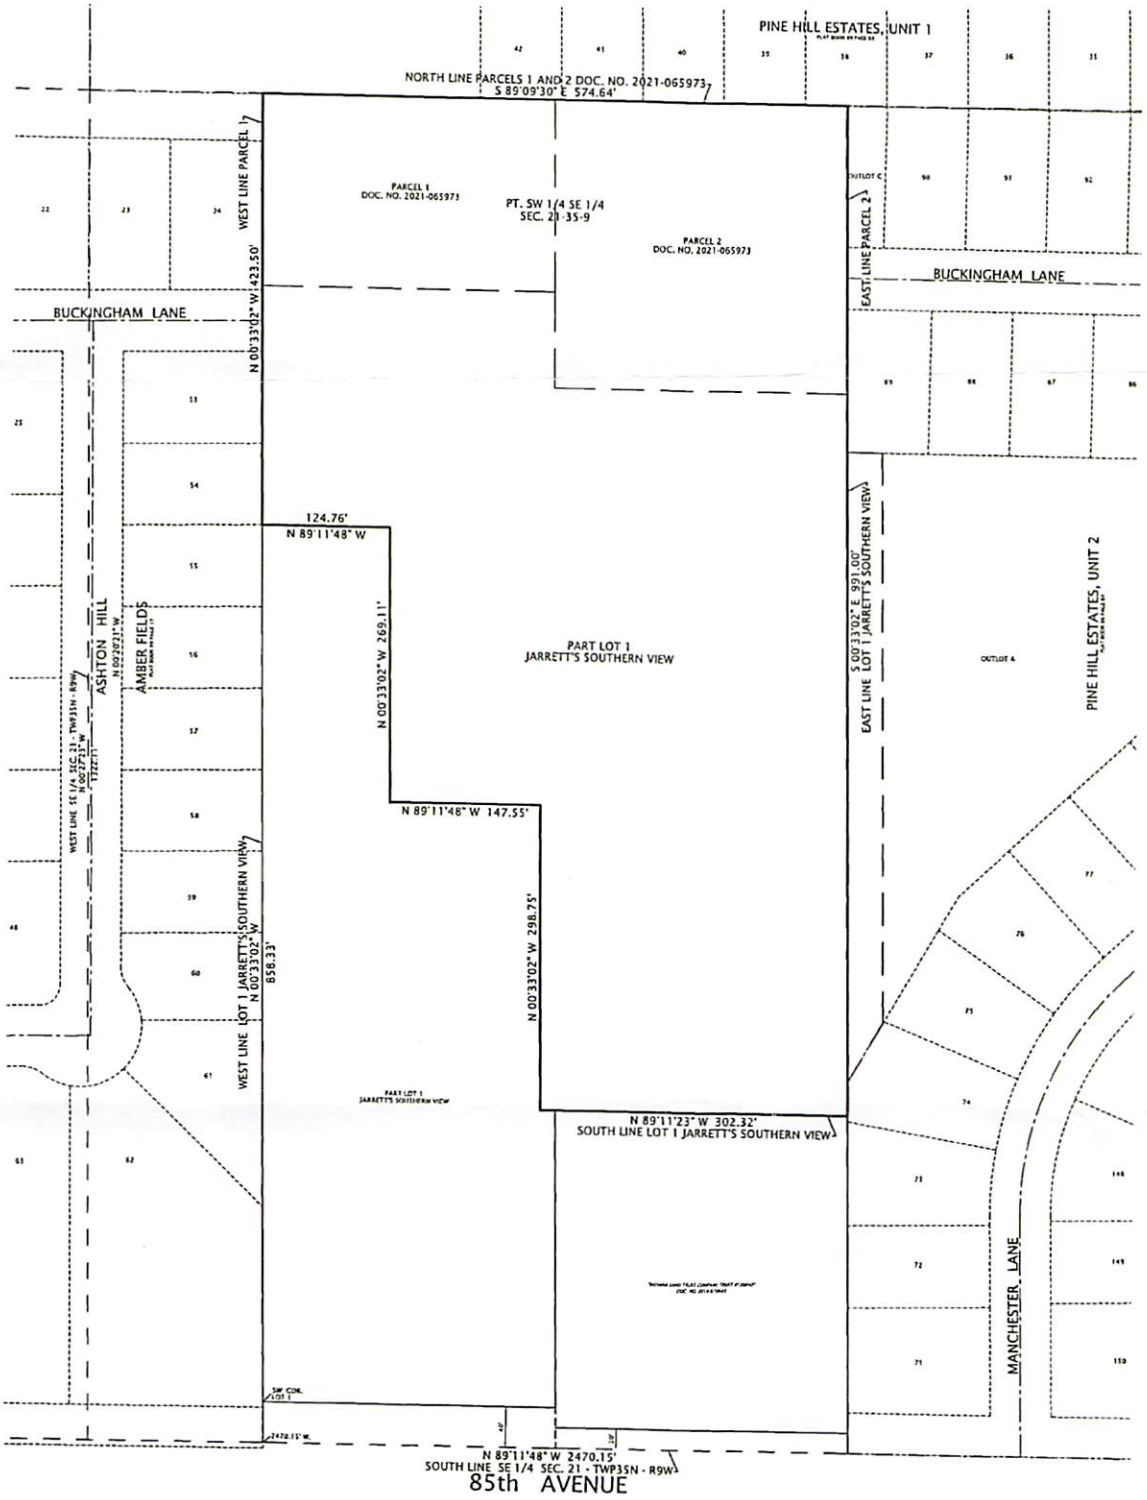

Explanations: All dimensions are given in feet and decimal parts thereof. No dimensions should be assumed by scale measurement upon the plat.

NOTE - This drawing and plat is not intended to be represented as a retracement or original boundary survey, a route survey, or a surveyor location report as defined in 865 IAC 1-12.

KEVIN A. KRULL REGISTERED No. 20100075 STATE OF INDIANA LAND SURVEYOR

State of Indiana) SS:
County of Lake)

Crown Point, Indiana December 15, 2021

This is to certify that I have drawn the above described Annexation Exhibit according to the official records.

Kevin A. Krull, Reg. Land Surveyor No. 20100075

DVG TEAM INC
1155 Troutwine Road
Crown Point, IN 46307
P: (219) 662-7710
F: (219) 662-2740
www.dvgteam.com

DATE:	REVISIONS AND NOTES:

ANNEXATION EXHIBIT
10304 W. 85TH AVENUE
SCHERERVILLE, IN 46375
PART OF SE 1/4 SEC.21 - TWP35N - R9W

N

0' 40' 80'
SCALE: 1" = 80'

HOMES BY BRIAN

© COPYRIGHT DVG TEAM, INC

Z:\SECTION FOLDERS\SECTION 21\21-35-9 \S21-2332 - Lantz Annex Description .dwg	
FB/PG	FILE NO. S21-2332
DRAWN BY KAK	DATE 12/15/21
SECTION 21-35-9	COUNTY, STATE LAKE, IN
JOB NO. S21-2332	

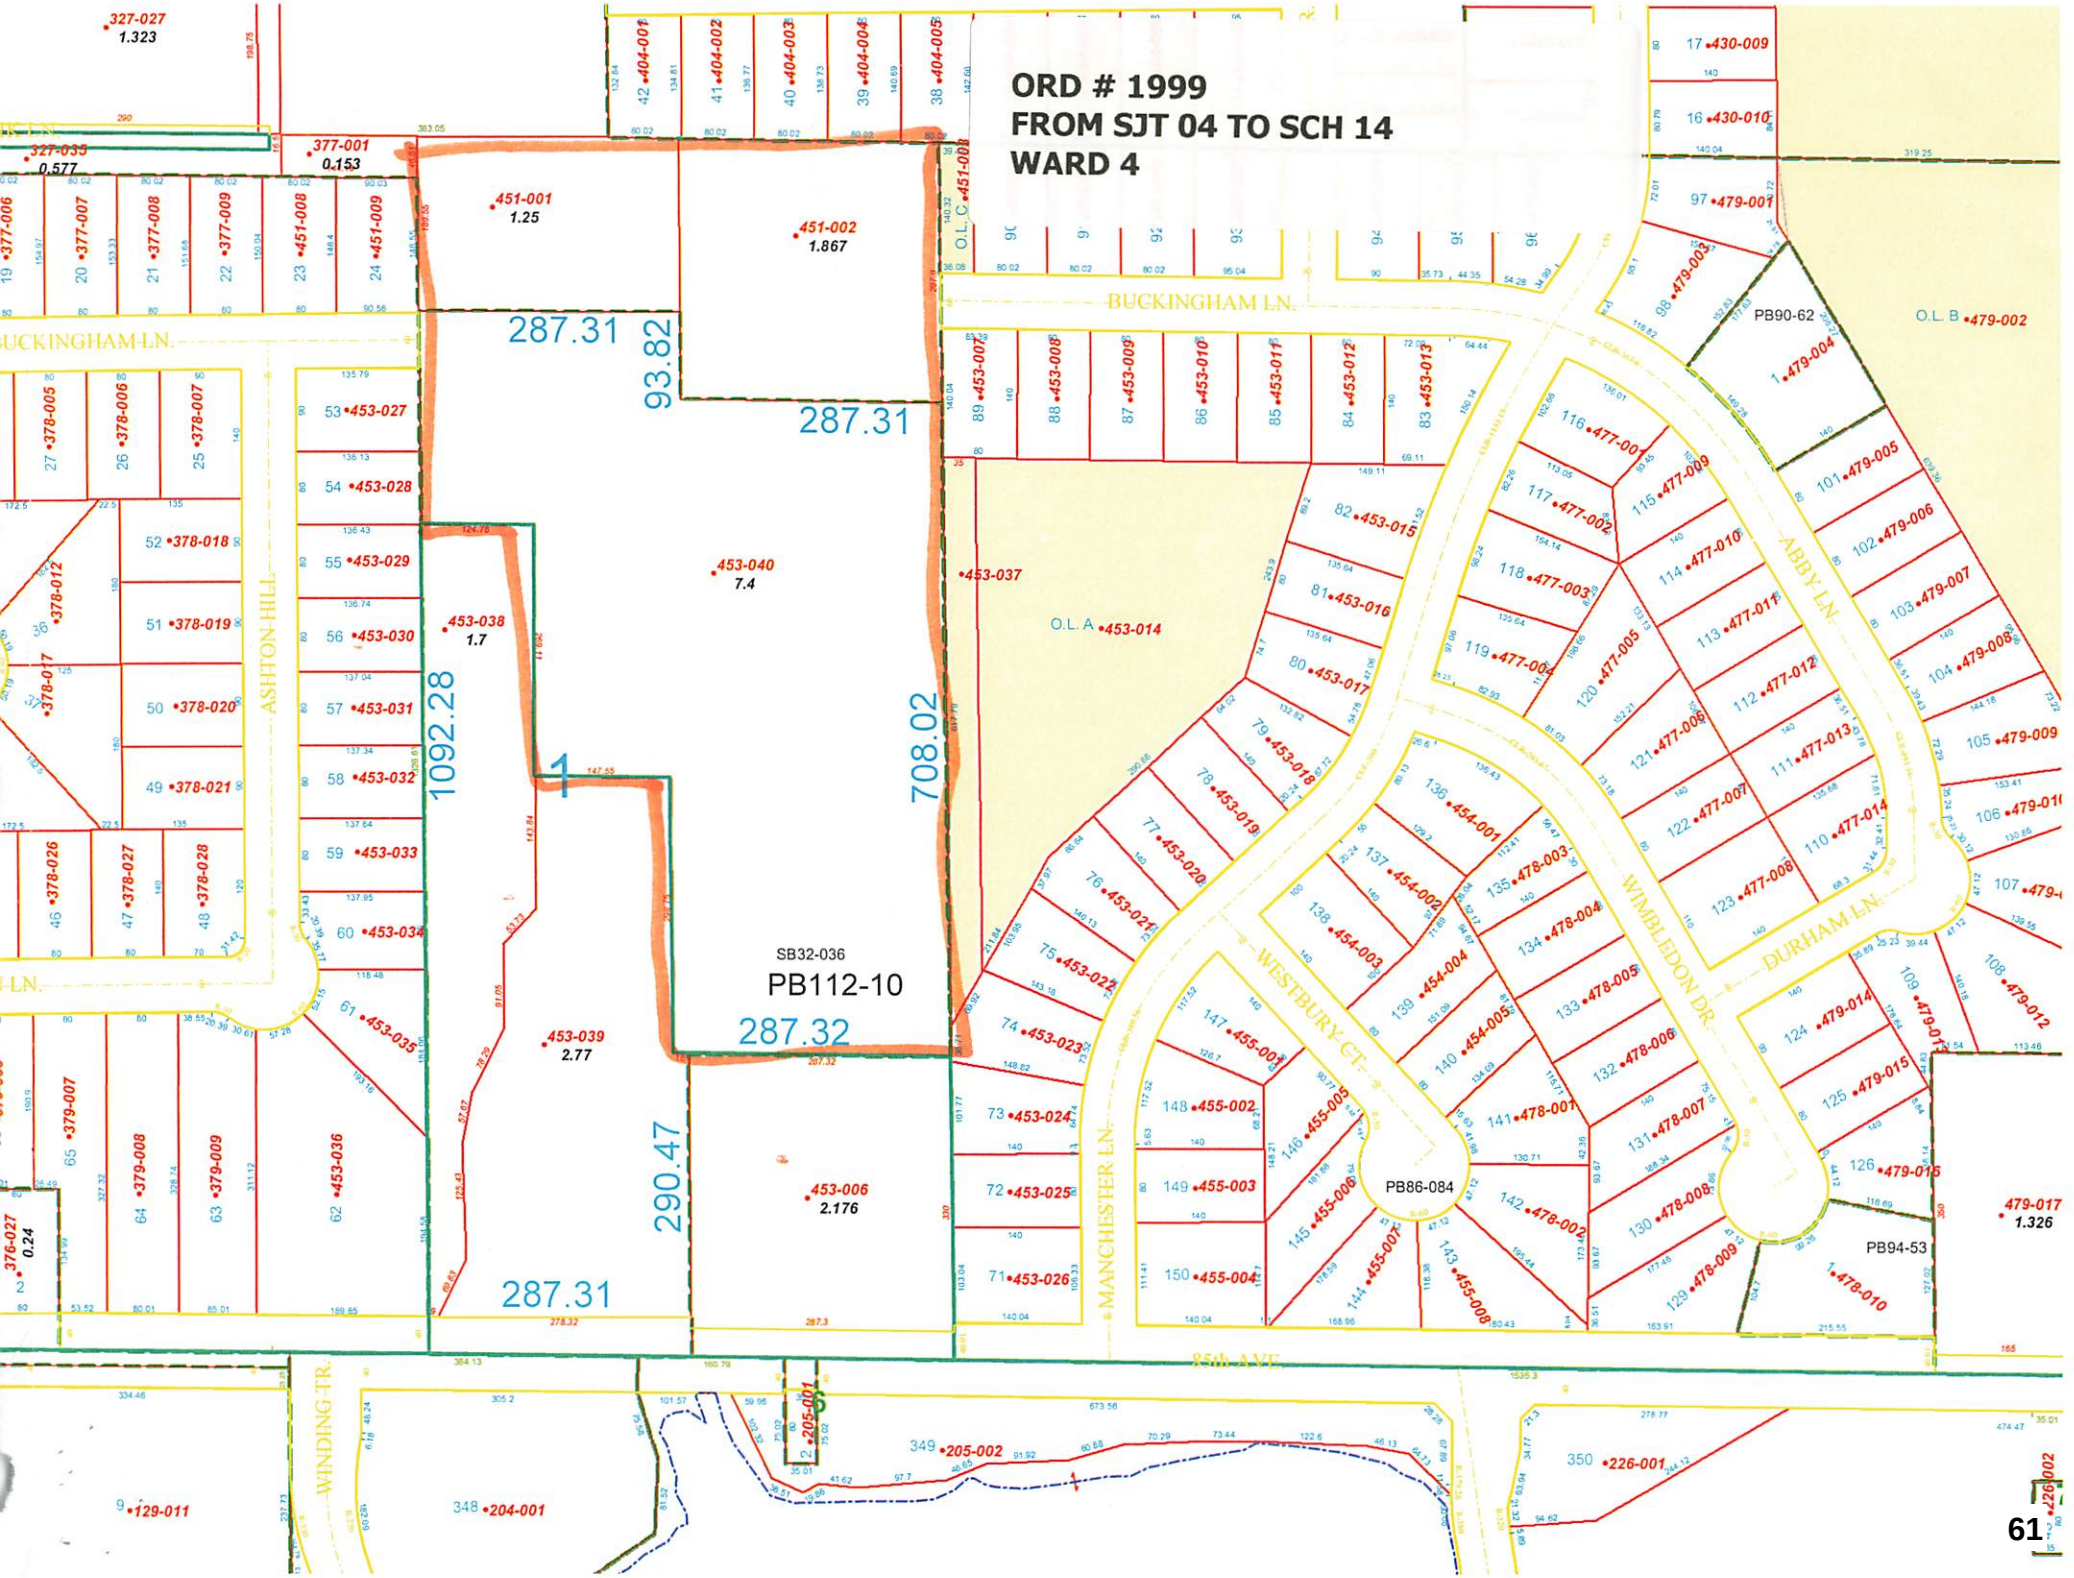
ORD # 1999
FROM SJT 04 TO SCH 14
WARD 4
SB32-036
PB112-10
287.31
93.82
287.31
1092.28
708.02
287.32
290.47
287.31
BUCKINGHAM LN.
ASHTON HILL
MANCHESTER LN.
WESTBURY CT.
WIMBLEDON DR.
ABBY LN.
DURHAM LN.
WINDING TR.
85th AVE.
O.L. A
O.L. B
O.L. C
PB90-62
PB86-084
PB94-53
61

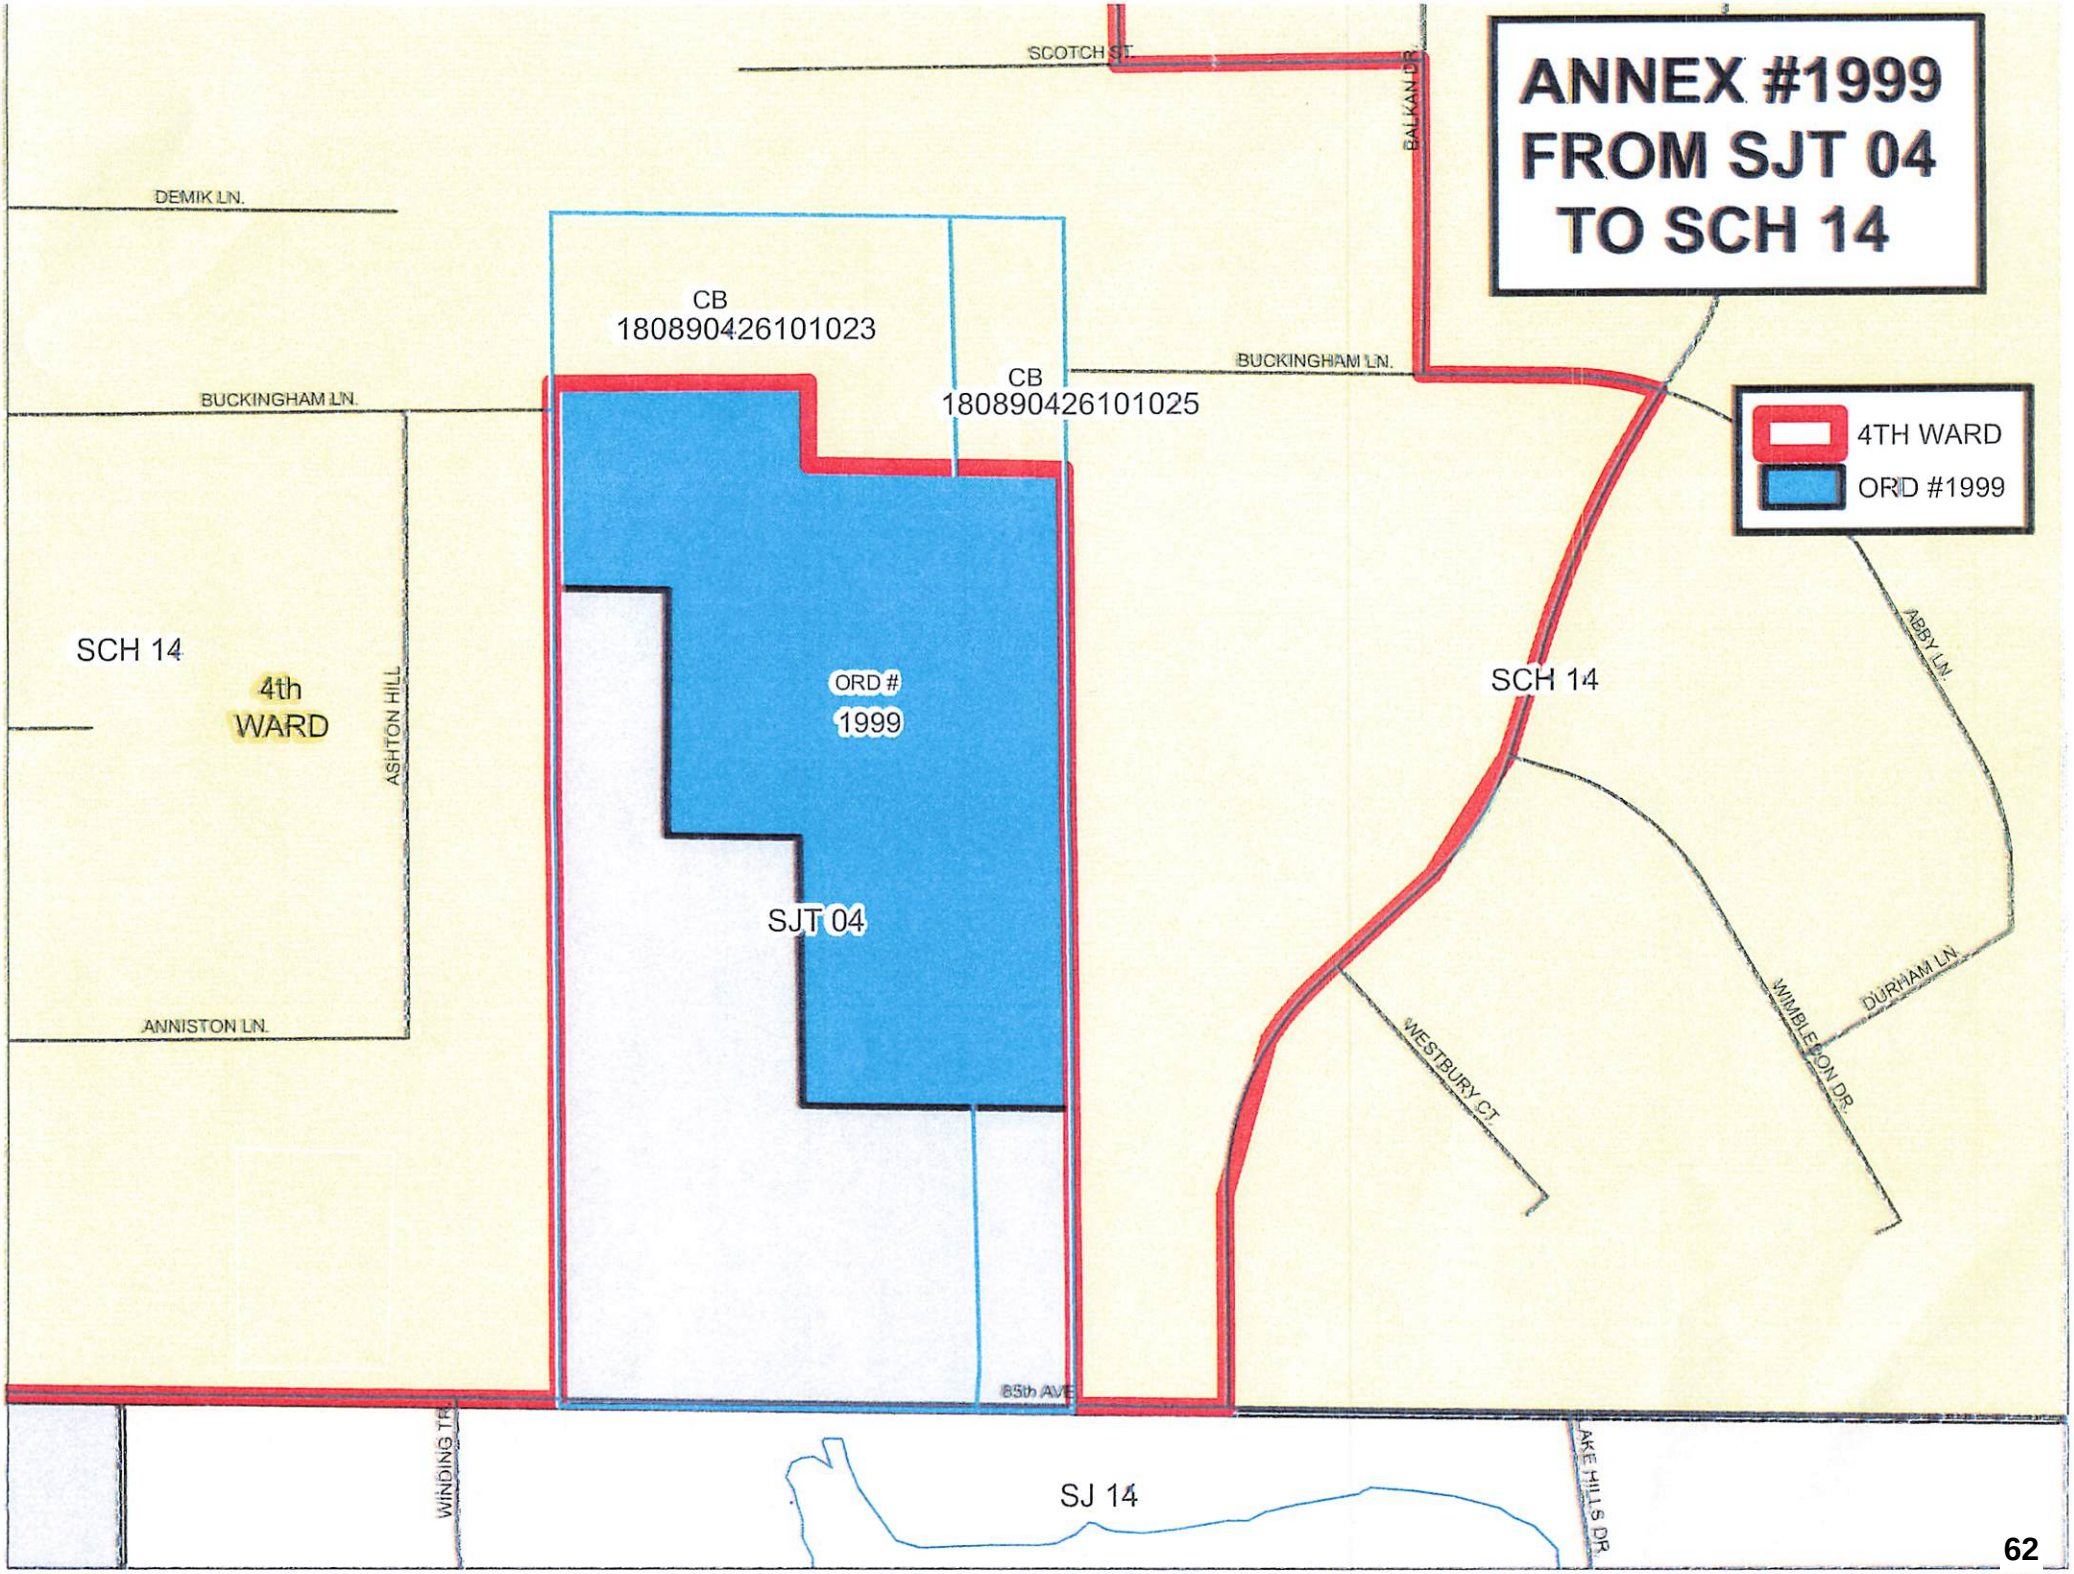
ANNEX #1999
FROM SJT 04
TO SCH 14
SCOTCH ST.
BALKAN DR.
DEMIK LN.
CB
180890426101023
CB
180890426101025
BUCKINGHAM LN.
BUCKINGHAM LN.
4TH WARD
ORD #1999
SCH 14
4th
WARD
ASHTON HILL
ORD #
1999
SCH 14
ABBY LN.
SJT 04
ANNISTON LN.
WESTBURY CT.
WIMBLEDON DR.
DURHAM LN.
85th AVE
WINDING TR.
SJ 14
LAKE HILLS DR.

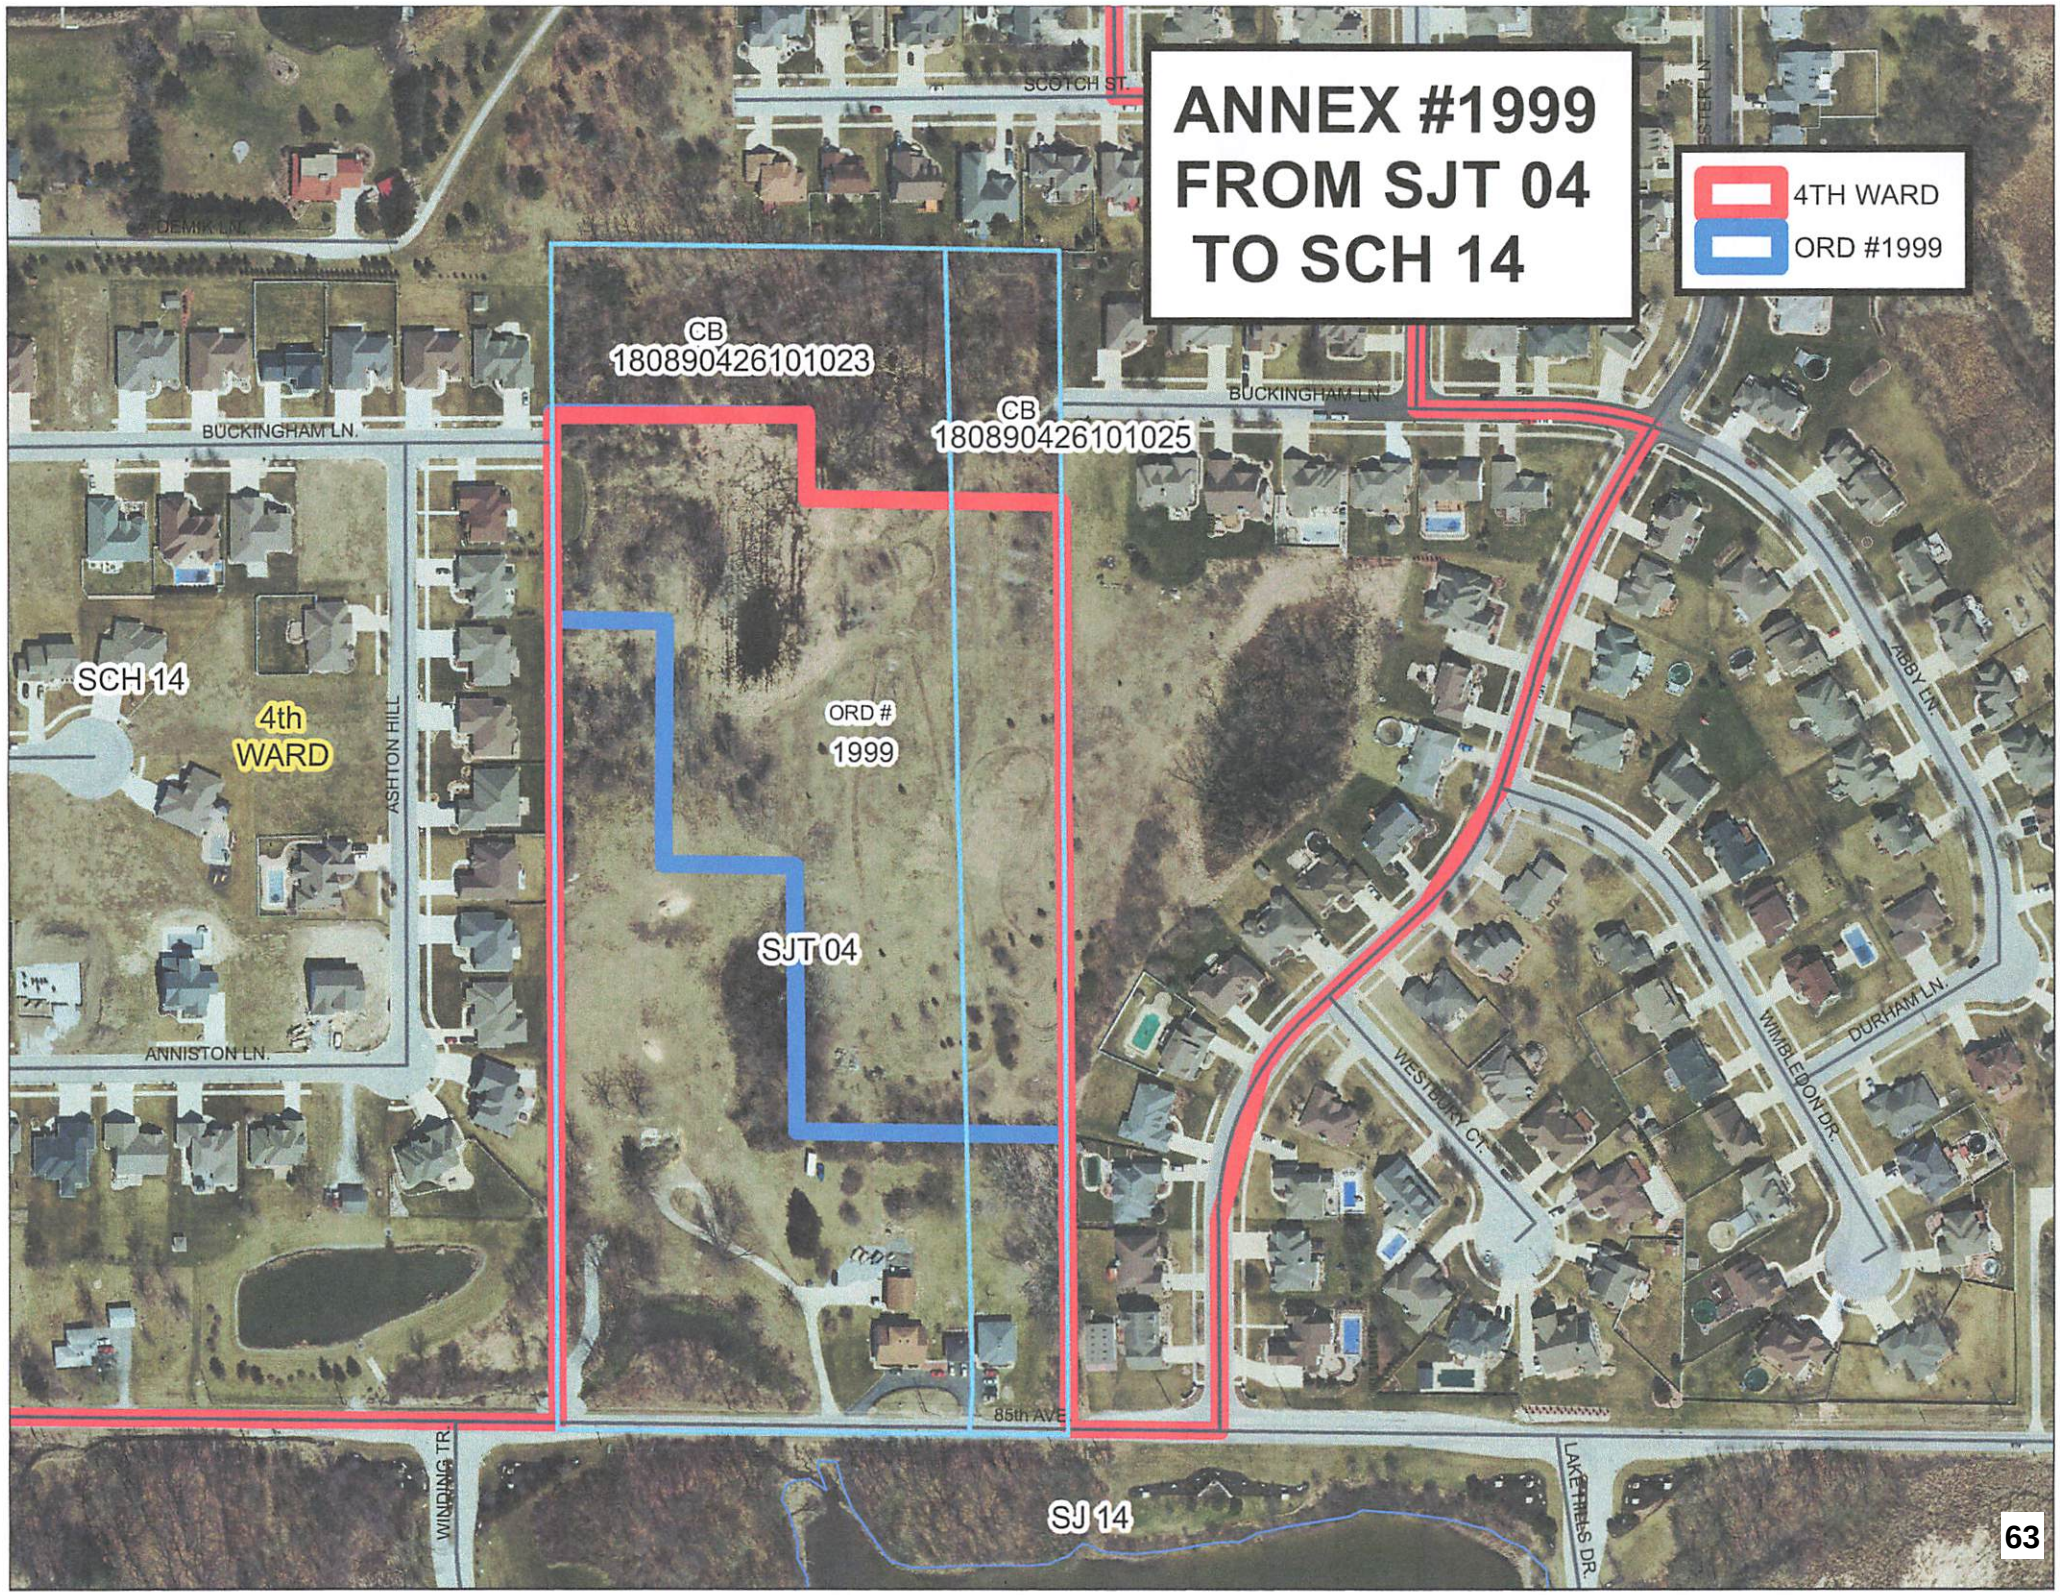
ANNEX #1999
FROM SJT 04
TO SCH 14
4TH WARD
ORD #1999
CB
180890426101023
CB
180890426101025
SCOTCH ST.
BUCKINGHAM LN.
BUCKINGHAM LN.
SCH 14
4th
WARD
ASHTON HILL
ANNISTON LN.
ORD #
1999
SJT 04
85th AVE
ABBY LN.
DURHAM LN.
WIMBLEDON DR.
WESTBURY CT.
WINDING TR.
LAKE HILLS DR.
SJ 14
63

PRECINCT SUMMARY STATEMENT

(IEC-8)

State Form 13332 (R7/7-06)

Indiana Election Commission (IC 3-11-1.5-15) **Name of County LAKE**

INSTRUCTIONS: See Indiana Code 3-11-1.5-25 for periods during which precinct boundary changes may NOT take effect.

Indiana Code 3-11-1.5-15 requires that a county include the following items in a proposed precinct establishment order submitted to the Indiana Election Division:

1. A map of each precinct to be established by the proposed order. A county may submit these maps in electronic form.
2. A description of the boundaries of each precinct to be established by the proposed order that identifies any census blocks located entirely within the precinct.
3. An estimated number of voters in each precinct to be established by the proposed order, based on the registration records maintained by the county voter registration office.
4. A statement designating a polling place for the precinct that complies with the polling place accessibility requirements.
5. Any additional information required by rules adopted by the Indiana Election Commission under IC 4-22-2.

General Precinct Information

1. Name Of Proposed Precinct	2. **Is this a new precinct?**	3. Election Division & STFID Number *(To Be Completed By Election Division)*	
SCH 14	☐ Yes X ☐ No		

4. District Information

Congressional 1 Indiana Senate 1 Indiana House 15

5. Number Of Active Voters *(IC 3-5-2-1.7)*	6. Number Of Inactive Voters	7. Number Of Registered Voters *(Must Equal Total Of Active And Inactive Voters)*
1,269	39	1,308

8. Total Number Of Precincts In The County If Submission Is Approved

_____ Voting Precincts 6 Non-Voting Precincts

9. Date Of County Executive's Adopted Order	10. Date Of First Election After Precincts Are Approved
	MAY 5, 2026

11. Precincts Affected By This Proposed Order *(Complete a Precinct Summary Statement for each precinct. Please note that when changing boundaries of one precinct you will need to complete a separate IEC-8 for any other precinct affected by the change.)*

SJT 04

12. List Any Attached Documents *(i.e. map 6 of 20 maps, etc.)*

MAPS, CENSUS BLOCKS, AERIAL VIEW, ANNEX ORD #1999

Does any portion of the newly established precinct split or divide any of the following?	Yes	No
13. School Corporation District Boundary		X
14. City or Town Boundary		X
15. City or Town Council District Boundary		X
16. Census Block Boundary	X	
17. Other *(Please Describe)*		X

Method of Voting

18. ☐ Optical Scan Ballot Card ☐ Electronic X ☐ Combination *(Please Specify)*: MICROVOTE

19. What is the designated location and address for the polling place for this precinct?

ST. GEORGE HELENIC ORTHODOX CHURCH
528 W 77TH AVE
SCHERERVILLE IN 46375

(NOTE: This designation of a polling place remains in effect until later action by the county executive under state law.)

20. Does this polling place meet Indiana's polling place accessibility requirements? ☐ X Yes ☐ No

Precinct Change Reason

21. Briefly state the reason for the precinct change. *(Attach additional sheet if necessary.)*

ANNEXATION ORD # 1999

Additional Information

22. Name and Contact Information Of County Election Staff Person Who Prepared This Form:

BRENDA WEATHERSPOON 219-755-3795
ANNETTE MELLADY 219-755-3795

23. Does the county have access to Geographic Information System (GIS)? ☐ X Yes ☐ No

Name and Contact Information Of County GIS Staff:

Same as above

24. Does the county use Census Tiger files? ☐ Yes ☐ X No

State Office Use Only

25. Type Of Geographic Files Used by County *(If Known By Staff Of The Indiana Election Division Or Office Of Census Data)*

SCH 14

GEOID20

180890426101023 *

180890426101025 *

180890426101014

180890426101015

180890426101016

180890426101020

180890426101021

180890426101024

180890426101027

180890426101028

180890426101029

180890426101030

180890426101031

180890426101032

180890426101033

180890426101034

180890426101042

DAVID M. AUSTGEN
TIMOTHY R. KUIPER*
MICHAEL J. JASAITIS*

RYAN A. DEUTMEYER*
JEFF K. WILLIAMS
of Counsel
DANETTE GARZA†
DAVID K. RANICH
DONALD R. O'DELL
1924-2013 Deceased
MICHAEL L. MUENICH
1946-2022 Deceased

AUSTGEN KUIPER JASAITIS P.C.
ATTORNEYS AT LAW

AMY S. BENJAMIN
Paralegal

SHERRY L. GREEN
Office Administrator

*Licensed in IN & IL
†Also Licensed CPA in IN

COPY

March 18, 2024

VIA CERTIFIED MAIL;
RETURN RECEIPT REQUESTED
& FIRST-CLASS MAIL
Secretary of State
200 W. Washington St.
State House Room 201
Indianapolis, IN 46204

VIA CERTIFIED MAIL;
RETURN RECEIPT REQUESTED
& FIRST-CLASS MAIL
Lake County Auditor
2293 North Main Street
Crown Point, IN 46307

VIA CERTIFIED MAIL;
RETURN RECEIPT REQUESTED
& FIRST-CLASS MAIL
Clerk of the Lake Circuit Court
2293 N. Main Street
Crown Point, IN 46307

VIA CERTIFIED MAIL;
RETURN RECEIPT REQUESTED
& FIRST-CLASS MAIL
Board of Elections and Registration
2293 N. Main Street
Crown Point, IN 46307

L.C. ELECTION &
2024 MAR 21 PM 3:02

VIA CERTIFIED MAIL;
RETURN RECEIPT REQUESTED
& FIRST-CLASS MAIL
US Census Bureau
National Processing Center
Geography Branch, Bldg. 63A
1210 E. 10th Street
Jeffersonville, IN 47132-0001

Re: Schererville/Town-Y2024 Miscellaneous
Y2024 B. Lantz Annexation Ordinance No.: 1999

Dear Sirs:

In accordance with the provisions of I.C. §36-4-3-22, please find enclosed the above-referenced annexation Ordinance adopted by the Schererville Town Council on February 14, 2024. Notice of Adoption of the Annexation Ordinance was published on March 15, 2024, in the NWI

130 NORTH MAIN ST. • CROWN POINT, IN 46307
(219) 663-5600 • FAX (219) 662-3519 • www.austgenlaw.com

Times and on March 15, 2024, in the Post-Tribune newspapers. Also, the Annexation Ordinance was recorded with publication of Notice of Adoption as required by Statute.

Thank you. We trust the foregoing and attached are self-explanatory.

Very truly yours,

AUSTGEN KUIPER JASAITIS, P.C.

By: David M. Austgen

DMA/slm
Enclosures: as noted
cc: Schererville Town Manager
Schererville Director of Operations
Schererville Clerk-Treasurer
File/Staff; SLM
**Dictated but not read.

130 North Main St. • Crown Point, IN 46307
(219) 663-5600 • Fax (219) 662-3519 • www.austgenlaw.com

COPY

NOTICE OF ADOPTION

NOTICE is hereby given that the Town Council of the Town of Schererville, Lake County, Indiana, did, on the 14th day of February, 2024, pass and adopt:

TOWN OF SCHERERVILLE, LAKE COUNTY, INDIANA
ORDINANCE NO: 1999
AN ORDINANCE ANNEXING CERTAIN CONTIGUOUS LAND TO THE TOWN OF SCHERERVILLE, LAKE COUNTY, INDIANA, REPEALING TOWN ANNEXATION ORDINANCE NO. 1978, AND ALL MATTERS RELATED THERETO.

WHEREAS, the Town Council of the Town of Schererville, Lake County, Indiana (hereinafter the "Town Council"), has received a Petition for Voluntary Annexation to the Town of Schererville (hereinafter, the "Town"); and

WHEREAS, the Town Council has reviewed the Petition for Annexation to the Town of Schererville for annexation of approximately 10.434 acres of land into the Town; and

WHEREAS, the Town Council seeks to annex certain contiguous territories and property to the Town of Schererville, pursuant to the applicable provisions of I.C. §36-4-3, *et seq.*, as amended from time to time, and more particularly, I.C. §36-4-3-5.1, concerning Voluntary Annexation; and

WHEREAS, the Town Council has deemed it to be necessary and appropriate for the future development of the Town of Schererville that said subject parcels for which annexation is sought be annexed do provide for the continued and coherent planned growth and development of the Town; and

WHEREAS, The Town Council has duly considered said annexation petition and has determined said annexation to be in the best interests of the health, safety, and welfare of the Town of Schererville as the annexation of the subject parcel is necessary for the present and future planned coherent growth and development of the Town; and

WHEREAS, the Town Council has determined that the subject parcel sought to be annexed, well within the prescribed time limits, shall be provided by the Petitioner with governmental and proprietary services by the Town in the same manner as those services are provided to areas within the municipal corporate boundaries that have similar topography, patterns of land use, and population density consistent with applicable federal, state, and local laws, procedures, and planning criteria; and

WHEREAS, the Town Council of the Town of Schererville, Lake County, Indiana, has established a Fiscal Plan by its approval of Town Council Resolution No. 2024-1, evidencing a definite policy showing:

1. The cost estimate of planned services to the subject parcel to be annexed.
2. The methods of financing the planned services.
3. The plan for the organization and extension of the services.
4. The furnishing of services of a non-capital nature, including police protection, fire protection, and street and road maintenance to the territory within one (1) year from the effective date of the annexation, which service shall be in a manner equivalent in standard and scope to those non-capital services provided to areas within the Town of Schererville; and
5. The furnishing of services of a capital nature, including street construction, street lighting, sewer facilities, water facilities, and stormwater drainage facilities, which will be provided by the Petitioner to the annexed territory within three (3) years after the effective date of annexation in the same or similar manner as those services are provided to areas within the municipal corporate boundaries of the Town; and

WHEREAS, the Town Council has been informed and advised that Town Annexation Ordinance No. 1978, purporting to annex the subject parcel herein, shall properly be repealed and replaced by this Annexation Ordinance and documentation for correction of legal description and proceedings addressing the proper parcel to be amended, which the Town Council is hereby addressing.

NOW, THEREFORE, BE IT ORDAINED BY THE TOWN COUNCIL OF THE TOWN OF SCHERERVILLE, LAKE COUNTY, INDIANA, AS FOLLOWS:

SECTION ONE: That the subject parcel(s) described on attached Exhibit "A" hereto which are deemed contiguous to the Town of Schererville, Lake County, Indiana, be, and the same hereby are annexed to, and made part of, the Town of Schererville, Lake County, Indiana.

SECTION TWO: That this Annexation Ordinance shall become final thirty (30) days after adoption, filing, recordation, and publication thereof, and the effective date of the annexation shall be in conformance with applicable law.

SECTION THREE: That the subject parcel(s), as set forth on attached Exhibit "A" hereto shall be annexed with an R-1 Residential Zoning District Classification for the subject property.

SECTION FOUR: That the parcel of real estate brought to be annexed will be assigned to Ward 4 as a voting district in the Town of Schererville, Lake County, Indiana, pursuant to the applicable provisions of I.C. §36-4-3-4(g), as amended.

SECTION FIVE: That the Clerk-Treasurer of the Town is hereby directed to cause this Ordinance to be published one (1) time, within thirty (30) days from the date of the adoption of this Ordinance, in conformance with applicable law, as amended from time to time.

SECTION SIX: That all existing Town Code Sections and Town Annexation Ordinance No. 1978, or parts thereof, in conflict with the provisions of this Ordinance, are hereby deemed null, void, and of no legal effect, and are specifically repealed.

SECTION SEVEN: If any section, clause, provision, or portion of this Ordinance shall be held to be invalid or unconstitutional by any Court of competent jurisdiction, such decision shall not affect any other section, clause, provision, or portion of this Ordinance.

SECTION EIGHT: That Town Annexation Ordinance No. 1978 is hereby repealed due to correction of the legal description of the subject parcel(s) herein. Further, this Ordinance shall take effect, and be in full force and effect, from and after its passage and adoption by the Town Council of the Town of Schererville, Lake County, Indiana, and publication in conformance with applicable law, subject expressly upon the condition's precedent set forth herein, the Petitioner Commitments in the Petition, approved Fiscal Plan, and this Ordinance, as well as in the Petition for Voluntary Annexation upon which this Ordinance adoption is premised.

ALL OF WHICH IS PASSED AND ADOPTED THIS 14th DAY OFF FEBRUARY 2024, BY THE TOWN COUNCIL OF THE TOWN OF SCHERERVILLE, LAKE COUNTY, INDIANA.

TOWN OF SCHERERVILLE, LAKE COUNTY, INDIANA,
TOWN COUNCIL

By: /s/ Tomas J. Schmitt, President
/s/ Rob Guetzloff, Vice-President
/s/ Kevin Connelly, Member
/s/ Robin Arvanitis, Member
/s/ Caleb S. Johnson, Member

ATTEST: /s/ Michael A. Troxell, IAMC, CMC, CPFIM, CMO, Clerk-Treasurer

GINA PIMENTEL
RECORDER
STATE OF INDIANA
LAKE COUNTY
RECORDED AS PRESENTED

2024-008386

9:48 AM 2024 Mar 19

5

to Ward 4
From SST. 4
To Sch. 14 (Ledge Doc numbers work)

TOWN OF SCHERERVILLE, LAKE COUNTY, INDIANA

ORDINANCE NO: 1999

AN ORDINANCE ANNEXING CERTAIN CONTIGUOUS LAND TO THE TOWN OF SCHERERVILLE, LAKE COUNTY, INDIANA, REPEALING TOWN ANNEXATION ORDINANCE NO. 1978, AND ALL MATTERS RELATED THERETO.

2024 APR -4 PM 2:18 ELECTION & REGISTRATION BOARD

WHEREAS, the Town Council of the Town of Schererville, Lake County, Indiana (hereinafter the "Town Council"), has received a Petition for Voluntary Annexation to the Town of Schererville (hereinafter, the "Town"); and

WHEREAS, the Town Council has reviewed the Petition for Annexation to the Town of Schererville for annexation of approximately 10.434 acres of land into the Town; and

WHEREAS, the Town Council seeks to annex certain contiguous territories and property to the Town of Schererville, pursuant to the applicable provisions of I.C. §36-4-3, *et seq.*, as amended from time to time, and more particularly, I.C. §36-4-3-5.1, concerning Voluntary Annexation; and

WHEREAS, the Town Council has deemed it to be necessary and appropriate for the future development of the Town of Schererville that said subject parcels for which annexation is sought be annexed do provide for the continued and coherent planned growth and development of the Town; and

WHEREAS, The Town Council has duly considered said annexation petition and has determined said annexation to be in the best interests of the health, safety, and welfare of the Town of Schererville as the annexation of the subject parcel is necessary for the present and future planned coherent growth and development of the Town; and

WHEREAS, the Town Council has determined that the subject parcel sought to be annexed, well within the prescribed time limits, shall be provided by the Petitioner with governmental and proprietary services by the Town in the same manner as those services are provided to areas within the municipal corporate boundaries that have similar topography, patterns of land use, and population density consistent with applicable federal, state, and local laws, procedures, and planning criteria; and

WHEREAS, the Town Council of the Town of Schererville, Lake County, Indiana, has established a Fiscal Plan by its approval of Town Council Resolution No. 2024-1, evidencing a definite policy showing:

1. The cost estimate of planned services to the subject parcel to be annexed.
2. The methods of financing the planned services.
3. The plan for the organization and extension of the services.

FILED 25
MAR 19 2024 CASH LK
PEGGY HOLINGA KATONA
LAKE COUNTY AUDITOR

BTD

4. The furnishing of services of a non-capital nature, including police protection, fire protection, and street and road maintenance to the territory within one (1) year from the effective date of the annexation, which service shall be in a manner equivalent in standard and scope to those non-capital services provided to areas within the Town of Schererville; and
5. The furnishing of services of a capital nature, including street construction, street lighting, sewer facilities, water facilities, and stormwater drainage facilities, which will be provided by the Petitioner to the annexed territory within three (3) years after the effective date of annexation in the same or similar manner as those services are provided to areas within the municipal corporate boundaries of the Town; and

WHEREAS, the Town Council has been informed and advised that Town Annexation Ordinance No. 1978, purporting to annex the subject parcel herein, shall properly be repealed and replaced by this Annexation Ordinance and documentation for correction of legal description and proceedings addressing the proper parcel to be amended, which the Town Council is hereby addressing.

NOW, THEREFORE, BE IT ORDAINED BY THE TOWN COUNCIL OF THE TOWN OF SCHERERVILLE, LAKE COUNTY, INDIANA, AS FOLLOWS:

SECTION ONE: That the subject parcel(s) described on attached Exhibit "A" hereto which are deemed contiguous to the Town of Schererville, Lake County, Indiana, be, and the same hereby are annexed to, and made part of, the Town of Schererville, Lake County, Indiana.

SECTION TWO: That this Annexation Ordinance shall become final thirty (30) days after adoption, filing, recordation, and publication thereof, and the effective date of the annexation shall be in conformance with applicable law.

SECTION THREE: That the subject parcel(s), as set forth on attached Exhibit "A" hereto shall be annexed with an R-1 Residential Zoning District Classification for the subject property.

SECTION FOUR: That the parcel of real estate brought to be annexed will be assigned to Ward 4 as a voting district in the Town of Schererville, Lake County, Indiana, pursuant to the applicable provisions of I.C. §36-4-3-4(g), as amended.

SECTION FIVE: That the Clerk-Treasurer of the Town is hereby directed to cause this Ordinance to be published one (1) time, within thirty (30) days from the date of the adoption of this Ordinance, in conformance with applicable law, as amended from time to time.

SECTION SIX: That all existing Town Code Sections and Town Annexation Ordinance No. 1978, or parts thereof, in conflict with the provisions of this Ordinance, are hereby deemed null, void, and of no legal effect, and are specifically repealed.

SECTION SEVEN: If any section, clause, provision, or portion of this Ordinance shall be held to be invalid or unconstitutional by any Court of competent jurisdiction, such decision shall not affect any other section, clause, provision, or portion of this Ordinance.

SECTION EIGHT: That Town Annexation Ordinance No. 1978 is hereby repealed due to correction of the legal description of the subject parcel(s) herein. Further, this Ordinance shall take effect, and be in full force and effect, from and after its passage and adoption by the Town Council of the Town of Schererville, Lake County, Indiana, and publication in conformance with applicable law, subject expressly upon the condition's precedent set forth herein, the Petitioner Commitments in the Petition, approved Fiscal Plan, and this Ordinance, as well as in the Petition for Voluntary Annexation upon which this Ordinance adoption is premised.

ALL OF WHICH IS PASSED AND ADOPTED THIS 14 DAY OF February, 2024, BY THE TOWN COUNCIL OF THE TOWN OF SCHERERVILLE, LAKE COUNTY, INDIANA.

TOWN OF SCHERERVILLE, LAKE COUNTY, INDIANA, TOWN COUNCIL

Thomas J. Schmitt, President

Rob Guetaloff, Vice-President

Kevin Connelly, Councilmember

Robin Arvanitis, Councilmember

Caleb S. Johnson, Councilmember

ATTEST:

MICHAEL A. TROXELL, IAMC, CMC, CPFIM, CMO
Clerk Treasurer

TOWN OF SCHERERVILLE SEAL LAKE COUNTY, INDIANA

"Exhibit A"

DESCRIPTION: Part of the SE 1/4 of Section 21, Township 35 North, Range 9 West of the 2nd P.M. in Lake County, Indiana, and part of Lot 1, Jarrett's Southern View, recorded in Plat Book 112, page 10, in the Office of the Recorder of said County described as follows: Commencing at the Southwest corner of said Lot 1; thence North 00°33'02" West, along the West line of said Lot 1, 858.33 feet to the point of beginning; thence continuing along said West line and the West line of Parcel 1 described in Special Warranty Deed to Brian Lantz, as recorded as Document No. 2021-065973, in the Office of the Recorder of said County, North 00°33'02" West, 423.50 feet to the North line of said Parcel 1; thence South 89°09'30" East, along the North line of Parcel 1 and Parcel 2 of said Document No. 2021-065973, 574.64 feet to the East line of said Parcel 2; thence South 00°33'02" East, along said East line and the East line of said Lot 1, 991.00 feet to the South line of said Lot 1; thence North 89°11'23" West, along said South line and Westerly projection thereof, 302.32 feet; thence North 00°33'02" West, 298.75 feet; thence North 89°11'48" West, 147.55 feet; thence North 00°33'02" West, 269.11 feet; thence North 89°11'48" West, 124.76 feet to the point of beginning, containing 10.434 acres, more or less.

ANNEXATION EXHIBIT

DESCRIPTION: Part of the SE 1/4 of Section 21, Township 35 North, Range 9 West of the 2nd P.M. in Lake County, Indiana, and part of Lot 1, Jarrett's Southern View, recorded in Plat Book 112, page 10, in the Office of the Recorder of said County described as follows: Commencing at the Southwest corner of said Lot 1; thence North 00°33'02" West, along the West line of said Lot 1, 858.33 feet to the point of beginning; thence continuing along said West line and the West line of Parcel 1 described in Special Warranty Deed to Brian Lantz, as recorded as Document No. 2021-065973, in the Office of the Recorder of said County, North 00°33'02" West, 423.50 feet to the North line of said Parcel 1; thence South 89°09'30" East, along the North line of Parcel 1 and Parcel 2 of said Document No. 2021-065973, 574.64 feet to the East line of said Parcel 2; thence South 00°33'02" East, along said East line and the East line of said Lot 1, 991.00 feet to the South line of said Lot 1; thence North 89°11'23" West, along said South line and Westerly projection thereof, 302.32 feet; thence North 00°33'02" West, 298.75 feet; thence North 89°11'48" West, 147.55 feet; thence North 00°33'02" West, 269.11 feet; thence North 89°11'48" West, 124.76 feet to the point of beginning, containing 10.434 acres, more or less.

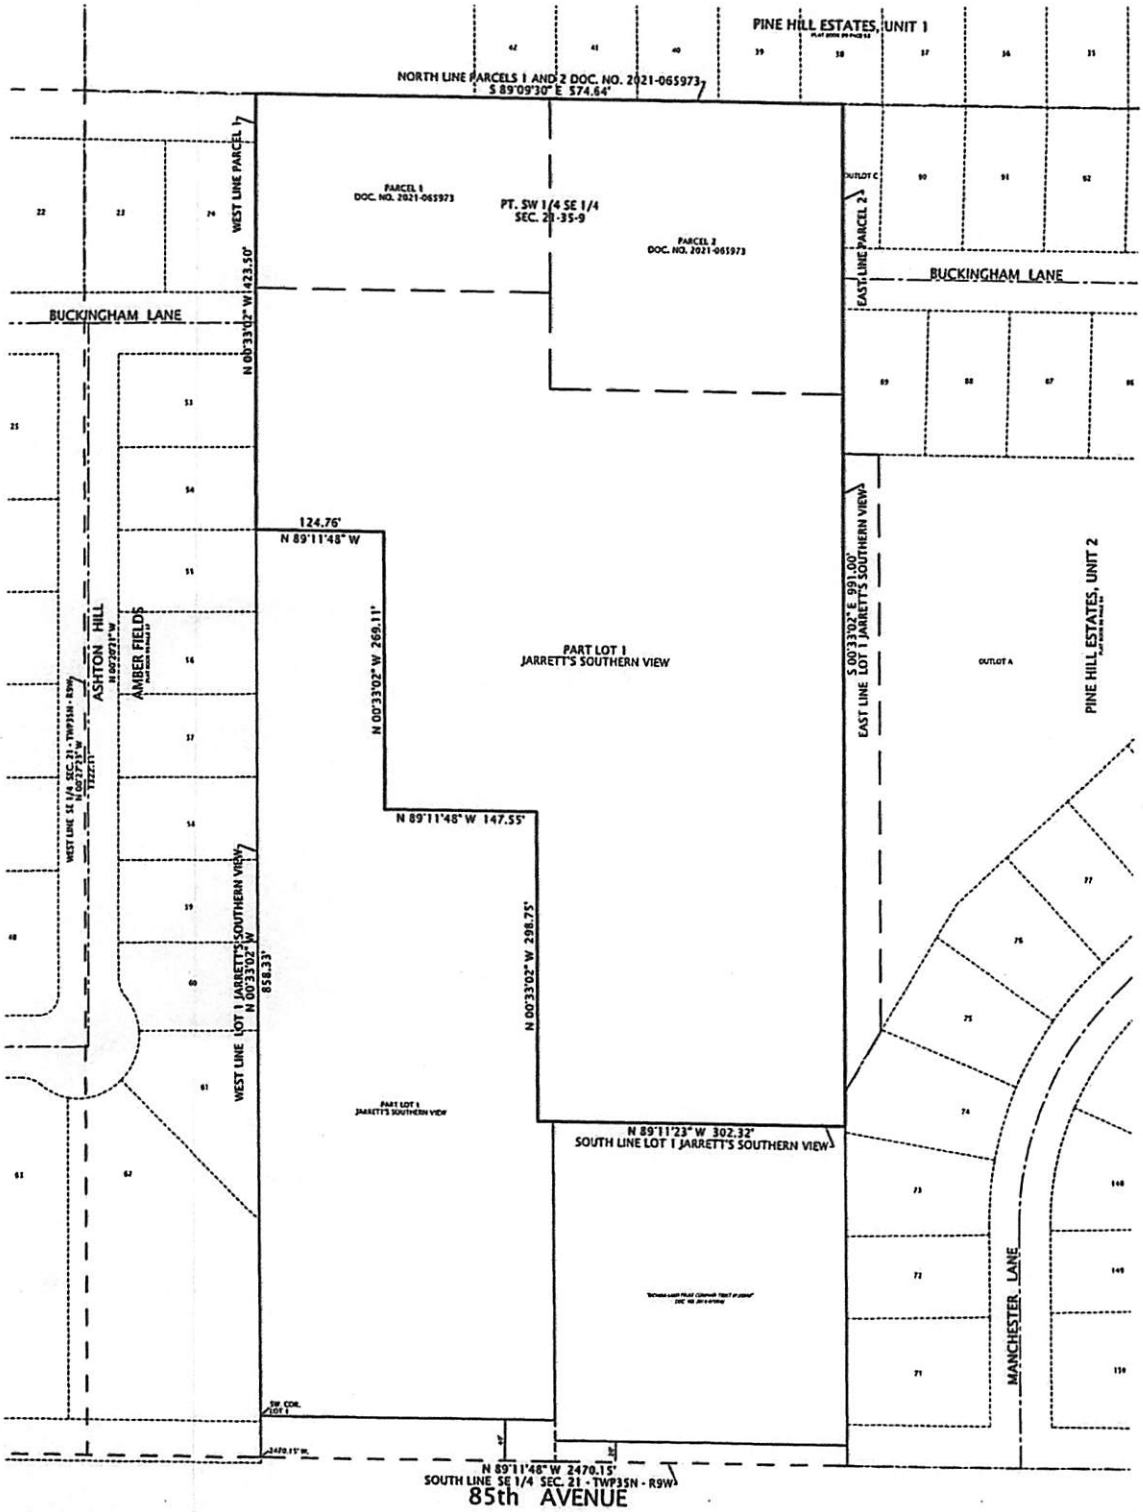

Explanations: All dimensions are given in feet and decimal parts thereof. No dimensions should be assumed by scale measurement upon the plat.

NOTE - This drawing and plat is not intended to be represented as a retracement or original boundary survey, a route survey, or a surveyor location report as defined in 865 IAC 1-12.

KEVIN A. KRULL REGISTERED No. 20100075 STATE OF INDIANA LAND SURVEYOR

State of Indiana) SS:
County of Lake)

Crown Point, Indiana December 15, 2021

This is to certify that I have drawn the above described Annexation Exhibit according to the official records.

Kevin A. Krull, Reg. Land Surveyor No. 20100075

DVG TEAM INC
1155 Troutwine Road
Crown Point, IN 46307
P: (219) 662-7710
F: (219) 662-2740
www.dvgteam.com

DATE:	REVISIONS AND NOTES:

ANNEXATION EXHIBIT
10304 W. 85TH AVENUE
SCHERERVILLE, IN 46375
PART OF SE 1/4 SEC.21 - TWP35N - R9W

N

0' 40' 80'
SCALE: 1" = 80'

HOMES BY BRIAN

© COPYRIGHT DVG TEAM, INC

X:\SECTION FOLDERS\SECTION 21\21-35-9 \S21-2332 - Land Annex Description .dwg	
FB/PG	FILE NO. S21-2332
DRAWN BY KAK	DATE 12/15/21
SECTION 21-35-9	COUNTY, STATE LAKE, IN
JOB NO. S21-2332	

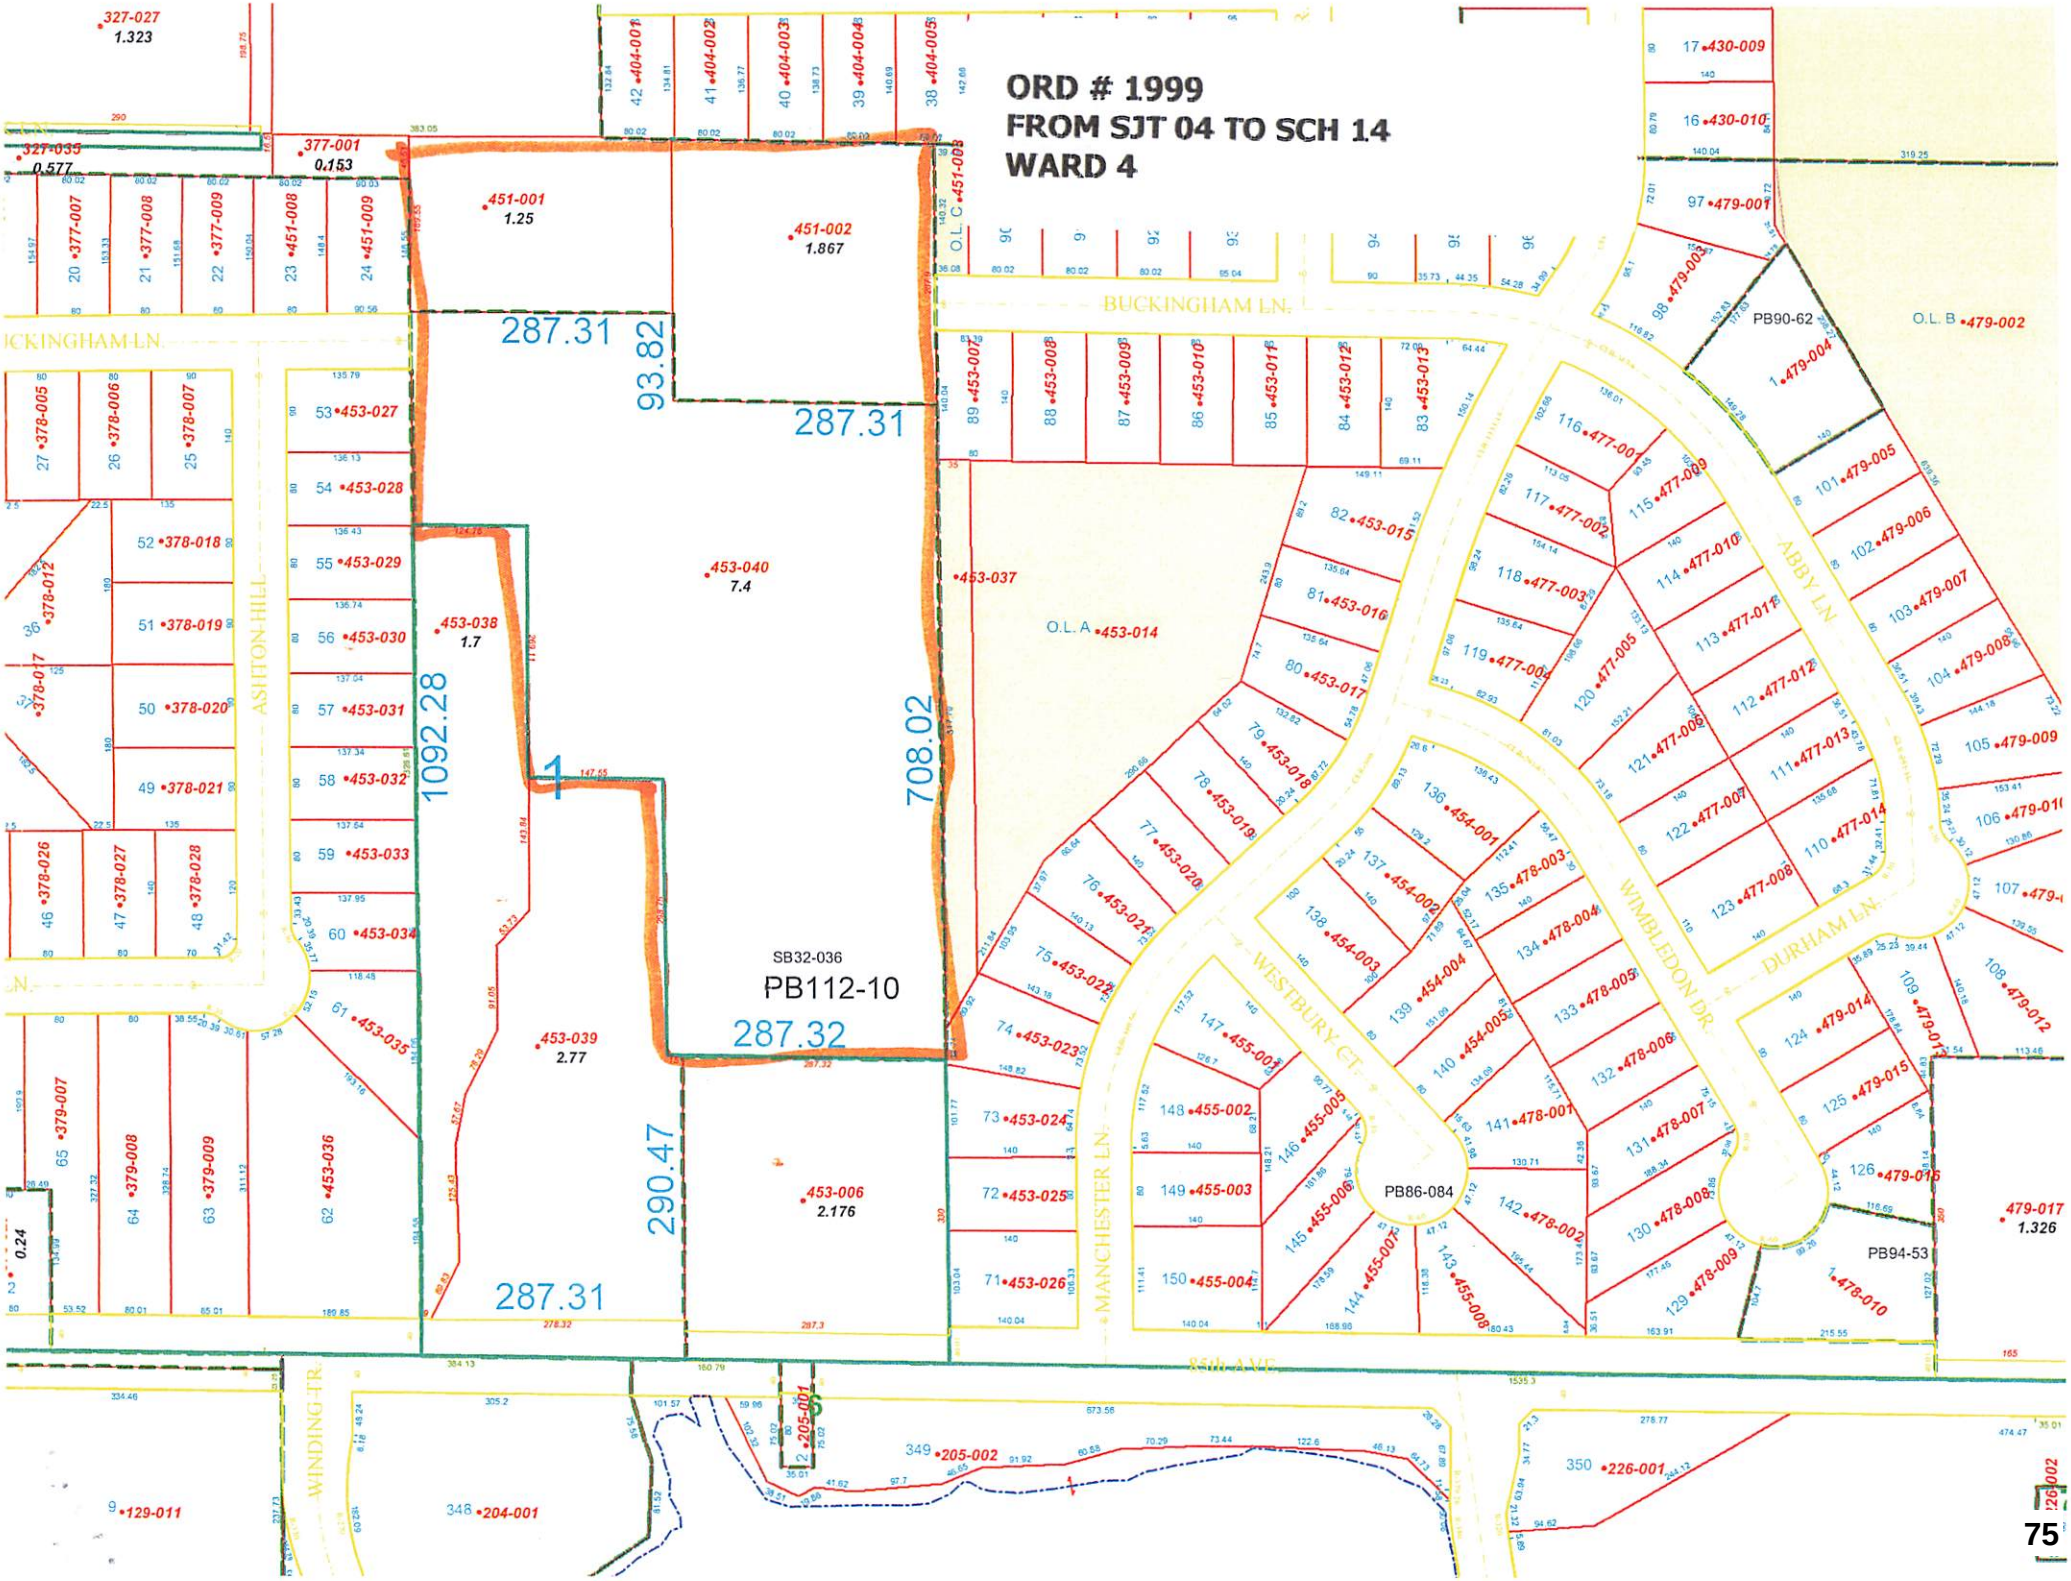
ORD # 1999
FROM SJT 04 TO SCH 14
WARD 4
SB32-036
PB112-10
PB86-084
PB90-62
PB94-53
BUCKINGHAM LN.
ASHTON HILL
ABBY LN.
WIMBLEDON DR.
DURHAM LN.
WESTBURY CT.
MANCHESTER LN.
WINDING TR.
O.L. A
O.L. B
O.L. C
287.31
93.82
287.31
1092.28
708.02
287.32
290.47
287.31

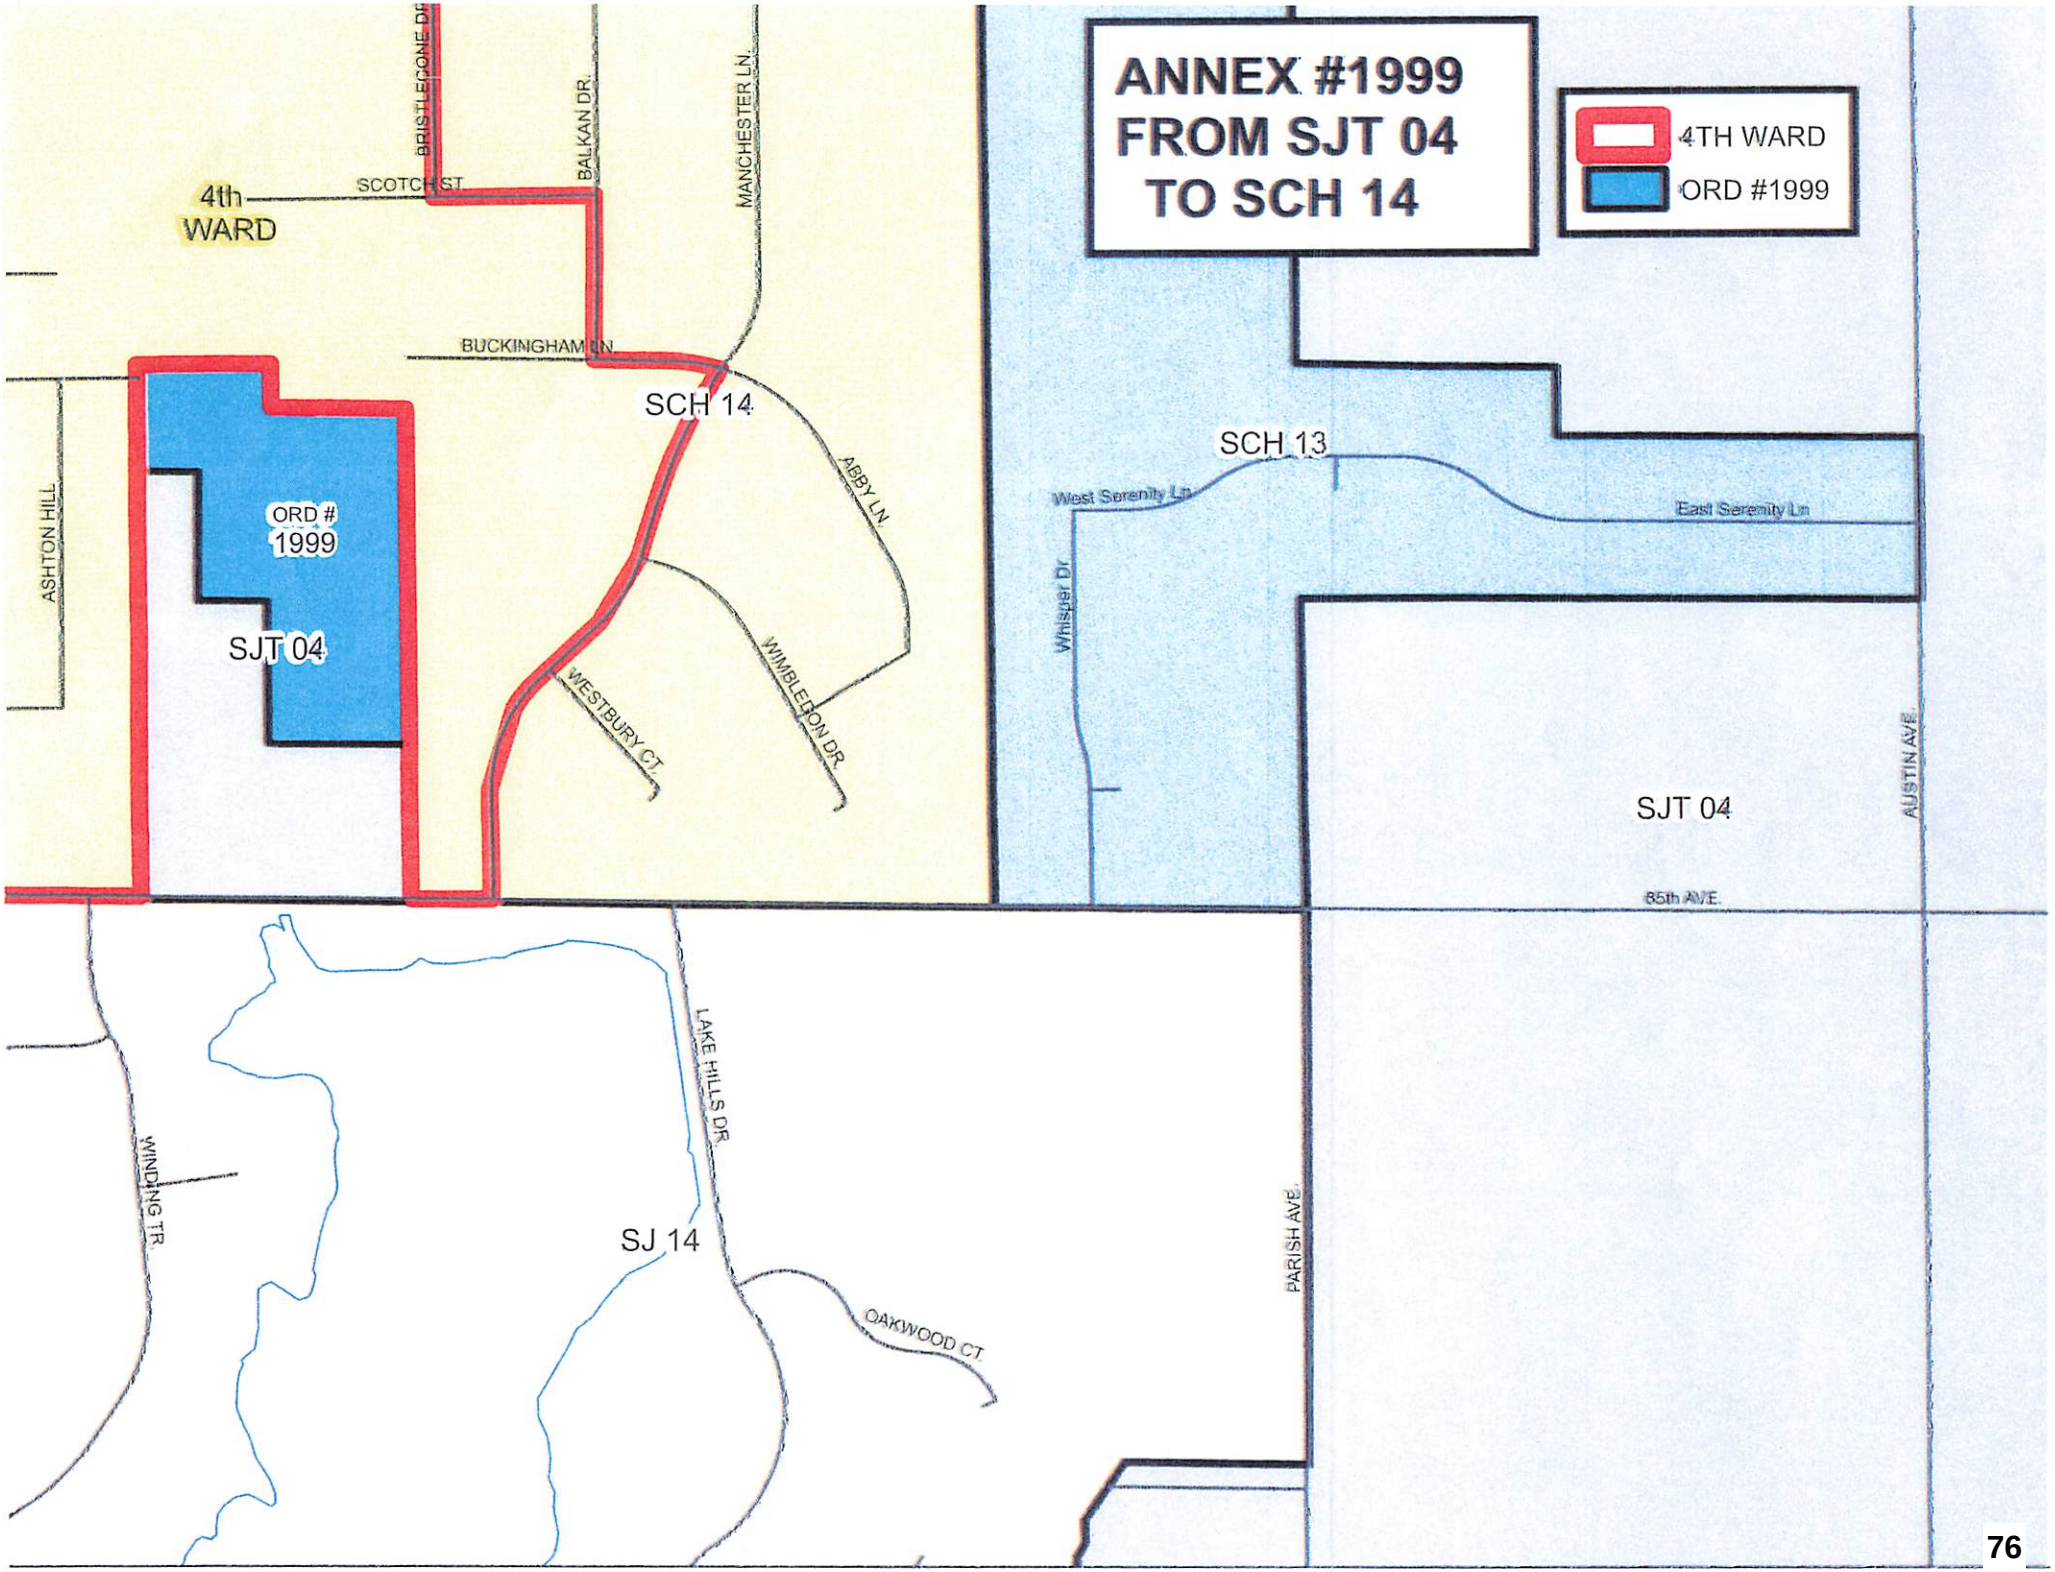
ANNEX #1999
FROM SJT 04
TO SCH 14
4TH WARD
ORD #1999
4th
WARD
SCOTCH ST
BRISTLECONE DR
BALKAN DR
MANCHESTER LN
BUCKINGHAM LN
SCH 14
ABBY LN
WESTBURY CT
WIMBLEDON DR
ASHTON HILL
ORD #
1999
SJT 04
SCH 13
West Serenity Ln
East Serenity Ln
Whisper Dr
AUSTIN AVE
SJT 04
85th AVE
LAKE HILLS DR
WINDING TR
SJ 14
OAKWOOD CT
PARISH AVE

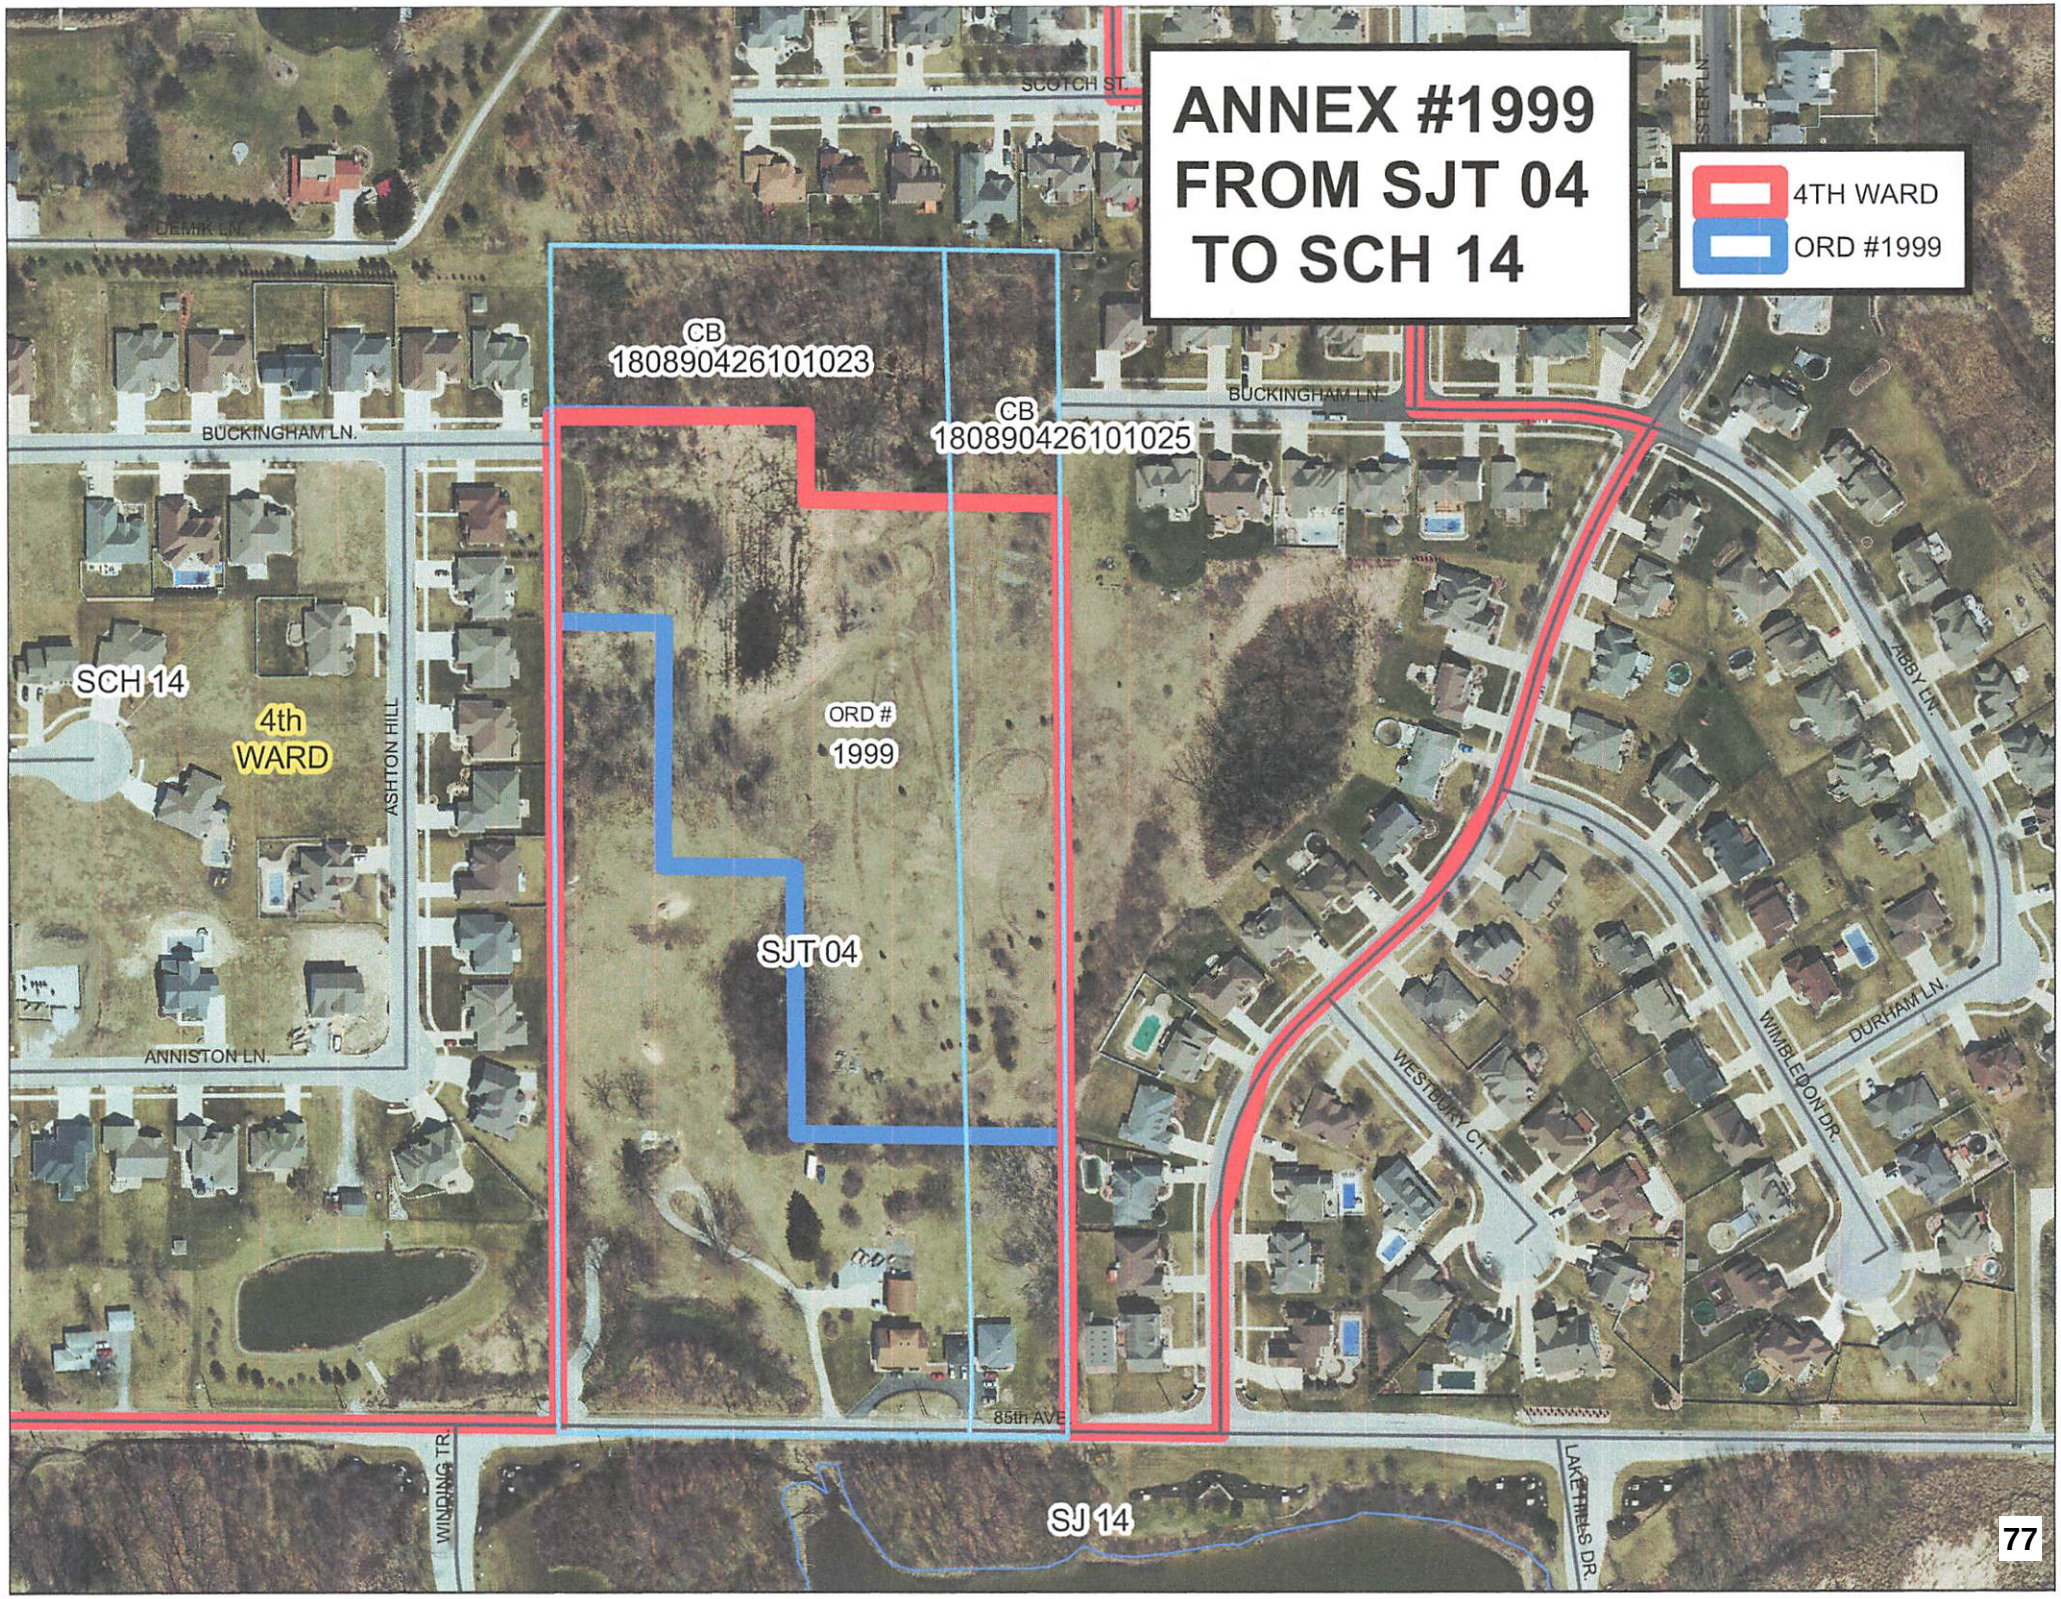
ANNEX #1999
FROM SJT 04
TO SCH 14
4TH WARD
ORD #1999
CB
180890426101023
CB
180890426101025
SCOTCH ST.
DEMIK LN.
BUCKINGHAM LN.
BUCKINGHAM LN.
SCH 14
4th
WARD
ASHTON HILL
ANNISTON LN.
ORD #
1999
SJT 04
85th AVE
WINDING TR.
SJ 14
LAKE TREES DR.
WESTBURY CT.
WIMBLEDON DR.
DURHAM LN.
ABBY LN.
77

PRECINCT SUMMARY STATEMENT

2 (IEC-8)

State Form 13332 (R7/7-06)

Indiana Election Commission (IC 3-11-1.5-15) **Name of County __LAKE__**

INSTRUCTIONS: See Indiana Code 3-11-1.5-25 for periods during which precinct boundary changes may **NOT** take effect.

Indiana Code 3-11-1.5-15 requires that a county include the following items in a proposed precinct establishment order submitted to the Indiana Election Division:

1. A map of each precinct to be established by the proposed order. A county may submit these maps in electronic form.
2. A description of the boundaries of each precinct to be established by the proposed order that identifies any census blocks located entirely within the precinct.
3. An estimated number of voters in each precinct to be established by the proposed order, based on the registration records maintained by the county voter registration office.
4. A statement designating a polling place for the precinct that complies with the polling place accessibility requirements.
5. Any additional information required by rules adopted by the Indiana Election Commission under IC 4-22-2.

General Precinct Information

1. Name Of Proposed Precinct	2. Is this a new precinct?	3. Election Division & STFID Number *(To Be Completed By Election Division)*	
SJ 10	☐ Yes X ☐ No		

4. District Information

Congressional 1 Indiana Senate 6 Indiana House 15

5. Number Of Active Voters *(IC 3-5-2-1.7*	6. Number Of Inactive Voters	7. Number Of Registered Voters *(Must Equal Total Of Active And Inactive Voters)*
21	0	21

8. Total Number Of Precincts In The County If Submission Is Approved

Voting Precincts 6 Non-Voting Precincts

9. Date Of County Executive's Adopted Order	10. Date Of First Election After Precincts Are Approved
	MAY 5, 2026

11. Precincts Affected By This Proposed Order *(Complete a Precinct Summary Statement for each precinct. Please note that when changing boundaries of one precinct you will need to complete a separate IEC-8 for any other precinct affected by the change.)*

HT 02

12. List Any Attached Documents *(i.e. map 6 of 20 maps, etc.)*

MAPS, CENSUS BLOCKS, AERIAL VIEW, ANNEX ORD # 1830

Does any portion of the newly established precinct split or divide any of the following?	Yes	No
13. School Corporation District Boundary		X
14. City or Town Boundary		X
15. City or Town Council District Boundary		X
16. Census Block Boundary	X	
17. Other *(Please Describe)*		X

Method of Voting

18. ☐ Optical Scan Ballot Card ☐ Electronic X ☐ Combination *(Please Specify)*: **MICROVOTE**

19. What is the designated location and address for the polling place for this precinct?

ST JOHN PUBLIC LIBRARY
9450 WICKER AVE
SAINT JOHN, IN 46373

*(**NOTE:** This designation of a polling place remains in effect until later action by the county executive under state law.)*

20. Does this polling place meet Indiana's polling place accessibility requirements? ☐ X Yes ☐ No

Precinct Change Reason

21. Briefly state the reason for the precinct change. *(Attach additional sheet if necessary.)*

ANNEXATION ORD # 1830

Additional Information

22. Name and Contact Information Of County Election Staff Person Who Prepared This Form:

BRENDA WEATHERSPOON 219-755-3795
ANNETTE MELLADY 219-755-3795

23. Does the county have access to Geographic Information System (GIS)? ☐ X Yes ☐ No

Name and Contact Information Of County GIS Staff:

Same as above

24. Does the county use Census Tiger files? ☐ Yes ☐ X No

State Office Use Only

25. Type Of Geographic Files Used by County *(If Known By Staff Of The Indiana Election Division Or Office Of Census Data)*

SJ 10
GEOID20
180890429032012
180890429041031 *
180890429041036 *
180890429041040

FILED

JUL 01 2024

PEGGY HOLINGA KATONA
LAKE COUNTY AUDITOR

ORDINANCE NO. 1830

2024 JUL -9 AM 9:45

AN ORDINANCE ANNEXING REAL ESTATE TO THE TOWN OF ST. JOHN (FAMILY EXPRESS)

WHEREAS, the Town Council has considered and examined the real estate described below and its future in relation to the Town; and,

WHEREAS, the real estate is contiguous to and is bounded by the Town of St. John on at least one-eighth (1/8) of the aggregate external boundaries of said territory; and,

WHEREAS, one hundred (100%) percent of the owners of the real estate have signed the petition for Annexation heretofore filed; and,

WHEREAS, the Town Council, preceding adoption of this Ordinance, has approved the recommendation of the Town's financial consultant regarding a written fiscal plan for the real estate pursuant to IC §36-4-3-3.1(d); and,

WHEREAS, the Town Council has conducted a public hearing regarding the subject of the proposed annexation; and,

WHEREAS, it is desirable that the Town of St. John control the use of the subject real estate and, that in order to promote the orderly growth of the same, the real estate be annexed with the "C-2" (Highway Commercial Zoning Classification); and,

WHEREAS, essential municipal services are reasonably available to the subject real estate in conformance with the terms of said fiscal plan.

NOW, THEREFORE, BE IT HEREBY ORDAINED by the Town Council of the Town of St. John as follows:

1. That the real estate described below be and it is hereby annexed to the Town of St. John, to-wit;

   LEGAL DESCRIPTION: See attached Exhibit "A" for legal description

2. That the real estate be annexed with the "C-2" (Highway Commercial Zoning Classification).

3. That the Town services be made available to the real estate in conformity with the provisions of said written fiscal plan heretofore adopted.

4. That Councilmanic District No. 1 and Precinct Number ST8 be expanded to include the real estate.

5. The said annexation be effective from and after passage, and publication of this Ordinance and after passage of statutory periods of time for remonstrance to said Ordinance.

2024-017566
2024 Jul 1
3:51 PM
GINA PIMENTEL
RECORDER
STATE OF INDIANA
LAKE COUNTY
RECORDED AS PRESENTED

25-055314
RM

PASSED AND ADOPTED this 26 day of June, 2024.

Michael Bouvat
MICHAEL BOUVAT, President
St. John Town Council

CHRISTIAN JORGENSEN,
St. John Town Council

Wayne A. Pondinas
WAYNE PONDINAS,
St. John Town Council

ANN OSTER,
St. John Town Council

GERALD SWETT,
St. John Town Council

ATTEST:

Beth R. Hernandez
Beth Hernandez, Clerk-Treasurer

Presented by me to Michael Bouvat, President of the Town Council of St. John, Indiana, this 22 day of May, 2024.

Beth R. Hernandez
Beth Hernandez, Clerk-Treasurer

EXHIBIT A

PARCEL LEGAL DESCRIPTIONS

PARCEL 1:

THE WEST HALF OF THE NORTH HALF OF TRACT A, ARTESIAN WELLS, IN THE TOWN OF CEDAR LAKE, AS PER PLAT THEREOF RECORDED IN PLAT
BOOK 24 PAGE 8 IN THE OFFICE OF THE RECORDER OF LAKE COUNTY, INDIANA.

EXCEPTING, THAT PORTION OF THE REAL ESTATE CONVEYED TO THE BOARD OF COMMISSIONERS OF LAKE COUNTY, INDIANA, BY WARRANTY DEED RECORDED SEPTEMBER 15, 2016 AS INSTRUMENT NO. 2016-63310, MORE PARTICULARLY DESCRIBED AS FOLLOWS:

A PART OF TRACT A IN PLAT "A" ARTESIAN WELLS, BEING A PART OF THE NORTHEAST QUARTER OF SECTION 8, TOWNSHIP 34 NORTH, RANGE 9 WEST, HANOVER TOWNSHIP, LAKE COUNTY, INDIANA, RECORDED IN PLAT BOOK 24, PAGE 8 IN THE OFFICE OF THE LAKE COUNTY RECORDER, BEING MORE PARTICULARLY DESCRIBED AS FOLLOWS: COMMENCING AT THE NORTHEAST CORNER OF SAID QUARTER SECTION, THENCE NORTH 89°18' 28" WEST ALONG THE NORTH LINE OF SAID QUARTER SECTION, 304.82 FEET, THENCE SOUTH 00° 41' 32" WEST, 25.00 FEET, ALSO BEING THE POINT OF BEGINNING; THENCE SOUTH 00° 15' 01" WEST ALONG THE EAST LINE OF THE GRANTOR'S LAND, 25.00 FEET, THENCE NORTH 89° 18' 28" WEST, 255.01 FEET, ALSO BEING A POINT ON THE WESTERLY LINE OF THE GRANTOR'S LAND AND THE EASTERLY RIGHT OF WAY OF HURON STREET; THENCE NORTH 00°15'01" EAST ALONG SAID WESTERLY AND EASTERLY LINES, 25.00 FEET, ALSO BEING A POINT ON THE SOUTHERLY RIGHT OF WAY OF 109TH AVENUE; THENCE SOUTH 89° 18' 28" EAST ALONG SAID SOUTHERLY LINE, 255.01 FEET TO THE POINT OF BEGINNING.

PARCEL 2:

THE EAST HALF OF THE NORTH HALF OF TRACT A, ARTESIAN WELLS, IN THE TOWN OF CEDAR LAKE, AS PER PLAT THEREOF RECORDED IN PLAT BOOK 24, PAGE 8 IN THE OFFICE OF THE RECORDER OF LAKE COUNTY, INDIANA.

EXCEPTING THAT PART DEEDED TO THE BOARD OF COMMISSIONERS OF LAKE COUNTY IN WARRANTY DEED RECORDED SEPTEMBER 15, 2016 AS DOCUMENT NUMBER 2016 63310 DESCRIBED AS FOLLOWS:

A PART OF TRACT A IN PLAT "A" ARTESIAN WELLS, BEING A PART OF THE NORTHEAST QUARTER OF SECTION 8, TOWNSHIP 34 NORTH, RANGE 9 WEST, HANOVER TOWNSHIP, LAKE COUNTY, INDIANA, RECORDED IN PLAT BOOK 24, PAGE 8 IN THE OFFICE OF THE LAKE COUNTY RECORDER, BEING MORE PARTICULARLY DESCRIBED AS FOLLOWS:

COMMENCING AT THE NORTHEAST CORNER OF SAID QUARTER SECTION, THENCE NORTH 89 DEGREES 18 MINUTES 28 SECONDS WEST ALONG THE NORTH LINE OF SAID QUARTER SECTION, 94.29 FEET, THENCE SOUTH 00 DEGREES 41 MINUTES 32 SECONDS WEST, 25.00 FEET, BEING THE POINT OF BEGINNING; THENCE SOUTH 42 DEGREES 01 MINUTES 24 SECONDS EAST ALONG THE SOUTHERLY RIGHT-OF-WAY LINE OF 109TH AVENUE AND THE WESTERLY RIGHT-OF-WAY LINE OF U.S. 41, 36.39 FEET,

THENCE SOUTH 00 DEGREES 15 MINUTES 01 SECONDS WEST ALONG THE WESTERLY RIGHT-OF-WAY LINE OF U.S. 41, 14.87 FEET, THENCE NORTH 42 DEGREES 01 MINUTES 24 SECONDS WEST, 22.60 FEET, THENCE NORTH 89 DEGREES 18 MINUTES 28 SECONDS WEST, 219.81 FEET TO A POINT ON THE WESTERLY LINE OF THE GRANTOR'S LAND; THENCE NORTH 00 DEGREES 15 MINUTES 01 SECONDS EAST, 25.00 FEET TO A POINT ON THE SOUTHERLY RIGHT OF WAY LINE OF 109TH AVENUE; THENCE SOUTH 89 DEGREES 18 MINUTES 28 SECONDS EAST ALONG SAID SOUTHERLY RIGHT-OF-WAY LINE, 210.53 FEET TO THE POINT OF BEGINNING

PARCEL 3:

THE EAST HALF OF THE SOUTH HALF OF TRACT "A", IN ARTESIAN WELLS PLAT "A", AS PER PLAT THEREOF RECORDED IN PLAT BOOK 24 PAGE 8, IN THE OFFICE OF THE RECORDER OF LAKE COUNTY, INDIANA.

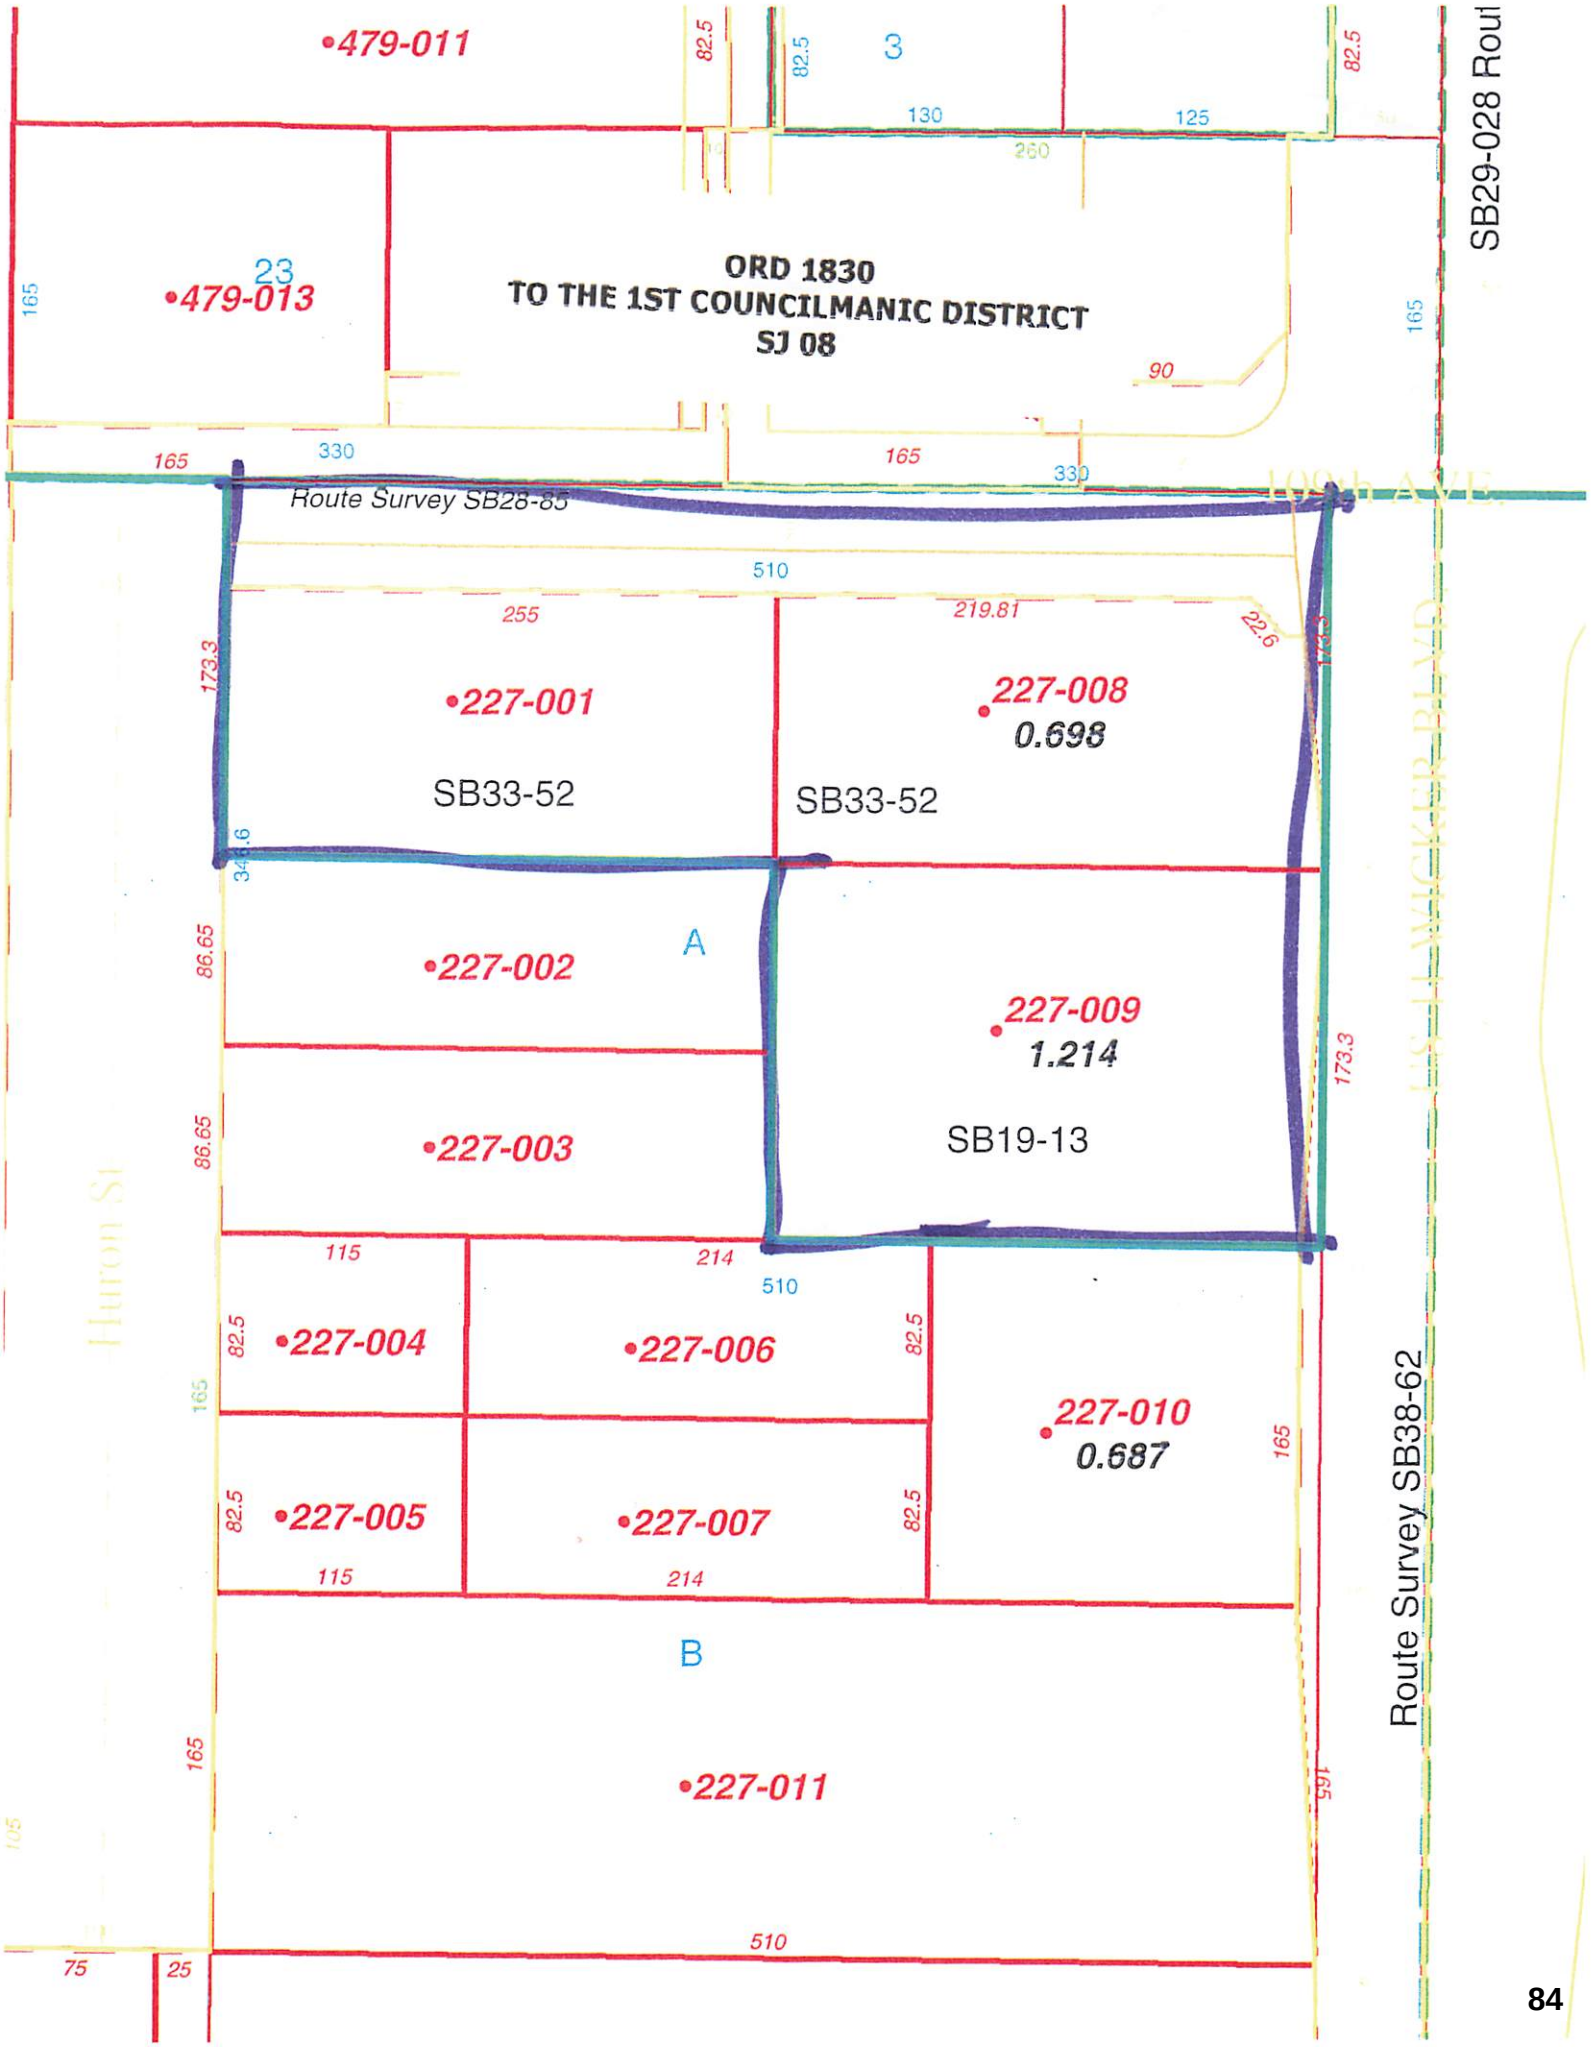
•479-011
82.5
82.5
3
130
125
260
82.5
SB29-028 Rout
23
•479-013
165
ORD 1830
TO THE 1ST COUNCILMANIC DISTRICT
SJ 08
90
165
165
330
165
330
Route Survey SB28-85
510
255
219.81
173.3
•227-001
SB33-52
•227-008
0.698
SB33-52
34.6
A
86.65
•227-002
•227-009
1.214
173.3
86.65
•227-003
SB19-13
115
214
510
82.5
•227-004
•227-006
82.5
165
•227-010
0.687
165
82.5
•227-005
•227-007
82.5
115
214
B
165
•227-011
165
510
75
25
Huron St
Route Survey SB38-62

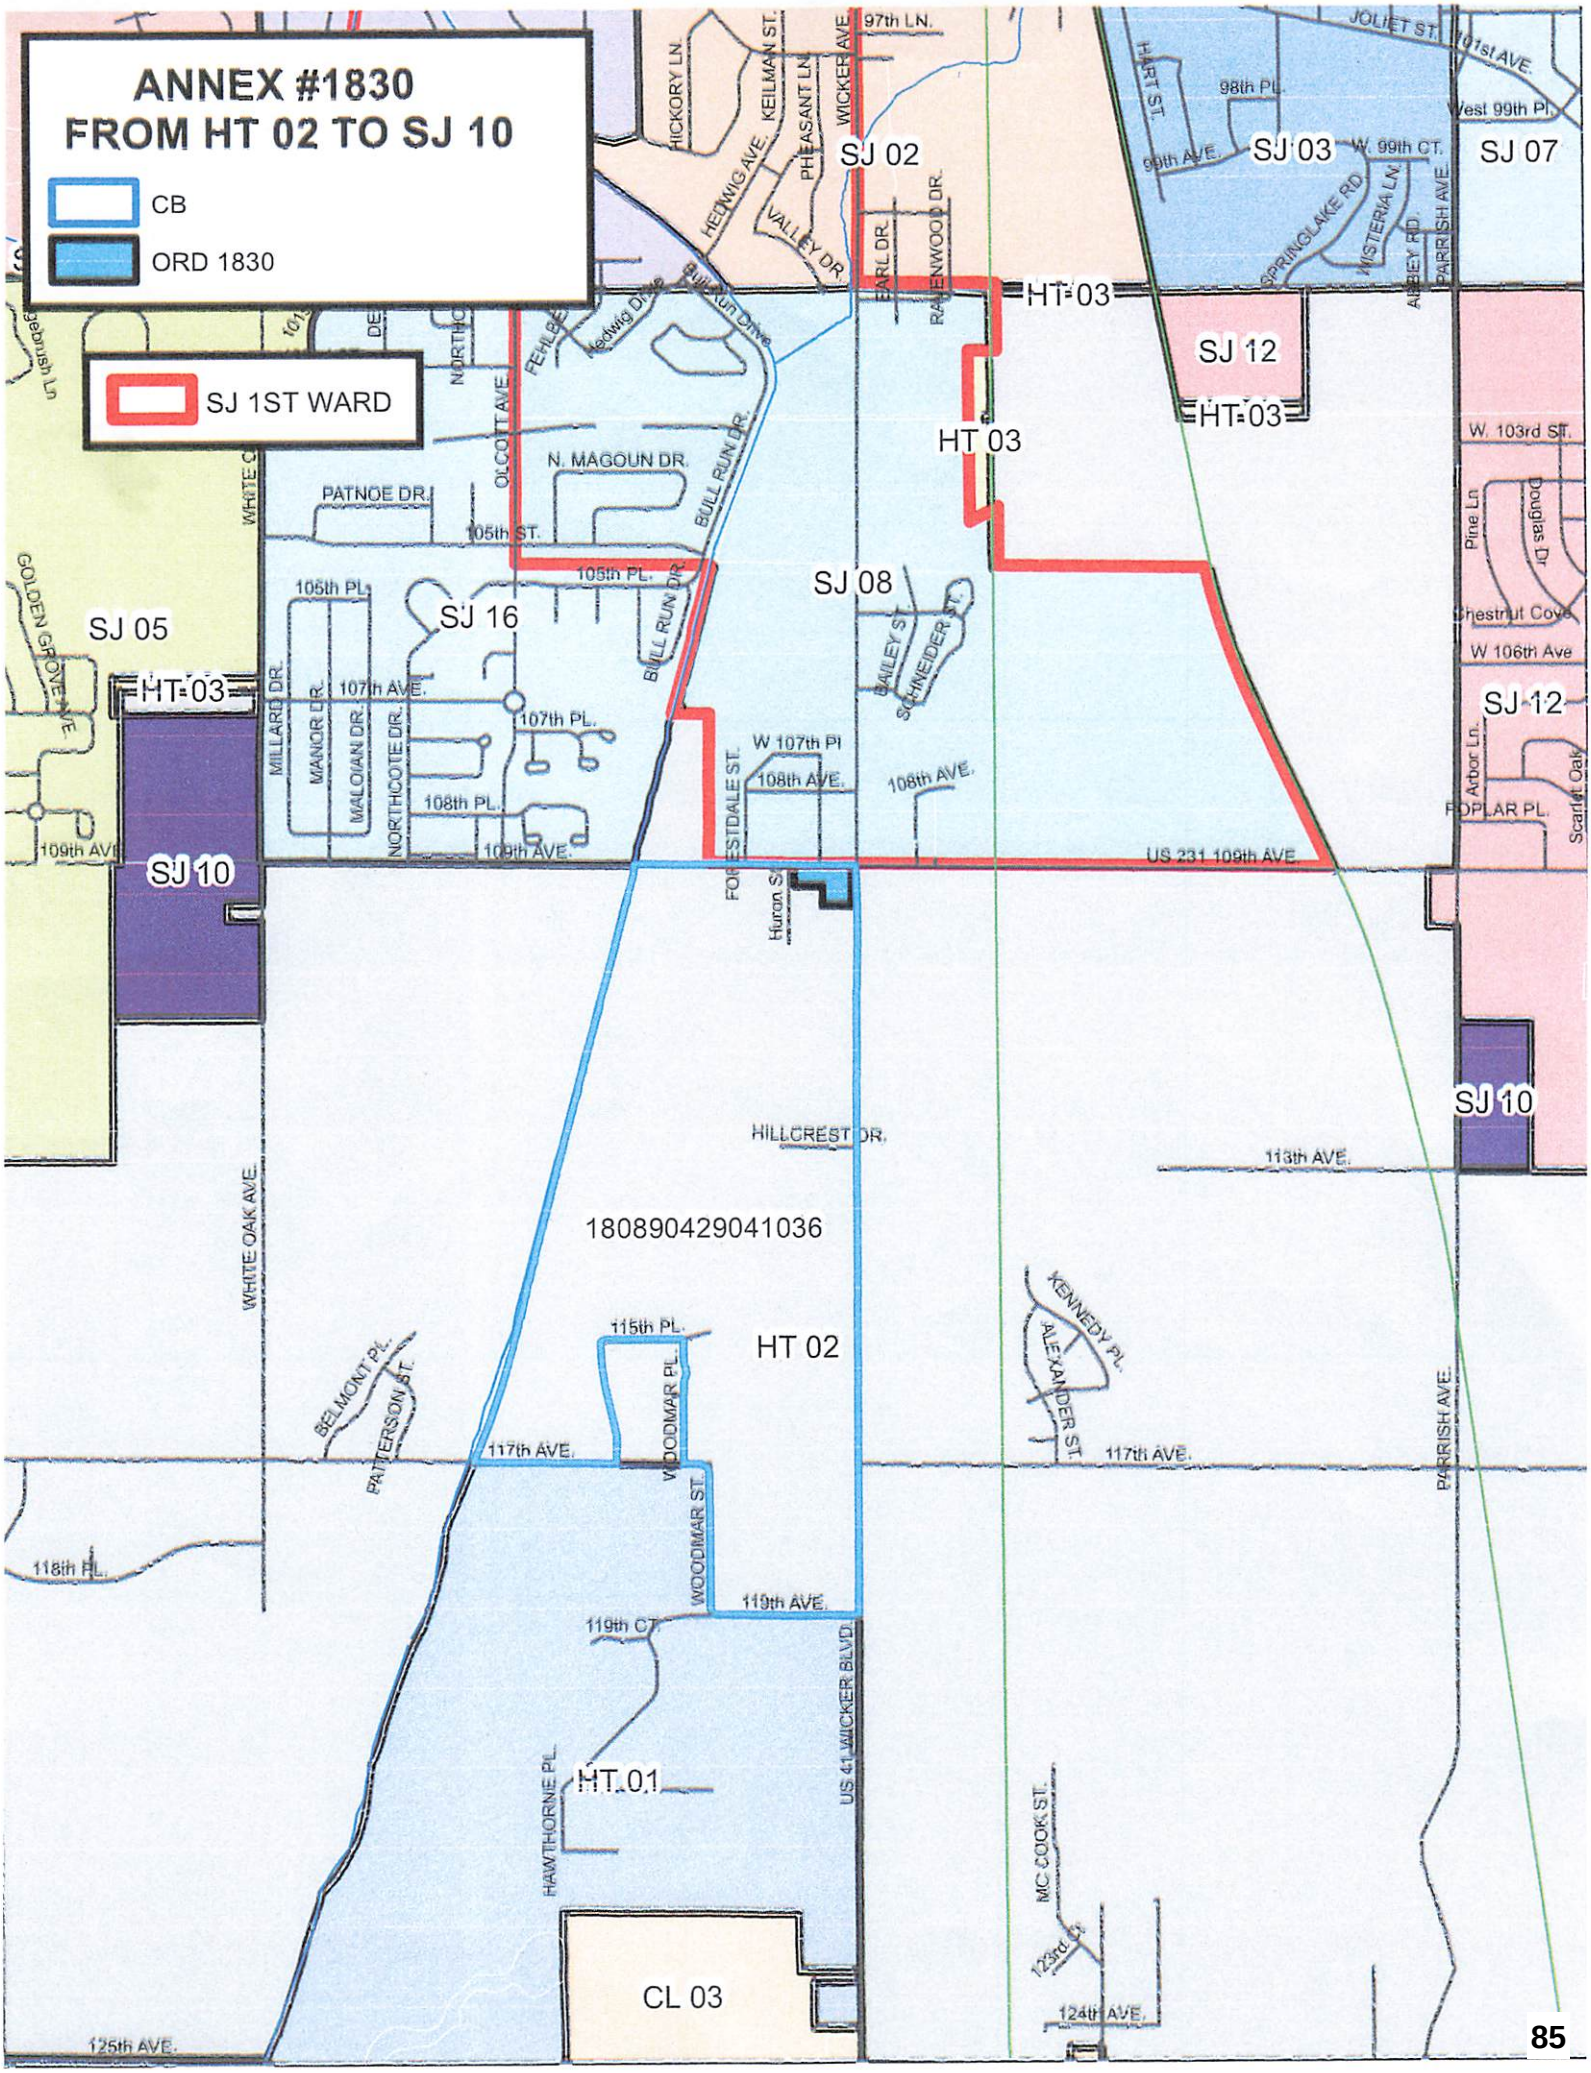
ANNEX #1830
FROM HT 02 TO SJ 10
CB
ORD 1830
SJ 1ST WARD
SJ 02
SJ 03
SJ 07
SJ 12
SJ 08
SJ 16
SJ 05
SJ 10
HT 03
HT 02
HT 01
CL 03
180890429041036
HICKORY LN.
KEILMAN ST.
HEDWIG AVE.
PHEASANT LN.
WICKER AVE.
97th LN.
VALLEY DR.
EARL DR.
RALENWOOD DR.
JOLIET ST.
101st AVE.
98th PL.
99th AVE.
W. 99th CT.
West 99th Pl.
SPRINGLAKE RD.
WISTERIA LN.
ABBEY RD.
PARRISH AVE.
Hedwig Drive
Bull Run Drive
FEHLBER
NORTH
OLCOTT AVE.
N. MAGOUN DR.
PATNOE DR.
105th ST.
105th PL.
BULL RUN DR.
W. 103rd ST.
Pine Ln
Douglas Dr
Chestnut Cove
W 106th Ave
GOLDEN GROVE AVE.
MILLARD DR.
MANOR DR.
MALOIAN DR.
NORTHCOTE DR.
107th AVE.
107th PL.
108th PL.
109th AVE.
BAILEY ST.
SCHNEIDER ST.
W 107th Pl
108th AVE.
FORESTDALE ST.
Huron St
US 231 109th AVE
Arbor Ln.
POPLAR PL.
Scarlet Oak
HILLCREST DR.
113th AVE.
WHITE OAK AVE.
115th PL.
WOODMAR PL.
WOODMAR ST.
BELMONT PL.
PATTERSON ST.
117th AVE.
KENNEDY PL.
ALEXANDER ST.
PARRISH AVE.
118th PL.
119th AVE.
119th CT.
US 41 WICKER BLVD
HAWTHORNE PL.
MC COOK ST.
123rd Ct.
124th AVE.
125th AVE.

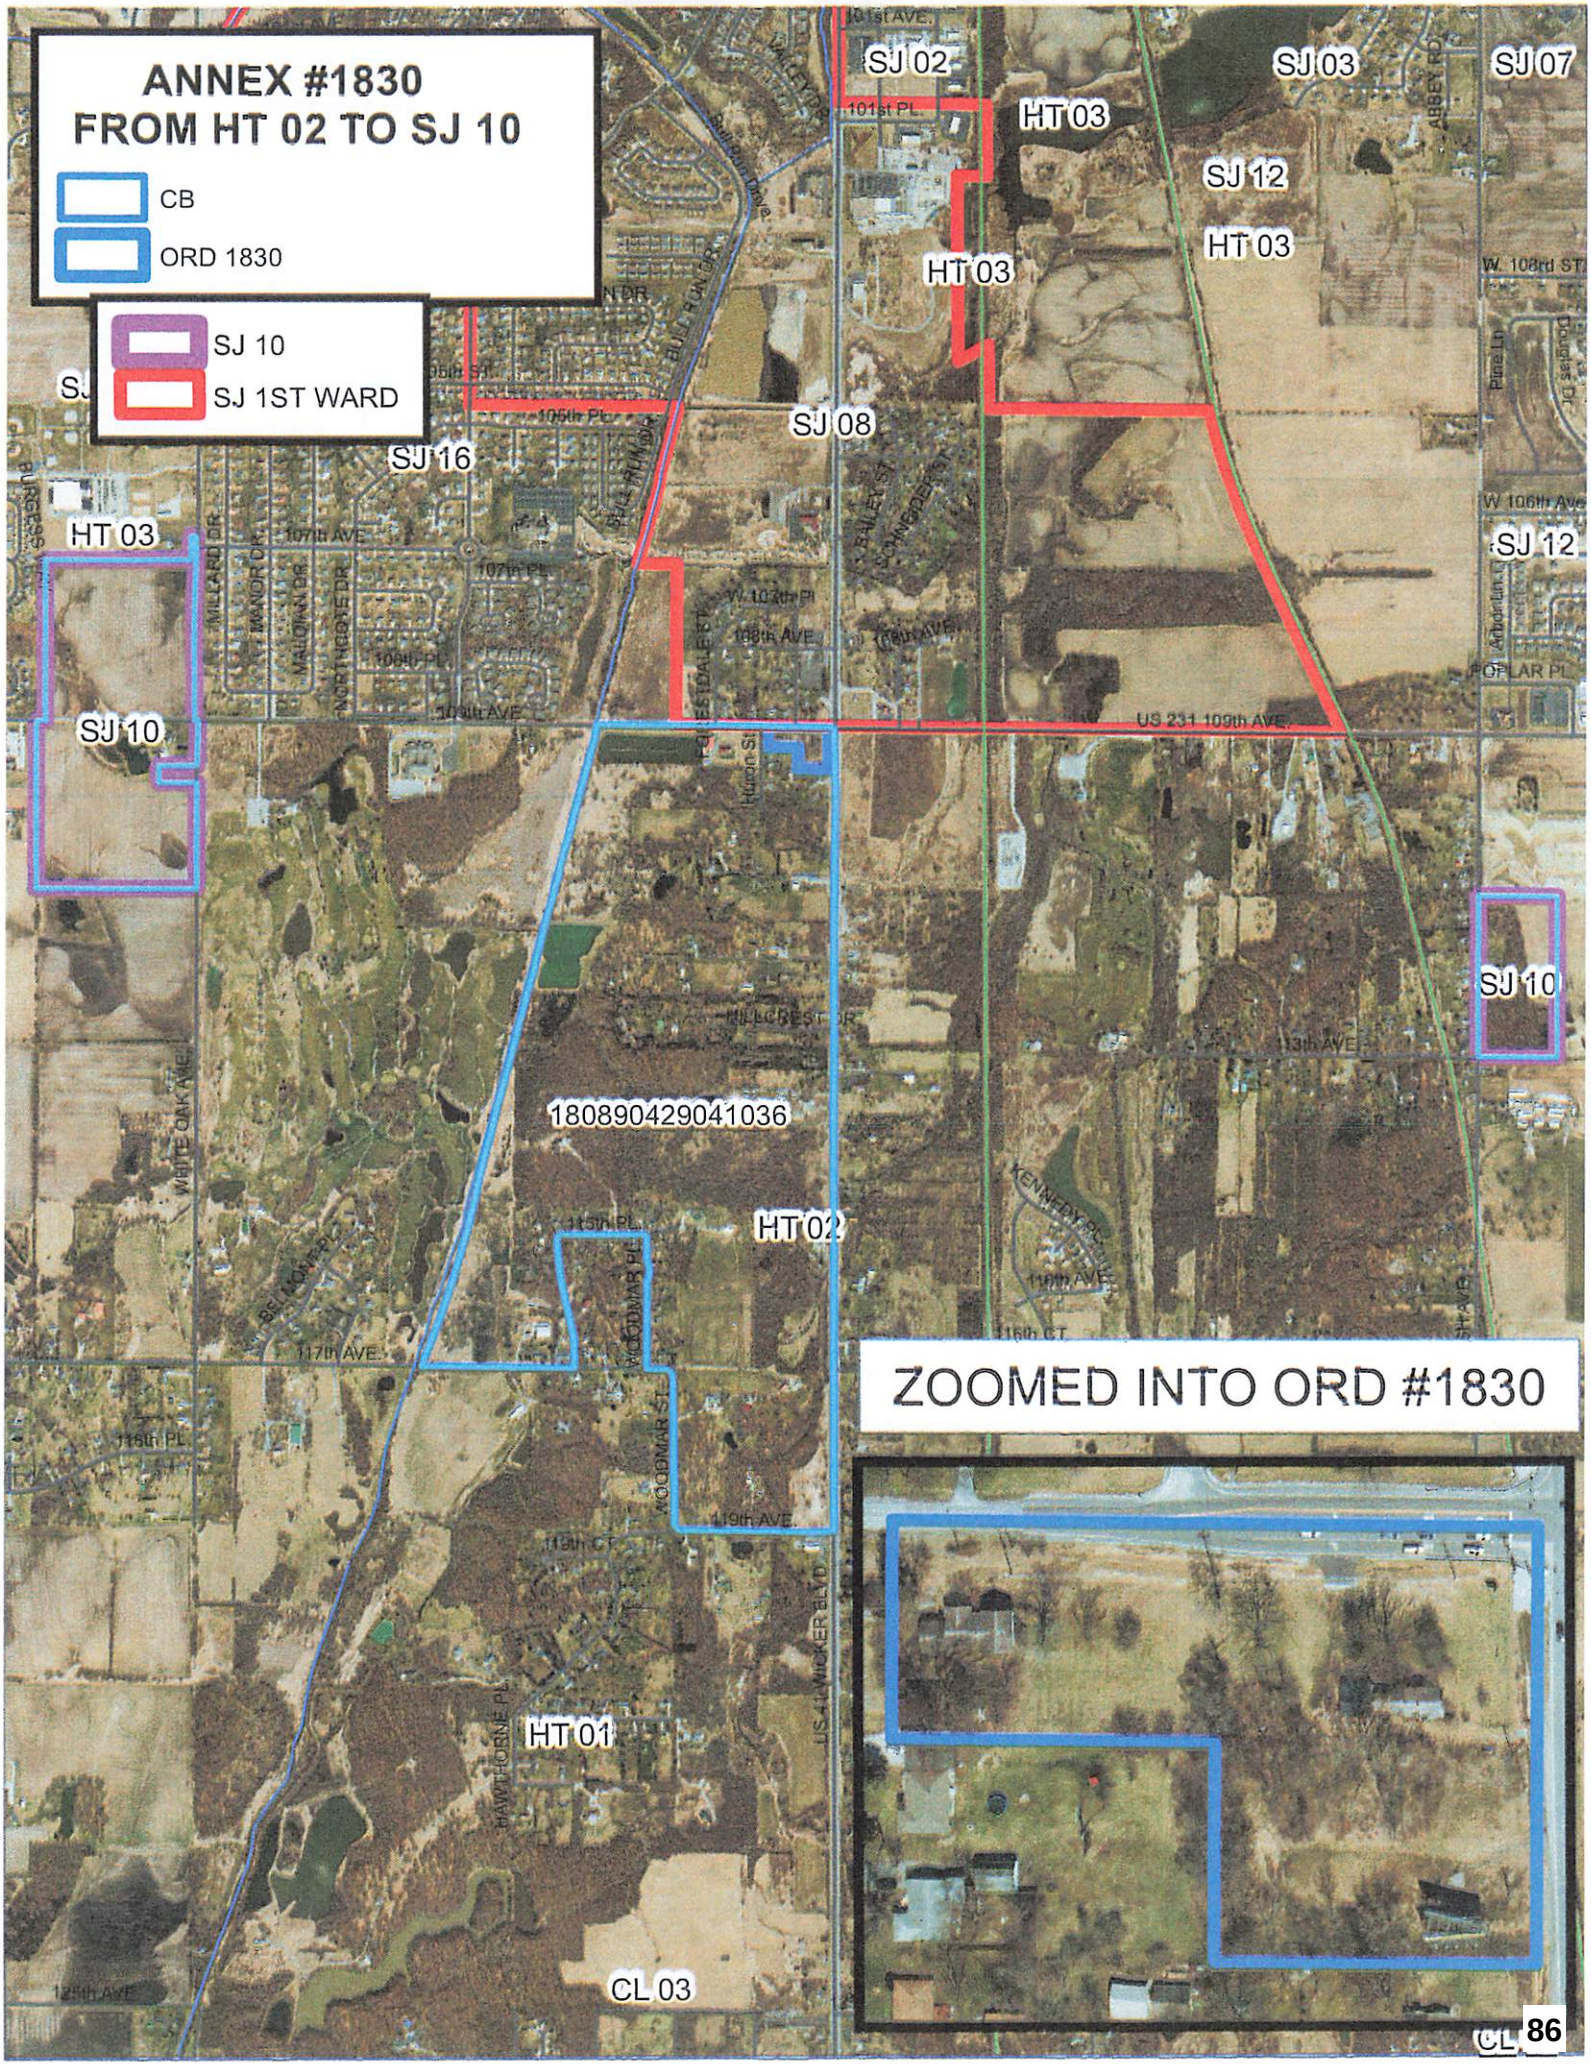
ANNEX #1830
FROM HT 02 TO SJ 10
CB
ORD 1830
SJ 10
SJ 1ST WARD
SJ 02
HT 03
SJ 03
SJ 07
SJ 12
HT 03
HT 03
SJ 08
SJ 16
HT 03
SJ 12
SJ 10
SJ 10
180890429041036
HT 02
HT 01
CL 03
ZOOMED INTO ORD #1830

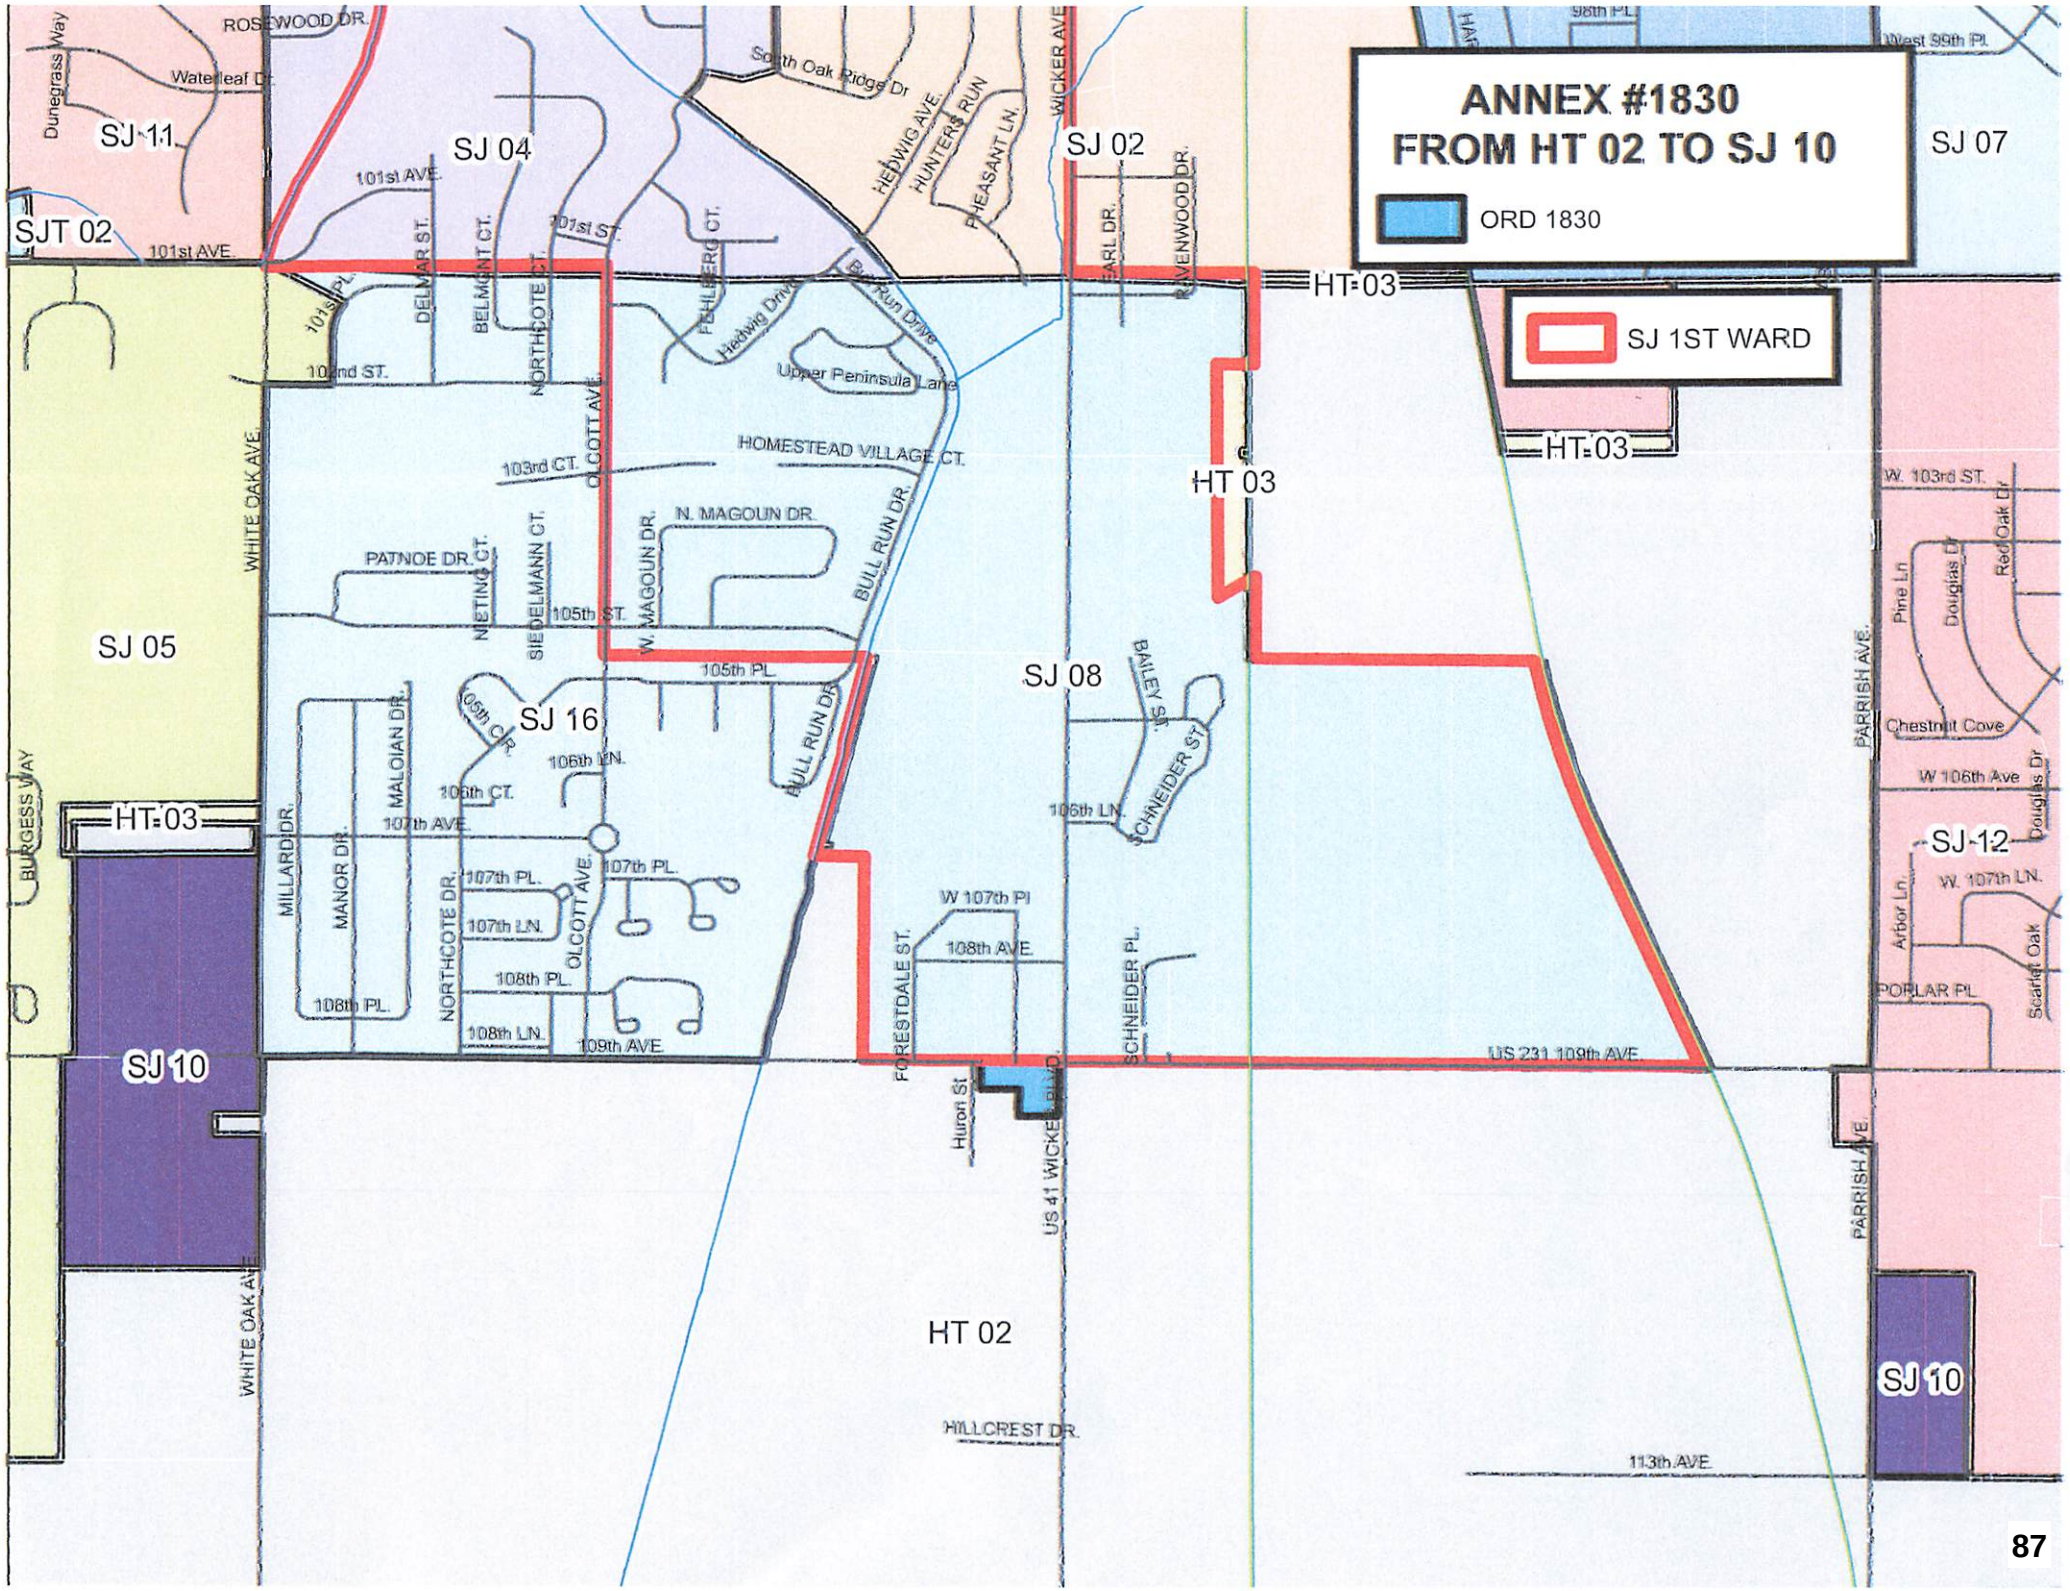
ANNEX #1830
FROM HT 02 TO SJ 10
ORD 1830
SJ 1ST WARD
SJ 11
SJ 04
SJ 02
SJ 07
SJT 02
SJ 05
SJ 16
SJ 08
SJ 10
SJ 12
HT 03
HT 02
ROSEWOOD DR.
Waterleaf Dr.
Dunegrass Way
101st AVE.
101st ST.
DELMAR ST.
BELMONT CT.
NORTHCOTE CT.
FEHLBERG CT.
South Oak Ridge Dr.
HEDWIG AVE.
HUNTERS RUN
PHEASANT LN.
WICKER AVE.
EARL DR.
RAVENWOOD DR.
Hedwig Drive
Bull Run Drive
Upper Peninsula Lane
HOMESTEAD VILLAGE CT.
103rd CT.
103rd ST.
OLCOTT AVE.
WHITE OAK AVE.
N. MAGOUN DR.
PATNOE DR.
NIETING CT.
SIEDELMANN CT.
105th ST.
BULL RUN DR.
105th PL.
105th CIR.
106th LN.
106th CT.
107th AVE.
MILLARD DR.
MALOIAN DR.
MANOR DR.
NORTHCOTE DR.
107th PL.
107th LN.
108th PL.
108th LN.
109th AVE.
BURGESS WAY
W 107th Pl
108th AVE.
FORESTDALE ST.
SCHNEIDER PL.
BAILEY ST.
SCHNEIDER ST.
106th LN.
US 231 109th AVE.
Huron St
US 41 WICKER BLVD.
HILLCREST DR.
113th AVE.
PARRISH AVE.
W. 103rd ST.
Pine Ln
Douglas Dr
Red Oak Dr
Chestnut Cove
W 106th Ave
W. 107th LN.
Arbor Ln.
Scarlet Oak
POPLAR PL.

PRECINCT SUMMARY STATEMENT

State Form 13332 (R7/7-06)
Indiana Election Commission (IC 3-11-1.5-15) **Name of County __LAKE__**

2 **(IEC-8)**

INSTRUCTIONS: See Indiana Code 3-11-1.5-25 for periods during which precinct boundary changes may **NOT** take effect.
Indiana Code 3-11-1.5-15 requires that a county include the following items in a proposed precinct establishment order submitted to the Indiana Election Division:
1. A map of each precinct to be established by the proposed order. A county may submit these maps in electronic form.
2. A description of the boundaries of each precinct to be established by the proposed order that identifies any census blocks located entirely within the precinct.
3. An estimated number of voters in each precinct to be established by the proposed order, based on the registration records maintained by the county voter registration office.
4. A statement designating a polling place for the precinct that complies with the polling place accessibility requirements.
5. Any additional information required by rules adopted by the Indiana Election Commission under IC 4-22-2.

General Precinct Information

1. Name Of Proposed Precinct	2. **Is this a new precinct?**	3. Election Division & STFID Number *(To Be Completed By Election Division)*	
HT 02	☐ Yes X ☐ No		

4. District Information

Congressional ___1___ Indiana Senate ___6___ Indiana House ___15___

5. Number Of Active Voters *(IC 3-5-2-1.7)*	6. Number Of Inactive Voters	7. Number Of Registered Voters *(Must Equal Total Of Active And Inactive Voters)*
1,091	39	1,130

8. Total Number Of Precincts In The County If Submission Is Approved

___ Voting Precincts ___6___ Non-Voting Precincts

9. Date Of County Executive's Adopted Order	10. Date Of First Election After Precincts Are Approved
	MAY 5, 2026

11. Precincts Affected By This Proposed Order *(Complete a Precinct Summary Statement for each precinct. Please note that when changing boundaries of one precinct you will need to complete a separate IEC-8 for any other precinct affected by the change.)*
SJ 10

12. List Any Attached Documents *(i.e. map 6 of 20 maps, etc.)*

MAPS, CENSUS BLOCKS, AERIAL VIEW, ANNEX ORD # 1830

Does any portion of the newly established precinct split or divide any of the following?	Yes	No
13. School Corporation District Boundary		X
14. City or Town Boundary		X
15. City or Town Council District Boundary		X
16. Census Block Boundary	X	
17. Other *(Please Describe)*		X

Method of Voting

18. ☐ Optical Scan Ballot Card ☐ Electronic X ☐ Combination *(Please Specify)*: **MICROVOTE**

19. What is the designated location and address for the polling place for this precinct?
ZION UNITED CHURCH OF CHRIST
14804 W 113TH AVE
DYER, IN 46311

*(**NOTE:** This designation of a polling place remains in effect until later action by the county executive under state law.)*

20. Does this polling place meet Indiana's polling place accessibility requirements? ☐ X Yes ☐ No

Precinct Change Reason

21. Briefly state the reason for the precinct change. *(Attach additional sheet if necessary.)*

ANNEXATION ORD # 1830

Additional Information

22. Name and Contact Information Of County Election Staff Person Who Prepared This Form:
BRENDA WEATHERSPOON 219-755-3795
ANNETTE MELLADY 219-755-3795

23. Does the county have access to Geographic Information System (GIS)? ☐ X Yes ☐ No
Name and Contact Information Of County GIS Staff:
Same as above

24. Does the county use Census Tiger files? ☐ Yes ☐ X No

State Office Use Only

25. Type Of Geographic Files Used by County *(If Known By Staff Of The Indiana Election Division Or Office Of Census Data)*

HT 02

GEOID20

180890429013000
180890429014000
180890429014001
180890429014002
180890429031001
180890429031034
180890429032019
180890429032030
180890429032031
180890429041005
180890429041008
180890429041028
180890429041031
180890429041032
180890429041034
180890429041035
180890429041036 *
180890429041037
180890429041038
180890429041039
180890429041040
180890429041042
180890429041043
180890429041044
180890429041051
180890429041052
180890429041053
180890429041054
180890429041055
180890429041060
180890429042004
180890429042005

FILED

JUL 01 2024

PEGGY HOLINGA KATONA
LAKE COUNTY AUDITOR

ORDINANCE NO. 1830

2024 JUL -9 AM 9:46

L.C. ELECTION & REGISTRATION BOARD

AN ORDINANCE ANNEXING REAL ESTATE TO THE TOWN OF ST. JOHN (FAMILY EXPRESS)

WHEREAS, the Town Council has considered and examined the real estate described below and its future in relation to the Town; and,

WHEREAS, the real estate is contiguous to and is bounded by the Town of St. John on at least one-eighth (1/8) of the aggregate external boundaries of said territory; and,

WHEREAS, one hundred (100%) percent of the owners of the real estate have signed the petition for Annexation heretofore filed; and,

WHEREAS, the Town Council, preceding adoption of this Ordinance, has approved the recommendation of the Town's financial consultant regarding a written fiscal plan for the real estate pursuant to IC §36-4-3-3.1(d); and,

WHEREAS, the Town Council has conducted a public hearing regarding the subject of the proposed annexation; and,

WHEREAS, it is desirable that the Town of St. John control the use of the subject real estate and, that in order to promote the orderly growth of the same, the real estate be annexed with the "C-2" (Highway Commercial Zoning Classification); and,

WHEREAS, essential municipal services are reasonably available to the subject real estate in conformance with the terms of said fiscal plan.

NOW, THEREFORE, BE IT HEREBY ORDAINED by the Town Council of the Town of St. John as follows:

1. That the real estate described below be and it is hereby annexed to the Town of St. John, to-wit;

LEGAL DESCRIPTION: See attached Exhibit "A" for legal description

2. That the real estate be annexed with the "C-2" (Highway Commercial Zoning Classification).

3. That the Town services be made available to the real estate in conformity with the provisions of said written fiscal plan heretofore adopted.

4. That Councilmanic District No. 1 and Precinct Number SJ8 be expanded to include the real estate.

5. The said annexation be effective from and after passage, and publication of this Ordinance and after passage of statutory periods of time for remonstrance to said Ordinance.

25-055314
RM

2024-017566
2024 Jul 1 3:51 PM
GINA PIMENTEL
RECORDER
STATE OF INDIANA
LAKE COUNTY
RECORDED AS PRESENTED

PASSED AND ADOPTED this 26 day of June, 2024.

Michael Bouvat
MICHAEL BOUVAT, President
St. John Town Council

CHRISTIAN JORGENSEN,
St. John Town Council

Wayne A. Pondinas
WAYNE PONDINAS,
St. John Town Council

ANN OSTER,
St. John Town Council

GERALD SWETS,
St. John Town Council

ATTEST:

Beth R. Hernandez
Beth Hernandez, Clerk-Treasurer

Presented by me to Michael Bouvat, President of the Town Council of St. John, Indiana, this 22 day of May, 2024.

Beth R. Hernandez
Beth Hernandez, Clerk-Treasurer

EXHIBIT A

PARCEL LEGAL DESCRIPTIONS

PARCEL 1:

THE WEST HALF OF THE NORTH HALF OF TRACT A, ARTESIAN WELLS, IN THE TOWN OF CEDAR LAKE, AS PER PLAT THEREOF RECORDED IN PLAT
BOOK 24 PAGE 8 IN THE OFFICE OF THE RECORDER OF LAKE COUNTY, INDIANA.

EXCEPTING, THAT PORTION OF THE REAL ESTATE CONVEYED TO THE BOARD OF COMMISSIONERS OF LAKE COUNTY, INDIANA, BY WARRANTY DEED RECORDED SEPTEMBER 15, 2016 AS INSTRUMENT NO. 2016-63310, MORE PARTICULARLY DESCRIBED AS FOLLOWS:

A PART OF TRACT A IN PLAT "A" ARTESIAN WELLS, BEING A PART OF THE NORTHEAST QUARTER OF SECTION 8, TOWNSHIP 34 NORTH, RANGE 9 WEST, HANOVER TOWNSHIP, LAKE COUNTY, INDIANA, RECORDED IN PLAT BOOK 24, PAGE 8 IN THE OFFICE OF THE LAKE COUNTY RECORDER, BEING MORE PARTICULARLY DESCRIBED AS FOLLOWS: COMMENCING AT THE NORTHEAST CORNER OF SAID QUARTER SECTION, THENCE NORTH 89°18' 28" WEST ALONG THE NORTH LINE OF SAID QUARTER SECTION, 304.82 FEET, THENCE SOUTH 00° 41' 32" WEST, 25.00 FEET, ALSO BEING THE POINT OF BEGINNING; THENCE SOUTH 00° 15' 01" WEST ALONG THE EAST LINE OF THE GRANTOR'S LAND, 25.00 FEET, THENCE NORTH 89° 18' 28" WEST, 255.01 FEET, ALSO BEING A POINT ON THE WESTERLY LINE OF THE GRANTOR'S LAND AND THE EASTERLY RIGHT OF WAY OF HURON STREET; THENCE NORTH 00°15'01" EAST ALONG SAID WESTERLY AND EASTERLY LINES, 25.00 FEET, ALSO BEING A POINT ON THE SOUTHERLY RIGHT OF WAY OF 109TH AVENUE; THENCE SOUTH 89° 18' 28" EAST ALONG SAID SOUTHERLY LINE, 255.01 FEET TO THE POINT OF BEGINNING.

PARCEL 2:

THE EAST HALF OF THE NORTH HALF OF TRACT A, ARTESIAN WELLS, IN THE TOWN OF CEDAR LAKE, AS PER PLAT THEREOF RECORDED IN PLAT BOOK 24, PAGE 8 IN THE OFFICE OF THE RECORDER OF LAKE COUNTY, INDIANA.

EXCEPTING THAT PART DEEDED TO THE BOARD OF COMMISSIONERS OF LAKE COUNTY IN WARRANTY DEED RECORDED SEPTEMBER 15, 2016 AS DOCUMENT NUMBER 2016 63310 DESCRIBED AS FOLLOWS:

A PART OF TRACT A IN PLAT "A" ARTESIAN WELLS, BEING A PART OF THE NORTHEAST QUARTER OF SECTION 8, TOWNSHIP 34 NORTH, RANGE 9 WEST, HANOVER TOWNSHIP, LAKE COUNTY, INDIANA, RECORDED IN PLAT BOOK 24, PAGE 8 IN THE OFFICE OF THE LAKE COUNTY RECORDER, BEING MORE PARTICULARLY DESCRIBED AS FOLLOWS:

COMMENCING AT THE NORTHEAST CORNER OF SAID QUARTER SECTION, THENCE NORTH 89 DEGREES 18 MINUTES 28 SECONDS WEST ALONG THE NORTH LINE OF SAID QUARTER SECTION, 94.29 FEET, THENCE SOUTH 00 DEGREES 41 MINUTES 32 SECONDS WEST, 25.00 FEET, BEING THE POINT OF BEGINNING; THENCE SOUTH 42 DEGREES 01 MINUTES 24 SECONDS EAST ALONG THE SOUTHERLY RIGHT-OF-WAY LINE OF 109TH AVENUE AND THE WESTERLY RIGHT-OF-WAY LINE OF U.S. 41, 36.39 FEET,

THENCE SOUTH 00 DEGREES 15 MINUTES 01 SECONDS WEST ALONG THE WESTERLY RIGHT-OF-WAY LINE OF U.S. 41, 14.87 FEET, THENCE NORTH 42 DEGREES 01 MINUTES 24 SECONDS WEST, 22.60 FEET, THENCE NORTH 89 DEGREES 18 MINUTES 28 SECONDS WEST, 219.81 FEET TO A POINT ON THE WESTERLY LINE OF THE GRANTOR'S LAND; THENCE NORTH 00 DEGREES 15 MINUTES 01 SECONDS EAST, 25.00 FEET TO A POINT ON THE SOUTHERLY RIGHT OF WAY LINE OF 109TH AVENUE; THENCE SOUTH 89 DEGREES 18 MINUTES 28 SECONDS EAST ALONG SAID SOUTHERLY RIGHT-OF-WAY LINE, 210.53 FEET TO THE POINT OF BEGINNING

PARCEL 3:

THE EAST HALF OF THE SOUTH HALF OF TRACT "A", IN ARTESIAN WELLS PLAT "A", AS PER PLAT THEREOF RECORDED IN PLAT BOOK 24 PAGE 8, IN THE OFFICE OF THE RECORDER OF LAKE COUNTY, INDIANA.

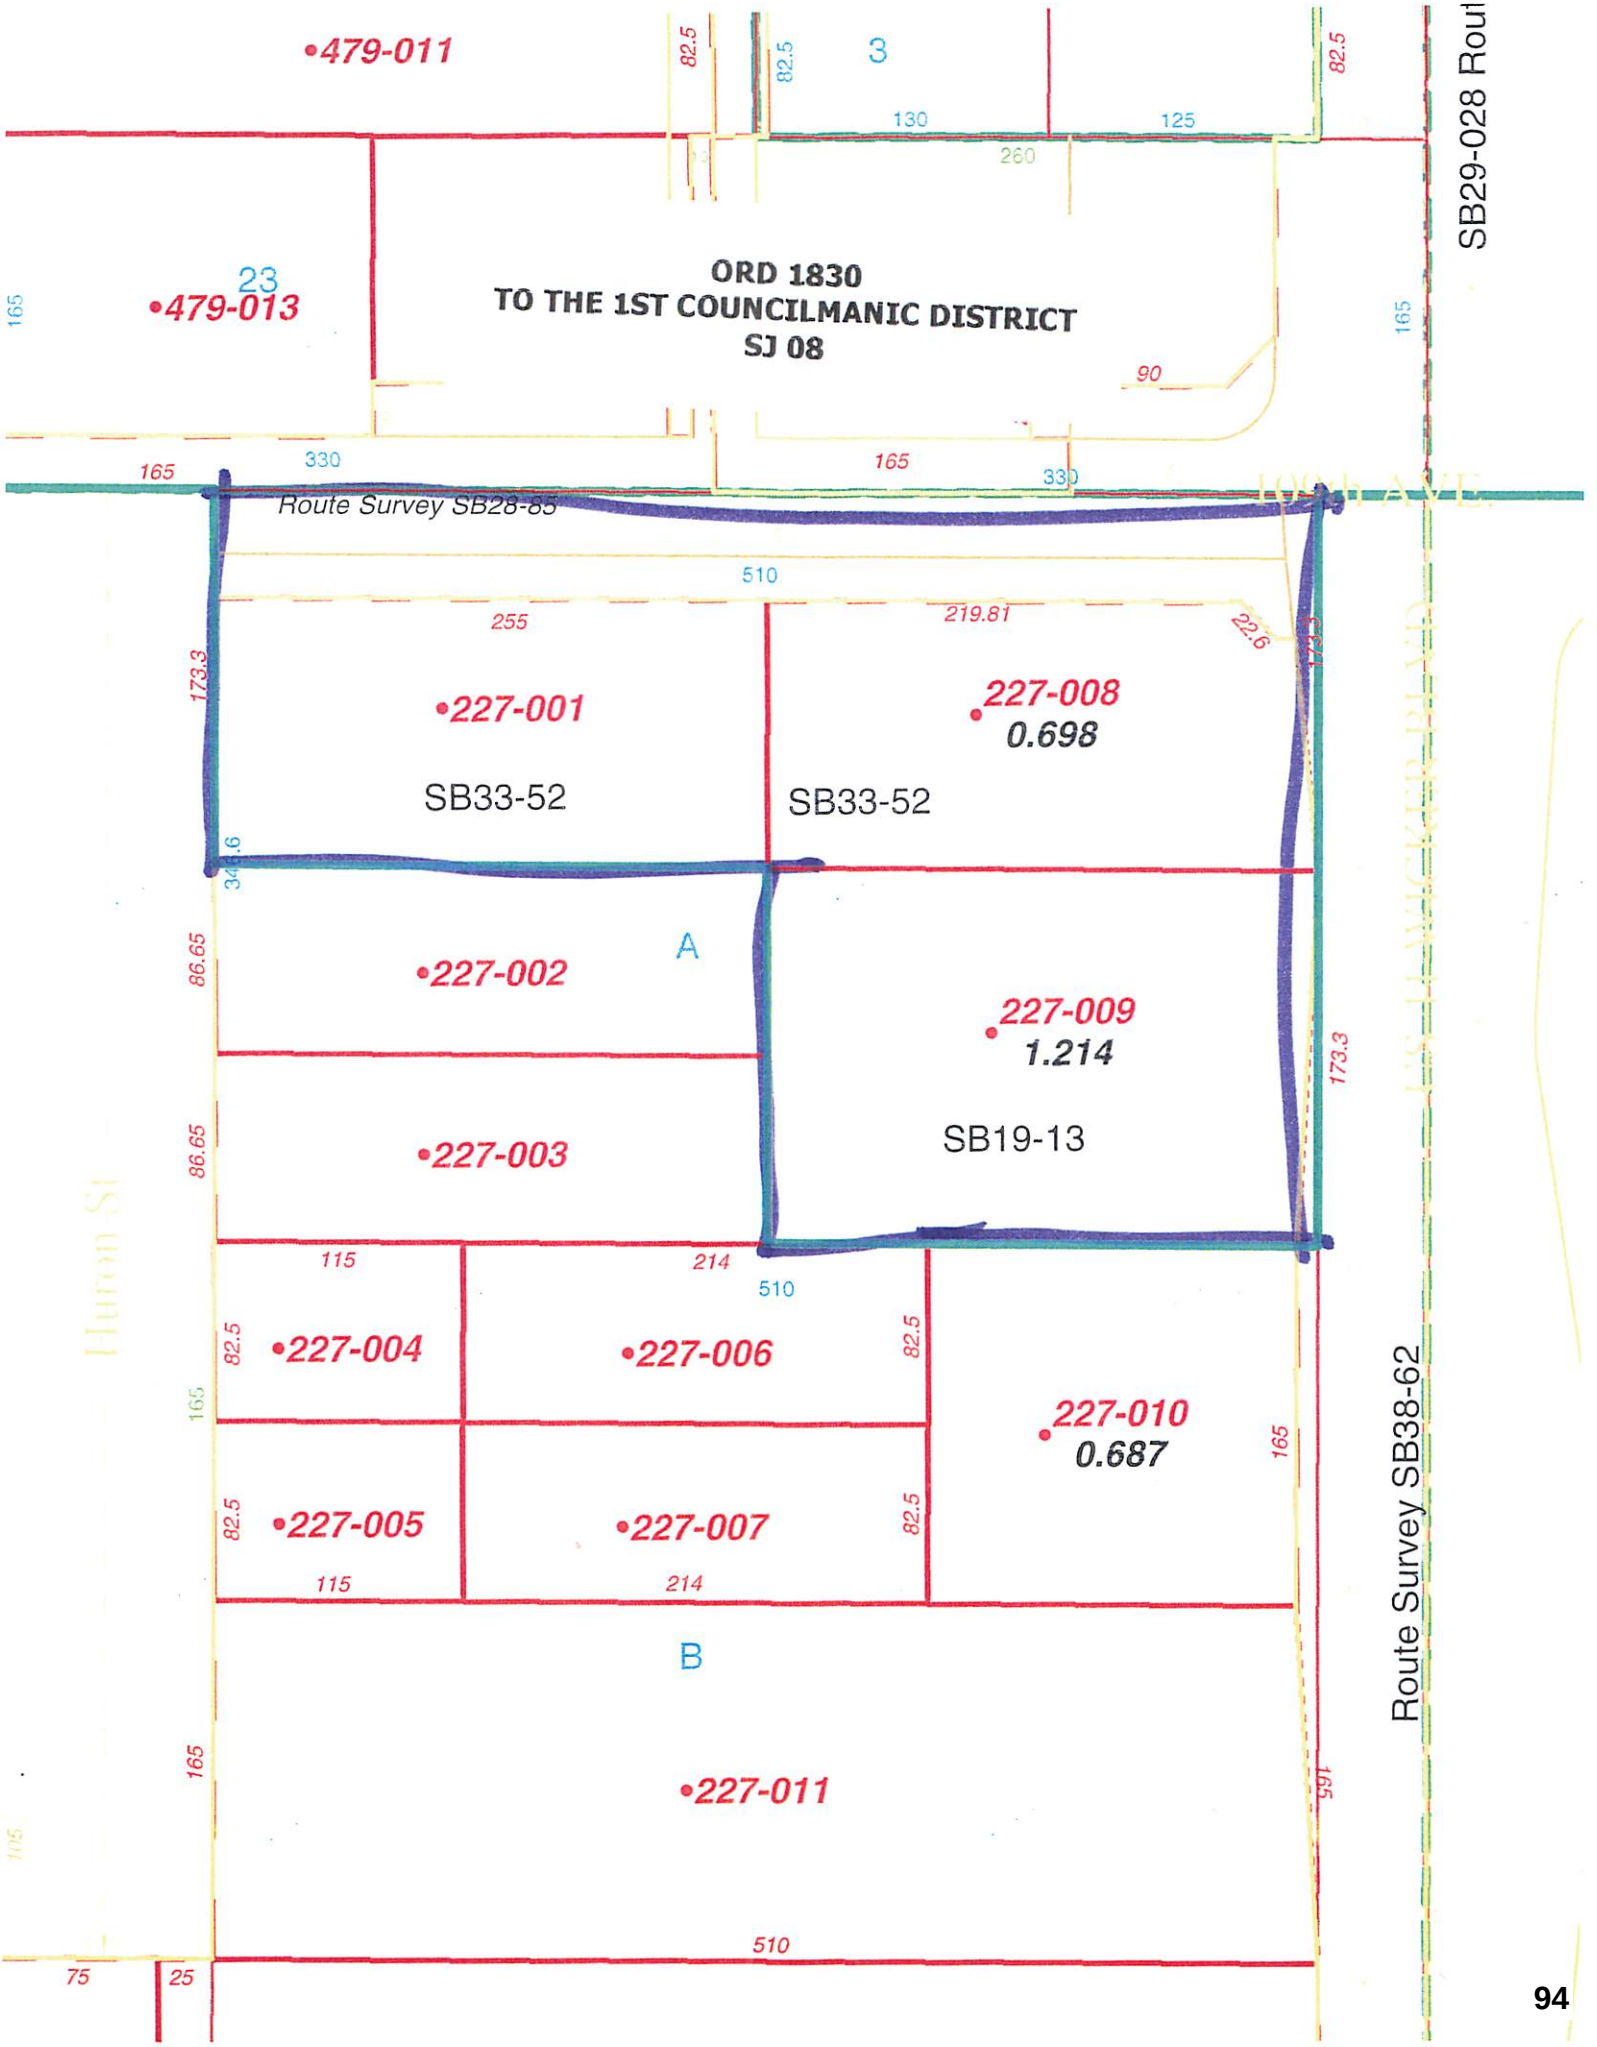
•479-011
82.5
82.5
3
130
125
260
82.5
SB29-028 Rout
23
•479-013
ORD 1830
TO THE 1ST COUNCILMANIC DISTRICT
SJ 08
165
165
90
165
330
165
330
Route Survey SB28-85
510
255
219.81
173.3
•227-001
SB33-52
•227-008
0.698
SB33-52
346
A
86.65
•227-002
•227-009
1.214
173.3
86.65
•227-003
SB19-13
115
214
510
82.5
•227-004
•227-006
82.5
165
•227-010
0.687
165
82.5
•227-005
•227-007
82.5
115
214
B
165
•227-011
510
75
25
Route Survey SB38-62

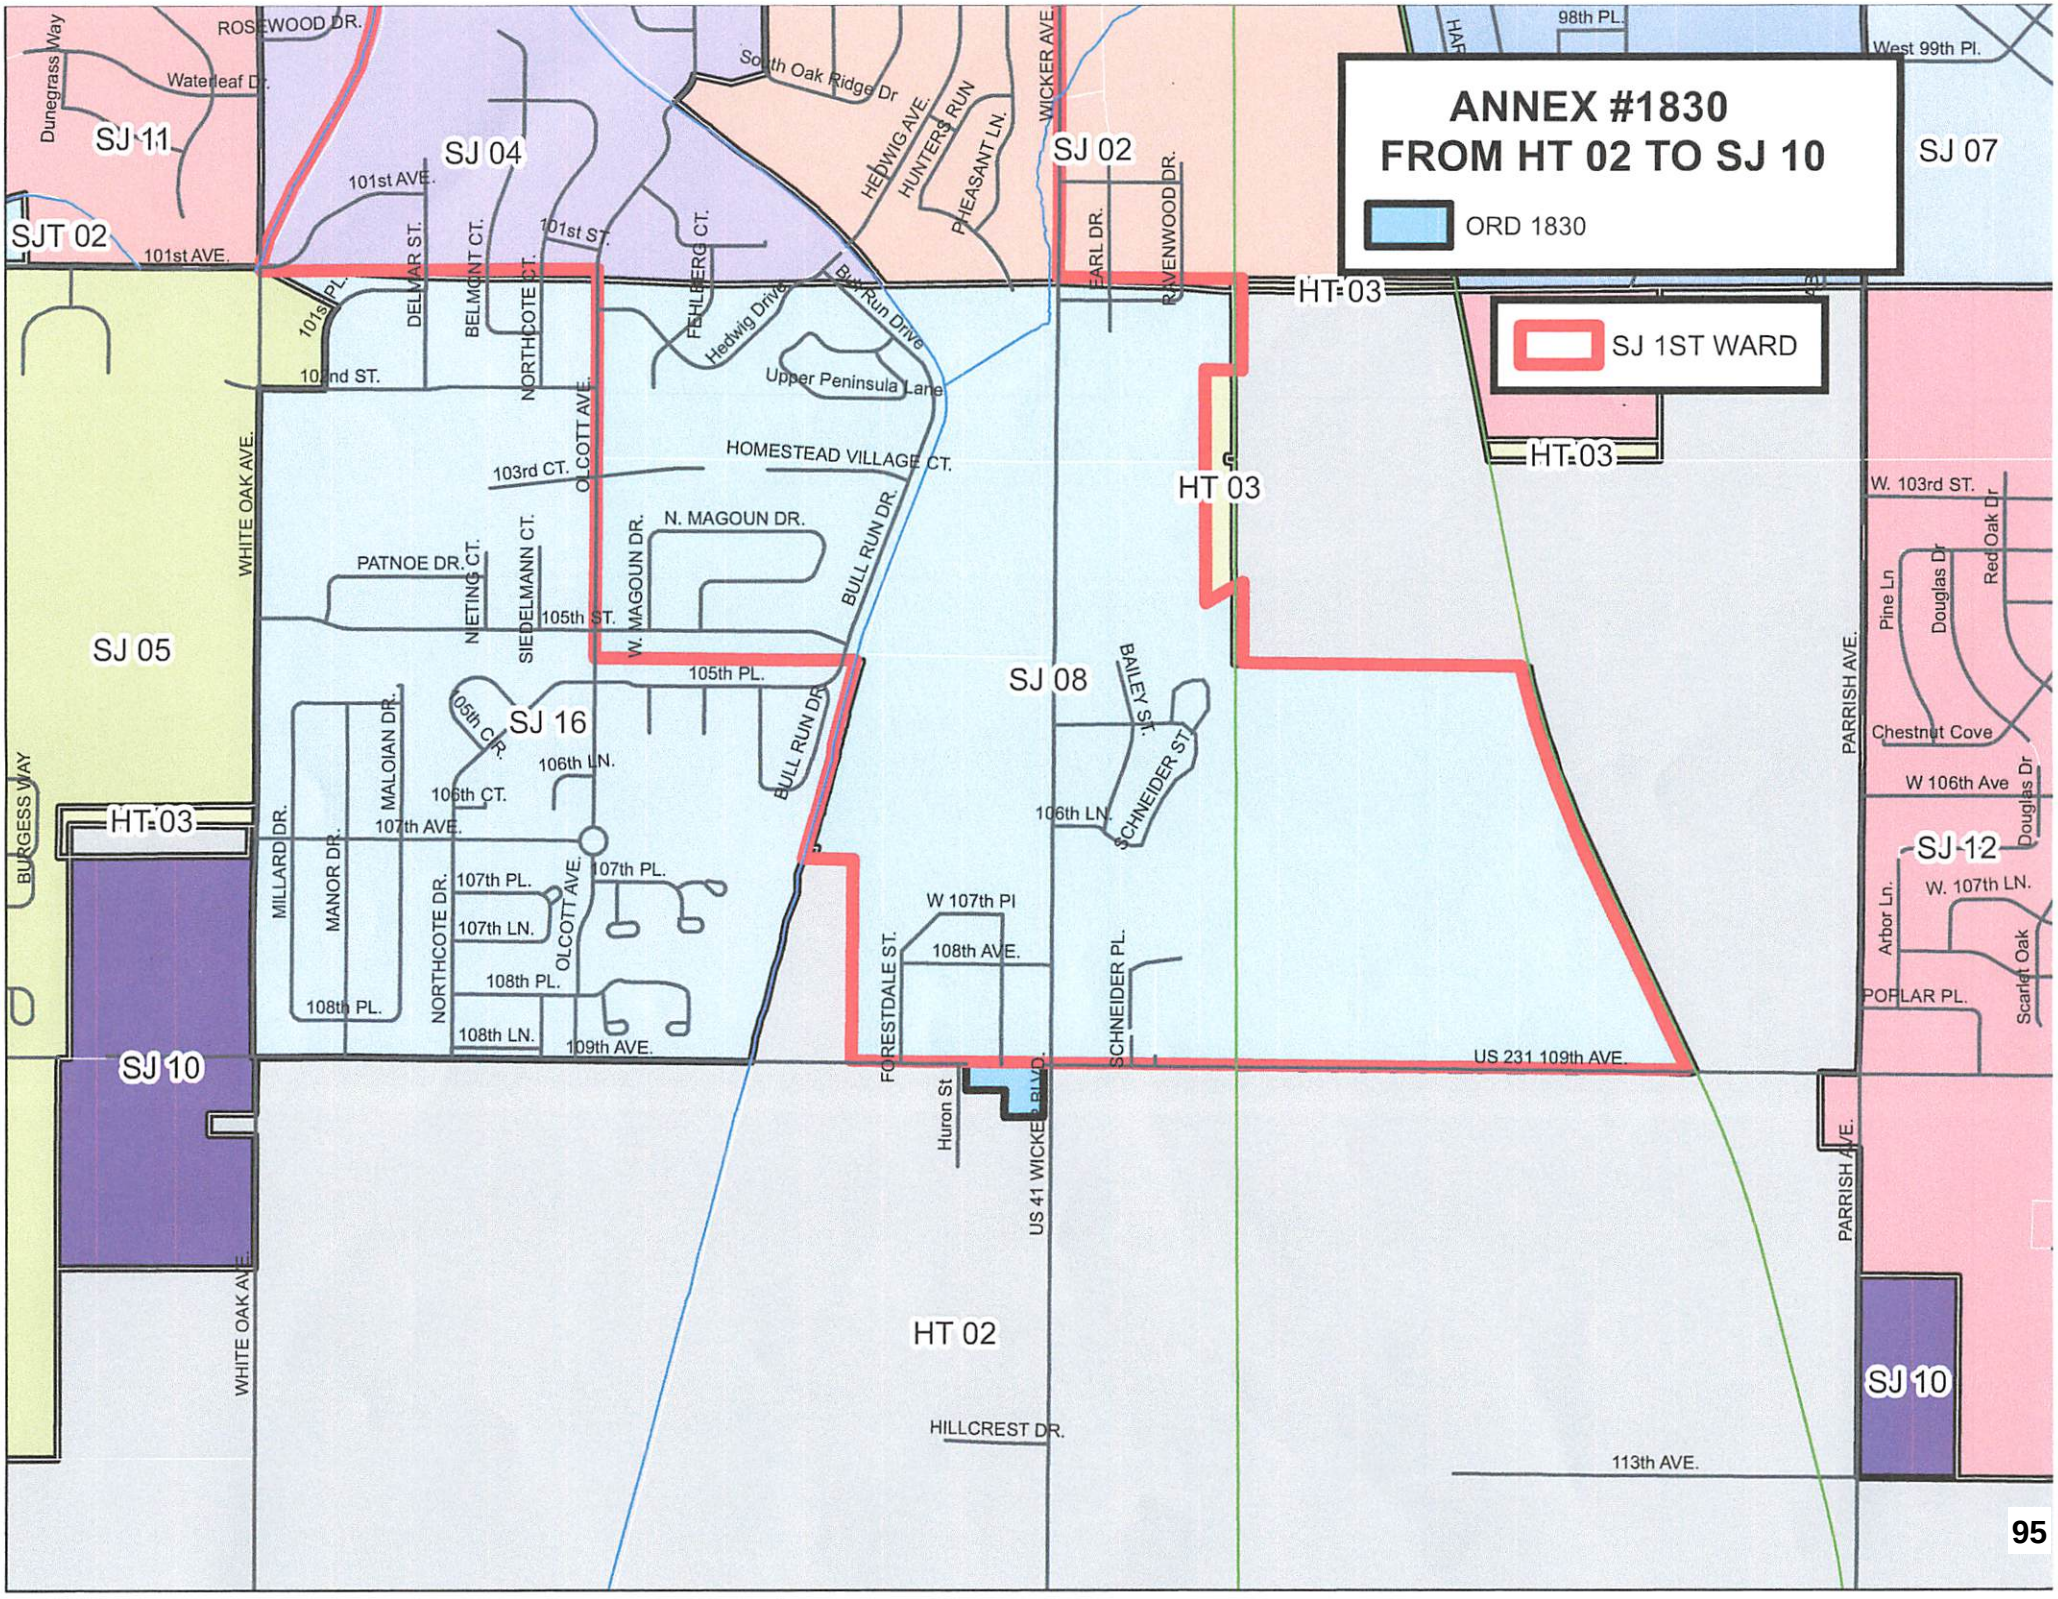
ANNEX #1830
FROM HT 02 TO SJ 10
ORD 1830
SJ 1ST WARD
SJ 11
SJ 04
SJ 02
SJ 07
SJT 02
HT 03
HT 03
HT 03
HT 03
SJ 05
SJ 08
SJ 16
SJ 10
SJ 12
SJ 10
HT 02
Dunegrass Way
Waterleaf Dr.
ROSEWOOD DR.
South Oak Ridge Dr
HEDWIG AVE.
HUNTERS RUN
PHEASANT LN.
WICKER AVE.
98th PL.
West 99th Pl.
101st AVE.
101st ST.
101st PL.
DELMAR ST.
BELMONT CT.
NORTHCOTE CT.
FEHLBERG CT.
Hedwig Drive
Bull Run Drive
EARL DR.
RAVENWOOD DR.
102nd ST.
Upper Peninsula Lane
WHITE OAK AVE.
OLCOTT AVE.
103rd CT.
HOMESTEAD VILLAGE CT.
N. MAGOUN DR.
PATNOE DR.
NETING CT.
SIEDELMANN CT.
W. MAGOUN DR.
BULL RUN DR.
105th ST.
105th PL.
105th CIR.
106th LN.
106th CT.
107th AVE.
MALOIAN DR.
MILLARD DR.
MANOR DR.
NORTHCOTE DR.
107th PL.
107th LN.
108th PL.
108th LN.
109th AVE.
BAILEY ST.
SCHNEIDER ST.
SCHNEIDER PL.
W 107th Pl
108th AVE.
FORESTDALE ST.
Huron St
US 41 WICKER BLVD.
US 231 109th AVE.
HILLCREST DR.
113th AVE.
PARRISH AVE.
W. 103rd ST.
Pine Ln
Douglas Dr
Red Oak Dr
Chestnut Cove
W 106th Ave
Douglas Dr
W. 107th LN.
Arbor Ln.
Scarlet Oak
POPLAR PL.
BURGESS WAY

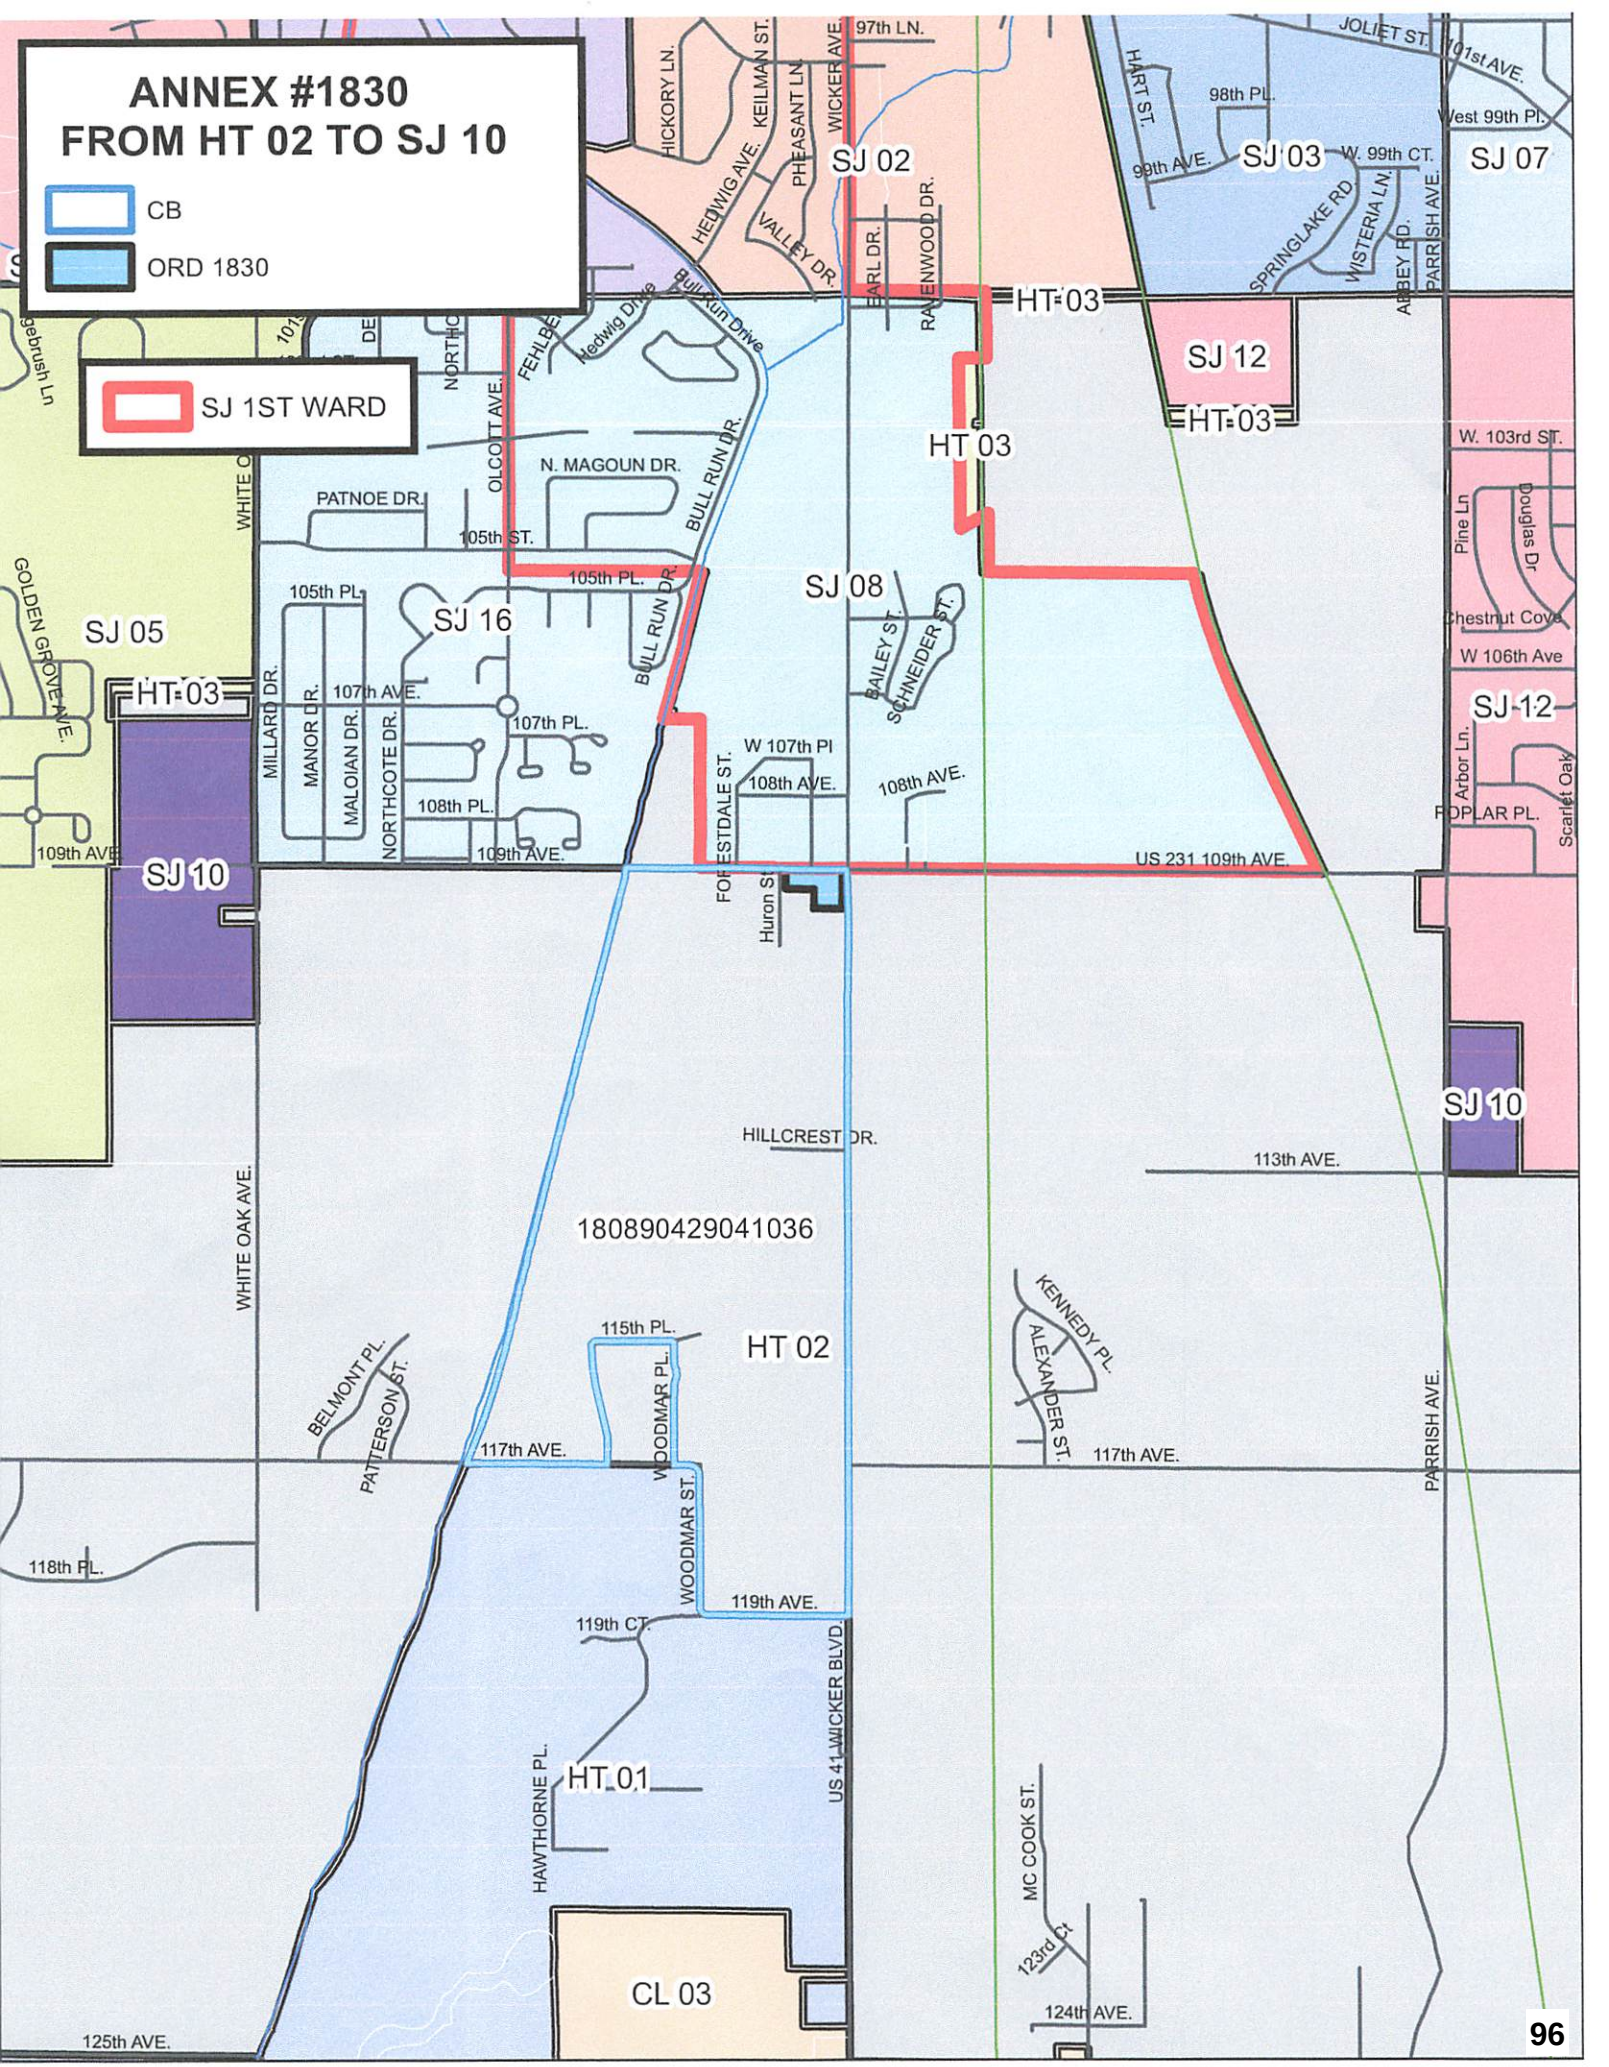
ANNEX #1830
FROM HT 02 TO SJ 10
CB
ORD 1830
SJ 1ST WARD
SJ 02
SJ 03
SJ 07
SJ 12
SJ 08
SJ 16
SJ 05
SJ 10
HT 03
HT 02
HT 01
CL 03
180890429041036
97th LN.
HICKORY LN.
KEILMAN ST.
HEDWIG AVE.
PHEASANT LN.
WICKER AVE.
VALLEY DR.
EARL DR.
RAVENWOOD DR.
JOLIET ST.
101st AVE.
HART ST.
98th PL.
West 99th Pl.
99th AVE.
W. 99th CT.
SPRINGLAKE RD
WISTERIA LN.
ABBEY RD.
PARRISH AVE.
Hedwig Drive
Bull Run Drive
FEHLBER
NORTHC
OLCOTT AVE.
N. MAGOUN DR.
BULL RUN DR.
PATNOE DR.
105th ST.
105th PL.
W. 103rd ST.
Pine Ln
Douglas Dr.
Chestnut Cove
W 106th Ave
Arbor Ln.
Scarlet Oak
POPLAR PL.
WHITE O
Gebrush Ln
GOLDEN GROVE AVE.
MILLARD DR.
MANOR DR.
MALOIAN DR.
NORTHCOTE DR.
107th AVE.
107th PL.
108th PL.
109th AVE.
BAILEY ST.
SCHNEIDER ST.
W 107th Pl
108th AVE.
FORESTDALE ST.
Huron St
US 231 109th AVE.
HILLCREST DR.
113th AVE.
WHITE OAK AVE.
115th PL.
BELMONT PL.
PATTERSON ST.
WOODMAR PL.
WOODMAR ST.
117th AVE.
KENNEDY PL.
ALEXANDER ST.
118th PL.
119th AVE.
119th CT.
HAWTHORNE PL.
US 41-WICKER BLVD
MC COOK ST.
123rd Ct
124th AVE.
125th AVE.

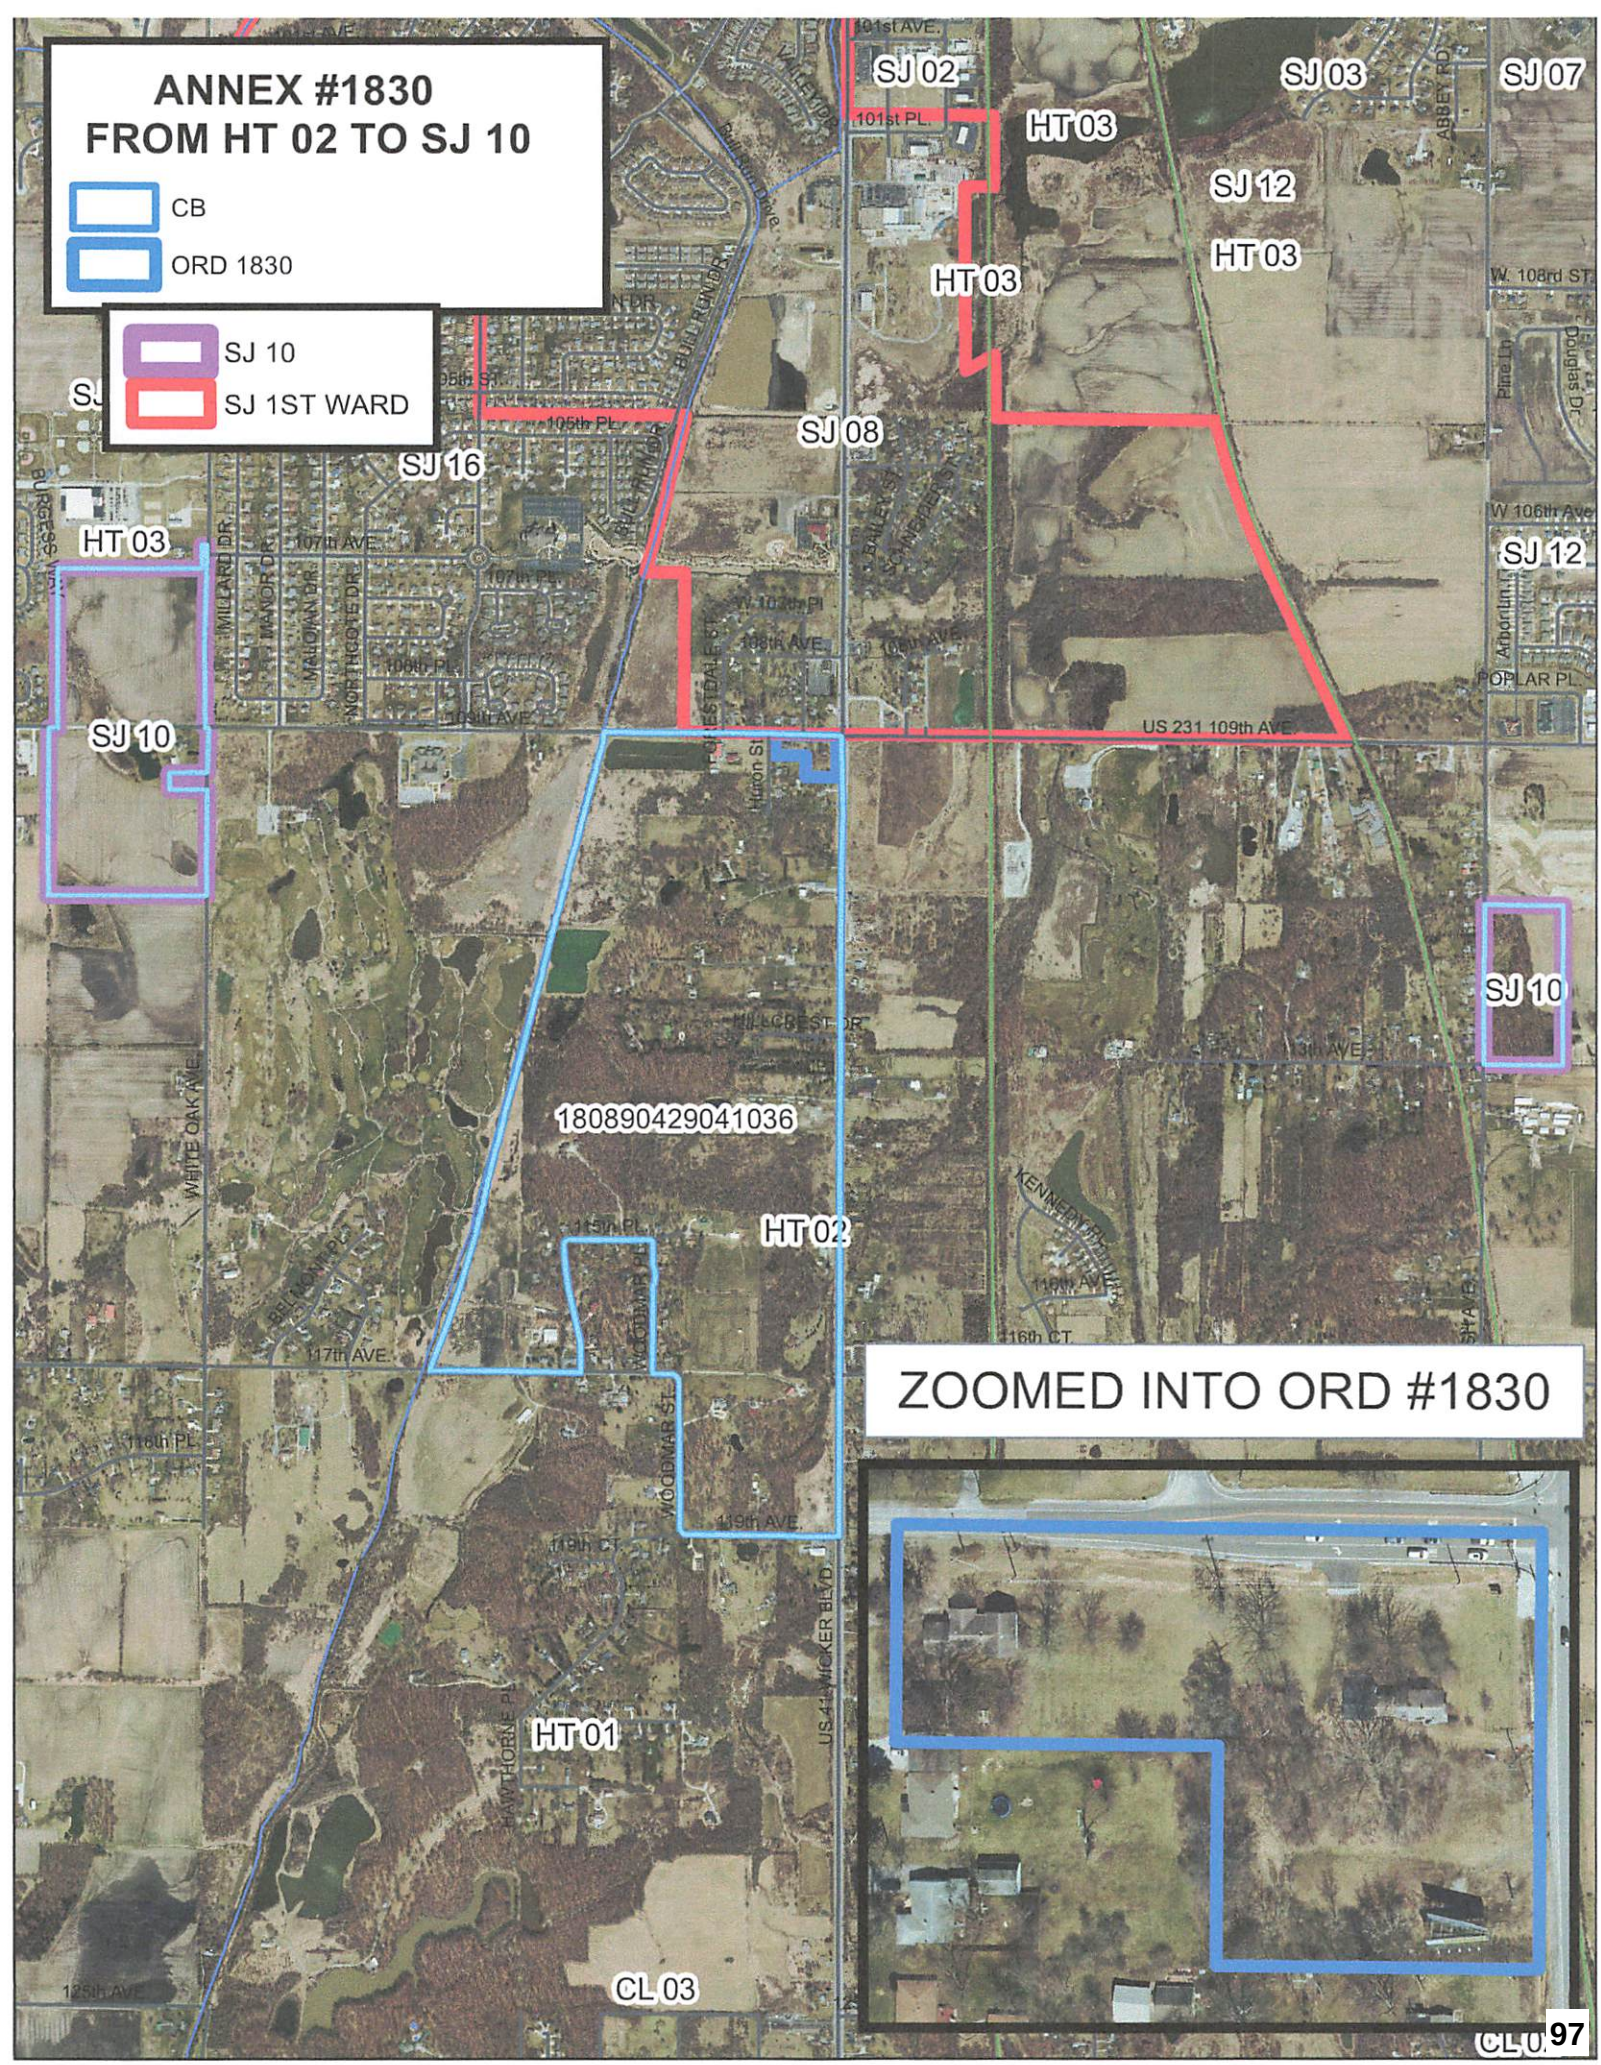
ANNEX #1830
FROM HT 02 TO SJ 10
CB
ORD 1830
SJ 10
SJ 1ST WARD
SJ 02
SJ 03
SJ 07
HT 03
SJ 12
HT 03
HT 03
SJ 08
SJ 16
HT 03
SJ 12
SJ 10
SJ 10
180890429041036
HT 02
HT 01
CL 03
ZOOMED INTO ORD #1830
101st AVE.
101st PL.
105th PL.
107th AVE.
107th PL.
108th AVE.
109th AVE.
US 231 109th AVE.
111th AVE.
115th PL.
116th PL.
117th AVE.
119th AVE.
119th CT.
125th AVE.
W. 108th ST.
W 106th Ave
POPLAR PL.
Huron St
WOODMAR ST.
US 41 WICKER BLVD.

3

PRECINCT SUMMARY STATEMENT

(IEC-8)

State Form 13332 (R7/7-06)

Indiana Election Commission (IC 3-11-1.5-15) **Name of County LAKE**

INSTRUCTIONS: See Indiana Code 3-11-1.5-25 for periods during which precinct boundary changes may **NOT** take effect.

Indiana Code 3-11-1.5-15 requires that a county include the following items in a proposed precinct establishment order submitted to the Indiana Election Division:

1. A map of each precinct to be established by the proposed order. A county may submit these maps in electronic form.
2. A description of the boundaries of each precinct to be established by the proposed order that identifies any census blocks located entirely within the precinct.
3. An estimated number of voters in each precinct to be established by the proposed order, based on the registration records maintained by the county voter registration office.
4. A statement designating a polling place for the precinct that complies with the polling place accessibility requirements.
5. Any additional information required by rules adopted by the Indiana Election Commission under IC 4-22-2.

General Precinct Information

1. Name Of Proposed Precinct	2. Is this a new precinct?	3. Election Division & STFID Number *(To Be Completed By Election Division)*	
SJT 08	☐ Yes X ☐ No		

4. District Information

Congressional 1 Indiana Senate 1 Indiana House 14

5. Number Of Active Voters *(IC 3-5-2-1.7)*	6. Number Of Inactive Voters	7. Number Of Registered Voters *(Must Equal Total Of Active And Inactive Voters)*
1,267	46	1,313

8. Total Number Of Precincts In The County If Submission Is Approved

Voting Precincts 6 Non-Voting Precincts

9. Date Of County Executive's Adopted Order	10. Date Of First Election After Precincts Are Approved
	MAY 5, 2026

11. Precincts Affected By This Proposed Order *(Complete a Precinct Summary Statement for each precinct. Please note that when changing boundaries of one precinct you will need to complete a separate IEC-8 for any other precinct affected by the change.)*

SJ 18

12. List Any Attached Documents *(i.e. map 6 of 20 maps, etc.)*

MAPS, CENSUS BLOCKS, AERIAL VIEW, ANNEX ORD # 1837

Does any portion of the newly established precinct split or divide any of the following?	Yes	No
13. School Corporation District Boundary		X
14. City or Town Boundary		X
15. City or Town Council District Boundary		X
16. Census Block Boundary	X	
17. Other *(Please Describe)*		X

Method of Voting

18. ☐ Optical Scan Ballot Card ☐ Electronic X ☐ Combination *(Please Specify)*: MICROVOTE

19. What is the designated location and address for the polling place for this precinct?

LAKE HILLS FIRE DEPT
9105 W 85TH AVE
SCHERERVILLE, IN 46375

(NOTE: This designation of a polling place remains in effect until later action by the county executive under state law.)

20. Does this polling place meet Indiana's polling place accessibility requirements? ☐ X Yes ☐ No

Precinct Change Reason

21. Briefly state the reason for the precinct change. *(Attach additional sheet if necessary.)*

ANNEXATION ORD # 1837

Additional Information

22. Name and Contact Information Of County Election Staff Person Who Prepared This Form:

BRENDA WEATHERSPOON 219-755-3795
ANNETTE MELLADY 219-755-3795

23. Does the county have access to Geographic Information System (GIS)? ☐ X Yes ☐ No

Name and Contact Information Of County GIS Staff:

Same as above

24. Does the county use Census Tiger files? ☐ Yes ☐ X No

State Office Use Only

25. Type Of Geographic Files Used by County *(If Known By Staff Of The Indiana Election Division Or Office Of Census Data)*

17

From SST: 88 to SS: 12 Ward 3

ORDINANCE NO. 1837

AN ORDINANCE OF THE TOWN OF ST. JOHN, LAKE COUNTY, INDIANA ANNEXING ADJACENT AND CONTIGUOUS TERRITORY

BE IT AND IT HEREBY IS ORDAINED by the Town Council of the TOWN OF ST. JOHN, Lake County, Indiana, as follows:

WHEREAS, the TOWN OF ST. JOHN, Lake County, Indiana, received a petition signed by all owners requesting that certain property adjacent to or abutting the corporate boundary of the TOWN OF ST. JOHN, commonly known as 93rd Ave., Crown Point, IN 46307 should be annexed to the TOWN OF ST. JOHN; and

WHEREAS, the whole parcel is at least or in excess of one-eighth (1/8) contiguous to the corporate boundary limits of the TOWN OF ST. JOHN; and

WHEREAS, the territory sought to be annexed is needed and can be utilized by the TOWN OF ST. JOHN for its development in the reasonably near future; and

WHEREAS, the real estate commonly known as 93rd Ave., Crown Point, IN 46307 will be connected to sanitary sewer service and potable water service provided by the TOWN OF ST. JOHN; and

WHEREAS, the Town Council of the TOWN OF ST. JOHN, Lake County, Indiana, introduced and held a duly noticed public hearing on this proposed Annexation Ordinance on July 24, 2024; and

WHEREAS, the TOWN OF ST. JOHN, by resolution, has adopted a written fiscal plan and established a definite policy that meets the requirements of I.C. 36-4-3-13, as amended, with respect to this whole parcel of real estate.

NOW, THEREFORE, BE IT ORDAINED by the Town Council of the TOWN OF ST. JOHN, Lake County, Indiana:

SECTION ONE: That, pursuant to I.C. 36-4-3-5.1, the following described parcel of real estate be, and the same is, hereby annexed to and declared a part of the TOWN OF ST. JOHN, Lake County, Indiana, to-wit:

LEGAL DESCRIPTION:

TOTAL ANNEXATION AREA:
PART OF SECTION 35, TOWNSHIP 35 NORTH, RANGE 8 WEST OF THE 2ND PRINCIPAL MERIDIAN, DESCRIBED AS FOLLOWS: BEGINNING AT THE NORTHWEST CORNER OF THE EAST HALF OF SAID SECTION 35; THENCE SOUTH 89 DEGREES 30 MINUTES 34 SECONDS EAST ALONG THE NORTH LINE OF SAID SECTION 35 A DISTANCE OF 710.10 FEET; THENCE SOUTH 00 DEGREES 27 MINUTES 32 SECONDS EAST, 2115.04 FEET TO THE CENTER OF BEAVER DAM DITCH; THENCE NORTH 54 DEGREES 10 MINUTES 31 SECONDS EAST, 211.57 FEET; THENCE NORTH 88 DEGREES 33 MINUTES 46 SECONDS EAST, 148.36 FEET; THENCE SOUTH 07 DEGREES 09 MINUTES 17

FILED
AUG 29 2024
PEGGY HOLINGA KATONA
LAKE COUNTY AUDITOR

GINA PIMENTEL
RECORDER
STATE OF INDIANA
LAKE COUNTY
RECORDED AS PRESENTED
2024-026277
1:50 PM 2024 Aug 29

2024 SEP 5 PM 12:27
L.C. EXECUTION & ...

25 CC 4

SECONDS EAST, 2107.87 FEET TO THE SOUTHERLY LINE OF A 150 FEET WIDE NORTHERN INDIANA PUBLIC SERVICE COMPANY PARCEL; THENCE SOUTH 50 DEGREES 31 MINUTES 33 SECONDS WEST ALONG SAID SOUTH LINE, 338.11 FEET TO THE NORTHEAST CORNER OF LOT 4 IN MEADOW VIEW SUBDIVISION, AS SHOWN IN PLAT BOOK 71, PAGE 33; THENCE SOUTH 00 DEGREES 35 MINUTES 24 SECONDS WEST, ALONG THE EAST LINE OF SAID LOT 4 EXTENDED, 996.25 FEET TO THE SOUTH LINE OF SAID SECTION 35; THENCE NORTH 89 DEGREES 24 MINUTES 01 SECONDS WEST ALONG SAID SOUTH LINE, 175.79 FEET TO THE WEST LINE OF SAID LOT 4 EXTENDED; THENCE NORTH 00 DEGREES 35 MINUTES 24 SECONDS EAST ALONG SAID WEST LINE, 848.38 FEET TO A POINT ON SAID SOUTHERLY LINE OF 150 FEET WIDE NORTHERN INDIANA PUBLIC SERVICE COMPANY PARCEL, SAID POINT BEING ALSO THE NORTHWEST CORNER OF SAID LOT 4; THENCE SOUTH 50 DEGREES 31 MINUTES 33 SECONDS WEST ALONG SAID SOUTHERLY LINE, 1075.29 FEET TO THE WEST LINE OF THE EAST HALF OF SAID SECTION 35; THENCE SOUTH 00 DEGREES 27 MINUTES 32 SECONDS EAST ALONG SAID WEST LINE, 156.16 FEET TO THE SOUTH LINE OF SAID SECTION 35; THENCE NORTH 89 DEGREES 24 MINUTES 01 SECONDS WEST ALONG SAID SECTION LINE, 372.43 FEET; THENCE NORTH 40 DEGREES 26 MINUTES 07 SECONDS EAST, 180.22 FEET; THENCE NORTH 50 DEGREES 31 MINUTES 33 SECONDS EAST, 327.39 FEET TO SAID WEST LINE OF THE EAST HALF OF SECTION 35; THENCE NORTH 00 DEGREES 27 MINUTES 32 SECONDS WEST ALONG SAID WEST LINE, 324.87 FEET; THENCE NORTH 89 DEGREES 26 MINUTES 54 SECONDS WEST, 1328.08 FEET TO THE WEST LINE OF THE EAST HALF OF THE SOUTHWEST QUARTER OF SAID SECTION 35; THENCE NORTH 00 DEGREES 26 MINUTES 16 SECONDS WEST ALONG SAID WEST LINE, 1968.67 FEET TO THE NORTHWEST CORNER OF THE WEST HALF OF SAID SOUTHWEST QUARTER; THENCE SOUTH 89 DEGREES 27 MINUTES 17 SECONDS EAST ALONG THE NORTH LINE OF SAID SOUTHWEST QUARTER, 1327.36 FEET TO THE CENTER OF SAID SECTION 35; THENCE NORTH 00 DEGREES 27 MINUTES 32 SECONDS WEST ALONG THE WEST LINE OF THE EAST HALF OF SAID SECTION 35, 2642.92 FEET, TO THE POINT OF BEGINNING, IN LAKE COUNTY, INDIANA.

SECTION TWO: That the parcel of real estate sought to be annexed will be assigned to Town Council District (Ward) Three (3) as a voting district in the TOWN OF ST. JOHN.

SECTION THREE: That the zoning district classifications of said parcels of real estate is hereby determined to be as follows:

LBL Development LLC Parcels, PUD District (Planned Unit Development)

PARCEL 1

PART OF SECTION 35, TOWNSHIP 35 NORTH, RANGE 9 WEST OF THE 2ND PRINCIPAL MERIDIAN, DESCRIBED AS FOLLOWS: BEGINNING AT THE NORTHWEST CORNER OF THE EAST HALF OF SAID SECTION 35; THENCE SOUTH 89 DEGREES 30 MINUTES 34 SECONDS EAST ALONG THE NORTH LINE OF SAID SECTION 35 A DISTANCE OF 710.10 FEET; THENCE SOUTH 00 DEGREES 27 MINUTES 32 SECONDS EAST, 2115.04 FEET TO THE CENTER OF BEAVER DAM DITCH; THENCE NORTH 54 DEGREES 10 MINUTES 31 SECONDS EAST, 211.57 FEET; THENCE NORTH 88 DEGREES 33 MINUTES 46 SECONDS EAST, 148.36 FEET; THENCE SOUTH 07 DEGREES 09 MINUTES 17 SECONDS EAST, 1927.24 FEET TO THE NORTHERLY LINE OF A 150 FEET WIDE NORTHERN INDIANA PUBLIC SERVICE COMPANY PARCEL; THENCE SOUTH 50 DEGREES 31 MINUTES 33 SECONDS WEST ALONG SAID NORTHERLY LINE, 1616.46 FEET TO THE WEST LINE OF THE EAST HALF OF SECTION 35; THENCE NORTH 00 DEGREES 27 MINUTES 32 SECONDS WEST ALONG SAID WEST LINE OF THE EAST HALF OF SAID SECTION 35, 4936.63 FEET, TO THE POINT OF BEGINNING, IN LAKE COUNTY, INDIANA.

PARCEL 2

PART OF SECTION 35, TOWNSHIP 35 NORTH, RANGE 9 WEST OF THE 2ND PRINCIPAL MERIDIAN, DESCRIBED AS FOLLOWS: COMMENCING AT THE NORTHWEST CORNER OF THE EAST HALF OF SAID SECTION 35; THENCE SOUTH 00 DEGREES 27 MINUTES 32 SECONDS EAST ALONG THE WEST LINE OF THE EAST HALF OF SAID SECTION 35, 5129.68 FEET TO THE SOUTHERLY LINE OF

A 150 FEET WIDE NORTHERN INDIANA PUBLIC SERVICE COMPANY PARCEL; THENCE NORTH 50 DEGREES 31 MINUTES 33 SECONDS EAST ALONG SAID SOUTHERLY LINE, 1643.10 FEET TO THE NORTHWEST CORNER OF LOT 4 IN MEADOW VIEW SUBDIVISION, AS SHOWN IN PLAT BOOK 71, PAGE 33; THENCE CONTINUING ALONG SAID SOUTHERLY LINE, NORTH 50 DEGREES 31 MINUTES 33 SECONDS EAST, 229.69 FEET TO THE NORTHEAST CORNER OF SAID LOT 4; THENCE SOUTH 00 DEGREES 35 MINUTES 24 SECONDS WEST, ALONG THE EAST LINE OF SAID LOT 4 EXTENDED, 996.25 FEET TO THE SOUTH LINE OF SAID SECTION 35; THENCE NORTH 89 DEGREES 24 MINUTES 01 SECONDS WEST ALONG SAID SOUTH LINE, 175.79 FEET TO THE WEST LINE OF SAID LOT 4 EXTENDED; THENCE NORTH 00 DEGREES 35 MINUTES 24 SECONDS EAST ALONG SAID WEST LINE, 848.38 TO THE NORTHWEST CORNER OF SAID LOT 4 AND THE POINT OF BEGINNING, IN LAKE COUNTY, INDIANA.

LAKE CENTRAL SCHOOL CORPORATION Parcel, OS District (Open Space)
PART OF SECTION 35, TOWNSHIP 35 NORTH, RANGE 9 WEST OF THE 2ND PRINCIPAL MERIDIAN, DESCRIBED AS FOLLOWS: COMMENCING AT THE NORTHWEST CORNER OF THE EAST HALF OF SAID SECTION 35; THENCE SOUTH 00 DEGREES 27 MINUTES 32 SECONDS EAST ALONG THE WEST LINE OF THE EAST HALF OF SAID SECTION 35, 2642.92 FEET; TO THE CENTER OF SECTION 35 AND THE POINT OF BEGINNING; THENCE CONTINUING SOUTH 00 DEGREES 27 MINUTES 32 SECONDS EAST ALONG SAID WEST LINE OF THE EAST HALF OF SAID SECTION 35, 1968.83 FEET; THENCE NORTH 89 DEGREES 26 MINUTES 54 SECONDS WEST, 1328.08 FEET TO THE WEST LINE OF THE EAST HALF OF THE SOUTHWEST QUARTER OF SAID SECTION 35; THENCE NORTH 00 DEGREES 26 MINUTES 16 SECONDS WEST ALONG SAID WEST LINE, 1968.67 FEET TO THE NORTHWEST CORNER OF THE WEST HALF OF SAID SOUTHWEST QUARTER; THENCE SOUTH 89 DEGREES 27 MINUTES 17 SECONDS EAST ALONG THE NORTH LINE OF SAID SOUTHWEST QUARTER, 1327.36 FEET TO THE POINT OF BEGINNING, IN LAKE COUNTY, INDIANA.

NIPSCO Parcel, OS Open Space District
PART OF SECTION 35, TOWNSHIP 35 NORTH, RANGE 9 WEST OF THE 2ND PRINCIPAL MERIDIAN, DESCRIBED AS FOLLOWS: COMMENCING AT THE NORTHWEST CORNER OF THE EAST HALF OF SAID SECTION 35; THENCE SOUTH 00 DEGREES 27 MINUTES 32 SECONDS EAST ALONG THE WEST LINE OF THE EAST HALF OF SAID SECTION 35, 4936.63 FEET TO THE POINT OF BEGINNING; THENCE NORTH 50 DEGREES 31 MINUTES 33 SECONDS EAST, 1616.46 FEET; THENCE SOUTH 07 DEGREES 09 MINUTES 17 SECONDS EAST, 177.50 FEET; THENCE SOUTH 50 DEGREES 31 MINUTES 33 SECONDS WEST, 1643.10 FEET TO THE WEST LINE OF THE EAST HALF OF SAID SECTION 35; THENCE SOUTH 00 DEGREES 27 MINUTES 32 SECONDS EAST ALONG SAID WEST LINE, 156.16 FEET TO THE SOUTH LINE OF SAID SECTION 35; THENCE NORTH 89 DEGREES 24 MINUTES 01 SECONDS WEST ALONG SAID SECTION LINE, 372.43 FEET; THENCE NORTH 40 DEGREES 26 MINUTES 07 SECONDS EAST, 180.22 FEET; THENCE NORTH 50 DEGREES 31 MINUTES 33 SECONDS EAST, 327.39 FEET TO SAID WEST LINE OF THE EAST HALF OF SECTION 35 AND THE POINT OF BEGINNING, IN LAKE COUNTY, INDIANA.

and the Annexation Agreement/Zoning Commitment and all exhibits thereto shall hereby be made a part of this Annexation Ordinance.

SECTION FOUR: That any Development Plan, Annexation Agreement/Zoning Commitment, or other related document to this annexation, whether Preliminary or not, that applies to any portion of the parcels of real estate sought to be annexed are hereby made a part of this Annexation Ordinance and shall not expire and that any Ordinance or part thereof or provisions of the Town Code, in conflict herewith, are hereby specifically waived.

SECTION FIVE: Be it further ordained that the municipal corporate boundaries of the TOWN OF ST. JOHN, Lake County, Indiana, shall be, and the same are, hereby declared to be extended

so as to include all of the parcels of real estate hereinabove described as part of the TOWN OF ST. JOHN, Lake County, Indiana.

SECTION SIX: That this Ordinance shall take effect and be in full force and effect from and after its passage, promulgation, and adoption by the Town Council of the TOWN OF ST. JOHN, and publication in conformance with applicable law.

ALL OF WHICH IS PASSED AND ADOPTED by the Town Council of the TOWN OF ST. JOHN, Lake County, Indiana, this 28 day of August, 2024 by a vote of 4 in Favor, and 1 Against.

TOWN OF ST. JOHN, LAKE COUNTY, INDIANA, TOWN COUNCIL

Michael Bouvat

Michael Bouvat, President

Christian Jorgensen, Vice President

Ann Oster, Member

Wayne Pondinas, Member

NAY

Gerald Swets, Member

ATTEST:

Beth R. Hernandez

Beth Hernandez, IAMC, CMC
Clerk-Treasurer

LBL DEVELOPMENT LLC, 93RD AVENUE PARCELS
ANNEXATION AGREEMENT/ZONING COMMITMENT

Upon mutual agreement of the parties and other good and valuable consideration, LBL Development LLC, (hereinafter "petitioner") and the Town Council of the Town of St. John, (hereinafter "Town") and collectively known as the ("parties"), pursuant to the provisions of Indiana Code and the rules and regulations of the Town of St. John hereby enter into this Annexation Agreement/Zoning Commitment in consideration of the annexation of certain real property, (hereinafter the "property") to the Town of St. John, legally described as follows:

LBL DEVELOPMENT, LLC Property:

PARCEL 1

PART OF SECTION 35, TOWNSHIP 35 NORTH, RANGE 9 WEST OF THE 2ND PRINCIPAL MERIDIAN, DESCRIBED AS FOLLOWS: BEGINNING AT THE NORTHWEST CORNER OF THE EAST HALF OF SAID SECTION 35; THENCE SOUTH 89 DEGREES 30 MINUTES 34 SECONDS EAST ALONG THE NORTH LINE OF SAID SECTION 35 A DISTANCE OF 710.10 FEET; THENCE SOUTH 00 DEGREES 27 MINUTES 32 SECONDS EAST, 2115.04 FEET TO THE CENTER OF BEAVER DAM DITCH; THENCE NORTH 54 DEGREES 10 MINUTES 31 SECONDS EAST, 211.57 FEET; THENCE NORTH 88 DEGREES 33 MINUTES 46 SECONDS EAST, 148.36 FEET; THENCE SOUTH 07 DEGREES 09 MINUTES 17 SECONDS EAST, 1927.24 FEET TO THE NORTHERLY LINE OF A 150 FEET WIDE NORTHERN INDIANA PUBLIC SERVICE COMPANY PARCEL; THENCE SOUTH 50 DEGREES 31 MINUTES 33 SECONDS WEST ALONG SAID NORTHERLY LINE, 1616.46 FEET TO THE WEST LINE OF THE EAST HALF OF SECTION 35; THENCE NORTH 00 DEGREES 27 MINUTES 32 SECONDS WEST ALONG SAID WEST LINE OF THE EAST HALF OF SAID SECTION 35, 4936.63 FEET, TO THE POINT OF BEGINNING, IN LAKE COUNTY, INDIANA.

PARCEL 2

PART OF SECTION 35, TOWNSHIP 35 NORTH, RANGE 9 WEST OF THE 2ND PRINCIPAL MERIDIAN, DESCRIBED AS FOLLOWS: COMMENCING AT THE NORTHWEST CORNER OF THE EAST HALF OF SAID SECTION 35; THENCE SOUTH 00 DEGREES 27 MINUTES 32 SECONDS EAST ALONG THE WEST LINE OF THE EAST HALF OF SAID SECTION 35, 5129.68 FEET TO THE SOUTHERLY LINE OF A 150 FEET WIDE NORTHERN INDIANA PUBLIC SERVICE COMPANY PARCEL; THENCE NORTH 50 DEGREES 31 MINUTES 33 SECONDS EAST ALONG SAID SOUTHERLY LINE, 1643.10 FEET TO THE NORTHWEST CORNER OF LOT 4 IN MEADOW VIEW SUBDIVISION, AS SHOWN IN PLAT BOOK 71, PAGE 33; THENCE CONTINUING ALONG SAID SOUTHERLY LINE, NORTH 50 DEGREES 31 MINUTES 33 SECONDS EAST, 229.69 FEET TO THE NORTHEAST CORNER OF SAID LOT 4; THENCE SOUTH 00 DEGREES 35 MINUTES 24 SECONDS WEST, ALONG THE EAST LINE OF SAID LOT 4 EXTENDED, 996.25 FEET TO THE SOUTH LINE OF SAID SECTION 35; THENCE NORTH 89 DEGREES 24 MINUTES 01 SECONDS WEST ALONG SAID SOUTH LINE, 175.79 FEET TO THE WEST LINE OF SAID LOT 4 EXTENDED; THENCE NORTH 00 DEGREES 35 MINUTES 24 SECONDS EAST ALONG SAID WEST LINE, 848.38 TO THE NORTHWEST CORNER OF SAID LOT 4 AND THE POINT OF BEGINNING, IN LAKE COUNTY, INDIANA.

GENERAL PROVISIONS:

1. That the property shall be zoned Planned Unit Development (PUD) and be generally consistent with the Concept Plan(s); a copy of which is made a part hereof as if fully set out herein.
2. The PUD Guidelines shall become a part of this Annexation Agreement/Zoning Commitment and ultimately be adopted with this Annexation Agreement/Zoning Commitment and become a part of the Annexation Ordinance.
3. That the acreage of the property to be zoned PUD is approximately 101 acres.
4. That the acreage of said property to be developed as Residential is approximately 101 acres.
5. The terms of this Annexation Agreement/Zoning Commitment may be amended by mutual agreement between the Petitioner and the Town.

COMMITMENTS:

1. The single-family detached homes will consist of 134 units that will be owner-occupied and age-restricted, and 12 units that will be owner-occupied and not age restricted, and will comply with the PUD Guidelines.
2. The single-family attached homes will consist of 455 units, be owner-occupied, include front and rear load designs, and will comply with the PUD Guidelines.
3. The installation of utilities, roadways, and other development related improvements will be the responsibility of the petitioner.
4. The petitioner will adhere to the subdivision platting requirements of the Town.

IN WITNESS THEREOF, LBL Development LLC, by Lotton Development, Inc., its manager, who has full authorization to execute this Annexation Agreement/Zoning Commitment and the Town of St. John, by its Town Council President, who has full authorization to execute this Annexation Agreement/Zoning Commitment hereby acknowledge this document as the agreement of the parties. The Clerk-Treasurer of the Town of St. John is directed to record this document with the Office of the Recorder ~~of Lake County, Indiana~~.

LBL DEVELOPMENT LLC
By: ~~Lotton Development~~, Inc., its manager

By: _____
Its: ~~President, John~~ Lotton

STATE OF INDIANA)
)
COUNTY OF LAKE)

Before me, the undersigned, a Notary Public, personally appeared John Lotton, and acknowledged the execution of this instrument, this 11th, day of July, 2024.
My Commission Expires: 09/23/2029
County of Residence: LAKE

Stephen Z. Kil

STEPHEN Z KIL
Notary Public, State of Indiana
Lake County
Commission Number NP0736369
My Commission Expires
September 23, 2029

TOWN OF ST. JOHN
LAKE COUNTY, INDIANA

Michael Bouvat
Mike Bouvat, Town Council President

Attest:
Beth R. Hernandez
Beth Hernandez, Clerk Treasurer

TOWN OF ST. JOHN PLANNED UNIT DEVELOPMENT GUIDELINES FOR LBL DEVELOPMENT LLC FOR THE 93rd AVENUE ANNEXATION PARCELS OF PROPERTY

I. STATEMENT OF PURPOSE AND INTENT

The 93rd Avenue parcels of property, (hereinafter the "Development") located in St. John, Indiana is an approximate 101-acre site consisting of single-family detached, age restricted, and non-age restricted residential dwelling units and single-family attached, front and rear load dwelling units. The Development will be designed to service the residential needs of the Town by providing age restricted and single-family attached housing components.

II. AUTHORITY AND DEFINITIONS

Authority. The standards in these guidelines shall apply to all real property and uses in the Development. These guidelines shall be the governing standards for review, approval, and modifications of development activities occurring in the Development. The Town Subdivision Control Ordinance, Zoning Ordinance, and other regulations shall be applied only when the provisions of this document do not address a specific item. Permits required from any State or Federal agency shall only be subject to the review and approval process of that agency. Should a conflict arise with this document and any ordinances or regulations of the Town of St. John, this document shall control. The HOA Architectural Review Committee will have review and approval authority with respect to the residential components of the Development.

Definitions. The following definitions are general rules of construction and shall apply to the terms used in this document. The singular includes the plural, and the plural includes the singular. The words "shall" and "will" are a mandatory requirement, the word "may" is a permissive requirement, and the word "should" is a preferred requirement. Words and terms not defined shall be interpreted in accordance with their dictionary meaning and customary usage.

a. Homeowners Association (HOA) shall mean The Gates of St. John Homeowners Association, or any sub-associations established by the Developer.
b. Developer shall mean LBL Development LLC, assigns, and successors in interest.
c. Town shall mean the Town of St. John.
d. Residential Use shall mean single-family detached and attached housing.
e. Planned Unit Development or PUD shall include all documents associated with the Planned Unit Development.
f. Development Plan shall mean the Concept Plan or any associated site plans that will be appended to and made a part of the PUD Guidelines and shall serve as the general layout of the over-all development of the site.

III. GENERAL LOCATION, LAND USE, AND LEGAL DESCRIPTION

Location and surrounding land uses. The PUD is approximately 101 acres in size and is bordered on the north by 93rd Avenue, on the south by 101st Avenue, on the west by vacant property owned by the Lake Central School Corporation, and on the east by unincorporated Lake County. To the north is vacant property in the corporate limits of St. John. To the south is the Town of St. John, unincorporated Lake County and a small contiguity with the Town of Schererville. To the west is vacant property owned by the Lake Central School Corporation. To the east is vacant property that is unincorporated. Access to the development will include ingress and egress from 93rd Avenue and 101st Avenue.

Legal Description of the Development:

LBL DEVELOPMENT, LLC PARCEL:

PARCEL 1

PART OF SECTION 35, TOWNSHIP 35 NORTH, RANGE 9 WEST OF THE 2ND PRINCIPAL MERIDIAN, DESCRIBED AS FOLLOWS: BEGINNING AT THE NORTHWEST CORNER OF THE EAST HALF OF SAID SECTION 35; THENCE SOUTH 89 DEGREES 30 MINUTES 34 SECONDS EAST ALONG THE NORTH LINE OF SAID SECTION 35 A DISTANCE OF 710.10 FEET; THENCE SOUTH 00 DEGREES 27 MINUTES 32 SECONDS EAST, 2115.04 FEET TO THE CENTER OF BEAVER DAM DITCH; THENCE NORTH 54 DEGREES 10 MINUTES 31 SECONDS EAST, 211.57 FEET; THENCE NORTH 88 DEGREES 33 MINUTES 46 SECONDS EAST, 148.36 FEET; THENCE SOUTH 07 DEGREES 09 MINUTES 17 SECONDS EAST, 1927.24 FEET TO THE NORTHERLY LINE OF A 150 FEET WIDE NORTHERN INDIANA PUBLIC SERVICE COMPANY PARCEL; THENCE SOUTH 50 DEGREES 31 MINUTES 33 SECONDS WEST ALONG SAID NORTHERLY LINE, 1616.46 FEET TO THE WEST LINE OF THE EAST HALF OF SECTION 35; THENCE NORTH 00 DEGREES 27 MINUTES 32 SECONDS WEST ALONG SAID WEST LINE OF THE EAST HALF OF SAID SECTION 35, 4936.63 FEET, TO THE POINT OF BEGINNING, IN LAKE COUNTY, INDIANA.

PARCEL 2

PART OF SECTION 35, TOWNSHIP 35 NORTH, RANGE 9 WEST OF THE 2ND PRINCIPAL MERIDIAN, DESCRIBED AS FOLLOWS: COMMENCING AT THE NORTHWEST CORNER OF THE EAST HALF OF SAID SECTION 35; THENCE SOUTH 00 DEGREES 27 MINUTES 32 SECONDS EAST ALONG THE WEST LINE OF THE EAST HALF OF SAID SECTION 35, 5129.68 FEET TO THE SOUTHERLY LINE OF A 150 FEET WIDE NORTHERN INDIANA PUBLIC SERVICE COMPANY PARCEL; THENCE NORTH 50 DEGREES 31 MINUTES 33 SECONDS EAST ALONG SAID SOUTHERLY LINE, 1643.10 FEET TO THE NORTHWEST CORNER OF LOT 4 IN MEADOW VIEW SUBDIVISION, AS SHOWN IN PLAT BOOK 71, PAGE 33; THENCE CONTINUING ALONG SAID SOUTHERLY LINE, NORTH 50 DEGREES 31 MINUTES 33 SECONDS EAST, 229.69 FEET TO THE NORTHEAST CORNER OF SAID LOT 4; THENCE SOUTH 00 DEGREES 35 MINUTES 24 SECONDS WEST, ALONG THE EAST LINE OF SAID LOT 4 EXTENDED, 996.25 FEET TO THE SOUTH LINE OF SAID SECTION 35; THENCE NORTH 89 DEGREES 24 MINUTES 01 SECONDS WEST ALONG SAID SOUTH LINE, 175.79 FEET TO THE WEST LINE OF SAID LOT 4 EXTENDED;

SAID SOUTH LINE, 175.79 FEET TO THE WEST LINE OF SAID LOT 4 EXTENDED; THENCE NORTH 00 DEGREES 35 MINUTES 24 SECONDS EAST ALONG SAID WEST LINE, 848.38 TO THE NORTHWEST CORNER OF SAID LOT 4 AND THE POINT OF BEGINNING, IN LAKE COUNTY, INDIANA.

IV. USE REGULATIONS

General Provisions. Shall consist of single-family attached and detached dwelling units. The exterior of the units shall be generally consistent with the building elevations attached hereto and made a part of these PUD Guidelines. Individual lot boundaries shall be consistent with the Concept Plan/Housing Exhibit, with the final lot and unit boundary approved at the time of primary plat. The number of units shall be approved in accordance with the Annexation Agreement/Zoning Commitment.

Special Conditions for Attached Dwellings.

a. All uses will be allowed as defined herein under Residential Use.
b. Accessory Uses and Buildings will not be allowed.
c. Lot area shall be a minimum of 7,000 square feet, with a maximum of 8 residential units per building.
d. Lot front yard set-back will be a minimum of 10'.
e. Lot side yard set-back will generally be 10' or a minimum of 20' between buildings.
f. Lot rear yard set-back will be a minimum of 20'.
g. Maximum building height of 2 stories.
h. Units will generally be a minimum of 1,350 square feet.
i. Units shall each have an attached or detached 2 car garage.
j. A landscape plan, that will apply to all units, will be presented at Secondary Plat.
k. All units shall be a member of the HOA.

Special Conditions for Detached Dwellings.

l. All uses will be allowed as defined herein under Residential Use.
m. Accessory Uses and Buildings will not be allowed.
n. Lot area shall be a minimum of 6,500 square feet.
o. Lot front yard set-back will be a minimum of 25'.
p. Lot side yard set-back will generally be 5' or a minimum of 10' between buildings.
q. Lot rear yard set-back will be a minimum of 20'.
r. Maximum building height of 2 stories.
s. Units will generally be a minimum of 1,500 square feet.
t. Units shall each have an attached 2 car garage.
u. A landscape plan, that will apply to all units, will be presented at Secondary Plat.

v. All units shall be a member of the HOA.

V. COMMUNITY DEVELOPMENT REGULATIONS

General Development Regulations.

a. All residential units shall be subject to a Declaration of Covenants and Restrictions, establishing procedures for architectural review, landscape review, and maintenance obligations.
b. All residential units shall be members of the HOA, who shall enforce the Covenants and Restrictions.
c. The HOA shall have the obligation to maintain common areas, landscaping, entries, and signage.
d. Sales offices shall be permitted in unsold residential units for the duration of the development. The sales offices shall be permitted signage necessary to market the development and facilitate the sale of residential units.
e. Separate construction entrances may be established and maintained throughout the development as approved by the Town.
f. All infrastructure dedicated to the Town shall be constructed to Town standards.
g. Private drives shall be allowed.

ANNEXATION EXHIBIT

PART OF SECTION 35, TOWNSHIP 33 NORTH, RANGE 8 WEST OF THE SECOND PRINCIPAL MERIDIAN, IN LAKE COUNTY, INDIANA.

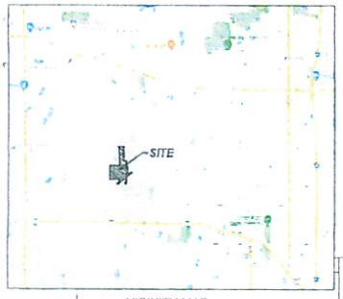

VICINITY MAP
NOT TO SCALE

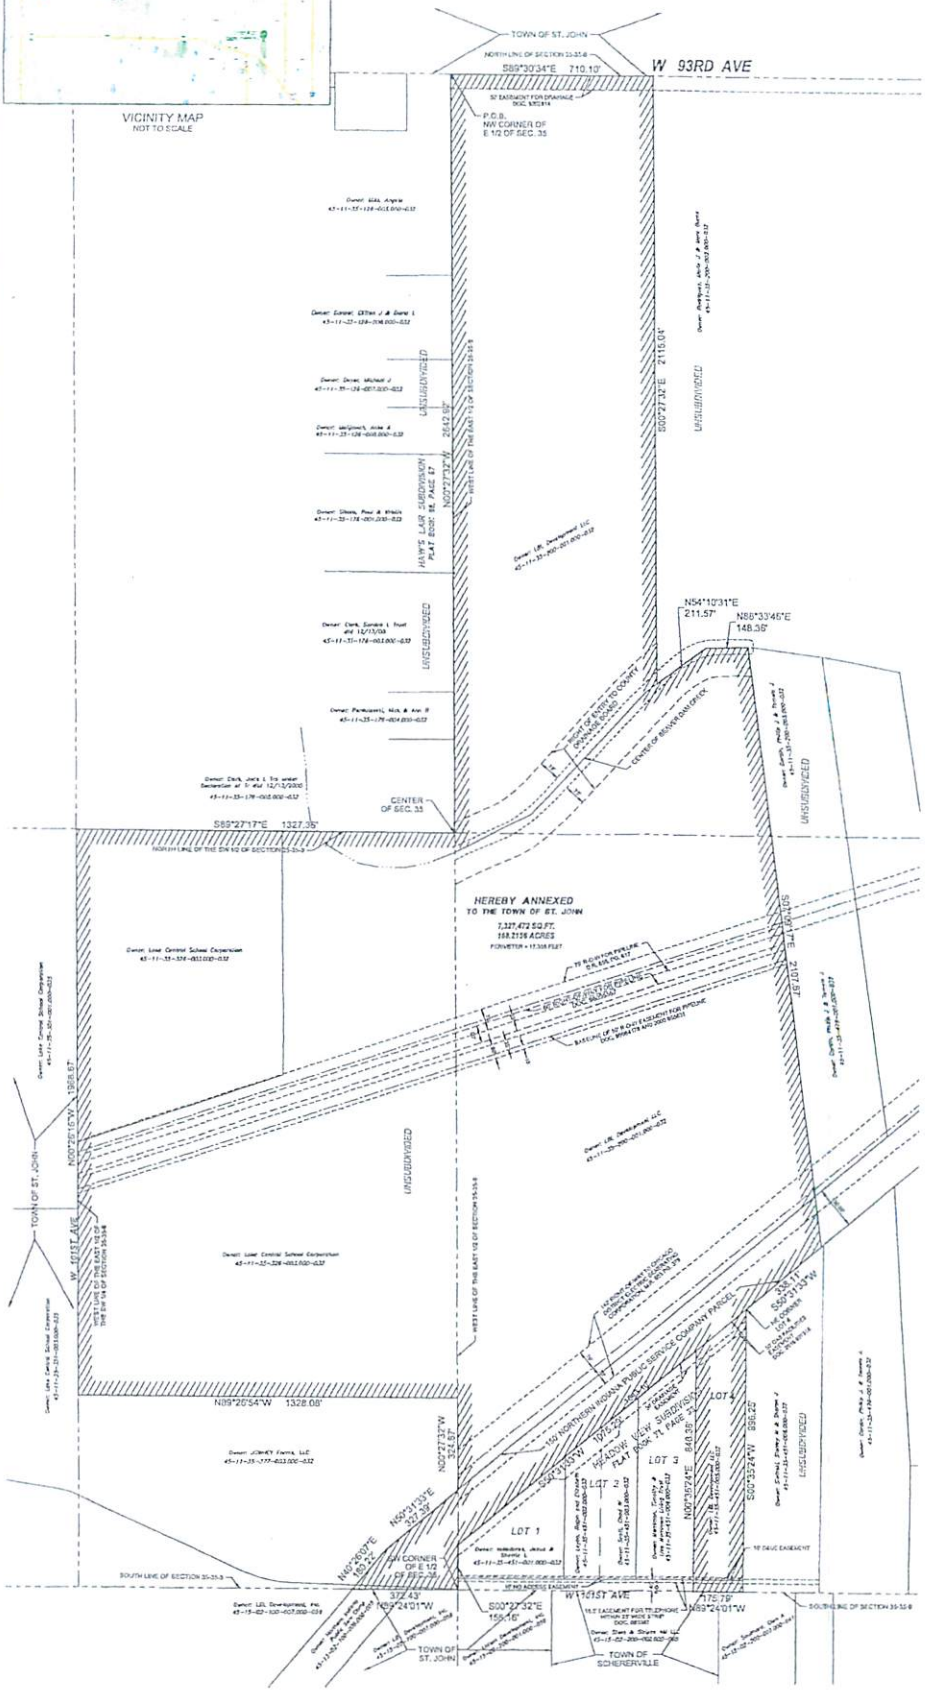
TOWN OF ST. JOHN
NORTH LINE OF SECTION 35-33-8
S89°30'34"E 710.10'
W 93RD AVE
50' EASEMENT FOR DRAINAGE DOC. 5352814
P.O.B.
NW CORNER OF E 1/2 OF SEC. 35
Owner: Kidd, Angela
45-11-35-126-010.000-032
Owner: Eckrote, Clifton J. & Diana L.
45-11-27-126-004.000-032
Owner: Dicus, Michael J.
45-11-35-126-007.000-032
Owner: deGroot, Anne A.
45-11-35-126-008.000-032
Owner: Sheets, Paul & Krista
45-11-35-176-001.000-032
Owner: Clark, Sandra L. Trust
dtd 12/13/08
45-11-35-176-002.000-032
Owner: Participants, HUA & Ann H.
45-11-35-176-004.000-032
Owner: Dick, Jack L. Sr. under Declaration of Tr. dtd 12/13/2006
45-11-35-176-005.000-032
CENTER OF SEC. 35
S89°27'17"E 1327.35'
NORTH LINE OF THE SW NO OF SECTION 35-33-8
HEREBY ANNEXED
TO THE TOWN OF ST. JOHN
7,327,472 SQ.FT.
168.2156 ACRES
PERIMETER = 17,355 FEET
Owner: Lake Central School Corporation
45-11-35-326-002.000-032
Owner: Lake Central School Corporation
45-11-35-351-001.000-033
1908.67'
N00°26'16"W
TOWN OF ST. JOHN
W. 101ST AVE.
WEST LINE OF THE EAST 1/2 OF THE SW 1/4 OF SECTION 35-33-8
Owner: Lake Central School Corporation
45-11-35-326-002.000-032
N89°26'54"W 1328.08'
Owner: JOMKY Farms, LLC
45-11-35-177-003.000-032
N00°27'32"E 1327.89'
WEST LINE OF THE EAST 1/2 OF SECTION 35-33-8
N00°31'53"E 307.39'
NW CORNER OF E 1/2 OF SEC. 35
N00°27'32"E 155.16'
S89°24'01"W 312.43'
SOUTH LINE OF SECTION 35-33-8
Owner: LBL Development, Inc.
45-15-02-100-007.000-039
Owner: Lake Central School Corporation
45-11-35-326-002.000-032
Owner: LBL Development, Inc.
45-11-35-226-006.000-032
Owner: LBL Development, Inc.
45-11-35-226-005.000-032
TOWN OF ST. JOHN
LINE BEARING DISTANCE
L1 S89°30'34"E 710.10'
L2 S00°27'32"E 2115.04'
L3 N54°10'31"E 211.57'
L4 N86°33'45"E 148.36'
L5 S00°27'32"E 2107.97'
L6 S89°24'01"W 1075.79'
L7 N00°27'32"E 2642.93'
L8 S00°27'32"E 155.16'
L9 S89°24'01"W 312.43'
L10 N00°31'53"E 307.39'
L11 S89°24'01"W 1075.79'
L12 S00°33'24"W 899.22'
L13 N89°24'01"W 840.58'
L14 N00°27'32"E 1327.89'
L15 S89°26'54"E 1328.08'
L16 N00°26'16"W 1908.67'
L17 S89°27'17"E 1327.35'
L18 S00°27'32"E 2642.93'
L19 S00°33'24"W 899.22'
L20 N89°24'01"W 840.58'
L21 N00°27'32"E 1327.89'
L22 S89°26'54"E 1328.08'
L23 N00°26'16"W 1908.67'
L24 S89°27'17"E 1327.35'
L25 S00°27'32"E 2642.93'
L26 S00°33'24"W 899.22'
L27 N89°24'01"W 840.58'
L28 N00°27'32"E 1327.89'
L29 S89°26'54"E 1328.08'
L30 N00°26'16"W 1908.67'
L31 S89°27'17"E 1327.35'
L32 S00°27'32"E 2642.93'

PROPERTY OWNER ANNEXATION EXHIBIT

PART OF SECTION 35, TOWNSHIP 35 NORTH, RANGE 9 WEST OF THE SECOND PRINCIPAL MERIDIAN, IN LAKE COUNTY, INDIANA.

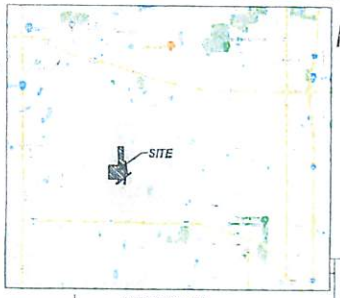

VICINITY MAP
NOT TO SCALE

BASIS OF BEARINGS

THE BASIS OF BEARINGS IS THE STATE PLANE COORDINATE SYSTEM (EPOS) NAD 83 (2011) ZONE 1302 (INDIANA WEST) WITH PROJECT ORIGIN AT
LATITUDE 41° 28' 35.08185" N
LONGITUDE 87° 25' 04.37350" W
ELLIPSOIDAL HEIGHT: 597.693 FT
GROUND SCALE FACTOR 1.0000522501
ALL MEASUREMENTS ARE ON THE GROUND.

STATE PLANE MERIDIAN

GRAPHIC SCALE

200 0 100 200 400 800

1" = 200'

AREA

LAKE CENTRAL SCHOOL CORP.:	2,613,554 SQ. FT.	59.9993 ACRES
NIPSCO	314,653 SQ. FT.	7.2234 ACRES
LBL DEVELOPMENT, LLC:	4,399,265 SQ. FT.	100.9932 ACRES
TOTAL AREA:	7,327,472 SQ. FT.	168.2159 ACRES

LEGAL DESCRIPTION

TOTAL ANNEXATION AREA:
PART OF SECTION 35, TOWNSHIP 35 NORTH, RANGE 9 WEST OF THE 2ND PRINCIPAL MERIDIAN, INDIANA, DESCRIBED AS FOLLOWS: BEGINNING AT THE NORTHWEST CORNER OF THE EAST HALF OF SAID SECTION 35; THENCE SOUTH 89 DEGREES 30 MINUTES 34 SECONDS EAST ALONG THE NORTH LINE OF SAID SECTION 35 A DISTANCE OF 710.10 FEET; THENCE SOUTH 00 DEGREES 27 MINUTES 32 SECONDS EAST, 2115.04 FEET TO THE CENTER OF BEAVER DAM DITCH; THENCE NORTH 54 DEGREES 10 MINUTES 31 SECONDS EAST, 211.57 FEET; THENCE NORTH 88 DEGREES 33 MINUTES 46 SECONDS EAST, 148.30 FEET; THENCE SOUTH 67 DEGREES 09 MINUTES 17 SECONDS EAST, 2107.47 FEET TO THE SOUTHERLY LINE OF A 150 FEET WIDE NORTHERN INDIANA PUBLIC SERVICE COMPANY PARCEL; THENCE SOUTH 50 DEGREES 31 MINUTES 33 SECONDS WEST ALONG SAID SOUTH LINE, 336.11 FEET TO THE NORTHEAST CORNER OF LOT 4 IN MEADOW VIEW SUBDIVISION, AS SHOWN IN PLAT BOOK 71, PAGE 33; THENCE SOUTH 00 DEGREES 33 MINUTES 24 SECONDS WEST, ALONG THE EAST LINE OF SAID LOT 4 EXTENDED, 896.25 FEET TO THE SOUTH LINE OF SAID SECTION 35; THENCE NORTH 89 DEGREES 24 MINUTES 01 SECONDS WEST ALONG THE SOUTH LINE OF SAID SECTION 35, 175.79 FEET TO THE WEST LINE OF SAID LOT 4 EXTENDED; THENCE NORTH 00 DEGREES 33 MINUTES 24 SECONDS EAST ALONG SAID WEST LINE, 848.38 TO THE NORTHWEST CORNER OF SAID LOT 4 AND THE POINT OF BEGINNING, IN LAKE COUNTY, INDIANA.

LAKE CENTRAL SCHOOL CORPORATION PARCEL:
PART OF SECTION 35, TOWNSHIP 35 NORTH, RANGE 9 WEST OF THE 2ND PRINCIPAL MERIDIAN, DESCRIBED AS FOLLOWS: COMMENCING AT THE NORTHWEST CORNER OF THE EAST HALF OF SAID SECTION 35; THENCE SOUTH 00 DEGREES 27 MINUTES 32 SECONDS EAST ALONG THE WEST LINE OF THE EAST HALF OF SAID SECTION 35, 2642.82 FEET; TO THE CENTER OF SECTION 35 AND THE POINT OF BEGINNING; THENCE CONTINUING SOUTH 00 DEGREES 27 MINUTES 32 SECONDS EAST ALONG SAID WEST LINE OF THE EAST HALF OF SAID SECTION 35, 1968.83 FEET; THENCE NORTH 89 DEGREES 26 MINUTES 54 SECONDS WEST, 1328.08 FEET TO THE WEST LINE OF THE EAST HALF OF THE SOUTHWEST QUARTER OF SAID SECTION 35; THENCE NORTH 00 DEGREES 26 MINUTES 18 SECONDS WEST ALONG SAID WEST LINE, 1968.87 FEET TO THE NORTHWEST CORNER OF THE WEST HALF OF SAID SOUTHWEST QUARTER; THENCE SOUTH 89 DEGREES 27 MINUTES 17 SECONDS EAST ALONG THE NORTH LINE OF SAID SOUTHWEST QUARTER, 1327.38 FEET TO THE POINT OF BEGINNING, IN LAKE COUNTY, INDIANA.

NIPSCO PARCEL:
PART OF SECTION 35, TOWNSHIP 35 NORTH, RANGE 9 WEST OF THE 2ND PRINCIPAL MERIDIAN, DESCRIBED AS FOLLOWS: COMMENCING AT THE NORTHWEST CORNER OF THE EAST HALF OF SAID SECTION 35; THENCE SOUTH 00 DEGREES 27 MINUTES 32 SECONDS EAST ALONG THE WEST LINE OF THE EAST HALF OF SAID SECTION 35, 4938.83 FEET TO THE POINT OF BEGINNING; THENCE NORTH 50 DEGREES 31 MINUTES 33 SECONDS EAST, 1818.46 FEET; THENCE SOUTH 67 DEGREES 09 MINUTES 17 SECONDS EAST, 177.33 FEET; THENCE SOUTH 50 DEGREES 31 MINUTES 33 SECONDS WEST, 1643.10 FEET TO THE WEST LINE OF THE EAST HALF OF SAID SECTION 35; THENCE SOUTH 00 DEGREES 27 MINUTES 32 SECONDS EAST ALONG SAID WEST LINE, 156.16 FEET TO THE SOUTH LINE OF SAID SECTION 35; THENCE NORTH 89 DEGREES 24 MINUTES 01 SECONDS WEST ALONG SAID SOUTH LINE, 372.43 FEET; THENCE NORTH 40 DEGREES 26 MINUTES 57 SECONDS EAST, 1160.23 FEET; THENCE NORTH 50 DEGREES 31 MINUTES 33 SECONDS EAST, 327.26 FEET TO SAID WEST LINE OF THE EAST HALF OF SECTION 35 AND THE POINT OF BEGINNING, IN LAKE COUNTY, INDIANA.

LBL DEVELOPMENT, LLC PARCEL:
PARCEL 1
PART OF SECTION 35, TOWNSHIP 35 NORTH, RANGE 9 WEST OF THE 2ND PRINCIPAL MERIDIAN, DESCRIBED AS FOLLOWS: BEGINNING AT THE NORTHWEST CORNER OF THE EAST HALF OF SAID SECTION 35; THENCE SOUTH 89 DEGREES 30 MINUTES 34 SECONDS EAST ALONG THE NORTH LINE OF SAID SECTION 35 A DISTANCE OF 710.10 FEET; THENCE SOUTH 00 DEGREES 27 MINUTES 32 SECONDS EAST, 2115.04 FEET TO THE CENTER OF BEAVER DAM DITCH; THENCE NORTH 54 DEGREES 10 MINUTES 31 SECONDS EAST, 211.57 FEET; THENCE NORTH 88 DEGREES 33 MINUTES 46 SECONDS EAST, 148.30 FEET; THENCE SOUTH 67 DEGREES 09 MINUTES 17 SECONDS EAST, 1827.24 FEET TO THE NORTHERLY LINE OF A 150 FEET WIDE NORTHERN INDIANA PUBLIC SERVICE COMPANY PARCEL; THENCE SOUTH 50 DEGREES 31 MINUTES 33 SECONDS WEST ALONG SAID NORTHERLY LINE, 1818.46 FEET TO THE WEST LINE OF THE EAST HALF OF SECTION 35; THENCE NORTH 00 DEGREES 27 MINUTES 32 SECONDS WEST ALONG SAID WEST LINE OF THE EAST HALF OF SAID SECTION 35, 4938.83 FEET, TO THE POINT OF BEGINNING, IN LAKE COUNTY, INDIANA.

PARCEL 2
PART OF SECTION 35, TOWNSHIP 35 NORTH, RANGE 9 WEST OF THE 2ND PRINCIPAL MERIDIAN, DESCRIBED AS FOLLOWS: COMMENCING AT THE NORTHWEST CORNER OF THE EAST HALF OF SAID SECTION 35; THENCE SOUTH 89 DEGREES 30 MINUTES 34 SECONDS EAST ALONG THE WEST LINE OF THE EAST HALF OF SAID SECTION 35, 5123.68 FEET TO THE SOUTHERLY LINE OF A 150 FEET WIDE NORTHERN INDIANA PUBLIC SERVICE COMPANY PARCEL; THENCE NORTH 50 DEGREES 31 MINUTES 33 SECONDS EAST ALONG SAID SOUTHERLY LINE, 1643.10 FEET TO THE NORTHWEST CORNER OF LOT 4 IN MEADOW VIEW SUBDIVISION, AS SHOWN IN PLAT BOOK 71, PAGE 33; THENCE CONTINUING ALONG SAID SOUTHERLY LINE, NORTH 50 DEGREES 31 MINUTES 33 SECONDS EAST, 336.08 FEET TO THE NORTHEAST CORNER OF SAID LOT 4; THENCE SOUTH 00 DEGREES 33 MINUTES 24 SECONDS WEST, ALONG THE EAST LINE OF SAID LOT 4 EXTENDED, 896.25 FEET TO THE SOUTH LINE OF SAID SECTION 35; THENCE NORTH 89 DEGREES 24 MINUTES 01 SECONDS WEST ALONG SAID SOUTH LINE, 175.79 FEET TO THE WEST LINE OF SAID LOT 4 EXTENDED; THENCE NORTH 00 DEGREES 33 MINUTES 24 SECONDS EAST ALONG SAID WEST LINE, 848.38 TO THE NORTHWEST CORNER OF SAID LOT 4 AND THE POINT OF BEGINNING, IN LAKE COUNTY, INDIANA.

LEGEND

- BOUNDARY LINE
- LOT LINE
- EXISTING EASEMENT LINE
- SECTION LINE
- DIVISIONAL SECTION LINE
- N NORTH
- S SOUTH
- E EAST
- W WEST
- CB CHORD BEARING
- A ARC LENGTH
- R RADIUS
- (REC) RECORD DATUM
- PROPERTY HEREBY ANNEXED
- NIPSCO PARCEL
- LAKE CENTRAL SCHOOL CORP. PARCEL
- LBL DEVELOPMENT, LLC PARCELS

GENERAL NOTES

1. THIS PLAT DOES NOT CONSTITUTE A PLAT OF SURVEY. NO ASSUMPTIONS OF OWNERSHIP, USE, OR POSSESSION SHALL BE CONSTRUED FOR THIS DOCUMENT.
2. DO NOT SCALE ANY DIMENSIONS FROM THIS PLAT.

PERIMETER DETAILS

TOTAL PERIMETER LENGTH: 17,355 FEET
PERIMETER CONTIGUOUS TO ST. JOHN: 3,051 FEET

SURVEYOR'S CERTIFICATE

STATE OF INDIANA)
) SS
COUNTY OF HAMILTON)

I, BRIAN C. RISMILLER, AN INDIANA PROFESSIONAL LAND SURVEYOR DO HEREBY CERTIFY THAT THE ANNEXATION PLAT DRAWN HEREON WAS PREPARED AT AND UNDER MY DIRECTION FROM OFFICIAL MAPS AND PLATS. ALL DIMENSIONS SHOWN ARE IN FEET AND DECIMAL PARTS THEREOF.

GIVEN UNDER MY HAND AND SEAL THIS 31ST DAY OF MAY, A.D., 2024.

BRIAN C. RISMILLER
INDIANA REGISTERED LAND SURVEYOR NO. LS20200083
MY LICENSE EXPIRES ON JULY 31, 2024.
brismiller@v3co.com

BRIAN CRAIG RISMILLER REGISTERED No. LS20200083 STATE OF INDIANA LAND SURVEYOR

Engineers
Scientists
Surveyors
7325 Janes Avenue, Suite 100
Woodridge, IL 60517
630.724.9200 voice
630.724.0384 fax
v3co.com

PREPARED FOR:
LBL DEVELOPMENT LLC
14400 Lakeshore Dr.
Cedar Lake, IN 46303.
708-759-0660

REVISIONS		
NO.	DATE	DESCRIPTION

PROPERTY OWNER ANNEXATION EXHIBIT
LBL 93RD AVE, CROWN POINT, IN

Project No: 210315
Group No: VP02.3A

DRAFTING COMPLETED: 05-31-24
FIELD WORK COMPLETED: N/A
DRAWN BY: MJP
CHECKED BY: BCR
PROJECT MANAGER: EJM
SCALE: 1" = 200'
SHEET NO. 1 of 1

FILE NO. ZA2020-5007 The Gates - Unit 32 North of 101st Avenue\dwg\2020-5007 PLAN B (2024).dwg 7/11/2024 9:46:30 AM CDT

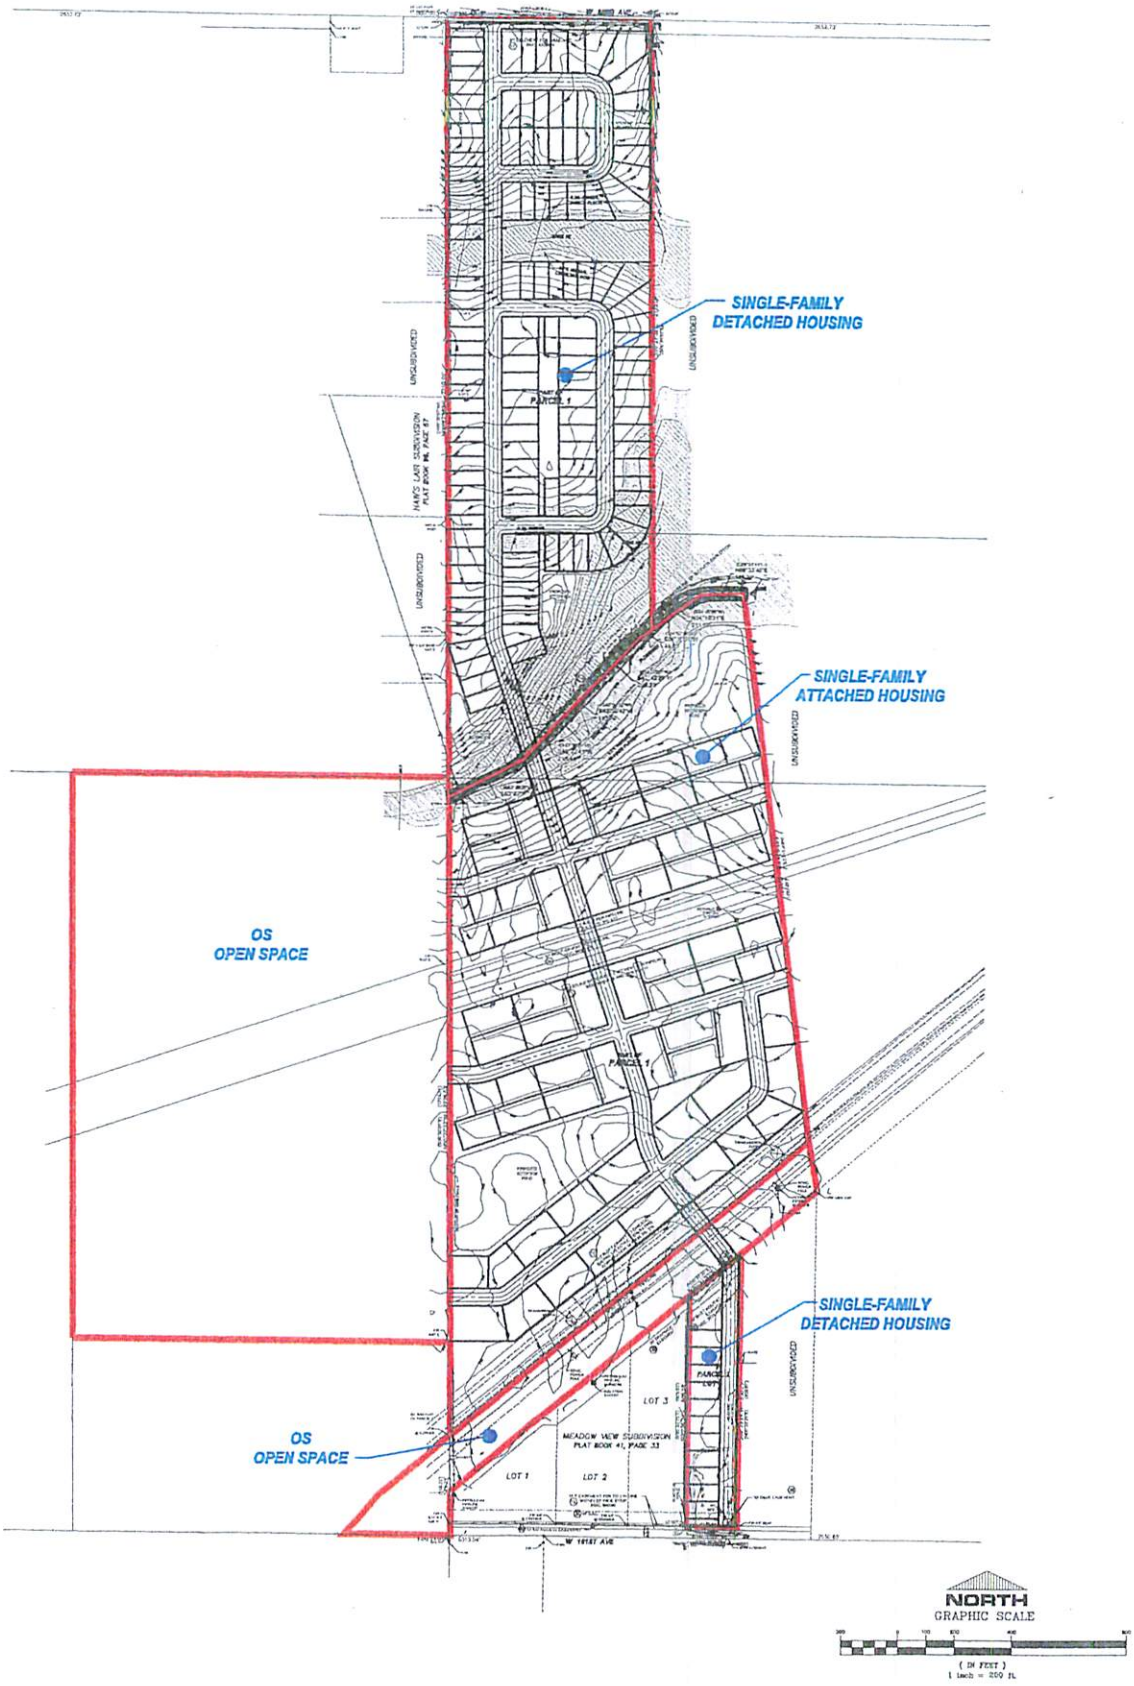

CLIENT: Lotton Development, 8310 W. 147th Avenue, Cedar Lake, Indiana 46303 JOB NO: 2020-5007 SCALE: 1" = 200'	07-11-2024 06-12-2024 05-21-2024 03-25-2024 02-23-2024 02-21-2024 REVISIONS: DATE: 02-19-2024	93rd Ave Annexation Housing Exhibit PROPOSED LOT LAYOUT	TORRENGA ENGINEERING, INC. CONSULTING ENGINEERS & LAND SURVEYORS 907 RIDGE ROAD, MUNSTER, INDIANA 46321 Tel. No.: (219) 836-8918 website: www.torrenga.com	SHEET 1 OF 1

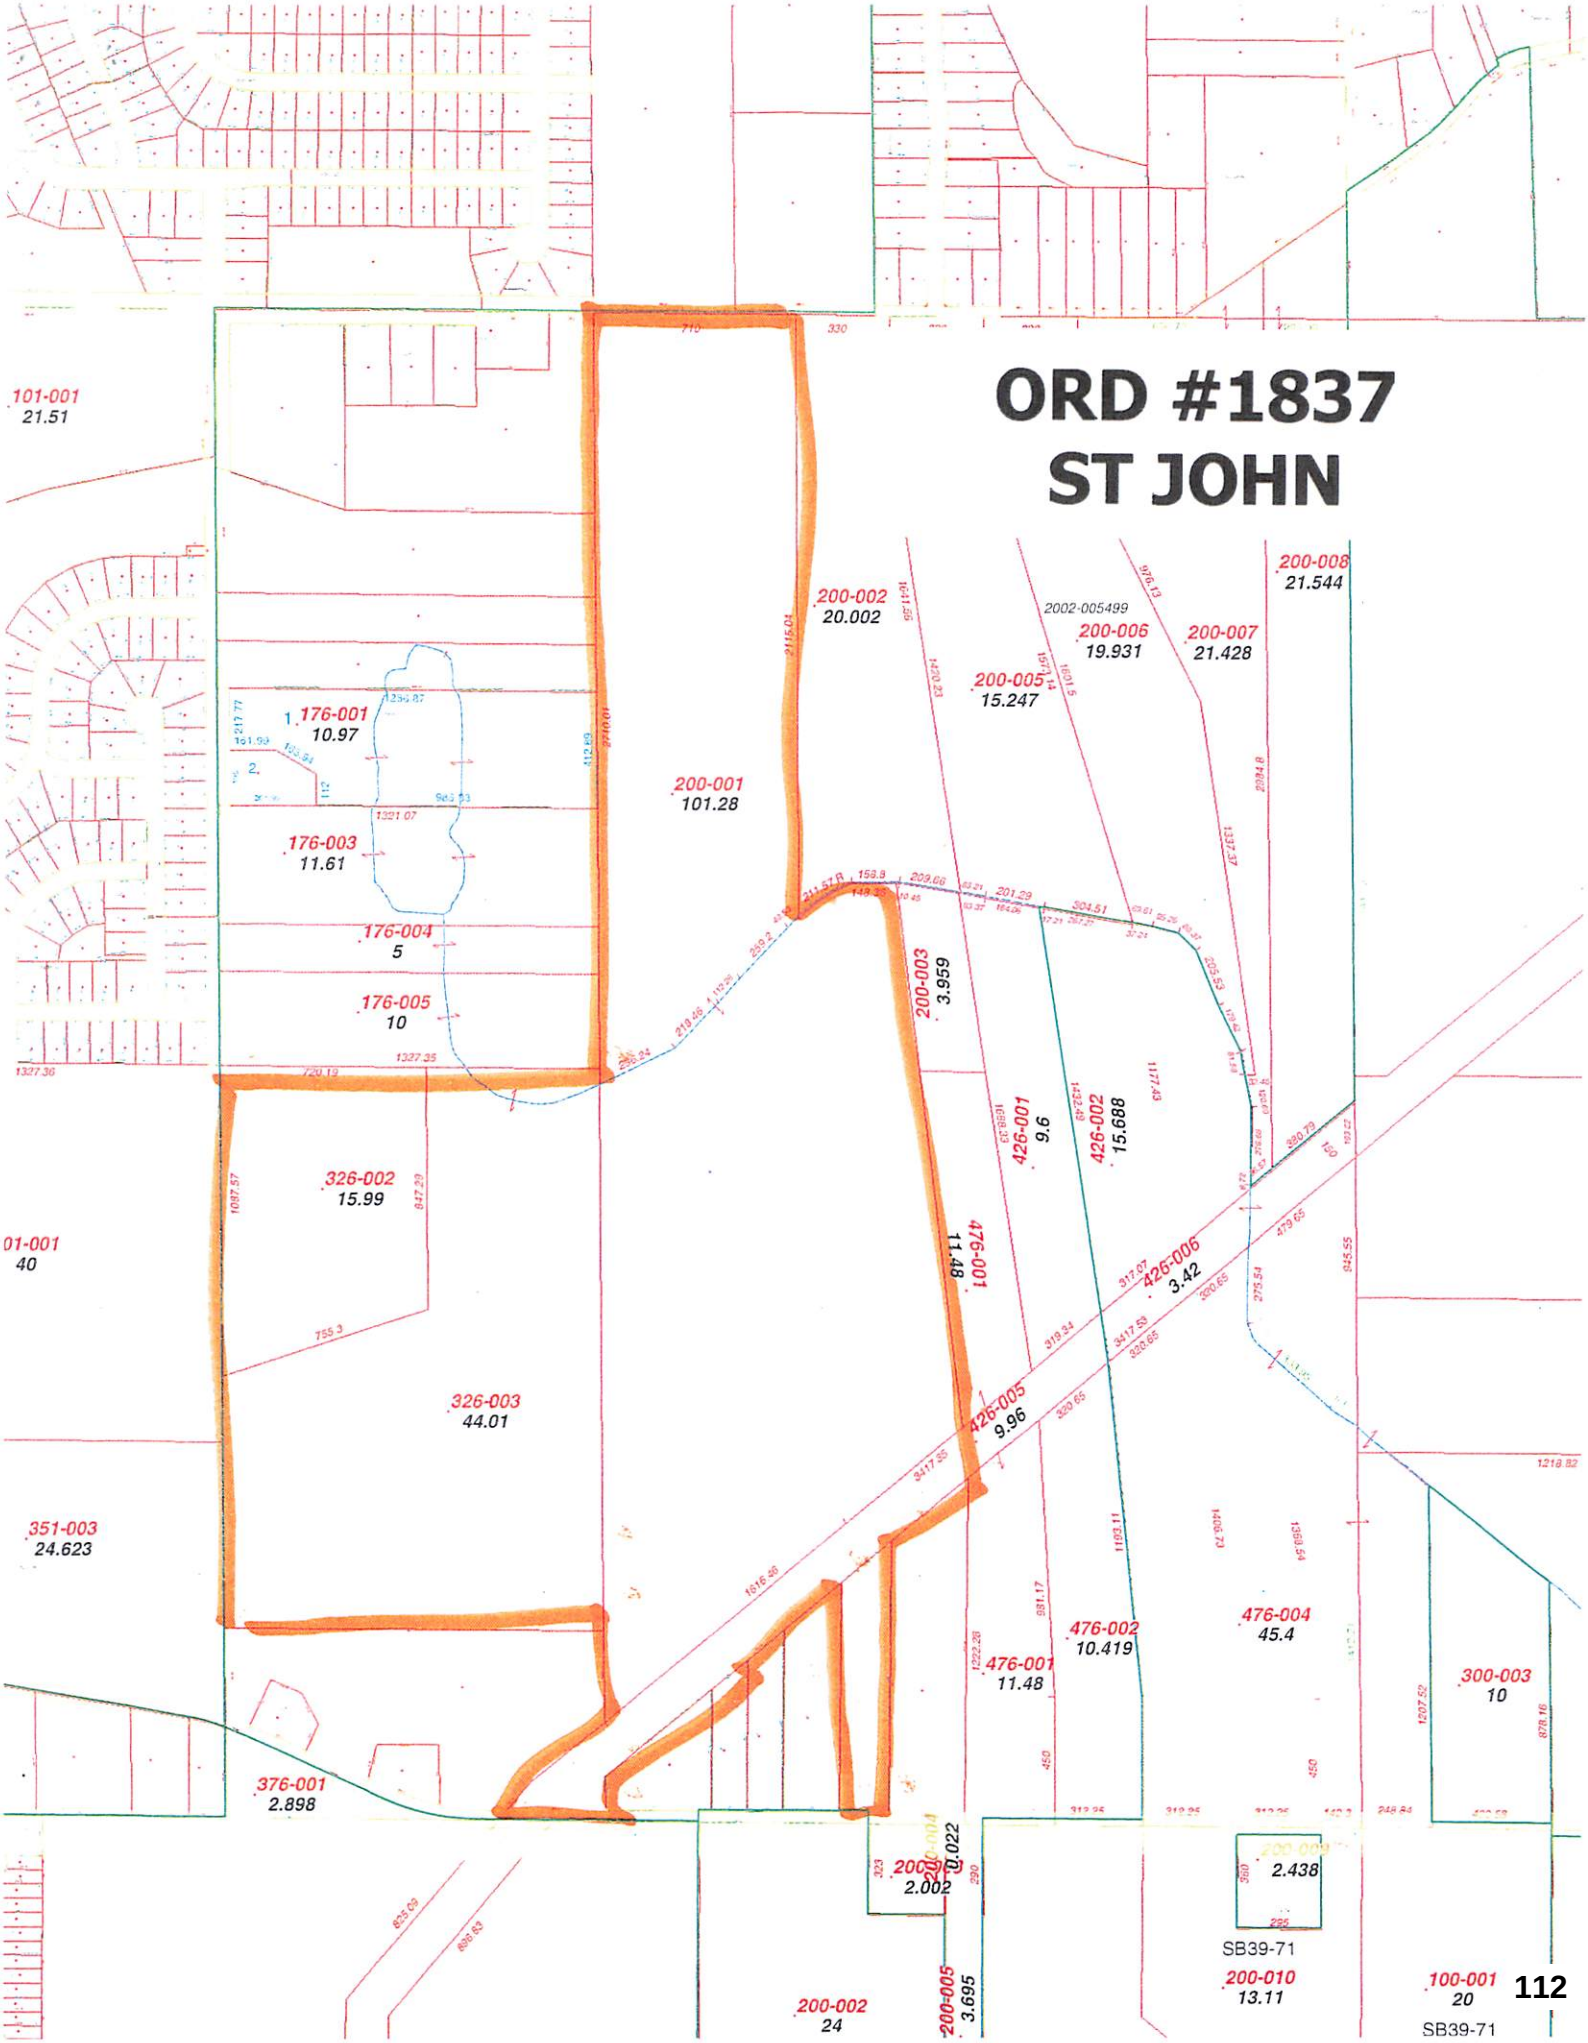
ORD #1837
ST JOHN
101-001
21.51
200-002
20.002
200-008
21.544
2002-005499
200-006
19.931
200-007
21.428
200-005
15.247
176-001
10.97
200-001
101.28
176-003
11.61
176-004
5
176-005
10
200-003
3.959
426-001
9.6
426-002
15.688
326-002
15.99
476-001
11.48
426-006
3.42
426-005
9.96
326-003
44.01
351-003
24.623
476-002
10.419
476-004
45.4
476-001
11.48
300-003
10
376-001
2.898
200-002
2.002
2.438
SB39-71
200-010
13.11
100-001
20
200-002
24
200-005
3.695
SB39-71

SJT 08

GEOID20

180890426071015
180890426071024
180890426072011
180890426072012
180890426072013
180890426073000
180890426073001
180890426073003
180890426073004
180890426073007
180890426073009
180890426073010
180890426073011
180890426073012
180890426073015
180890426073017
180890426073018
180890426073019
180890426073021
180890426074000
180890426074001
180890426074002
180890426112004
180890426112005
180890426112007 *
180890426112013
180890426112030 *
180890426112032
180890426112034
180890426112035
180890426112036
180890426112039
180890426112044

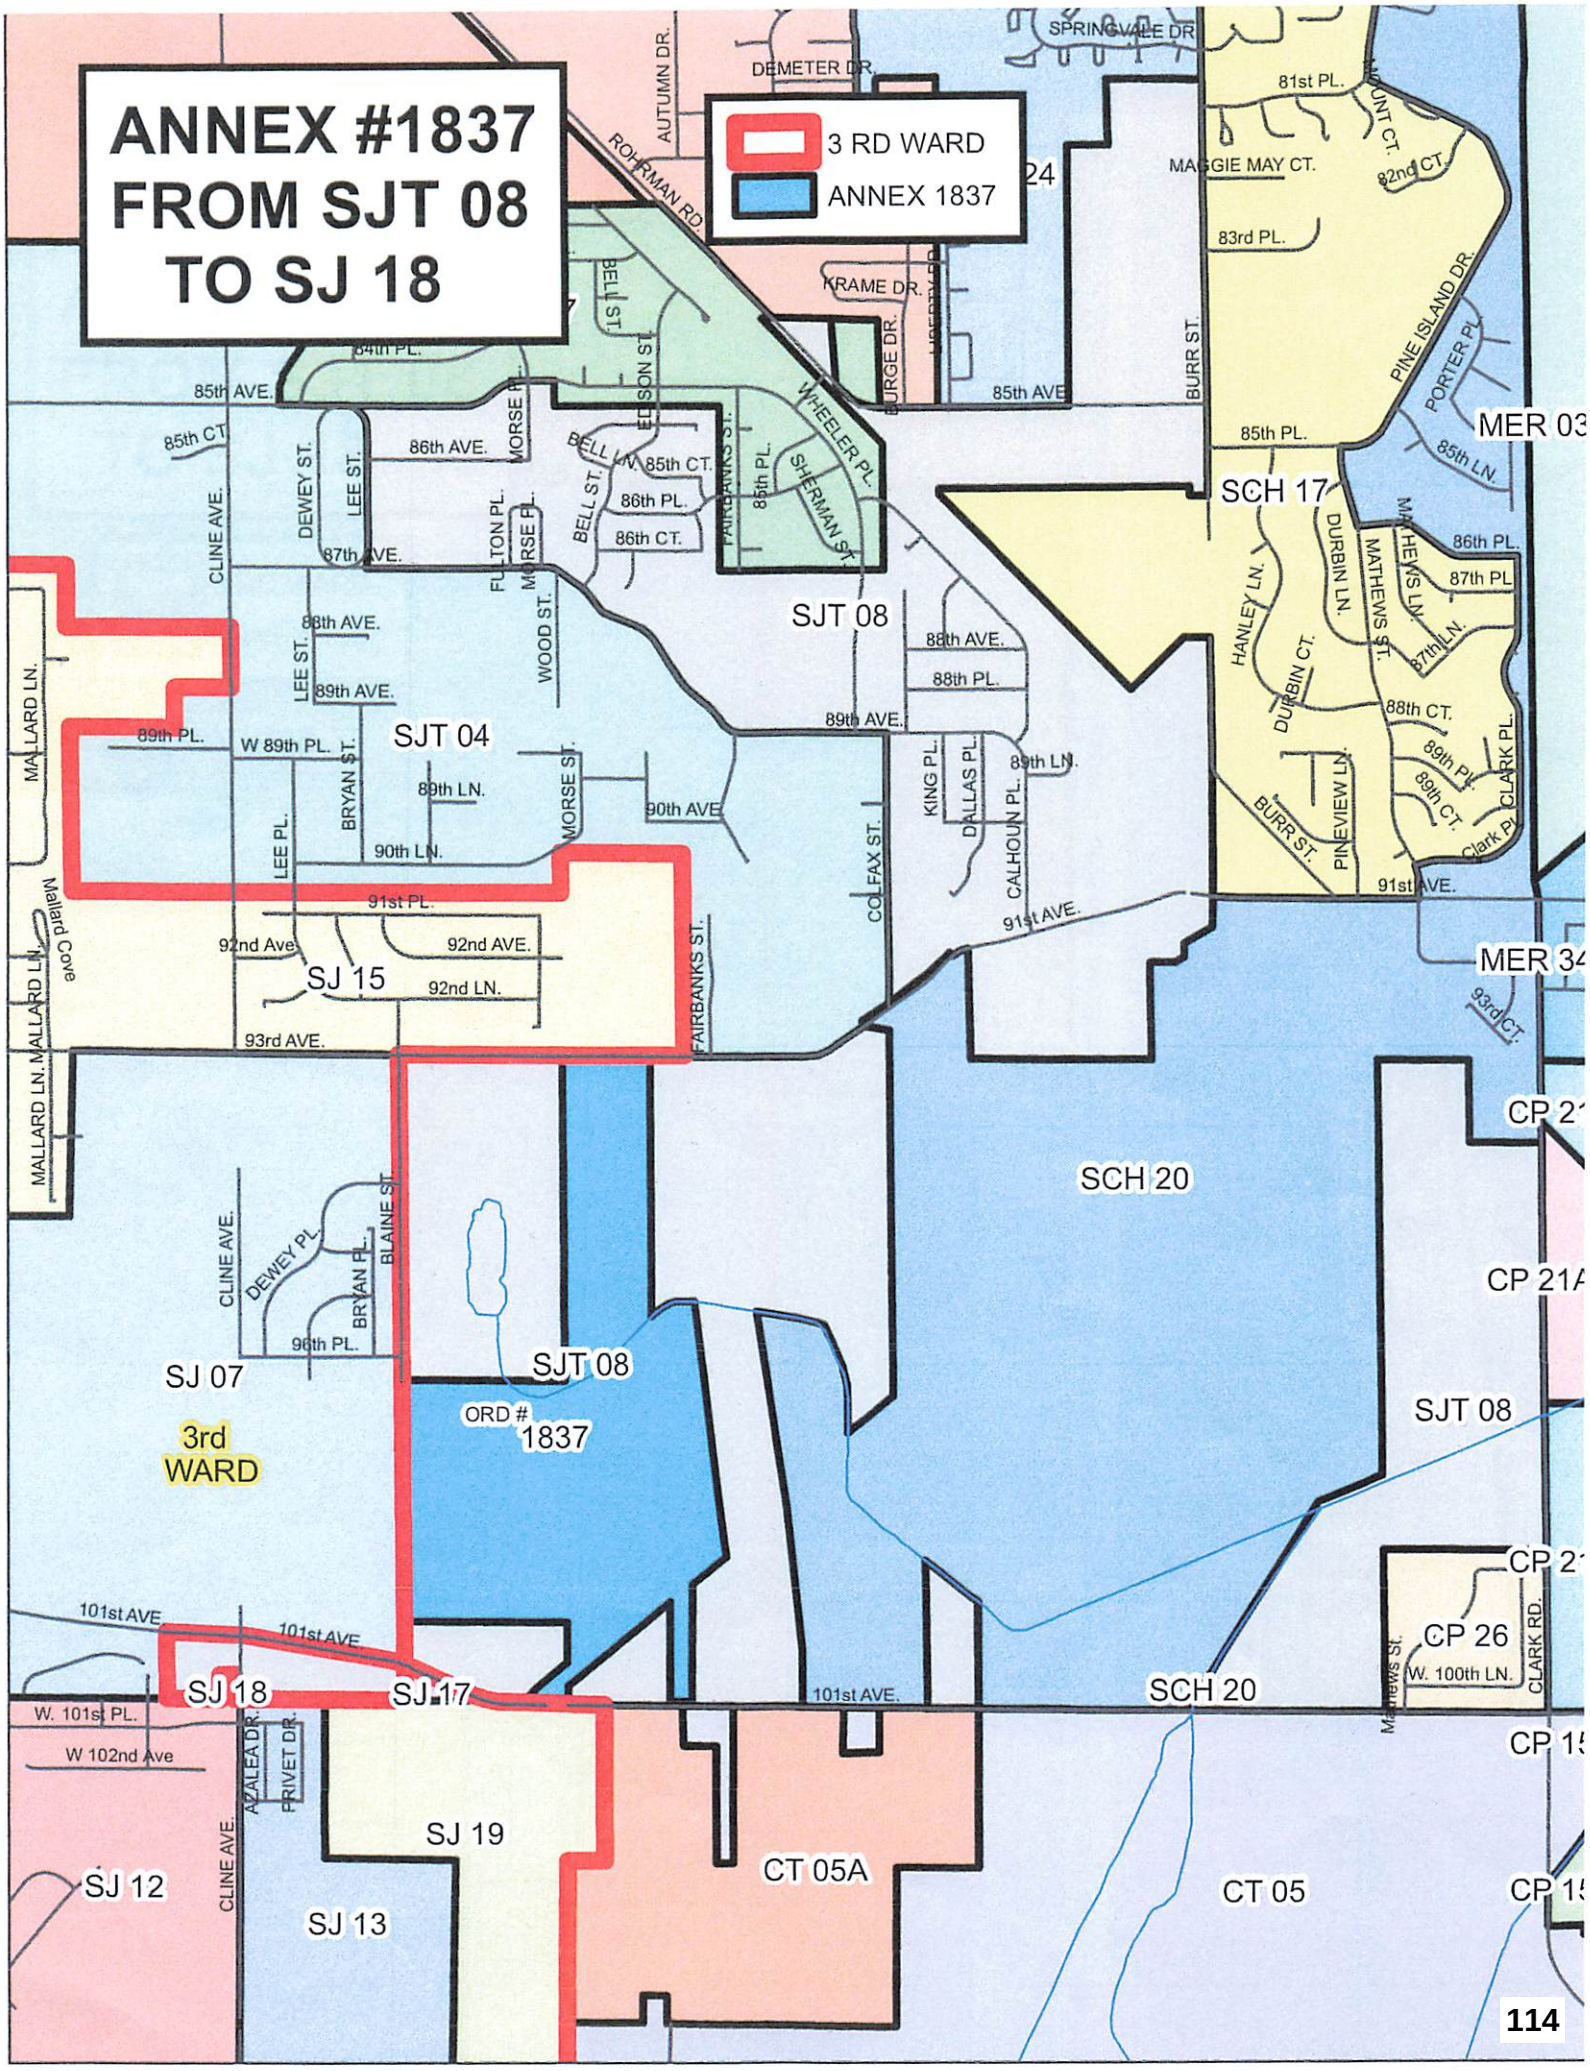
ANNEX #1837
FROM SJT 08
TO SJ 18
3 RD WARD
ANNEX 1837
SPRINGVALE DR
DEMETER DR.
AUTUMN DR.
ROHRMAN RD.
KRAME DR.
81st PL.
MAGGIE MAY CT.
82nd CT.
83rd PL.
PINE ISLAND DR.
PORTER PL.
BURR ST.
85th AVE.
85th PL.
85th LN.
MER 03
SCH 17
84th PL.
85th CT.
86th AVE.
86th PL.
86th CT.
87th AVE.
87th PL
87th LN.
88th AVE.
88th PL.
88th CT.
89th AVE.
89th PL.
89th LN.
W 89th PL.
90th AVE
90th LN.
91st PL.
91st AVE.
92nd Ave
92nd AVE.
92nd LN.
93rd AVE.
93rd CT.
MER 34
SJT 08
SJT 04
SJ 15
SCH 20
CP 21
CP 21A
CP 26
SJ 07
3rd
WARD
ORD #
1837
SJT 08
SJT 08
SJ 18
SJ 17
101st AVE
101st AVE.
W. 101st PL.
W 102nd Ave
W. 100th LN.
SCH 20
SJ 19
SJ 12
SJ 13
CT 05A
CT 05
CP 15
CP 15
CLINE AVE.
DEWEY ST.
LEE ST.
MORSE PL.
BELL ST.
ELSON ST.
WHEELER PL.
SHERMAN ST.
FAIRBANKS ST.
FULTON PL.
WOOD ST.
MALLARD LN.
BRYAN ST.
LEE PL.
COLFAX ST.
KING PL.
DALLAS PL.
CALHOUN PL.
HANLEY LN.
DURBIN LN.
DURBIN CT.
MATHEWS LN.
MATHEWS ST.
PINEVIEW LN.
CLARK PL.
Clark Pl.
Mallard Cove
DEWEY PL.
BRYAN PL.
BLAINE ST.
AZALEA DR.
PRIVET DR.
CLARK RD.
Mathews St.

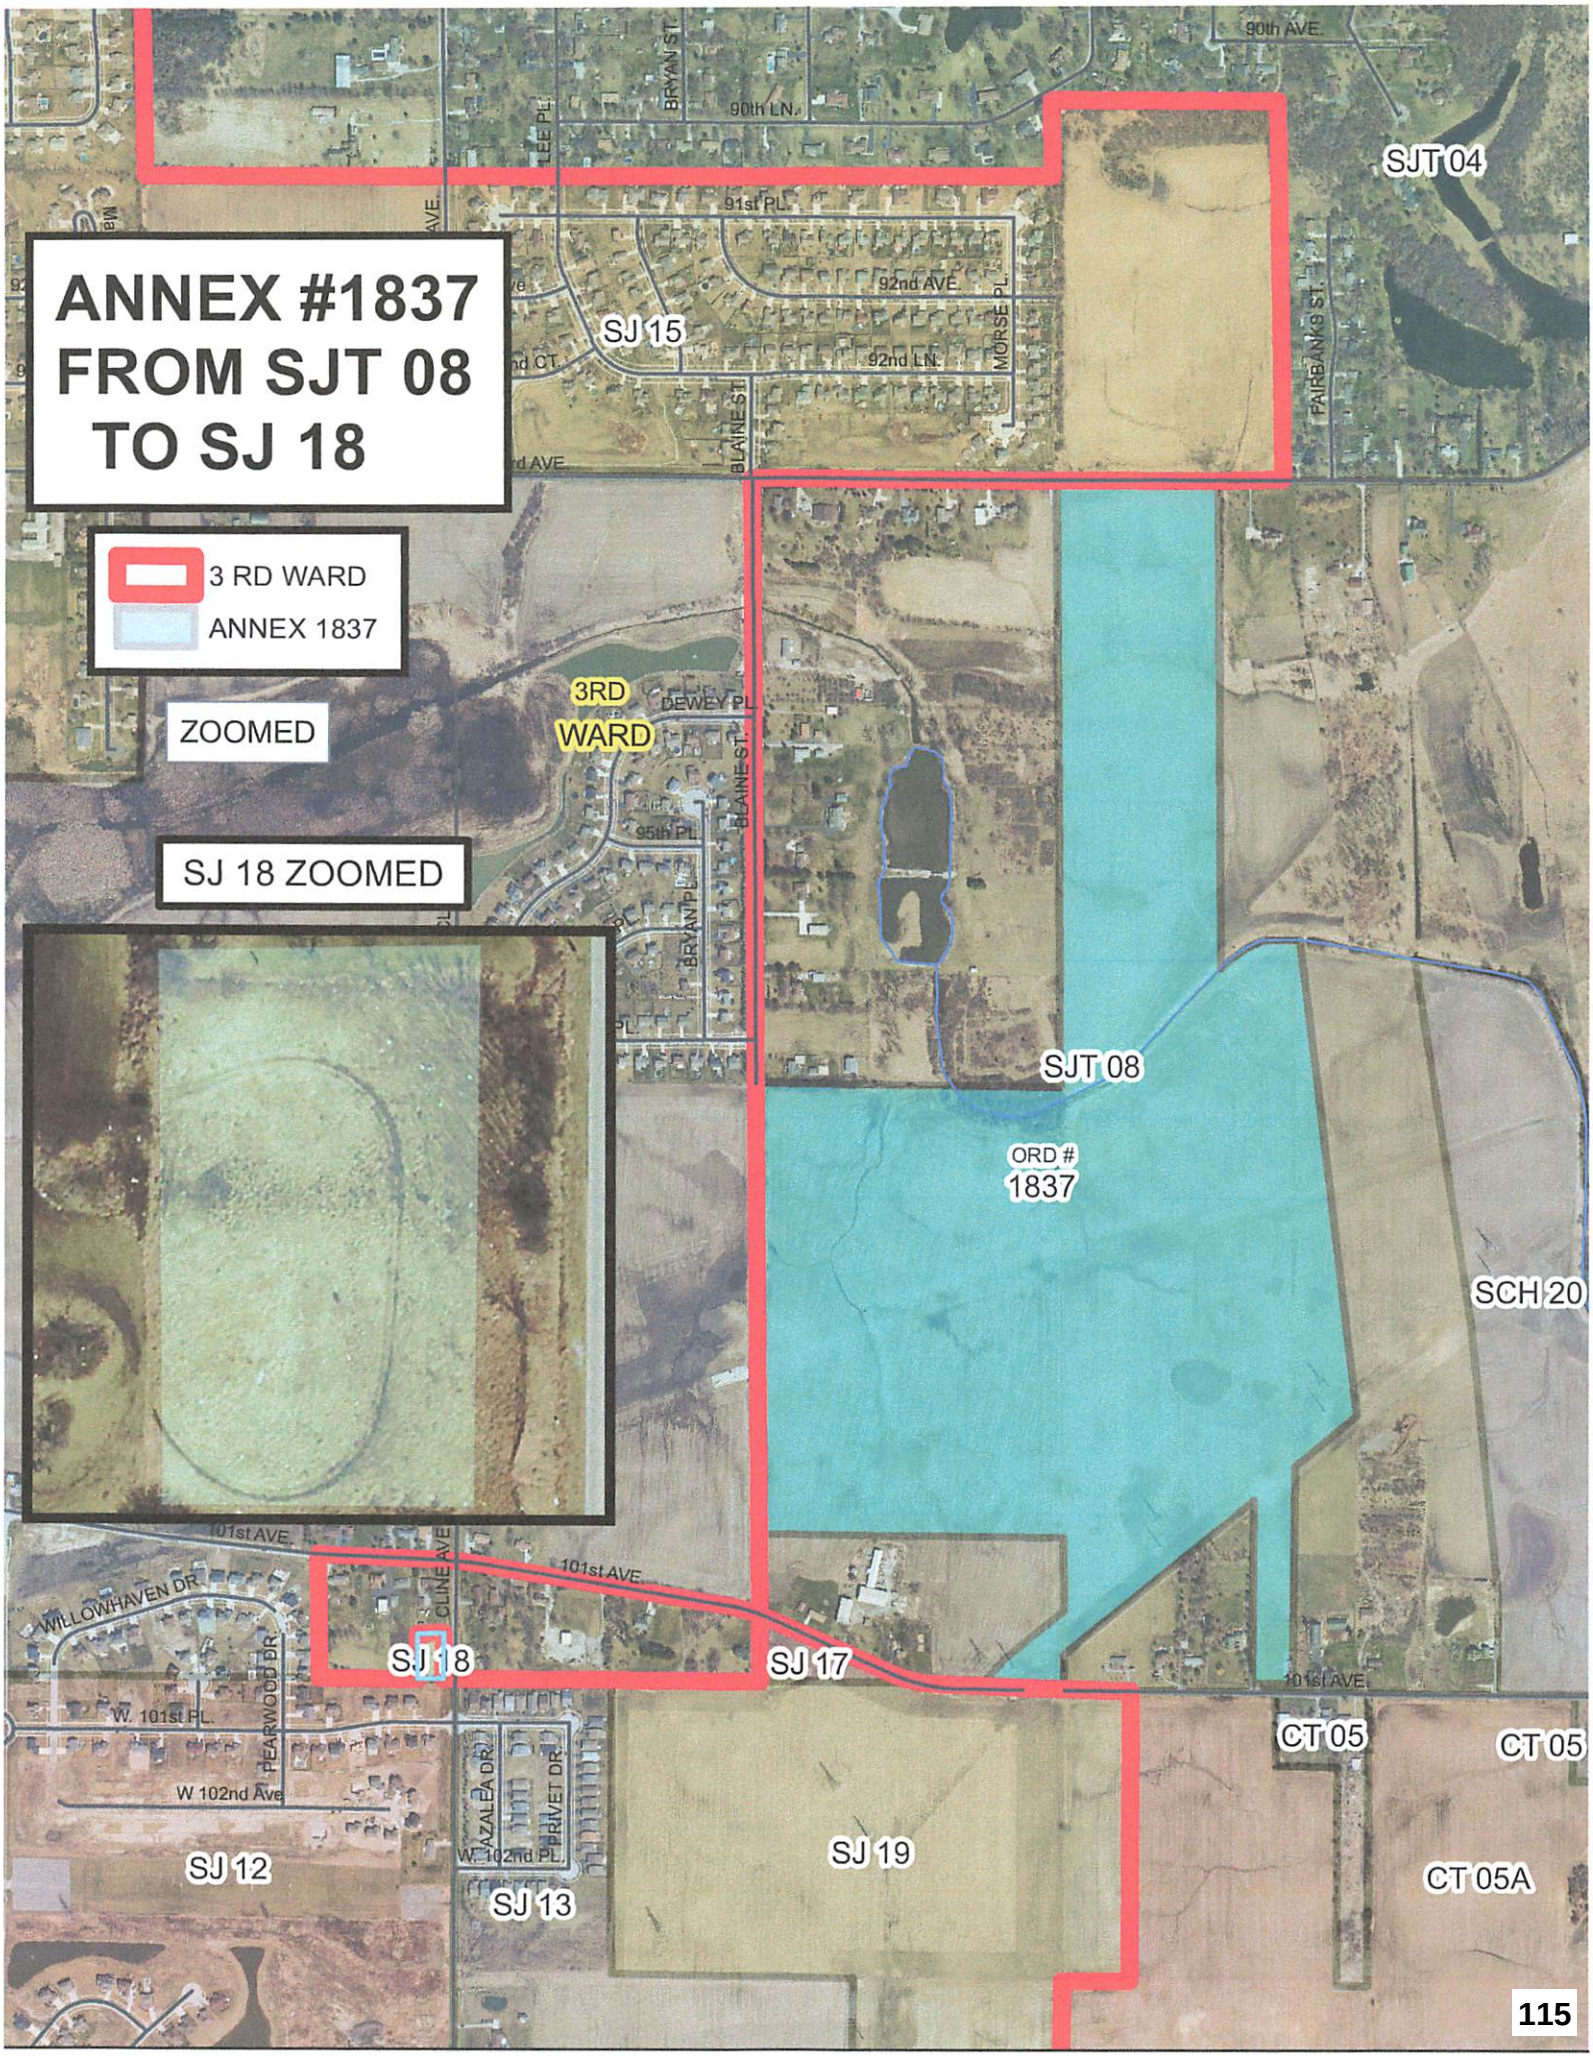
ANNEX #1837
FROM SJT 08
TO SJ 18
3 RD WARD
ANNEX 1837
ZOOMED
SJ 18 ZOOMED
3RD
WARD
SJT 04
SJ 15
SJT 08
ORD #
1837
SCH 20
SJ 18
SJ 17
SJ 12
SJ 13
SJ 19
CT 05
CT 05
CT 05A
90th AVE.
90th LN.
91st PL.
92nd AVE.
92nd LN.
MORSE PL.
FAIRBANKS ST.
BLAINE ST.
BRYAN ST.
LEE PL.
DEWEY PL.
95th PL.
BRYAN PL.
101st AVE.
CLINE AVE.
WILLOWHAVEN DR.
PEARWOOD DR.
W. 101st PL.
W 102nd Ave
AZALEA DR.
PRIVET DR.
W. 102nd PL.

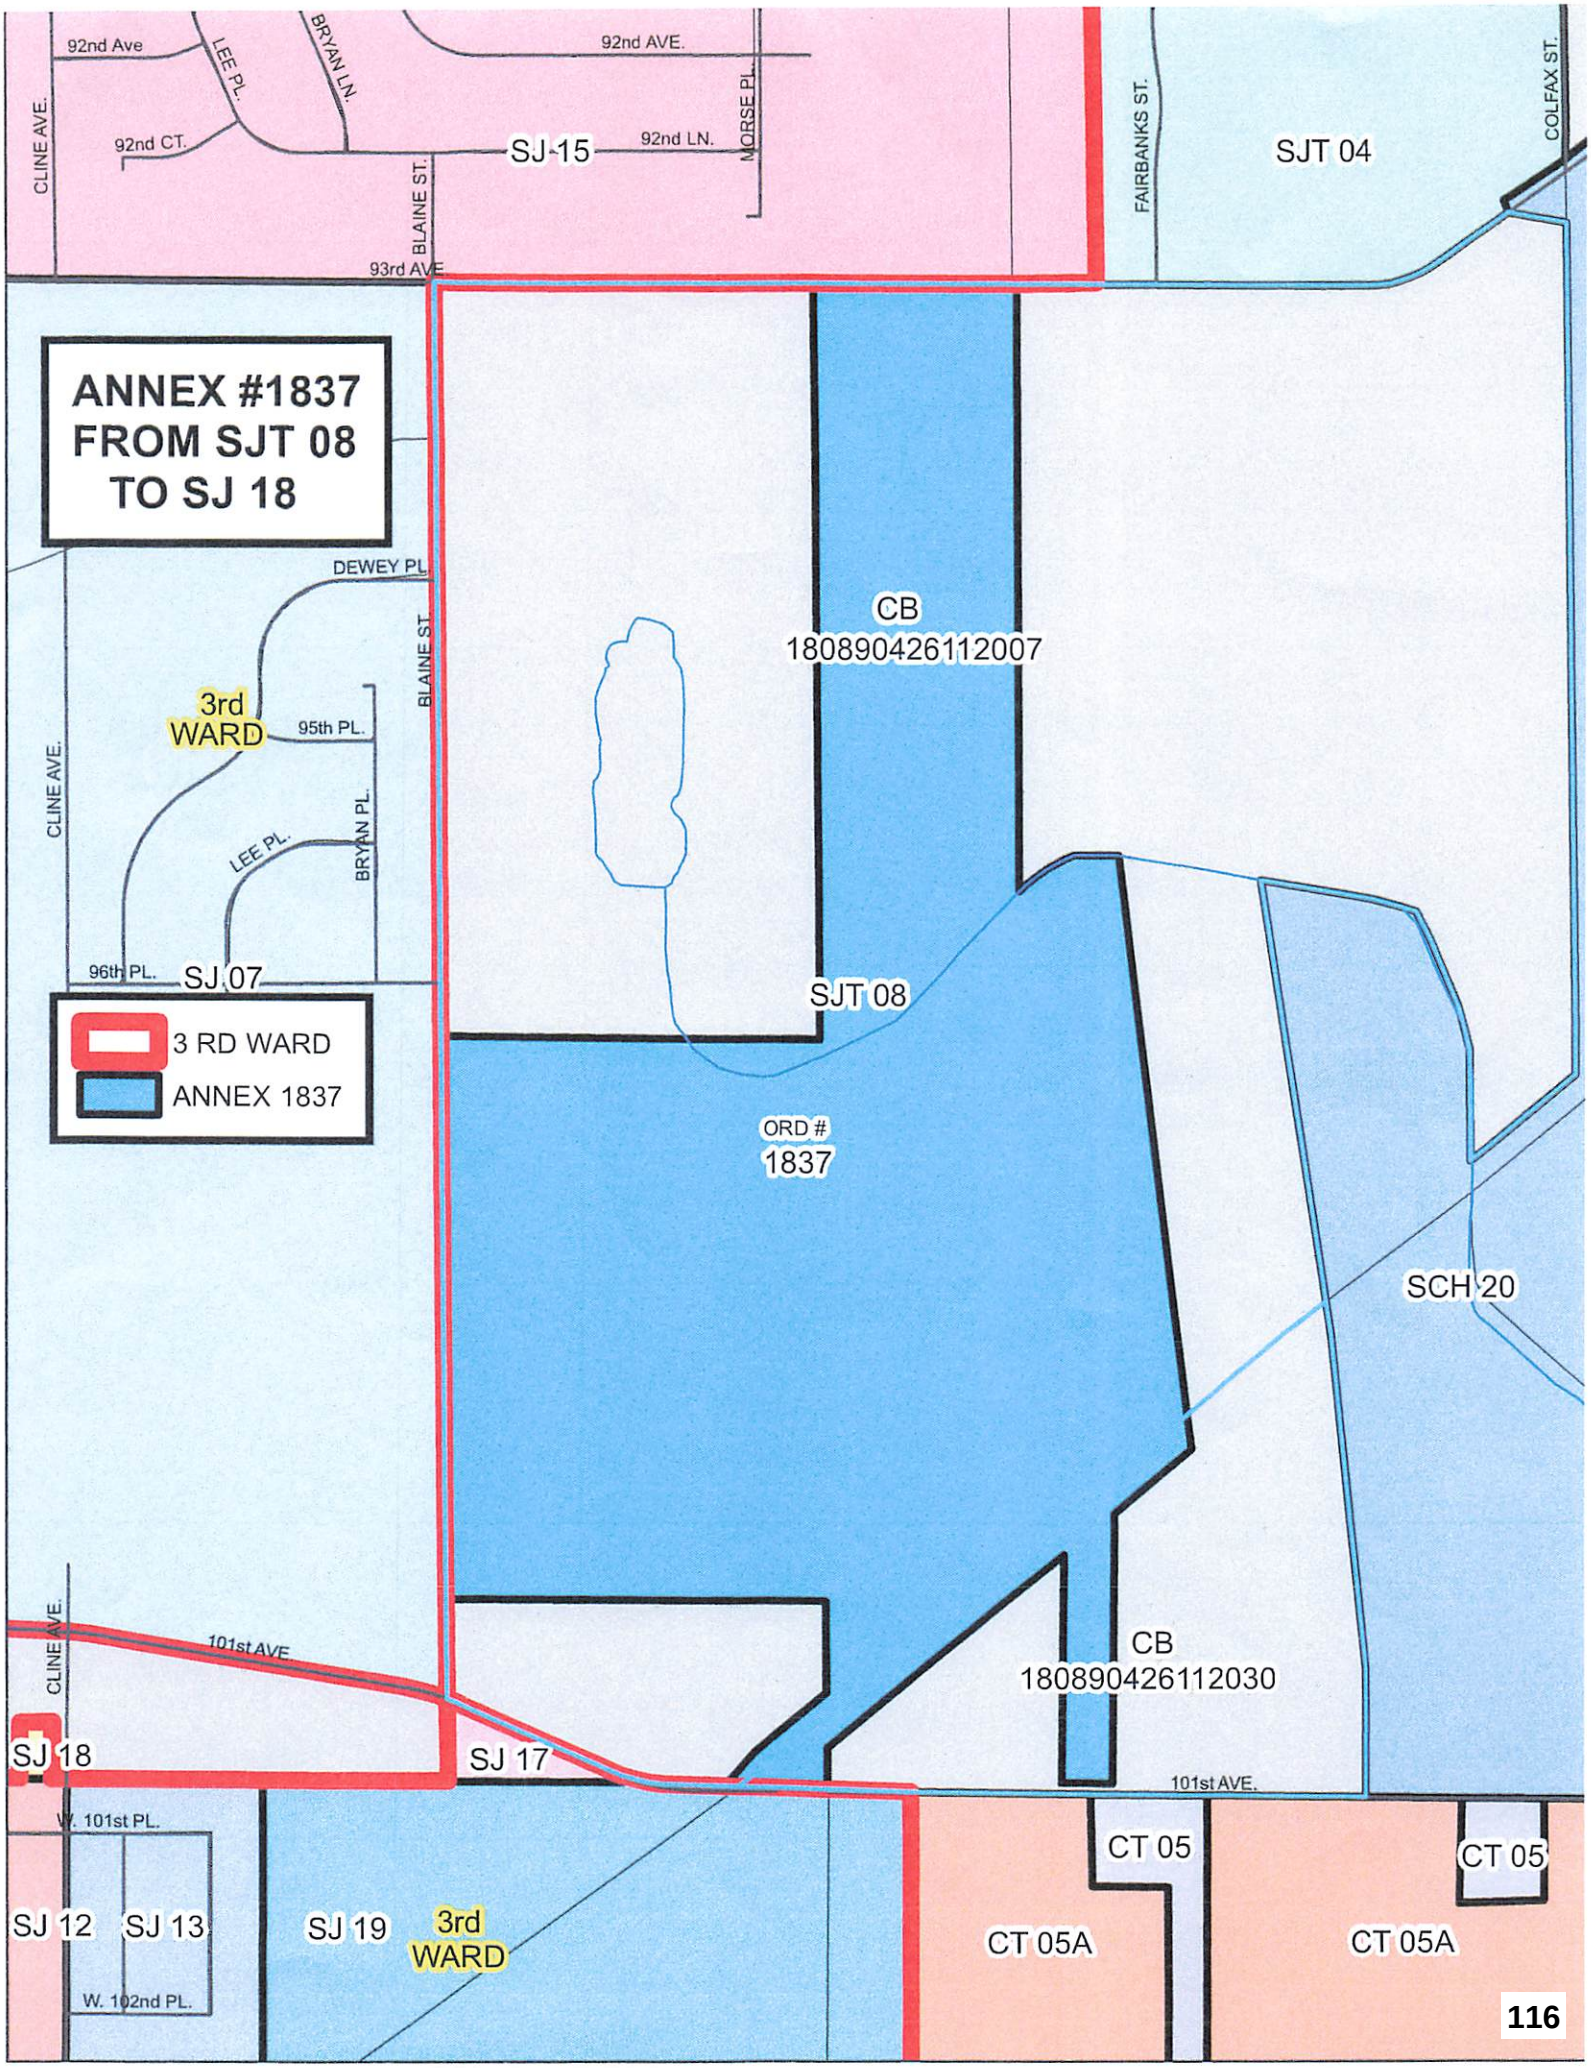
ANNEX #1837
FROM SJT 08
TO SJ 18
92nd Ave
LEE PL.
BRYAN LN
92nd AVE.
CLINE AVE.
92nd CT.
SJ-15
92nd LN.
MORSE PL.
BLAINE ST.
93rd AVE
FAIRBANKS ST.
SJT 04
COLFAX ST.
DEWEY PL
CB
180890426112007
3rd
WARD
95th PL.
BLAINE ST.
CLINE AVE.
BRYAN PL.
LEE PL.
96th PL.
SJ 07
SJT 08
3 RD WARD
ANNEX 1837
ORD #
1837
SCH 20
CB
180890426112030
101st AVE
CLINE AVE.
SJ 18
SJ 17
101st AVE.
W. 101st PL.
CT 05
CT 05
SJ 12
SJ 13
SJ 19
3rd
WARD
CT 05A
CT 05A
W. 102nd PL.

PRECINCT SUMMARY STATEMENT

3/14 (IEC-8)

State Form 13332 (R7/7-06)

Indiana Election Commission (IC 3-11-1.5-15) **Name of County __LAKE__**

INSTRUCTIONS: See Indiana Code 3-11-1.5-25 for periods during which precinct boundary changes may **NOT** take effect.

Indiana Code 3-11-1.5-15 requires that a county include the following items in a proposed precinct establishment order submitted to the Indiana Election Division:

1. A map of each precinct to be established by the proposed order. A county may submit these maps in electronic form.
2. A description of the boundaries of each precinct to be established by the proposed order that identifies any census blocks located entirely within the precinct.
3. An estimated number of voters in each precinct to be established by the proposed order, based on the registration records maintained by the county voter registration office.
4. A statement designating a polling place for the precinct that complies with the polling place accessibility requirements.
5. Any additional information required by rules adopted by the Indiana Election Commission under IC 4-22-2.

General Precinct Information

1. Name Of Proposed Precinct	2. Is this a new precinct?	3. Election Division & STFID Number *(To Be Completed By Election Division)*	
SJ 18	☐ Yes X ☐ No		

4. District Information

Congressional 1 Indiana Senate 1 Indiana House 14

5. Number Of Active Voters *(IC 3-5-2-1.7)*	6. Number Of Inactive Voters	7. Number Of Registered Voters *(Must Equal Total Of Active And Inactive Voters)*
0	0	0

8. Total Number Of Precincts In The County If Submission Is Approved

_____ Voting Precincts 6 Non-Voting Precincts

9. Date Of County Executive's Adopted Order	10. Date Of First Election After Precincts Are Approved
	MAY 5, 2026

11. Precincts Affected By This Proposed Order *(Complete a Precinct Summary Statement for each precinct. Please note that when changing boundaries of one precinct you will need to complete a separate IEC-8 for any other precinct affected by the change.)*

SJT 08 SJ-17 (Eliminate)

12. List Any Attached Documents *(i.e. map 6 of 20 maps, etc.)*

MAPS, CENSUS BLOCKS, AERIAL VIEW, ANNEX ORD # 1837

Does any portion of the newly established precinct split or divide any of the following?	Yes	No
13. School Corporation District Boundary		X
14. City or Town Boundary		X
15. City or Town Council District Boundary		X
16. Census Block Boundary	X	
17. Other *(Please Describe)*		X

Method of Voting

18. ☐ Optical Scan Ballot Card ☐ Electronic X ☐ Combination *(Please Specify)*: **MICROVOTE**

19. What is the designated location and address for the polling place for this precinct?

CLARK MIDDLE SCHOOL (DOOR 1)
8915 W 93RD AVE
SAINT JOHN, IN 46373

(NOTE: This designation of a polling place remains in effect until later action by the county executive under state law.)

20. Does this polling place meet Indiana's polling place accessibility requirements? ☐ X Yes ☐ No

Precinct Change Reason

21. Briefly state the reason for the precinct change. *(Attach additional sheet if necessary.)*

ANNEXATION ORD # 1837 , merge Pct. 17 + 18 together

Additional Information

22. Name and Contact Information Of County Election Staff Person Who Prepared This Form:

BRENDA WEATHERSPOON 219-755-3795
ANNETTE MELLADY 219-755-3795

23. Does the county have access to Geographic Information System (GIS)? ☐ X Yes ☐ No

Name and Contact Information Of County GIS Staff:

Same as above

24. Does the county use Census Tiger files? ☐ Yes ☐ X No

State Office Use Only

25. Type Of Geographic Files Used by County *(If Known By Staff Of The Indiana Election Division Or Office Of Census Data)*

SJ 18
GEOID20
180890426112008
180890426112013 *SPLIT WITH SJT 08 FROM EARLIER ORD # 1800 ANNEX FROM 2023

SJ 18
GEOID20
180890426112013 *
180890429041000 *
180890426112008

17

From SJT:88 to SJ:18 Ward 3

ORDINANCE NO. 1837

AN ORDINANCE OF THE TOWN OF ST. JOHN, LAKE COUNTY, INDIANA ANNEXING ADJACENT AND CONTIGUOUS TERRITORY

BE IT AND IT HEREBY IS ORDAINED by the Town Council of the TOWN OF ST. JOHN, Lake County, Indiana, as follows:

WHEREAS, the TOWN OF ST. JOHN, Lake County, Indiana, received a petition signed by all owners requesting that certain property adjacent to or abutting the corporate boundary of the TOWN OF ST. JOHN, commonly known as 93rd Ave., Crown Point, IN 46307 should be annexed to the TOWN OF ST. JOHN; and

WHEREAS, the whole parcel is at least or in excess of one-eighth (1/8) contiguous to the corporate boundary limits of the TOWN OF ST. JOHN; and

WHEREAS, the territory sought to be annexed is needed and can be utilized by the TOWN OF ST. JOHN for its development in the reasonably near future; and

WHEREAS, the real estate commonly known as 93rd Ave., Crown Point, IN 46307 will be connected to sanitary sewer service and potable water service provided by the TOWN OF ST. JOHN; and

WHEREAS, the Town Council of the TOWN OF ST. JOHN, Lake County, Indiana, introduced and held a duly noticed public hearing on this proposed Annexation Ordinance on July 24, 2024; and

WHEREAS, the TOWN OF ST. JOHN, by resolution, has adopted a written fiscal plan and established a definite policy that meets the requirements of I.C. 36-4-3-13, as amended, with respect to this whole parcel of real estate.

NOW, THEREFORE, BE IT ORDAINED by the Town Council of the TOWN OF ST. JOHN, Lake County, Indiana:

SECTION ONE: That, pursuant to I.C. 36-4-3-5.1, the following described parcel of real estate be, and the same is, hereby annexed to and declared a part of the TOWN OF ST. JOHN, Lake County, Indiana, to-wit:

LEGAL DESCRIPTION:

TOTAL ANNEXATION AREA:
PART OF SECTION 35, TOWNSHIP 35 NORTH, RANGE 9 WEST OF THE 2ND PRINCIPAL MERIDIAN, DESCRIBED AS FOLLOWS: BEGINNING AT THE NORTHWEST CORNER OF THE EAST HALF OF SAID SECTION 35; THENCE SOUTH 89 DEGREES 30 MINUTES 34 SECONDS EAST ALONG THE NORTH LINE OF SAID SECTION 35 A DISTANCE OF 710.10 FEET; THENCE SOUTH 00 DEGREES 27 MINUTES 32 SECONDS EAST, 2115.04 FEET TO THE CENTER OF BEAVER DAM DITCH; THENCE NORTH 54 DEGREES 10 MINUTES 31 SECONDS EAST, 211.57 FEET; THENCE NORTH 88 DEGREES 33 MINUTES 46 SECONDS EAST, 148.36 FEET; THENCE SOUTH 07 DEGREES 09 MINUTES 17

GINA PIMENTEL
RECORDER
STATE OF INDIANA
LAKE COUNTY
RECORDED AS PRESENTED
2024-026277
1:50 PM 2024 Aug 29

FILED
AUG 29 2024
PEGGY HOLINGA KATONA
LAKE COUNTY AUDITOR

SECONDS EAST, 2107.87 FEET TO THE SOUTHERLY LINE OF A 150 FEET WIDE NORTHERN INDIANA PUBLIC SERVICE COMPANY PARCEL; THENCE SOUTH 50 DEGREES 31 MINUTES 33 SECONDS WEST ALONG SAID SOUTH LINE, 338.11 FEET TO THE NORTHEAST CORNER OF LOT 4 IN MEADOW VIEW SUBDIVISION, AS SHOWN IN PLAT BOOK 71, PAGE 33; THENCE SOUTH 00 DEGREES 35 MINUTES 24 SECONDS WEST, ALONG THE EAST LINE OF SAID LOT 4 EXTENDED, 996.25 FEET TO THE SOUTH LINE OF SAID SECTION 35; THENCE NORTH 89 DEGREES 24 MINUTES 01 SECONDS WEST ALONG SAID SOUTH LINE, 175.79 FEET TO THE WEST LINE OF SAID LOT 4 EXTENDED; THENCE NORTH 00 DEGREES 35 MINUTES 24 SECONDS EAST ALONG SAID WEST LINE, 848.38 FEET TO A POINT ON SAID SOUTHERLY LINE OF 150 FEET WIDE NORTHERN INDIANA PUBLIC SERVICE COMPANY PARCEL, SAID POINT BEING ALSO THE NORTHWEST CORNER OF SAID LOT 4; THENCE SOUTH 50 DEGREES 31 MINUTES 33 SECONDS WEST ALONG SAID SOUTHERLY LINE, 1075.29 FEET TO THE WEST LINE OF THE EAST HALF OF SAID SECTION 35; THENCE SOUTH 00 DEGREES 27 MINUTES 32 SECONDS EAST ALONG SAID WEST LINE, 156.16 FEET TO THE SOUTH LINE OF SAID SECTION 35; THENCE NORTH 89 DEGREES 24 MINUTES 01 SECONDS WEST ALONG SAID SECTION LINE, 372.43 FEET; THENCE NORTH 40 DEGREES 26 MINUTES 07 SECONDS EAST, 180.22 FEET; THENCE NORTH 50 DEGREES 31 MINUTES 33 SECONDS EAST, 327.39 FEET TO SAID WEST LINE OF THE EAST HALF OF SECTION 35; THENCE NORTH 00 DEGREES 27 MINUTES 32 SECONDS WEST ALONG SAID WEST LINE, 324.87 FEET; THENCE NORTH 89 DEGREES 26 MINUTES 54 SECONDS WEST, 1328.08 FEET TO THE WEST LINE OF THE EAST HALF OF THE SOUTHWEST QUARTER OF SAID SECTION 35; THENCE NORTH 00 DEGREES 26 MINUTES 16 SECONDS WEST ALONG SAID WEST LINE, 1968.67 FEET TO THE NORTHWEST CORNER OF THE WEST HALF OF SAID SOUTHWEST QUARTER; THENCE SOUTH 89 DEGREES 27 MINUTES 17 SECONDS EAST ALONG THE NORTH LINE OF SAID SOUTHWEST QUARTER, 1327.36 FEET TO THE CENTER OF SAID SECTION 35; THENCE NORTH 00 DEGREES 27 MINUTES 32 SECONDS WEST ALONG THE WEST LINE OF THE EAST HALF OF SAID SECTION 35, 2642.92 FEET, TO THE POINT OF BEGINNING, IN LAKE COUNTY, INDIANA.

SECTION TWO: That the parcel of real estate sought to be annexed will be assigned to Town Council District (Ward) Three (3) as a voting district in the TOWN OF ST. JOHN.

SECTION THREE: That the zoning district classifications of said parcels of real estate is hereby determined to be as follows:

LBL Development LLC Parcels, PUD District (Planned Unit Development)

PARCEL 1

PART OF SECTION 35, TOWNSHIP 35 NORTH, RANGE 9 WEST OF THE 2ND PRINCIPAL MERIDIAN, DESCRIBED AS FOLLOWS: BEGINNING AT THE NORTHWEST CORNER OF THE EAST HALF OF SAID SECTION 35; THENCE SOUTH 89 DEGREES 30 MINUTES 34 SECONDS EAST ALONG THE NORTH LINE OF SAID SECTION 35 A DISTANCE OF 710.10 FEET; THENCE SOUTH 00 DEGREES 27 MINUTES 32 SECONDS EAST, 2115.04 FEET TO THE CENTER OF BEAVER DAM DITCH; THENCE NORTH 54 DEGREES 10 MINUTES 31 SECONDS EAST, 211.57 FEET; THENCE NORTH 88 DEGREES 33 MINUTES 46 SECONDS EAST, 148.36 FEET; THENCE SOUTH 07 DEGREES 09 MINUTES 17 SECONDS EAST, 1927.24 FEET TO THE NORTHERLY LINE OF A 150 FEET WIDE NORTHERN INDIANA PUBLIC SERVICE COMPANY PARCEL; THENCE SOUTH 50 DEGREES 31 MINUTES 33 SECONDS WEST ALONG SAID NORTHERLY LINE, 1616.46 FEET TO THE WEST LINE OF THE EAST HALF OF SECTION 35; THENCE NORTH 00 DEGREES 27 MINUTES 32 SECONDS WEST ALONG SAID WEST LINE OF THE EAST HALF OF SAID SECTION 35, 4936.63 FEET, TO THE POINT OF BEGINNING, IN LAKE COUNTY, INDIANA.

PARCEL 2

PART OF SECTION 35, TOWNSHIP 35 NORTH, RANGE 9 WEST OF THE 2ND PRINCIPAL MERIDIAN, DESCRIBED AS FOLLOWS: COMMENCING AT THE NORTHWEST CORNER OF THE EAST HALF OF SAID SECTION 35; THENCE SOUTH 00 DEGREES 27 MINUTES 32 SECONDS EAST ALONG THE WEST LINE OF THE EAST HALF OF SAID SECTION 35, 5129.68 FEET TO THE SOUTHERLY LINE OF

A 150 FEET WIDE NORTHERN INDIANA PUBLIC SERVICE COMPANY PARCEL; THENCE NORTH 50 DEGREES 31 MINUTES 33 SECONDS EAST ALONG SAID SOUTHERLY LINE, 1643.10 FEET TO THE NORTHWEST CORNER OF LOT 4 IN MEADOW VIEW SUBDIVISION, AS SHOWN IN PLAT BOOK 71, PAGE 33; THENCE CONTINUING ALONG SAID SOUTHERLY LINE, NORTH 50 DEGREES 31 MINUTES 33 SECONDS EAST, 229.69 FEET TO THE NORTHEAST CORNER OF SAID LOT 4; THENCE SOUTH 00 DEGREES 35 MINUTES 24 SECONDS WEST, ALONG THE EAST LINE OF SAID LOT 4 EXTENDED, 996.25 FEET TO THE SOUTH LINE OF SAID SECTION 35; THENCE NORTH 89 DEGREES 24 MINUTES 01 SECONDS WEST ALONG SAID SOUTH LINE, 175.79 FEET TO THE WEST LINE OF SAID LOT 4 EXTENDED; THENCE NORTH 00 DEGREES 35 MINUTES 24 SECONDS EAST ALONG SAID WEST LINE, 848.38 TO THE NORTHWEST CORNER OF SAID LOT 4 AND THE POINT OF BEGINNING, IN LAKE COUNTY, INDIANA.

LAKE CENTRAL SCHOOL CORPORATION Parcel, OS District (Open Space)
PART OF SECTION 35, TOWNSHIP 35 NORTH, RANGE 9 WEST OF THE 2ND PRINCIPAL MERIDIAN, DESCRIBED AS FOLLOWS: COMMENCING AT THE NORTHWEST CORNER OF THE EAST HALF OF SAID SECTION 35; THENCE SOUTH 00 DEGREES 27 MINUTES 32 SECONDS EAST ALONG THE WEST LINE OF THE EAST HALF OF SAID SECTION 35, 2642.92 FEET; TO THE CENTER OF SECTION 35 AND THE POINT OF BEGINNING; THENCE CONTINUING SOUTH 00 DEGREES 27 MINUTES 32 SECONDS EAST ALONG SAID WEST LINE OF THE EAST HALF OF SAID SECTION 35, 1968.83 FEET; THENCE NORTH 89 DEGREES 26 MINUTES 54 SECONDS WEST, 1328.08 FEET TO THE WEST LINE OF THE EAST HALF OF THE SOUTHWEST QUARTER OF SAID SECTION 35; THENCE NORTH 00 DEGREES 26 MINUTES 16 SECONDS WEST ALONG SAID WEST LINE, 1968.67 FEET TO THE NORTHWEST CORNER OF THE WEST HALF OF SAID SOUTHWEST QUARTER; THENCE SOUTH 89 DEGREES 27 MINUTES 17 SECONDS EAST ALONG THE NORTH LINE OF SAID SOUTHWEST QUARTER, 1327.36 FEET TO THE POINT OF BEGINNING, IN LAKE COUNTY, INDIANA.

NIPSCO Parcel, OS Open Space District
PART OF SECTION 35, TOWNSHIP 35 NORTH, RANGE 9 WEST OF THE 2ND PRINCIPAL MERIDIAN, DESCRIBED AS FOLLOWS: COMMENCING AT THE NORTHWEST CORNER OF THE EAST HALF OF SAID SECTION 35; THENCE SOUTH 00 DEGREES 27 MINUTES 32 SECONDS EAST ALONG THE WEST LINE OF THE EAST HALF OF SAID SECTION 35, 4936.63 FEET TO THE POINT OF BEGINNING; THENCE NORTH 50 DEGREES 31 MINUTES 33 SECONDS EAST, 1616.46 FEET; THENCE SOUTH 07 DEGREES 09 MINUTES 17 SECONDS EAST, 177.50 FEET; THENCE SOUTH 50 DEGREES 31 MINUTES 33 SECONDS WEST, 1643.10 FEET TO THE WEST LINE OF THE EAST HALF OF SAID SECTION 35; THENCE SOUTH 00 DEGREES 27 MINUTES 32 SECONDS EAST ALONG SAID WEST LINE, 156.16 FEET TO THE SOUTH LINE OF SAID SECTION 35; THENCE NORTH 89 DEGREES 24 MINUTES 01 SECONDS WEST ALONG SAID SECTION LINE, 372.43 FEET; THENCE NORTH 40 DEGREES 26 MINUTES 07 SECONDS EAST, 180.22 FEET; THENCE NORTH 50 DEGREES 31 MINUTES 33 SECONDS EAST, 327.39 FEET TO SAID WEST LINE OF THE EAST HALF OF SECTION 35 AND THE POINT OF BEGINNING, IN LAKE COUNTY, INDIANA.

and the Annexation Agreement/Zoning Commitment and all exhibits thereto shall hereby be made a part of this Annexation Ordinance.

SECTION FOUR: That any Development Plan, Annexation Agreement/Zoning Commitment, or other related document to this annexation, whether Preliminary or not, that applies to any portion of the parcels of real estate sought to be annexed are hereby made a part of this Annexation Ordinance and shall not expire and that any Ordinance or part thereof or provisions of the Town Code, in conflict herewith, are hereby specifically waived.

SECTION FIVE: Be it further ordained that the municipal corporate boundaries of the TOWN OF ST. JOHN, Lake County, Indiana, shall be, and the same are, hereby declared to be extended

so as to include all of the parcels of real estate hereinabove described as part of the TOWN OF ST. JOHN, Lake County, Indiana.

SECTION SIX: That this Ordinance shall take effect and be in full force and effect from and after its passage, promulgation, and adoption by the Town Council of the TOWN OF ST. JOHN, and publication in conformance with applicable law.

ALL OF WHICH IS PASSED AND ADOPTED by the Town Council of the TOWN OF ST. JOHN, Lake County, Indiana, this 28 day of August, 2024 by a vote of 4 in Favor, and 1 Against.

TOWN OF ST. JOHN, LAKE COUNTY, INDIANA, TOWN COUNCIL

Michael Bouvat

Michael Bouvat, President

Christian Jorgensen, Vice President

Ann Oster, Member

Wayne Pondinas, Member

NAY

Gerald Swets, Member

ATTEST:

Beth R. Hernandez

Beth Hernandez, IAMC, CMC
Clerk-Treasurer

LBL DEVELOPMENT LLC, 93RD AVENUE PARCELS
ANNEXATION AGREEMENT/ZONING COMMITMENT

Upon mutual agreement of the parties and other good and valuable consideration, LBL Development LLC, (hereinafter "petitioner") and the Town Council of the Town of St. John, (hereinafter "Town") and collectively known as the ("parties"), pursuant to the provisions of Indiana Code and the rules and regulations of the Town of St. John hereby enter into this Annexation Agreement/Zoning Commitment in consideration of the annexation of certain real property, (hereinafter the "property") to the Town of St. John, legally described as follows:

LBL DEVELOPMENT, LLC Property:

PARCEL 1

PART OF SECTION 35, TOWNSHIP 35 NORTH, RANGE 9 WEST OF THE 2ND PRINCIPAL MERIDIAN, DESCRIBED AS FOLLOWS: BEGINNING AT THE NORTHWEST CORNER OF THE EAST HALF OF SAID SECTION 35; THENCE SOUTH 89 DEGREES 30 MINUTES 34 SECONDS EAST ALONG THE NORTH LINE OF SAID SECTION 35 A DISTANCE OF 710.10 FEET; THENCE SOUTH 00 DEGREES 27 MINUTES 32 SECONDS EAST, 2115.04 FEET TO THE CENTER OF BEAVER DAM DITCH; THENCE NORTH 54 DEGREES 10 MINUTES 31 SECONDS EAST, 211.57 FEET; THENCE NORTH 88 DEGREES 33 MINUTES 46 SECONDS EAST, 148.36 FEET; THENCE SOUTH 07 DEGREES 09 MINUTES 17 SECONDS EAST, 1927.24 FEET TO THE NORTHERLY LINE OF A 150 FEET WIDE NORTHERN INDIANA PUBLIC SERVICE COMPANY PARCEL; THENCE SOUTH 50 DEGREES 31 MINUTES 33 SECONDS WEST ALONG SAID NORTHERLY LINE, 1616.46 FEET TO THE WEST LINE OF THE EAST HALF OF SECTION 35; THENCE NORTH 00 DEGREES 27 MINUTES 32 SECONDS WEST ALONG SAID WEST LINE OF THE EAST HALF OF SAID SECTION 35, 4936.63 FEET, TO THE POINT OF BEGINNING, IN LAKE COUNTY, INDIANA.

PARCEL 2

PART OF SECTION 35, TOWNSHIP 35 NORTH, RANGE 9 WEST OF THE 2ND PRINCIPAL MERIDIAN, DESCRIBED AS FOLLOWS: COMMENCING AT THE NORTHWEST CORNER OF THE EAST HALF OF SAID SECTION 35; THENCE SOUTH 00 DEGREES 27 MINUTES 32 SECONDS EAST ALONG THE WEST LINE OF THE EAST HALF OF SAID SECTION 35, 5129.68 FEET TO THE SOUTHERLY LINE OF A 150 FEET WIDE NORTHERN INDIANA PUBLIC SERVICE COMPANY PARCEL; THENCE NORTH 50 DEGREES 31 MINUTES 33 SECONDS EAST ALONG SAID SOUTHERLY LINE, 1643.10 FEET TO THE NORTHWEST CORNER OF LOT 4 IN MEADOW VIEW SUBDIVISION, AS SHOWN IN PLAT BOOK 71, PAGE 33; THENCE CONTINUING ALONG SAID SOUTHERLY LINE, NORTH 50 DEGREES 31 MINUTES 33 SECONDS EAST, 229.69 FEET TO THE NORTHEAST CORNER OF SAID LOT 4; THENCE SOUTH 00 DEGREES 35 MINUTES 24 SECONDS WEST, ALONG THE EAST LINE OF SAID LOT 4 EXTENDED, 996.25 FEET TO THE SOUTH LINE OF SAID SECTION 35; THENCE NORTH 89 DEGREES 24 MINUTES 01 SECONDS WEST ALONG SAID SOUTH LINE, 175.79 FEET TO THE WEST LINE OF SAID LOT 4 EXTENDED; THENCE NORTH 00 DEGREES 35 MINUTES 24 SECONDS EAST ALONG SAID WEST LINE, 848.38 TO THE NORTHWEST CORNER OF SAID LOT 4 AND THE POINT OF BEGINNING, IN LAKE COUNTY, INDIANA.

GENERAL PROVISIONS:

1. That the property shall be zoned Planned Unit Development (PUD) and be generally consistent with the Concept Plan(s); a copy of which is made a part hereof as if fully set out herein.
2. The PUD Guidelines shall become a part of this Annexation Agreement/Zoning Commitment and ultimately be adopted with this Annexation Agreement/Zoning Commitment and become a part of the Annexation Ordinance.
3. That the acreage of the property to be zoned PUD is approximately 101 acres.
4. That the acreage of said property to be developed as Residential is approximately 101 acres.
5. The terms of this Annexation Agreement/Zoning Commitment may be amended by mutual agreement between the Petitioner and the Town.

COMMITMENTS:

1. The single-family detached homes will consist of 134 units that will be owner-occupied and age-restricted, and 12 units that will be owner-occupied and not age restricted, and will comply with the PUD Guidelines.
2. The single-family attached homes will consist of 455 units, be owner-occupied, include front and rear load designs, and will comply with the PUD Guidelines.
3. The installation of utilities, roadways, and other development related improvements will be the responsibility of the petitioner.
4. The petitioner will adhere to the subdivision platting requirements of the Town.

IN WITNESS THEREOF, LBL Development LLC, by Lotton Development, Inc., its manager, who has full authorization to execute this Annexation Agreement/Zoning Commitment and the Town of St. John, by its Town Council President, who has full authorization to execute this Annexation Agreement/Zoning Commitment hereby acknowledge this document as the agreement of the parties. The Clerk-Treasurer of the Town of St. John is directed to record this document with the Office of the Recorder ~~of Lake County, Indiana.~~

LBL DEVELOPMENT LLC
By: ~~Lotton Development~~, Inc., its manager

By: _____
Its: ~~President, John~~ Lotton

STATE OF INDIANA)
)
COUNTY OF LAKE)

Before me, the undersigned, a Notary Public, personally appeared John Lotton, and acknowledged the execution of this instrument, this 11th, day of July, 2024.
My Commission Expires: 09/23/2029
County of Residence: Lake

Stephen Z. Kil

STEPHEN Z KIL
Notary Public, State of Indiana
Lake County
Commission Number NP0736369
My Commission Expires
September 23, 2029

TOWN OF ST. JOHN
LAKE COUNTY, INDIANA

Michael Bouvat
Mike Bouvat, Town Council President

Attest:
Beth R. Hernandez
Beth Hernandez, Clerk Treasurer

TOWN OF ST. JOHN PLANNED UNIT DEVELOPMENT GUIDELINES FOR LBL DEVELOPMENT LLC FOR THE 93rd AVENUE ANNEXATION PARCELS OF PROPERTY

I. STATEMENT OF PURPOSE AND INTENT

The 93rd Avenue parcels of property, (hereinafter the "Development") located in St. John, Indiana is an approximate 101-acre site consisting of single-family detached, age restricted, and non-age restricted residential dwelling units and single-family attached, front and rear load dwelling units. The Development will be designed to service the residential needs of the Town by providing age restricted and single-family attached housing components.

II. AUTHORITY AND DEFINITIONS

Authority. The standards in these guidelines shall apply to all real property and uses in the Development. These guidelines shall be the governing standards for review, approval, and modifications of development activities occurring in the Development. The Town Subdivision Control Ordinance, Zoning Ordinance, and other regulations shall be applied only when the provisions of this document do not address a specific item. Permits required from any State or Federal agency shall only be subject to the review and approval process of that agency. Should a conflict arise with this document and any ordinances or regulations of the Town of St. John, this document shall control. The HOA Architectural Review Committee will have review and approval authority with respect to the residential components of the Development.

Definitions. The following definitions are general rules of construction and shall apply to the terms used in this document. The singular includes the plural, and the plural includes the singular. The words "shall" and "will" are a mandatory requirement, the word "may" is a permissive requirement, and the word "should" is a preferred requirement. Words and terms not defined shall be interpreted in accordance with their dictionary meaning and customary usage.

a. Homeowners Association (HOA) shall mean The Gates of St. John Homeowners Association, or any sub-associations established by the Developer.
b. Developer shall mean LBL Development LLC, assigns, and successors in interest.
c. Town shall mean the Town of St. John.
d. Residential Use shall mean single-family detached and attached housing.
e. Planned Unit Development or PUD shall include all documents associated with the Planned Unit Development.
f. Development Plan shall mean the Concept Plan or any associated site plans that will be appended to and made a part of the PUD Guidelines and shall serve as the general layout of the over-all development of the site.

III. GENERAL LOCATION, LAND USE, AND LEGAL DESCRIPTION

Location and surrounding land uses. The PUD is approximately 101 acres in size and is bordered on the north by 93rd Avenue, on the south by 101st Avenue, on the west by vacant property owned by the Lake Central School Corporation, and on the east by unincorporated Lake County. To the north is vacant property in the corporate limits of St. John. To the south is the Town of St. John, unincorporated Lake County and a small contiguity with the Town of Schererville. To the west is vacant property owned by the Lake Central School Corporation. To the east is vacant property that is unincorporated. Access to the development will include ingress and egress from 93rd Avenue and 101st Avenue.

Legal Description of the Development:

LBL DEVELOPMENT, LLC PARCEL:

PARCEL 1

PART OF SECTION 35, TOWNSHIP 35 NORTH, RANGE 9 WEST OF THE 2ND PRINCIPAL MERIDIAN, DESCRIBED AS FOLLOWS: BEGINNING AT THE NORTHWEST CORNER OF THE EAST HALF OF SAID SECTION 35; THENCE SOUTH 89 DEGREES 30 MINUTES 34 SECONDS EAST ALONG THE NORTH LINE OF SAID SECTION 35 A DISTANCE OF 710.10 FEET; THENCE SOUTH 00 DEGREES 27 MINUTES 32 SECONDS EAST, 2115.04 FEET TO THE CENTER OF BEAVER DAM DITCH; THENCE NORTH 54 DEGREES 10 MINUTES 31 SECONDS EAST, 211.57 FEET; THENCE NORTH 88 DEGREES 33 MINUTES 46 SECONDS EAST, 148.36 FEET; THENCE SOUTH 07 DEGREES 09 MINUTES 17 SECONDS EAST, 1927.24 FEET TO THE NORTHERLY LINE OF A 150 FEET WIDE NORTHERN INDIANA PUBLIC SERVICE COMPANY PARCEL; THENCE SOUTH 50 DEGREES 31 MINUTES 33 SECONDS WEST ALONG SAID NORTHERLY LINE, 1616.46 FEET TO THE WEST LINE OF THE EAST HALF OF SECTION 35; THENCE NORTH 00 DEGREES 27 MINUTES 32 SECONDS WEST ALONG SAID WEST LINE OF THE EAST HALF OF SAID SECTION 35, 4936.63 FEET, TO THE POINT OF BEGINNING, IN LAKE COUNTY, INDIANA.

PARCEL 2

PART OF SECTION 35, TOWNSHIP 35 NORTH, RANGE 9 WEST OF THE 2ND PRINCIPAL MERIDIAN, DESCRIBED AS FOLLOWS: COMMENCING AT THE NORTHWEST CORNER OF THE EAST HALF OF SAID SECTION 35; THENCE SOUTH 00 DEGREES 27 MINUTES 32 SECONDS EAST ALONG THE WEST LINE OF THE EAST HALF OF SAID SECTION 35, 5129.68 FEET TO THE SOUTHERLY LINE OF A 150 FEET WIDE NORTHERN INDIANA PUBLIC SERVICE COMPANY PARCEL; THENCE NORTH 50 DEGREES 31 MINUTES 33 SECONDS EAST ALONG SAID SOUTHERLY LINE, 1643.10 FEET TO THE NORTHWEST CORNER OF LOT 4 IN MEADOW VIEW SUBDIVISION, AS SHOWN IN PLAT BOOK 71, PAGE 33; THENCE CONTINUING ALONG SAID SOUTHERLY LINE, NORTH 50 DEGREES 31 MINUTES 33 SECONDS EAST, 229.69 FEET TO THE NORTHEAST CORNER OF SAID LOT 4; THENCE SOUTH 00 DEGREES 35 MINUTES 24 SECONDS WEST, ALONG THE EAST LINE OF SAID LOT 4 EXTENDED, 996.25 FEET TO THE SOUTH LINE OF SAID SECTION 35; THENCE NORTH 89 DEGREES 24 MINUTES 01 SECONDS WEST ALONG SAID SOUTH LINE, 175.79 FEET TO THE WEST LINE OF SAID LOT 4 EXTENDED;

SAID SOUTH LINE, 175.79 FEET TO THE WEST LINE OF SAID LOT 4 EXTENDED; THENCE NORTH 00 DEGREES 35 MINUTES 24 SECONDS EAST ALONG SAID WEST LINE, 848.38 TO THE NORTHWEST CORNER OF SAID LOT 4 AND THE POINT OF BEGINNING, IN LAKE COUNTY, INDIANA.

IV. USE REGULATIONS

General Provisions. Shall consist of single-family attached and detached dwelling units. The exterior of the units shall be generally consistent with the building elevations attached hereto and made a part of these PUD Guidelines. Individual lot boundaries shall be consistent with the Concept Plan/Housing Exhibit, with the final lot and unit boundary approved at the time of primary plat. The number of units shall be approved in accordance with the Annexation Agreement/Zoning Commitment.

Special Conditions for Attached Dwellings.

a. All uses will be allowed as defined herein under Residential Use.
b. Accessory Uses and Buildings will not be allowed.
c. Lot area shall be a minimum of 7,000 square feet, with a maximum of 8 residential units per building.
d. Lot front yard set-back will be a minimum of 10'.
e. Lot side yard set-back will generally be 10' or a minimum of 20' between buildings.
f. Lot rear yard set-back will be a minimum of 20'.
g. Maximum building height of 2 stories.
h. Units will generally be a minimum of 1,350 square feet.
i. Units shall each have an attached or detached 2 car garage.
j. A landscape plan, that will apply to all units, will be presented at Secondary Plat.
k. All units shall be a member of the HOA.

Special Conditions for Detached Dwellings.

l. All uses will be allowed as defined herein under Residential Use.
m. Accessory Uses and Buildings will not be allowed.
n. Lot area shall be a minimum of 6,500 square feet.
o. Lot front yard set-back will be a minimum of 25'.
p. Lot side yard set-back will generally be 5' or a minimum of 10' between buildings.
q. Lot rear yard set-back will be a minimum of 20'.
r. Maximum building height of 2 stories.
s. Units will generally be a minimum of 1,500 square feet.
t. Units shall each have an attached 2 car garage.
u. A landscape plan, that will apply to all units, will be presented at Secondary Plat.

v. All units shall be a member of the HOA.

V. COMMUNITY DEVELOPMENT REGULATIONS

General Development Regulations.

a. All residential units shall be subject to a Declaration of Covenants and Restrictions, establishing procedures for architectural review, landscape review, and maintenance obligations.
b. All residential units shall be members of the HOA, who shall enforce the Covenants and Restrictions.
c. The HOA shall have the obligation to maintain common areas, landscaping, entries, and signage.
d. Sales offices shall be permitted in unsold residential units for the duration of the development. The sales offices shall be permitted signage necessary to market the development and facilitate the sale of residential units.
e. Separate construction entrances may be established and maintained throughout the development as approved by the Town.
f. All infrastructure dedicated to the Town shall be constructed to Town standards.
g. Private drives shall be allowed.

ANNEXATION EXHIBIT

PART OF SECTION 33, TOWNSHIP 35 NORTH, RANGE 9 WEST OF THE SECOND PRINCIPAL MERIDIAN, IN LAKE COUNTY, INDIANA.

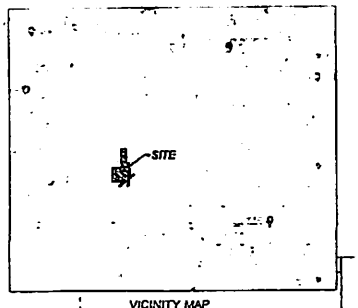

VICINITY MAP
NOT TO SCALE

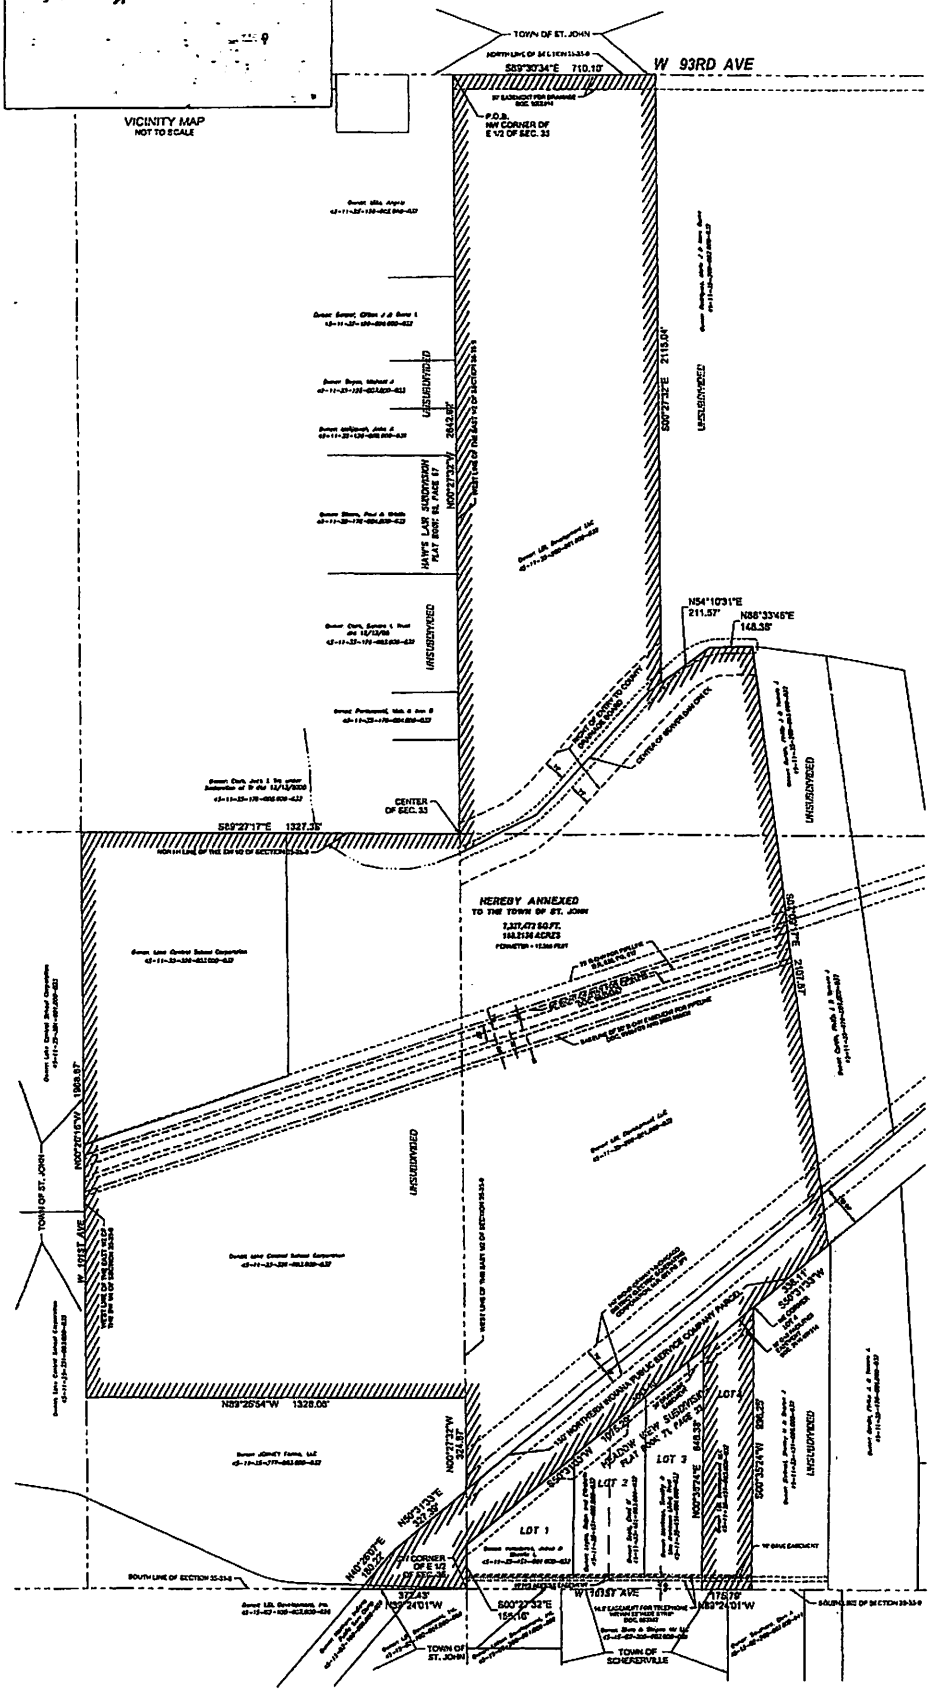

BASIS OF BEARINGS

THE BASIS OF BEARINGS IS THE STATE PLANE COORDINATE SYSTEM (SPCS) NAD 83 (2011) ZONE 1302 (INDIANA WEST) WITH PROJECT ORIGIN AT
LATITUDE 41° 29' 36.051188" N
LONGITUDE 87° 25' 04.373507" W
ELLIPSOIDAL HEIGHT: 597.803 SFT
GROUND SCALE FACTOR 1.000033224 11
ALL MEASUREMENTS ARE ON THE GROUND.

STATE PLANE MERIDIAN

GRAPHIC SCALE

700' 0 100' 200' 400' 600'

1" = 200'

AREA

LAKE CENTRAL SCHOOL CORP.:	7,813,334 SQ. FT.	58.8350 ACRES
NIPSCO	214,533 SQ. FT.	7.2234 ACRES
LBL DEVELOPMENT, LLC	4,277,743 SQ. FT.	101.8551 ACRES
TOTAL AREA:	7,317,472 SQ. FT.	168.2136 ACRES

LEGAL DESCRIPTION

PART OF SECTION 33, TOWNSHIP 36 NORTH, RANGE 9 WEST OF THE 3RD PRINCIPAL MERIDIAN, DESCRIBED AS FOLLOWS: BEGINNING AT THE NORTHWEST CORNER OF THE EAST HALF OF SAID SECTION 33; THENCE SOUTH 89 DEGREES 30 MINUTES 34 SECONDS EAST ALONG THE NORTH LINE OF SAID SECTION 33 A DISTANCE OF 710.10 FEET; THENCE SOUTH 00 DEGREES 27 MINUTES 32 SECONDS EAST, 2110.04 FEET TO THE CENTER OF SEAVER DAM DITCH; THENCE NORTH 54 DEGREES 10 MINUTES 31 SECONDS EAST, 211.57 FEET; THENCE NORTH 88 DEGREES 33 MINUTES 45 SECONDS EAST, 148.38 FEET; THENCE SOUTH 67 DEGREES 59 MINUTES 17 SECONDS EAST, 2161.57 FEET TO THE SOUTHERLY LINE OF A 100 FEET WIDE NORTHERN INDIANA PUBLIC SERVICE COMPANY PARCEL; THENCE SOUTH 89 DEGREES 31 MINUTES 33 SECONDS WEST ALONG SAID SOUTH LINE, 1328.11 FEET TO THE NORTHEAST CORNER OF LOT 4 IN MEADOW VIEW SUBDIVISION, AS SHOWN IN PLAT BOOK 71, PAGE 29; THENCE SOUTH 00 DEGREES 29 MINUTES 24 SECONDS WEST, ALONG THE EAST LINE OF SAID LOT 4 EXTENDED, 996.22 FEET TO THE SOUTH LINE OF SAID SECTION 33; THENCE NORTH 89 DEGREES 24 MINUTES 01 SECONDS WEST ALONG SAID SOUTH LINE, 175.70 FEET TO THE WEST LINE OF SAID LOT 4 EXTENDED; THENCE NORTH 00 DEGREES 33 MINUTES 34 SECONDS EAST ALONG SAID WEST LINE, 948.38 FEET TO A POINT ON SAID SOUTHERLY LINE OF 100 FEET WIDE NORTHERN INDIANA PUBLIC SERVICE COMPANY PARCEL, SAID POINT BEING ALSO THE NORTHWEST CORNER OF SAID LOT 4; THENCE SOUTH 58 DEGREES 21 MINUTES 33 SECONDS WEST ALONG SAID SOUTHERLY LINE, 1013.29 FEET TO THE WEST LINE OF THE EAST HALF OF SAID SECTION 33; THENCE SOUTH 00 DEGREES 27 MINUTES 32 SECONDS EAST ALONG SAID WEST LINE, 155.16 FEET TO THE SOUTH LINE OF SAID SECTION 33; THENCE NORTH 89 DEGREES 24 MINUTES 01 SECONDS WEST ALONG SAID SECTION LINE, 372.43 FEET; THENCE NORTH 45 DEGREES 36 MINUTES 57 SECONDS EAST, 190.82 FEET; THENCE NORTH 63 DEGREES 31 MINUTES 33 SECONDS EAST, 377.26 FEET TO SAID WEST LINE OF THE EAST HALF OF SECTION 33; THENCE NORTH 00 DEGREES 27 MINUTES 32 SECONDS WEST ALONG SAID WEST LINE, 324.87 FEET; THENCE NORTH 89 DEGREES 26 MINUTES 54 SECONDS WEST, 1328.05 FEET TO THE WEST LINE OF THE EAST HALF OF THE SOUTHWEST QUARTER OF SAID SECTION 33; THENCE NORTH 00 DEGREES 26 MINUTES 15 SECONDS WEST ALONG SAID WEST LINE, 1969.87 FEET TO THE NORTHWEST CORNER OF THE WEST HALF OF SAID SOUTHWEST QUARTER; THENCE SOUTH 89 DEGREES 27 MINUTES 17 SECONDS EAST ALONG THE NORTH LINE OF SAID SOUTHWEST QUARTER, 1327.35 FEET TO THE CENTER OF SAID SECTION 33; THENCE NORTH 00 DEGREES 27 MINUTES 32 SECONDS WEST ALONG THE WEST LINE OF THE EAST HALF OF SAID SECTION 33, 2643.66 FEET, TO THE POINT OF BEGINNING, IN LAKE COUNTY, INDIANA.

LEGEND

- BOUNDARY LINE
- LOT LINE
- EXISTING EASEMENT LINE
- SECTION LINE
- ORIGINAL SECTION LINE
- N NORTH
- S SOUTH
- E EAST
- W WEST
- CB CHORD BEARING
- A ARC LENGTH
- R RADIUS
- (REC) RECORD DATUM
- PROPERTY HEREBY ANNEXED

GENERAL NOTES

1. THIS PLAT DOES NOT CONSTITUTE A PLAT OF SURVEY. NO ASSUMPTIONS OF OWNERSHIP, USE, OR POSSESSION SHALL BE CONSTRUED FOR THIS DOCUMENT.
2. DO NOT SCALE ANY DIMENSIONS FROM THIS PLAT.

PERIMETER DETAILS

TOTAL PERIMETER LENGTH: 17,335 FEET
PERIMETER CONTIGUOUS TO ST. JOHN: 9,051 FEET

SURVEYOR'S CERTIFICATE

STATE OF INDIANA)
) SS
COUNTY OF HAMILTON)

I, BRIAN C. RISMILLER, AN INDIANA PROFESSIONAL LAND SURVEYOR DO HEREBY CERTIFY THAT THE ANNEXATION PLAT DRAWN HEREON WAS PREPARED AT AND UNDER MY DIRECTION FROM OFFICIAL MAPS AND PLATS. ALL DIMENSIONS SHOWN ARE IN FEET AND DECIMAL PARTS THEREOF.

GIVEN UNDER MY HAND AND SEAL THIS 31ST DAY OF MAY, A.D., 2024.

BRIAN C. RISMILLER
INDIANA REGISTERED LAND SURVEYOR NO. LS21200083
MY LICENSE EXPIRES ON JULY 31, 2024.
bRismiller@v3co.com

BRIAN CRAIG RISMILLER REGISTERED No. LS21200083 STATE OF INDIANA LAND SURVEYOR

Engineers Scientists Surveyors	7325 Janes Avenue, Suite 100 Woodridge, IL 60517 630.724.9200 voice 630.724.0384 fax v3co.com	PREPARED FOR: LBL DEVELOPMENT LLC 14400 Lakeshore Dr, Cedar Lake, IN 46303. 708-759-0860	REVISIONS NO. DATE DESCRIPTION 1. 05-31-24 REVISED PER CLIENT COMMENTS

ANNEXATION EXHIBIT
LBL 93RD AVE, CROWN POINT, IN

Project No: 210315
Group No: VP02.3A

DRAFTING COMPLETED: 05-31-24 | DRAWN BY: MLP | PROJECT MANAGER: BJM | SHEET NO. 1 of 1
FIELD WORK COMPLETED: N/A | CHECKED BY: BCR | SCALE: 1" = 200'

PROPERTY OWNER ANNEXATION EXHIBIT

PART OF SECTION 35, TOWNSHIP 35 NORTH, RANGE 9 WEST OF THE SECOND PRINCIPAL MERIDIAN, IN LAKE COUNTY, INDIANA.

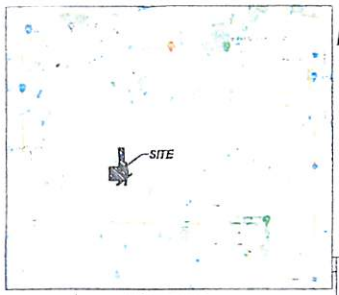

VICINITY MAP
NOT TO SCALE

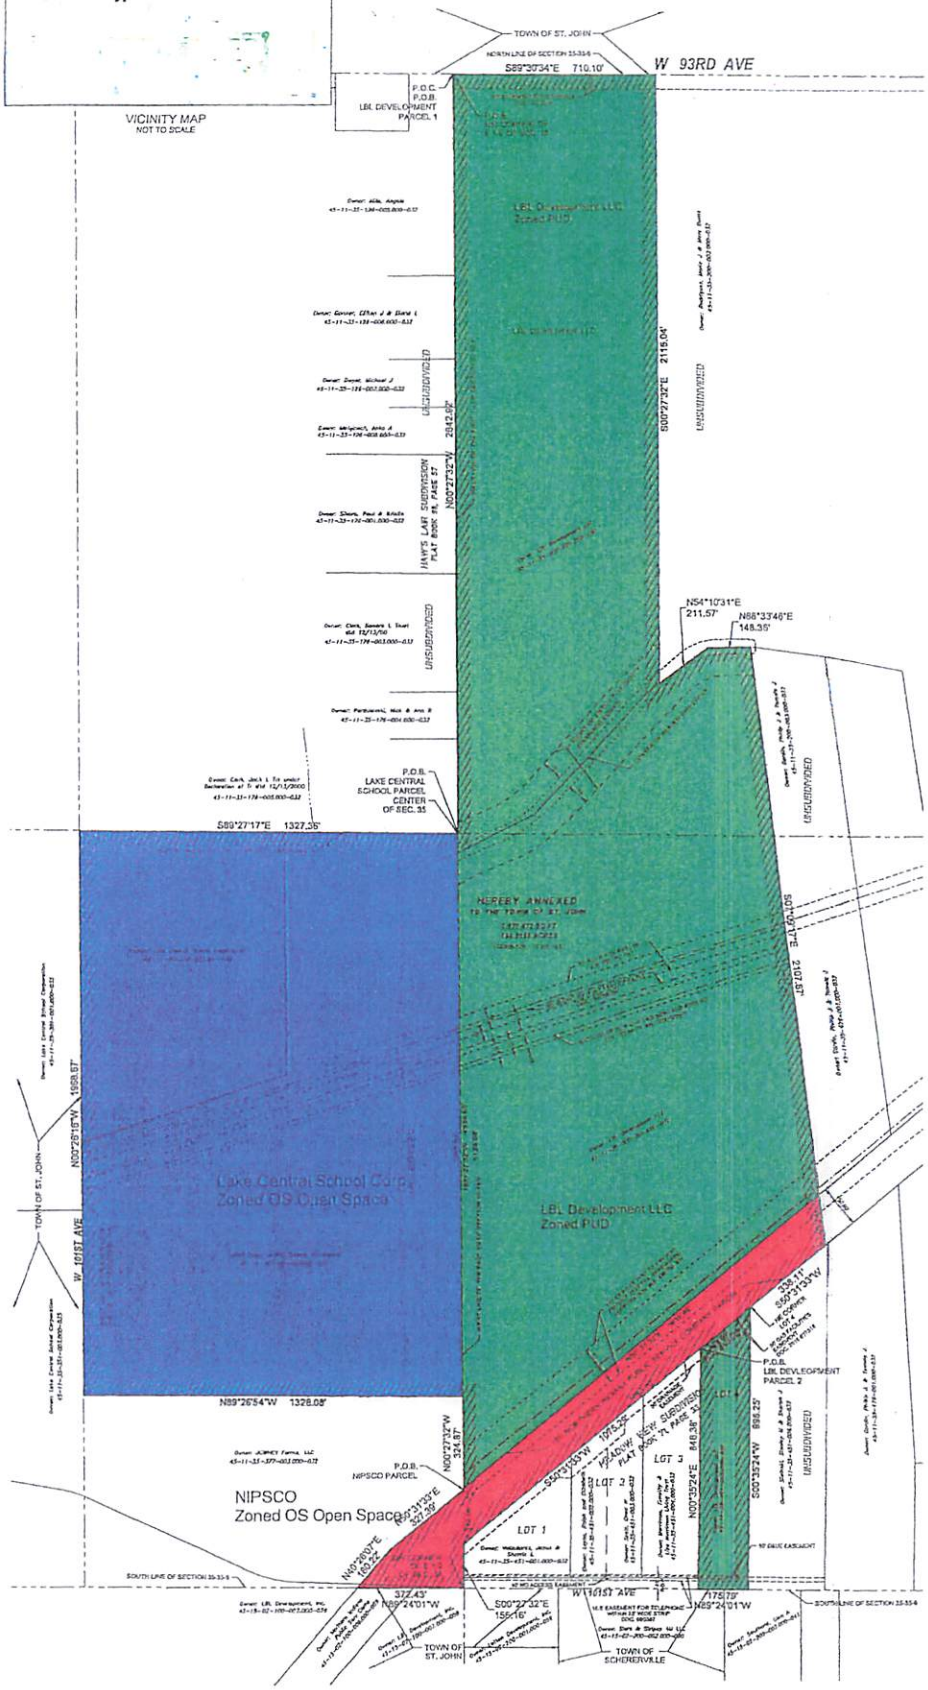

BASIS OF BEARINGS

THE BASIS OF BEARINGS IS THE STATE PLANE COORDINATE SYSTEM (SPCS) NAD 83 (2011) ZONE 1302 (INDIANA WEST) WITH PROJECT ORIGIN AT
LATITUDE 41° 26' 35.58183" N
LONGITUDE 87° 25' 04.57350" W
ELLIPSOIDAL HEIGHT: 597.893 FT
GROUND SCALE FACTOR 1.000052261
ALL MEASUREMENTS ARE ON THE GROUND.

STATE PLANE MERIDIAN

GRAPHIC SCALE

250' 0 125' 250' 500' 625'
1" = 250'

AREA

LAKE CENTRAL SCHOOL CORP.:	2,613,554 SQ. FT.	59.9990 ACRES
NIPSCO	314,653 SQ. FT.	7.2234 ACRES
LBL DEVELOPMENT, LLC:	4,299,265 SQ. FT.	100.9932 ACRES
TOTAL AREA:	7,227,472 SQ. FT.	168.2159 ACRES

LEGAL DESCRIPTION

TOTAL ANNEXATION AREA:
PART OF SECTION 35, TOWNSHIP 35 NORTH, RANGE 9 WEST OF THE 2ND PRINCIPAL MERIDIAN, INDIANA, DESCRIBED AS FOLLOWS: BEGINNING AT THE NORTHWEST CORNER OF THE EAST HALF OF SAID SECTION 35; THENCE SOUTH 89 DEGREES 30 MINUTES 34 SECONDS EAST ALONG THE NORTH LINE OF SAID SECTION 35 A DISTANCE OF 710.10 FEET; THENCE SOUTH 00 DEGREES 27 MINUTES 32 SECONDS EAST, 2115.04 FEET TO THE CENTER OF BEAVER DAM DITCH; THENCE NORTH 54 DEGREES 10 MINUTES 31 SECONDS EAST, 211.57 FEET; THENCE NORTH 68 DEGREES 33 MINUTES 46 SECONDS EAST, 148.39 FEET; THENCE SOUTH 67 DEGREES 09 MINUTES 17 SECONDS EAST, 2107.47 FEET TO THE SOUTHERLY LINE OF A 150 FEET WIDE NORTHERN INDIANA PUBLIC SERVICE COMPANY PARCEL; THENCE SOUTH 63 DEGREES 31 MINUTES 33 SECONDS WEST ALONG SAID SOUTH LINE, 339.11 FEET TO THE NORTHEAST CORNER OF LOT 4 IN MEADOW VIEW SUBDIVISION, AS SHOWN IN PLAT BOOK 71, PAGE 35; THENCE SOUTH 00 DEGREES 39 MINUTES 24 SECONDS WEST ALONG THE EAST LINE OF SAID LOT 4 EXTENDED, 896.25 FEET TO THE SOUTH LINE OF SAID SECTION 35; THENCE NORTH 89 DEGREES 24 MINUTES 01 SECONDS WEST ALONG SAID SOUTH LINE, 1173.79 FEET TO THE WEST LINE OF SAID LOT 4 EXTENDED; THENCE NORTH 00 DEGREES 35 MINUTES 24 SECONDS EAST ALONG SAID WEST LINE, 848.38 FEET TO A POINT ON SAID SOUTHERLY LINE OF 150 FEET WIDE NORTHERN INDIANA PUBLIC SERVICE COMPANY PARCEL, SAID POINT BEING ALSO THE NORTHWEST CORNER OF SAID LOT 4; THENCE SOUTH 50 DEGREES 31 MINUTES 33 SECONDS WEST ALONG SAID SOUTHERLY LINE, 1075.29 FEET TO THE WEST LINE OF THE EAST HALF OF SAID SECTION 35; THENCE SOUTH 00 DEGREES 27 MINUTES 32 SECONDS EAST ALONG SAID WEST LINE, 156.16 FEET TO THE SOUTH LINE OF SAID SECTION 35; THENCE NORTH 89 DEGREES 24 MINUTES 01 SECONDS WEST ALONG SAID SECTION LINE, 372.43 FEET; THENCE NORTH 40 DEGREES 26 MINUTES 07 SECONDS EAST, 185.32 FEET; THENCE NORTH 50 DEGREES 31 MINUTES 33 SECONDS EAST, 327.39 FEET TO SAID WEST LINE OF THE EAST HALF OF SECTION 35; THENCE NORTH 00 DEGREES 27 MINUTES 32 SECONDS WEST ALONG SAID WEST LINE, 324.87 FEET; THENCE NORTH 89 DEGREES 26 MINUTES 54 SECONDS WEST, 1328.08 FEET TO THE WEST LINE OF THE EAST HALF OF THE SOUTHWEST QUARTER OF SAID SECTION 35; THENCE NORTH 00 DEGREES 28 MINUTES 16 SECONDS WEST ALONG SAID WEST LINE, 1658.87 FEET TO THE NORTHWEST CORNER OF THE WEST HALF OF SAID SOUTHWEST QUARTER; THENCE SOUTH 89 DEGREES 27 MINUTES 17 SECONDS EAST ALONG THE NORTH LINE OF SAID SOUTHWEST QUARTER, 1327.35 FEET TO THE CENTER OF SAID SECTION 35; THENCE NORTH 00 DEGREES 27 MINUTES 32 SECONDS WEST ALONG THE WEST LINE OF THE EAST HALF OF SAID SECTION 35, 2642.82 FEET, TO THE POINT OF BEGINNING, IN LAKE COUNTY, INDIANA.

LAKE CENTRAL SCHOOL CORPORATION PARCEL:
PART OF SECTION 35, TOWNSHIP 35 NORTH, RANGE 9 WEST OF THE 2ND PRINCIPAL MERIDIAN, DESCRIBED AS FOLLOWS: COMMENCING AT THE NORTHWEST CORNER OF THE EAST HALF OF SAID SECTION 35; THENCE SOUTH 00 DEGREES 27 MINUTES 32 SECONDS EAST ALONG THE WEST LINE OF THE EAST HALF OF SAID SECTION 35, 2642.82 FEET; TO THE CENTER OF SECTION 35 AND THE POINT OF BEGINNING; THENCE CONTINUING SOUTH 00 DEGREES 27 MINUTES 32 SECONDS EAST ALONG SAID WEST LINE OF THE EAST HALF OF SAID SECTION 35, 1164.80 FEET; THENCE NORTH 89 DEGREES 26 MINUTES 54 SECONDS WEST, 1328.08 FEET TO THE WEST LINE OF THE EAST HALF OF THE SOUTHWEST QUARTER OF SAID SECTION 35; THENCE NORTH 00 DEGREES 28 MINUTES 16 SECONDS WEST ALONG SAID WEST LINE, 1368.87 FEET TO THE NORTHWEST CORNER OF THE WEST HALF OF SAID SOUTHWEST QUARTER; THENCE SOUTH 89 DEGREES 27 MINUTES 17 SECONDS EAST ALONG THE NORTH LINE OF SAID SOUTHWEST QUARTER, 1327.35 FEET TO THE POINT OF BEGINNING, IN LAKE COUNTY, INDIANA.

NIPSCO PRACEL:
PART OF SECTION 35, TOWNSHIP 35 NORTH, RANGE 9 WEST OF THE 2ND PRINCIPAL MERIDIAN, DESCRIBED AS FOLLOWS: COMMENCING AT THE NORTHWEST CORNER OF THE EAST HALF OF SAID SECTION 35; THENCE SOUTH 00 DEGREES 27 MINUTES 32 SECONDS EAST ALONG THE WEST LINE OF THE EAST HALF OF SAID SECTION 35, 4930.83 FEET TO THE POINT OF BEGINNING; THENCE NORTH 50 DEGREES 31 MINUTES 33 SECONDS EAST, 1818.44 FEET; THENCE SOUTH 67 DEGREES 09 MINUTES 17 SECONDS EAST, 177.22 FEET; THENCE SOUTH 50 DEGREES 31 MINUTES 33 SECONDS WEST, 1643.10 FEET TO THE WEST LINE OF THE EAST HALF OF SAID SECTION 35; THENCE SOUTH 00 DEGREES 27 MINUTES 32 SECONDS EAST ALONG SAID WEST LINE, 156.16 FEET TO THE SOUTH LINE OF SAID SECTION 35; THENCE NORTH 89 DEGREES 24 MINUTES 01 SECONDS WEST ALONG SAID SECTION LINE, 372.43 FEET; THENCE NORTH 40 DEGREES 26 MINUTES 07 SECONDS EAST, 185.32 FEET; THENCE NORTH 50 DEGREES 31 MINUTES 33 SECONDS EAST, 327.39 FEET TO SAID WEST LINE OF THE EAST HALF OF SECTION 35 AND THE POINT OF BEGINNING, IN LAKE COUNTY, INDIANA.

LBL DEVELOPMENT, LLC PARCEL:
PARCEL 1
PART OF SECTION 35, TOWNSHIP 35 NORTH, RANGE 9 WEST OF THE 2ND PRINCIPAL MERIDIAN, DESCRIBED AS FOLLOWS: BEGINNING AT THE NORTHWEST CORNER OF THE EAST HALF OF SAID SECTION 35; THENCE SOUTH 89 DEGREES 30 MINUTES 34 SECONDS EAST ALONG THE NORTH LINE OF SAID SECTION 35 A DISTANCE OF 710.10 FEET; THENCE SOUTH 00 DEGREES 27 MINUTES 32 SECONDS EAST, 2115.04 FEET TO THE CENTER OF BEAVER DAM DITCH; THENCE NORTH 54 DEGREES 10 MINUTES 31 SECONDS EAST, 211.57 FEET; THENCE NORTH 68 DEGREES 33 MINUTES 46 SECONDS EAST, 148.39 FEET; THENCE SOUTH 67 DEGREES 09 MINUTES 17 SECONDS EAST, 1827.24 FEET TO THE NORTHERLY LINE OF A 150 FEET WIDE NORTHERN INDIANA PUBLIC SERVICE COMPANY PARCEL; THENCE SOUTH 63 DEGREES 31 MINUTES 33 SECONDS WEST ALONG SAID NORTHERLY LINE, 1818.44 FEET TO THE WEST LINE OF THE EAST HALF OF SECTION 35; THENCE NORTH 00 DEGREES 27 MINUTES 32 SECONDS WEST ALONG SAID WEST LINE OF THE EAST HALF OF SAID SECTION 35, 4930.83 FEET, TO THE POINT OF BEGINNING, IN LAKE COUNTY, INDIANA.

PARCEL 2
PART OF SECTION 35, TOWNSHIP 35 NORTH, RANGE 9 WEST OF THE 2ND PRINCIPAL MERIDIAN, DESCRIBED AS FOLLOWS: COMMENCING AT THE NORTHWEST CORNER OF THE EAST HALF OF SAID SECTION 35; THENCE SOUTH 00 DEGREES 27 MINUTES 32 SECONDS EAST ALONG THE WEST LINE OF THE EAST HALF OF SAID SECTION 35, 5133.88 FEET TO THE SOUTHERLY LINE OF A 150 FEET WIDE NORTHERN INDIANA PUBLIC SERVICE COMPANY PARCEL; THENCE NORTH 50 DEGREES 31 MINUTES 33 SECONDS EAST ALONG SAID SOUTHERLY LINE, 1643.10 FEET TO THE NORTHWEST CORNER OF LOT 4 IN MEADOW VIEW SUBDIVISION, AS SHOWN IN PLAT BOOK 71, PAGE 35; THENCE CONTINUING ALONG SAID SOUTHERLY LINE, NORTH 63 DEGREES 31 MINUTES 33 SECONDS EAST, 339.49 FEET TO THE NORTHEAST CORNER OF SAID LOT 4; THENCE SOUTH 00 DEGREES 39 MINUTES 24 SECONDS WEST, ALONG THE EAST LINE OF SAID LOT 4 EXTENDED, 896.25 FEET TO THE SOUTH LINE OF SAID SECTION 35; THENCE NORTH 89 DEGREES 24 MINUTES 01 SECONDS WEST ALONG SAID SOUTH LINE, 173.79 FEET TO THE WEST LINE OF SAID LOT 4 EXTENDED; THENCE NORTH 00 DEGREES 35 MINUTES 24 SECONDS EAST ALONG SAID WEST LINE, 848.38 TO THE NORTHWEST CORNER OF SAID LOT 4 AND THE POINT OF BEGINNING, IN LAKE COUNTY, INDIANA.

LEGEND

- BOUNDARY LINE
- LOT LINE
- EXISTING EASEMENT LINE
- SECTION LINE
- DIVISIONAL SECTION LINE
- N NORTH
- S SOUTH
- E EAST
- W WEST
- CH CHORD BEARING
- A ARC LENGTH
- R RADIUS
- (RD'S) RECORD DATUM
- PROPERTY HEREBY ANNEXED
- NIPSCO PARCEL
- LAKE CENTRAL SCHOOL CORP. PARCEL
- LBL DEVELOPMENT, LLC PARCELS

GENERAL NOTES

1. THIS PLAT DOES NOT CONSTITUTE A PLAT OF SURVEY. NO ASSUMPTIONS OF OWNERSHIP, USE, OR POSSESSION SHALL BE CONSTRUED FOR THIS DOCUMENT.
2. DO NOT SCALE ANY DIMENSIONS FROM THIS PLAT.

PERIMETER DETAILS

TOTAL PERIMETER LENGTH: 17,255 FEET
PERIMETER CONTIGUOUS TO ST. JOHN: 3,051 FEET

SURVEYOR'S CERTIFICATE

STATE OF INDIANA }
} SS
COUNTY OF HAMILTON }

I, BRIAN C. RISMILLER, AN INDIANA PROFESSIONAL LAND SURVEYOR DO HEREBY CERTIFY THAT THE ANNEXATION PLAT DRAWN HEREON WAS PREPARED AT AND UNDER MY DIRECTION FROM OFFICIAL MAPS AND PLATS. ALL DIMENSIONS SHOWN ARE IN FEET AND DECIMAL PARTS THEREOF.

GIVEN UNDER MY HAND AND SEAL THIS 31ST DAY OF MAY, A.D., 2024.

BRIAN C. RISMILLER
INDIANA REGISTERED LAND SURVEYOR NO. LS20200083
MY LICENSE EXPIRES ON JULY 31, 2024.
brismiller@v3co.com

BRIAN CRAIG RISMILLER REGISTERED No. LS20200083 STATE OF INDIANA LAND SURVEYOR

Engineers | Scientists | Surveyors
7325 Janes Avenue, Suite 100
Woodridge, IL 60517
630.724.9200 voice
630.724.0384 fax
v3co.com

PREPARED FOR:
LBL DEVELOPMENT LLC
14400 Lakeshore Dr,
Cedar Lake, IN 46303.
708-759-0660

REVISIONS NO.	DATE	DESCRIPTION

PROPERTY OWNER ANNEXATION EXHIBIT
LBL 93RD AVE, CROWN POINT, IN

Project No: 210315
Group No: VP02.3A

DRAFTING COMPLETED: 05-31-24	DRAWN BY: MLP	PROJECT MANAGER: BJM	SHEET NO.
FIELD WORK COMPLETED: N/A	CHECKED BY: BCR	SCALE: 1" = 250'	1 of 1

FILE NO: Z:\2020-5007 The Gates - Unit 32 North of 101st Avenue\dwg\2020-5007 PLAN B (2024).dwg 7/11/2024 9:46:30 AM EDT

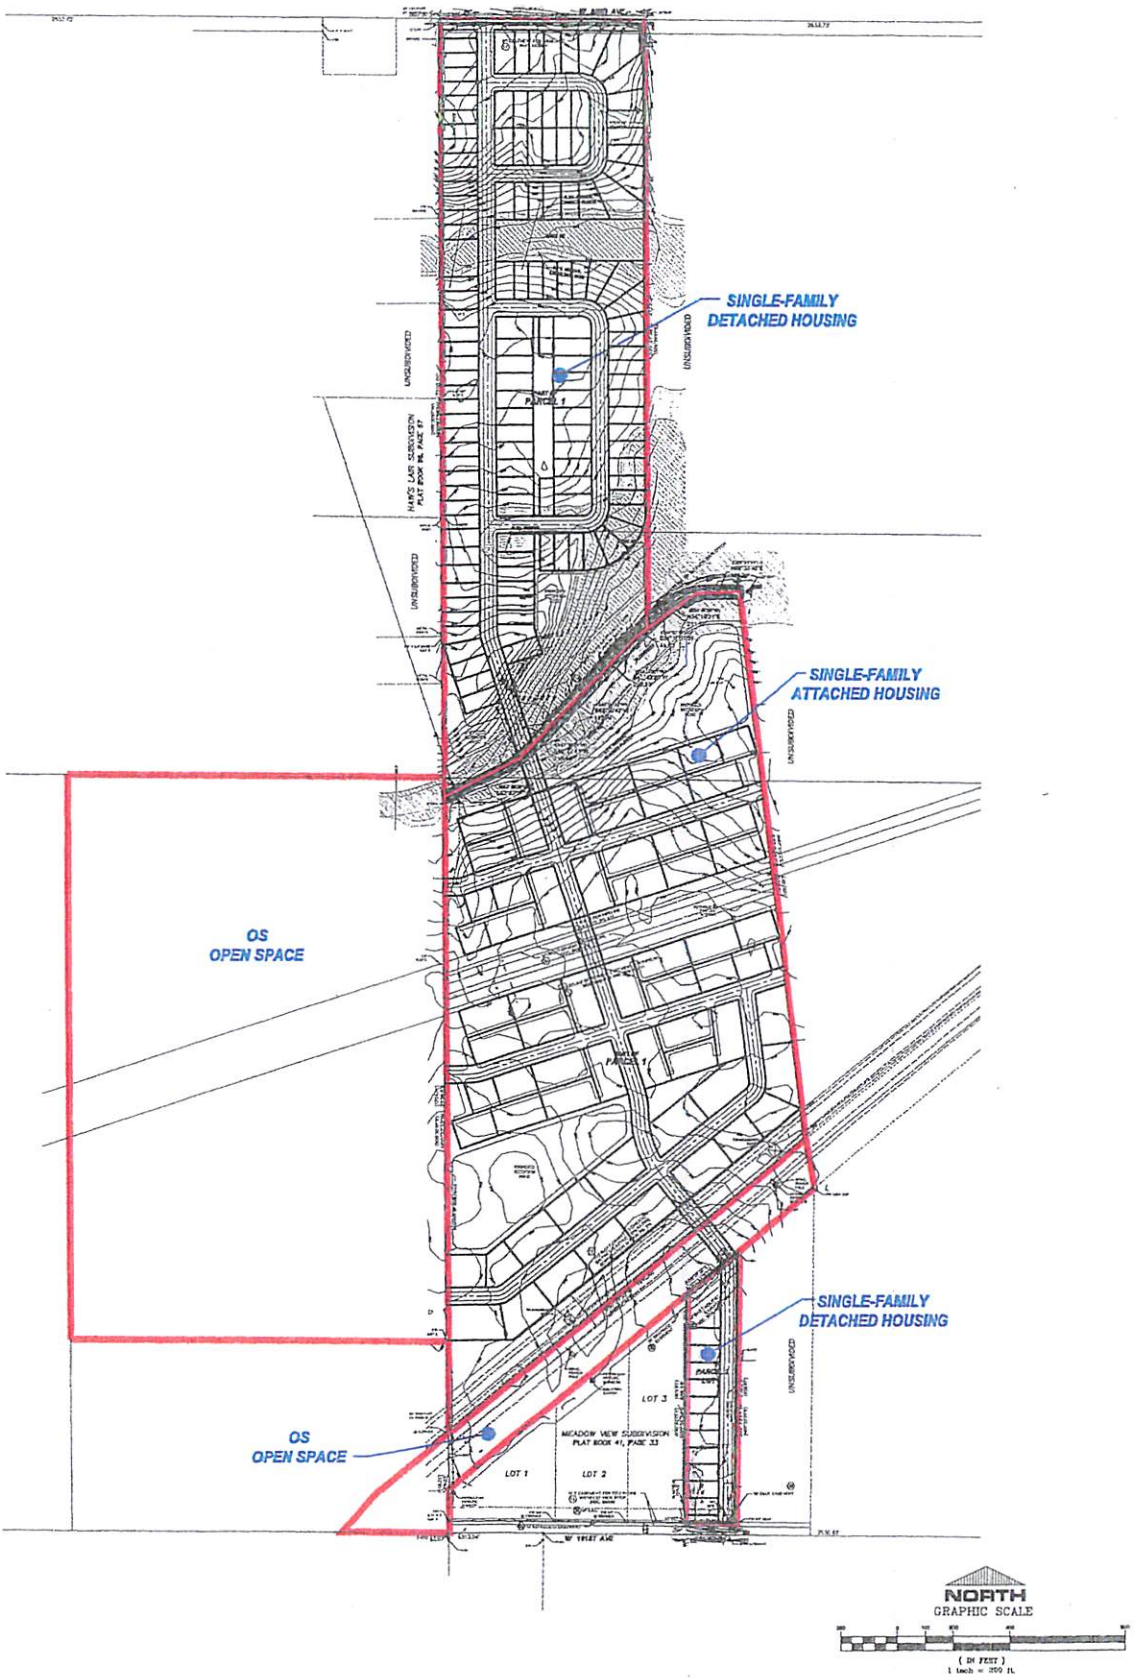

CLIENT: Lotton Development, 8310 W. 147th Avenue, Cedar Lake, Indiana 46303 JOB NO: 2020-5007 SCALE: 1" = 200'	07-11-2024 06-12-2024 05-21-2024 03-26-2024 02-23-2024 02-21-2024 REVISIONS: DATE: 02-19-2024	93rd Ave Annexation Housing Exhibit PROPOSED LOT LAYOUT	TORRENGA ENGINEERING, INC. CONSULTING ENGINEERS & LAND SURVEYORS 907 RIDGE ROAD, MUNSTER, INDIANA 46321 Tel. No.: (219) 836-8918 website: www.torrenga.com	SHEET 1 OF 1

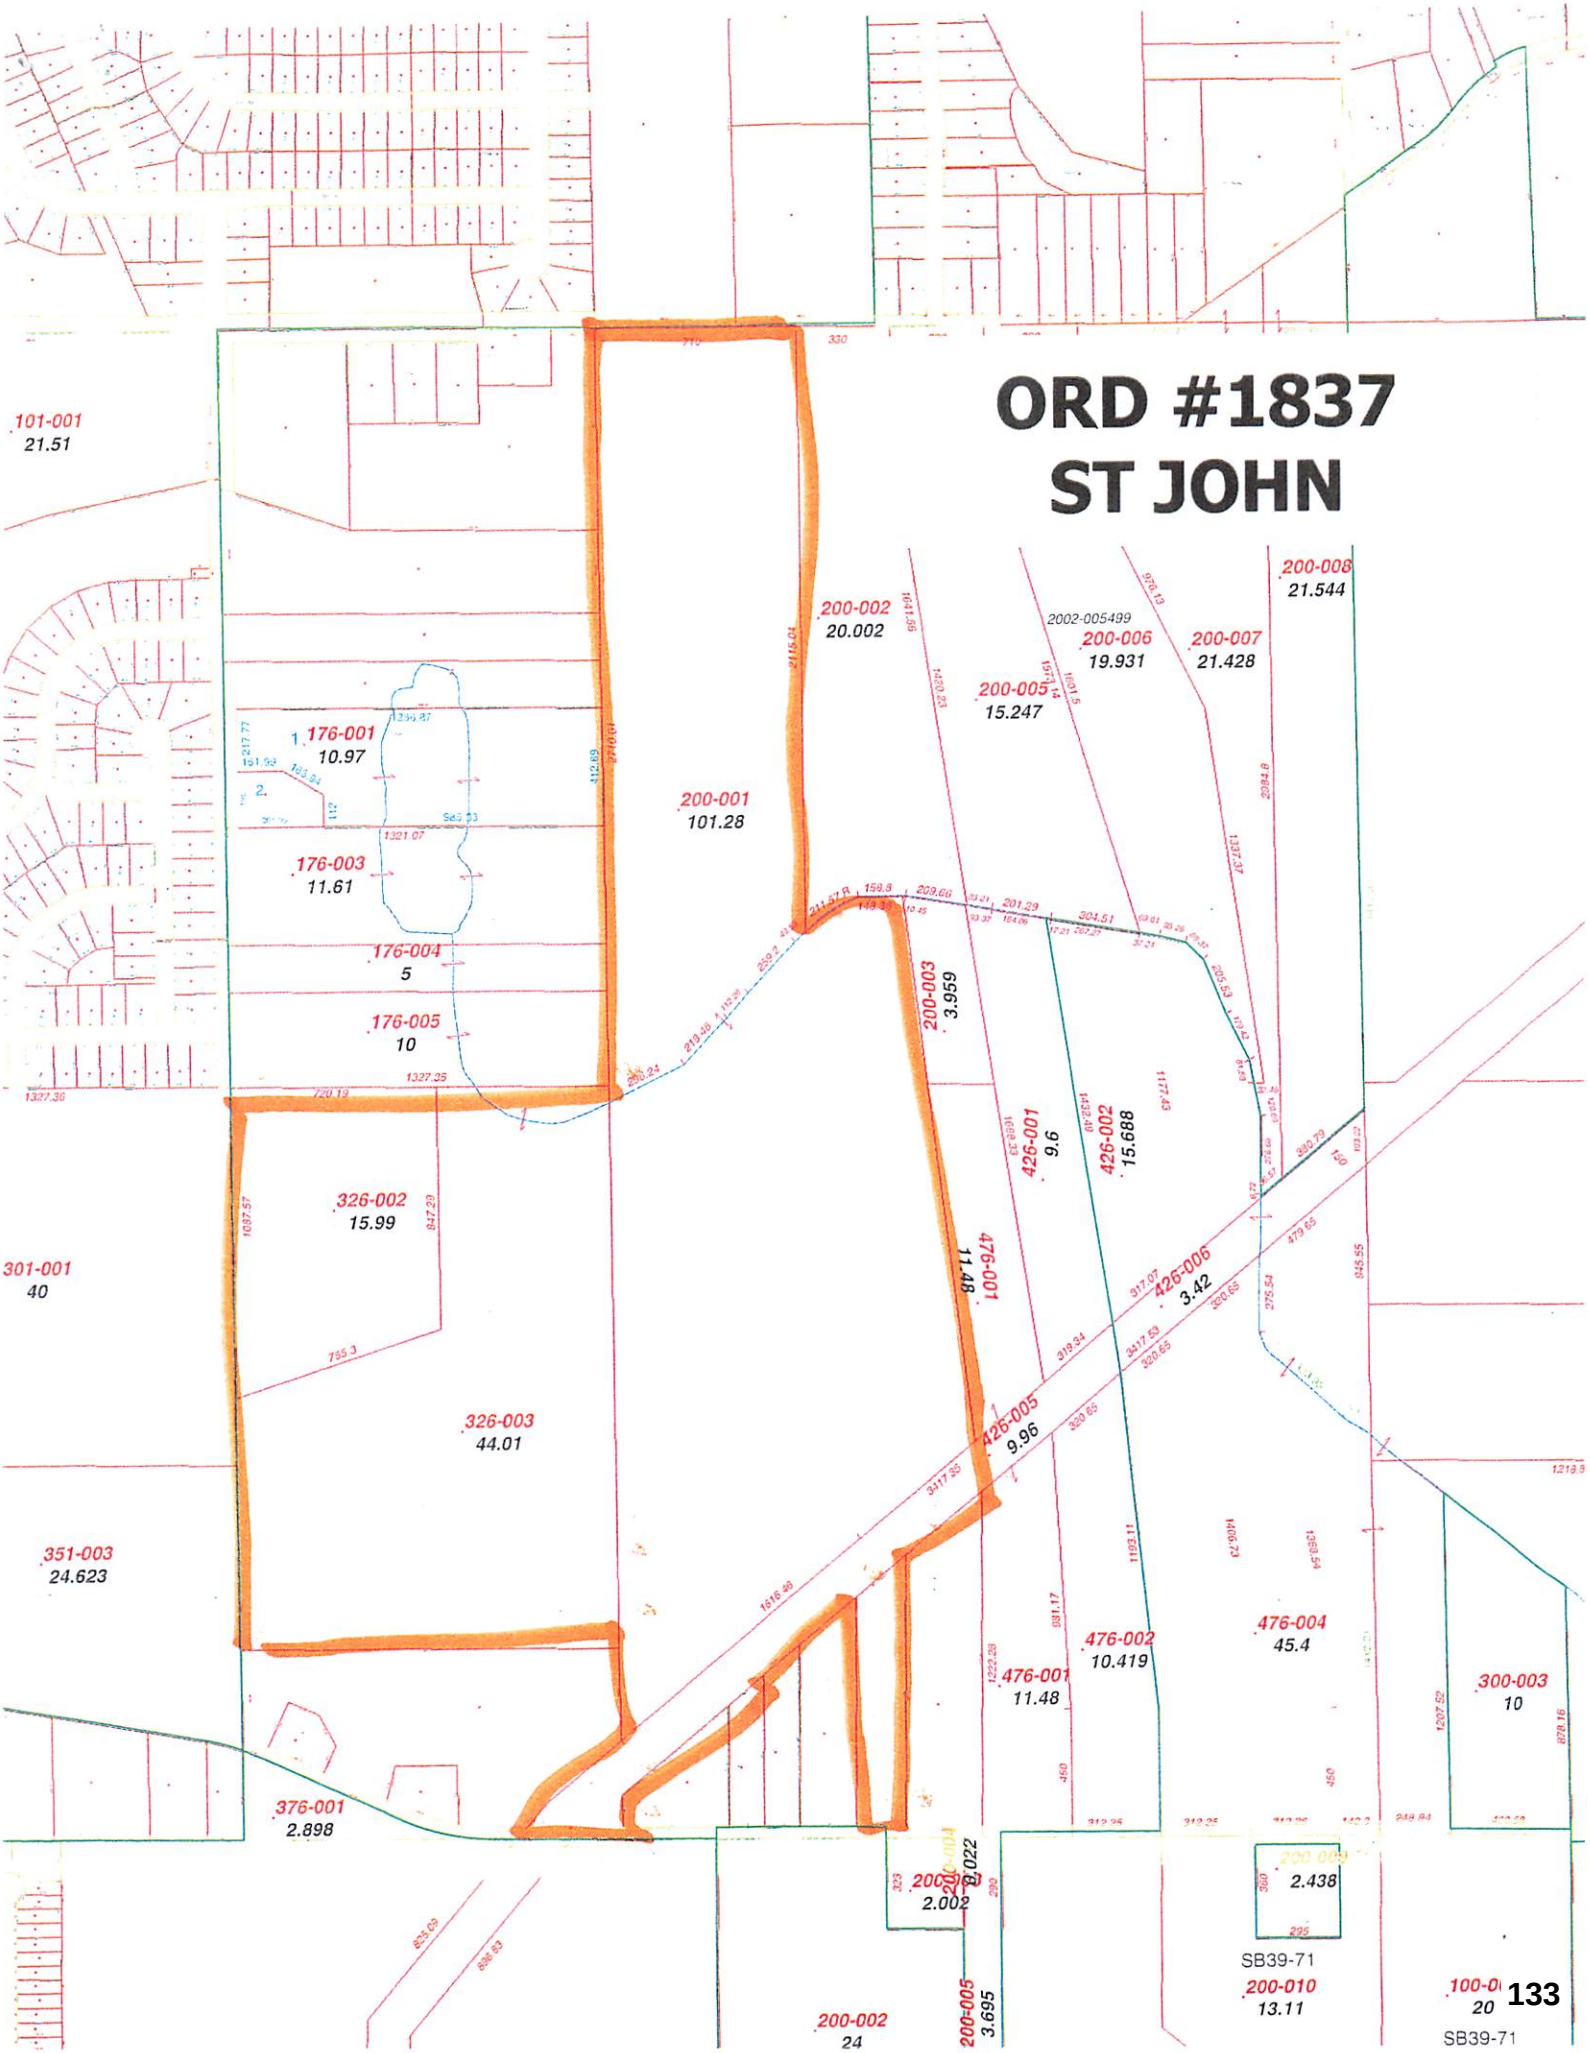
ORD #1837
ST JOHN
101-001
21.51
200-002
20.002
2002-005499
200-008
21.544
200-006
19.931
200-007
21.428
200-005
15.247
176-001
10.97
200-001
101.28
176-003
11.61
176-004
5
176-005
10
200-003
3.959
426-001
9.6
426-002
15.688
326-002
15.99
301-001
40
476-001
11.48
426-006
3.42
426-005
9.96
326-003
44.01
351-003
24.623
476-002
10.419
476-004
45.4
300-003
10
376-001
2.898
200-004
2.002
2.438
SB39-71
200-010
13.11
200-005
3.695
200-002
24
SB39-71

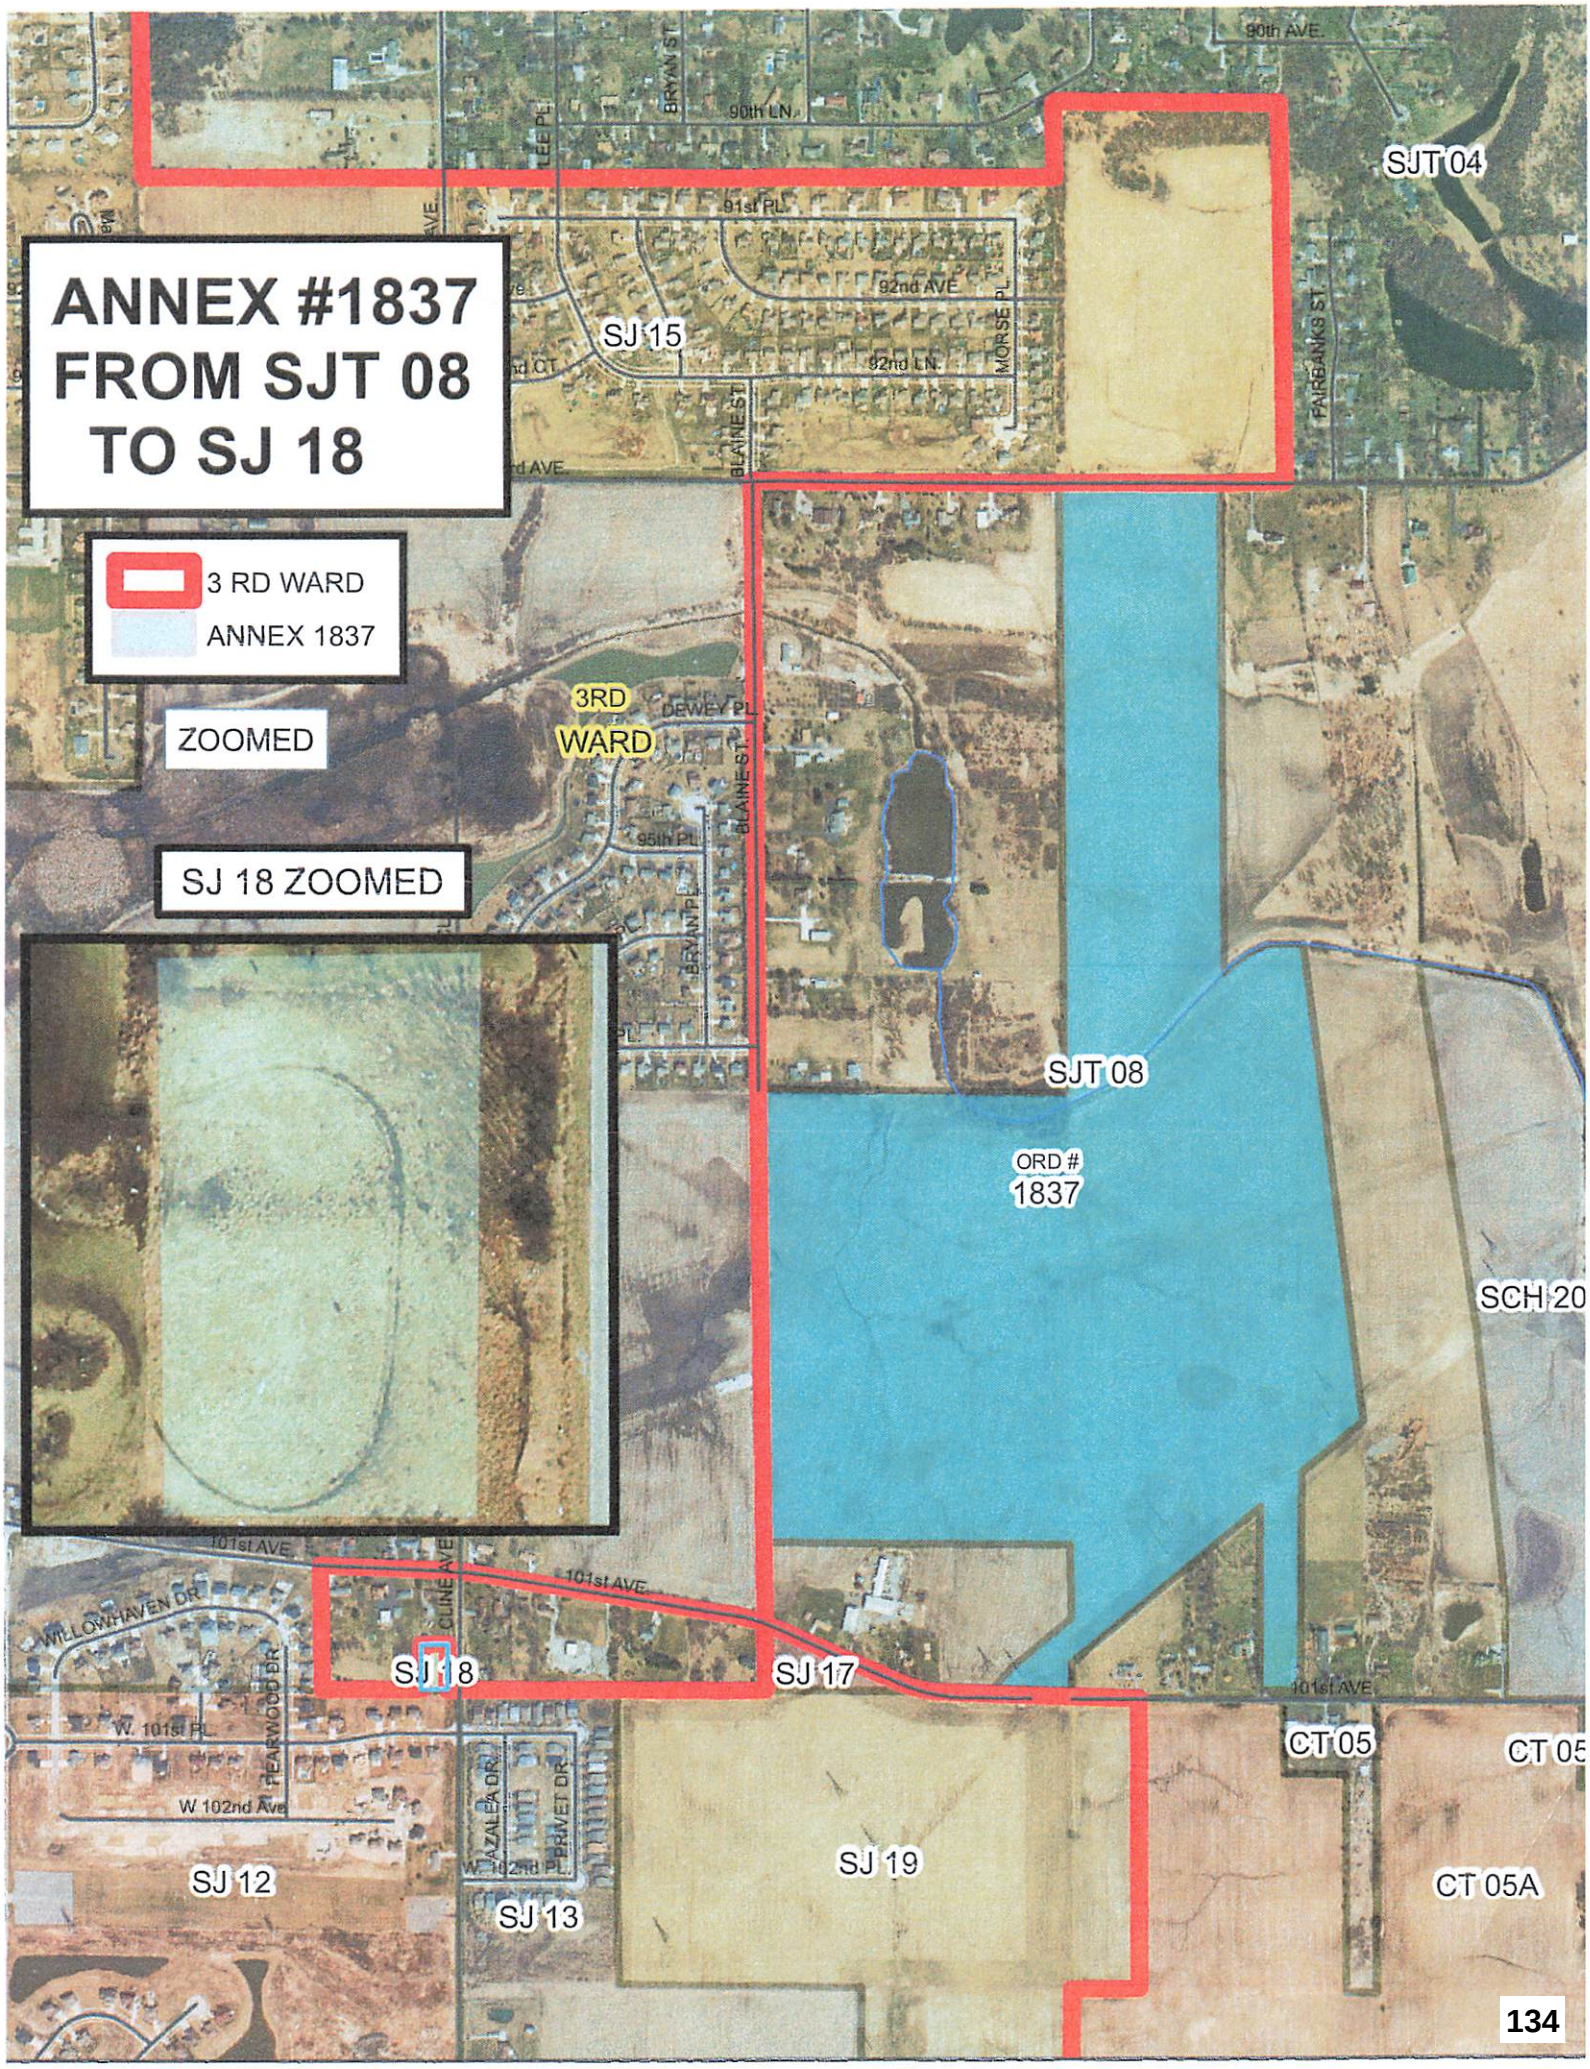
ANNEX #1837
FROM SJT 08
TO SJ 18
3 RD WARD
ANNEX 1837
ZOOMED
SJ 18 ZOOMED
3RD
WARD
SJT 04
SJ 15
SJT 08
ORD #
1837
SCH 20
SJ 18
SJ 17
SJ 12
SJ 13
SJ 19
CT 05
CT 05A
90th AVE
90th LN
91st PL
92nd AVE
92nd LN
DEWEY PL
95th PL
BRYAN ST
BLAINE ST
MORSE PL
FAIRBANKS ST
101st AVE
CLINE AVE
WILLOWHAVEN DR
W. 101st PL
W 102nd Ave
W 102nd PL
AZALEA DR
PRIVET DR
PEARWOOD DR

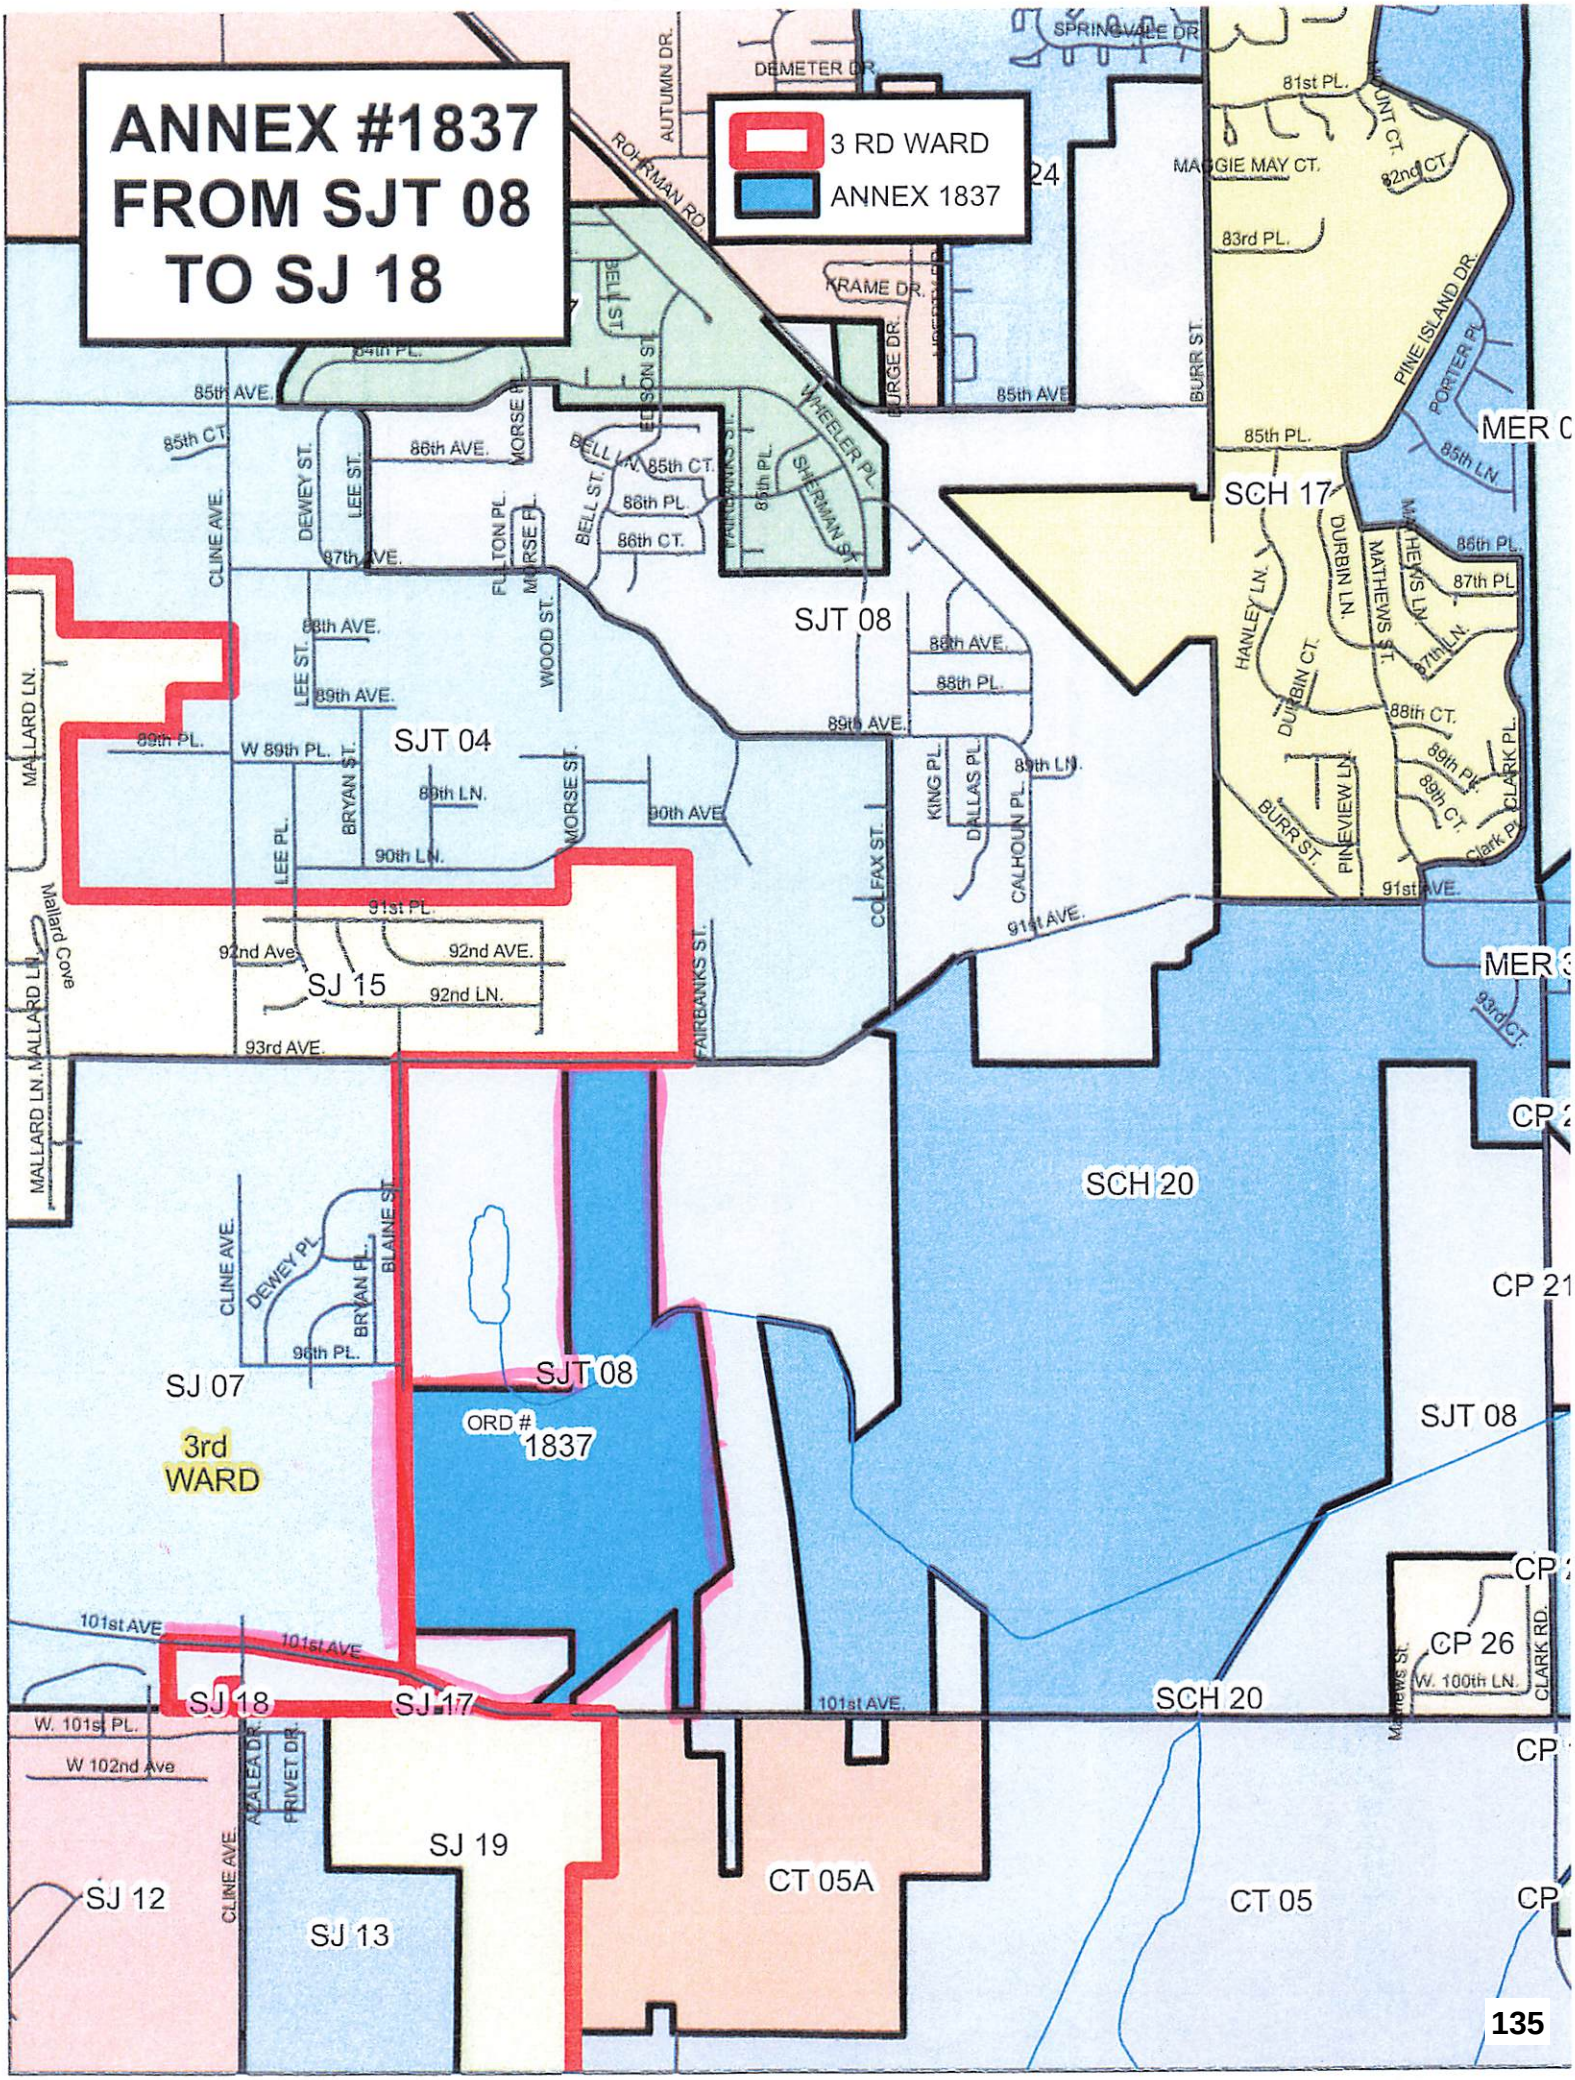
ANNEX #1837
FROM SJT 08
TO SJ 18
3 RD WARD
ANNEX 1837
SJT 08
SJT 04
SJ 15
SJ 07
3rd
WARD
ORD #
1837
SJT 08
SCH 17
SCH 20
SCH 20
SJ 18
SJ 17
SJ 19
SJ 12
SJ 13
CT 05A
CT 05
CP 26
MER
MER
CP
CP 21
CP
CP
CP
DEMETER DR.
AUTUMN DR.
ROLFMAN RD.
SPRINGVALE DR
81st PL.
MAGGIE MAY CT.
82nd CT.
83rd PL.
KRAME DR.
BURR ST.
PINE ISLAND DR.
PORTER PL.
85th PL.
85th LN.
85th AVE.
85th CT.
86th AVE.
86th PL.
86th CT.
87th PL.
87th LN.
88th AVE.
88th PL.
88th CT.
89th AVE.
89th PL.
89th LN.
89th CT.
90th AVE.
90th LN.
91st PL.
91st AVE.
92nd Ave
92nd AVE.
92nd LN.
93rd AVE.
93rd CT.
96th PL.
101st AVE
101st AVE
101st AVE.
W. 101st PL.
W 102nd Ave
W. 100th LN.
CLINE AVE.
DEWEY ST.
LEE ST.
DEWEY PL.
BRYAN PL.
BLAINE ST.
LEE PL.
BRYAN ST.
MORSE ST.
MORSE PL.
FULTON PL.
WOOD ST.
BELL ST.
BELL LN.
EDSON ST.
FAIRBANKS ST.
WHEELER PL.
SHERMAN ST.
COLFAX ST.
KING PL.
DALLAS PL.
CALHOUN PL.
HANLEY LN.
DURBIN LN.
DURBIN CT.
MATHEWS ST.
MATHEWS LN.
PINEVIEW LN.
CLARK PL.
Clark Pl.
BURGE DR.
MALLARD LN.
Mallard Cove
AZALEA DR.
PRIVET DR.
Matthews St.
CLARK RD.

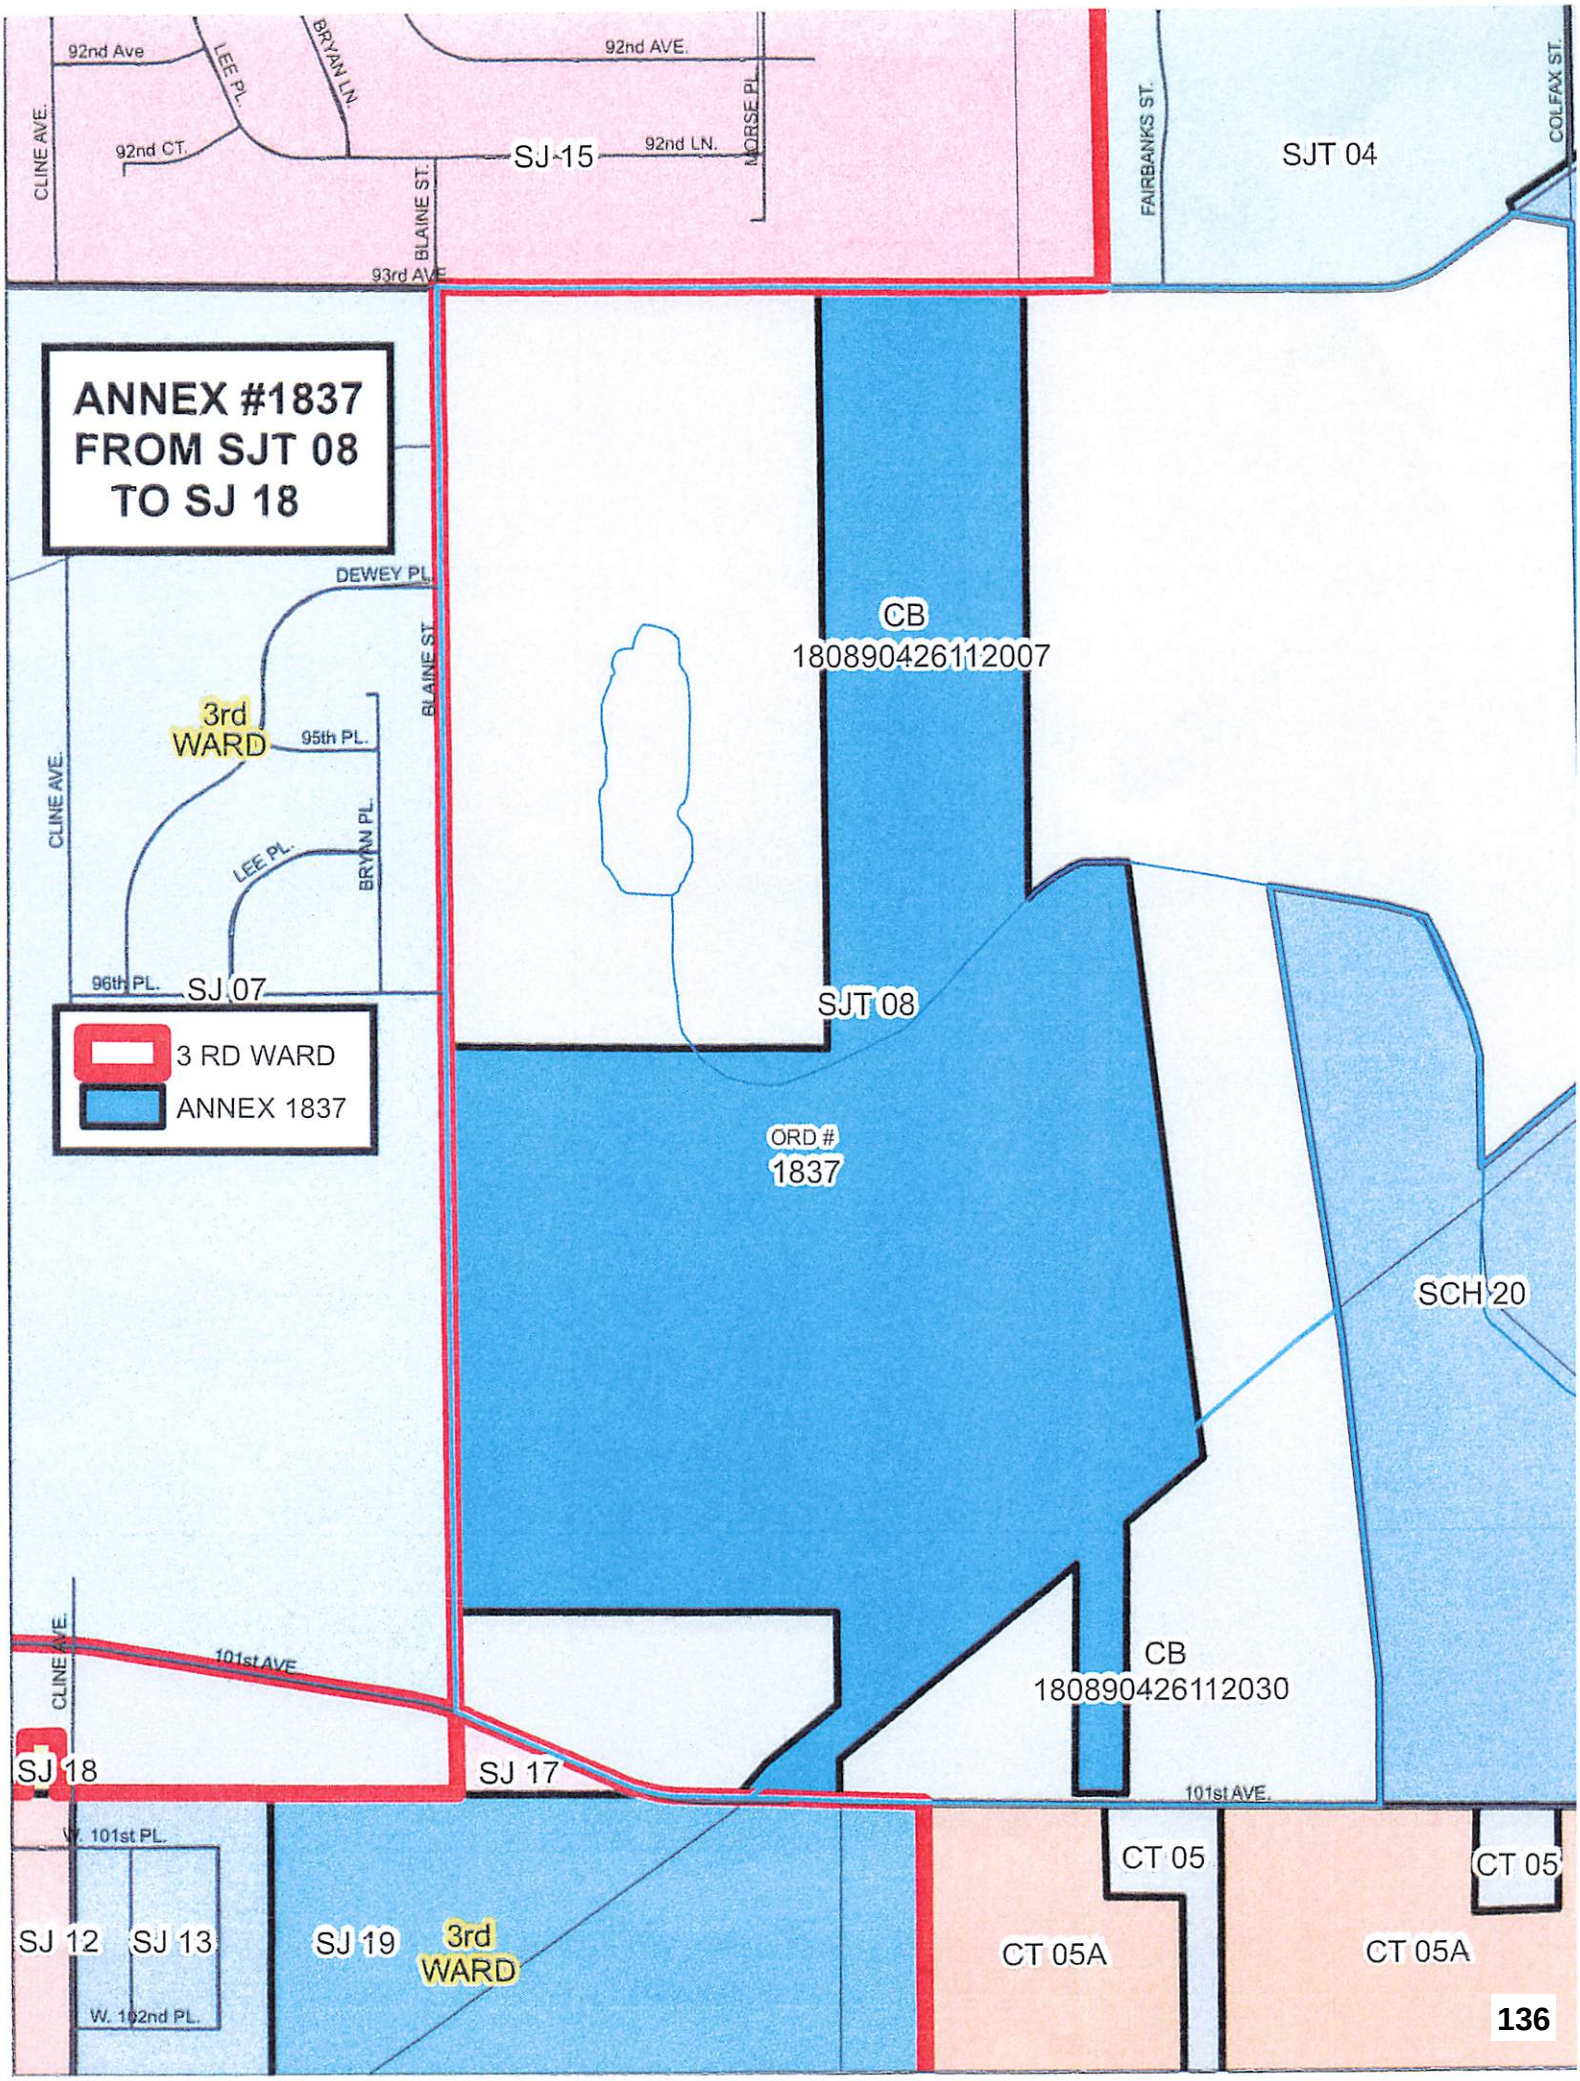
ANNEX #1837
FROM SJT 08
TO SJ 18
92nd Ave
LEE PL.
BRYAN LN.
92nd AVE.
CLINE AVE.
92nd CT.
SJ-15
92nd LN.
MORSE PL.
BLAINE ST.
93rd AVE
FAIRBANKS ST.
SJT 04
COLFAX ST.
DEWEY PL.
CB
180890426112007
3rd
WARD
95th PL.
BLAINE ST.
CLINE AVE.
LEE PL.
BRYAN PL.
96th PL.
SJ 07
SJT 08
3 RD WARD
ANNEX 1837
ORD #
1837
SCH 20
CB
180890426112030
101st AVE
CLINE AVE.
SJ 18
SJ 17
101st AVE.
W. 101st PL.
CT 05
CT 05
SJ 12
SJ 13
SJ 19
3rd
WARD
CT 05A
CT 05A
W. 102nd PL.

4

PRECINCT SUMMARY STATEMENT

(IEC-8)

State Form 13332 (R7/7-06)

Indiana Election Commission (IC 3-11-1.5-15) **Name of County __LAKE__**

INSTRUCTIONS: See Indiana Code 3-11-1.5-25 for periods during which precinct boundary changes may **NOT** take effect.

Indiana Code 3-11-1.5-15 requires that a county include the following items in a proposed precinct establishment order submitted to the Indiana Election Division:

1. A map of each precinct to be established by the proposed order. A county may submit these maps in electronic form.
2. A description of the boundaries of each precinct to be established by the proposed order that identifies any census blocks located entirely within the precinct.
3. An estimated number of voters in each precinct to be established by the proposed order, based on the registration records maintained by the county voter registration office.
4. A statement designating a polling place for the precinct that complies with the polling place accessibility requirements.
5. Any additional information required by rules adopted by the Indiana Election Commission under IC 4-22-2.

General Precinct Information

1. Name Of Proposed Precinct	2. Is this a new precinct?	3. Election Division & STFID Number *(To Be Completed By Election Division)*	
CCT 06	☐ Yes X ☐ No		

4. District Information

Congressional 1 Indiana Senate 6 Indiana House 11

5. Number Of Active Voters *(IC 3-5-2-1.7)*	6. Number Of Inactive Voters	7. Number Of Registered Voters *(Must Equal Total Of Active And Inactive Voters)*
1,406	0	1,406

8. Total Number Of Precincts In The County If Submission Is Approved

Voting Precincts 6 Non-Voting Precincts

9. Date Of County Executive's Adopted Order	10. Date Of First Election After Precincts Are Approved
	MAY 5, 2026

11. Precincts Affected By This Proposed Order *(Complete a Precinct Summary Statement for each precinct. Please note that when changing boundaries of one precinct you will need to complete a separate IEC-8 for any other precinct affected by the change.)*

CCT 02

12. List Any Attached Documents *(i.e. map 6 of 20 maps, etc.)*

MAP, CENSUS BLOCKS

Does any portion of the newly established precinct split or divide any of the following?	Yes	No
13. School Corporation District Boundary		X
14. City or Town Boundary		X
15. City or Town Council District Boundary		X
16. Census Block Boundary		X
17. Other *(Please Describe)*		X

Method of Voting

18. ☐ Optical Scan Ballot Card ☐ Electronic X ☐ Combination *(Please Specify)*: **MICROVOTE**

19. What is the designated location and address for the polling place for this precinct?

CEDAR CREEK COMMUNITY CENTER
151 N FREMONT ST
LOWELL, IN 46356

*(**NOTE:** This designation of a polling place remains in effect until later action by the county executive under state law.)*

20. Does this polling place meet Indiana's polling place accessibility requirements? ☐ X Yes ☐ No

Precinct Change Reason

21. Briefly state the reason for the precinct change. *(Attach additional sheet if necessary.)*

EQUALIZE/BALANCE PRECINCTS

Additional Information

22. Name and Contact Information Of County Election Staff Person Who Prepared This Form:

BRENDA WEATHERSPOON 219-755-3795
ANNETTE MELLADY 219-755-3795

23. Does the county have access to Geographic Information System (GIS)? ☐ X Yes ☐ No

Name and Contact Information Of County GIS Staff:

Same as above

24. Does the county use Census Tiger files? ☐ Yes ☐ X No

State Office Use Only

25. Type Of Geographic Files Used by County *(If Known By Staff Of The Indiana Election Division Or Office Of Census Data)*

CCT 06

GEOID20

180890434031011
180890434031013
180890434031014
180890434031015
180890434031016
180890434031017
180890434031018
180890434031019
180890434031020
180890434031021
180890434031030
180890434031031
180890434031032
180890434032005
180890434032006
180890434033004
180890434033008 IN CCT 7
180890434033009
180890434033010
180890434033011
180890434033012
180890434033013
180890434033017
180890434033018
180890434033019
180890434033020
180890434033021
180890434033022
180890434033024
180890434033025
180890434034015
180890434034023
180890434034026
180890434034028
180890434034029
180890434034034
180890434034035
180890434034036
180890434034037
180890434034038
180890434034039
180890434034040
180890434034041
180890434034042
180890434034043
180890434034045
180890434034046
180890434034047
180890434054021
180890434054022
180890434054023
180890434054024 IN CCT 7
180890434054025

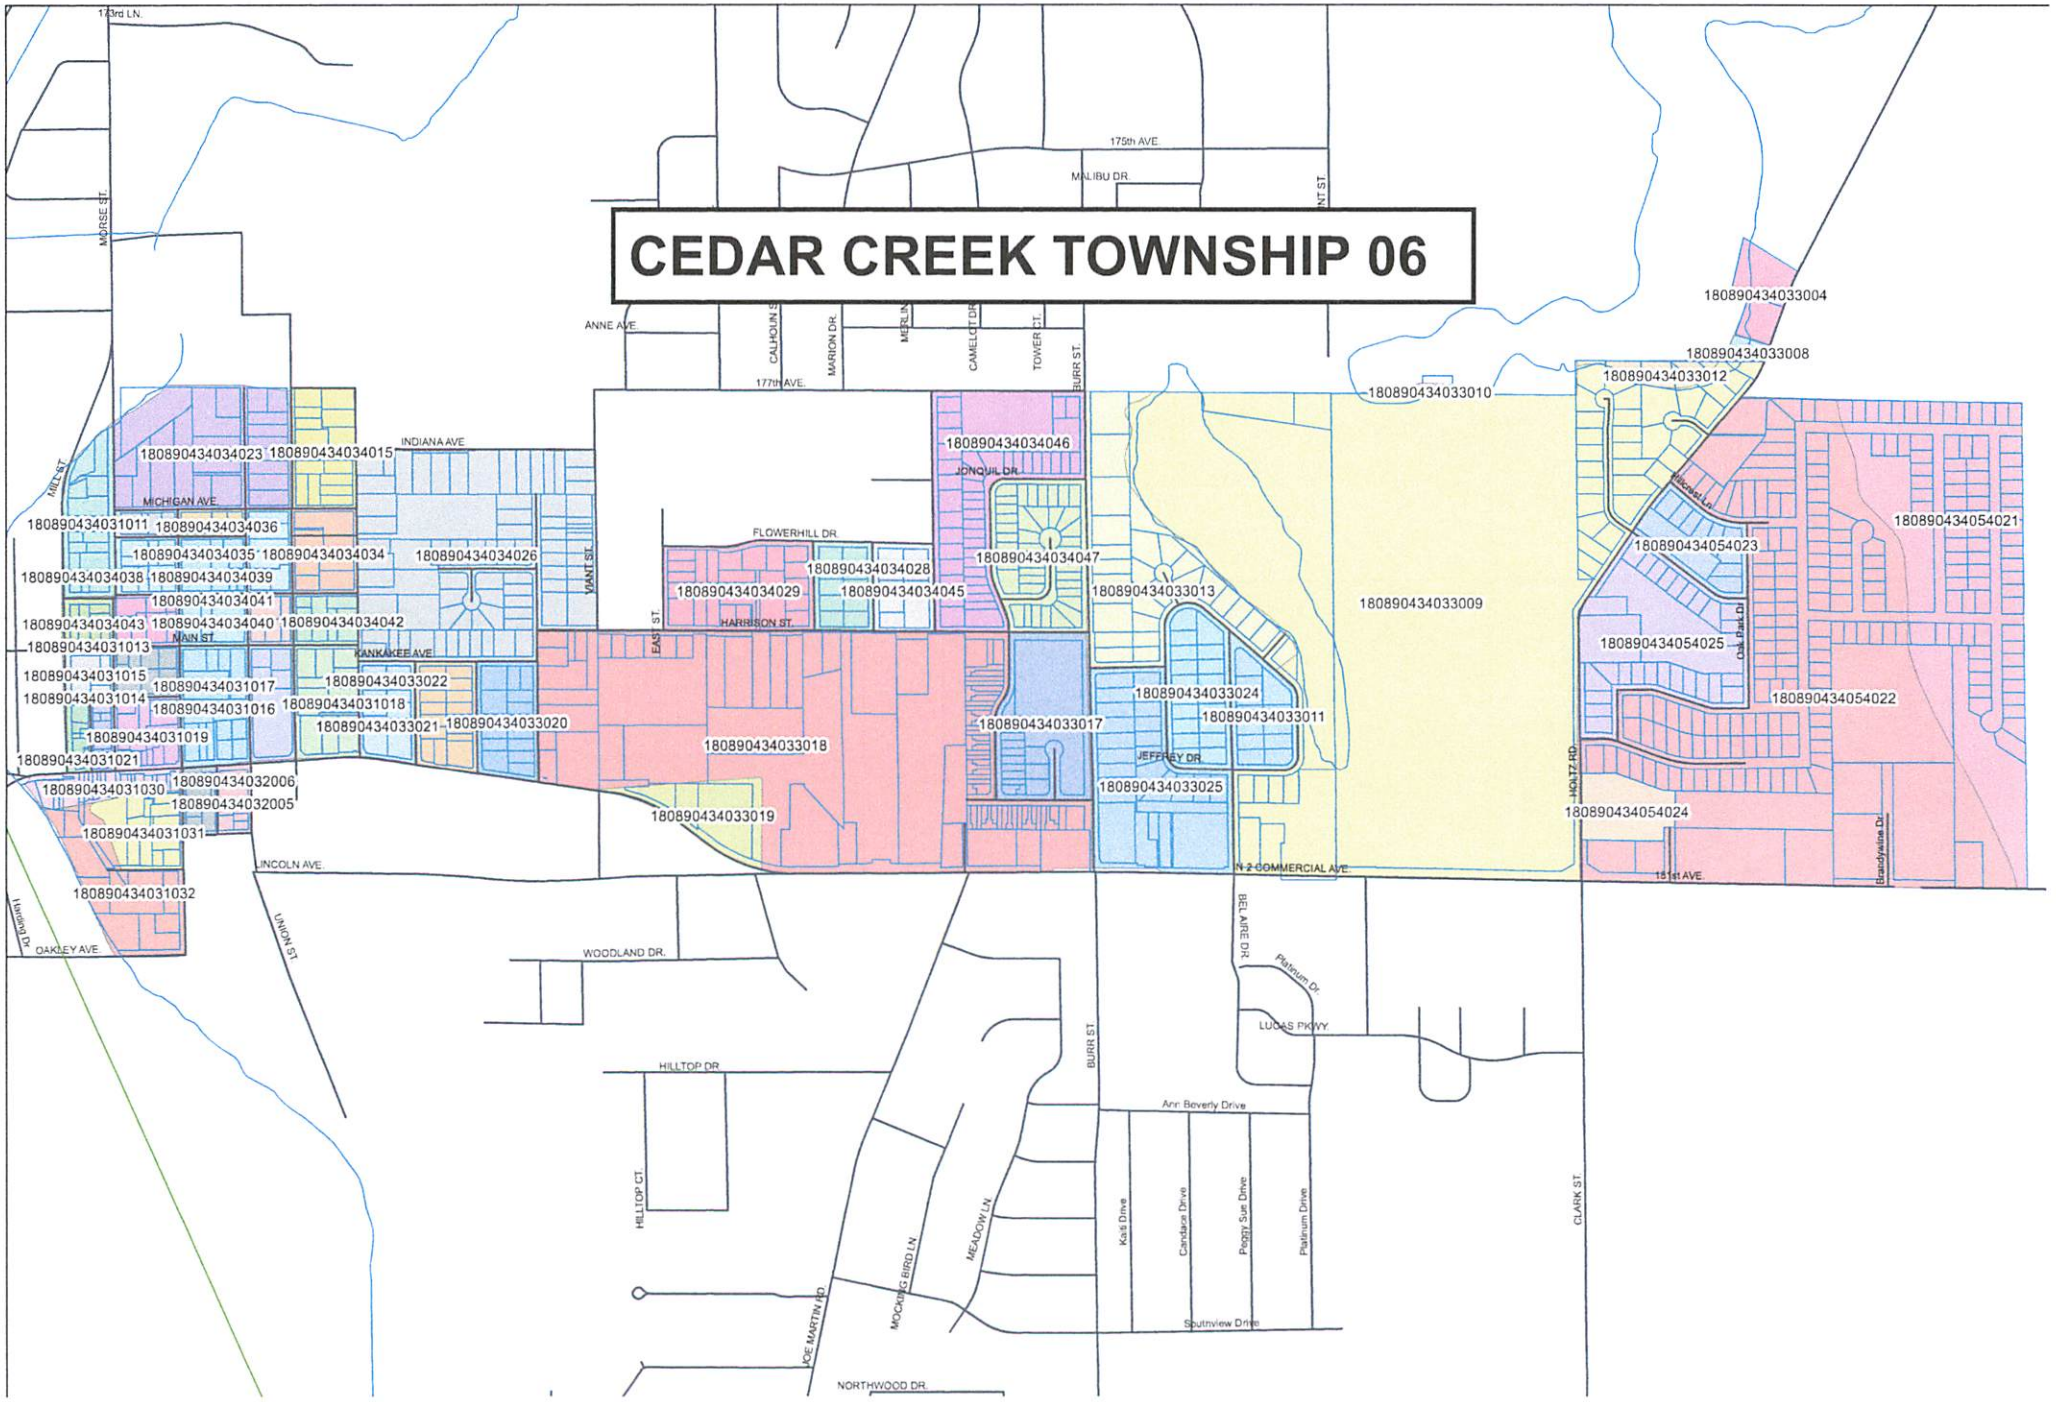
CEDAR CREEK TOWNSHIP 06
173rd LN.
175th AVE.
MALIBU DR.
MORSE ST.
ANNE AVE.
177th AVE.
CALHOUN ST.
MARION DR.
MERLIN
CAMELOT DR.
TOWER CT.
BURR ST.
INDIANA AVE.
MICHIGAN AVE.
MAIN ST.
KANKAKEE AVE.
FLOWERHILL DR.
HARRISON ST.
JONQUIL DR.
EAST ST.
WANT ST.
MILL ST.
JEFFREY DR.
LINCOLN AVE.
OAKLEY AVE.
UNION ST.
WOODLAND DR.
HILLTOP DR.
HILLTOP CT.
ICE MARTIN RD.
MOCKING BIRD LN.
MEADOW LN.
NORTHWOOD DR.
Ann Beverly Drive
Kaia Drive
Candace Drive
Peggy Sue Drive
Platinum Drive
Sputnview Drive
BURR ST.
CLARK ST.
BELAIRE DR.
Platinum Dr.
LUCAS PKWY.
N 2 COMMERCIAL AVE.
HOLTZ RD.
181st AVE.
Michael Ln.
Oak Park Dr.
Brandywine Dr.
Harmony Dr.
180890434033004
180890434033008
180890434033012
180890434033010
180890434034046
180890434034047
180890434034028
180890434034029
180890434034045
180890434033013
180890434033009
180890434033024
180890434033011
180890434033017
180890434033018
180890434033019
180890434033025
180890434054021
180890434054023
180890434054025
180890434054022
180890434054024
180890434034023
180890434034015
180890434034026
180890434031011
180890434034036
180890434034035
180890434034034
180890434034038
180890434034039
180890434034041
180890434034043
180890434034040
180890434034042
180890434031013
180890434031015
180890434031014
180890434031017
180890434031016
180890434033022
180890434031018
180890434033021
180890434033020
180890434031019
180890434031021
180890434031030
180890434032006
180890434032005
180890434031031
180890434031032

4

PRECINCT SUMMARY STATEMENT

(IEC-8)

State Form 13332 (R7/7-06)

Indiana Election Commission (IC 3-11-1.5-15) **Name of County __LAKE__**

INSTRUCTIONS: See Indiana Code 3-11-1.5-25 for periods during which precinct boundary changes may **NOT** take effect.

Indiana Code 3-11-1.5-15 requires that a county include the following items in a proposed precinct establishment order submitted to the Indiana Election Division:

1. A map of each precinct to be established by the proposed order. A county may submit these maps in electronic form.
2. A description of the boundaries of each precinct to be established by the proposed order that identifies any census blocks located entirely within the precinct.
3. An estimated number of voters in each precinct to be established by the proposed order, based on the registration records maintained by the county voter registration office.
4. A statement designating a polling place for the precinct that complies with the polling place accessibility requirements.
5. Any additional information required by rules adopted by the Indiana Election Commission under IC 4-22-2.

General Precinct Information

1. Name Of Proposed Precinct	2. **Is this a new precinct?**	3. Election Di… *(To Be Comple…*
CCT 02	☐ Yes X ☐ No	

4. District Information

Congressional _____1_____ Indiana Senate _____6_____ Indian…

5. Number Of Active Voters *(IC 3-5-2-1.7)*	6. Number Of Inactive Voters	7. Number Of Registered Voter… *Voters)*
1,822	35	1,857

8. Total Number Of Precincts In The County If Submission Is Approved

_____ Voting Precincts _____6_____ Non-Voting Precincts

9. Date Of County Executive's Adopted Order	10. Date Of First Election After Precincts Are Approved
	MAY 5, 2026

11. Precincts Affected By This Proposed Order *(Complete a Precinct Summary Statement for each precinct. Please note that when changing boundaries of one precinct you will need to complete a separate IEC-8 for any other precinct affected by the change.)*

LO

12. List Any Attached Documents *(i.e. map 6 of 20 maps, etc.)*

MAP, CENSUS BLOCKS

Does any portion of the newly established precinct split or divide any of the following?	Yes	No
13. School Corporation District Boundary		
14. City or Town Boundary		
15. City or Town Council District Boundary		
16. Census Block Boundary		
17. Other *(Please Describe)*		

Method of Voting

18. ☐ Optical Scan Ballot Card ☐ Electronic X ☐ Combination *(Please Specify)*: __MICROVOTE_____

19. What is the designated location and address for the polling place for this precinct?

LOWELL CHURCH OF CHRIST
299 N BURR ST
LOWELL, IN 46356

*(**NOTE:** This designation of a polling place remains in effect until later action by the county executive under state law.)*

20. Does this polling place meet Indiana's polling place accessibility requirements? ☐ X Yes ☐ No

Precinct Change Reason

21. Briefly state the reason for the precinct change. *(Attach additional sheet if necessary.)*

EQUALIZE/BALANCE PRECINCTS

Additional Information

22. Name and Contact Information Of County Election Staff Person Who Prepared This Form:

BRENDA WEATHERSPOON 219-755-3795
ANNETTE MELLADY 219-755-3795

23. Does the county have access to Geographic Information System (GIS)? ☐ X Yes ☐ No

Name and Contact Information Of County GIS Staff:

Same as above

24. Does the county use Census Tiger files? ☐ Yes ☐ X No

State Office Use Only

25. Type Of Geographic Files Used by County *(If Known By Staff Of The Indiana Election Division Or Office Of Census Data)*

CCT 02
GEOID20
180890434033006
180890434033015
180890434033016
180890434034001 THIS ONE DOES NOT EXPORT WHEN EXPORTING CCT 2
180890434034002
180890434034003
180890434034004
180890434034005
180890434034006
180890434034007
180890434034008
180890434034009
180890434034010
180890434034011
180890434034012
180890434034013
180890434034014
180890434034018
180890434034019
180890434034020
180890434034021
180890434034022
180890434034027
180890434034030
180890434034031
180890434034032
180890434034033
180890434053015
180890434053016
180890434053017
180890434053018

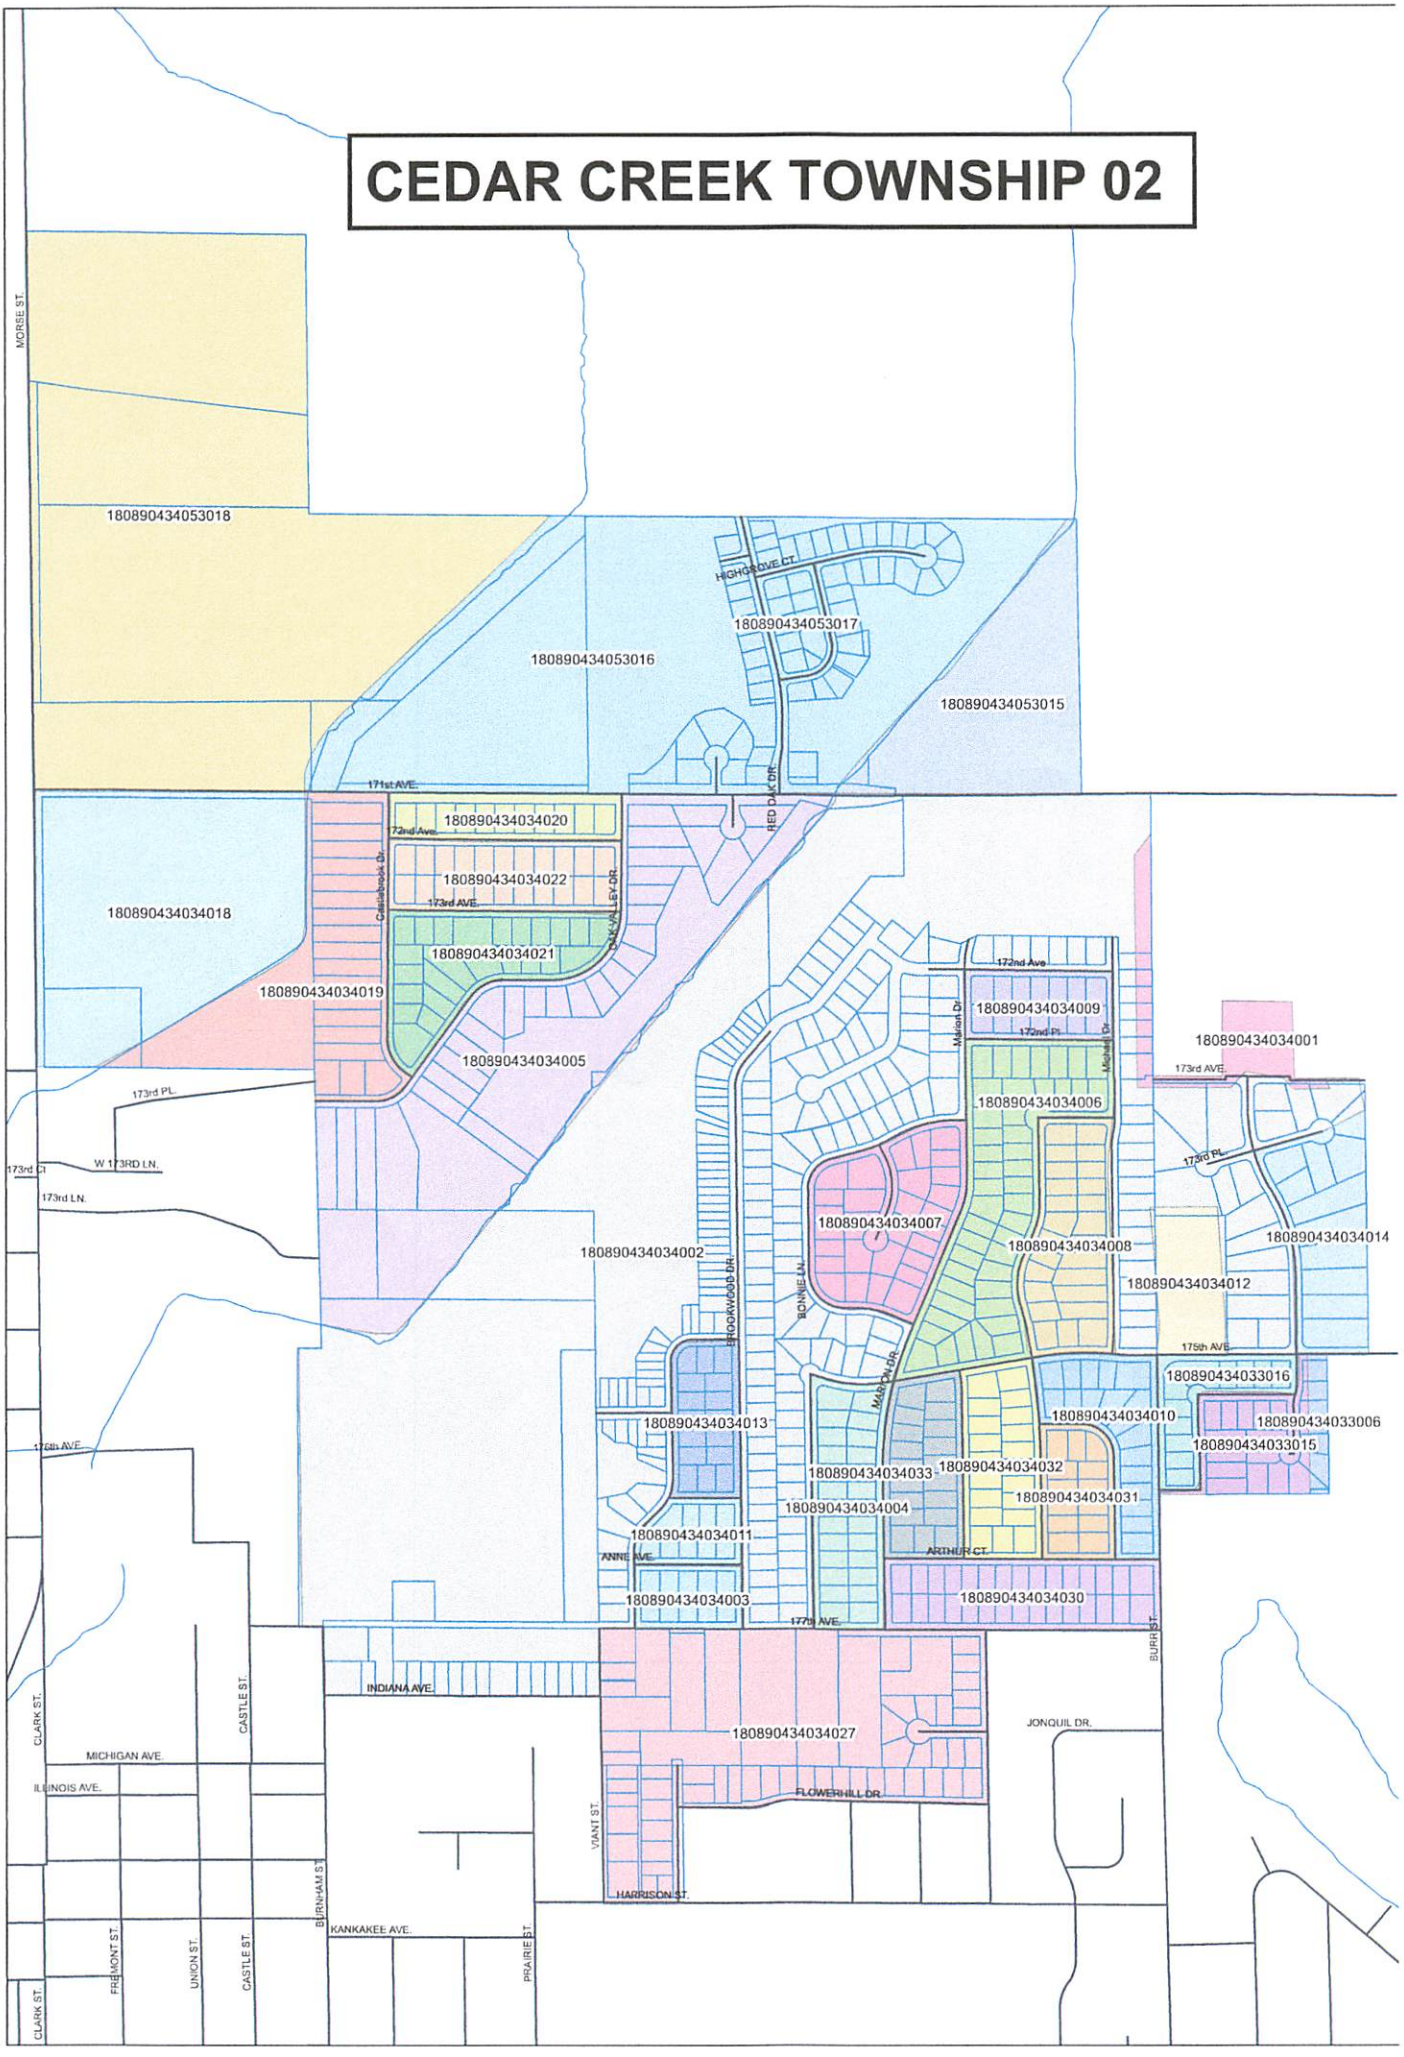
CEDAR CREEK TOWNSHIP 02
180890434053018
180890434053016
180890434053017
180890434053015
180890434034018
180890434034020
180890434034022
180890434034021
180890434034019
180890434034005
180890434034002
180890434034009
180890434034006
180890434034007
180890434034008
180890434034001
180890434034014
180890434034012
180890434033016
180890434033006
180890434033015
180890434034010
180890434034013
180890434034033
180890434034032
180890434034031
180890434034004
180890434034011
180890434034003
180890434034030
180890434034027
MORSE ST.
171st AVE.
172nd Ave
173rd AVE.
173rd PL.
W 173RD LN.
173rd LN.
175th AVE.
177th AVE.
INDIANA AVE.
MICHIGAN AVE.
ILLINOIS AVE.
KANKAKEE AVE.
HARRISON ST.
FLOWERHILL DR.
JONQUIL DR.
ARTHUR CT.
ANNE AVE.
RED OAK DR.
OAK VALLEY DR.
BROOKWOOD DR.
BONNIE LN.
MARION DR.
Marion Dr
Michael Dr
CLARK ST.
CASTLE ST.
BURNHAM ST.
FREMONT ST.
UNION ST.
PRAIRIE ST.
VIANT ST.
BURR ST.

5

PRECINCT SUMMARY STATEMENT

State Form 13332 (R7/7-06)
Indiana Election Commission (IC 3-11-1.5-15)

(IEC-8)

Name of County Lake

INSTRUCTIONS: See Indiana Code 3-11-1.5-25 for periods during which precinct boundary changes may NOT take effect.
Indiana Code 3-11-1.5-15 requires that a county include the following items in a proposed precinct establishment order submitted to the Indiana Election Division:
1. A map of each precinct to be established by the proposed order. A county may submit these maps in electronic form.
2. A description of the boundaries of each precinct to be established by the proposed order that identifies any census blocks located entirely within the precinct.
3. An estimated number of voters in each precinct to be established by the proposed order, based on the registration records maintained by the county voter registration office.
4. A statement designating a polling place for the precinct that complies with the polling place accessibility requirements.
5. Any additional information required by rules adopted by the Indiana Election Commission under IC 4-22-2.

General Precinct Information

1. Name Of Proposed Precinct	2. Is this a new precinct?	3. Election Division & STFID Number *(To Be Completed By Election Division)*
CL 03	☐ Yes ☒ No	

4. District Information
Congressional 1 Indiana Senate 6 Indiana House 11

5. Number Of Active Voters *(IC 3-5-2-1.7)*	6. Number Of Inactive Voters	7. Number Of Registered Voters *(Must Equal Total Of Active And Inactive Voters)*
1,758	74	1,832

8. Total Number Of Precincts In The County If Submission Is Approved
____ Voting Precincts 6 Non-Voting Precincts

9. Date Of County Executive's Adopted Order	10. Date Of First Election After Precincts Are Approved
	May 5, 2026

11. Precincts Affected By This Proposed Order *(Complete a Precinct Summary Statement for each precinct. Please note that when changing boundaries of one precinct you will need to complete a separate IEC-8 for any other precinct affected by the change.)*
CL 05

12. List Any Attached Documents *(i.e. map 6 of 20 maps, etc.)*
Map, Census Blocks

Does any portion of the newly established precinct split or divide any of the following?	Yes	No
13. School Corporation District Boundary		X
14. City or Town Boundary		X
15. City or Town Council District Boundary		X
16. Census Block Boundary		X
17. Other *(Please Describe)*		X

Method of Voting

18. ☐ Optical Scan Ballot Card ☐ Electronic ☒ Combination *(Please Specify)*: _____

19. What is the designated location and address for the polling place for this precinct?
Knights of Columbus Hall
13039 Wicker Ave
Cedar Lake, IN 46303
*(**NOTE:** This designation of a polling place remains in effect until later action by the county executive under state law.)*

20. Does this polling place meet Indiana's polling place accessibility requirements? ☒ Yes ☐ No

Precinct Change Reason

21. Briefly state the reason for the precinct change. *(Attach additional sheet if necessary.)*
Equalize Precinct

Additional Information

22. Name and Contact Information Of County Election Staff Person Who Prepared This Form:
Brenda Weatherspoon 219-755-3795
Annette Mellady 219-755-3795

23. Does the county have access to Geographic Information System (GIS)? ☒ Yes ☐ No
Name and Contact Information Of County GIS Staff:
Same as above

24. Does the county use Census Tiger files? ☐ Yes ☒ No

State Office Use Only

25. Type Of Geographic Files Used by County *(If Known By Staff Of The Indiana Election Division Or Office Of Census Data)*

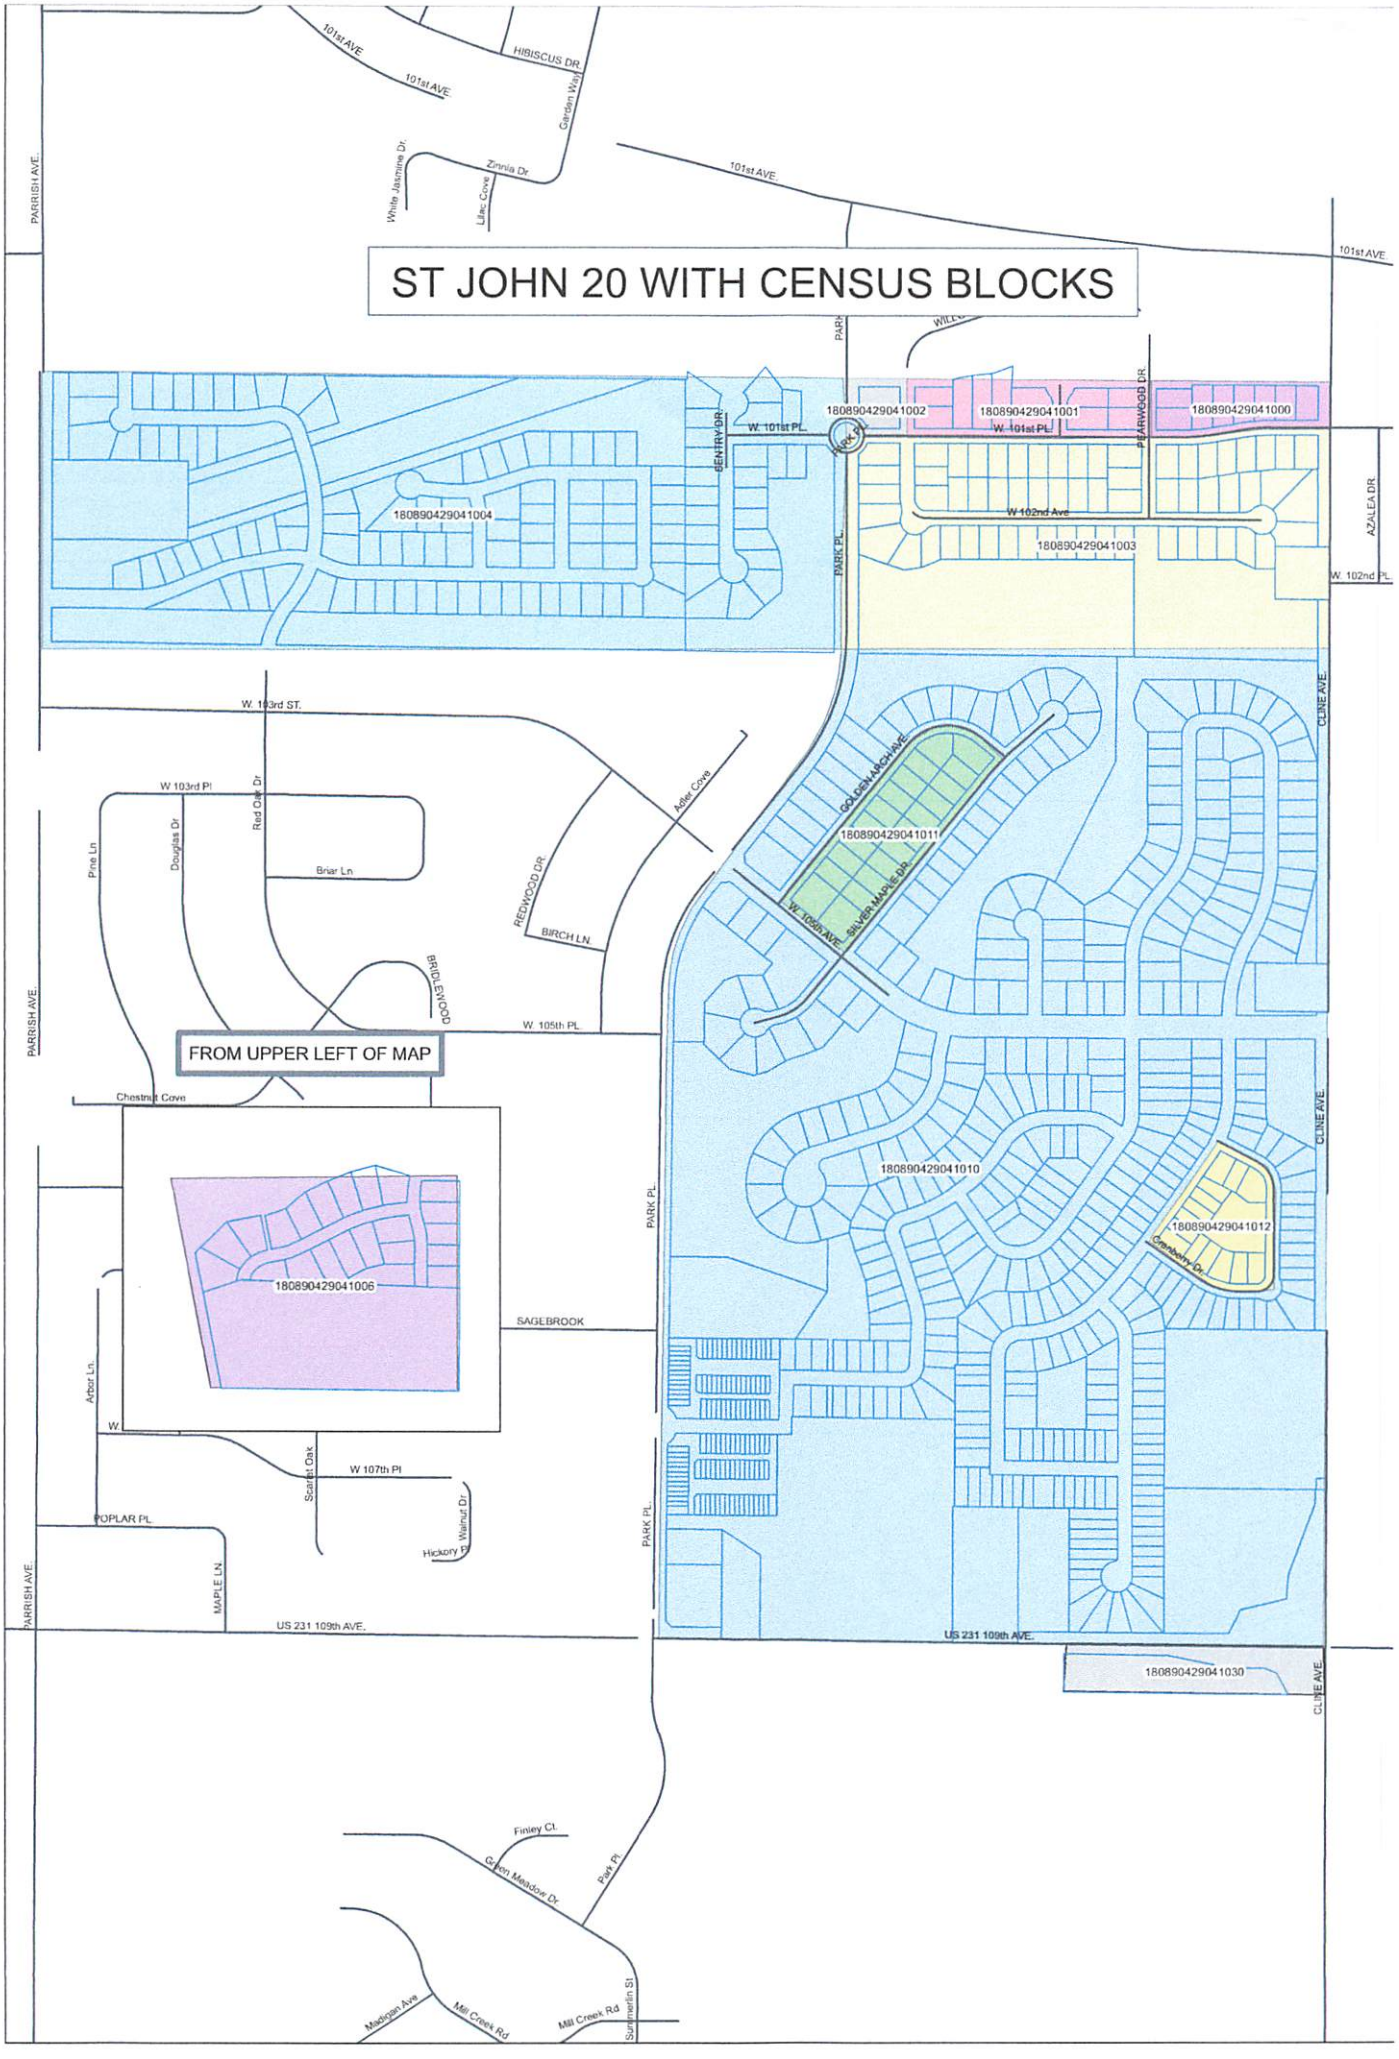
ST JOHN 20 WITH CENSUS BLOCKS
FROM UPPER LEFT OF MAP
180890429041002
180890429041001
180890429041000
180890429041004
180890429041003
180890429041011
180890429041010
180890429041012
180890429041006
180890429041030
101st AVE.
HIBISCUS DR.
Garden Way
White Jasmine Dr.
Zinnia Dr.
Lilac Cove
PARRISH AVE.
GENTRY DR.
W. 101st PL.
PARK PL.
PEARWOOD DR.
W 102nd Ave
AZALEA DR
W. 102nd PL.
CLINE AVE.
W. 103rd ST.
W 103rd Pl
Red Oak Dr
Pine Ln
Douglas Dr
Briar Ln
Adler Cove
REDWOOD DR.
BIRCH LN.
BRIDLEWOOD
W. 105th PL.
GOLDEN ARCH AVE.
SILVER MAPLE DR.
W. 106th AVE.
Chestnut Cove
SAGEBROOK
Arbor Ln.
W.
Scarlet Oak
W 107th Pl
POPLAR PL.
Hickory Dr
Walnut Dr
MAPLE LN.
US 231 109th AVE.
Finley Ct.
Green Meadow Dr.
Park Pl.
Madigan Ave
Mill Creek Rd
Summerlin St

PRECINCT SUMMARY STATEMENT

13 (IEC-8)

State Form 13332 (R7/7-06)

Indiana Election Commission (IC 3-11-1.5-15) **Name of County __LAKE__**

INSTRUCTIONS: See Indiana Code 3-11-1.5-25 for periods during which precinct boundary changes may **NOT** take effect.

Indiana Code 3-11-1.5-15 requires that a county include the following items in a proposed precinct establishment order submitted to the Indiana Election Division:

1. A map of each precinct to be established by the proposed order. A county may submit these maps in electronic form.
2. A description of the boundaries of each precinct to be established by the proposed order that identifies any census blocks located entirely within the precinct.
3. An estimated number of voters in each precinct to be established by the proposed order, based on the registration records maintained by the county voter registration office.
4. A statement designating a polling place for the precinct that complies with the polling place accessibility requirements.
5. Any additional information required by rules adopted by the Indiana Election Commission under IC 4-22-2.

General Precinct Information

1. Name Of Proposed Precinct	2. Is this a new precinct?	3. Election Division & STFID Number *(To Be Completed By Election Division)*	
SJ 12	☐ Yes X ☐ No		

4. District Information

Congressional 1 Indiana Senate 1 Indiana House 15

5. Number Of Active Voters *(IC 3-5-2-1.7)*	6. Number Of Inactive Voters	7. Number Of Registered Voters *(Must Equal Total Of Active And Inactive Voters)*
1,687	22	1,709

8. Total Number Of Precincts In The County If Submission Is Approved

_____ Voting Precincts 6 _____ Non-Voting Precincts

9. Date Of County Executive's Adopted Order	10. Date Of First Election After Precincts Are Approved
	MAY 5, 2026

11. Precincts Affected By This Proposed Order *(Complete a Precinct Summary Statement for each precinct. Please note that when changing boundaries of one precinct you will need to complete a separate IEC-8 for any other precinct affected by the change.)*

SJ 20

12. List Any Attached Documents *(i.e. map 6 of 20 maps, etc.)*

MAP, CENSUS BLOCKS

Does any portion of the newly established precinct split or divide any of the following?	Yes	No
13. School Corporation District Boundary		X
14. City or Town Boundary		X
15. City or Town Council District Boundary		X
16. Census Block Boundary		X
17. Other *(Please Describe)*		X

Method of Voting

18. ☐ Optical Scan Ballot Card ☐ Electronic X ☐ Combination *(Please Specify)*: MICROVOTE

19. What is the designated location and address for the polling place for this precinct?

CLARK MIDDLE SCHOOL (DOOR 1)
8915 W 93RD AVE
SAINT JOHN, IN 46373

*(**NOTE:** This designation of a polling place remains in effect until later action by the county executive under state law.)*

20. Does this polling place meet Indiana's polling place accessibility requirements? ☐ X Yes ☐ No

Precinct Change Reason

21. Briefly state the reason for the precinct change. *(Attach additional sheet if necessary.)*

SPLIT PRECINCT EXCEED LEGAL LIMIT

Additional Information

22. Name and Contact Information Of County Election Staff Person Who Prepared This Form:

BRENDA WEATHERSPOON 219-755-3795
ANNETTE MELLADY 219-755-3795

23. Does the county have access to Geographic Information System (GIS)? ☐ X Yes ☐ No

Name and Contact Information Of County GIS Staff:

Same as above

24. Does the county use Census Tiger files? ☐ Yes ☐ X No

State Office Use Only

25. Type Of Geographic Files Used by County *(If Known By Staff Of The Indiana Election Division Or Office Of Census Data)*

SJ 12
GEOID20
180890429041009
180890429041013
180890429041014
180890429041015
180890429041016
180890429041017
180890429041018
180890429041019
180890429041020
180890429041021
180890429041022
180890429041023
180890429041024
180890429041025
180890429041026
180890429041027
180890429041028
180890429041033
180890429041056
180890429041057
180890429041058
180890429041059

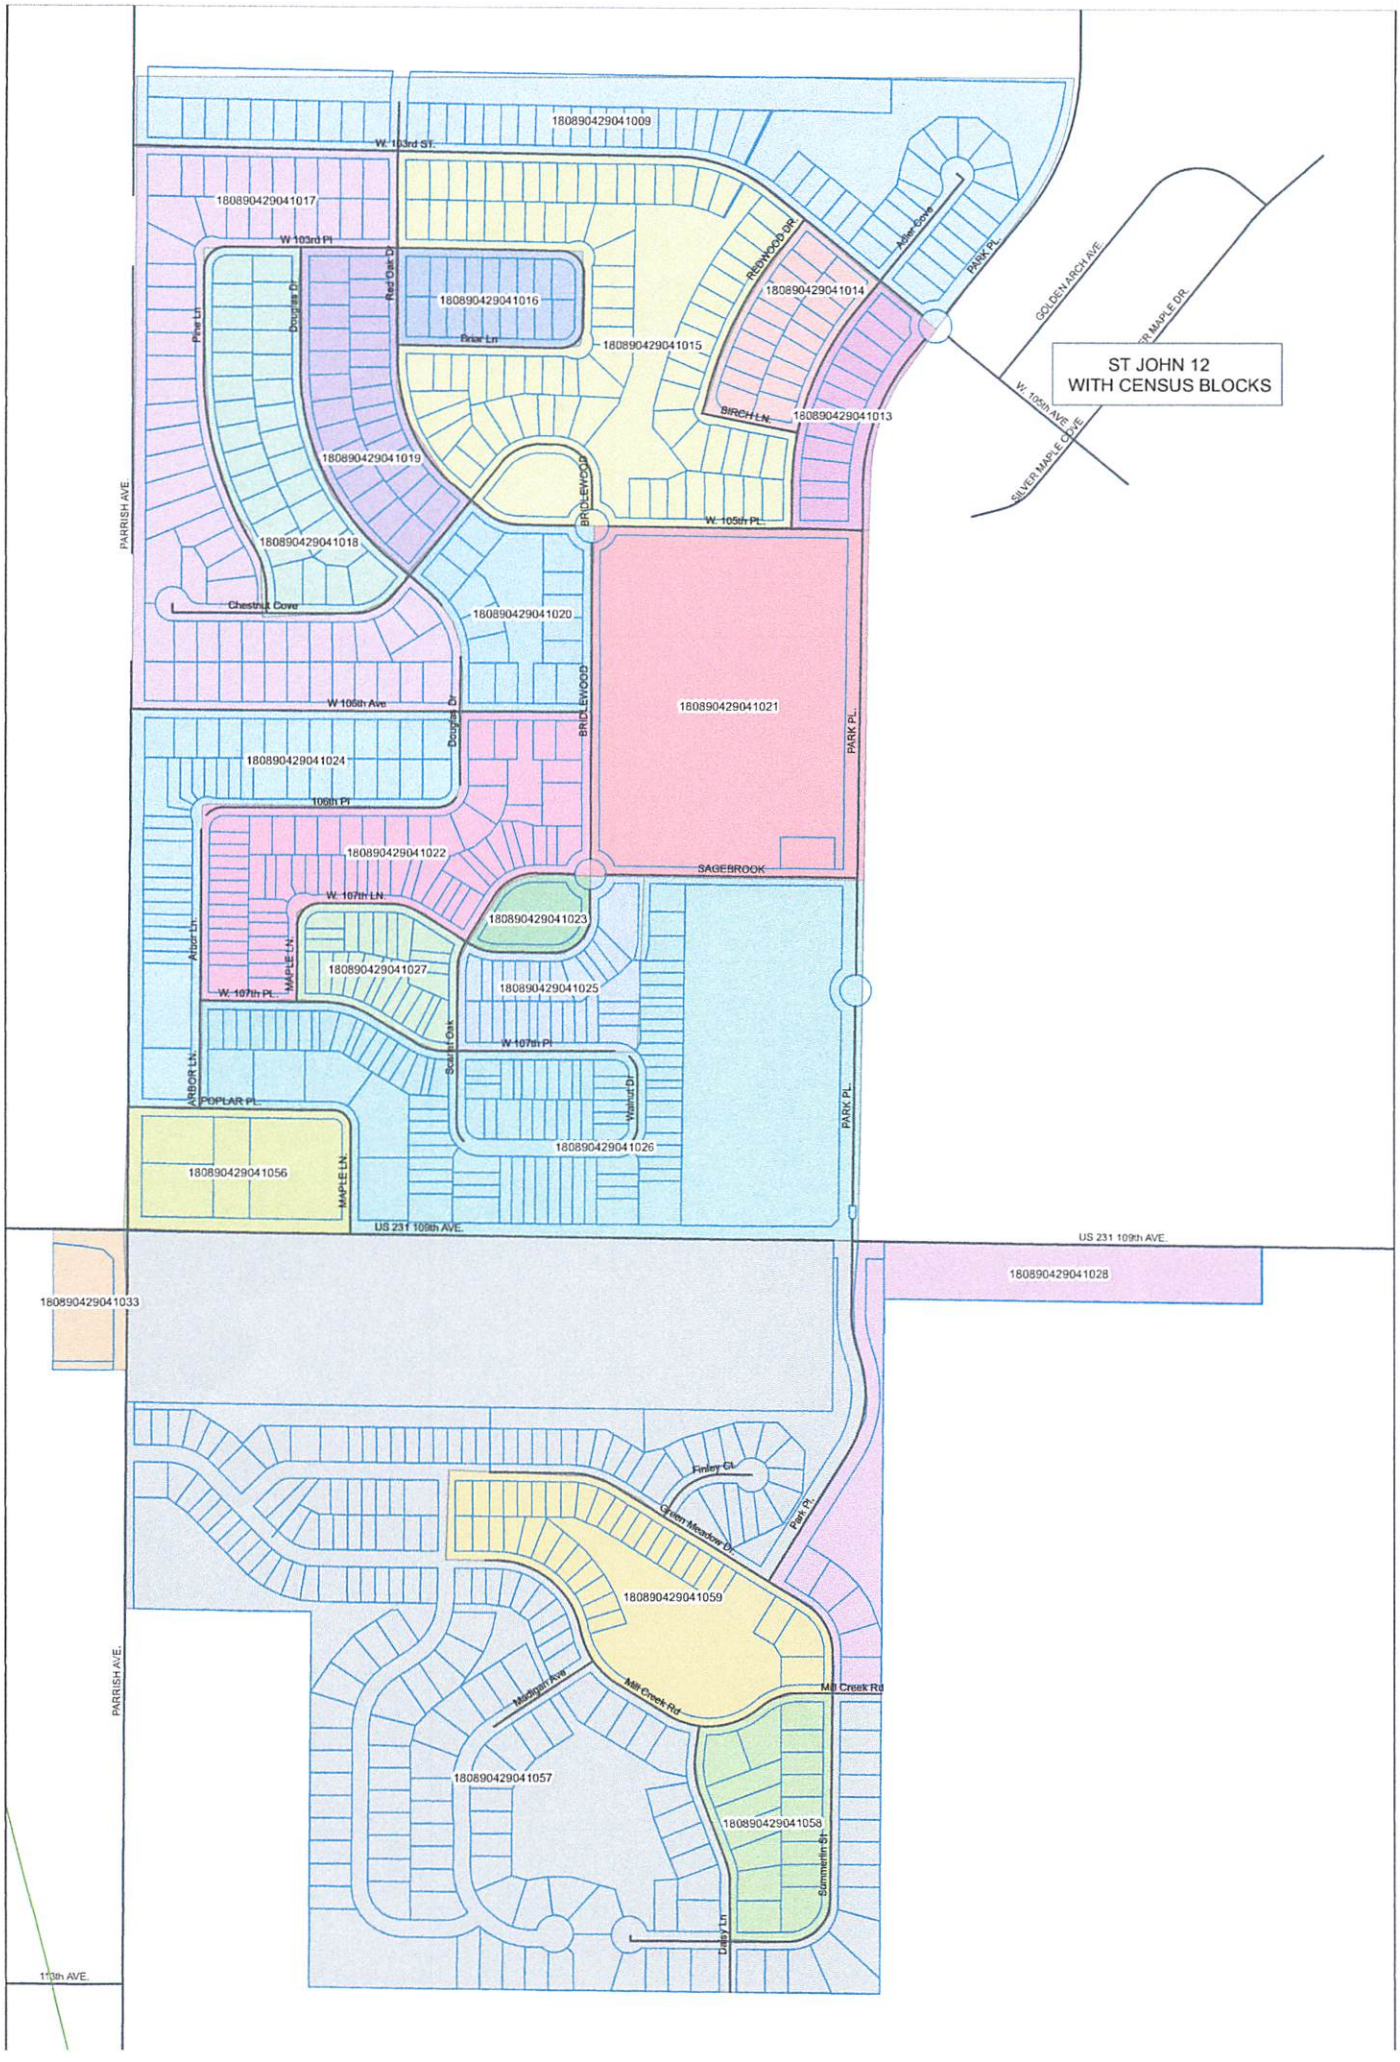
ST JOHN 12
WITH CENSUS BLOCKS
18089042904100 9
W. 103rd ST.
18089042904101 7
W 103rd Pl
18089042904101 6
18089042904101 5
18089042904101 4
18089042904101 9
18089042904101 8
18089042904102 0
18089042904102 1
18089042904102 4
18089042904102 2
18089042904102 7
18089042904102 5
18089042904102 3
18089042904105 6
18089042904103 3
18089042904102 6
18089042904105 7
18089042904105 8
18089042904105 9
PARRISH AVE
Pear Ln
Douglas Dr
Red Oak Dr
Briar Ln
REDWOOD DR
Alder Cove
PARK PL
GOLDEN ARCH AVE
SILVER MAPLE DR
W. 105th AVE
SILVER MAPLE COVE
BIRCH LN
BRIDLEWOOD
W. 105th PL
Chestnut Cove
W 106th Ave
106th Pl
SAGEBROOK
W. 107th LN
W. 107th PL
Arbor Ln
MAPLE LN
Scarlet Oak
Walnut Dr
POPLAR PL
US 231 109th AVE.
Finley Ct
Deer Pl
Green Meadow Dr
Michigan Ave
Mill Creek Rd
Dailey Ln
Summerlin St
113th AVE.

15

PRECINCT SUMMARY STATEMENT (IEC-8)

State Form 13332 (R7/7-06)
Indiana Election Commission (IC 3-11-1.5-15) **Name of County LAKE**

INSTRUCTIONS: See Indiana Code 3-11-1.5-25 for periods during which precinct boundary changes may **NOT** take effect.
Indiana Code 3-11-1.5-15 requires that a county include the following items in a proposed precinct establishment order submitted to the Indiana Election Division:
1. A map of each precinct to be established by the proposed order. A county may submit these maps in electronic form.
2. A description of the boundaries of each precinct to be established by the proposed order that identifies any census blocks located entirely within the precinct.
3. An estimated number of voters in each precinct to be established by the proposed order, based on the registration records maintained by the county voter registration office.
4. A statement designating a polling place for the precinct that complies with the polling place accessibility requirements.
5. Any additional information required by rules adopted by the Indiana Election Commission under IC 4-22-2.

General Precinct Information

1. Name Of Proposed Precinct	2. Is this a new precinct?	3. Election Division & STFID Number *(To Be Completed By Election Division)*	
WT 03	X ☐ Yes ☐ No		

4. District Information

Congressional 1 Indiana Senate 6 Indiana House 19

5. Number Of Active Voters *(IC 3-5-2-1.7)*	6. Number Of Inactive Voters	7. Number Of Registered Voters *(Must Equal Total Of Active And Inactive Voters)*
	57	1,061

8. Total Number Of Precincts In The County If Submission Is Approved

_____ Voting Precincts 6 Non-Voting Precincts

9. Date Of County Executive's Adopted Order	10. Date Of First Election After Precincts Are Approved
	MAY 5, 2026

11. Precincts Affected By This Proposed Order *(Complete a Precinct Summary Statement for each precinct. Please note that when changing boundaries of one precinct you will need to complete a separate IEC-8 for any other precinct affected by the change.)*

WT 10

12. List Any Attached Documents *(i.e. map 6 of 20 maps, etc.)*

MAP, CENSUS BLOCKS

Does any portion of the newly established precinct split or divide any of the following?	Yes	No
13. School Corporation District Boundary		X
14. City or Town Boundary		X
15. City or Town Council District Boundary		X
16. Census Block Boundary		X
17. Other *(Please Describe)*		X

Method of Voting

18. ☐ Optical Scan Ballot Card ☐ Electronic X ☐ Combination *(Please Specify)*: MICROVOTE

19. What is the designated location and address for the polling place for this precinct?
WINFIELD GOVERNMENT CENTER
10645 RANDOLPH ST
WINFIELD, IN 46308
*(**NOTE:** This designation of a polling place remains in effect until later action by the county executive under state law.)*

20. Does this polling place meet Indiana's polling place accessibility requirements? ☐ X Yes ☐ No

Precinct Change Reason

21. Briefly state the reason for the precinct change. *(Attach additional sheet if necessary.)*
EQUALIZE PRECINCT

Additional Information

22. Name and Contact Information Of County Election Staff Person Who Prepared This Form:
BRENDA WEATHERSPOON 219-755-3795
ANNETTE MELLADY 219-755-3795

23. Does the county have access to Geographic Information System (GIS)? ☐ X Yes ☐ No
Name and Contact Information Of County GIS Staff:
Same as above

24. Does the county use Census Tiger files? ☐ Yes ☐ X No

State Office Use Only

25. Type Of Geographic Files Used by County *(If Known By Staff Of The Indiana Election Division Or Office Of Census Data)*

WT 03
GEOID20
180890433012008
180890433023000
180890433023001
180890433023002
180890433023003
180890433023004
180890433023005
180890433023006
180890433023007
180890433023008
180890433023009
180890433023018
180890433023026

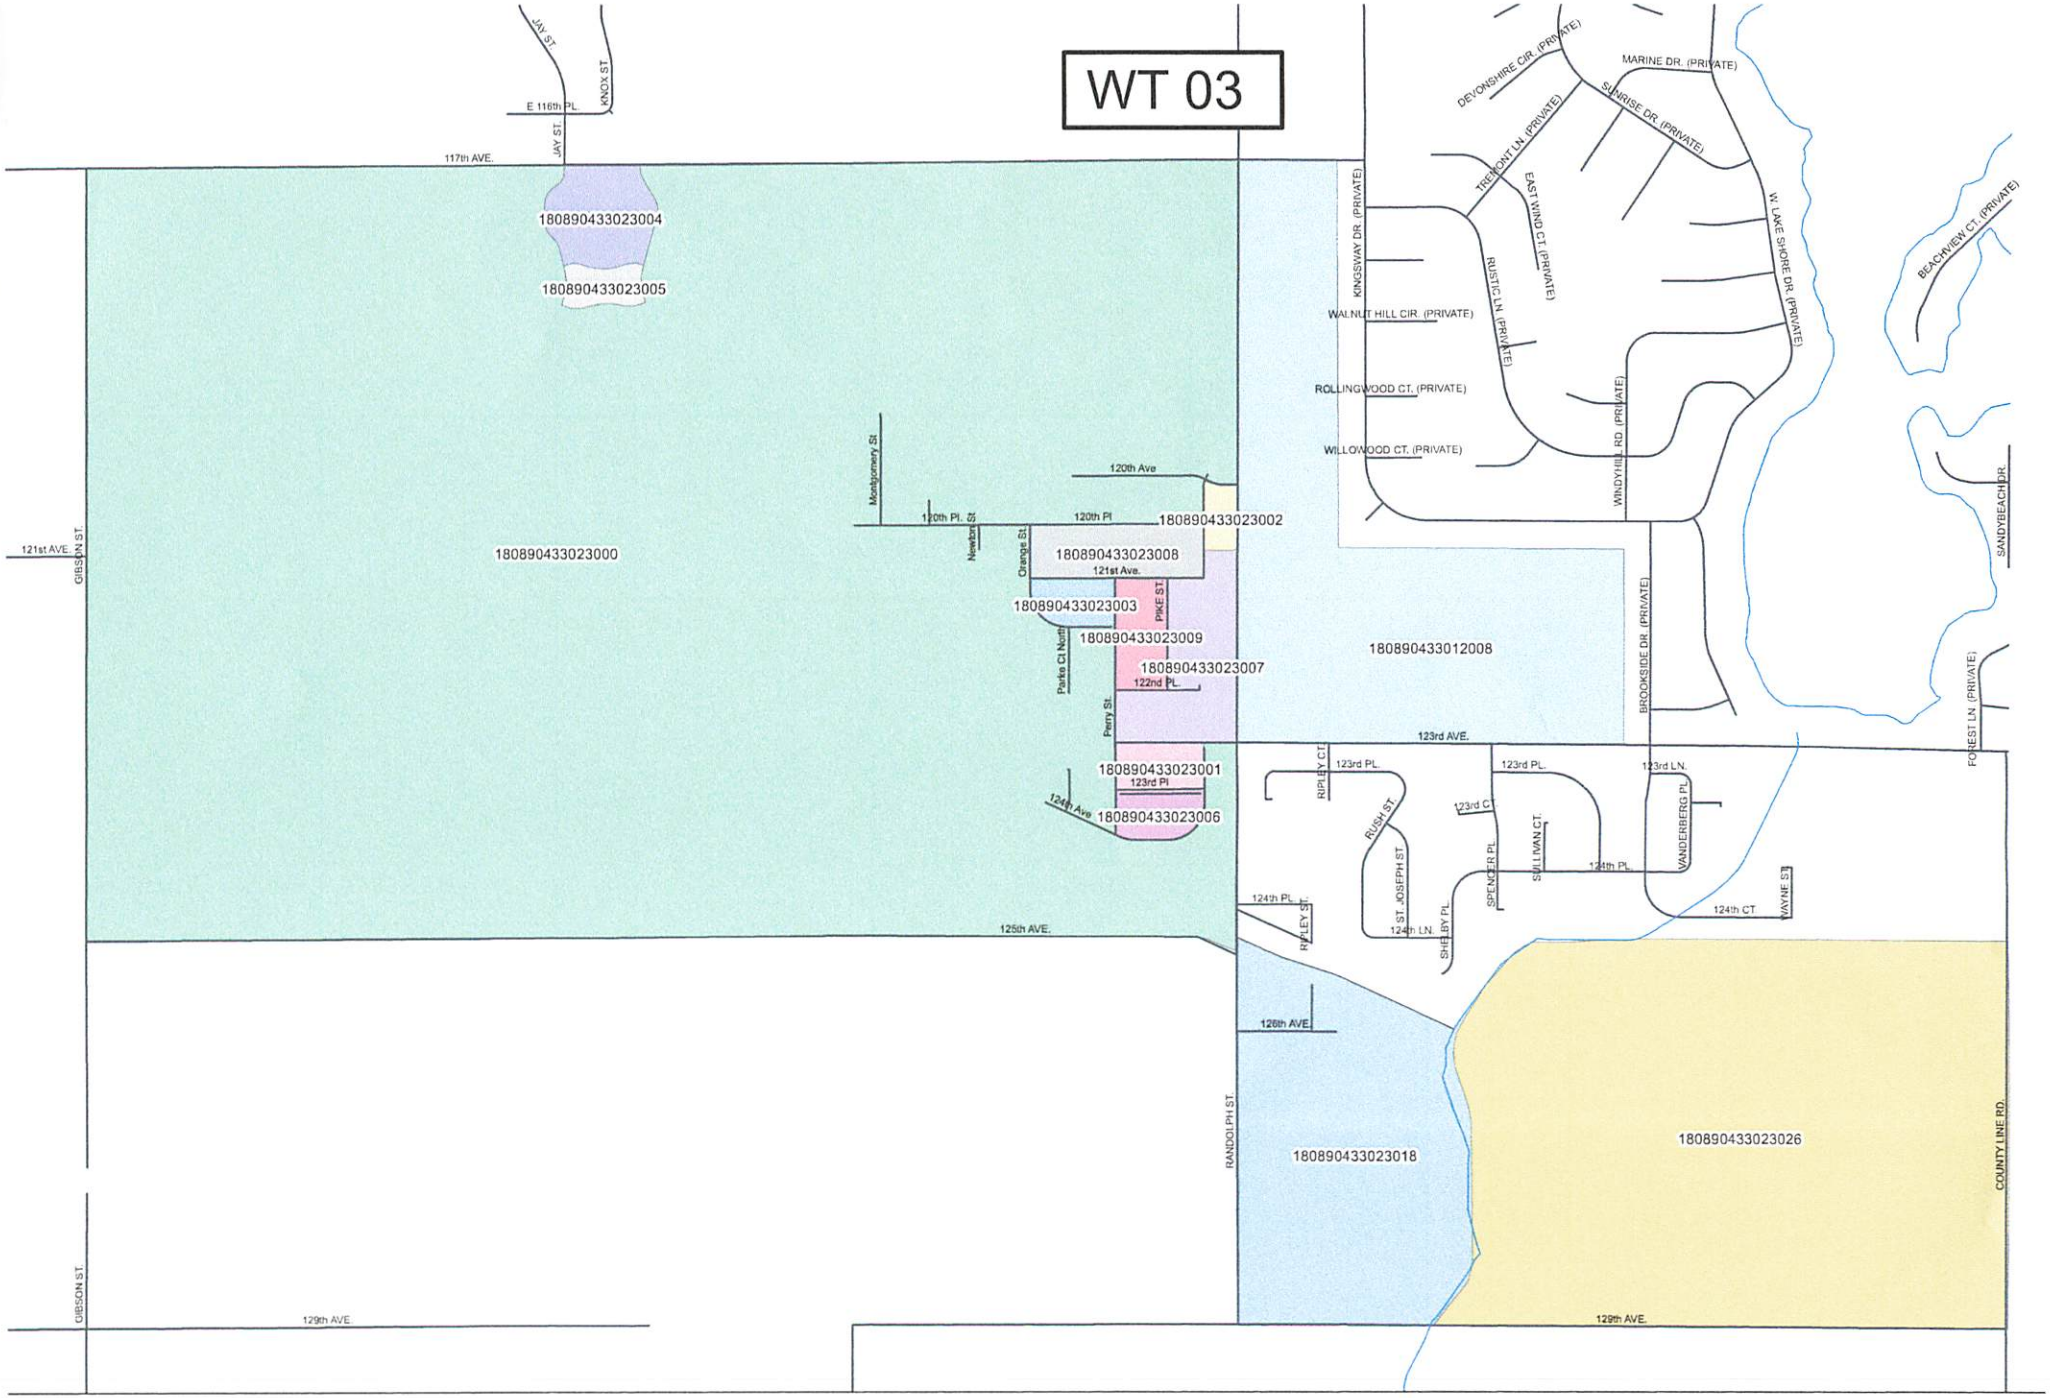
WT 03
180890433023004
180890433023005
180890433023000
180890433023002
180890433023008
180890433023003
180890433023009
180890433023007
180890433023001
180890433023006
180890433012008
180890433023018
180890433023026
117th AVE.
E 116th PL.
JAY ST.
KNOX ST.
121st AVE.
GIBSON ST.
120th Ave
120th Pl.
Montgomery St
Newton St
Orange St.
121st Ave.
PIKE ST.
Parke Ct North
Perry St.
122nd PL.
123rd AVE.
123rd Pl
124th Ave
125th AVE.
129th AVE.
DEVONSHIRE CIR. (PRIVATE)
MARINE DR. (PRIVATE)
SUNRISE DR. (PRIVATE)
TREMONT LN. (PRIVATE)
EAST WIND CT. (PRIVATE)
KINGSWAY DR. (PRIVATE)
WALNUT HILL CIR. (PRIVATE)
RUSTIC LN. (PRIVATE)
ROLLINGWOOD CT. (PRIVATE)
WILLOWOOD CT. (PRIVATE)
WINDY HILL RD. (PRIVATE)
W. LAKE SHORE DR. (PRIVATE)
BEACHVIEW CT. (PRIVATE)
SANDYBEACH DR.
BROOKSIDE DR. (PRIVATE)
FOREST LN. (PRIVATE)
RIPLEY CT.
123rd PL.
RUSH ST.
123rd CT.
123rd LN.
VANDERBERG PL.
ST. JOSEPH ST.
SPENCER PL.
SULLIVAN CT.
124th PL.
124th LN.
SHELBY PL.
RIPLEY ST.
124th CT.
WAYNE ST.
126th AVE.
RANDOLPH ST.
COUNTY LINE RD.

PRECINCT SUMMARY STATEMENT

15 (IEC-8)

State Form 13332 (R7/7-06)

Indiana Election Commission (IC 3-11-1.5-15) **Name of County LAKE**

INSTRUCTIONS: See Indiana Code 3-11-1.5-25 for periods during which precinct boundary changes may **NOT** take effect.

Indiana Code 3-11-1.5-15 requires that a county include the following items in a proposed precinct establishment order submitted to the Indiana Election Division:

1. A map of each precinct to be established by the proposed order. A county may submit these maps in electronic form.
2. A description of the boundaries of each precinct to be established by the proposed order that identifies any census blocks located entirely within the precinct.
3. An estimated number of voters in each precinct to be established by the proposed order, based on the registration records maintained by the county voter registration office.
4. A statement designating a polling place for the precinct that complies with the polling place accessibility requirements.
5. Any additional information required by rules adopted by the Indiana Election Commission under IC 4-22-2.

General Precinct Information

1. Name Of Proposed Precinct	2. Is this a new precinct?	3. Election Division & STFID Number *(To Be Completed By Election Division)*	
WT 10	☐ Yes X ☐ No		

4. District Information

Congressional **1** Indiana Senate **6** Indiana House **19**

5. Number Of Active Voters *(IC 3-5-2-1.7)*	6. Number Of Inactive Voters	7. Number Of Registered Voters *(Must Equal Total Of Active And Inactive Voters)*
1,665		

8. Total Number Of Precincts In The County If Submission Is Approved

_____ Voting Precincts **6** _____ Non-Voting Precincts

9. Date Of County Executive's Adopted Order	10. Date Of First Election After Precincts Are Approved
	MAY 5, 2026

11. Precincts Affected By This Proposed Order *(Complete a Precinct Summary Statement for each precinct. Please note that when changing boundaries of one precinct you will need to complete a separate IEC-8 for any other precinct affected by the change.)*

WT 03

12. List Any Attached Documents *(i.e. map 6 of 20 maps, etc.)*

MAP, CENSUS BLOCKS

Does any portion of the newly established precinct split or divide any of the following?	Yes	No
13. School Corporation District Boundary		X
14. City or Town Boundary		X
15. City or Town Council District Boundary		X
16. Census Block Boundary		X
17. Other *(Please Describe)*		X

Method of Voting

18. ☐ Optical Scan Ballot Card ☐ Electronic X ☐ Combination *(Please Specify)*: **MICROVOTE**

19. What is the designated location and address for the polling place for this precinct?

WINFIELD GOVERNMENT CENTER
10645 RANDOLPH ST
WINFIELD, IN 46308

(NOTE: This designation of a polling place remains in effect until later action by the county executive under state law.)

20. Does this polling place meet Indiana's polling place accessibility requirements? ☐ X Yes ☐ No

Precinct Change Reason

21. Briefly state the reason for the precinct change. *(Attach additional sheet if necessary.)*

EQUALIZE PRECINCT

Additional Information

22. Name and Contact Information Of County Election Staff Person Who Prepared This Form:

BRENDA WEATHERSPOON 219-755-3795
ANNETTE MELLADY 219-755-3795

23. Does the county have access to Geographic Information System (GIS)? ☐ X Yes ☐ No

Name and Contact Information Of County GIS Staff:

Same as above

24. Does the county use Census Tiger files? ☐ Yes ☐ X No

State Office Use Only

25. Type Of Geographic Files Used by County *(If Known By Staff Of The Indiana Election Division Or Office Of Census Data)*

WT 10
GEOID20
180890433022011
180890433022012
180890433022013
180890433022014
180890433022015
180890433022016
180890433022017
180890433022019
180890433022020
180890433022021
180890433022022

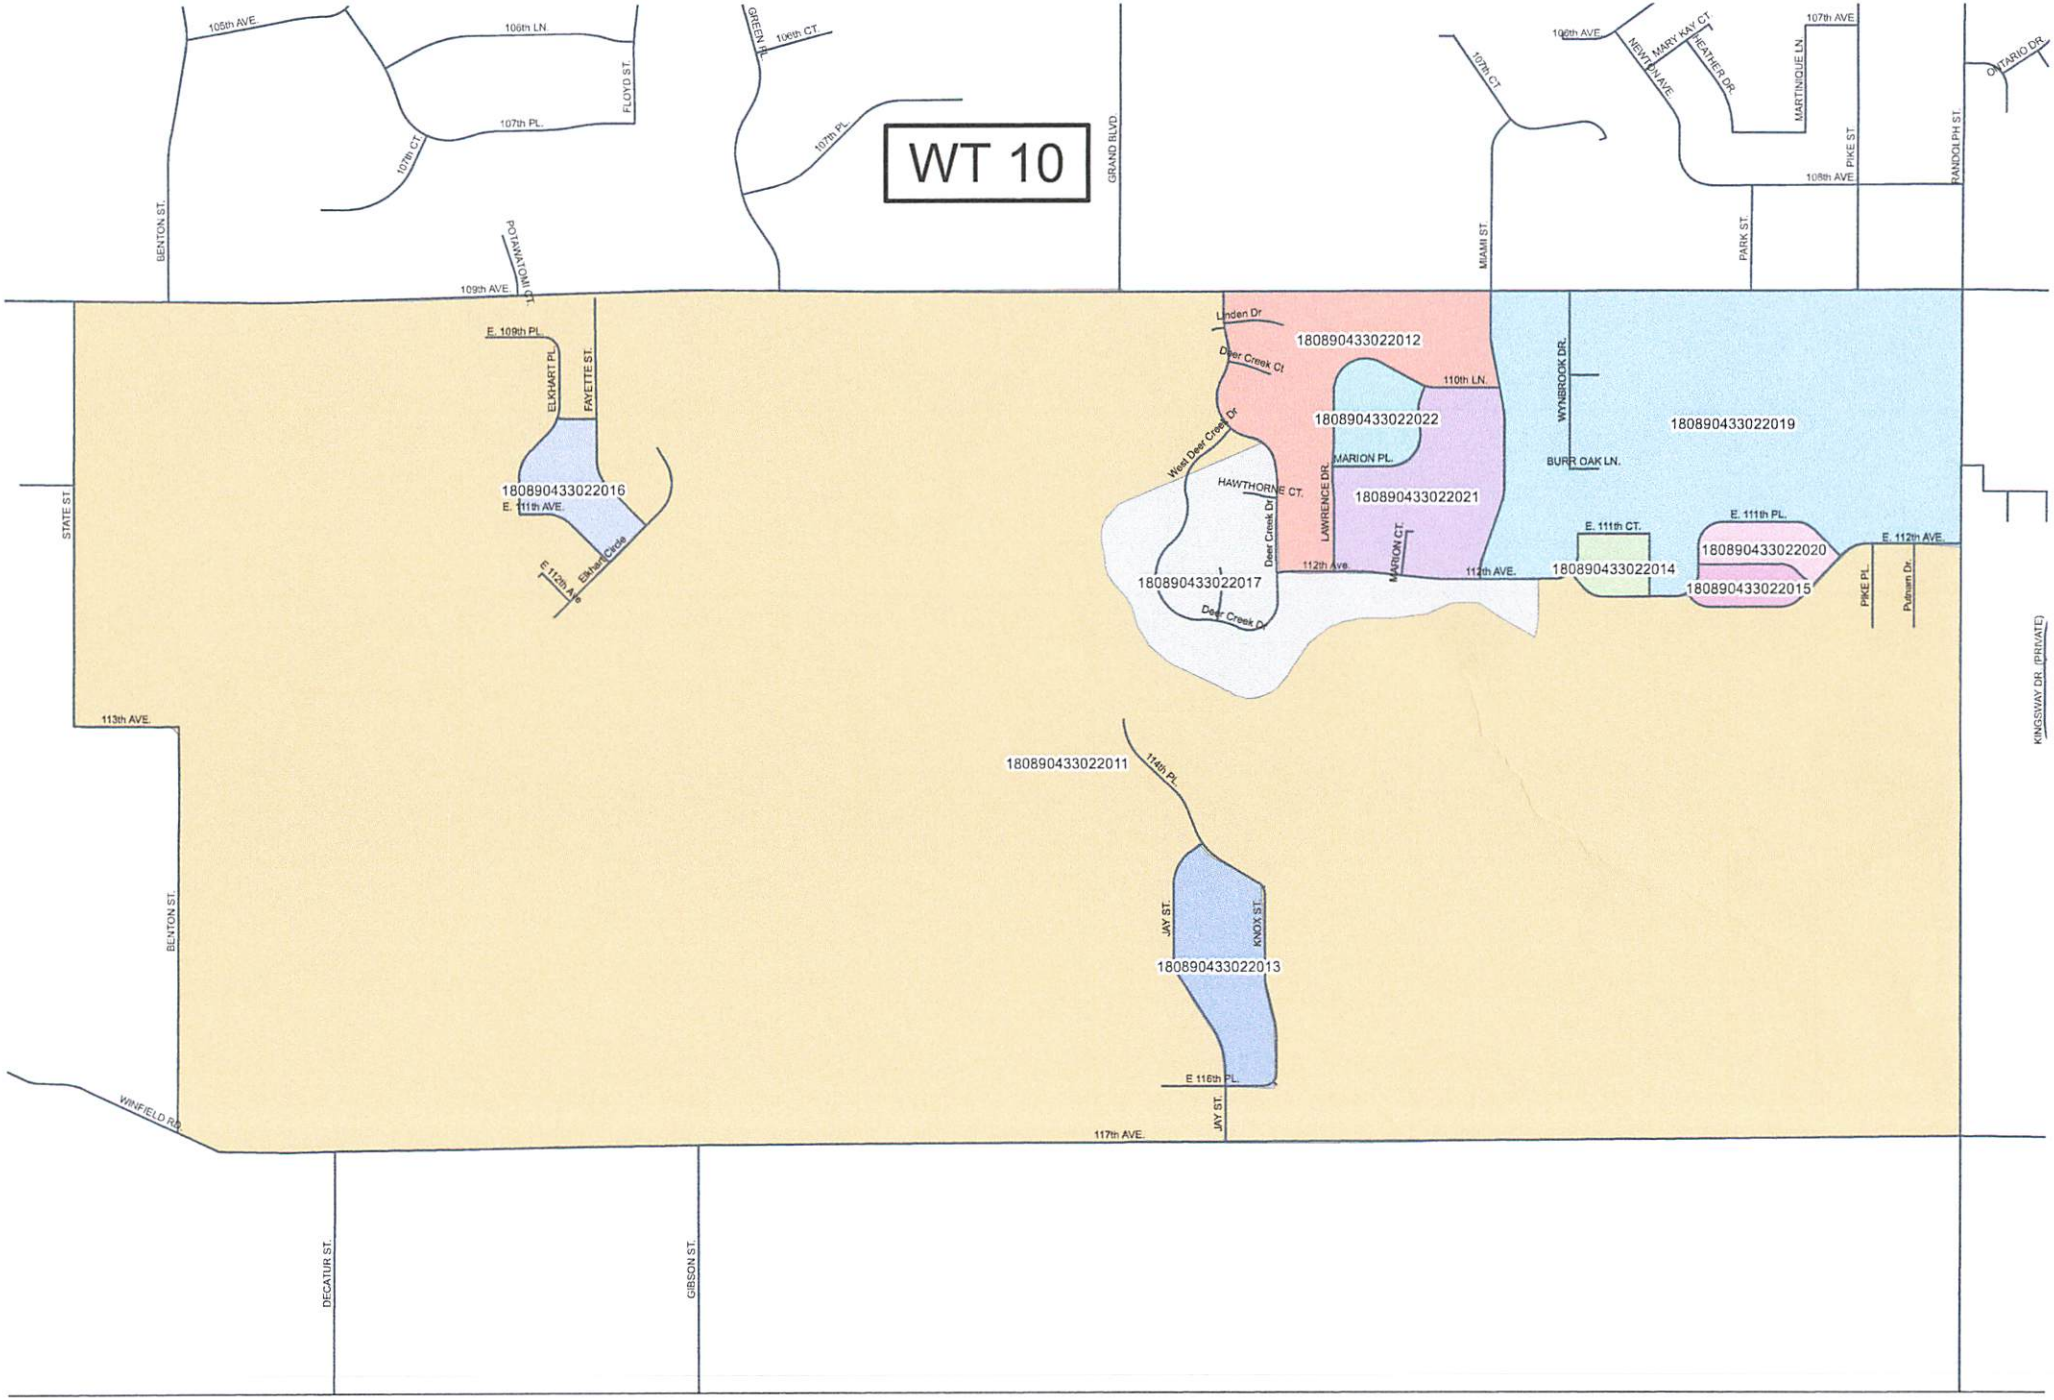
WT 10
105th AVE.
106th LN.
107th PL.
107th CT.
FLOYD ST.
BENTON ST.
GREEN RL
106th CT
107th PL.
GRAND BLVD
107th CT
106th AVE.
NEWTON AVE.
MARY KAY CT.
HEATHER DR.
MARTINIQUE LN.
107th AVE.
108th AVE.
PIKE ST
RANDOLPH ST
ONTARIO DR.
PARK ST.
MIAMI ST.
POTAWATOMI CT.
109th AVE.
E. 109th PL.
ELKHART PL.
FAYETTE ST.
180890433022016
E. 111th AVE.
E. 112th Ave
Elkhart Circle
STATE ST
113th AVE.
BENTON ST.
WINFIELD RD
DECATUR ST.
GIBSON ST.
117th AVE.
Linden Dr
Deer Creek Ct
180890433022012
110th LN.
West Deer Creek Dr
180890433022022
MARION PL.
HAWTHORNE CT.
Deer Creek Dr
LAWRENCE DR.
180890433022021
MARION CT.
112th Ave.
112th AVE.
180890433022017
Deer Creek Dr
WYNBROOK DR.
180890433022019
BURR OAK LN.
E. 111th CT.
E. 111th PL.
E. 112th AVE.
180890433022020
180890433022014
180890433022015
PIKE PL.
Putnam Dr.
KINGSWAY DR. (PRIVATE)
180890433022011
114th Pl.
JAY ST.
KNOX ST.
180890433022013
E 116th PL.
JAY ST.

PRECINCT SUMMARY STATEMENT (IEC-8)

State Form 13332 (R7/7-06)
Indiana Election Commission (IC 3-11-1.5-15) **Name of County __LAKE__**

INSTRUCTIONS: See Indiana Code 3-11-1.5-25 for periods during which precinct boundary changes may **NOT** take effect.
Indiana Code 3-11-1.5-15 requires that a county include the following items in a proposed precinct establishment order submitted to the Indiana Election Division:
1. A map of each precinct to be established by the proposed order. A county may submit these maps in electronic form.
2. A description of the boundaries of each precinct to be established by the proposed order that identifies any census blocks located entirely within the precinct.
3. An estimated number of voters in each precinct to be established by the proposed order, based on the registration records maintained by the county voter registration office.
4. A statement designating a polling place for the precinct that complies with the polling place accessibility requirements.
5. Any additional information required by rules adopted by the Indiana Election Commission under IC 4-22-2.

General Precinct Information

1. Name Of Proposed Precinct	2. Is this a new precinct?	3. Election Division & STFID Number *(To Be Completed By Election Division)*	
EC 03	☐ Yes X ☐ No		

4. District Information

Congressional ____1____ Indiana Senate ____2____ Indiana House ____2____

5. Number Of Active Voters *(IC 3-5-2-1.7)*	6. Number Of Inactive Voters	7. Number Of Registered Voters *(Must Equal Total Of Active And Inactive Voters)*
1,539	101	1,640

8. Total Number Of Precincts In The County If Submission Is Approved

____ Voting Precincts ____6____ Non-Voting Precincts

9. Date Of County Executive's Adopted Order	10. Date Of First Election After Precincts Are Approved
	MAY 5, 2026

11. Precincts Affected By This Proposed Order *(Complete a Precinct Summary Statement for each precinct. Please note that when changing boundaries of one precinct you will need to complete a separate IEC-8 for any other precinct affected by the change.)*
EC 02

12. List Any Attached Documents *(i.e. map 6 of 20 maps, etc.)*

MAP, CENSUS BLOCKS

Does any portion of the newly established precinct split or divide any of the following?	Yes	No
13. School Corporation District Boundary		X
14. City or Town Boundary		X
15. City or Town Council District Boundary		X
16. Census Block Boundary		X
17. Other *(Please Describe)*		X

Method of Voting

18.
☐ Optical Scan Ballot Card ☐ Electronic X ☐ Combination *(Please Specify)*: **MICROVOTE**

19. What is the designated location and address for the polling place for this precinct?
HARRISON ELEMENTARY SCHOOL
4411 MAGOUN AVE
EAST CHICAGO, IN 46312
(NOTE: This designation of a polling place remains in effect until later action by the county executive under state law.)

20. Does this polling place meet Indiana's polling place accessibility requirements? ☐ X Yes ☐ No

Precinct Change Reason

21. Briefly state the reason for the precinct change. *(Attach additional sheet if necessary.)*
SMALL PRECINCT CONSOLIDATION

Additional Information

22. Name and Contact Information Of County Election Staff Person Who Prepared This Form:
BRENDA WEATHERSPOON 219-755-3795
ANNETTE MELLADY 219-755-3795

23. Does the county have access to Geographic Information System (GIS)? ☐ X Yes ☐ No
Name and Contact Information Of County GIS Staff:

SAME AS ABOVE

24. Does the county use Census Tiger files? ☐ Yes ☐ X No

State Office Use Only

25. Type Of Geographic Files Used by County *(If Known By Staff Of The Indiana Election Division Or Office Of Census Data)*

EC 03
GEOID20
180890304001052
180890304001053
180890304001054
180890304001055
180890304001056
180890304001057
180890304001058
180890304001059
180890304001060
180890304001069
180890304002000
180890304002001
180890304002004
180890305001000
180890305001001
180890305001002
180890305001003
180890305001004
180890305001005
180890305001006
180890305001007
180890305001008
180890305001009
180890305002000
180890305002001
180890305002002
180890305002003
180890305002004
180890305002005
180890305002006
180890305002007
180890305002008
180890305002009
180890305003001
180890305003002
180890305003003
180890305003004
180890305003005
180890305003006
180890305003007
180890305003008

180890304001053 EC 03
180890304001054 EC 03
180890304001055 EC 03
180890304001056 EC 03
180890305001004 EC 03
180890305001005 EC 03
180890305001006 EC 03
180890305001007 EC 03
180890305001008 EC 03
180890305002002 EC 03
180890305002003 EC 03
180890305002004 EC 03
180890305002005 EC 03
180890305002006 EC 03
180890305002007 EC 03
180890305002008 EC 03
180890305002009 EC 03
180890305003001 EC 03
180890305003002 EC 03
180890305003003 EC 03
180890305003004 EC 03
180890305003005 EC 03
180890305003006 EC 03
180890305003007 EC 03
180890305003008 EC 03

180890304001052 EC 02
180890304001057 EC 02
180890304001058 EC 02
180890304001059 EC 02
180890304001060 EC 02
180890304001069 EC 02
180890304002000 EC 02
180890304002001 EC 02
180890304002004 EC 02
180890305001000 EC 02
180890305001001 EC 02
180890305001002 EC 02
180890305001003 EC 02
180890305001009 EC 02
180890305002000 EC 02
180890305002001 EC 02

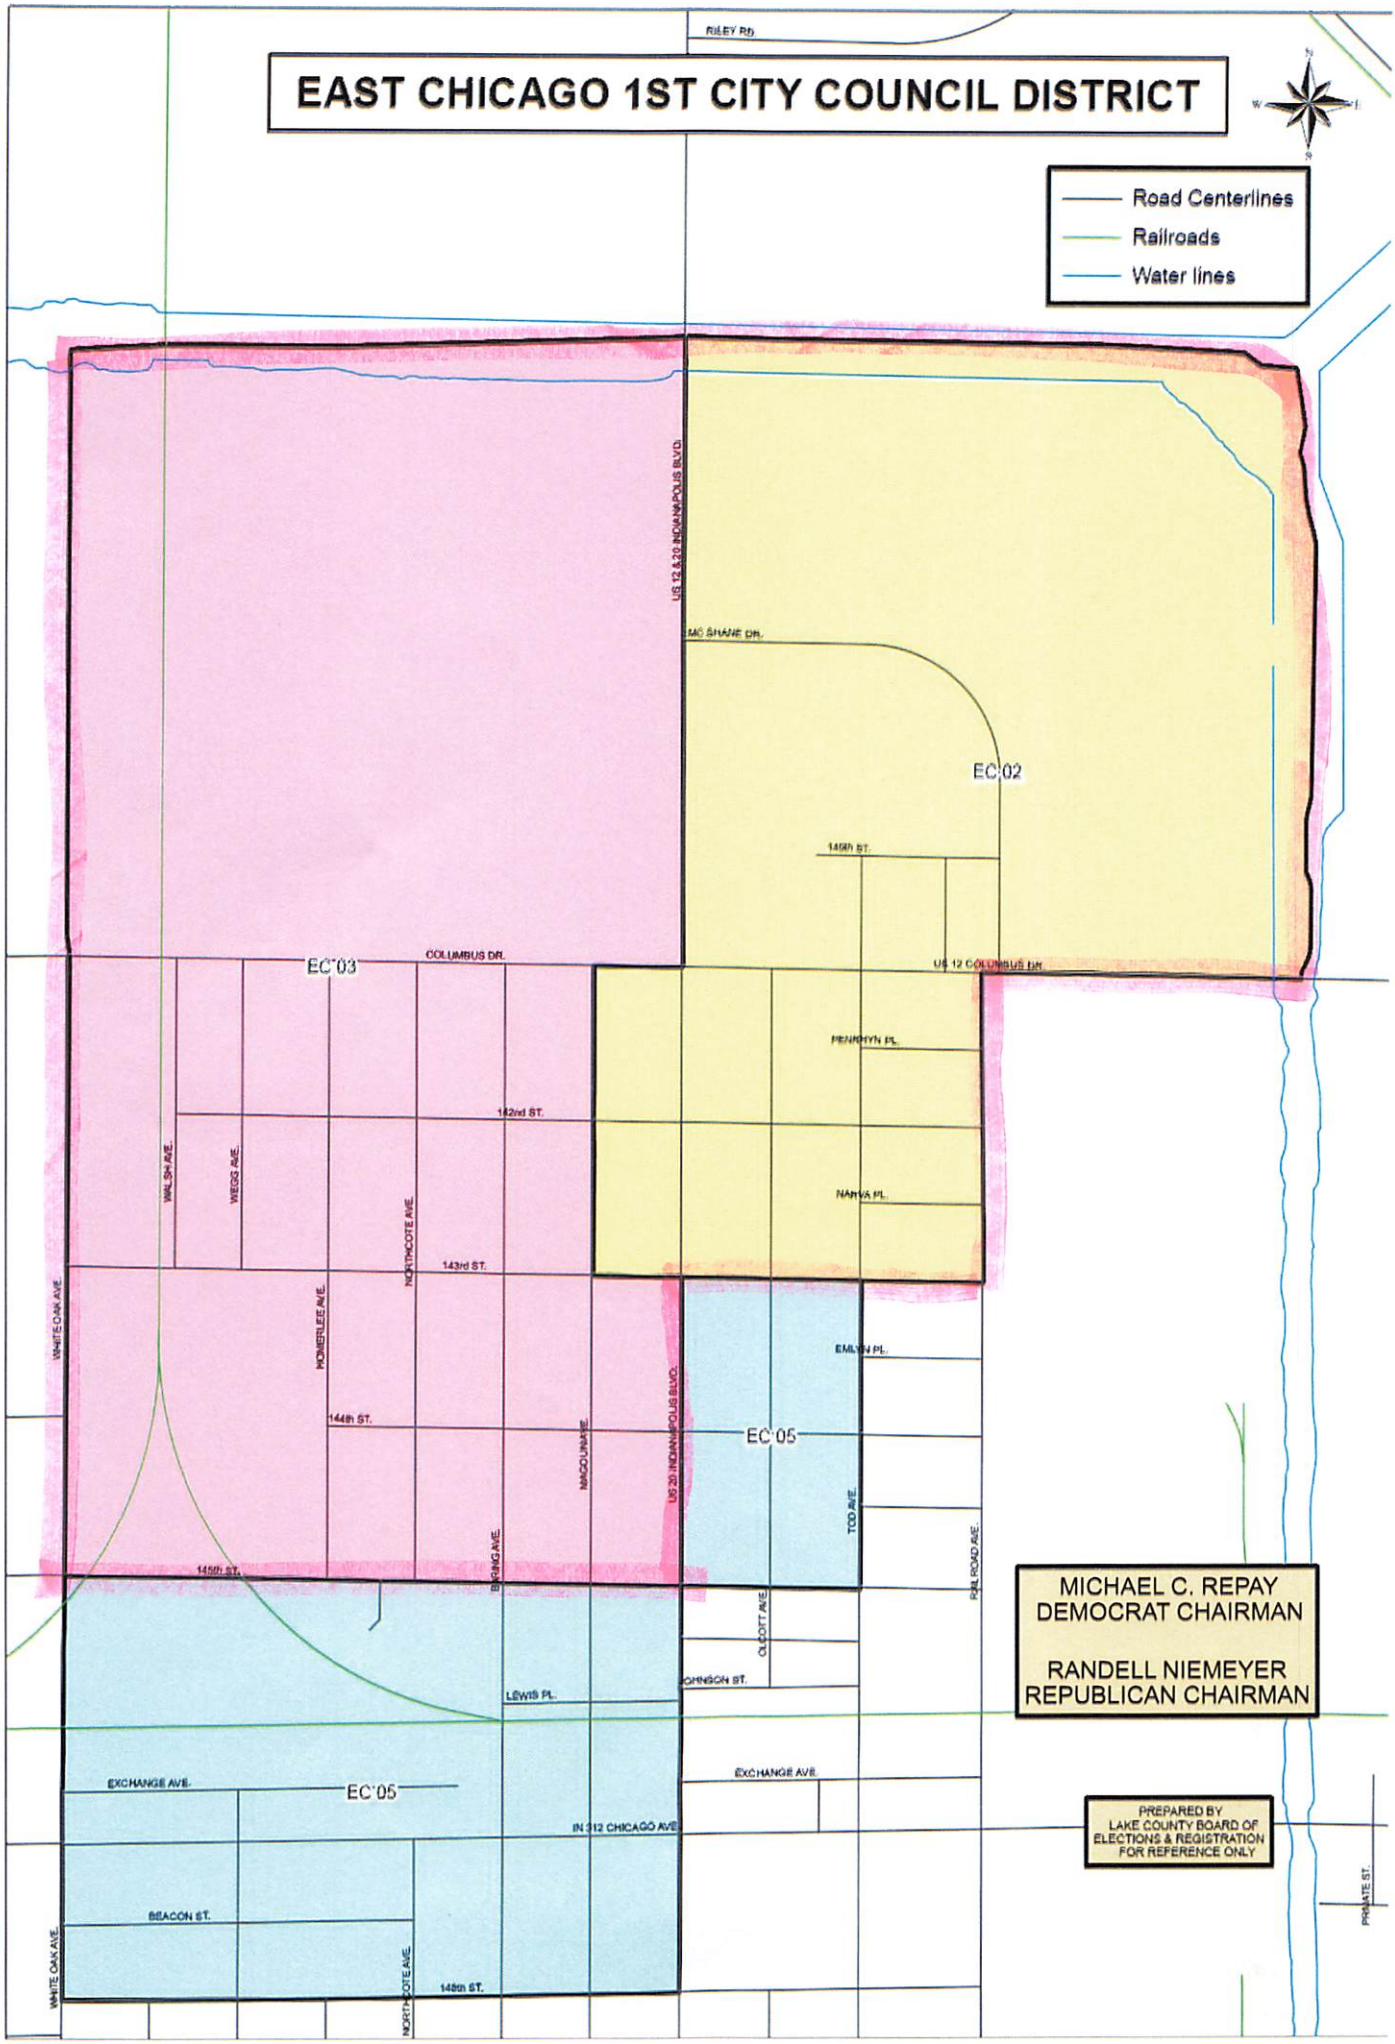
EAST CHICAGO 1ST CITY COUNCIL DISTRICT
Road Centerlines
Railroads
Water lines
RILEY RD
US 12 & 20 INDIANAPOLIS BLVD.
MC SHANE DR.
EC 02
145th ST.
US 12 COLUMBUS DR.
COLUMBUS DR.
EC 03
PENNRHYN PL.
142nd ST.
NARVA PL.
WALSH AVE.
WEGG AVE.
NORTHCOTE AVE.
143rd ST.
WHITE OAK AVE.
HOMERLEE AVE.
144th ST.
NIMO LN AVE.
US 20 INDIANAPOLIS BLVD.
EC 05
EMLEN PL.
TOD AVE.
RAIL ROAD AVE.
145th ST.
BERING AVE.
OLCOTT AVE.
JOHNSON ST.
LEWIS PL.
EXCHANGE AVE.
EC 05
EXCHANGE AVE.
IN 312 CHICAGO AVE.
BEACON ST.
WHITE OAK AVE.
NORTHCOTE AVE.
148th ST.
PRIVATE ST.
MICHAEL C. REPAY
DEMOCRAT CHAIRMAN
RANDELL NIEMEYER
REPUBLICAN CHAIRMAN
PREPARED BY
LAKE COUNTY BOARD OF
ELECTIONS & REGISTRATION
FOR REFERENCE ONLY

PRECINCT SUMMARY STATEMENT

(IEC-8)

State Form 13332 (R7/7-06)

Indiana Election Commission (IC 3-11-1.5-15) **Name of County __LAKE__**

INSTRUCTIONS: See Indiana Code 3-11-1.5-25 for periods during which precinct boundary changes may **NOT** take effect.

Indiana Code 3-11-1.5-15 requires that a county include the following items in a proposed precinct establishment order submitted to the Indiana Election Division:

1. A map of each precinct to be established by the proposed order. A county may submit these maps in electronic form.
2. A description of the boundaries of each precinct to be established by the proposed order that identifies any census blocks located entirely within the precinct.
3. An estimated number of voters in each precinct to be established by the proposed order, based on the registration records maintained by the county voter registration office.
4. A statement designating a polling place for the precinct that complies with the polling place accessibility requirements.
5. Any additional information required by rules adopted by the Indiana Election Commission under IC 4-22-2.

General Precinct Information

1. Name Of Proposed Precinct	2. Is this a new precinct?	3. Election Division & STFID Number *(To Be Completed By Election Division)*	
EC 23	☐ Yes X ☐ No		

4. District Information

Congressional 1 Indiana Senate 2 Indiana House 2

5. Number Of Active Voters *(IC 3-5-2-1.7)*	6. Number Of Inactive Voters	7. Number Of Registered Voters *(Must Equal Total Of Active And Inactive Voters)*
1,168	128	1,296

8. Total Number Of Precincts In The County If Submission Is Approved

Voting Precincts 6 Non-Voting Precincts

9. Date Of County Executive's Adopted Order	10. Date Of First Election After Precincts Are Approved
	MAY 5, 2026

11. Precincts Affected By This Proposed Order *(Complete a Precinct Summary Statement for each precinct. Please note that when changing boundaries of one precinct you will need to complete a separate IEC-8 for any other precinct affected by the change.)*

EC 24 (ELIMINATED)

12. List Any Attached Documents *(i.e. map 6 of 20 maps, etc.)*

MAP, CENSUS BLOCKS

Does any portion of the newly established precinct split or divide any of the following?	Yes	No
13. School Corporation District Boundary		X
14. City or Town Boundary		X
15. City or Town Council District Boundary		X
16. Census Block Boundary		X
17. Other *(Please Describe)*		X

Method of Voting

18. ☐ Optical Scan Ballot Card ☐ Electronic X ☐ Combination *(Please Specify)*: **MICROVOTE**

19. What is the designated location and address for the polling place for this precinct?

ST PATRICKS CHURCH
3810 GRAND BLVD
EAST CHICAGO, IN 46312

(NOTE: This designation of a polling place remains in effect until later action by the county executive under state law.)

20. Does this polling place meet Indiana's polling place accessibility requirements? ☐ X Yes ☐ No

Precinct Change Reason

21. Briefly state the reason for the precinct change. *(Attach additional sheet if necessary.)*

SMALL PRECINCT CONSOLIDATION

Additional Information

22. Name and Contact Information Of County Election Staff Person Who Prepared This Form:

BRENDA WEATHERSPOON 219-755-3795
ANNETTE MELLADY 219-755-3795

23. Does the county have access to Geographic Information System (GIS)? ☐ X Yes ☐ No

Name and Contact Information Of County GIS Staff:

SAME AS ABOVE

24. Does the county use Census Tiger files? ☐ Yes ☐ X No

State Office Use Only

25. Type Of Geographic Files Used by County *(If Known By Staff Of The Indiana Election Division Or Office Of Census Data)*

EC 23
GEOID20
180890303001007
180890303001015
180890303001017
180890303001022
180890303002015
180890304001009
180890304001016
180890304001020
180890304001025
180890304001037
180890304001039
180890304001040
180890304001041
180890304001047
180890304001051
180890308001005
180890308001007

180890302002009	EC 24
180890303001000	EC 24
180890303001001	EC 24
180890303001002	EC 24
180890303001003	EC 24
180890303001004	EC 24
180890303001005	EC 24
180890303001006	EC 24
180890303001007	EC 24
180890303001008	EC 24
180890303001009	EC 24
180890303001010	EC 24
180890303001013	EC 24
180890303001014	EC 24
180890303001015	EC 24
180890303001016	EC 24
180890303001017	EC 24
180890303001018	EC 24
180890303001019	EC 24
180890303001020	EC 24
180890303001021	EC 24
180890303001022	EC 24
180890303002010	EC 24
180890303002011	EC 24
180890303002012	EC 24
180890303002014	EC 24
180890303002015	EC 24
180890303002016	EC 24
180890303002017	EC 24
180890303002021	EC 24
180890303002022	EC 24
180890303002023	EC 24
180890303002024	EC 24
180890304001001	EC 24
180890304001002	EC 24
180890304001006	EC 24
180890304001007	EC 24
180890304001008	EC 24
180890304001009	EC 24
180890304001010	EC 24
180890304001011	EC 24
180890304001012	EC 24
180890304001013	EC 24
180890304001014	EC 24
180890304001015	EC 24
180890304001016	EC 24
180890304001017	EC 24

180890304001018	EC 24
180890304001019	EC 24
180890304001020	EC 24
180890304001021	EC 24
180890304001023	EC 24
180890304001024	EC 24
180890304001025	EC 24
180890304001026	EC 24
180890304001027	EC 24
180890304001028	EC 24
180890304001029	EC 24
180890304001030	EC 24
180890304001031	EC 24
180890304001032	EC 24
180890304001033	EC 24
180890304001034	EC 24
180890304001035	EC 24
180890304001036	EC 24
180890304001037	EC 24
180890304001038	EC 24
180890304001039	EC 24
180890304001040	EC 24
180890304001041	EC 24
180890304001042	EC 24
180890304001043	EC 24
180890304001044	EC 24
180890304001045	EC 24
180890304001046	EC 24
180890304001047	EC 24
180890304001048	EC 24
180890304001049	EC 24
180890304001050	EC 24
180890304001051	EC 24
180890308001006	EC 24
180890308001007	EC 24
180890308002006	EC 24

180890308001003 EC 23
180890308001004 EC 23
180890308001005 EC 23
180890308002004 EC 23
180890308002005 EC 23
180890308003003 EC 23
180890308003004 EC 23
180890308003005 EC 23
180890308003006 EC 23
180890308003007 EC 23

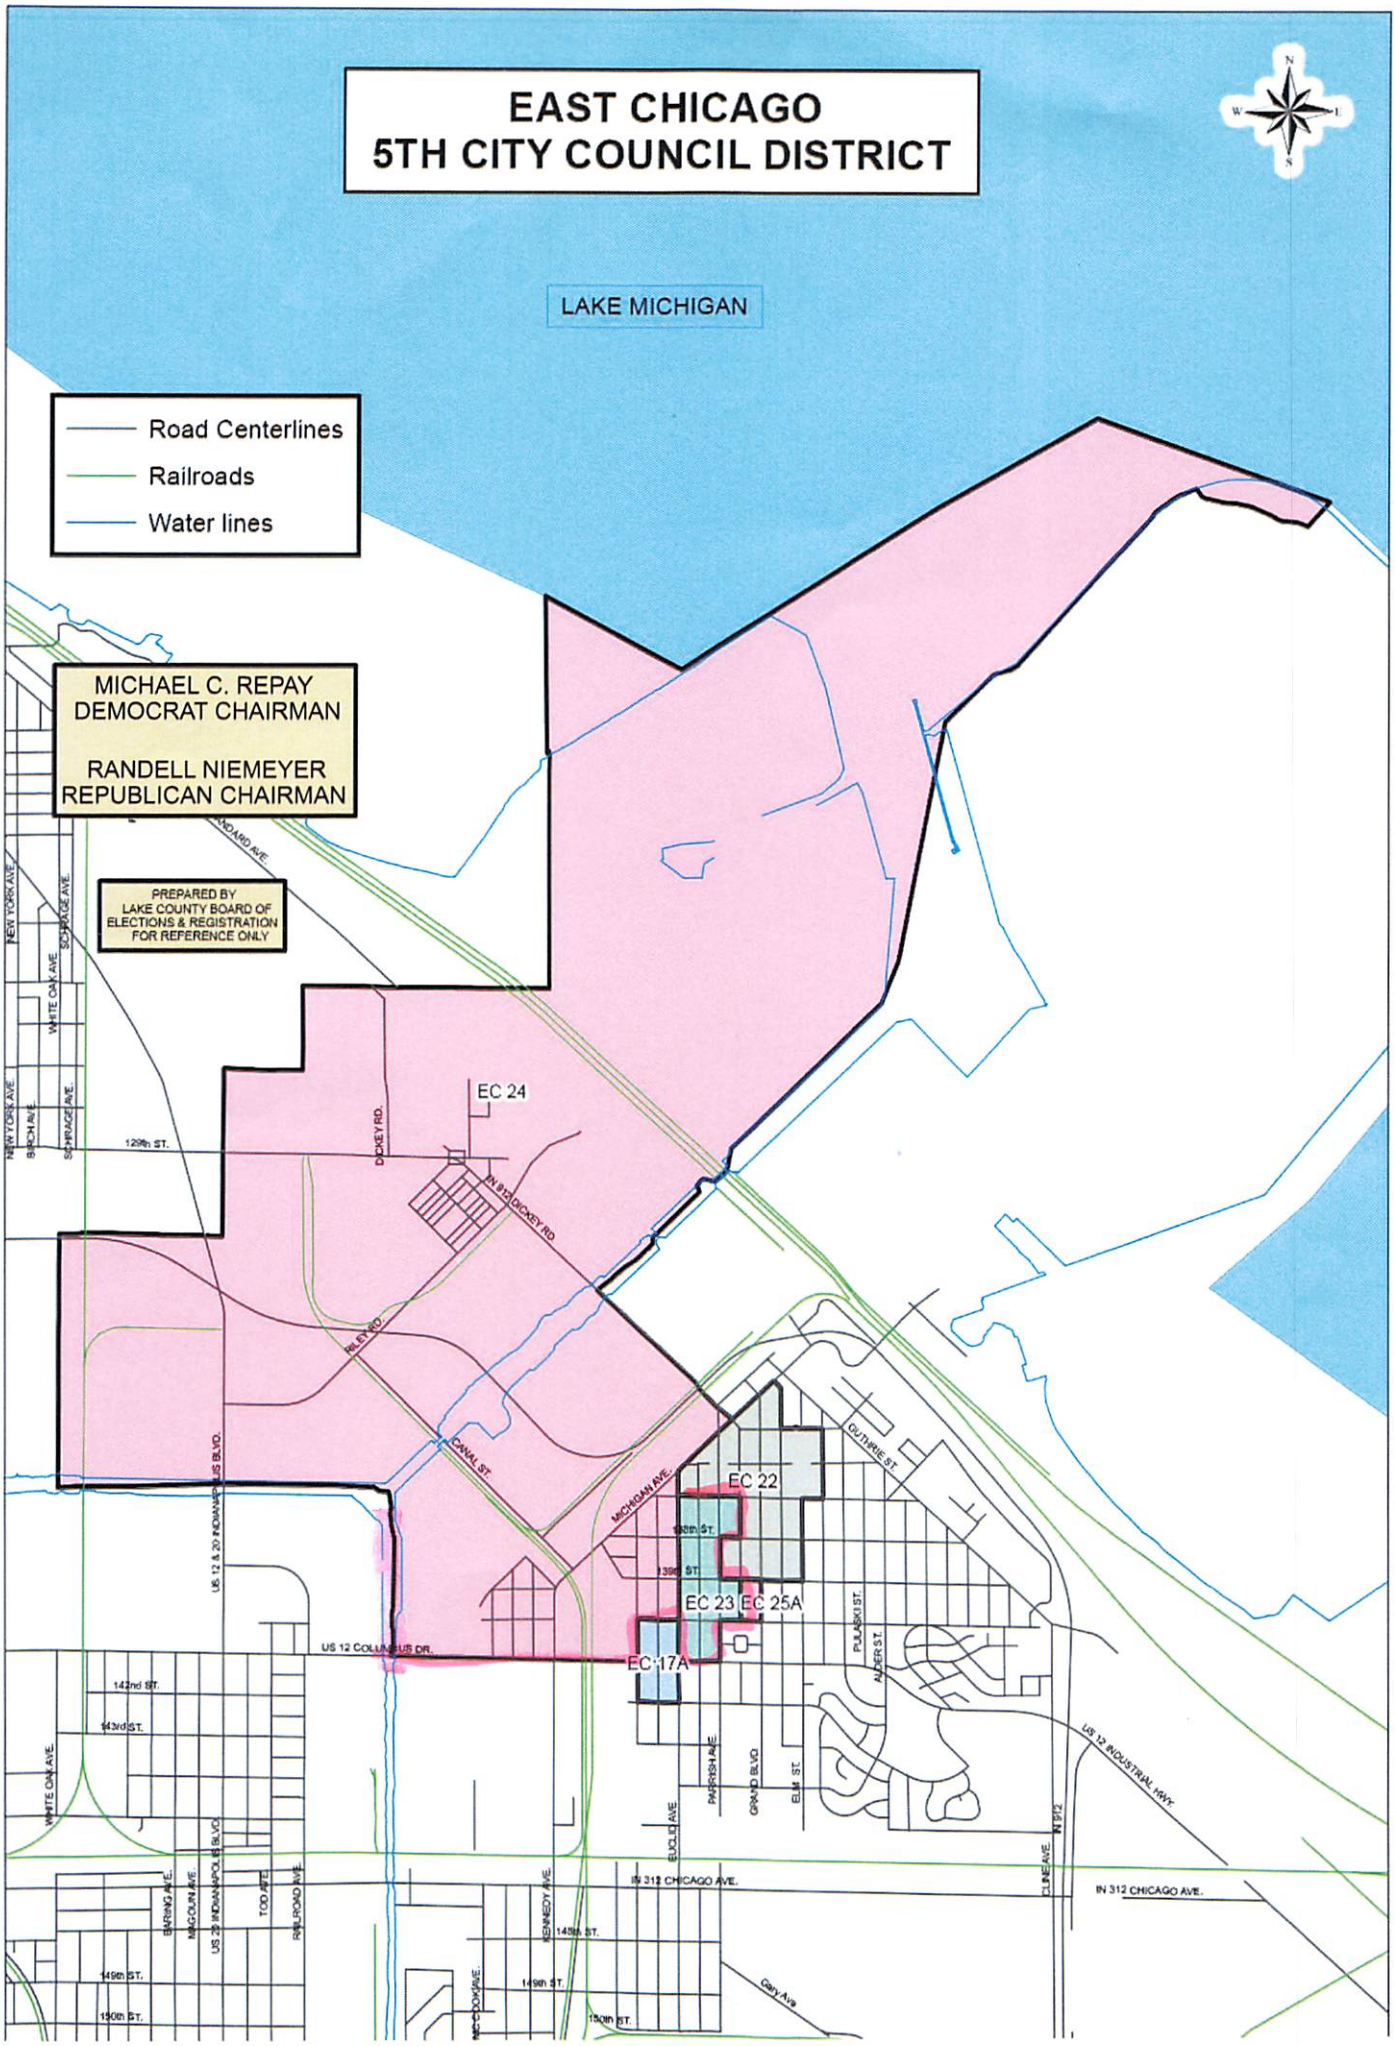
EAST CHICAGO
5TH CITY COUNCIL DISTRICT
LAKE MICHIGAN
Road Centerlines
Railroads
Water lines
MICHAEL C. REPAY
DEMOCRAT CHAIRMAN
RANDELL NIEMEYER
REPUBLICAN CHAIRMAN
PREPARED BY
LAKE COUNTY BOARD OF
ELECTIONS & REGISTRATION
FOR REFERENCE ONLY
EC 24
EC 22
EC 23
EC 25A
EC 17A
DICKEY RD.
IN 912
RILEY RD.
CANAL ST.
MICHIGAN AVE.
GUTHRIE ST.
PULASKI ST.
ALGER ST.
PARRISH AVE.
GRAND BLVD.
ELM ST.
EUCLID AVE.
CLINE AVE.
US 12 INDUSTRIAL HWY.
IN 312 CHICAGO AVE.
US 12 & 20 INDIANAPOLIS BLVD.
US 12 COLUMBUS DR.
129th ST.
139th ST.
142nd ST.
143rd ST.
145th ST.
149th ST.
150th ST.
NEW YORK AVE.
BIRCH AVE.
WHITE OAK AVE.
SCHRAGE AVE.
KENNEDY AVE.
McCOOK AVE.
Gary Ave.

PRECINCT SUMMARY STATEMENT

(IEC-8)

State Form 13332 (R7/7-06)

Indiana Election Commission (IC 3-11-1.5-15) **Name of County __LAKE__**

INSTRUCTIONS: See Indiana Code 3-11-1.5-25 for periods during which precinct boundary changes may NOT take effect.

Indiana Code 3-11-1.5-15 requires that a county include the following items in a proposed precinct establishment order submitted to the Indiana Election Division:

1. A map of each precinct to be established by the proposed order. A county may submit these maps in electronic form.
2. A description of the boundaries of each precinct to be established by the proposed order that identifies any census blocks located entirely within the precinct.
3. An estimated number of voters in each precinct to be established by the proposed order, based on the registration records maintained by the county voter registration office.
4. A statement designating a polling place for the precinct that complies with the polling place accessibility requirements.
5. Any additional information required by rules adopted by the Indiana Election Commission under IC 4-22-2.

General Precinct Information

1. Name Of Proposed Precinct	2. Is this a new precinct?	3. Election Division & STFID Number *(To Be Completed By Election Division)*	
GR 06	☐ Yes X ☐ No		

4. District Information

Congressional ____1____ Indiana Senate ____1____ Indiana House ____12____

5. Number Of Active Voters *(IC 3-5-2-1.7)*	6. Number Of Inactive Voters	7. Number Of Registered Voters *(Must Equal Total Of Active And Inactive Voters)*
1,817	69	1,886

8. Total Number Of Precincts In The County If Submission Is Approved

____ Voting Precincts ____6____ Non-Voting Precincts

9. Date Of County Executive's Adopted Order	10. Date Of First Election After Precincts Are Approved
	MAY 5, 2026

11. Precincts Affected By This Proposed Order *(Complete a Precinct Summary Statement for each precinct. Please note that when changing boundaries of one precinct you will need to complete a separate IEC-8 for any other precinct affected by the change.)*

GR 05 (ELIMINATED)

12. List Any Attached Documents *(i.e. map 6 of 20 maps, etc.)*

MAP, CENSUS BLOCKS

Does any portion of the newly established precinct split or divide any of the following?	Yes	No
13. School Corporation District Boundary		X
14. City or Town Boundary		X
15. City or Town Council District Boundary		X
16. Census Block Boundary		X
17. Other *(Please Describe)*		X

Method of Voting

18. ☐ Optical Scan Ballot Card ☐ Electronic X ☐ Combination *(Please Specify)*: __MICROVOTE__

19. What is the designated location and address for the polling place for this precinct?

GRIFFITH CENTRAL FIRE STATION
130 N LAFAYETTE AVE
GRIFFITH, IN 46319

*(**NOTE:** This designation of a polling place remains in effect until later action by the county executive under state law.)*

20. Does this polling place meet Indiana's polling place accessibility requirements? ☐ X Yes ☐ No

Precinct Change Reason

21. Briefly state the reason for the precinct change. *(Attach additional sheet if necessary.)*

SMALL PRECINCT CONSOLIDATION

Additional Information

22. Name and Contact Information Of County Election Staff Person Who Prepared This Form:

BRENDA WEATHERSPOON 219-755-3795
ANNETTE MELLADY 219-755-3795

23. Does the county have access to Geographic Information System (GIS)? ☐ X Yes ☐ No

Name and Contact Information Of County GIS Staff:

SAME AS ABOVE

24. Does the county use Census Tiger files? ☐ Yes ☐ X No

State Office Use Only

25. Type Of Geographic Files Used by County *(If Known By Staff Of The Indiana Election Division Or Office Of Census Data)*

GR 06	180890409003023
GEOID20	180890409003024
180890409001021	180890409003025
180890409001026	180890409003026
180890409001027	180890409003027
180890409001028	180890409003028
180890409001029	180890409003029
180890409001030	180890409003030
180890409001031	180890409003031
180890409001032	180890409003032
180890409001033	180890409003033
180890409001034	180890409004016
180890409001035	180890409004017
180890409002000	180890409004018
180890409002001	180890409004019
180890409002002	180890409004021
180890409002003	180890409004022
180890409003010	180890409004023
180890409003011	180890409004024
180890409003012	180890409004025
180890409003013	180890409004026
180890409003014	180890409004027
180890409003015	180890409004028
180890409003016	180890409004029
180890409003017	180890409004030
180890409003018	180890409004031
180890409003019	180890409004032
180890409003020	180890409004033
180890409003021	180890409004034
180890409003022	180890409004035

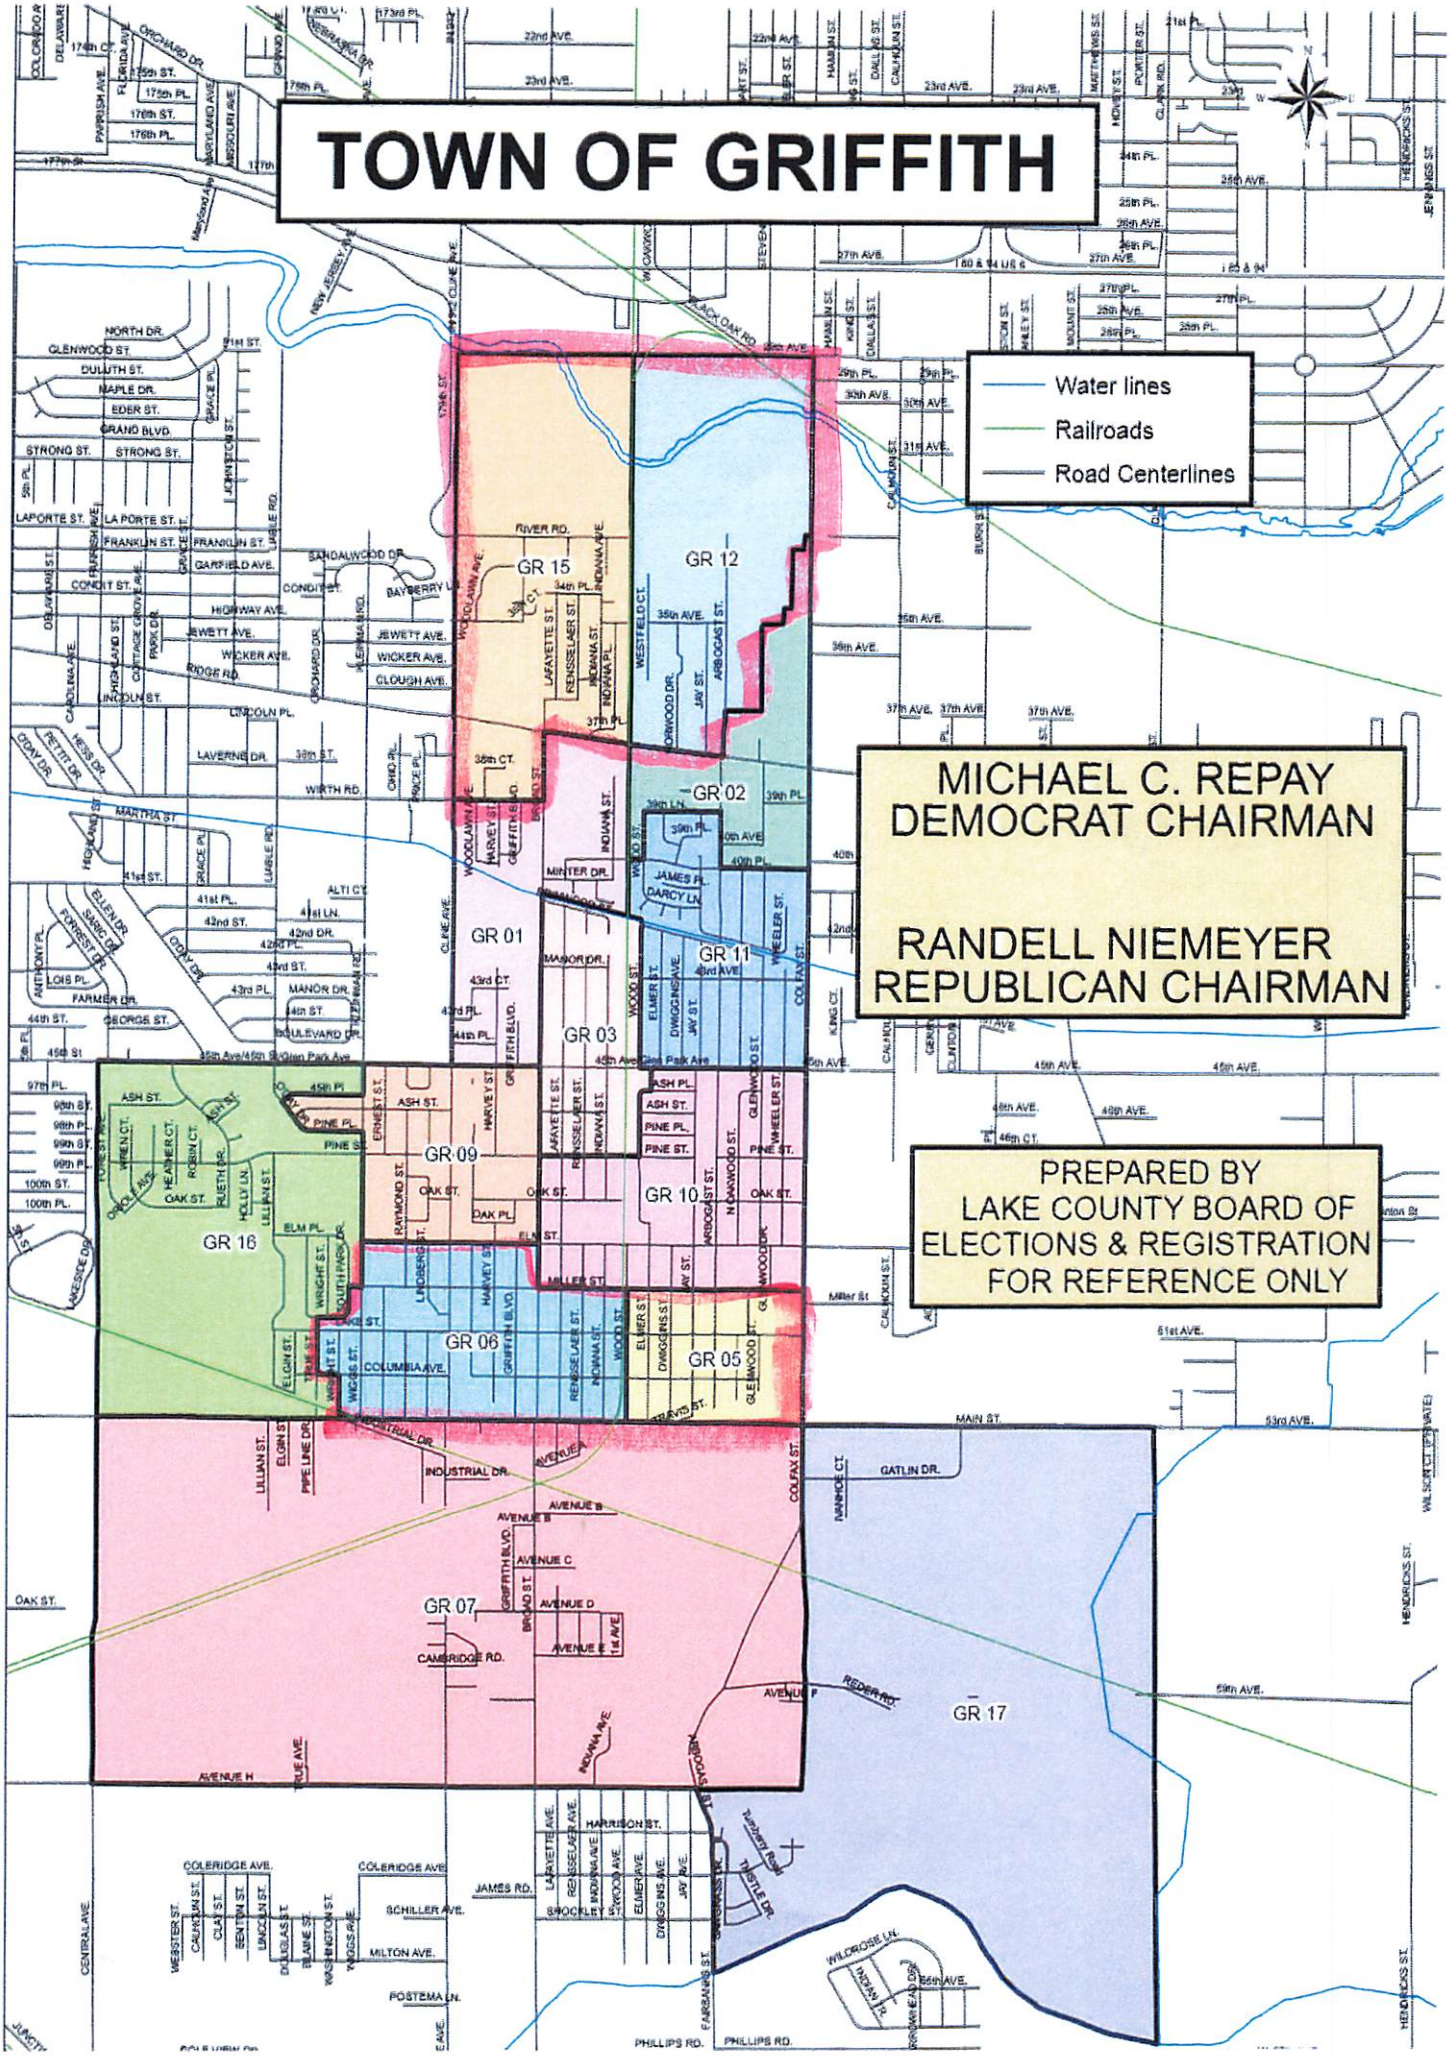
TOWN OF GRIFFITH
Water lines
Railroads
Road Centerlines
MICHAEL C. REPAY
DEMOCRAT CHAIRMAN
RANDELL NIEMEYER
REPUBLICAN CHAIRMAN
PREPARED BY
LAKE COUNTY BOARD OF
ELECTIONS & REGISTRATION
FOR REFERENCE ONLY
GR 01
GR 02
GR 03
GR 05
GR 06
GR 07
GR 09
GR 10
GR 11
GR 12
GR 15
GR 16
GR 17

PRECINCT SUMMARY STATEMENT

(IEC-8)

State Form 13332 (R7/7-06)

Indiana Election Commission (IC 3-11-1.5-15) **Name of County LAKE**

INSTRUCTIONS: See Indiana Code 3-11-1.5-25 for periods during which precinct boundary changes may NOT take effect.

Indiana Code 3-11-1.5-15 requires that a county include the following items in a proposed precinct establishment order submitted to the Indiana Election Division:

1. A map of each precinct to be established by the proposed order. A county may submit these maps in electronic form.
2. A description of the boundaries of each precinct to be established by the proposed order that identifies any census blocks located entirely within the precinct.
3. An estimated number of voters in each precinct to be established by the proposed order, based on the registration records maintained by the county voter registration office.
4. A statement designating a polling place for the precinct that complies with the polling place accessibility requirements.
5. Any additional information required by rules adopted by the Indiana Election Commission under IC 4-22-2.

General Precinct Information

1. Name Of Proposed Precinct	2. Is this a new precinct?	3. Election Division & STFID Number *(To Be Completed By Election Division)*
GR 12	☐ Yes X ☐ No	

4. District Information

Congressional 1 Indiana Senate 1 Indiana House 12

5. Number Of Active Voters *(IC 3-5-2-1.7)*	6. Number Of Inactive Voters	7. Number Of Registered Voters *(Must Equal Total Of Active And Inactive Voters)*
1,017	150	1,067

8. Total Number Of Precincts In The County If Submission Is Approved

Voting Precincts 6 Non-Voting Precincts

9. Date Of County Executive's Adopted Order	10. Date Of First Election After Precincts Are Approved
	MAY 5, 2026

11. Precincts Affected By This Proposed Order *(Complete a Precinct Summary Statement for each precinct. Please note that when changing boundaries of one precinct you will need to complete a separate IEC-8 for any other precinct affected by the change.)*

GR 15 (ELIMINATED)

12. List Any Attached Documents *(i.e. map 6 of 20 maps, etc.)*

MAP, CENSUS BLOCKS

Does any portion of the newly established precinct split or divide any of the following?	Yes	No
13. School Corporation District Boundary		X
14. City or Town Boundary		X
15. City or Town Council District Boundary		X
16. Census Block Boundary		X
17. Other *(Please Describe)*		X

Method of Voting

18. ☐ Optical Scan Ballot Card ☐ Electronic X ☐ Combination *(Please Specify)*: MICROVOTE

19. What is the designated location and address for the polling place for this precinct?

PARK WEST APARTMENTS
1818 PARK WEST BLVD
GRIFFITH, IN 46319

(NOTE: This designation of a polling place remains in effect until later action by the county executive under state law.)

20. Does this polling place meet Indiana's polling place accessibility requirements? ☐ X Yes ☐ No

Precinct Change Reason

21. Briefly state the reason for the precinct change. *(Attach additional sheet if necessary.)*

SMALL PRECINCT CONSOLIDATION

Additional Information

22. Name and Contact Information Of County Election Staff Person Who Prepared This Form:

BRENDA WEATHERSPOON 219-755-3795
ANNETTE MELLADY 219-755-3795

23. Does the county have access to Geographic Information System (GIS)? ☐ X Yes ☐ No

Name and Contact Information Of County GIS Staff:

SAME AS ABOVE

24. Does the county use Census Tiger files? ☐ Yes ☐ X No

State Office Use Only

25. Type Of Geographic Files Used by County *(If Known By Staff Of The Indiana Election Division Or Office Of Census Data)*

GR 12
GEOID20
180890410011000
180890410011001
180890410011002
180890410011003
180890410011004
180890410011005
180890410011007
180890410011010
180890410011011
180890410012000
180890410012001
180890410012002
180890410012003
180890410012004
180890410012005
180890410012006
180890410012007
180890410012008
180890410012009
180890410012011

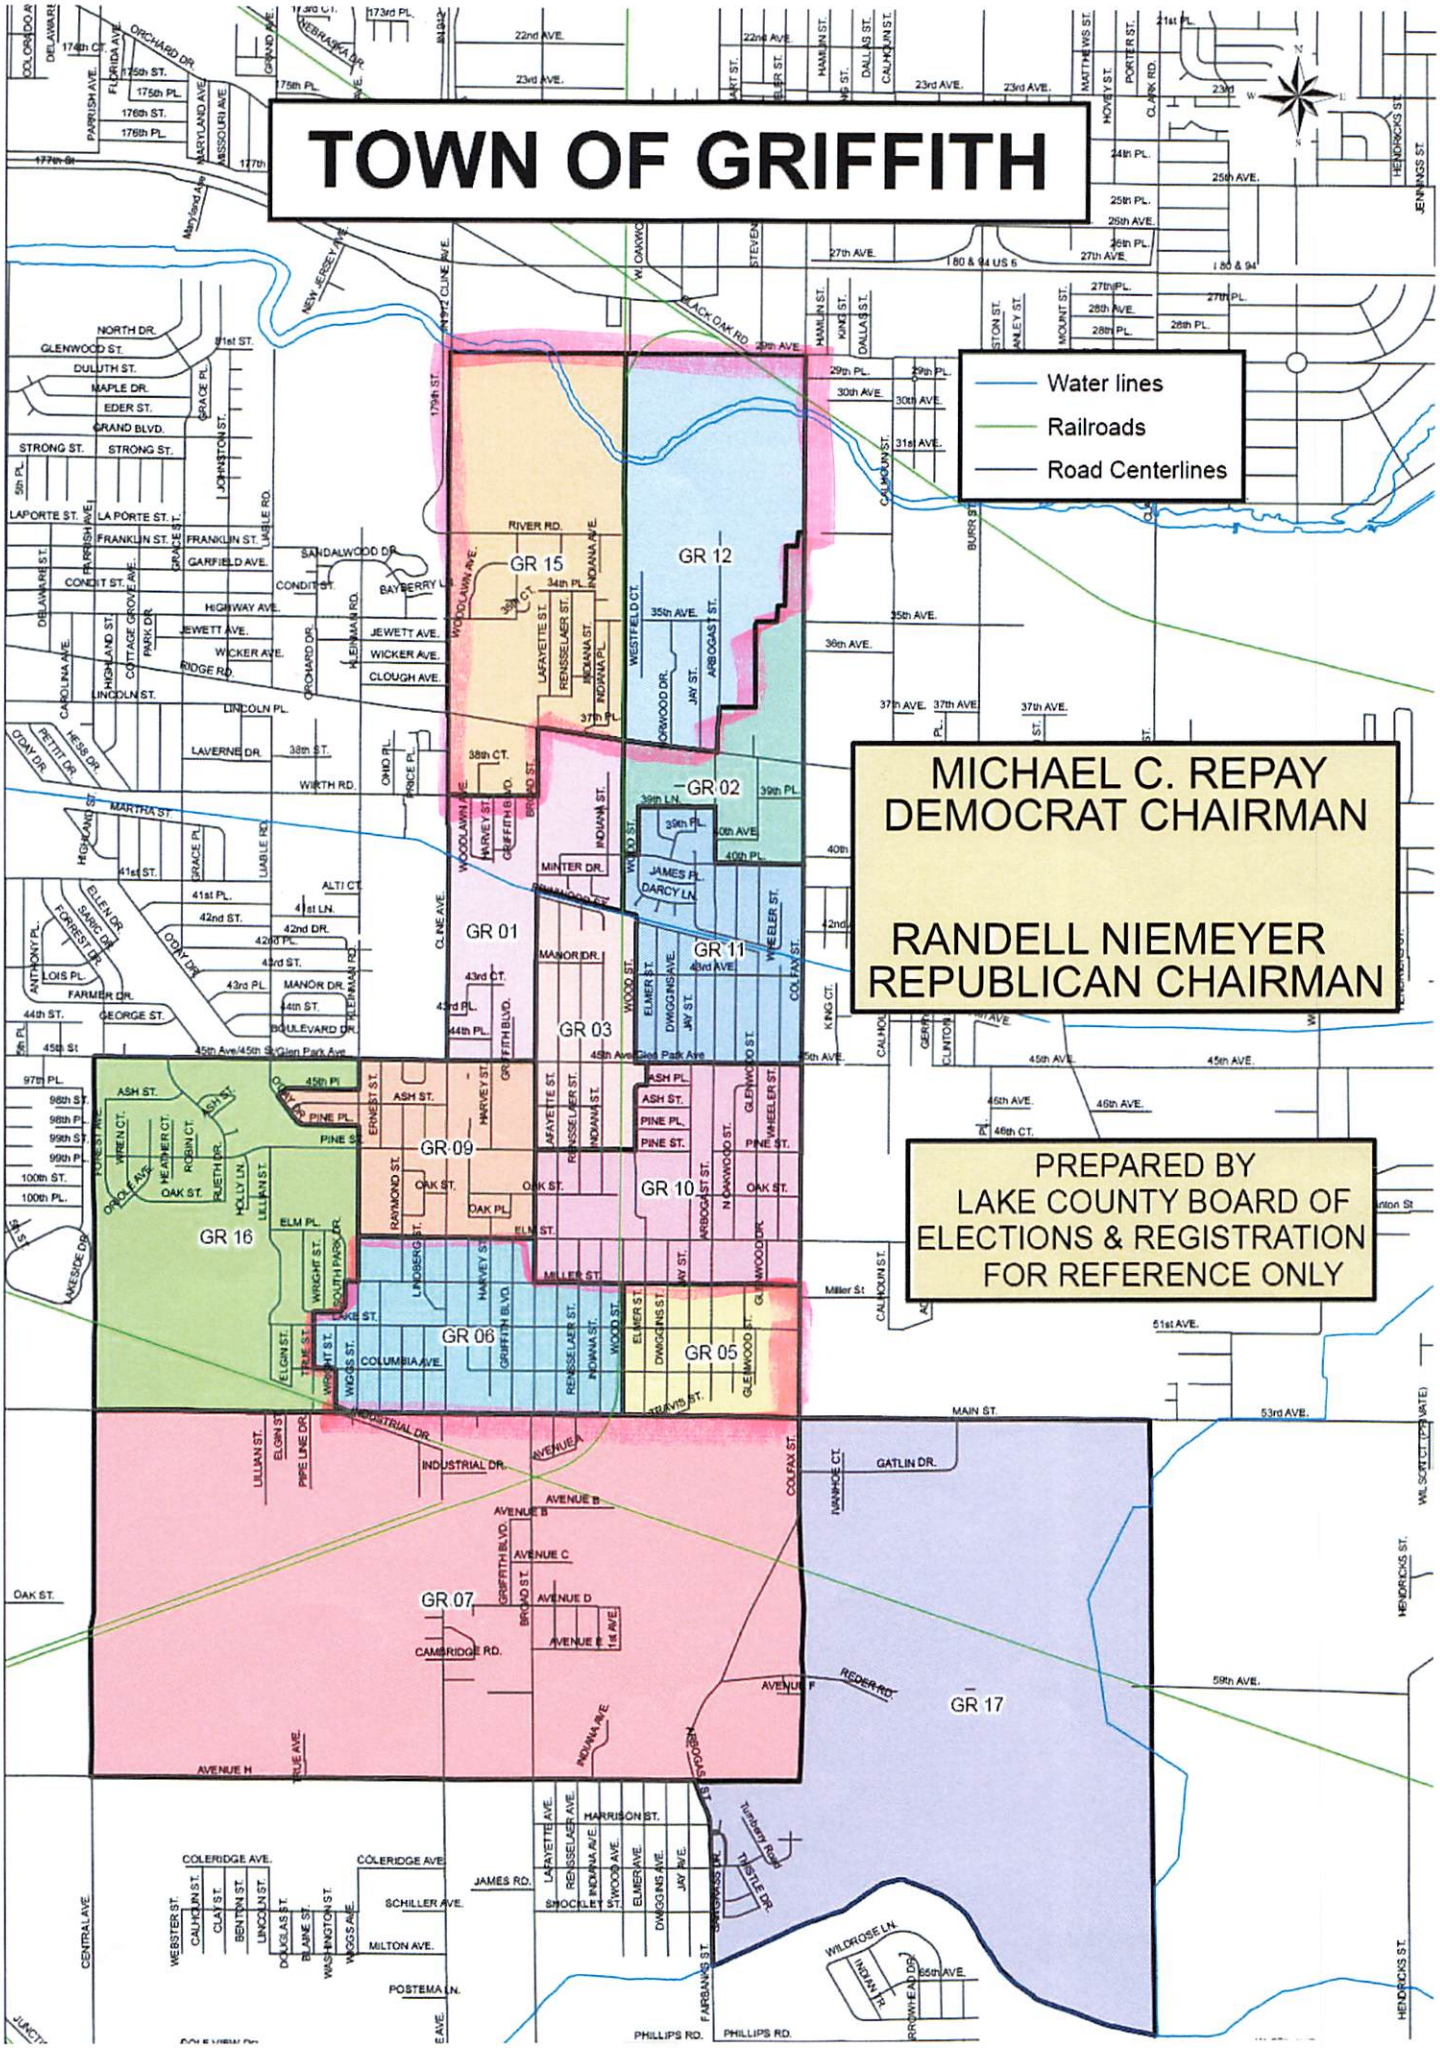
TOWN OF GRIFFITH
Water lines
Railroads
Road Centerlines
MICHAEL C. REPAY
DEMOCRAT CHAIRMAN
RANDELL NIEMEYER
REPUBLICAN CHAIRMAN
PREPARED BY
LAKE COUNTY BOARD OF
ELECTIONS & REGISTRATION
FOR REFERENCE ONLY
GR 01
GR 02
GR 03
GR 05
GR 06
GR 07
GR 09
GR 10
GR 11
GR 12
GR 15
GR 16
GR 17

PRECINCT SUMMARY STATEMENT

State Form 13332 (R7/7-06)
Indiana Election Commission (IC 3-11-1.5-15) Name of County Lake

(IEC-8)

INSTRUCTIONS: See Indiana Code 3-11-1.5-25 for periods during which precinct boundary changes may NOT take effect.
Indiana Code 3-11-1.5-15 requires that a county include the following items in a proposed precinct establishment order submitted to the Indiana Election Division:
1. A map of each precinct to be established by the proposed order. A county may submit these maps in electronic form.
2. A description of the boundaries of each precinct to be established by the proposed order that identifies any census blocks located entirely within the precinct.
3. An estimated number of voters in each precinct to be established by the proposed order, based on the registration records maintained by the county voter registration office.
4. A statement designating a polling place for the precinct that complies with the polling place accessibility requirements.
5. Any additional information required by rules adopted by the Indiana Election Commission under IC 4-22-2.

General Precinct Information

1. Name Of Proposed Precinct	2. Is this a new precinct?	3. Election Division & STFID Number *(To Be Completed By Election Division)*
HO 10	☐ Yes ☒ No	

4. District Information
Congressional 1 Indiana Senate 3 Indiana House 3

5. Number Of Active Voters *(IC 3-5-2-1.7)*	6. Number Of Inactive Voters	7. Number Of Registered Voters *(Must Equal Total Of Active And Inactive Voters)*
1944	69	2013 over limit.

8. Total Number Of Precincts In The County If Submission Is Approved
____ Voting Precincts 6 Non-Voting Precincts

9. Date Of County Executive's Adopted Order	10. Date Of First Election After Precincts Are Approved
	May 5, ~~2025~~ 2026

11. Precincts Affected By This Proposed Order *(Complete a Precinct Summary Statement for each precinct. Please note that when changing boundaries of one precinct you will need to complete a separate IEC-8 for any other precinct affected by the change.)*
HO 21 (Eliminate)

12. List Any Attached Documents *(i.e. map 6 of 20 maps, etc.)*
Map, CBs

Does any portion of the newly established precinct split or divide any of the following?	Yes	No
13. School Corporation District Boundary	X	X
14. City or Town Boundary		X
15. City or Town Council District Boundary		X
16. Census Block Boundary		X
17. Other *(Please Describe)*		X

Method of Voting

18. ☐ Optical Scan Ballot Card ☐ Electronic ☒ Combination *(Please Specify)*: mic-ware

19. What is the designated location and address for the polling place for this precinct?
The Crown of Life Church
2825 E Cleveland Ave
Hobart, IN 46342
(NOTE: This designation of a polling place remains in effect until later action by the county executive under state law.)

20. Does this polling place meet Indiana's polling place accessibility requirements? ☒ Yes ☐ No

Precinct Change Reason

21. Briefly state the reason for the precinct change. *(Attach additional sheet if necessary.)*
Consolidate Small Pct

Additional Information

22. Name and Contact Information Of County Election Staff Person Who Prepared This Form:

23. Does the county have access to Geographic Information System (GIS)? ☒ Yes ☐ No
Name and Contact Information Of County GIS Staff:
Same as above

24. Does the county use Census Tiger files? ☐ Yes ☒ No

State Office Use Only

25. Type Of Geographic Files Used by County *(If Known By Staff Of The Indiana Election Division Or Office Of Census Data)*

HO 10
GEOID20
180890418005010
180890418005012
180890418005014
180890418005015
180890418005016
180890418005017
180890418005018
180890418005019
180890418007016
180890418007017
180890418007022
180890418007026
180890419001000
180890419001001
180890419001002
180890419001003
180890419001004
180890419001005
180890419001010
180890419001011
180890419001012
180890419001013
180890419001014
180890419001015
180890419001016
180890419001017
180890419001018
180890419001019
180890419001020
180890419001021
180890419001022
180890419001023
180890419001024
180890419003000
180890419003001

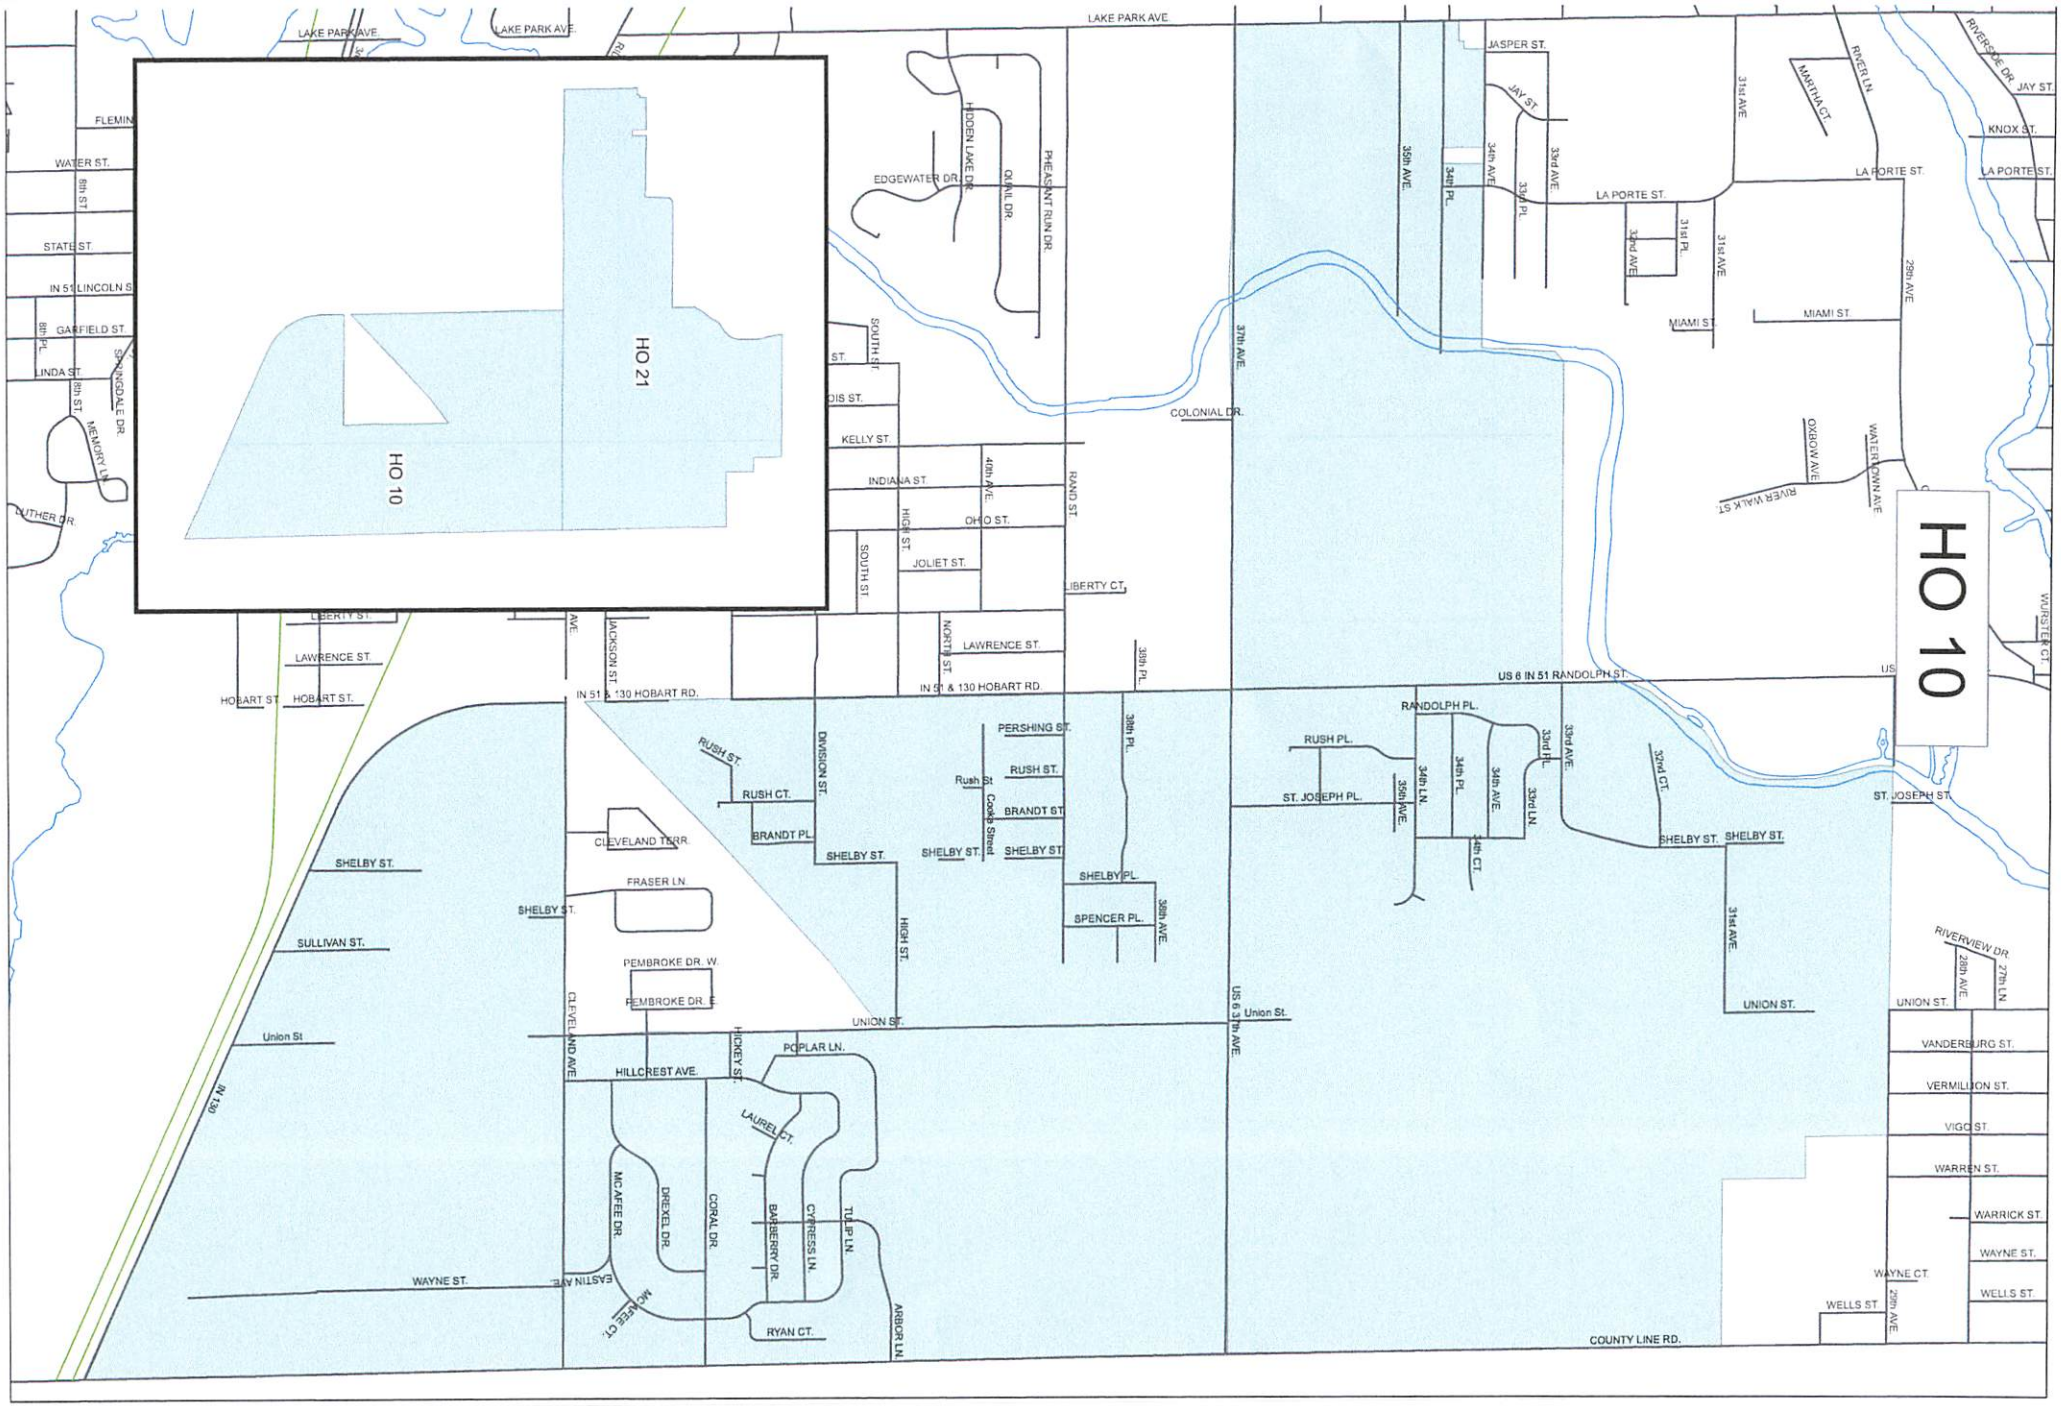
HO 21
HO 10
HO 10
LAKE PARK AVE.
LAKE PARK AVE.
LAKE PARK AVE.
JASPER ST.
JAY ST.
JAY ST.
RIVERSIDE DR.
KNOX ST.
LA PORTE ST.
LA PORTE ST.
LA PORTE ST.
MARTHA CT.
RIVER LN
31st AVE.
33rd AVE.
34th AVE.
34th PL.
33rd PL.
32nd AVE.
31st PL.
31st AVE.
35th AVE.
37th AVE.
29th AVE.
MIAMI ST.
MIAMI ST.
COLONIAL DR.
OXBOW AVE.
WATERTOWN AVE
RIVER WALK ST.
WURSTER CT.
HIDDEN LAKE DR.
EDGEWATER DR.
QUAIL DR.
PHEASANT RUN DR.
FLEMIN
WATER ST.
6th ST.
STATE ST.
IN 51 LINCOLN S
GARFIELD ST.
8th PL.
LINDA ST.
8th ST.
SPRINGDALE DR.
MEMORY LN
LUTHER DR.
SOUTH ST.
DIS ST.
KELLY ST.
INDIANA ST.
OHIO ST.
JOLIET ST.
SOUTH ST.
HIGH ST.
40th AVE.
RAND ST.
LIBERTY CT.
LIBERTY ST.
LAWRENCE ST.
HOBART ST.
HOBART ST.
JACKSON ST.
NORTH ST.
LAWRENCE ST.
39th PL.
IN 51 & 130 HOBART RD.
IN 51 & 130 HOBART RD.
US 6 IN 51 RANDOLPH ST.
RANDOLPH PL.
RUSH PL.
ST. JOSEPH PL.
35th AVE.
34th LN.
34th PL.
34th AVE.
33rd LN.
33rd PL.
33rd AVE.
32nd CT.
34th CT.
ST. JOSEPH ST.
SHELBY ST.
SHELBY ST.
31st AVE.
UNION ST.
RIVERVIEW DR.
28th AVE.
27th LN.
UNION ST.
VANDERBURG ST.
VERMILLION ST.
VIGO ST.
WARREN ST.
WARRICK ST.
WAYNE ST.
WAYNE CT.
WELLS ST.
WELLS ST.
29th AVE.
COUNTY LINE RD.
PERSHING ST.
RUSH ST.
RUSH ST.
Rush St
Cooke Street
BRANDT ST.
SHELBY ST.
SHELBY ST.
SHELBY PL.
SPENCER PL.
38th AVE.
RUSH ST.
RUSH CT.
BRANDT PL.
SHELBY ST.
DIVISION ST.
HIGH ST.
CLEVELAND TERR.
FRASER LN.
SHELBY ST.
SHELBY ST.
SULLIVAN ST.
PEMBROKE DR. W.
PEMBROKE DR. E
UNION ST.
US 6 37th AVE.
Union St
Union St
IN 130
CLEVELAND AVE.
HICKEY ST.
POPLAR LN.
HILLCREST AVE.
LAUREL CT.
MCAFEE DR.
DREXEL DR.
CORAL DR.
BARBERRY DR.
CYPRESS LN.
TULIP LN.
ARBOR LN.
WAYNE ST.
EASTIN AVE.
MCAFEE CT.
RYAN CT.

PRECINCT SUMMARY STATEMENT

State Form 13332 (R7/7-06)
Indiana Election Commission (IC 3-11-1.5-15)

(IEC-8)

Name of County Lake

INSTRUCTIONS: See Indiana Code 3-11-1.5-25 for periods during which precinct boundary changes may NOT take effect.

Indiana Code 3-11-1.5-15 requires that a county include the following items in a proposed precinct establishment order submitted to the Indiana Election Division:

1. A map of each precinct to be established by the proposed order. A county may submit these maps in electronic form.
2. A description of the boundaries of each precinct to be established by the proposed order that identifies any census blocks located entirely within the precinct.
3. An estimated number of voters in each precinct to be established by the proposed order, based on the registration records maintained by the county voter registration office.
4. A statement designating a polling place for the precinct that complies with the polling place accessibility requirements.
5. Any additional information required by rules adopted by the Indiana Election Commission under IC 4-22-2.

General Precinct Information

1. Name Of Proposed Precinct	2. Is this a new precinct?	3. Election Division & STFID Number *(To Be Completed By Election Division)*
LS 01	☐ Yes ☒ No	

4. District Information

Congressional 1 Indiana Senate 3 Indiana House 3

5. Number Of Active Voters *(IC 3-5-2-1.7)*	6. Number Of Inactive Voters	7. Number Of Registered Voters *(Must Equal Total Of Active And Inactive Voters)*
825 ~~777~~	35	~~812~~ 860

8. Total Number Of Precincts In The County If Submission Is Approved

____ Voting Precincts 6 Non-Voting Precincts

9. Date Of County Executive's Adopted Order	10. Date Of First Election After Precincts Are Approved
	May 5, 2026

11. Precincts Affected By This Proposed Order *(Complete a Precinct Summary Statement for each precinct. Please note that when changing boundaries of one precinct you will need to complete a separate IEC-8 for any other precinct affected by the change.)*

LS 03 (Eliminate)

12. List Any Attached Documents *(i.e. map 6 of 20 maps, etc.)*

Map, Census Block

Does any portion of the newly established precinct split or divide any of the following?	Yes	No
13. School Corporation District Boundary ~~Lake Station~~	X	
14. City or Town Boundary ~~Lake Station~~		X
15. City or Town Council District Boundary 3		X
16. Census Block Boundary		X
17. Other *(Please Describe)*		X

Method of Voting

18. ☐ Optical Scan Ballot Card ☐ Electronic ☒ Combination *(Please Specify)*: ____

19. What is the designated location and address for the polling place for this precinct?

Carl J. Polk School (DOORC)
2460 Vermillion St
~~Lake~~ Station, IN 46405

(NOTE: This designation of a polling place remains in effect until later action by the county executive under state law.)

20. Does this polling place meet Indiana's polling place accessibility requirements? ☒ Yes ☐ No

Precinct Change Reason

21. Briefly state the reason for the precinct change. *(Attach additional sheet if necessary.)*

LS 01 ~~Active Voter Count too small~~ – Merging with LS 03

Additional Information

22. Name and Contact Information Of County Election Staff Person Who Prepared This Form:

Consolidate Sm Pct. BW AM

23. Does the county have access to Geographic Information System (GIS)? ☒ Yes ☐ No

Name and Contact Information Of County GIS Staff:

Same as above

24. Does the county use Census Tiger files? ☐ Yes ☒ No

State Office Use Only

25. Type Of Geographic Files Used by County *(If Known By Staff Of The Indiana Election Division Or Office Of Census Data)*

1 & 3

LS 01

GEOID20	
180890418003010	180890418004001
180890418003011	180890418004002
180890418003012	180890418004003
180890418003016	180890418004004
180890418003017	180890418004005
180890418003018	180890418004006
180890418003019	180890418004007
180890418003023	180890418004008
180890418003024	180890418004009
180890418003025	180890418004010
180890418003026	180890418004011
180890418003027	180890418004012
180890418003028	180890418004013
180890418003029	180890418004014
180890418003030	180890418004015
180890418003036	180890418004016
180890418003037	180890418004017
180890418003038	180890418004018
180890418003039	180890418004019
180890418003040	180890418004020
180890418003041	180890418004021
180890418003042	180890418004022
180890418003043	180890418004023
180890418003044	180890418004024
180890418003045	180890418004025
180890418003046	180890418004026
180890418004000	180890418005013

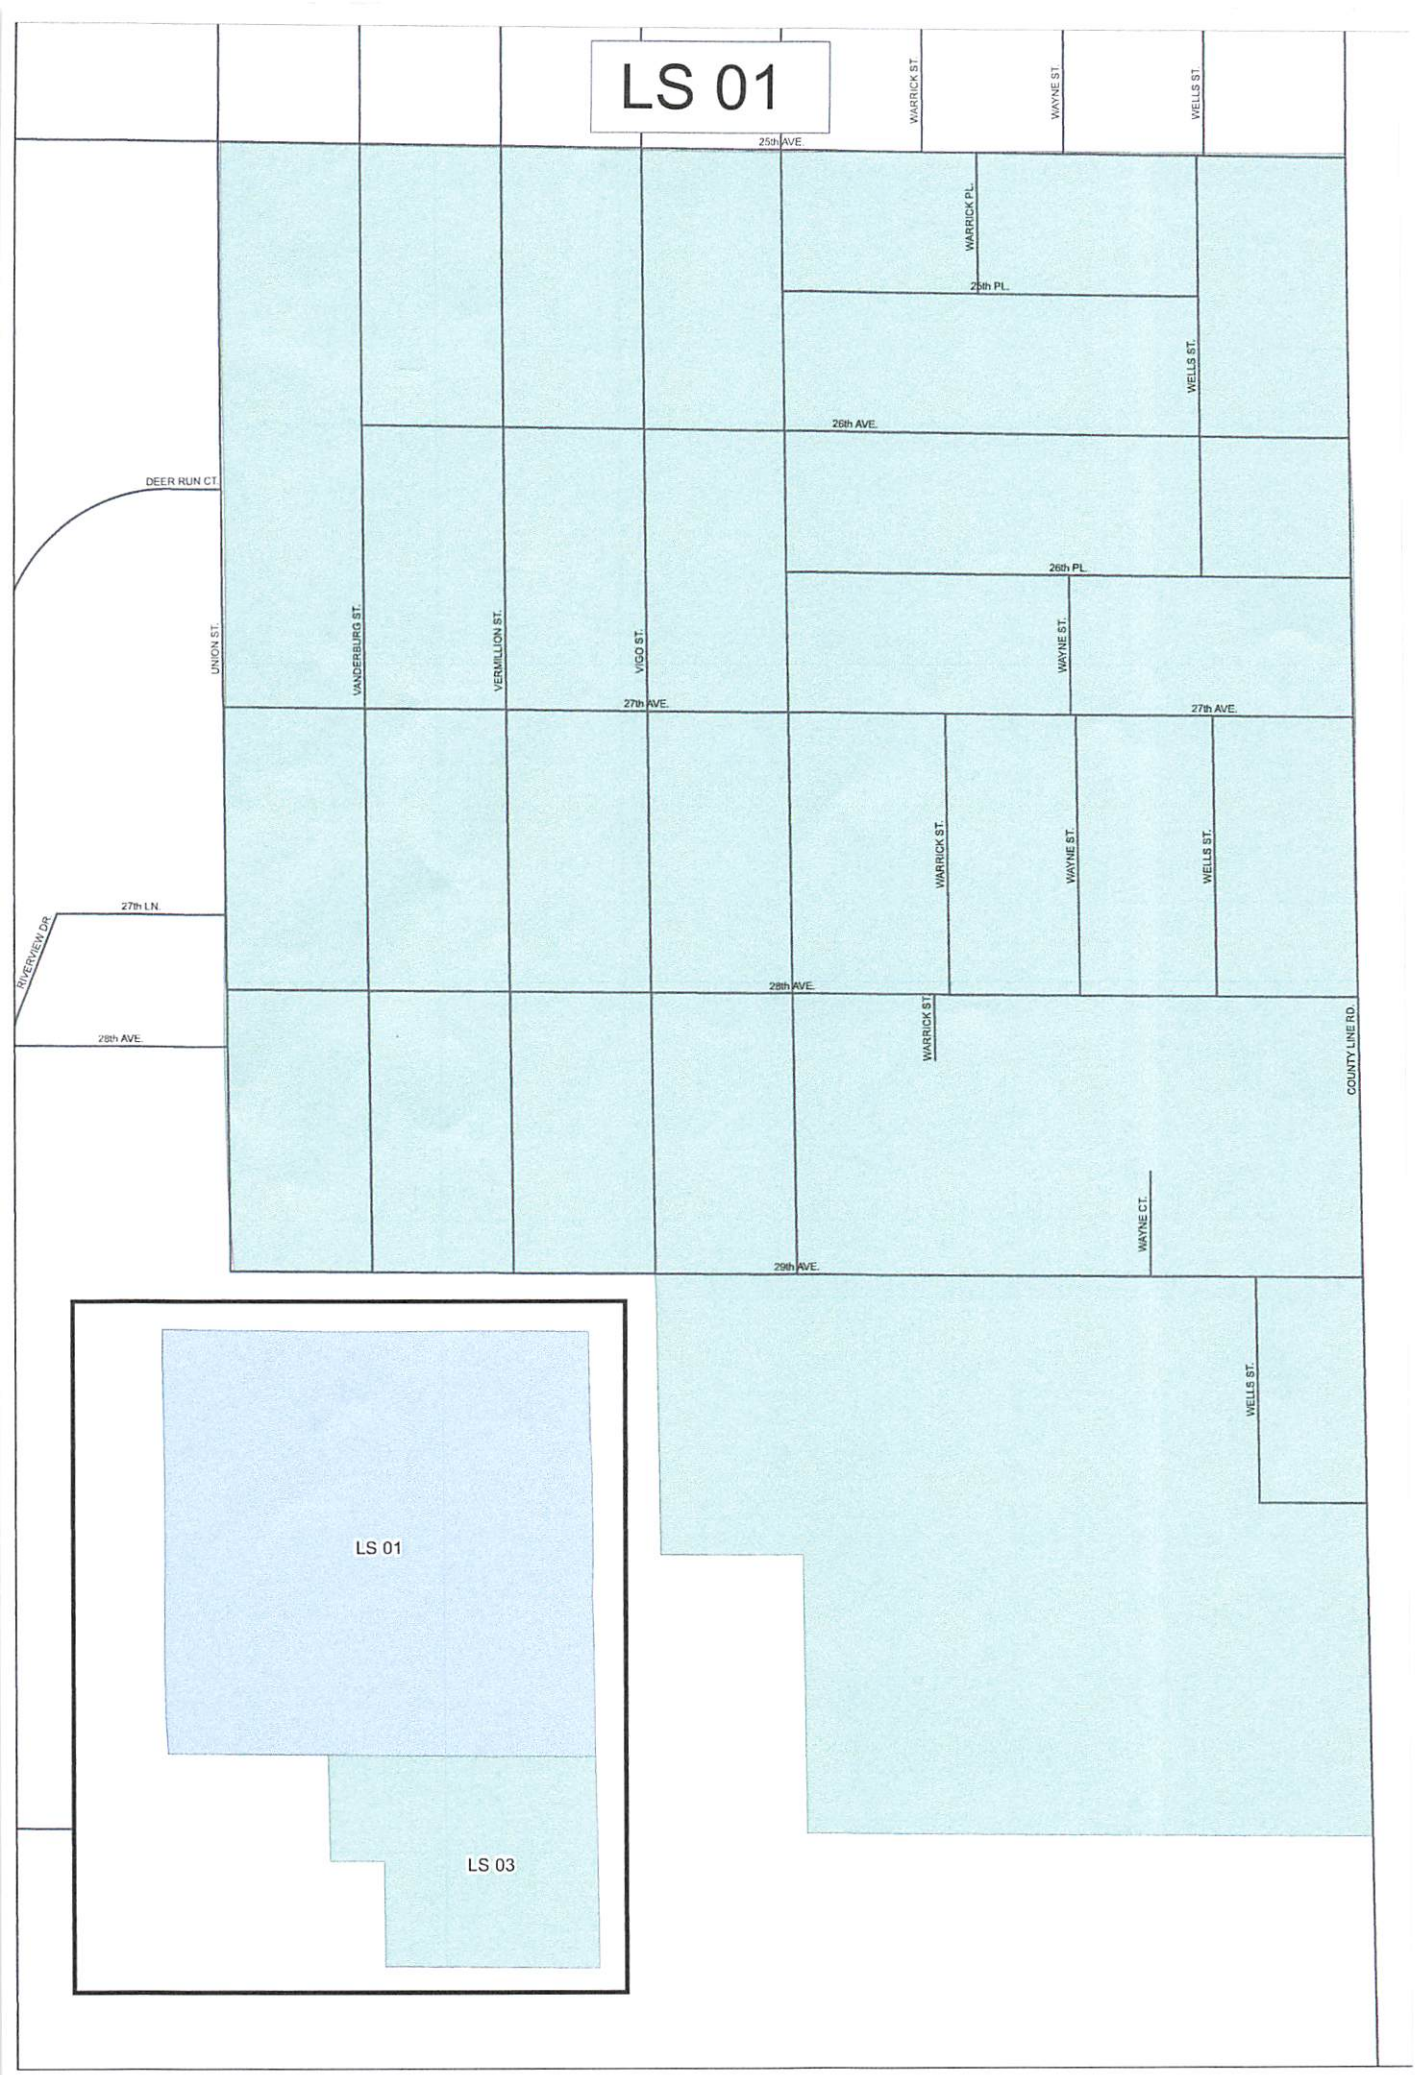
LS 01
25th AVE.
WARRICK ST.
WAYNE ST.
WELLS ST.
WARRICK PL.
25th PL.
WELLS ST.
26th AVE.
DEER RUN CT.
26th PL.
UNION ST.
VANDERBURG ST.
VERMILLION ST.
VIGO ST.
27th AVE.
WAYNE ST.
27th AVE.
WARRICK ST.
WAYNE ST.
WELLS ST.
27th LN.
RIVERVIEW DR
28th AVE.
28th AVE.
WARRICK ST.
COUNTY LINE RD.
WAYNE CT.
29th AVE.
WELLS ST.
LS 01
LS 03

PRECINCT SUMMARY STATEMENT

State Form 13332 (R7/7-06)
Indiana Election Commission (IC 3-11-1.5-15)

(IEC-8)

Name of County: Lake

INSTRUCTIONS: See Indiana Code 3-11-1.5-25 for periods during which precinct boundary changes may NOT take effect.
Indiana Code 3-11-1.5-15 requires that a county include the following items in a proposed precinct establishment order submitted to the Indiana Election Division:
1. A map of each precinct to be established by the proposed order. A county may submit these maps in electronic form.
2. A description of the boundaries of each precinct to be established by the proposed order that identifies any census blocks located entirely within the precinct.
3. An estimated number of voters in each precinct to be established by the proposed order, based on the registration records maintained by the county voter registration office.
4. A statement designating a polling place for the precinct that complies with the polling place accessibility requirements.
5. Any additional information required by rules adopted by the Indiana Election Commission under IC 4-22-2.

General Precinct Information

1. Name Of Proposed Precinct: LS 04
2. Is this a new precinct? ☐ Yes ☒ No
3. Election Division & STFID Number *(To Be Completed By Election Division)*:
4. District Information — Congressional: 1 — Indiana Senate: 3 — Indiana House: 3
5. Number Of Active Voters *(IC 3-5-2-1.7)*: 739
6. Number Of Inactive Voters: 39
7. Number Of Registered Voters *(Must Equal Total Of Active And Inactive Voters)*: 778
8. Total Number Of Precincts In The County If Submission Is Approved — Voting Precincts: 6 — Non-Voting Precincts:
9. Date Of County Executive's Adopted Order:
10. Date Of First Election After Precincts Are Approved: May 5, 2026
11. Precincts Affected By This Proposed Order *(Complete a Precinct Summary Statement for each precinct. Please note that when changing boundaries of one precinct you will need to complete a separate IEC-8 for any other precinct affected by the change.)*: LS 05 (Eliminate)
12. List Any Attached Documents *(i.e. map 6 of 20 maps, etc.)*: Map, Census Blocks

Does any portion of the newly established precinct split or divide any of the following?	Yes	No
13. School Corporation District Boundary	X	
14. City or Town Boundary		X
15. City or Town Council District Boundary		X
16. Census Block Boundary		X
17. Other *(Please Describe)*		X

Method of Voting

18. ☐ Optical Scan Ballot Card ☐ Electronic ☒ Combination *(Please Specify)*:

19. What is the designated location and address for the polling place for this precinct?
Lake Station Fire Dept #1
1876 Fairview Ave
Lake Station, IN 46407
(NOTE: This designation of a polling place remains in effect until later action by the county executive under state law.)

20. Does this polling place meet Indiana's polling place accessibility requirements? ☒ Yes ☐ No

Precinct Change Reason

21. Briefly state the reason for the precinct change. *(Attach additional sheet if necessary.)*
Consolidate small precinct

Additional Information

22. Name and Contact Information Of County Election Staff Person Who Prepared This Form:
Brenda Weatherspoon 219-755-3795
Annette Mellady 219-755-3795

23. Does the county have access to Geographic Information System (GIS)? ☒ Yes ☐ No
Name and Contact Information Of County GIS Staff:
Same as above

24. Does the county use Census Tiger files? ☐ Yes ☒ No

State Office Use Only

25. Type Of Geographic Files Used by County *(If Known By Staff Of The Indiana Election Division Or Office Of Census Data)*

LS 04

LS 425

GEOID20
180890416001021
180890416001022
180890416001023
180890416001024
180890416001030
180890416001037
180890416001038
180890416001044
180890416001046
180890418006036
180890418006063
180890418007000
180890418007001
180890418007002
180890418007003
180890418007004
180890418007007
180890418007008
180890418007010
180890418007011
180890418007013
180890418007014
180890418007015
180890418007018
180890418007021
180890418007023
180890418007027

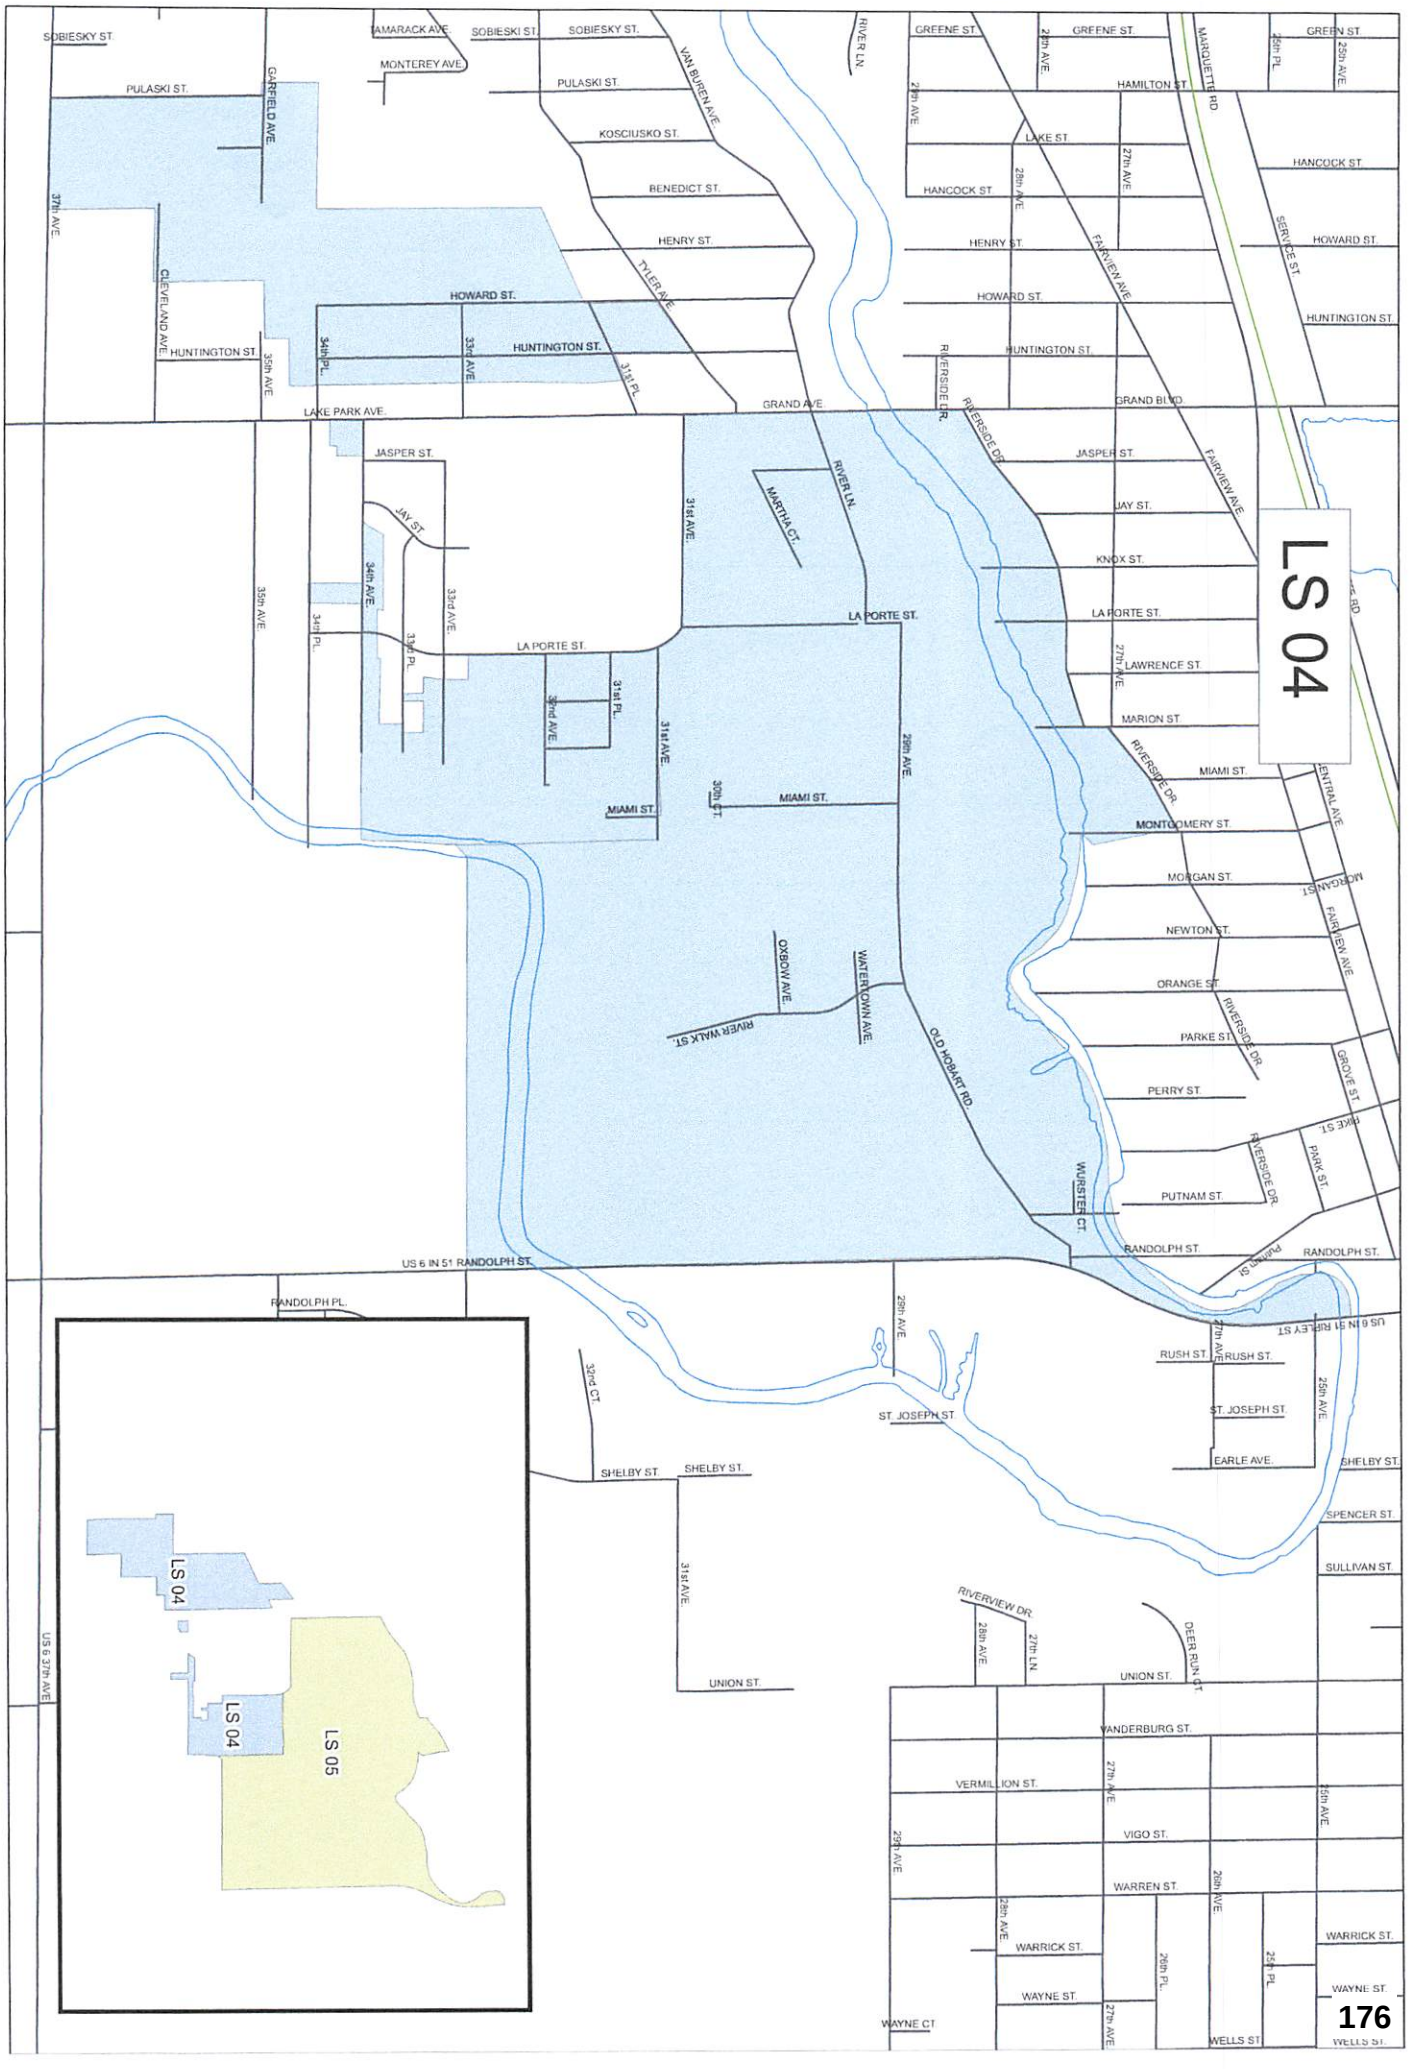
LS 04
LS 04
LS 04
LS 05

PRECINCT SUMMARY STATEMENT

(IEC-8)

State Form 13332 (R7/7-06)

Indiana Election Commission (IC 3-11-1.5-15) **Name of County** Lake

INSTRUCTIONS: See Indiana Code 3-11-1.5-25 for periods during which precinct boundary changes may NOT take effect.

Indiana Code 3-11-1.5-15 requires that a county include the following items in a proposed precinct establishment order submitted to the Indiana Election Division:

1. A map of each precinct to be established by the proposed order. A county may submit these maps in electronic form.
2. A description of the boundaries of each precinct to be established by the proposed order that identifies any census blocks located entirely within the precinct.
3. An estimated number of voters in each precinct to be established by the proposed order, based on the registration records maintained by the county voter registration office.
4. A statement designating a polling place for the precinct that complies with the polling place accessibility requirements.
5. Any additional information required by rules adopted by the Indiana Election Commission under IC 4-22-2.

General Precinct Information

1. Name Of Proposed Precinct	2. Is this a new precinct?	3. Election Division & STFID Number *(To Be Completed By Election Division)*	
LS 08	☐ Yes ☒ No		

4. District Information

Congressional 1 Indiana Senate 3 Indiana House 3

5. Number Of Active Voters *(IC 3-5-2-1.7)*	6. Number Of Inactive Voters	7. Number Of Registered Voters *(Must Equal Total Of Active And Inactive Voters)*
14101	57	1518

8. Total Number Of Precincts In The County If Submission Is Approved

____ Voting Precincts 6 Non-Voting Precincts

9. Date Of County Executive's Adopted Order	10. Date Of First Election After Precincts Are Approved
	May 5, 2025

11. Precincts Affected By This Proposed Order *(Complete a Precinct Summary Statement for each precinct. Please note that when changing boundaries of one precinct you will need to complete a separate IEC-8 for any other precinct affected by the change.)*

LS 09 (Eliminate)

12. List Any Attached Documents *(i.e. map 6 of 20 maps, etc.)*

Does any portion of the newly established precinct split or divide any of the following?	Yes	No
13. School Corporation District Boundary ~~Lake Station~~	X	
14. City or Town Boundary ~~Lake Station~~		X
15. City or Town Council District Boundary		X
16. Census Block Boundary		X
17. Other *(Please Describe)*		X

Method of Voting

18. ☐ Optical Scan Ballot Card ☐ Electronic ☒ Combination *(Please Specify)*: ____

19. What is the designated location and address for the polling place for this precinct?

Community Presbyterian Church
2800 Fayette St
Lake Station, IN 46410

***(NOTE:** This designation of a polling place remains in effect until later action by the county executive under state law.)*

20. Does this polling place meet Indiana's polling place accessibility requirements? ☒ Yes ☐ No

Precinct Change Reason

21. Briefly state the reason for the precinct change. *(Attach additional sheet if necessary.)*

consolidate small Pct

Additional Information

22. Name and Contact Information Of County Election Staff Person Who Prepared This Form:

BW AM

23. Does the county have access to Geographic Information System (GIS)? ☒ Yes ☐ No

Name and Contact Information Of County GIS Staff:

Same as above

24. Does the county use Census Tiger files? ☐ Yes ☒ No

State Office Use Only

25. Type Of Geographic Files Used by County *(If Known By Staff Of The Indiana Election Division Or Office Of Census Data)*

LS 08	180890417003035
GEOID20	180890417003036
180890417001019	180890417004000
180890417001020	180890417004001
180890417001021	180890417004002
180890417001022	180890417004003
180890417001023	180890417004004
180890417001024	180890417004005
180890417001027	180890417004006
180890417001028	180890417004007
180890417001029	180890417004008
180890417001037	180890417004009
180890417001044	180890417004010
180890417001045	180890417004011
180890417001046	180890417004012
180890417001049	180890417004013
180890417003004	180890417004014
180890417003005	180890417004017
180890417003006	180890417004018
180890417003007	180890417004019
180890417003008	180890417004020
180890417003009	180890417004021
180890417003010	180890417004022
180890417003011	180890417004023
180890417003012	180890417004024
180890417003013	180890417004025
180890417003014	180890417004026
180890417003015	180890417004027
180890417003016	180890417004028
180890417003017	180890417004029
180890417003018	180890417004030
180890417003019	180890417004031
180890417003020	180890417004032
180890417003021	180890417004033
180890417003022	180890417004034
180890417003023	180890417004035
180890417003024	180890417004036
180890417003025	180890417004038
180890417003026	180890417005000
180890417003027	180890417005001
180890417003028	180890417005002
180890417003029	180890417005012
180890417003030	180890417005013
180890417003031	180890417005014
180890417003032	180890417005015
180890417003033	180890417005016
180890417003034	180890417005017

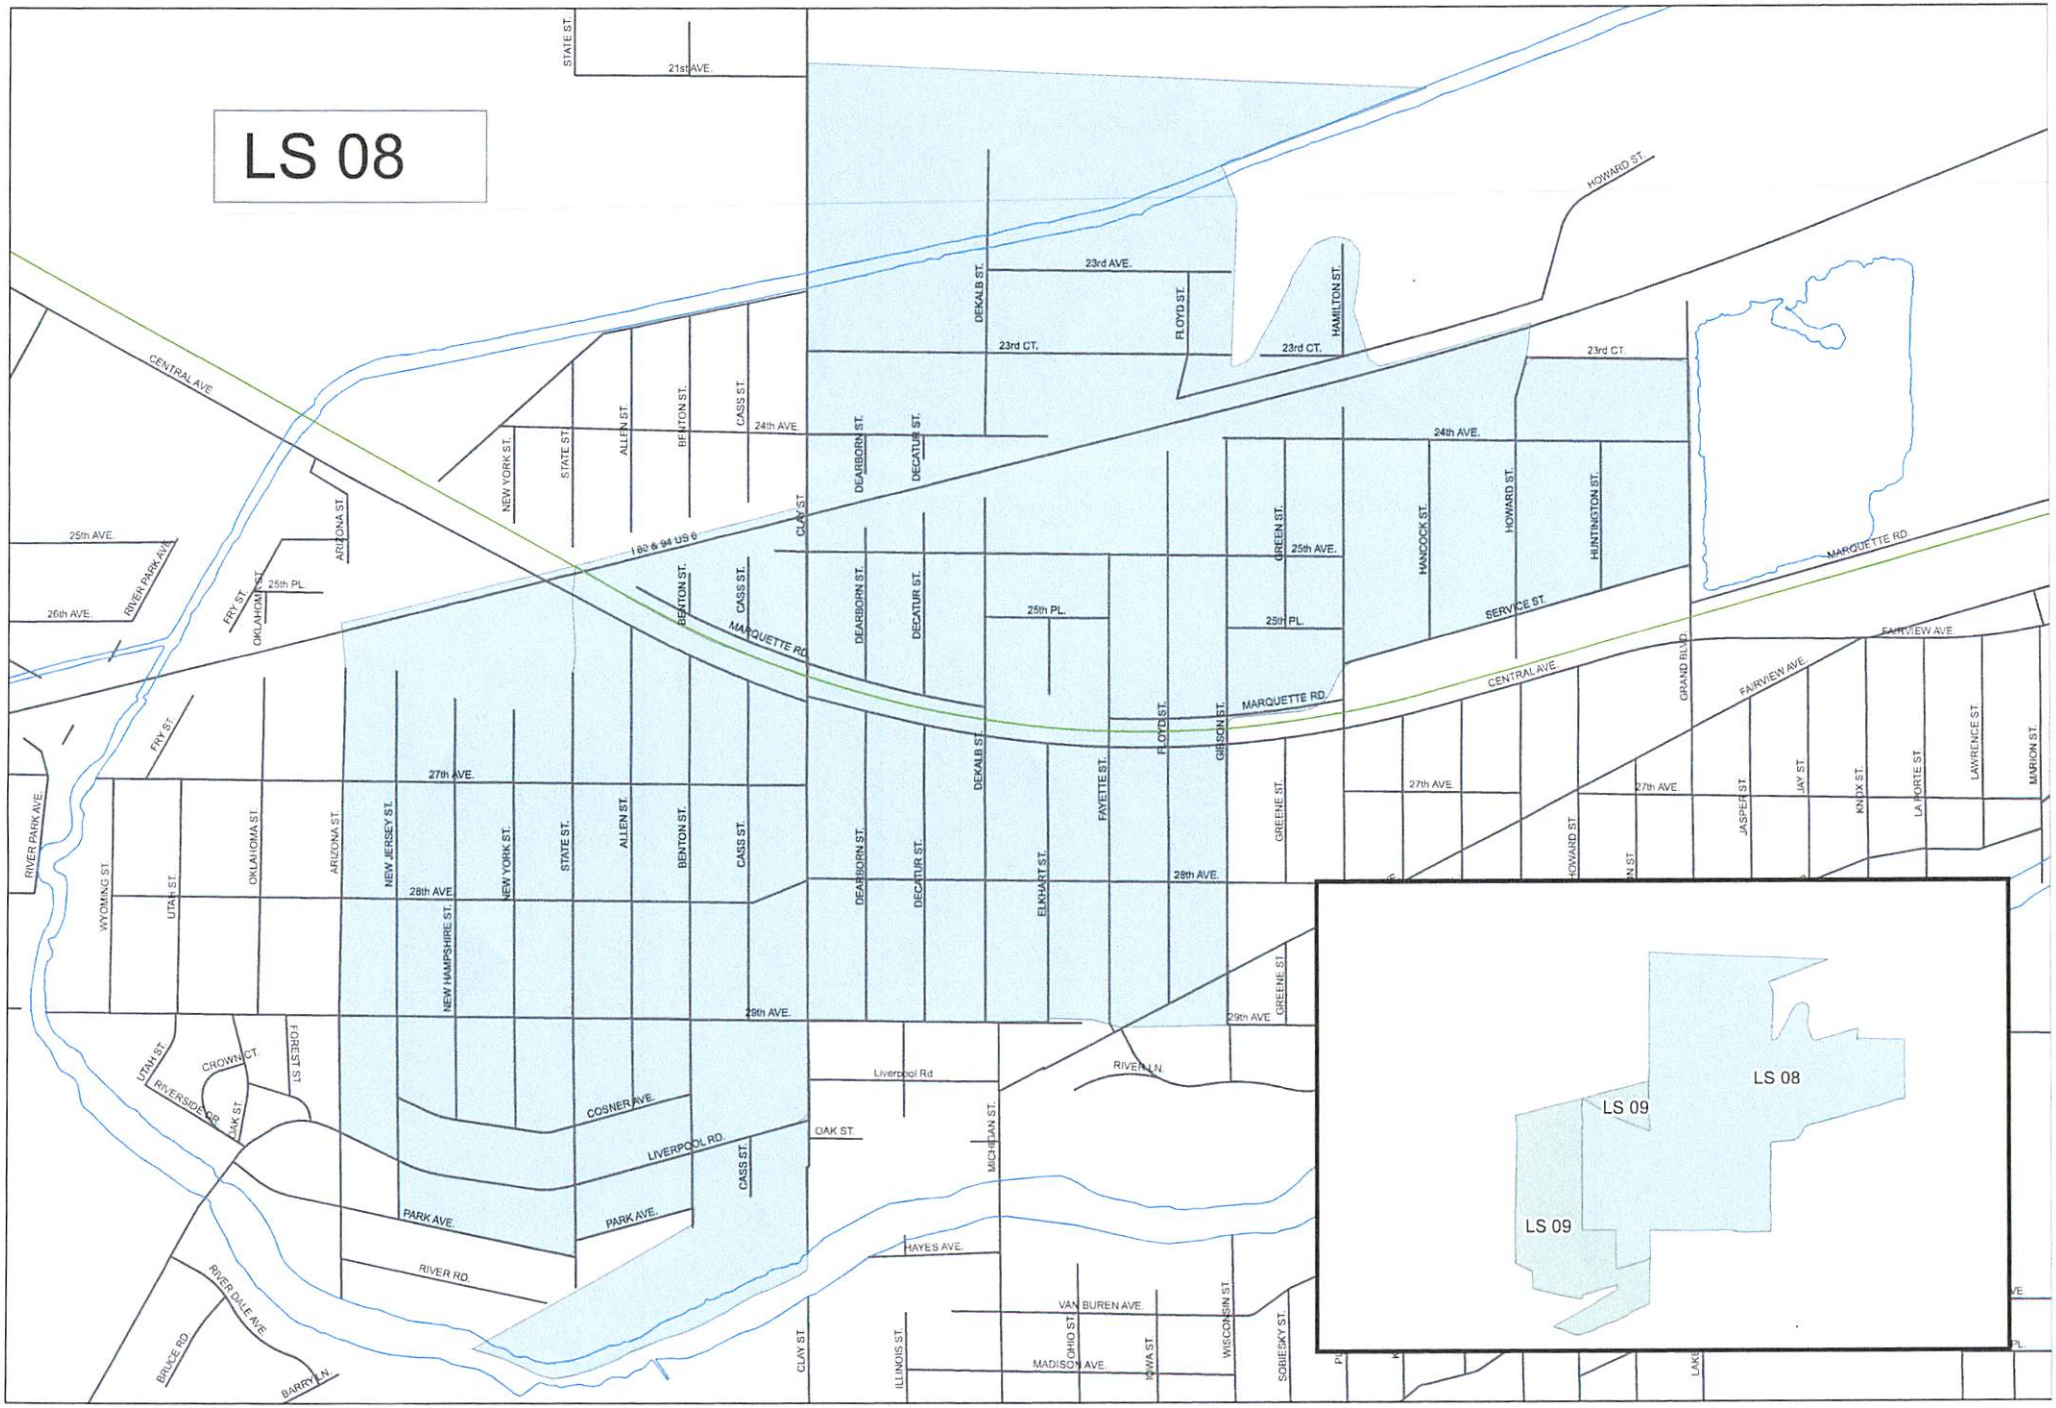
LS 08
LS 08
LS 09
LS 09
CENTRAL AVE.
MARQUETTE RD.
HOWARD ST.
SERVICE ST.
FAIRVIEW AVE.
GRAND BLVD
21st AVE.
23rd AVE.
23rd CT.
24th AVE.
25th AVE.
25th PL.
26th AVE.
27th AVE.
28th AVE.
29th AVE.
STATE ST.
NEW YORK ST.
ALLEN ST.
BENTON ST.
CASS ST.
CLAY ST.
DEARBORN ST.
DECATUR ST.
DEKALB ST.
FLOYD ST.
HAMILTON ST.
GREEN ST.
HANCOCK ST.
HUNTINGTON ST.
FRY ST.
ARIZONA ST.
OKLAHOMA ST
RIVER PARK AVE.
WYOMING ST
UTAH ST.
NEW JERSEY ST.
NEW HAMPSHIRE ST.
ELKHART ST.
FAYETTE ST.
GIBSON ST.
GREENE ST.
HOWARD ST
JASPER ST
JAY ST
KNOX ST.
LA PORTE ST
LAWRENCE ST
MARION ST.
CROWN CT.
RIVERSIDE DR.
FOREST
OAK ST.
COSNER AVE.
LIVERPOOL RD.
Liverpool Rd
PARK AVE.
RIVER RD.
RIVER LN.
MICHIGAN ST.
HAYES AVE.
VAN BUREN AVE.
MADISON AVE.
ILLINOIS ST.
OHIO ST
IOWA ST
WISCONSIN ST.
SOBIESKY ST.
RIVERDALE AVE.
BRUCE RD.
BARRY LN

6

PRECINCT SUMMARY STATEMENT

(IEC-8)

State Form 13332 (R7/7-06)

Indiana Election Commission (IC 3-11-1.5-15) **Name of County __LAKE__**

INSTRUCTIONS: See Indiana Code 3-11-1.5-25 for periods during which precinct boundary changes may **NOT** take effect.

Indiana Code 3-11-1.5-15 requires that a county include the following items in a proposed precinct establishment order submitted to the Indiana Election Division:

1. A map of each precinct to be established by the proposed order. A county may submit these maps in electronic form.
2. A description of the boundaries of each precinct to be established by the proposed order that identifies any census blocks located entirely within the precinct.
3. An estimated number of voters in each precinct to be established by the proposed order, based on the registration records maintained by the county voter registration office.
4. A statement designating a polling place for the precinct that complies with the polling place accessibility requirements.
5. Any additional information required by rules adopted by the Indiana Election Commission under IC 4-22-2.

General Precinct Information

1. Name Of Proposed Precinct	2. **Is this a new precinct?**	3. Election Division & STFID Number *(To Be Completed By Election Division)*	
CL 05	☐ Yes ☒ No		

4. District Information

Congressional 1 Indiana Senate 10 Indiana House 11

5. Number Of Active Voters *(IC 3-5-2-1.7)*	6. Number Of Inactive Voters	7. Number Of Registered Voters *(Must Equal Total Of Active And Inactive Voters)*
1265 / 1389	83	1,472

8. Total Number Of Precincts In The County If Submission Is Approved

_____ Voting Precincts 6 Non-Voting Precincts

9. Date Of County Executive's Adopted Order	10. Date Of First Election After Precincts Are Approved
	MAY 5, 2026

11. Precincts Affected By This Proposed Order *(Complete a Precinct Summary Statement for each precinct. Please note that when changing boundaries of one precinct you will need to complete a separate IEC-8 for any other precinct affected by the change.)*

CL 03, CL-11

12. List Any Attached Documents *(i.e. map 6 of 20 maps, etc.)*

MAPS, CENSUS BLOCKS

Does any portion of the newly established precinct split or divide any of the following?	**Yes**	**No**
13. School Corporation District Boundary		
14. City or Town Boundary		
15. City or Town Council District Boundary		
16. Census Block Boundary	X	
17. Other *(Please Describe)*		

Method of Voting

18. ☐ Optical Scan Ballot Card ☐ Electronic X ☐ Combination *(Please Specify)*: **MICROVOTE**

19. What is the designated location and address for the polling place for this precinct?

American Legion Post #261
13050 Washington St,
Cedar Lake, IN 46303

(***NOTE:** This designation of a polling place remains in effect until later action by the county executive under state law.)*

20. Does this polling place meet Indiana's polling place accessibility requirements? ☐ X Yes ☐ No

Precinct Change Reason

21. Briefly state the reason for the precinct change. *(Attach additional sheet if necessary.)*

equalize #s voters.

Additional Information

22. Name and Contact Information Of County Election Staff Person Who Prepared This Form:

BRENDA WEATHERSPOON 219-755-3795
ANNETTE MELLADY 219-755-3795

23. Does the county have access to Geographic Information System (GIS)? ☐ X Yes ☐ No

Name and Contact Information Of County GIS Staff:

Same as above

24. Does the county use Census Tiger files? ☐ Yes ☐ X No

State Office Use Only

25. Type Of Geographic Files Used by County *(If Known By Staff Of The Indiana Election Division Or Office Of Census Data)*

CL 05

180890429012000
180890429012001
180890429012002
180890429012003
180890429012004
180890429012005
180890429012006
180890429012007
180890429012008
180890429012009
180890429012010
180890429012026

Without Pct 3 Portion Added

CL 05
180890429012000
180890429012001
180890429012002
180890429012003
180890429012004
180890429012005
180890429012006
180890429012007
180890429012008
180890429012009
180890429012010
180890429012011
180890429012016 *
180890429012018 *
180890429012026

w/ Split from 3

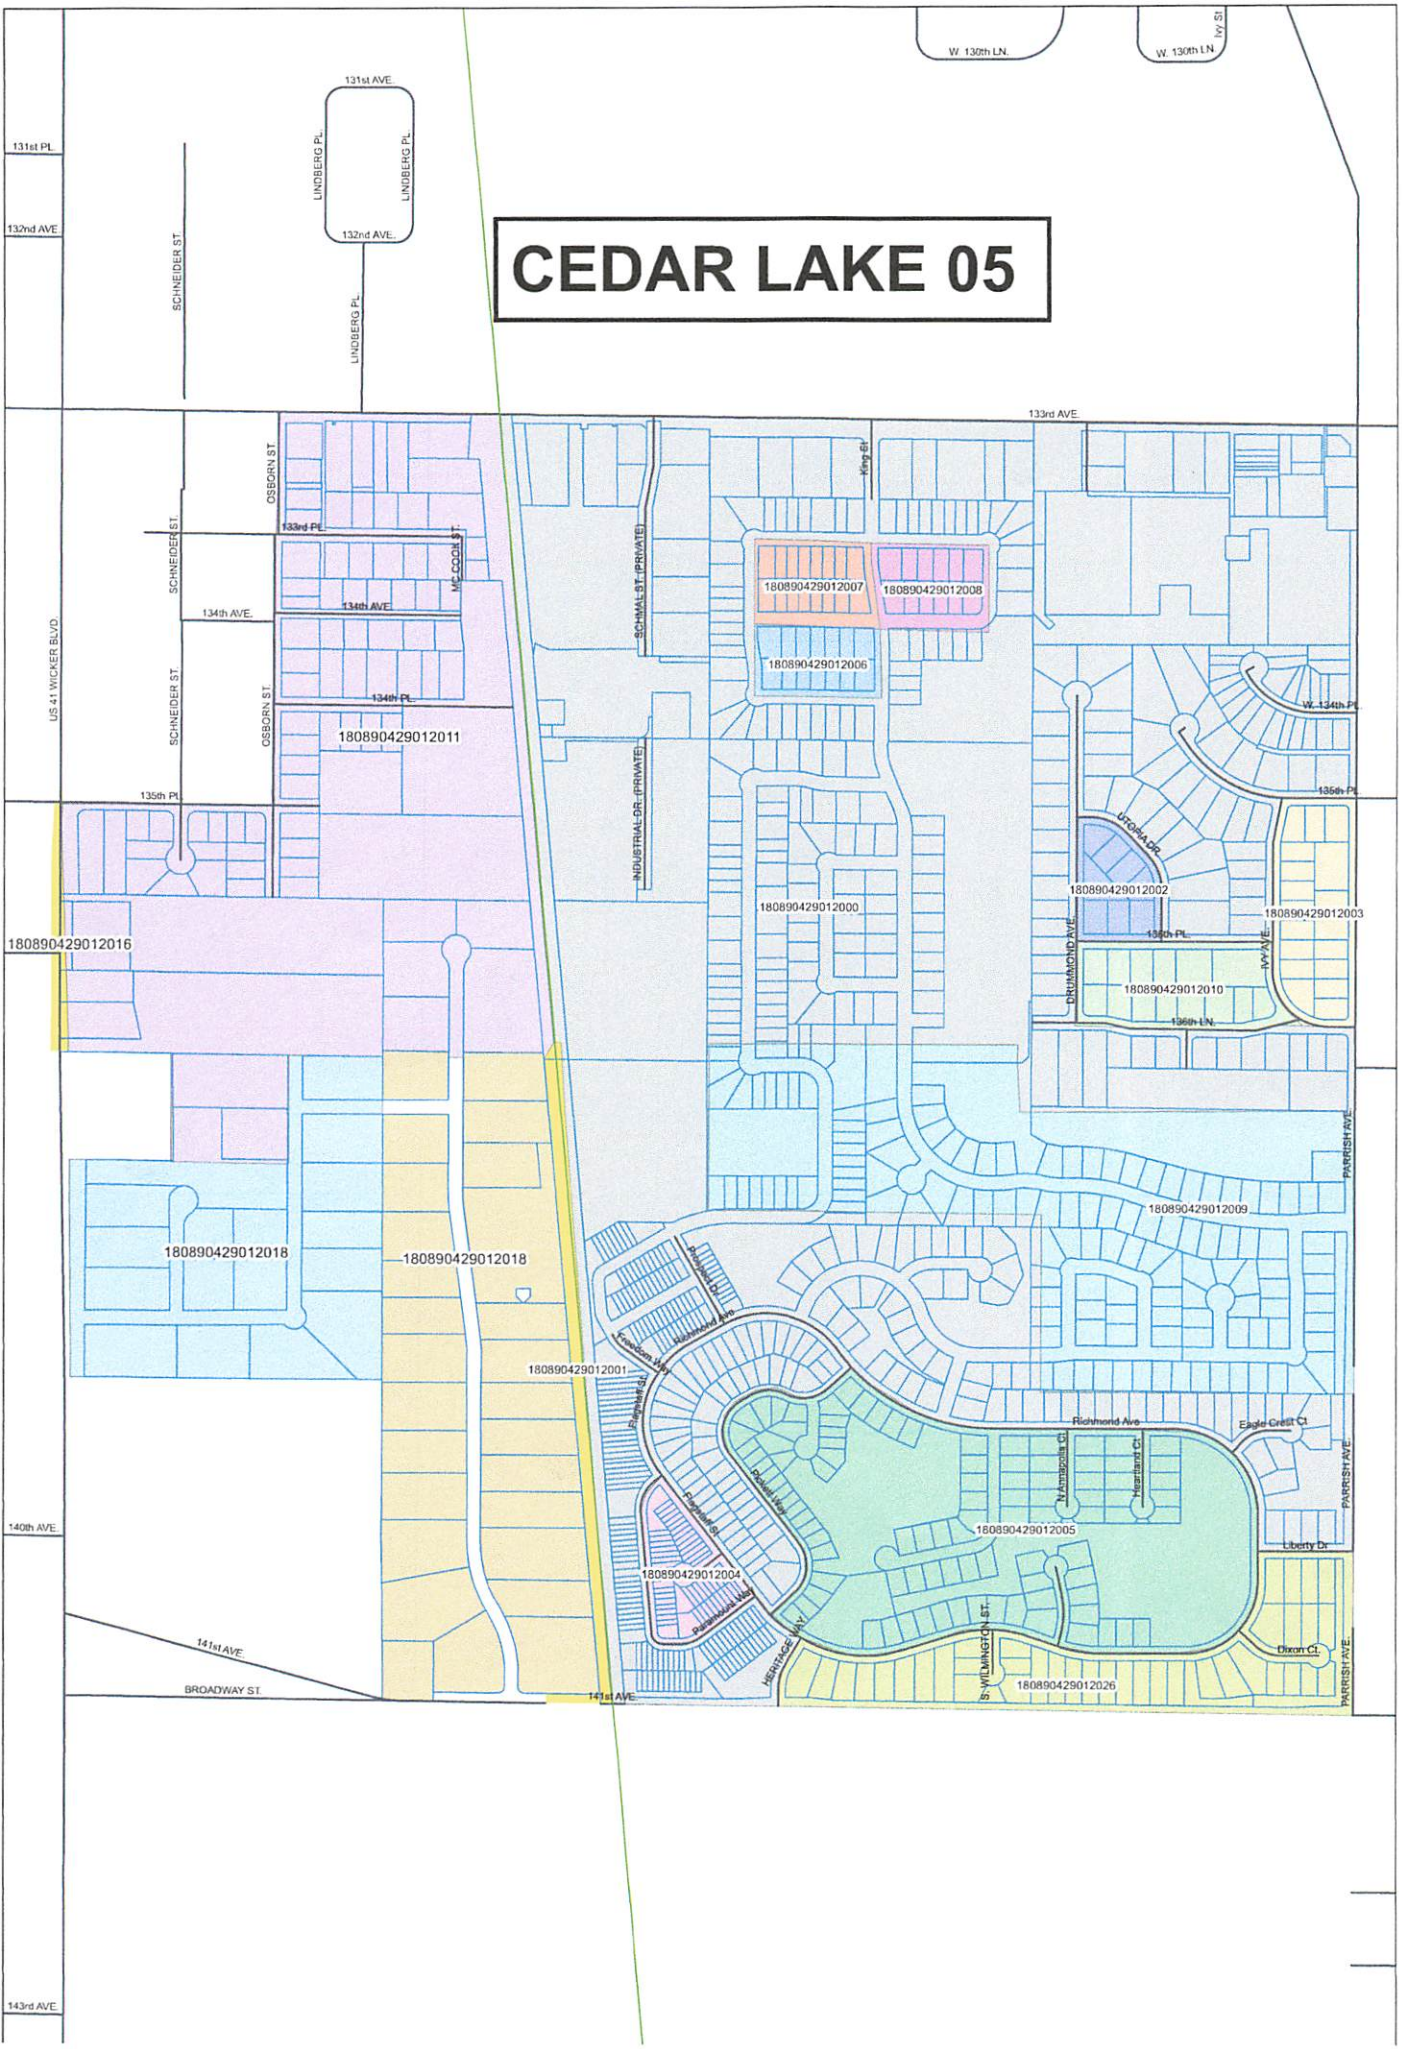
CEDAR LAKE 05
131st AVE.
131st PL.
132nd AVE.
LINDBERG PL.
LINDBERG PL.
LINDBERG PL.
SCHNEIDER ST.
W. 130th LN.
W. 130th LN.
Ivy St
133rd AVE.
OSBORN ST.
133rd PL.
SCHNEIDER ST.
MC COOL ST.
134th AVE.
134th AVE.
SCHNEIDER ST.
OSBORN ST.
134th PL.
US 41 WICKER BLVD
135th PL.
SCHMAL ST. (PRIVATE)
King St
INDUSTRIAL DR. (PRIVATE)
180890429012007
180890429012008
180890429012006
180890429012011
180890429012000
W. 134th PL.
135th PL.
UTICA DR.
180890429012002
180890429012003
DRUMMOND AVE
IVY AVE
136th PL.
180890429012010
136th LN.
180890429012016
PARRISH AVE.
180890429012009
180890429012018
180890429012018
Richmond Ave
Freedom Way
Pinehurst Dr
180890429012001
Richmond Ave
Eagle Credit Ct
Pinehurst Dr
Robert Way
N Annapolis Ct
Heartland Ct
PARRISH AVE.
140th AVE.
180890429012005
Liberty Dr
180890429012004
Patriot Way
HERITAGE WAY
S. WILMINGTON ST.
Dixon Ct
PARRISH AVE.
141st AVE.
BROADWAY ST.
141st AVE.
180890429012026
143rd AVE.

PRECINCT SUMMARY STATEMENT

(IEC-8)

State Form 13332 (R7/7-06)
Indiana Election Commission (IC 3-11-1.5-15) **Name of County LAKE**

INSTRUCTIONS: See Indiana Code 3-11-1.5-25 for periods during which precinct boundary changes may **NOT** take effect.
Indiana Code 3-11-1.5-15 requires that a county include the following items in a proposed precinct establishment order submitted to the Indiana Election Division:
1. A map of each precinct to be established by the proposed order. A county may submit these maps in electronic form.
2. A description of the boundaries of each precinct to be established by the proposed order that identifies any census blocks located entirely within the precinct.
3. An estimated number of voters in each precinct to be established by the proposed order, based on the registration records maintained by the county voter registration office.
4. A statement designating a polling place for the precinct that complies with the polling place accessibility requirements.
5. Any additional information required by rules adopted by the Indiana Election Commission under IC 4-22-2.

General Precinct Information

1. Name Of Proposed Precinct	2. Is this a new precinct?	3. Election Division & STFID Number *(To Be Completed By Election Division)*	
CL 11	X ☐ Yes ☐ No		

4. District Information

Congressional 1 Indiana Senate 6 Indiana House 11

5. Number Of Active Voters *(IC 3-5-2-1.7)*	6. Number Of Inactive Voters	7. Number Of Registered Voters *(Must Equal Total Of Active And Inactive Voters)*
1,166	76	1,242

8. Total Number Of Precincts In The County If Submission Is Approved

Voting Precincts 6 Non-Voting Precincts

9. Date Of County Executive's Adopted Order	10. Date Of First Election After Precincts Are Approved
	MAY 5, 2026

11. Precincts Affected By This Proposed Order *(Complete a Precinct Summary Statement for each precinct. Please note that when changing boundaries of one precinct you will need to complete a separate IEC-8 for any other precinct affected by the change.)*

CL 05

12. List Any Attached Documents *(i.e. map 6 of 20 maps, etc.)*

MAP, CENSUS BLOCKS

Does any portion of the newly established precinct split or divide any of the following?	Yes	No
13. School Corporation District Boundary		X
14. City or Town Boundary		X
15. City or Town Council District Boundary		X
16. Census Block Boundary		X
17. Other *(Please Describe)*		X

Method of Voting

18. ☐ Optical Scan Ballot Card ☐ Electronic X ☐ Combination *(Please Specify)*: MICROVOTE

19. What is the designated location and address for the polling place for this precinct?
AMERICAN LEGION POST # 261
13050 WASHINGTON ST
CEDAR LAKE, IN 46303
*(**NOTE:** This designation of a polling place remains in effect until later action by the county executive under state law.)*

20. Does this polling place meet Indiana's polling place accessibility requirements? ☐ X Yes ☐ No

Precinct Change Reason

21. Briefly state the reason for the precinct change. *(Attach additional sheet if necessary.)*
EQUALIZE PRECINCT

Additional Information

22. Name and Contact Information Of County Election Staff Person Who Prepared This Form:
BRENDA WEATHERSPOON 219-755-3795
ANNETTE MELLADY 219-755-3795

23. Does the county have access to Geographic Information System (GIS)? ☐ X Yes ☐ No
Name and Contact Information Of County GIS Staff:

24. Does the county use Census Tiger files? ☐ Yes ☐ X No

State Office Use Only

25. Type Of Geographic Files Used by County *(If Known By Staff Of The Indiana Election Division Or Office Of Census Data)*

CL 11
180890429011005
180890429011006
180890429011009
180890429011022
180890429011023
180890429011024
180890429011025
180890429011026
180890429011027
180890429011028
180890429011029
180890429011030
180890429011031
180890429011032
180890429011033
180890429011043

CEDAR LAKE 11 WITH INDIVIDUAL PARCELS

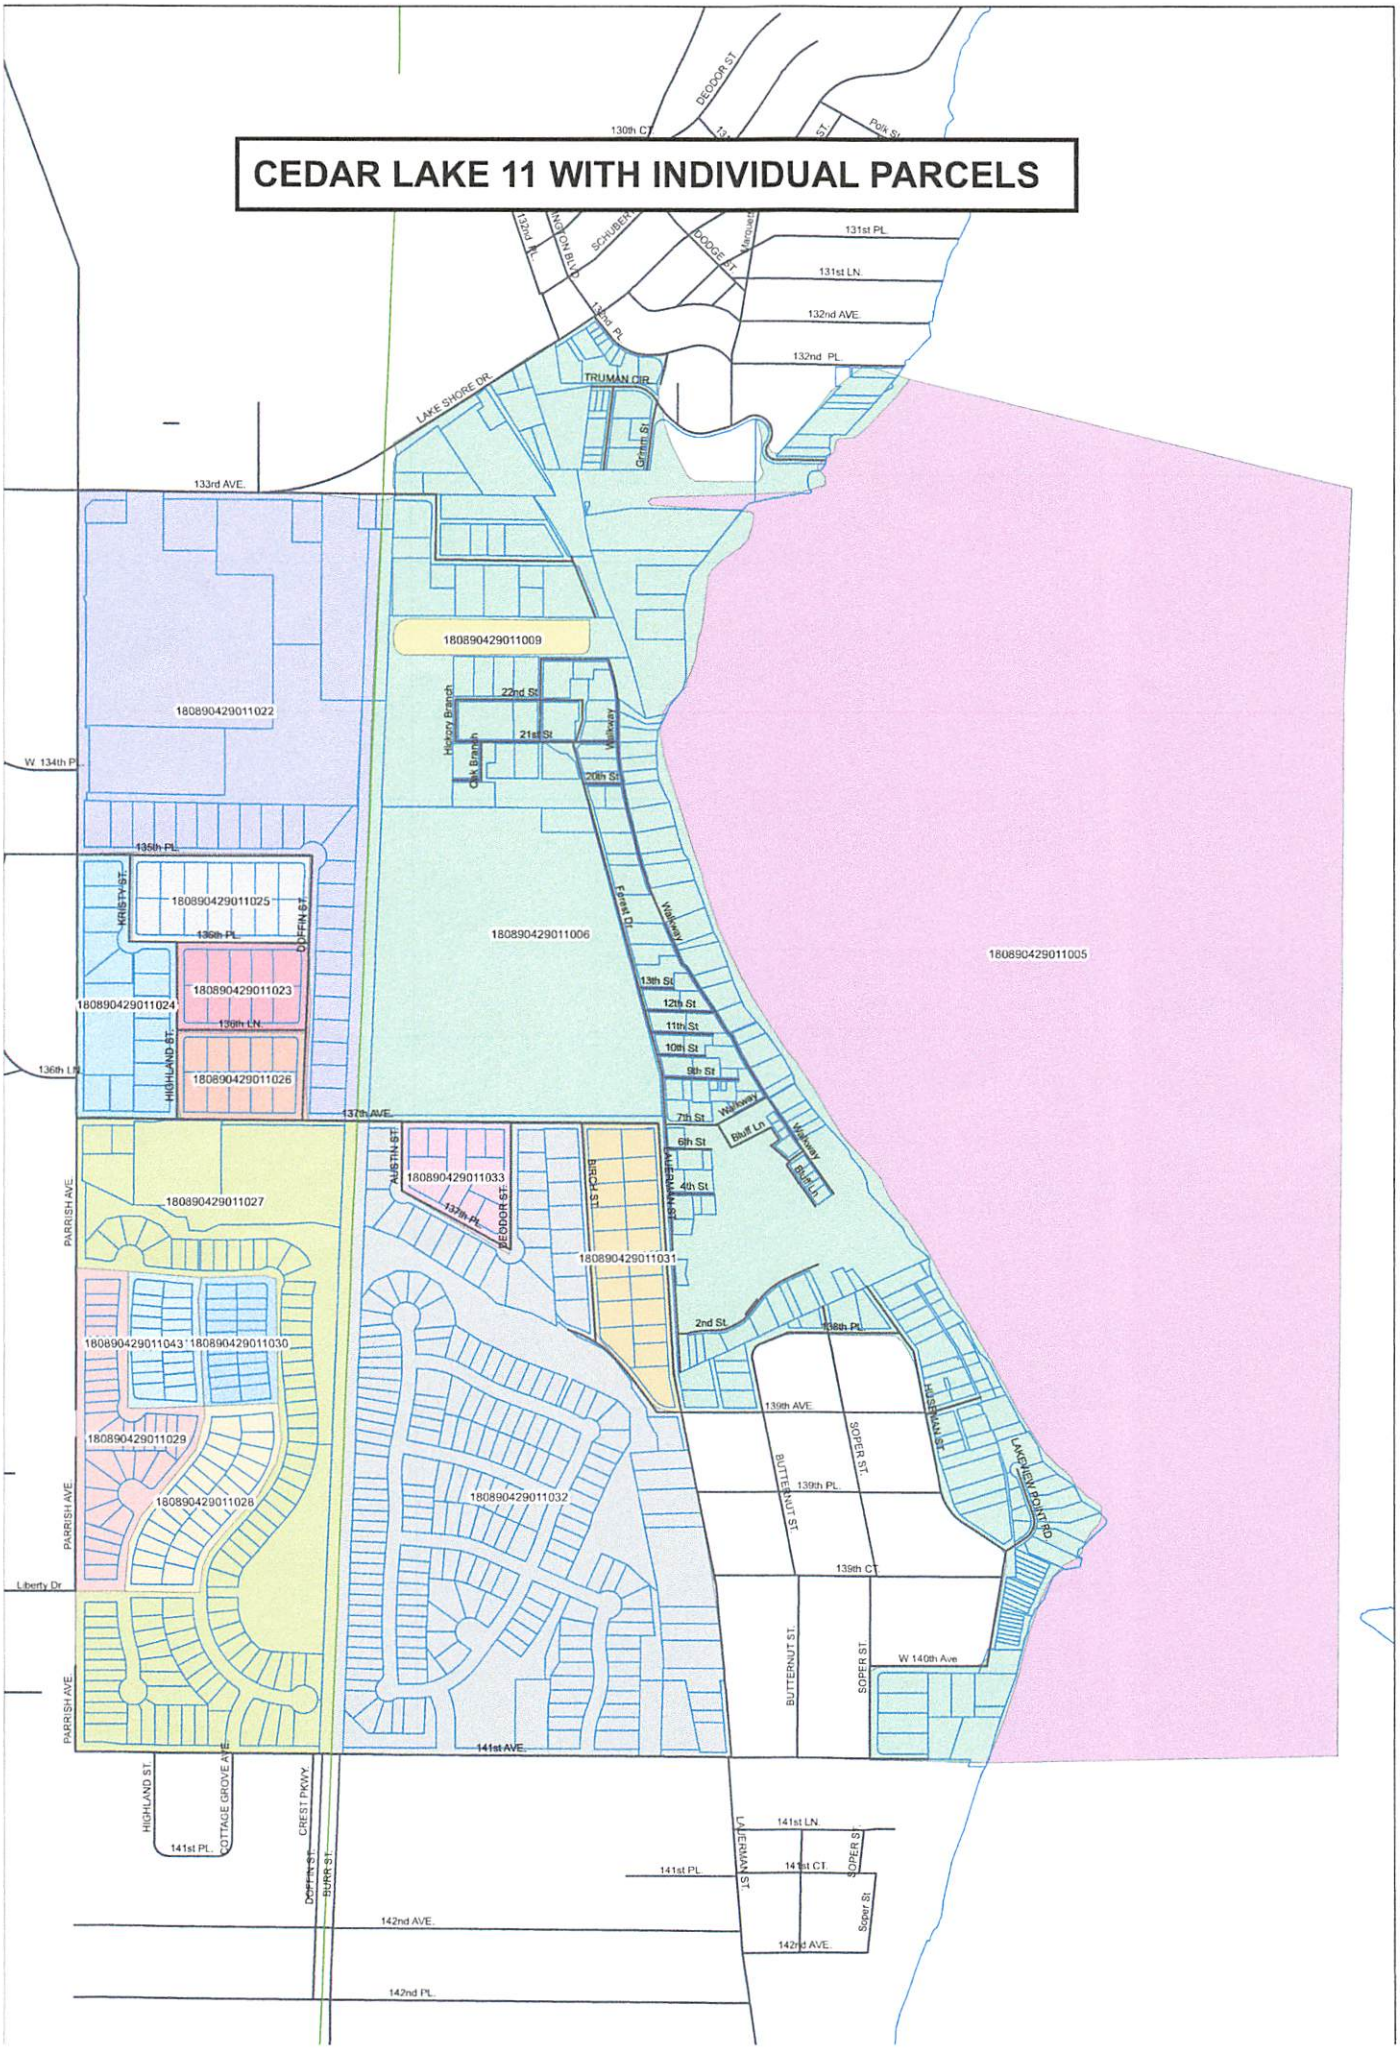

PRECINCT SUMMARY STATEMENT

7

(IEC-8)

State Form 13332 (R7/7-06)

Indiana Election Commission (IC 3-11-1.5-15) **Name of County __LAKE__**

INSTRUCTIONS: See Indiana Code 3-11-1.5-25 for periods during which precinct boundary changes may **NOT** take effect.

Indiana Code 3-11-1.5-15 requires that a county include the following items in a proposed precinct establishment order submitted to the Indiana Election Division:

1. A map of each precinct to be established by the proposed order. A county may submit these maps in electronic form.
2. A description of the boundaries of each precinct to be established by the proposed order that identifies any census blocks located entirely within the precinct.
3. An estimated number of voters in each precinct to be established by the proposed order, based on the registration records maintained by the county voter registration office.
4. A statement designating a polling place for the precinct that complies with the polling place accessibility requirements.
5. Any additional information required by rules adopted by the Indiana Election Commission under IC 4-22-2.

General Precinct Information

1. Name Of Proposed Precinct	2. Is this a new precinct?	3. Election Division & STFID Number *(To Be Completed By Election Division)*	
CP 19	☐ Yes X ☐ No		

4. District Information

Congressional 1 Indiana Senate 6 Indiana House 19

5. Number Of Active Voters *(IC 3-5-2-1.7)*	6. Number Of Inactive Voters	7. Number Of Registered Voters *(Must Equal Total Of Active And Inactive Voters)*
944	28	972

8. Total Number Of Precincts In The County If Submission Is Approved

_____ Voting Precincts 6 Non-Voting Precincts

9. Date Of County Executive's Adopted Order	10. Date Of First Election After Precincts Are Approved
	MAY 5, 2026

11. Precincts Affected By This Proposed Order *(Complete a Precinct Summary Statement for each precinct. Please note that when changing boundaries of one precinct you will need to complete a separate IEC-8 for any other precinct affected by the change.)*

CP 22

12. List Any Attached Documents *(i.e. map 6 of 20 maps, etc.)*

MAP, CENSUS BLOCKS

Does any portion of the newly established precinct split or divide any of the following?	Yes	No
13. School Corporation District Boundary		X
14. City or Town Boundary		X
15. City or Town Council District Boundary		X
16. Census Block Boundary		X
17. Other *(Please Describe)*		X

Method of Voting

18. ☐ Optical Scan Ballot Card ☐ Electronic X ☐ Combination *(Please Specify)*: **MICROVOTE**

19. What is the designated location and address for the polling place for this precinct?

ST. PETER & PAUL MACEDONIAN CENTER
9660 BROADWAY
CROWN POINT, IN 46307

*(**NOTE:** This designation of a polling place remains in effect until later action by the county executive under state law.)*

20. Does this polling place meet Indiana's polling place accessibility requirements? ☐ X Yes ☐ No

Precinct Change Reason

21. Briefly state the reason for the precinct change. *(Attach additional sheet if necessary.)*

EQUALIZE

Additional Information

22. Name and Contact Information Of County Election Staff Person Who Prepared This Form:

BRENDA WEATHERSPOON 219-755-3795
ANNETTE MELLADY 219-755-3795

23. Does the county have access to Geographic Information System (GIS)? ☐ X Yes ☐ No

Name and Contact Information Of County GIS Staff:

Same as above

24. Does the county use Census Tiger files? ☐ Yes ☐ X No

State Office Use Only

25. Type Of Geographic Files Used by County *(If Known By Staff Of The Indiana Election Division Or Office Of Census Data)*

CP 19
GEOID20
180890432032038
180890432032039
180890432032040
180890432032041
180890432032042
180890432032043
180890432032045
180890432032047
180890432032049
180890432032050
180890432032051
180890432032052
180890432032053
180890432032069
180890432032070
180890432032071
180890432042000
180890432042001
180890432042003
180890432042021
180890432042022
180890432042023
180890432042025
180890432042028
180890432042029

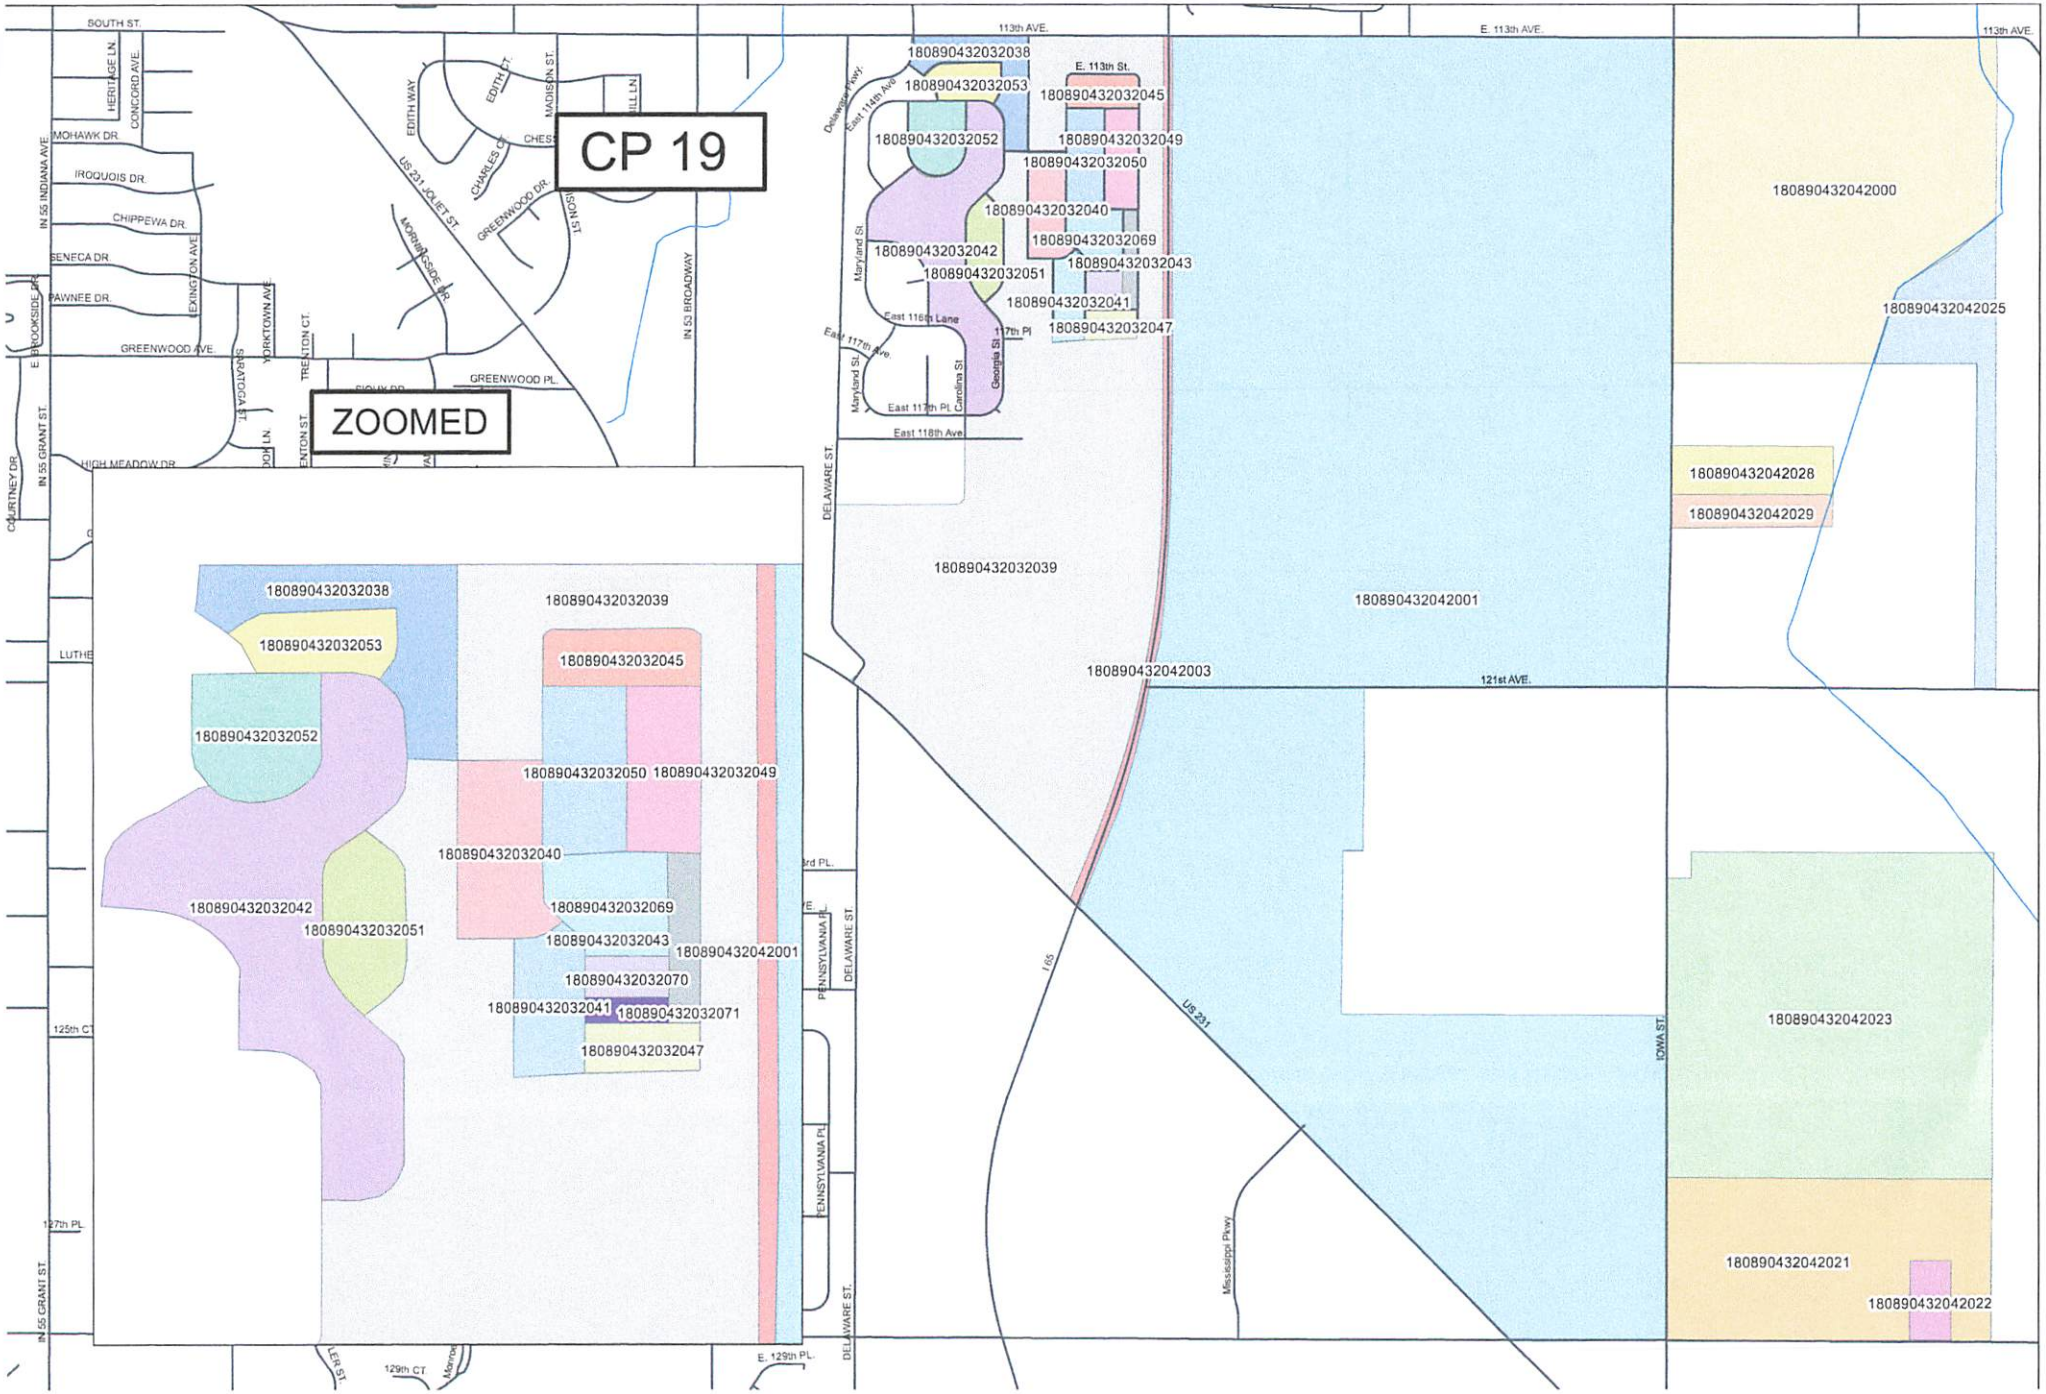
CP 19
ZOOMED
180890432032038
180890432032053
180890432032045
180890432032052
180890432032049
180890432032050
180890432032040
180890432032069
180890432032042
180890432032043
180890432032051
180890432032041
180890432032047
180890432042000
180890432042025
180890432042028
180890432042029
180890432032039
180890432042001
180890432042003
180890432042023
180890432042021
180890432042022
113th AVE.
E. 113th St.
E. 113th AVE.
East 116th Lane
East 117th Ave
East 117th PL
East 118th Ave
17th Pl
121st AVE.
E. 129th PL.
129th CT
125th CT
127th PL
3rd PL.
Delaware Pkwy
Maryland St
Georgia St
Carolina St
DELAWARE ST.
PENNSYLVANIA PL.
IOWA ST
I65
US 231
Mississippi Pkwy
IN 53 BROADWAY
US 231 JOLIET ST.
IN 55 INDIANA AVE.
IN 55 GRANT ST.
SOUTH ST.
HERITAGE LN.
CONCORD AVE.
MOHAWK DR.
IROQUOIS DR.
CHIPPEWA DR.
SENECA DR.
PAWNEE DR.
GREENWOOD AVE.
GREENWOOD PL.
HIGH MEADOW DR.
COURTNEY DR.
E. BROOKSIDE DR.
EXINGTON AVE.
SARATOGA ST.
YORKTOWN AVE.
TRENTON CT.
TRENTON ST.
EDITH WAY
EDITH CT.
MADISON ST.
CHARLES CT.
GREENWOOD DR.
MORNINGSIDE DR.
HILL LN.

PRECINCT SUMMARY STATEMENT

(IEC-8)

State Form 13332 (R7/7-06)

Indiana Election Commission (IC 3-11-1.5-15) **Name of County __LAKE__**

INSTRUCTIONS: See Indiana Code 3-11-1.5-25 for periods during which precinct boundary changes may **NOT** take effect.

Indiana Code 3-11-1.5-15 requires that a county include the following items in a proposed precinct establishment order submitted to the Indiana Election Division:

1. A map of each precinct to be established by the proposed order. A county may submit these maps in electronic form.
2. A description of the boundaries of each precinct to be established by the proposed order that identifies any census blocks located entirely within the precinct.
3. An estimated number of voters in each precinct to be established by the proposed order, based on the registration records maintained by the county voter registration office.
4. A statement designating a polling place for the precinct that complies with the polling place accessibility requirements.
5. Any additional information required by rules adopted by the Indiana Election Commission under IC 4-22-2.

General Precinct Information

1. Name Of Proposed Precinct	2. Is this a new precinct?	3. Election Division & STFID Number *(To Be Completed By Election Division)*	
CP 22	X☐ Yes ☐ No		

4. District Information

Congressional ____1____ Indiana Senate ____6____ Indiana House ____19____

5. Number Of Active Voters *(IC 3-5-2-1.7)*	6. Number Of Inactive Voters	7. Number Of Registered Voters *(Must Equal Total Of Active And Inactive Voters)*
944	28	972

8. Total Number Of Precincts In The County If Submission Is Approved

____ Voting Precincts ____6____ Non-Voting Precincts

9. Date Of County Executive's Adopted Order	10. Date Of First Election After Precincts Are Approved
	MAY 5, 2026

11. Precincts Affected By This Proposed Order *(Complete a Precinct Summary Statement for each precinct. Please note that when changing boundaries of one precinct you will need to complete a separate IEC-8 for any other precinct affected by the change.)*

CP 19

12. List Any Attached Documents *(i.e. map 6 of 20 maps, etc.)*

MAP, CENSUS BLOCKS

Does any portion of the newly established precinct split or divide any of the following?	Yes	No
13. School Corporation District Boundary		X
14. City or Town Boundary		X
15. City or Town Council District Boundary		X
16. Census Block Boundary		X
17. Other *(Please Describe)*		X

Method of Voting

18. ☐ Optical Scan Ballot Card ☐ Electronic X ☐ Combination *(Please Specify)*: __MICROVOTE__

19. What is the designated location and address for the polling place for this precinct?

ST. PETER & PAUL MACEDONIAN CENTER
9660 BROADWAY
CROWN POINT, IN 46307

(NOTE: This designation of a polling place remains in effect until later action by the county executive under state law.)

20. Does this polling place meet Indiana's polling place accessibility requirements? ☐ X Yes ☐ No

Precinct Change Reason

21. Briefly state the reason for the precinct change. *(Attach additional sheet if necessary.)*

EQUALIZE

Additional Information

22. Name and Contact Information Of County Election Staff Person Who Prepared This Form:

BRENDA WEATHERSPOON 219-755-3795
ANNETTE MELLADY 219-755-3795

23. Does the county have access to Geographic Information System (GIS)? ☐ X Yes ☐ No

Name and Contact Information Of County GIS Staff:

Same as above

24. Does the county use Census Tiger files? ☐ Yes ☐ X No

State Office Use Only

25. Type Of Geographic Files Used by County *(If Known By Staff Of The Indiana Election Division Or Office Of Census Data)*

CP 22
GEOID20
180890432032037
180890432032044
180890432032046
180890432032048
180890432032054
180890432032055
180890432032056
180890432032057
180890432032058
180890432032059
180890432032060
180890432032061
180890432032062
180890432032063
180890432032064
180890432032065
180890432032066
180890432032067
180890432032073

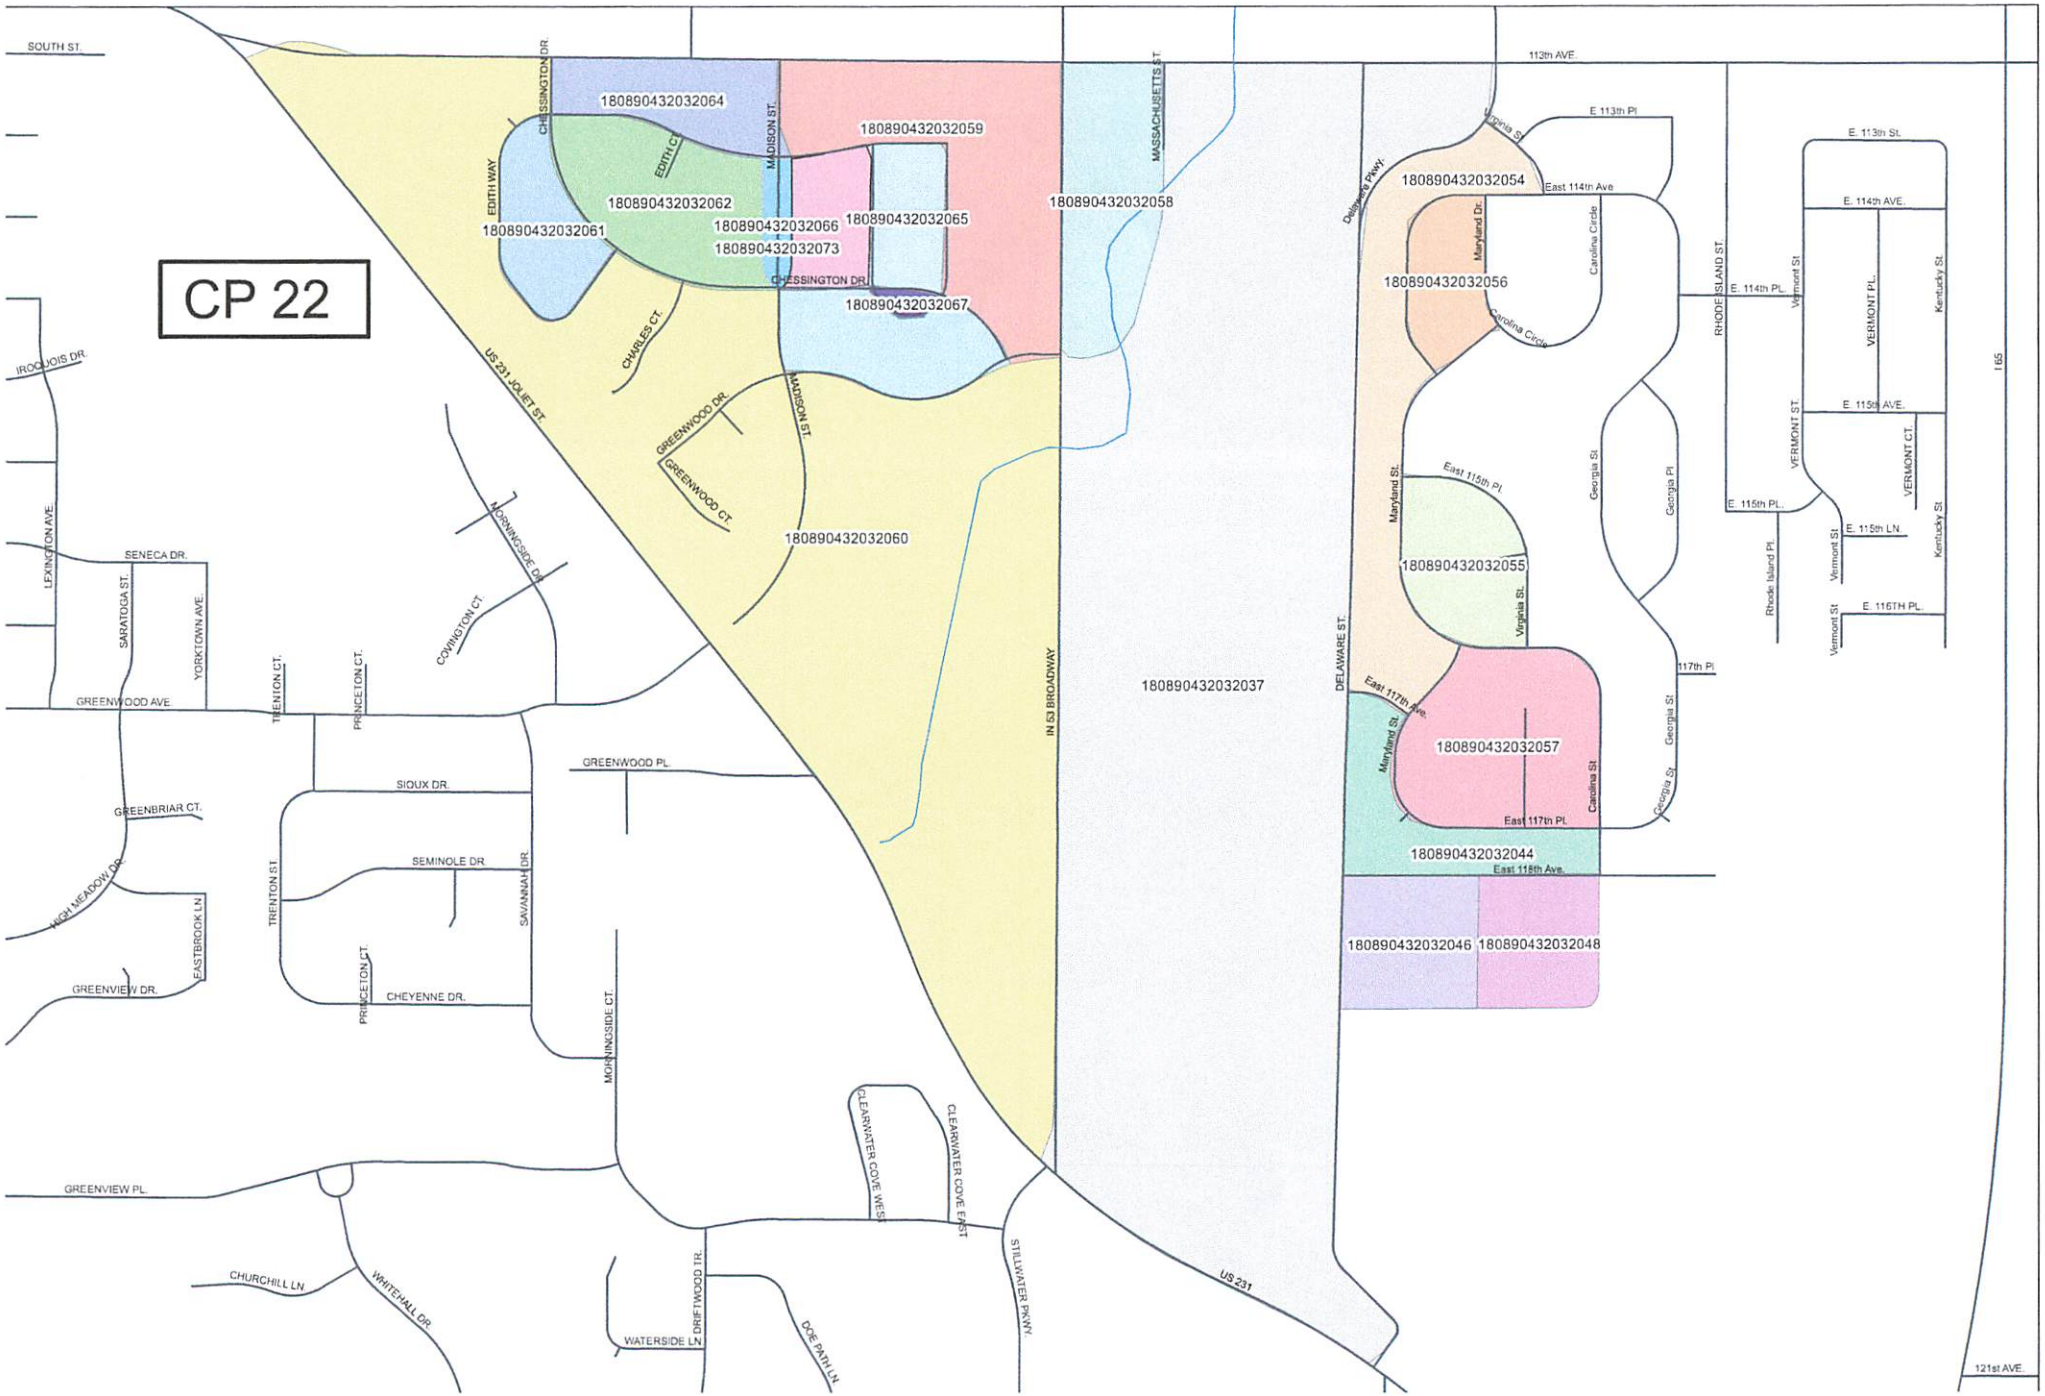
CP 22
SOUTH ST.
CHESSINGTON DR.
EDITH WAY
EDITH CT.
MADISON ST.
MASSACHUSETTS ST.
112th AVE.
180890432032064
180890432032059
180890432032062
180890432032061
180890432032066
180890432032073
180890432032065
180890432032058
CHESSINGTON DR.
180890432032067
CHARLES CT.
US 231 JOLIET ST.
GREENWOOD CR.
GREENWOOD CT.
MADISON ST.
180890432032060
IROQUOIS DR.
LEXINGTON AVE.
SENECA DR.
SARATOGA ST.
YORKTOWN AVE.
GREENWOOD AVE.
TRENTON CT.
PRINCETON CT.
COVINGTON CT.
MORNINGSIDE DR.
IN SJ BROADWAY
180890432032037
GREENWOOD PL.
SIOUX DR.
GREENBRIAR CT.
HIGH MEADOW DR.
EASTBROOK LN.
GREENVIEW DR.
TRENTON ST.
SEMINOLE DR.
SAVANNAH DR.
PRINCETON CT.
CHEYENNE DR.
MORNINGSIDE CT.
GREENVIEW PL.
CLEARWATER COVE WEST
CLEARWATER COVE EAST
STILLWATER PKWY.
US 231
CHURCHILL LN.
WHITEHALL DR.
DRIFTWOOD TR.
WATERSIDE LN.
DOE PATH LN.
DELAWARE ST.
Delaware Pkwy.
Virginia St.
E. 113th Pl.
180890432032054
East 114th Ave
Maryland Dr.
Carolina Circle
180890432032056
Carolina Circle
Maryland St.
East 115th Pl.
180890432032055
Virginia St.
East 117th Ave.
Maryland St.
180890432032057
East 117th Pl.
Carolina St.
Georgia St.
Georgia Pl.
117th Pl.
Georgia St.
180890432032044
East 118th Ave.
180890432032046
180890432032048
RHODE ISLAND ST.
E. 113th St.
E. 114th AVE.
E. 114th Pl.
Vermont St.
VERMONT PL.
Kentucky St.
E. 115th AVE.
VERMONT ST.
VERMONT CT.
E. 115th PL.
Rhode Island Pl.
Vermont St.
E. 115th LN.
Kentucky St.
E. 116TH PL.
Vermont St
I 65
121st AVE.

PRECINCT SUMMARY STATEMENT

8

(IEC-8)

State Form 13332 (R7/7-06)
Indiana Election Commission (IC 3-11-1.5-15) **Name of County __LAKE__**

INSTRUCTIONS: See Indiana Code 3-11-1.5-25 for periods during which precinct boundary changes may **NOT** take effect.
Indiana Code 3-11-1.5-15 requires that a county include the following items in a proposed precinct establishment order submitted to the Indiana Election Division:
1. A map of each precinct to be established by the proposed order. A county may submit these maps in electronic form.
2. A description of the boundaries of each precinct to be established by the proposed order that identifies any census blocks located entirely within the precinct.
3. An estimated number of voters in each precinct to be established by the proposed order, based on the registration records maintained by the county voter registration office.
4. A statement designating a polling place for the precinct that complies with the polling place accessibility requirements.
5. Any additional information required by rules adopted by the Indiana Election Commission under IC 4-22-2.

General Precinct Information

1. Name Of Proposed Precinct	2. Is this a new precinct?	3. Election Division & STFID Number *(To Be Completed By Election Division)*	
G5 06	☐ Yes X ☐ No		

4. District Information

Congressional _____1_____ Indiana Senate _____3_____ Indiana House _____3_____

5. Number Of Active Voters *(IC 3-5-2-1.7)*	6. Number Of Inactive Voters	7. Number Of Registered Voters *(Must Equal Total Of Active And Inactive Voters)*
1,052	157	1,309

8. Total Number Of Precincts In The County If Submission Is Approved

_____ Voting Precincts ____6____ Non-Voting Precincts

9. Date Of County Executive's Adopted Order	10. Date Of First Election After Precincts Are Approved
	MAY 5, 2026

11. Precincts Affected By This Proposed Order *(Complete a Precinct Summary Statement for each precinct. Please note that when changing boundaries of one precinct you will need to complete a separate IEC-8 for any other precinct affected by the change.)*

G5 13 Eliminate

12. List Any Attached Documents *(i.e. map 6 of 20 maps, etc.)*

MAP, CENSUS BLOCKS

Does any portion of the newly established precinct split or divide any of the following?	Yes	No
13. School Corporation District Boundary		X
14. City or Town Boundary		X
15. City or Town Council District Boundary		X
16. Census Block Boundary		X
17. Other *(Please Describe)*		X

Method of Voting

18. ☐ Optical Scan Ballot Card ☐ Electronic X ☐ Combination *(Please Specify)*: **MICROVOTE**

19. What is the designated location and address for the polling place for this precinct?
ROOSEVELT PARK PAVILION
2201 HARRISON ST
GARY, IN 46407

*(**NOTE:** This designation of a polling place remains in effect until later action by the county executive under state law.)*

20. Does this polling place meet Indiana's polling place accessibility requirements? ☐ X Yes ☐ No

Precinct Change Reason

21. Briefly state the reason for the precinct change. *(Attach additional sheet if necessary.)*

MERGE SMALL PRECINCT. UNDER 600 ACTIVE VOTERS

Additional Information

22. Name and Contact Information Of County Election Staff Person Who Prepared This Form:
BRENDA WEATHERSPOON 219-755-3795
ANNETTE MELLADY 219-755-3795

23. Does the county have access to Geographic Information System (GIS)? ☐ X Yes ☐ No
Name and Contact Information Of County GIS Staff:
Same as above

24. Does the county use Census Tiger files? ☐ Yes ☐ X No

State Office Use Only

25. Type Of Geographic Files Used by County *(If Known By Staff Of The Indiana Election Division Or Office Of Census Data)*

G5 06 COMBINED

GEOID20

180890118001031	180890119001041	180890119002027
180890118001032	180890119001042	180890119002028
180890118001038	180890119001043	180890119002029
180890118001039	180890119001044	180890119002030
180890119001000	180890119001045	180890119002031
180890119001001	180890119001046	180890119002032
180890119001002	180890119001047	180890119002033
180890119001003	180890119001048	180890119002034
180890119001004	180890119001049	180890119002035
180890119001005	180890119001050	180890119002036
180890119001006	180890119001051	180890119002037
180890119001007	180890119001052	180890119002038
180890119001008	180890119001053	180890119002039
180890119001009	180890119001054	180890119002040
180890119001010	180890119001055	180890119002041
180890119001011	180890119001056	180890120001000
180890119001012	180890119001057	180890120001001
180890119001013	180890119001058	180890120001002
180890119001014	180890119002000	180890120001003
180890119001015	180890119002001	180890120001004
180890119001016	180890119002002	180890120001005
180890119001017	180890119002003	180890120001006
180890119001018	180890119002004	180890120001007
180890119001019	180890119002005	180890120001008
180890119001020	180890119002006	180890120001009
180890119001021	180890119002007	180890120001010
180890119001022	180890119002008	180890120001011
180890119001023	180890119002009	180890120001012
180890119001024	180890119002010	180890120001013
180890119001025	180890119002011	180890120001014
180890119001026	180890119002012	180890120001015
180890119001027	180890119002013	180890120001016
180890119001028	180890119002014	180890120001017
180890119001029	180890119002015	180890120001018
180890119001030	180890119002016	180890120001019
180890119001031	180890119002017	180890120001020
180890119001032	180890119002018	180890120001021
180890119001033	180890119002019	180890120001022
180890119001034	180890119002020	180890120001023
180890119001035	180890119002021	180890120001024
180890119001036	180890119002022	180890120001025
180890119001037	180890119002023	180890120001026
180890119001038	180890119002024	180890120001027
180890119001039	180890119002025	180890120001028
180890119001040	180890119002026	180890120001029

G5 06 COMBINED

GEOID20

180890120001030
180890120002000
180890120002001
180890120002002
180890120002003
180890120002004
180890120002005
180890120002006
180890120002007
180890120002008
180890120002009
180890120002010
180890120002011
180890120002012
180890120002013
180890120002014
180890120002015
180890120002016
180890120002017
180890120002018
180890120002019
180890120002020
180890120002021
180890120002022
180890120002023
180890120002024
180890120002025
180890120002026
180890120002027
180890120002028
180890120002029
180890120002030
180890120002031
180890120002032
180890120002033
180890120002034
180890120002035
180890120002036
180890120002037
180890120002038
180890120002039
180890120002040
180890120002041
180890120002042
180890120002043
180890120002044
180890120002045
180890124001000
180890124001001
180890124001002
180890124006000
180890124006001
180890124006004

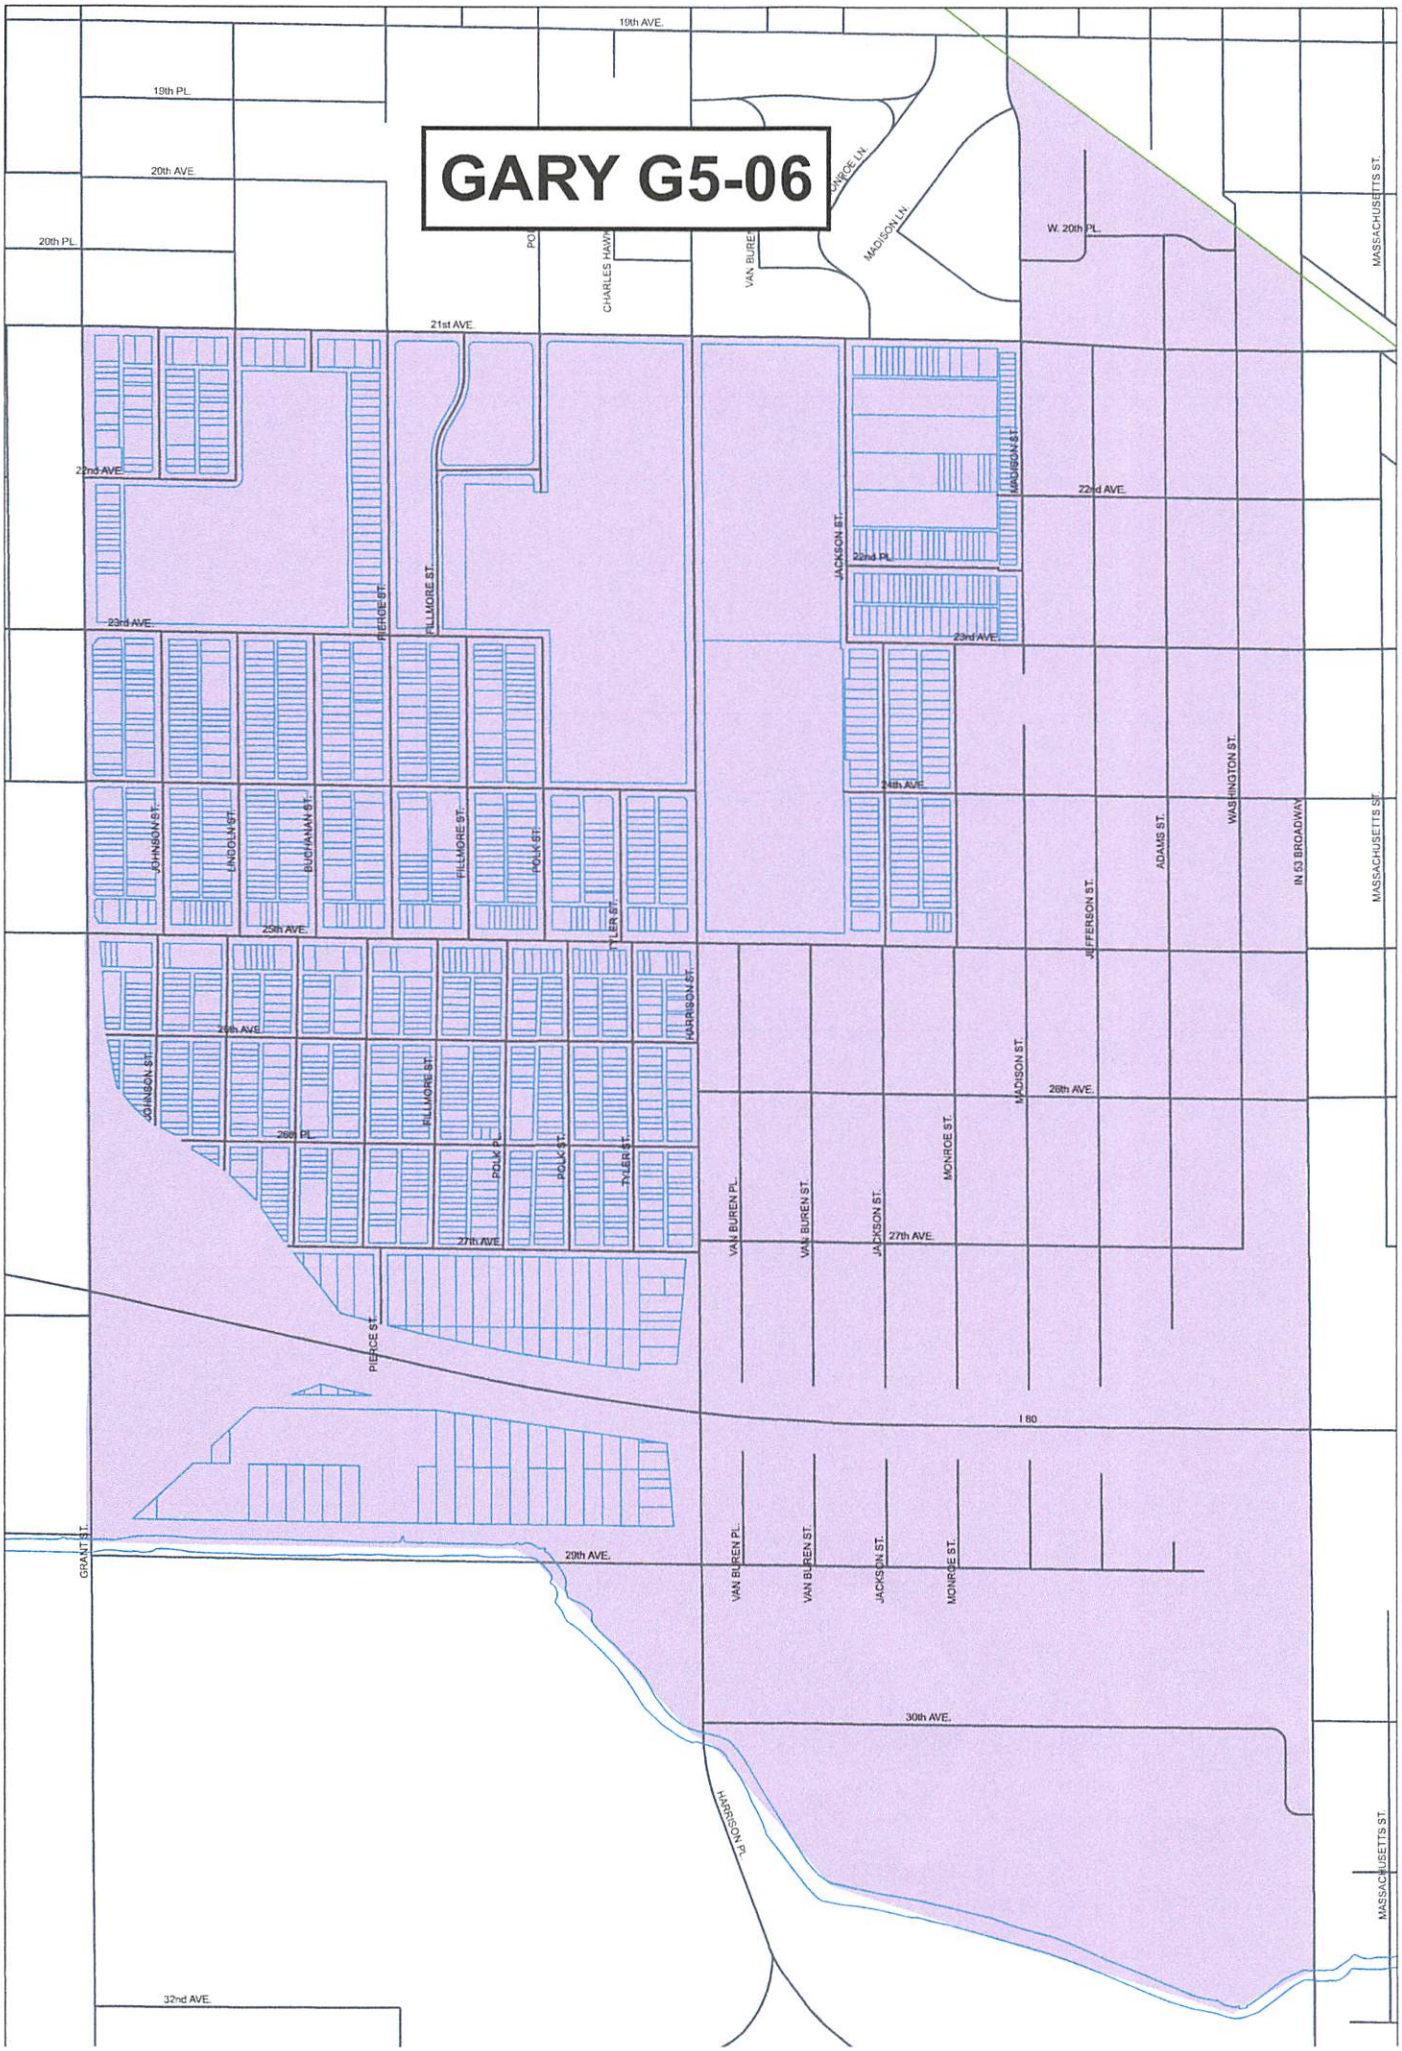
GARY G5-06
19th AVE.
19th PL.
20th AVE.
20th PL.
21st AVE.
22nd AVE.
23rd AVE.
24th AVE.
25th AVE.
26th AVE.
26th PL.
27th AVE.
29th AVE.
30th AVE.
32nd AVE.
W. 20th PL.
MADISON LN.
ONYCE LN.
CHARLES HAWK
VAN BUREN
PIERCE ST.
FILLMORE ST.
JACKSON ST.
MADISON ST.
JOHNSON ST.
LINCOLN ST.
BUCHANAN ST.
POLK ST.
TYLER ST.
HARRISON ST.
VAN BUREN PL.
VAN BUREN ST.
MONROE ST.
JEFFERSON ST.
ADAMS ST.
WASHINGTON ST.
IN 53 BROADWAY
MASSACHUSETTS ST.
GRANT ST.
I 80
HARRISON PL.

PRECINCT SUMMARY STATEMENT

9

(IEC-8)

State Form 13332 (R7/7-06)

Indiana Election Commission (IC 3-11-1.5-15) **Name of County __LAKE__**

INSTRUCTIONS: See Indiana Code 3-11-1.5-25 for periods during which precinct boundary changes may **NOT** take effect.

Indiana Code 3-11-1.5-15 requires that a county include the following items in a proposed precinct establishment order submitted to the Indiana Election Division:

1. A map of each precinct to be established by the proposed order. A county may submit these maps in electronic form.
2. A description of the boundaries of each precinct to be established by the proposed order that identifies any census blocks located entirely within the precinct.
3. An estimated number of voters in each precinct to be established by the proposed order, based on the registration records maintained by the county voter registration office.
4. A statement designating a polling place for the precinct that complies with the polling place accessibility requirements.
5. Any additional information required by rules adopted by the Indiana Election Commission under IC 4-22-2.

General Precinct Information

1. Name Of Proposed Precinct	2. Is this a new precinct?	3. Election Division & STFID Number *(To Be Completed By Election Division)*	
HO 16	☐ Yes X ☐ No		

4. District Information

Congressional ____1____ Indiana Senate ____3____ Indiana House ____3____

5. Number Of Active Voters *(IC 3-5-2-1.7)*	6. Number Of Inactive Voters	7. Number Of Registered Voters *(Must Equal Total Of Active And Inactive Voters)*
1,687	0	1,687

8. Total Number Of Precincts In The County If Submission Is Approved

____ Voting Precincts ____6____ Non-Voting Precincts

9. Date Of County Executive's Adopted Order	10. Date Of First Election After Precincts Are Approved
	MAY 5, 2026

11. Precincts Affected By This Proposed Order *(Complete a Precinct Summary Statement for each precinct. Please note that when changing boundaries of one precinct you will need to complete a separate IEC-8 for any other precinct affected by the change.)*

HO 22

12. List Any Attached Documents *(i.e. map 6 of 20 maps, etc.)*

MAP, CENSUS BLOCKS

Does any portion of the newly established precinct split or divide any of the following?	Yes	No
13. School Corporation District Boundary		X
14. City or Town Boundary		X
15. City or Town Council District Boundary		X
16. Census Block Boundary		X
17. Other *(Please Describe)*		X

Method of Voting

18. ☐ Optical Scan Ballot Card ☐ Electronic X ☐ Combination *(Please Specify)*: __MICROVOTE__

19. What is the designated location and address for the polling place for this precinct?

ROCK CHURCH (ABUNDANT)
3580 W 61ST AVE
HOBART, IN 46342

*(**NOTE:** This designation of a polling place remains in effect until later action by the county executive under state law.)*

20. Does this polling place meet Indiana's polling place accessibility requirements? ☐ X Yes ☐ No

Precinct Change Reason

21. Briefly state the reason for the precinct change. *(Attach additional sheet if necessary.)*

QUALIZE PRECINCT

Additional Information

22. Name and Contact Information Of County Election Staff Person Who Prepared This Form:

BRENDA WEATHERSPOON 219-755-3795
ANNETTE MELLADY 219-755-3795

23. Does the county have access to Geographic Information System (GIS)? ☐ X Yes ☐ No

Name and Contact Information Of County GIS Staff:

Same as above

24. Does the county use Census Tiger files? ☐ Yes ☐ X No

State Office Use Only

25. Type Of Geographic Files Used by County *(If Known By Staff Of The Indiana Election Division Or Office Of Census Data)*

HO 16
GEOID20
180890420003006
180890420003008
180890420003009
180890420003010
180890420004004
180890420004005
180890420004006
180890420004007
180890420004008
180890420004009
180890420004010
180890422005016
180890422005017
180890422005018
180890422005019
180890422005020
180890422005021
180890422005022
180890422005023
180890422005024

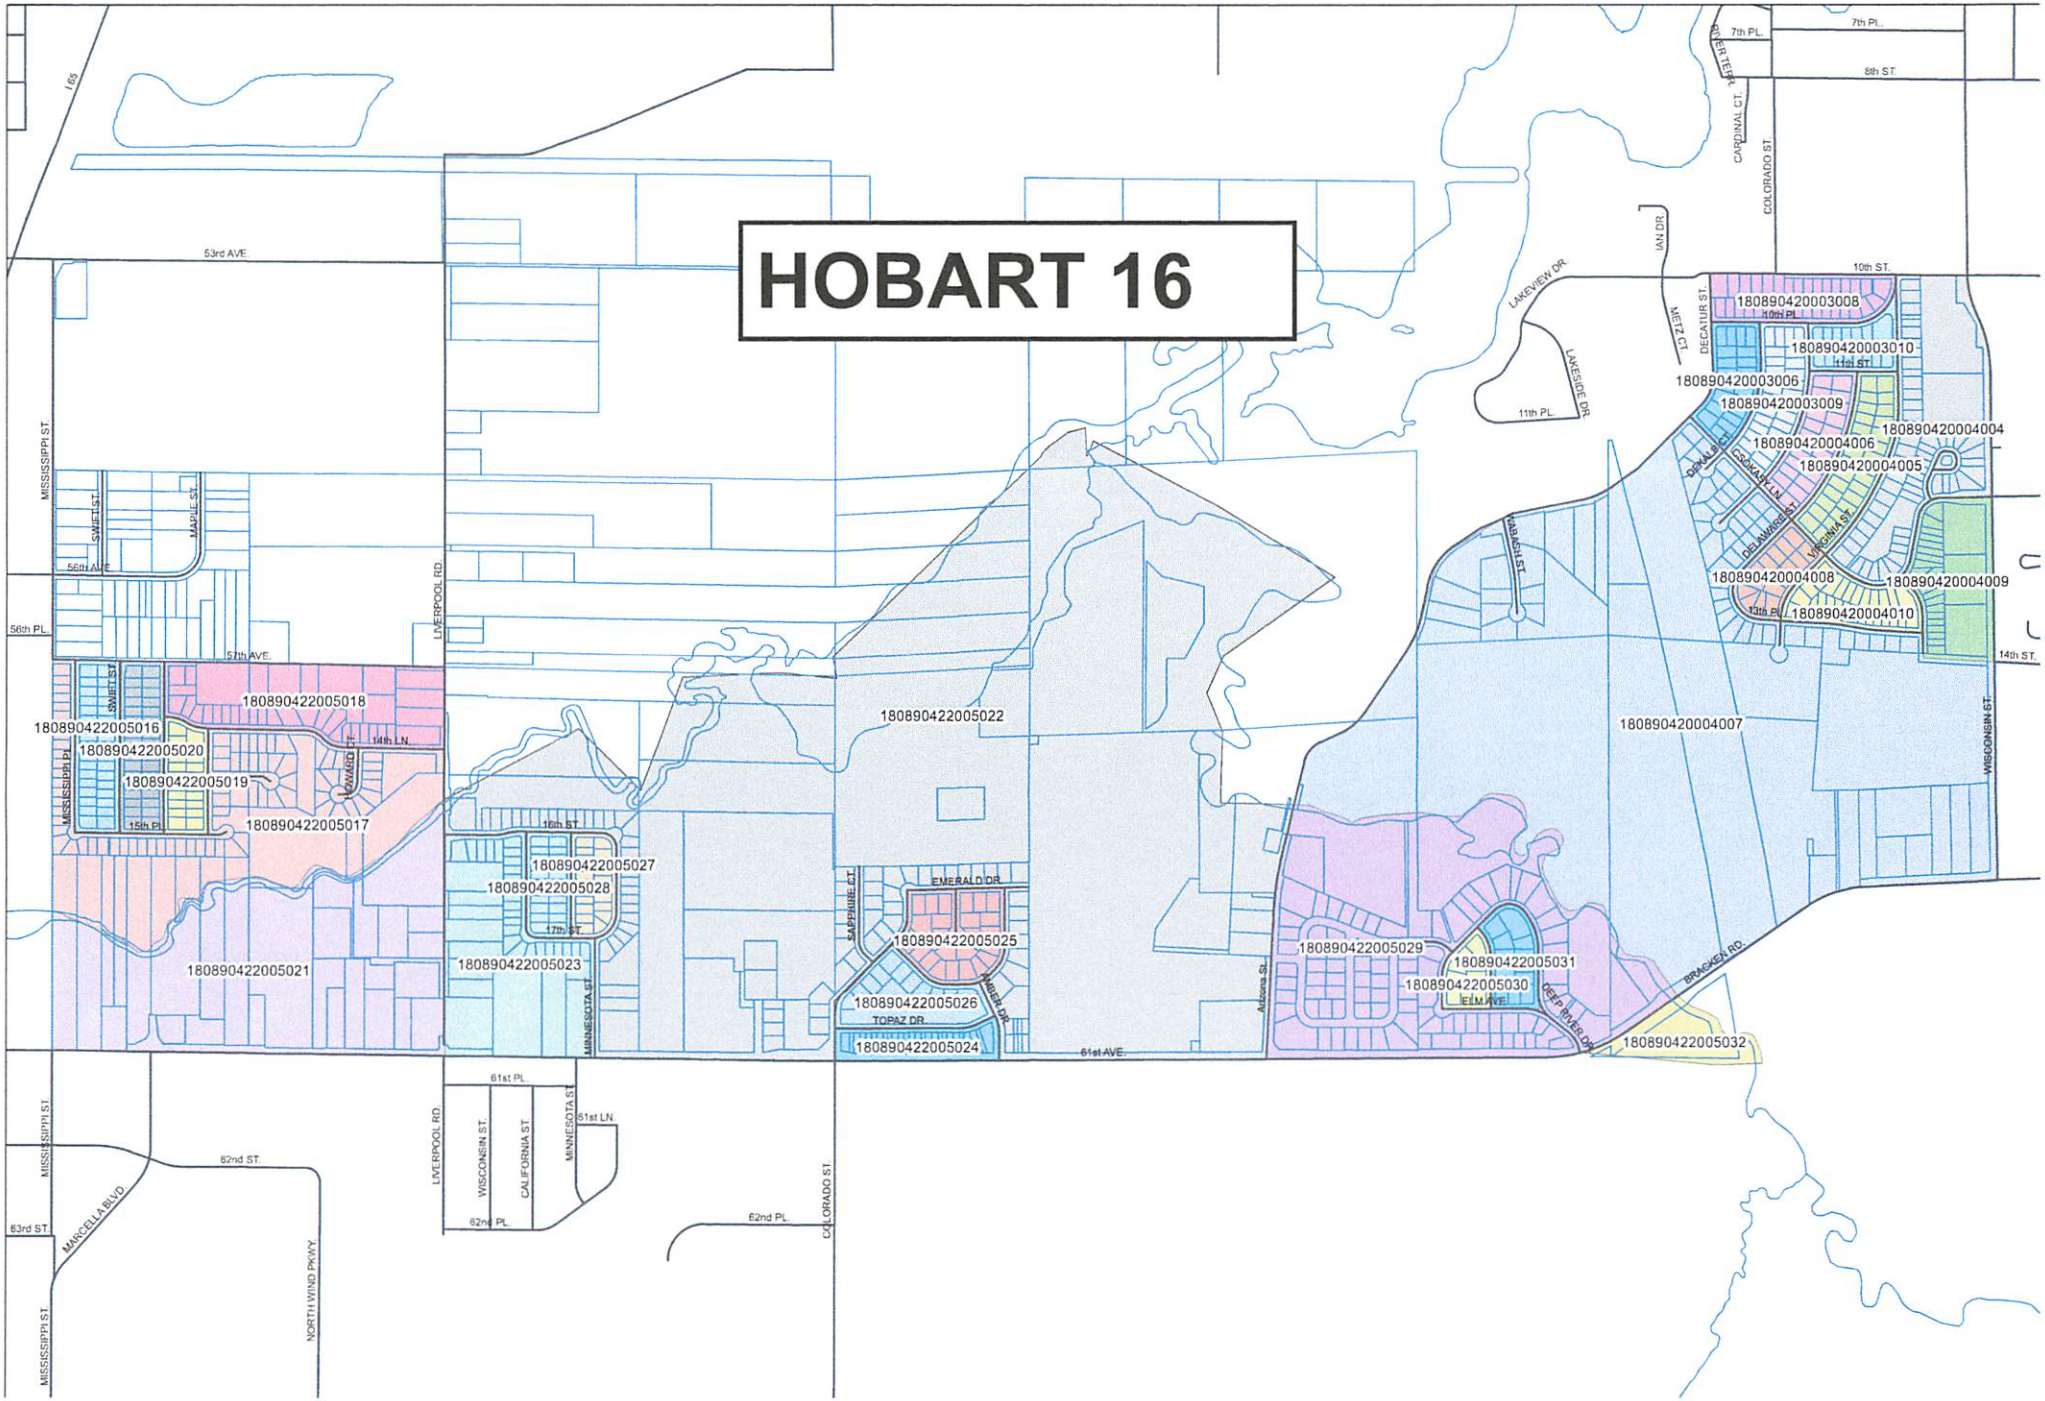
HOBART 16
53rd AVE.
56th AVE.
56th PL.
57th AVE.
MISSISSIPPI ST.
SWIFT ST.
MAPLE ST.
LIVERPOOL RD.
180890422005018
180890422005016
180890422005020
180890422005019
180890422005017
180890422005021
14th LN.
15th PL.
16th ST.
180890422005027
180890422005028
17th ST.
180890422005023
MINNESOTA ST.
180890422005022
EMERALD DR.
SAPPHIRE CT.
180890422005025
180890422005026
TOPAZ DR.
180890422005024
61st AVE.
61st PL.
61st LN.
WISCONSIN ST.
CALIFORNIA ST.
62nd PL.
62nd ST.
63rd ST.
MARCELLA BLVD.
NORTH WIND PKWY
COLORADO ST.
7th PL.
8th ST.
CARDINAL CT.
COLORADO ST.
IAN DR.
LAKEVIEW DR.
LAKESIDE DR.
11th PL.
DECATUR ST.
10th ST.
180890420003008
10th PL.
180890420003010
11th ST.
180890420003006
180890420003009
180890420004004
180890420004006
180890420004005
DELAWARE ST.
VIRGINIA ST.
WABASH ST.
180890420004008
180890420004009
13th PL.
180890420004010
14th ST.
180890420004007
WISCONSIN ST.
180890422005029
180890422005031
180890422005030
ELM AVE.
DEEP RIVER DR.
BRASKER RD.
180890422005032

PRECINCT SUMMARY STATEMENT

9 (IEC-8)

State Form 13332 (R7/7-06)

Indiana Election Commission (IC 3-11-1.5-15) **Name of County LAKE**

INSTRUCTIONS: See Indiana Code 3-11-1.5-25 for periods during which precinct boundary changes may **NOT** take effect.

Indiana Code 3-11-1.5-15 requires that a county include the following items in a proposed precinct establishment order submitted to the Indiana Election Division:

1. A map of each precinct to be established by the proposed order. A county may submit these maps in electronic form.
2. A description of the boundaries of each precinct to be established by the proposed order that identifies any census blocks located entirely within the precinct.
3. An estimated number of voters in each precinct to be established by the proposed order, based on the registration records maintained by the county voter registration office.
4. A statement designating a polling place for the precinct that complies with the polling place accessibility requirements.
5. Any additional information required by rules adopted by the Indiana Election Commission under IC 4-22-2.

General Precinct Information

1. Name Of Proposed Precinct	2. Is this a new precinct?	3. Election Division & STFID Number *(To Be Completed By Election Division)*	
HO 22	☐ Yes X ☐ No		

4. District Information

Congressional 1 Indiana Senate 3 Indiana House 3

5. Number Of Active Voters *(IC 3-5-2-1.7)*	6. Number Of Inactive Voters	7. Number Of Registered Voters *(Must Equal Total Of Active And Inactive Voters)*
1,336	62	1,398

8. Total Number Of Precincts In The County If Submission Is Approved

Voting Precincts 6 Non-Voting Precincts

9. Date Of County Executive's Adopted Order	10. Date Of First Election After Precincts Are Approved
	MAY 5, 2026

11. Precincts Affected By This Proposed Order *(Complete a Precinct Summary Statement for each precinct. Please note that when changing boundaries of one precinct you will need to complete a separate IEC-8 for any other precinct affected by the change.)*

HO 16

12. List Any Attached Documents *(i.e. map 6 of 20 maps, etc.)*

MAP, CENSUS BLOCKS

Does any portion of the newly established precinct split or divide any of the following?	Yes	No
13. School Corporation District Boundary		X
14. City or Town Boundary		X
15. City or Town Council District Boundary		X
16. Census Block Boundary		X
17. Other *(Please Describe)*		X

Method of Voting

18. ☐ Optical Scan Ballot Card ☐ Electronic X ☐ Combination *(Please Specify)*: MICROVOTE

19. What is the designated location and address for the polling place for this precinct?
ROCK CHURCH (ABUNDANT)
3580 W 61ST AVE
HOBART, IN 46342
*(**NOTE:** This designation of a polling place remains in effect until later action by the county executive under state law.)*

20. Does this polling place meet Indiana's polling place accessibility requirements? ☐ X Yes ☐ No

Precinct Change Reason

21. Briefly state the reason for the precinct change. *(Attach additional sheet if necessary.)*
QUALIZE PRECINCT

Additional Information

22. Name and Contact Information Of County Election Staff Person Who Prepared This Form:
BRENDA WEATHERSPOON 219-755-3795
ANNETTE MELLADY 219-755-3795

23. Does the county have access to Geographic Information System (GIS)? ☐ X Yes ☐ No
Name and Contact Information Of County GIS Staff:
Same as above

24. Does the county use Census Tiger files? ☐ Yes ☐ X No

State Office Use Only

25. Type Of Geographic Files Used by County *(If Known By Staff Of The Indiana Election Division Or Office Of Census Data)*

HO 22
GEOID20
180890422004000
180890422004001
180890422004002
180890422004003
180890422004004
180890422004005
180890422004006
180890422004007
180890422004008
180890422004009
180890422004010
180890422004011
180890422005001
180890422005002
180890422005003
180890422005004
180890422005005
180890422005013
180890422005014
180890422005015

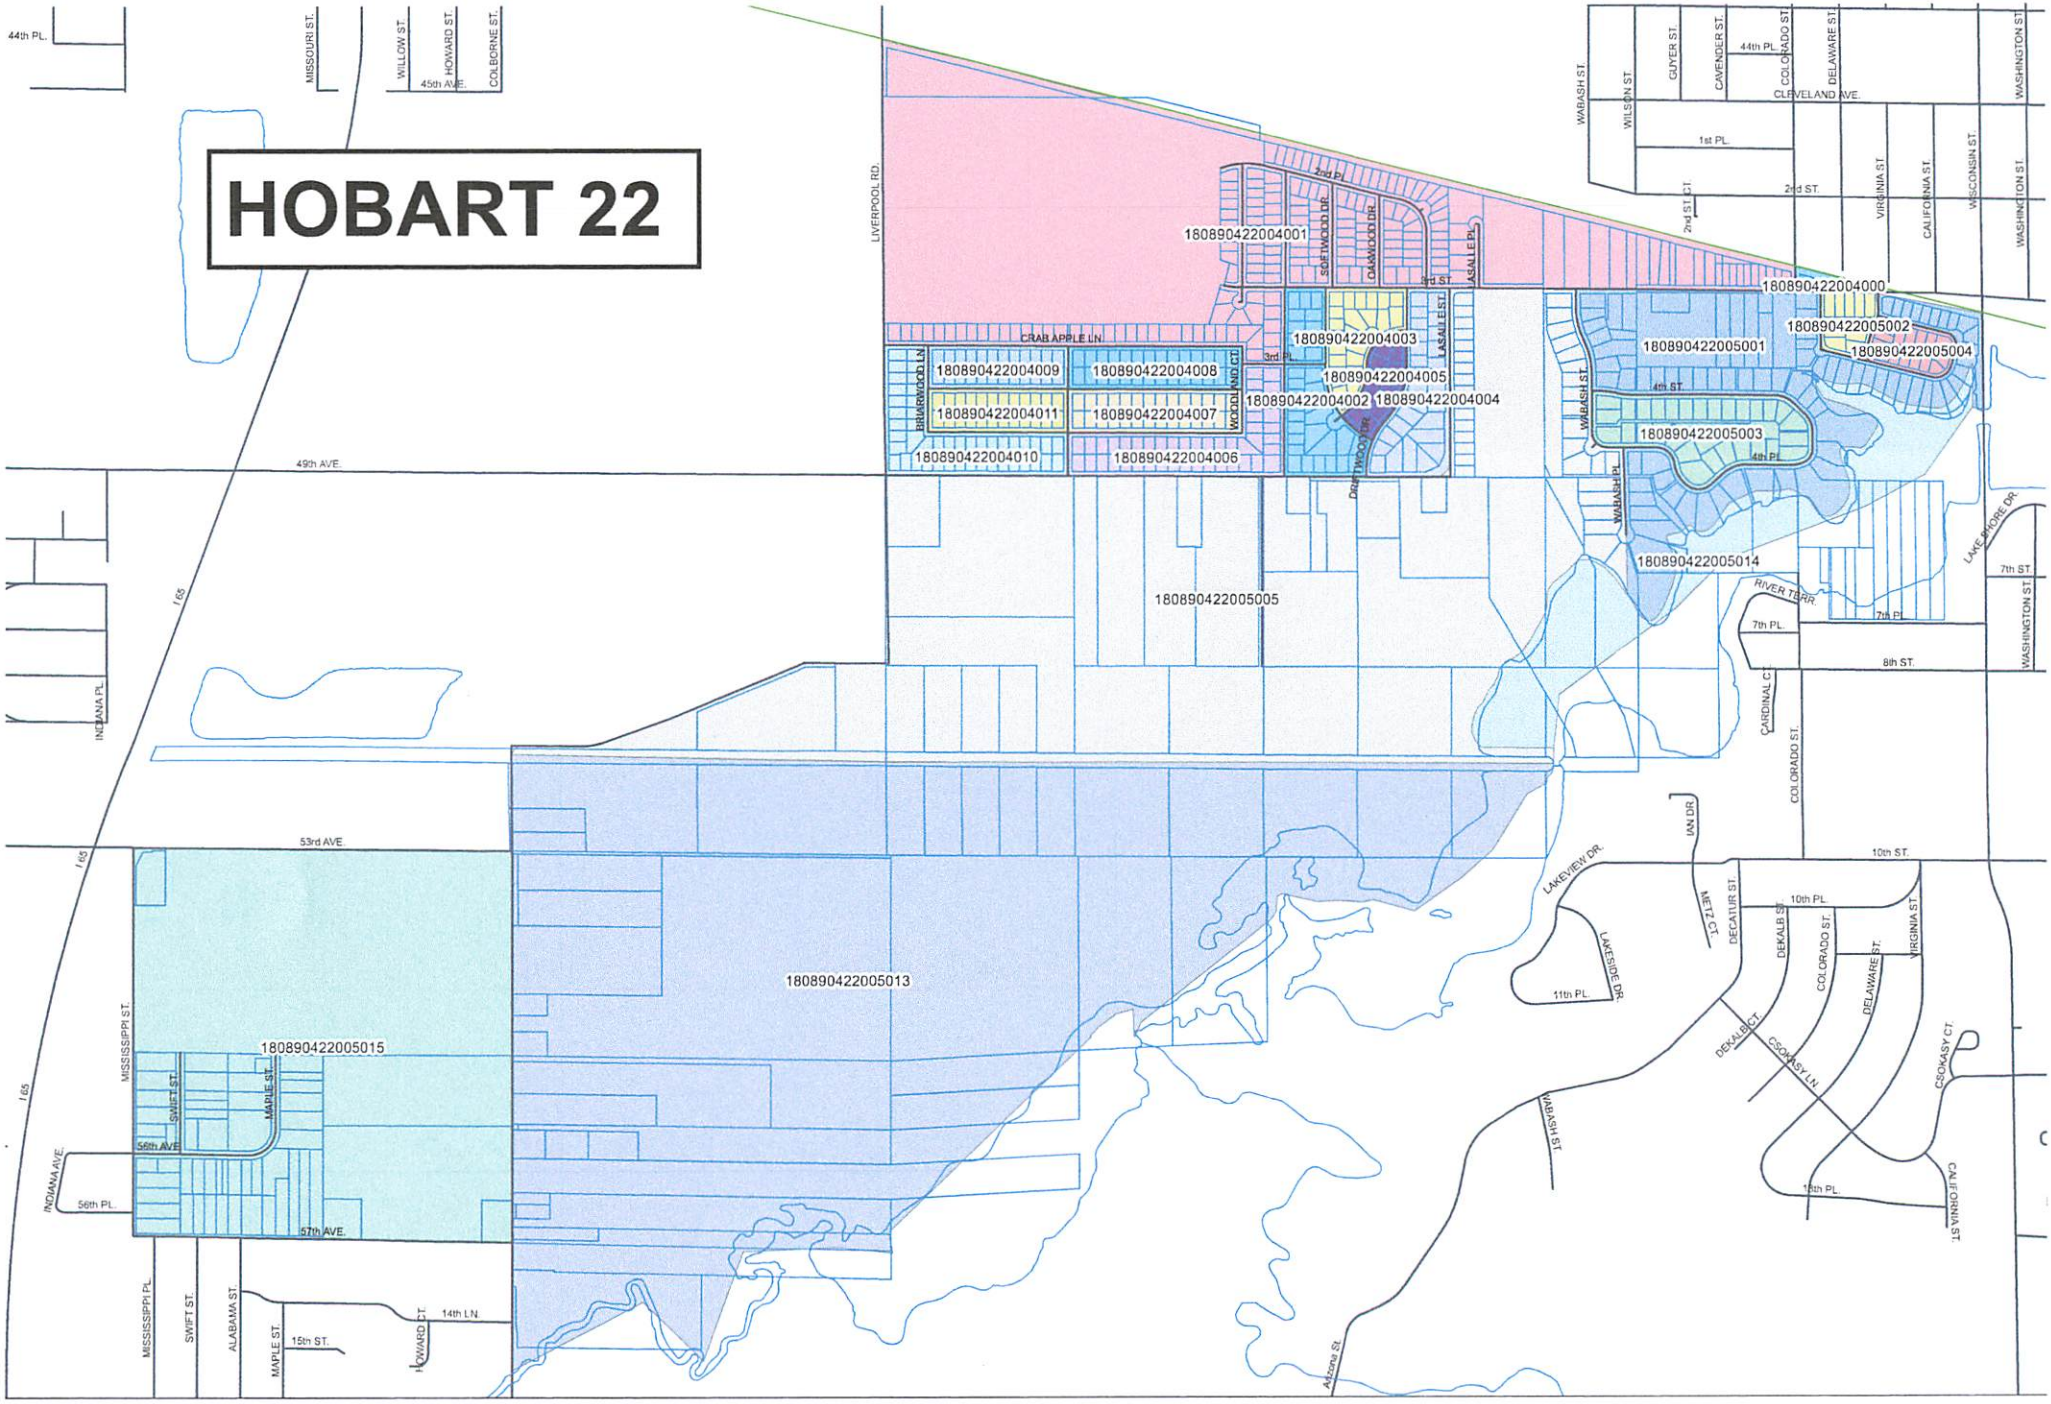
HOBART 22
180890422004001
180890422004000
180890422004003
180890422005001
180890422005002
180890422005004
180890422004009
180890422004008
180890422004005
180890422004011
180890422004007
180890422004002
180890422004004
180890422005003
180890422004010
180890422004006
180890422005014
180890422005005
180890422005013
180890422005015
49th AVE.
53rd AVE.
56th AVE.
57th AVE.
56th PL.
I65
LIVERPOOL RD.
CRAB APPLE LN.
BRIARWOOD LN.
WOODLAND CT.
SOFTWOOD DR.
OAKWOOD DR.
DRIFTWOOD DR.
LASALLE ST.
LASALLE PL.
WABASH ST.
WABASH PL.
1st PL.
2nd PL.
3rd PL.
4th ST.
4th PL.
RIVER TERR.
7th ST.
7th PL.
8th ST.
CARDINAL CT.
COLORADO ST.
LAKE SHORE DR.
WASHINGTON ST.
IAN DR.
10th ST.
10th PL.
LAKEVIEW DR.
LAKESIDE DR.
11th PL.
DECATUR ST.
DEKALB ST.
DELAWARE ST.
VIRGINIA ST.
DEKALB CT.
CSOKASY LN.
CSOKASY CT.
CALIFORNIA ST.
15th PL.
MISSISSIPPI ST.
SWIFT ST.
MAPLE ST.
INDIANA AVE.
INDIANA PL.
ALABAMA ST.
15th ST.
HOWARD CT.
14th LN.
Adams St.
MISSOURI ST.
WILLOW ST.
HOWARD ST.
45th AVE.
COLBORNE ST.
44th PL.
CLEVELAND AVE.
WABASH ST.
WILSON ST.
GUYER ST.
CAVENDER ST.
44th PL.
COLORADO ST.
DELAWARE ST.
WASHINGTON ST.
2nd ST CT.
2nd ST.
VIRGINIA ST.
CALIFORNIA ST.
WISCONSIN ST.
WASHINGTON ST.

10

PRECINCT SUMMARY STATEMENT

(IEC-8)

State Form 13332 (R7/7-06)

Indiana Election Commission (IC 3-11-1.5-15) **Name of County __LAKE__**

INSTRUCTIONS: See Indiana Code 3-11-1.5-25 for periods during which precinct boundary changes may NOT take effect.

Indiana Code 3-11-1.5-15 requires that a county include the following items in a proposed precinct establishment order submitted to the Indiana Election Division:

1. A map of each precinct to be established by the proposed order. A county may submit these maps in electronic form.
2. A description of the boundaries of each precinct to be established by the proposed order that identifies any census blocks located entirely within the precinct.
3. An estimated number of voters in each precinct to be established by the proposed order, based on the registration records maintained by the county voter registration office.
4. A statement designating a polling place for the precinct that complies with the polling place accessibility requirements.
5. Any additional information required by rules adopted by the Indiana Election Commission under IC 4-22-2.

General Precinct Information

1. Name Of Proposed Precinct	2. Is this a new precinct?	3. Election Division & STFID Number *(To Be Completed By Election Division)*	
HO 12	☐ Yes X ☐ No		

4. District Information

Congressional 1 Indiana Senate 3 Indiana House 3

5. Number Of Active Voters *(IC 3-5-2-1.7)*	6. Number Of Inactive Voters	7. Number Of Registered Voters *(Must Equal Total Of Active And Inactive Voters)*
1,033	30	1,063

8. Total Number Of Precincts In The County If Submission Is Approved

Voting Precincts 6 Non-Voting Precincts

9. Date Of County Executive's Adopted Order	10. Date Of First Election After Precincts Are Approved
	MAY 5, 2026

11. Precincts Affected By This Proposed Order *(Complete a Precinct Summary Statement for each precinct. Please note that when changing boundaries of one precinct you will need to complete a separate IEC-8 for any other precinct affected by the change.)*

HO 23

12. List Any Attached Documents *(i.e. map 6 of 20 maps, etc.)*

MAP, CENSUS BLOCKS

Does any portion of the newly established precinct split or divide any of the following?	Yes	No
13. School Corporation District Boundary		X
14. City or Town Boundary		X
15. City or Town Council District Boundary		X
16. Census Block Boundary		X
17. Other *(Please Describe)*		X

Method of Voting

18. ☐ Optical Scan Ballot Card ☐ Electronic X ☐ Combination *(Please Specify)*: **MICROVOTE**

19. What is the designated location and address for the polling place for this precinct?

GEORGE EARL SCHOOL (GYM ENTRANCE DOOR #9)
400 N WILSON ST
HOBART, IN 46342

*(**NOTE:** This designation of a polling place remains in effect until later action by the county executive under state law.)*

20. Does this polling place meet Indiana's polling place accessibility requirements? ☐ X Yes ☐ No

Precinct Change Reason

21. Briefly state the reason for the precinct change. *(Attach additional sheet if necessary.)*

QUALIZE PRECINCT

Additional Information

22. Name and Contact Information Of County Election Staff Person Who Prepared This Form:

BRENDA WEATHERSPOON 219-755-3795
ANNETTE MELLADY 219-755-3795

23. Does the county have access to Geographic Information System (GIS)? ☐ X Yes ☐ No

Name and Contact Information Of County GIS Staff:

Same as above

24. Does the county use Census Tiger files? ☐ Yes ☐ X No

State Office Use Only

25. Type Of Geographic Files Used by County *(If Known By Staff Of The Indiana Election Division Or Office Of Census Data)*

HO 12
GEOID20
180890421001016
180890421001023
180890421001024
180890421001025
180890421001026
180890421001027
180890421001028
180890421001029
180890421001030
180890421001031
180890421001032
180890421001033
180890421001034
180890421001035
180890421001036
180890421001037
180890421001038
180890422002000
180890422002001
180890422002002
180890422002003
180890422002004
180890422002005
180890422002006
180890422002017
180890422002018
180890422003000
180890422003001
180890422003002
180890422003003
180890422003004
180890422003005
180890422003008

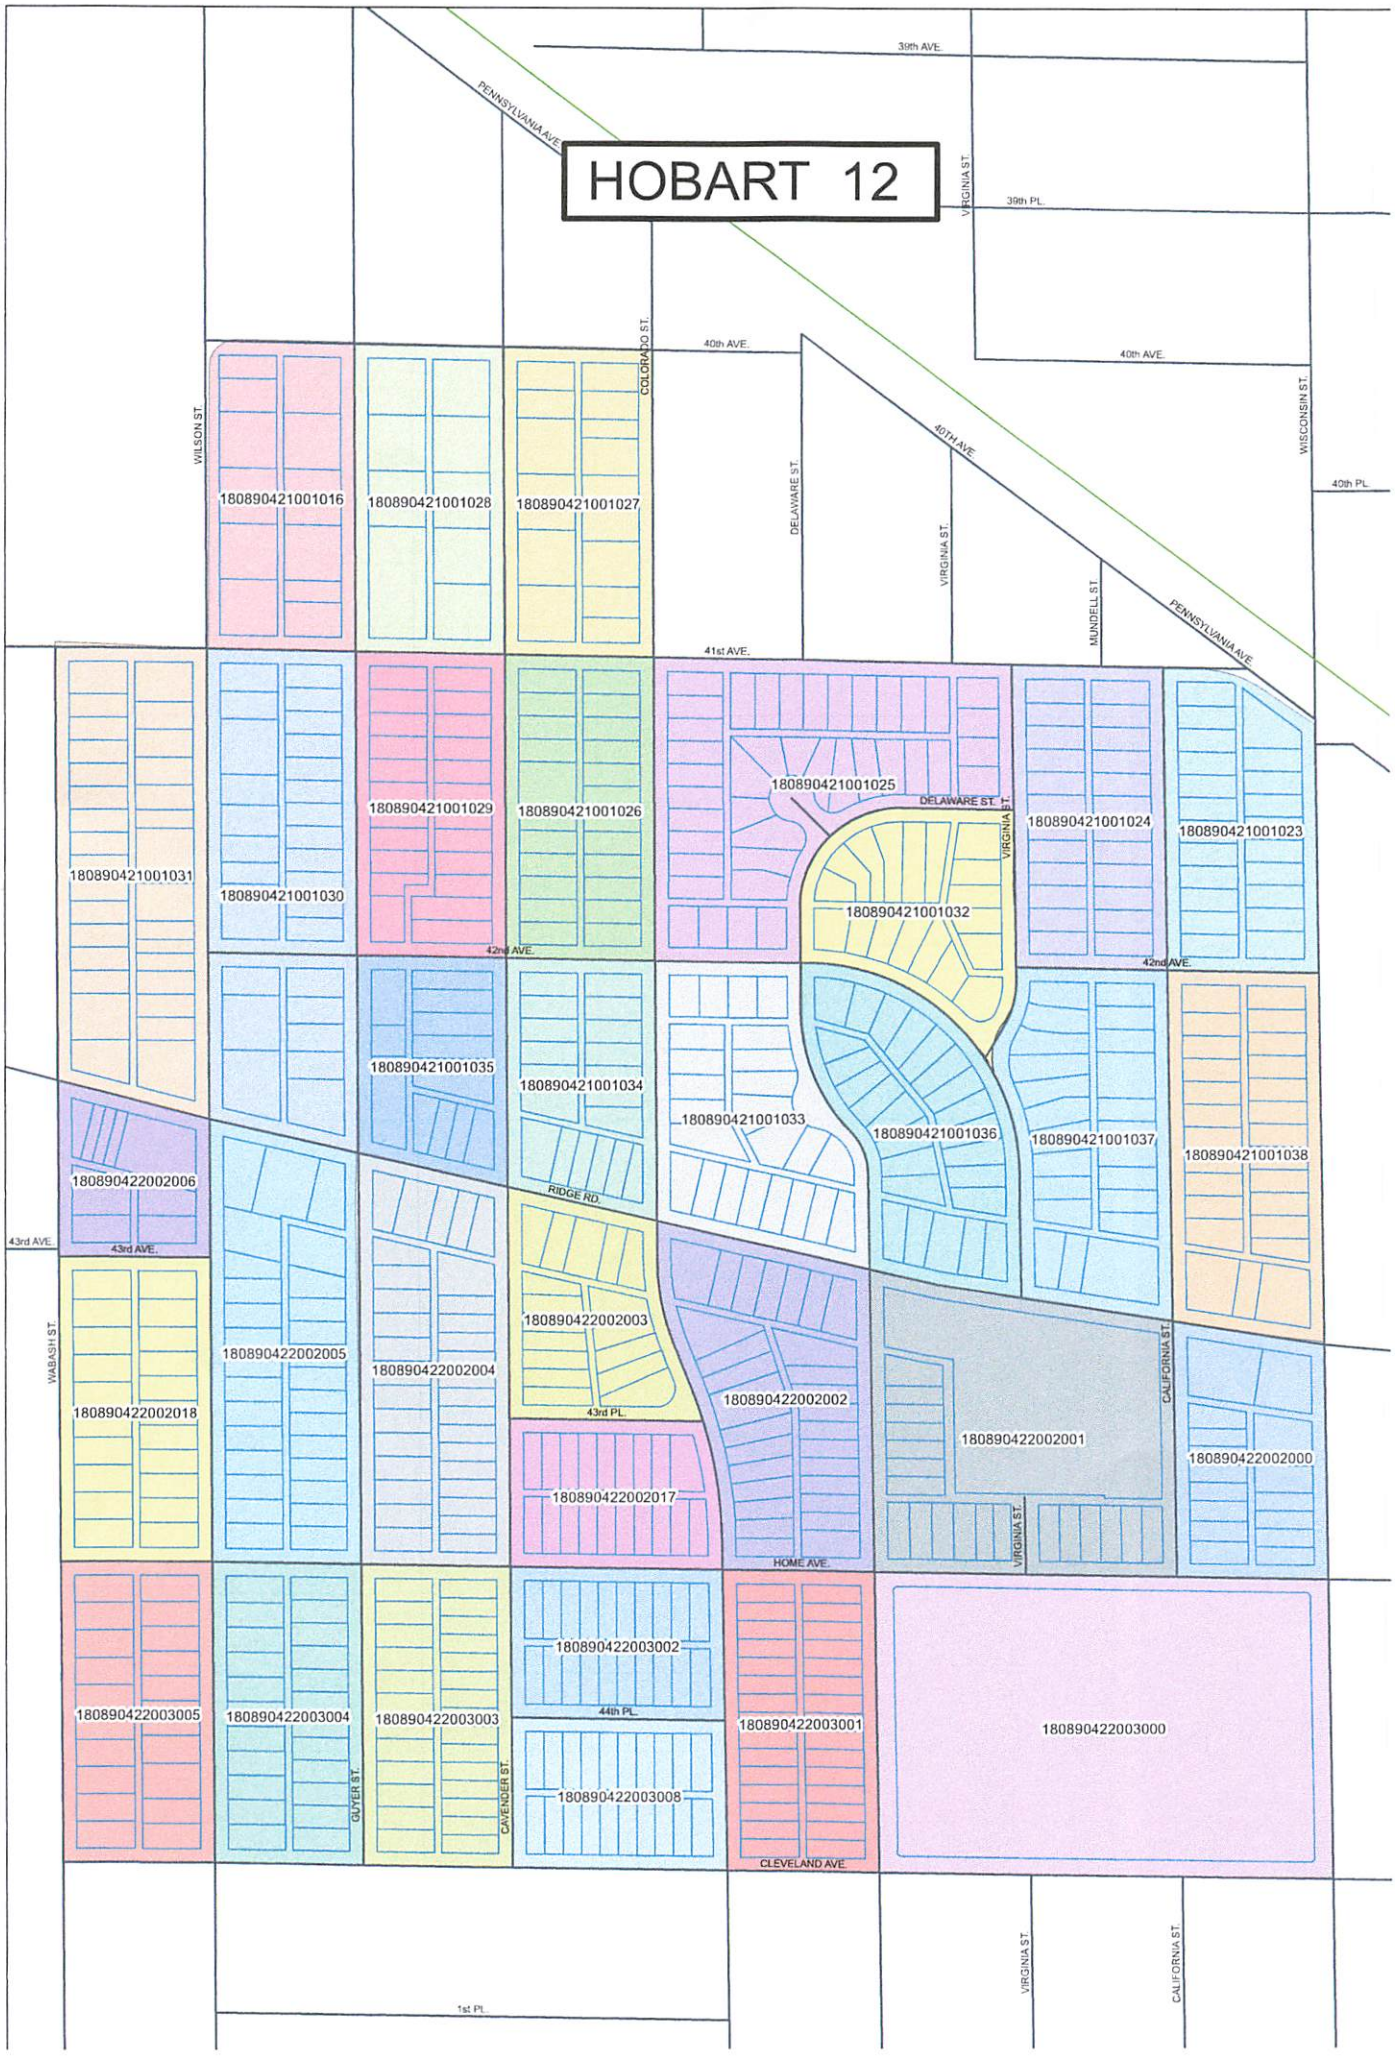
HOBART 12
39th AVE.
PENNSYLVANIA AVE.
VIRGINIA ST.
39th PL.
40th AVE.
COLORADO ST.
WILSON ST.
DELAWARE ST.
VIRGINIA ST.
MUNDELL ST.
WISCONSIN ST.
40th PL.
41st AVE.
180890421001016
180890421001028
180890421001027
180890421001025
DELAWARE ST.
180890421001024
180890421001023
180890421001029
180890421001026
180890421001032
180890421001031
180890421001030
42nd AVE.
180890421001035
180890421001034
180890421001033
180890421001036
180890421001037
180890421001038
180890422002006
43rd AVE.
RIDGE RD.
180890422002003
180890422002005
180890422002004
180890422002018
43rd PL.
180890422002002
180890422002001
180890422002000
CALIFORNIA ST.
WABASH ST.
180890422002017
HOME AVE.
180890422003005
180890422003004
180890422003003
180890422003002
44th PL.
180890422003001
180890422003000
GUYER ST.
CAVENDER ST.
180890422003008
CLEVELAND AVE.
1st PL.

10

PRECINCT SUMMARY STATEMENT (IEC-8)

State Form 13332 (R7/7-06)
Indiana Election Commission (IC 3-11-1.5-15) **Name of County LAKE**

INSTRUCTIONS: See Indiana Code 3-11-1.5-25 for periods during which precinct boundary changes may **NOT** take effect.
Indiana Code 3-11-1.5-15 requires that a county include the following items in a proposed precinct establishment order submitted to the Indiana Election Division:
1. A map of each precinct to be established by the proposed order. A county may submit these maps in electronic form.
2. A description of the boundaries of each precinct to be established by the proposed order that identifies any census blocks located entirely within the precinct.
3. An estimated number of voters in each precinct to be established by the proposed order, based on the registration records maintained by the county voter registration office.
4. A statement designating a polling place for the precinct that complies with the polling place accessibility requirements.
5. Any additional information required by rules adopted by the Indiana Election Commission under IC 4-22-2.

General Precinct Information

1. Name Of Proposed Precinct	2. Is this a new precinct?	3. Election Division & STFID Number *(To Be Completed By Election Division)*	
HO 23	☐ Yes X ☐ No		

4. District Information

Congressional 1 Indiana Senate 3 Indiana House 3

5. Number Of Active Voters *(IC 3-5-2-1.7)*	6. Number Of Inactive Voters	7. Number Of Registered Voters *(Must Equal Total Of Active And Inactive Voters)*
1,542	80	1,622

8. Total Number Of Precincts In The County If Submission Is Approved

Voting Precincts 6 Non-Voting Precincts

9. Date Of County Executive's Adopted Order	10. Date Of First Election After Precincts Are Approved
	MAY 5, 2026

11. Precincts Affected By This Proposed Order *(Complete a Precinct Summary Statement for each precinct. Please note that when changing boundaries of one precinct you will need to complete a separate IEC-8 for any other precinct affected by the change.)*

HO 12

12. List Any Attached Documents *(i.e. map 6 of 20 maps, etc.)*

MAP, CENSUS BLOCKS

Does any portion of the newly established precinct split or divide any of the following?	Yes	No
13. School Corporation District Boundary		X
14. City or Town Boundary		X
15. City or Town Council District Boundary		X
16. Census Block Boundary		X
17. Other *(Please Describe)*		X

Method of Voting

18. ☐ Optical Scan Ballot Card ☐ Electronic X ☐ Combination *(Please Specify)*: MICROVOTE

19. What is the designated location and address for the polling place for this precinct?
GENESIS CHRISTIAN CHURCH (PRIMERA IGLESIA)
2328 W OLD RIDGE RD
HOBART, IN 46342
(NOTE: This designation of a polling place remains in effect until later action by the county executive under state law.)

20. Does this polling place meet Indiana's polling place accessibility requirements? ☐ X Yes ☐ No

Precinct Change Reason

21. Briefly state the reason for the precinct change. *(Attach additional sheet if necessary.)*
QUALIZE PRECINCT

Additional Information

22. Name and Contact Information Of County Election Staff Person Who Prepared This Form:
BRENDA WEATHERSPOON 219-755-3795
ANNETTE MELLADY 219-755-3795

23. Does the county have access to Geographic Information System (GIS)? ☐ X Yes ☐ No
Name and Contact Information Of County GIS Staff:
Same as above

24. Does the county use Census Tiger files? ☐ Yes ☐ X No

State Office Use Only

25. Type Of Geographic Files Used by County *(If Known By Staff Of The Indiana Election Division Or Office Of Census Data)*

HO 23

GEOID20

180890421001000
180890421001001
180890421001002
180890421001003
180890421001004
180890421001005
180890421001006
180890421001007
180890421001008
180890421001009
180890421001010
180890421001011
180890421001012
180890421001013
180890421001014
180890421001015
180890421001039
180890421001040
180890421001041
180890421001042
180890421003000
180890421003001
180890421003002
180890421003003
180890421003004
180890421003005
180890421003006
180890421003007
180890421003008
180890421003014
180890421003015
180890421003016
180890421003017
180890421003018
180890421003019
180890421003020
180890421003021
180890421003022
180890421003023
180890421003024
180890422002007
180890422002008
180890422002009
180890422002010
180890422002011
180890422002012
180890422002013
180890422002014
180890422002015
180890422002016
180890422005006
180890422005007
180890422005008
180890422005009
180890422005010
180890422005011
180890422005012

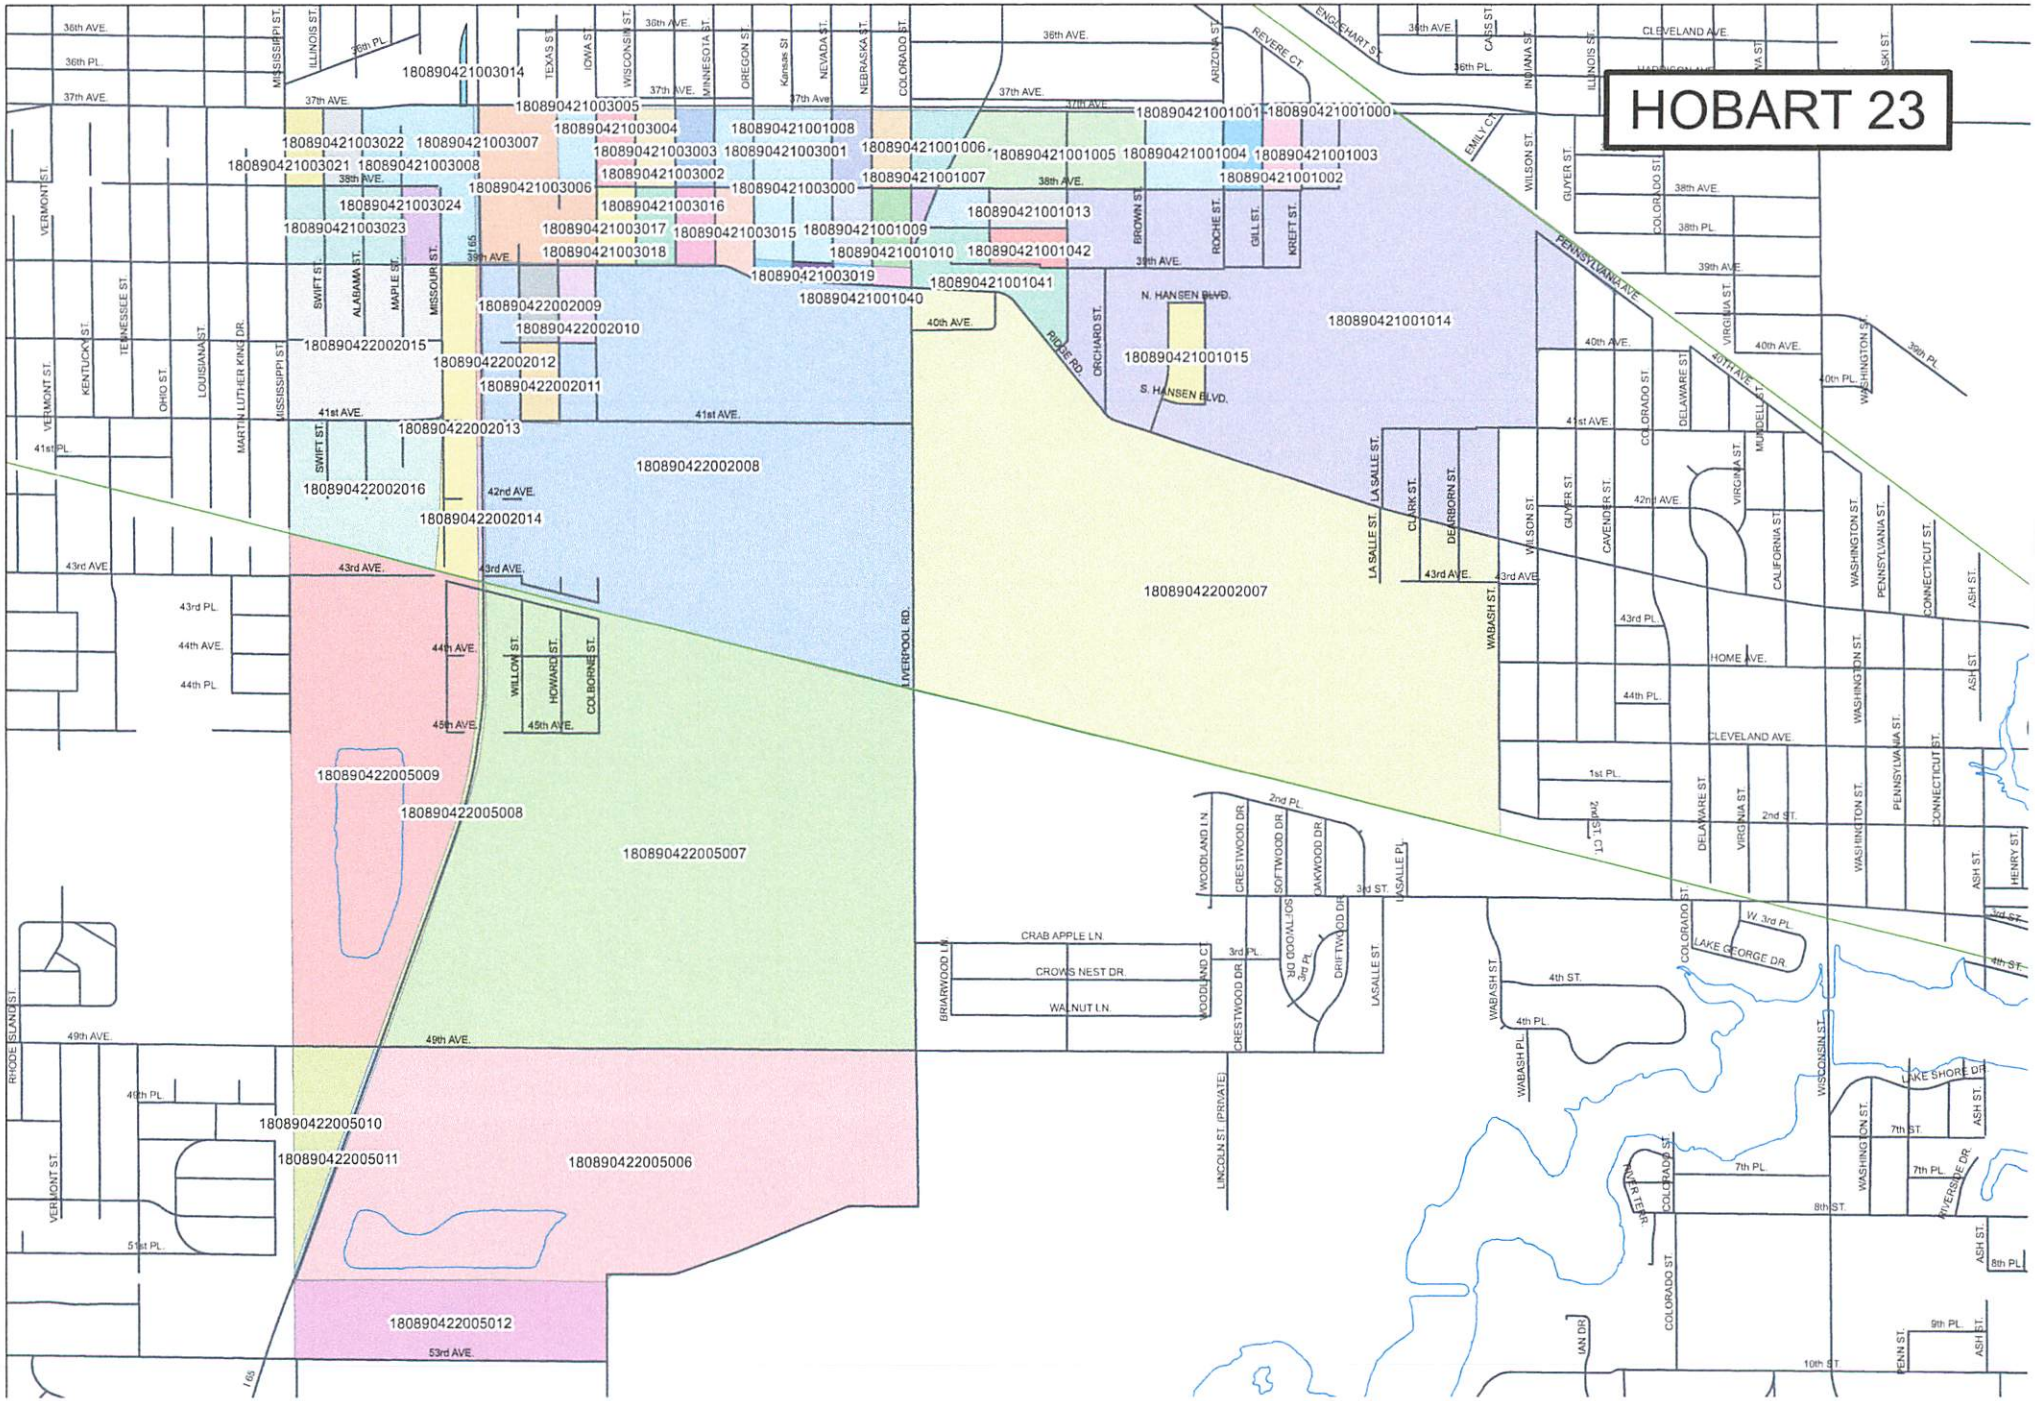
HOBART 23
180890421003014
180890421003005
180890421003004
180890421001008
180890421001001
180890421001000
180890421003022
180890421003007
180890421003003
180890421003001
180890421001006
180890421001005
180890421001004
180890421001003
180890421003021
180890421003008
180890421003002
180890421001007
180890421001002
180890421003006
180890421003000
180890421003024
180890421003016
180890421001013
180890421003023
180890421003017
180890421003015
180890421001009
180890421003018
180890421001010
180890421001042
180890421003019
180890421001041
180890421001040
180890422002009
180890422002010
180890422002015
180890422002012
180890422002011
180890422002013
180890422002008
180890422002016
180890422002014
180890421001014
180890421001015
180890422002007
180890422005009
180890422005008
180890422005007
180890422005010
180890422005011
180890422005006
180890422005012
N. HANSEN BLVD.
S. HANSEN BLVD.
PENNSYLVANIA AVE.
LIVERPOOL RD.
RIDGE RD.
ORCHARD ST.
BROWN ST.
ROCHE ST.
GILL ST.
KREFT ST.
LA SALLE ST.
CLARK ST.
DEARBORN ST.
WILSON ST.
GUYER ST.
CAVENDER ST.
COLORADO ST.
DELAWARE ST.
VIRGINIA ST.
CALIFORNIA ST.
WASHINGTON ST.
PENNSYLVANIA ST.
CONNECTICUT ST.
ASH ST.
HENRY ST.
WABASH ST.
WISCONSIN ST.
HOME AVE.
CLEVELAND AVE.
LAKE GEORGE DR.
LAKE SHORE DR.
RIVERSIDE DR.
WOODLAND LN.
CRESTWOOD DR.
SOFTWOOD DR.
OAKWOOD DR.
DRIFTWOOD DR.
LASALLE PL.
CRAB APPLE LN.
CROWS NEST DR.
WALNUT LN.
BRIARWOOD LN.
LINCOLN ST. (PRIVATE)
SWIFT ST.
ALABAMA ST.
MAPLE ST.
MISSOURI ST.
WILLOW ST.
HOWARD ST.
COLBORNE ST.
VERMONT ST.
KENTUCKY ST.
TENNESSEE ST.
OHIO ST.
LOUISIANA ST.
MARTIN LUTHER KING DR.
MISSISSIPPI ST.
RHODE ISLAND ST.
ILLINOIS ST.
TEXAS ST.
IOWA ST.
WISCONSIN ST.
MINNESOTA ST.
OREGON ST.
NEVADA ST.
NEBRASKA ST.
COLORADO ST.
ARIZONA ST.
REVERE CT.
ENGLEHART ST.
CASS ST.
INDIANA ST.
EMILY CT.
36th AVE.
36th PL.
37th AVE.
38th AVE.
38th PL.
39th AVE.
39th PL.
40th AVE.
40th PL.
41st AVE.
41st PL.
42nd AVE.
43rd AVE.
43rd PL.
44th AVE.
44th PL.
45th AVE.
49th AVE.
49th PL.
51st PL.
53rd AVE.
1st PL.
2nd PL.
2nd ST.
3rd ST.
3rd PL.
4th ST.
4th PL.
7th ST.
7th PL.
8th ST.
8th PL.
9th PL.
10th ST.
W. 3rd PL.
TWIN ST. CT.
RIVER TER.
IAN DR.
PENN ST.
I-65

11-1

PRECINCT SUMMARY STATEMENT

State Form 13332 (R7/7-06)
Indiana Election Commission (IC 3-11-1.5-15)

(IEC-8)

Name of County Lake

INSTRUCTIONS: See Indiana Code 3-11-1.5-25 for periods during which precinct boundary changes may **NOT** take effect.

Indiana Code 3-11-1.5-15 requires that a county include the following items in a proposed precinct establishment order submitted to the Indiana Election Division:

1. A map of each precinct to be established by the proposed order. A county may submit these maps in electronic form.
2. A description of the boundaries of each precinct to be established by the proposed order that identifies any census blocks located entirely within the precinct.
3. An estimated number of voters in each precinct to be established by the proposed order, based on the registration records maintained by the county voter registration office.
4. A statement designating a polling place for the precinct that complies with the polling place accessibility requirements.
5. Any additional information required by rules adopted by the Indiana Election Commission under IC 4-22-2.

General Precinct Information

1. Name Of Proposed Precinct: MER 07B

2. Is this a new precinct? ☐ Yes ☒ No

3. Election Division & STFID Number *(To Be Completed By Election Division)*:

4. District Information
Congressional 1 Indiana Senate 3 Indiana House 14

5. Number Of Active Voters *(IC 3-5-2-1.7)*: 279 ~~(924)~~

6. Number Of Inactive Voters: 36 68

7. Number Of Registered Voters *(Must Equal Total Of Active And Inactive Voters)*: 315 992

8. Total Number Of Precincts In The County If Submission Is Approved: ~~924~~ ____ Voting Precincts 6 Non-Voting Precincts

9. Date Of County Executive's Adopted Order:

10. Date Of First Election After Precincts Are Approved: May 5, 2026

11. Precincts Affected By This Proposed Order *(Complete a Precinct Summary Statement for each precinct. Please note that when changing boundaries of one precinct you will need to complete a separate IEC-8 for any other precinct affected by the change.)*
MER 05

12. List Any Attached Documents *(i.e. map 6 of 20 maps, etc.)*
Maps, Census Block

Does any portion of the newly established precinct split or divide any of the following?	Yes	No
13. School Corporation District Boundary		X
14. City or Town Boundary		X
15. City or Town Council District Boundary		X
16. Census Block Boundary		X
17. Other *(Please Describe)*		X

Method of Voting

18. ☐ Optical Scan Ballot Card ☐ Electronic ☒ Combination *(Please Specify)*: ____

19. What is the designated location and address for the polling place for this precinct?
Hidden Lake Clubhouse
6355 Broadway
Merrillville 46410
(NOTE: This designation of a polling place remains in effect until later action by the county executive under state law.)

20. Does this polling place meet Indiana's polling place accessibility requirements? ☒ Yes ☐ No

Precinct Change Reason

21. Briefly state the reason for the precinct change. *(Attach additional sheet if necessary.)*
Eliminate a Split

Additional Information

22. Name and Contact Information Of County Election Staff Person Who Prepared This Form:
Brenda & Annette

23. Does the county have access to Geographic Information System (GIS)? ☒ Yes ☐ No
Name and Contact Information Of County GIS Staff:
Same as #22

24. Does the county use Census Tiger files? ☐ Yes ☒ No

State Office Use Only

25. Type Of Geographic Files Used by County *(If Known By Staff Of The Indiana Election Division Or Office Of Census Data)*

PRECINCT SUMMARY STATEMENT

State Form 13332 (R7/7-06)
Indiana Election Commission (IC 3-11-1.5-15)

(IEC-8)

Name of County Lake

INSTRUCTIONS: See Indiana Code 3-11-1.5-25 for periods during which precinct boundary changes may NOT take effect.
Indiana Code 3-11-1.5-15 requires that a county include the following items in a proposed precinct establishment order submitted to the Indiana Election Division:
1. A map of each precinct to be established by the proposed order. A county may submit these maps in electronic form.
2. A description of the boundaries of each precinct to be established by the proposed order that identifies any census blocks located entirely within the precinct.
3. An estimated number of voters in each precinct to be established by the proposed order, based on the registration records maintained by the county voter registration office.
4. A statement designating a polling place for the precinct that complies with the polling place accessibility requirements.
5. Any additional information required by rules adopted by the Indiana Election Commission under IC 4-22-2.

General Precinct Information

1. Name Of Proposed Precinct	2. Is this a new precinct?	3. Election Division & STFID Number (To Be Completed By Election Division)
MER 05	☐ Yes ☒ No	

4. District Information
Congressional 1 Indiana Senate 3 Indiana House 14

5. Number Of Active Voters (IC 3-5-2-1.7)	6. Number Of Inactive Voters	7. Number Of Registered Voters (Must Equal Total Of Active And Inactive Voters)
1,927	139	2,066

8. Total Number Of Precincts In The County If Submission Is Approved
_____ Voting Precincts 6 Non-Voting Precincts

9. Date Of County Executive's Adopted Order	10. Date Of First Election After Precincts Are Approved
	May 5, 2026

11. Precincts Affected By This Proposed Order (Complete a Precinct Summary Statement for each precinct. Please note that when changing boundaries of one precinct you will need to complete a separate IEC-8 for any other precinct affected by the change.)
MER 07A

12. List Any Attached Documents (i.e. map 6 of 20 maps, etc.)
Maps, CBs

Does any portion of the newly established precinct split or divide any of the following?	Yes	No
13. School Corporation District Boundary		
14. City or Town Boundary		
15. City or Town Council District Boundary		
16. Census Block Boundary		
17. Other (Please Describe)		

Method of Voting

18.
☐ Optical Scan Ballot Card ☐ Electronic ☒ Combination (Please Specify): _____

19. What is the designated location and address for the polling place for this precinct?
St. Constatine + Helen church hall
8000 Madison St
Merrillville, IN 46410
(NOTE: This designation of a polling place remains in effect until later action by the county executive under state law.)

20. Does this polling place meet Indiana's polling place accessibility requirements? ☒ Yes ☐ No

Precinct Change Reason

21. Briefly state the reason for the precinct change. (Attach additional sheet if necessary.)
Eliminate a split

Additional Information

22. Name and Contact Information Of County Election Staff Person Who Prepared This Form:
Brenda + Annette

23. Does the county have access to Geographic Information System (GIS)? ☒ Yes ☐ No
Name and Contact Information Of County GIS Staff:

24. Does the county use Census Tiger files? ☐ Yes ☒ No

State Office Use Only

25. Type Of Geographic Files Used by County (If Known By Staff Of The Indiana Election Division Or Office Of Census Data)

MER 05

GEOID20

180890423022009
180890423022010
180890424042000
180890424042001
180890424042002
180890424042003
180890424042004
180890424042005
180890424042006
180890424042007
180890424042008
180890424042009
180890424042010
180890424042011
180890424042012
180890424042013
180890424042014
180890424042015
180890424042016

11-2

PRECINCT SUMMARY STATEMENT

(IEC-8)

State Form 13332 (R7/7-06)
Indiana Election Commission (IC 3-11-1.5-15) Name of County Lake

INSTRUCTIONS: See Indiana Code 3-11-1.5-25 for periods during which precinct boundary changes may NOT take effect.
Indiana Code 3-11-1.5-15 requires that a county include the following items in a proposed precinct establishment order submitted to the Indiana Election Division:
1. A map of each precinct to be established by the proposed order. A county may submit these maps in electronic form.
2. A description of the boundaries of each precinct to be established by the proposed order that identifies any census blocks located entirely within the precinct.
3. An estimated number of voters in each precinct to be established by the proposed order, based on the registration records maintained by the county voter registration office.
4. A statement designating a polling place for the precinct that complies with the polling place accessibility requirements.
5. Any additional information required by rules adopted by the Indiana Election Commission under IC 4-22-2.

General Precinct Information

1. Name Of Proposed Precinct	2. Is this a new precinct?	3. Election Division & STFID Number *(To Be Completed By Election Division)*
MER 05	☐ Yes ☒ No	

4. District Information
Congressional 1 Indiana Senate 3 Indiana House 14

5. Number Of Active Voters *(IC 3-5-2-1.7)*	6. Number Of Inactive Voters	7. Number Of Registered Voters *(Must Equal Total Of Active And Inactive Voters)*
1,927	139	2,066

8. Total Number Of Precincts In The County If Submission Is Approved
____ Voting Precincts 6 Non-Voting Precincts

9. Date Of County Executive's Adopted Order	10. Date Of First Election After Precincts Are Approved
	May 5, 2025

11. Precincts Affected By This Proposed Order *(Complete a Precinct Summary Statement for each precinct. Please note that when changing boundaries of one precinct you will need to complete a separate IEC-8 for any other precinct affected by the change.)*
MER 06 MER 07

12. List Any Attached Documents *(i.e. map 6 of 20 maps, etc.)*
Maps, CBs

Does any portion of the newly established precinct split or divide any of the following?	Yes	No
13. School Corporation District Boundary		X
14. City or Town Boundary		X
15. City or Town Council District Boundary		X
16. Census Block Boundary		X
17. Other *(Please Describe)*		X

Method of Voting

18. ☐ Optical Scan Ballot Card ☐ Electronic ☒ Combination *(Please Specify)*: ____

19. What is the designated location and address for the polling place for this precinct?
St. Constantine & Helen Church Hall
8000 Madison St
Merrillville, IN 46410
(NOTE: This designation of a polling place remains in effect until later action by the county executive under state law.)

20. Does this polling place meet Indiana's polling place accessibility requirements? ☒ Yes ☐ No

Precinct Change Reason

21. Briefly state the reason for the precinct change. *(Attach additional sheet if necessary)*
After MER ~~05~~ 07A was combined with MER 05, split was needed.

Additional Information

22. Name and Contact Information Of County Election Staff Person Who Prepared This Form:

23. Does the county have access to Geographic Information System (GIS)? ☒ Yes ☐ No
Name and Contact Information Of County GIS Staff:

24. Does the county use Census Tiger files? ☐ Yes ☒ No

State Office Use Only

25. Type Of Geographic Files Used by County *(If Known By Staff Of The Indiana Election Division Or Office Of Census Data)*

PRECINCT SUMMARY STATEMENT

State Form 13332 (R7/7-06)
Indiana Election Commission (IC 3-11-1.5-15)

(IEC-8)

Name of County: Lake

INSTRUCTIONS: See Indiana Code 3-11-1.5-25 for periods during which precinct boundary changes may NOT take effect.

Indiana Code 3-11-1.5-15 requires that a county include the following items in a proposed precinct establishment order submitted to the Indiana Election Division:

1. A map of each precinct to be established by the proposed order. A county may submit these maps in electronic form.
2. A description of the boundaries of each precinct to be established by the proposed order that identifies any census blocks located entirely within the precinct.
3. An estimated number of voters in each precinct to be established by the proposed order, based on the registration records maintained by the county voter registration office.
4. A statement designating a polling place for the precinct that complies with the polling place accessibility requirements.
5. Any additional information required by rules adopted by the Indiana Election Commission under IC 4-22-2.

General Precinct Information

1. Name Of Proposed Precinct	2. Is this a new precinct?	3. Election Division & STFID Number *(To Be Completed By Election Division)*
MER 06	☒ Yes ☐ No	

4. District Information
Congressional 1 Indiana Senate 3 Indiana House 14

5. Number Of Active Voters *(IC 3-5-2-1.7)*	6. Number Of Inactive Voters	7. Number Of Registered Voters *(Must Equal Total Of Active And Inactive Voters)*
0	0	0

8. Total Number Of Precincts In The County If Submission Is Approved
____ Voting Precincts 6 Non-Voting Precincts

9. Date Of County Executive's Adopted Order	10. Date Of First Election After Precincts Are Approved
	May 5, 2025

11. Precincts Affected By This Proposed Order *(Complete a Precinct Summary Statement for each precinct. Please note that when changing boundaries of one precinct you will need to complete a separate IEC-8 for any other precinct affected by the change.)*
MER 05

12. List Any Attached Documents *(i.e. map 6 of 20 maps, etc.)*
Maps, CBs

Does any portion of the newly established precinct split or divide any of the following?	Yes	No
13. School Corporation District Boundary		
14. City or Town Boundary		
15. City or Town Council District Boundary		
16. Census Block Boundary		
17. Other *(Please Describe)*		

Method of Voting

18. ☐ Optical Scan Ballot Card ☐ Electronic ☒ Combination *(Please Specify)*: _____

19. What is the designated location and address for the polling place for this precinct?
St Constantine & Helen Church Hall
8000 Madison St
Merrillville, IN 46410
(NOTE: This designation of a polling place remains in effect until later action by the county executive under state law.)

20. Does this polling place meet Indiana's polling place accessibility requirements? ☒ Yes ☐ No

Precinct Change Reason

21. Briefly state the reason for the precinct change. *(Attach additional sheet if necessary.)*
After MER 07A was combined with MER 05, split was needed.

Additional Information

22. Name and Contact Information Of County Election Staff Person Who Prepared This Form:

23. Does the county have access to Geographic Information System (GIS)? ☒ Yes ☐ No
Name and Contact Information Of County GIS Staff:

24. Does the county use Census Tiger files? ☐ Yes ☒ No

State Office Use Only

25. Type Of Geographic Files Used by County *(If Known By Staff Of The Indiana Election Division Or Office Of Census Data)*

MER 06

GEOID20

180890423022017	180890425031016
180890423022018	180890425031017
180890423022019	180890425031018
180890423022020	180890425031019
180890423022021	180890425031020
180890423022024	180890425031022
180890423022025	180890425031023
180890423022026	180890425091000
180890423022027	180890425091001
180890423022028	180890425091004
180890423022029	180890425091005
180890423022030	180890425091006
180890423022031	180890425091007
180890423022032	180890425091008
180890423022033	180890425091009
180890423022034	180890425091010
180890423022040	180890425091011
180890423022045	180890425091013
180890423022046	180890425091014
180890425031000	180890425091015
180890425031001	180890425091016
180890425031002	180890425091017
180890425031003	180890425091018
180890425031004	180890425091019
180890425031005	180890425091030
180890425031006	180890425091031
180890425031007	180890425091032
180890425031008	180890425091033
180890425031009	180890425091034
180890425031010	180890425091035
180890425031011	180890425091036
180890425031012	180890425091037
180890425031013	180890425091038
180890425031014	180890425091039
180890425031015	180890425091040

PRECINCT SUMMARY STATEMENT

12 (IEC-8)

State Form 13332 (R7/7-06)
Indiana Election Commission (IC 3-11-1.5-15) **Name of County LAKE**

INSTRUCTIONS: See Indiana Code 3-11-1.5-25 for periods during which precinct boundary changes may **NOT** take effect.
Indiana Code 3-11-1.5-15 requires that a county include the following items in a proposed precinct establishment order submitted to the Indiana Election Division:
1. A map of each precinct to be established by the proposed order. A county may submit these maps in electronic form.
2. A description of the boundaries of each precinct to be established by the proposed order that identifies any census blocks located entirely within the precinct.
3. An estimated number of voters in each precinct to be established by the proposed order, based on the registration records maintained by the county voter registration office.
4. A statement designating a polling place for the precinct that complies with the polling place accessibility requirements.
5. Any additional information required by rules adopted by the Indiana Election Commission under IC 4-22-2.

General Precinct Information

1. Name Of Proposed Precinct	2. Is this a new precinct?	3. Election Division & STFID Number *(To Be Completed By Election Division)*	
SJ 11	☐ Yes X ☐ No		

4. District Information

Congressional 1 Indiana Senate 1 Indiana House 15

5. Number Of Active Voters *(IC 3-5-2-1.7)*	6. Number Of Inactive Voters	7. Number Of Registered Voters *(Must Equal Total Of Active And Inactive Voters)*
1,637	0	1,637

8. Total Number Of Precincts In The County If Submission Is Approved

_____ Voting Precincts 6 Non-Voting Precincts

9. Date Of County Executive's Adopted Order	10. Date Of First Election After Precincts Are Approved
	MAY 5, 2026

11. Precincts Affected By This Proposed Order *(Complete a Precinct Summary Statement for each precinct. Please note that when changing boundaries of one precinct you will need to complete a separate IEC-8 for any other precinct affected by the change.)*

SJ 01

12. List Any Attached Documents *(i.e. map 6 of 20 maps, etc.)*

MAP, CENSUS BLOCKS

Does any portion of the newly established precinct split or divide any of the following?	Yes	No
13. School Corporation District Boundary		X
14. City or Town Boundary		X
15. City or Town Council District Boundary		X
16. Census Block Boundary		X
17. Other *(Please Describe)*		X

Method of Voting

18. ☐ Optical Scan Ballot Card ☐ Electronic X ☐ Combination *(Please Specify)*: MICROVOTE

19. What is the designated location and address for the polling place for this precinct?
LAKE CENTRAL HIGH SCHOOL (DOOR E)
8400 WICKER AVE
SAINT JOHN, IN 46373
*(**NOTE:** This designation of a polling place remains in effect until later action by the county executive under state law.)*

20. Does this polling place meet Indiana's polling place accessibility requirements? ☐ X Yes ☐ No

Precinct Change Reason

21. Briefly state the reason for the precinct change. *(Attach additional sheet if necessary.)*
QUALIZE PRECINCT

Additional Information

22. Name and Contact Information Of County Election Staff Person Who Prepared This Form:
BRENDA WEATHERSPOON 219-755-3795
ANNETTE MELLADY 219-755-3795

23. Does the county have access to Geographic Information System (GIS)? ☐ X Yes ☐ No
Name and Contact Information Of County GIS Staff:
Same as above

24. Does the county use Census Tiger files? ☐ Yes ☐ X No

State Office Use Only

25. Type Of Geographic Files Used by County *(If Known By Staff Of The Indiana Election Division Or Office Of Census Data)*

SJ 11
GEOID20
180890426082000
180890426082001
180890426082002
180890426082004
180890426082005
180890426082006
180890426082007
180890426082009
180890426082011
180890426082012
180890426082013
180890426082014
180890426082015
180890426082016
180890426082017
180890426082023
180890426082024
180890426131006
180890426131009
180890426131012
180890426131013
180890426131032
180890426131034
180890426131035
180890426132014
180890426132015
180890426132016
180890426132017
180890426132018

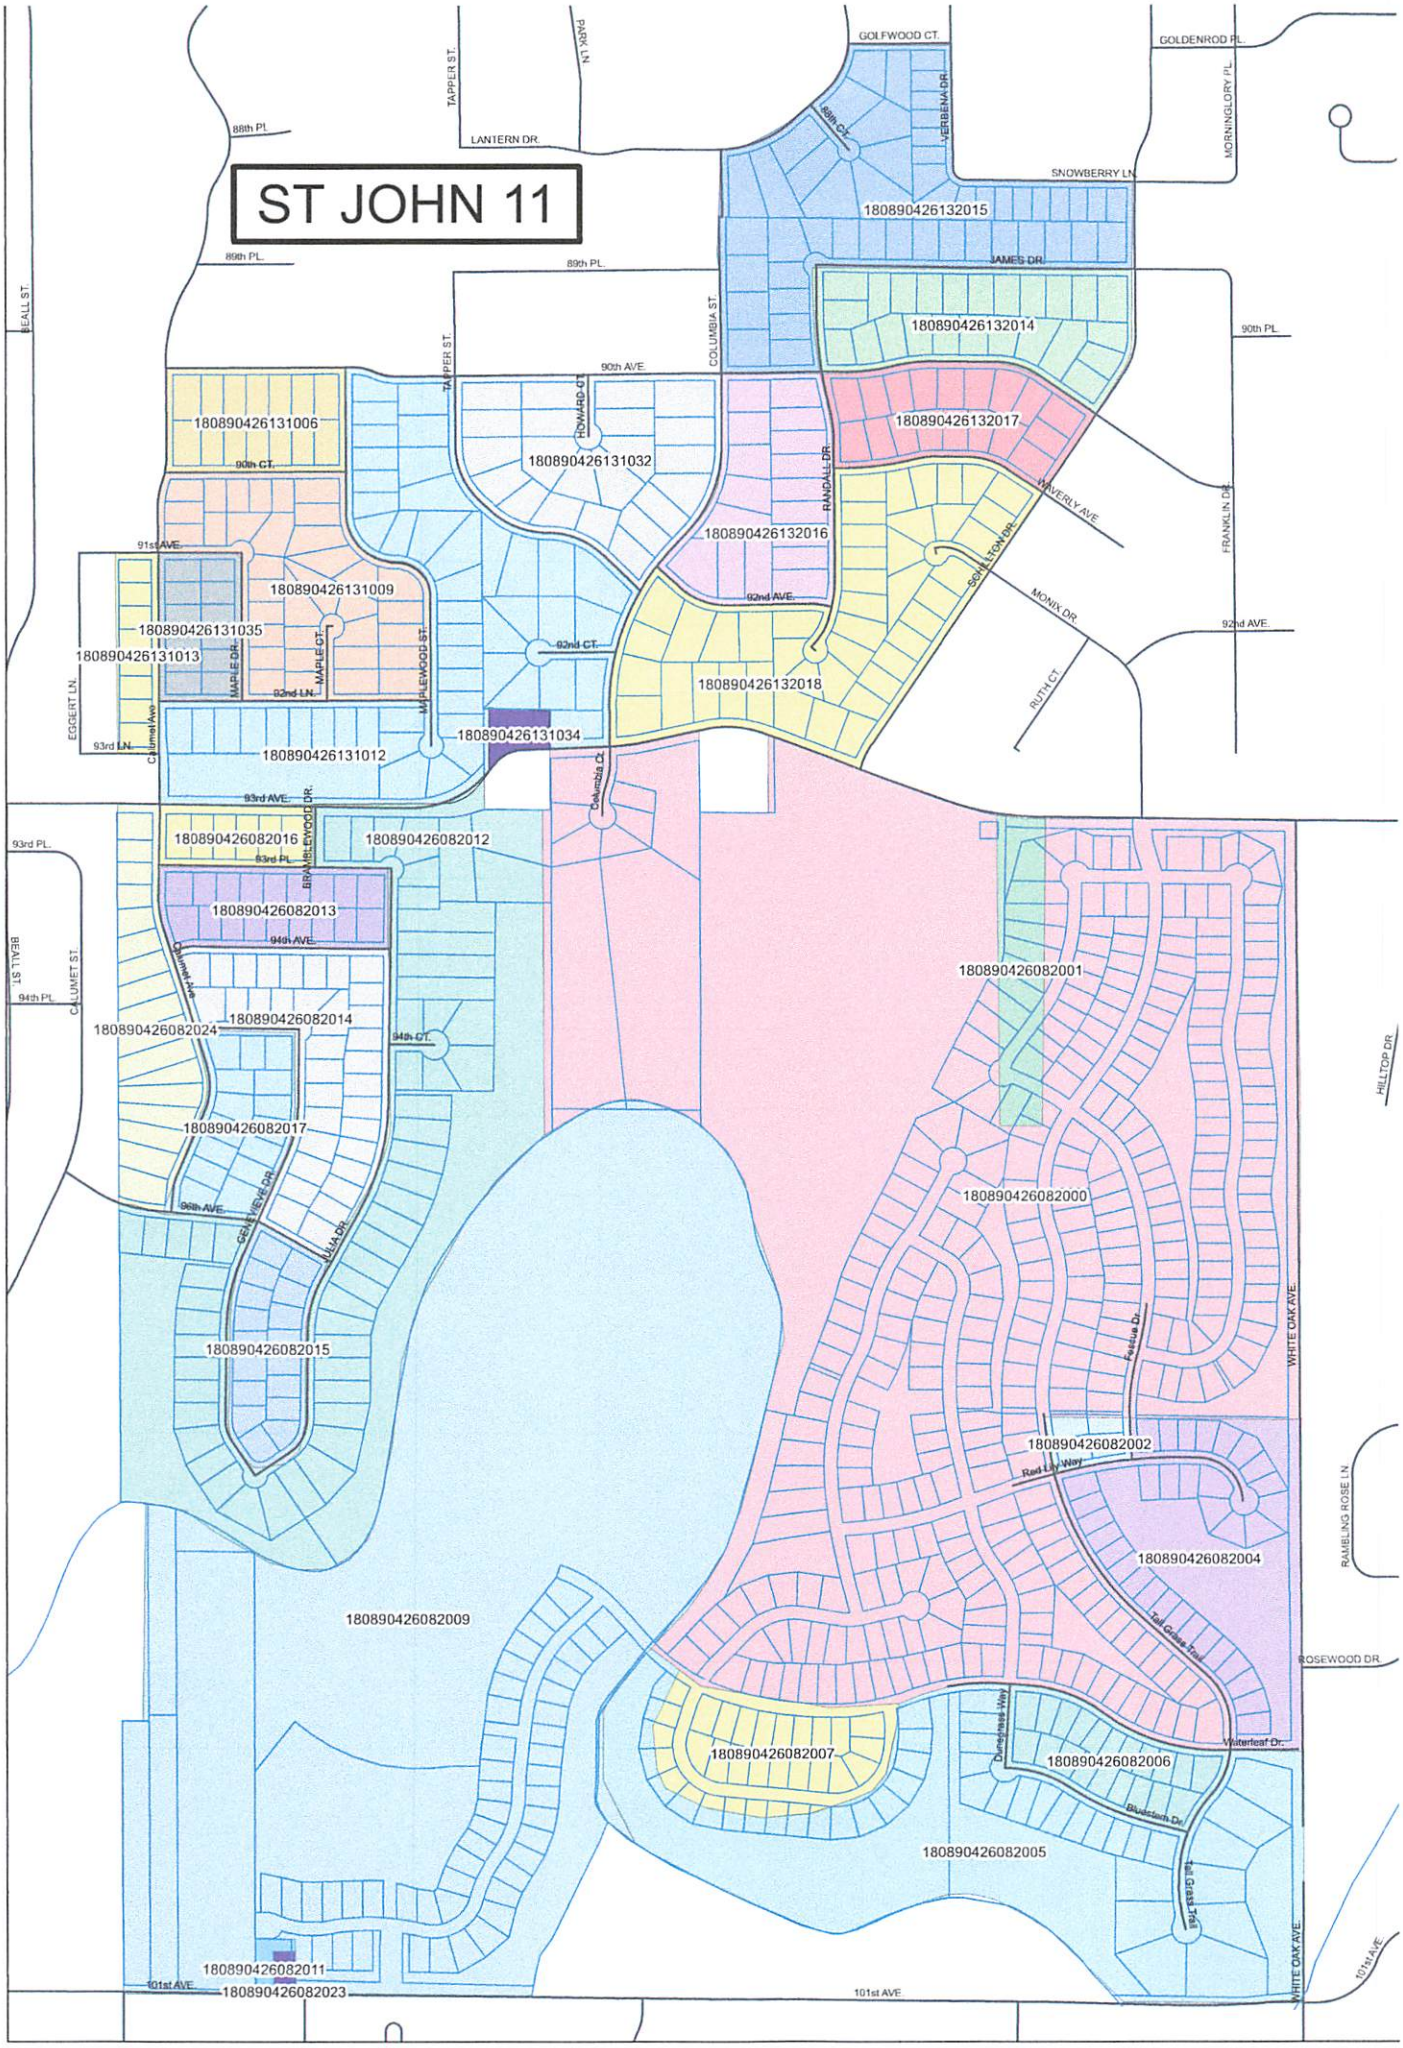
ST JOHN 11
180890426132015
180890426132014
180890426132017
180890426132016
180890426132018
180890426131032
180890426131006
180890426131009
180890426131035
180890426131013
180890426131012
180890426131034
180890426082016
180890426082012
180890426082013
180890426082014
180890426082024
180890426082017
180890426082015
180890426082001
180890426082000
180890426082002
180890426082004
180890426082009
180890426082007
180890426082006
180890426082005
180890426082011
180890426082023
GOLFWOOD CT.
GOLDENROD PL.
LANTERN DR.
SNOWBERRY LN.
JAMES DR.
88th PL.
89th PL.
90th PL.
90th AVE.
90th CT.
91st AVE.
92nd AVE.
92nd CT.
92nd LN.
93rd AVE.
93rd LN.
93rd PL.
94th AVE.
94th CT.
96th AVE.
101st AVE.
TAPPER ST.
PARK LN.
COLUMBIA ST.
HOWARD CT.
RANDALL DR.
WAVERLY AVE.
SOUTHSTON DR.
MONIX DR.
RUTH CT.
FRANKLIN DR.
MORNINGLORY PL.
VERBENA DR.
BEALL ST.
EGGERT LN.
CALUMET AVE
MAPLE DR.
MAPLE CT.
MAPLEWOOD ST.
BRAMBLEWOOD DR.
GEM VIEW DR.
JULIA DR.
Columbia Ct.
CALUMET ST.
HILLTOP DR
WHITE OAK AVE.
Fescue Dr.
Red Lily Way
Tall Grass Trail
Dunchanie Way
Whiteleaf Dr.
Bluestem Dr.
RAMBLING ROSE LN
ROSEWOOD DR

PRECINCT SUMMARY STATEMENT

12 (IEC-8)

State Form 13332 (R7/7-06)

Indiana Election Commission (IC 3-11-1.5-15) **Name of County __LAKE__**

INSTRUCTIONS: See Indiana Code 3-11-1.5-25 for periods during which precinct boundary changes may **NOT** take effect.

Indiana Code 3-11-1.5-15 requires that a county include the following items in a proposed precinct establishment order submitted to the Indiana Election Division:

1. A map of each precinct to be established by the proposed order. A county may submit these maps in electronic form.
2. A description of the boundaries of each precinct to be established by the proposed order that identifies any census blocks located entirely within the precinct.
3. An estimated number of voters in each precinct to be established by the proposed order, based on the registration records maintained by the county voter registration office.
4. A statement designating a polling place for the precinct that complies with the polling place accessibility requirements.
5. Any additional information required by rules adopted by the Indiana Election Commission under IC 4-22-2.

General Precinct Information

1. Name Of Proposed Precinct	2. Is this a new precinct?	3. Election Division & STFID Number *(To Be Completed By Election Division)*	
SJ 01	☐ Yes X ☐ No		

4. District Information

Congressional 1 Indiana Senate 1 Indiana House 15

5. Number Of Active Voters *(IC 3-5-2-1.7)*	6. Number Of Inactive Voters	7. Number Of Registered Voters *(Must Equal Total Of Active And Inactive Voters)*
1,021	74	1,095

8. Total Number Of Precincts In The County If Submission Is Approved

Voting Precincts 6 Non-Voting Precincts

9. Date Of County Executive's Adopted Order	10. Date Of First Election After Precincts Are Approved
	MAY 5, 2026

11. Precincts Affected By This Proposed Order *(Complete a Precinct Summary Statement for each precinct. Please note that when changing boundaries of one precinct you will need to complete a separate IEC-8 for any other precinct affected by the change.)*

SJ 11

12. List Any Attached Documents *(i.e. map 6 of 20 maps, etc.)*

MAP, CENSUS BLOCKS

Does any portion of the newly established precinct split or divide any of the following?	Yes	No
13. School Corporation District Boundary		X
14. City or Town Boundary		X
15. City or Town Council District Boundary		X
16. Census Block Boundary		X
17. Other *(Please Describe)*		X

Method of Voting

18. ☐ Optical Scan Ballot Card ☐ Electronic X ☐ Combination *(Please Specify)*: **MICROVOTE**

19. What is the designated location and address for the polling place for this precinct?

LAKE CENTRAL HIGH SCHOOL (DOOR E)
8400 WICKER AVE
SAINT JOHN, IN 46373

*(**NOTE:** This designation of a polling place remains in effect until later action by the county executive under state law.)*

20. Does this polling place meet Indiana's polling place accessibility requirements? ☐ X Yes ☐ No

Precinct Change Reason

21. Briefly state the reason for the precinct change. *(Attach additional sheet if necessary.)*

QUALIZE PRECINCT

Additional Information

22. Name and Contact Information Of County Election Staff Person Who Prepared This Form:

BRENDA WEATHERSPOON 219-755-3795
ANNETTE MELLADY 219-755-3795

23. Does the county have access to Geographic Information System (GIS)? ☐ X Yes ☐ No

Name and Contact Information Of County GIS Staff:

Same as above

24. Does the county use Census Tiger files? ☐ Yes ☐ X No

State Office Use Only

25. Type Of Geographic Files Used by County *(If Known By Staff Of The Indiana Election Division Or Office Of Census Data)*

SJ 01
GEOID20
180890426081000
180890426102012
180890426102013
180890426122032
180890426122038
180890426132000
180890426132002
180890426132003
180890426132004
180890426132011
180890426132012
180890426132013
180890426132019

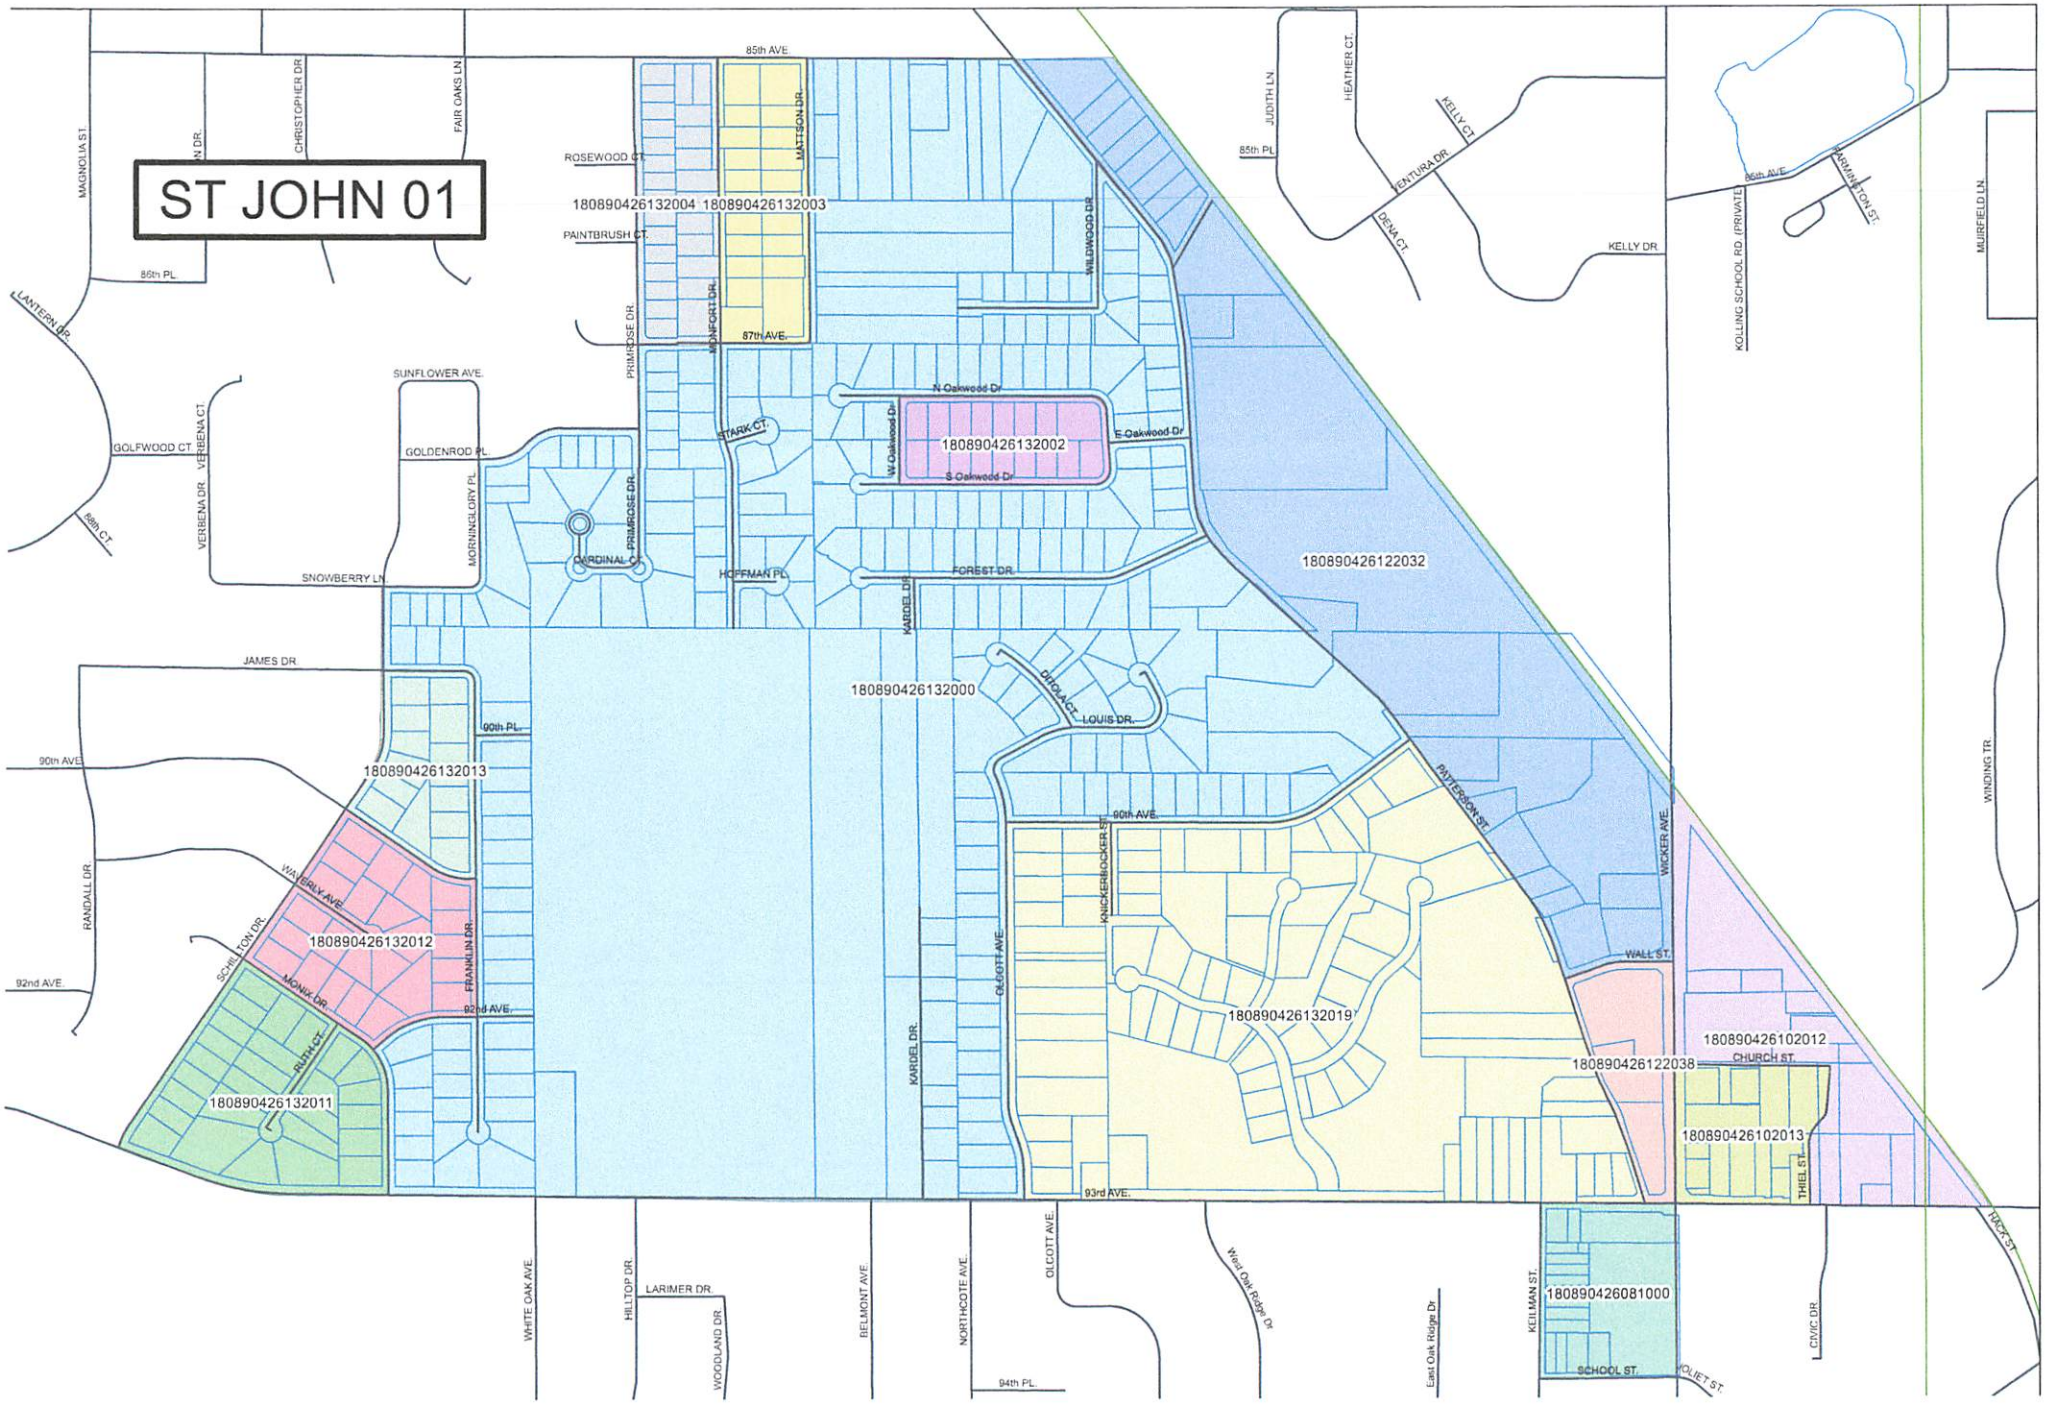
ST JOHN 01
85th AVE.
ROSEWOOD CT.
MATTSON DR.
1808904261320041808904261320003
PAINTBRUSH CT.
MONFORT DR.
87th AVE.
PRIMROSE DR.
WILDWOOD DR.
N Oakwood Dr
W Oakwood Dr
E Oakwood Dr
S Oakwood Dr
1808904261320002
STARK CT.
SUNFLOWER AVE.
GOLDENROD PL.
MORNINGLORY PL.
CARDINAL CT.
HOFFMAN PL.
FOREST DR.
KARDEL DR.
1808904261220032
JAMES DR.
1808904261320000
DUBLACE LOUIS DR.
90th PL.
90th AVE.
1808904261320013
PATTERSON ST.
WICKER AVE.
KNICKERBOCKER ST.
OLCOTT AVE.
WALL ST.
WAVERLY AVE.
SCHELTON DR.
FRANKLIN DR.
1808904261320012
MONK DR.
92nd AVE.
RUTH CT.
1808904261320019
1808904261220381808904261020121
CHURCH ST.
1808904261320111808904261020131
THIEL ST.
93rd AVE.
94th PL.
1808904260810001
SCHOOL ST.
JOLIET ST.
TAFT ST.
WHITE OAK AVE.
HILLTOP DR.
LARIMER DR.
WOODLAND DR.
BELMONT AVE.
NORTHCOTE AVE.
West Oak Ridge Dr.
East Oak Ridge Dr.
KELLMAN ST.
CIVIC DR.
JUDITH LN.
HEATHER CT.
KELLY CT.
VENTURA DR.
DENA CT.
85th PL.
KELLY DR.
KOLLING SCHOOL RD. (PRIVATE)
86th AVE.
HARRINGTON ST.
MUIRFIELD LN.
WINDING TR.
MAGNOLIA ST.
CHRISTOPHER DR.
FAIR OAKS LN.
86th PL.
LANTERN DR.
GOLFWOOD CT.
VERBENA CT.
VERBENA DR.
86th CT.
SNOWBERRY LN.
RANDALL DR.
92nd AVE.

PRECINCT SUMMARY STATEMENT

13

(IEC-8)

State Form 13332 (R7/7-06)

Indiana Election Commission (IC 3-11-1.5-15) **Name of County __LAKE__**

INSTRUCTIONS: See Indiana Code 3-11-1.5-25 for periods during which precinct boundary changes may **NOT** take effect.

Indiana Code 3-11-1.5-15 requires that a county include the following items in a proposed precinct establishment order submitted to the Indiana Election Division:

1. A map of each precinct to be established by the proposed order. A county may submit these maps in electronic form.
2. A description of the boundaries of each precinct to be established by the proposed order that identifies any census blocks located entirely within the precinct.
3. An estimated number of voters in each precinct to be established by the proposed order, based on the registration records maintained by the county voter registration office.
4. A statement designating a polling place for the precinct that complies with the polling place accessibility requirements.
5. Any additional information required by rules adopted by the Indiana Election Commission under IC 4-22-2.

General Precinct Information

1. Name Of Proposed Precinct	2. Is this a new precinct?	3. Election Division & STFID Number *(To Be Completed By Election Division)*	
SJ 20	☐ Yes X ☐ No		

4. District Information

Congressional ____1____ Indiana Senate ____1____ Indiana House ____15____

5. Number Of Active Voters *(IC 3-5-2-1.7)*	6. Number Of Inactive Voters	7. Number Of Registered Voters *(Must Equal Total Of Active And Inactive Voters)*
1,082	30	1,112

8. Total Number Of Precincts In The County If Submission Is Approved

____ Voting Precincts ____6____ Non-Voting Precincts

9. Date Of County Executive's Adopted Order	10. Date Of First Election After Precincts Are Approved
	MAY 5, 2026

11. Precincts Affected By This Proposed Order *(Complete a Precinct Summary Statement for each precinct. Please note that when changing boundaries of one precinct you will need to complete a separate IEC-8 for any other precinct affected by the change.)*

SJ 12

12. List Any Attached Documents *(i.e. map 6 of 20 maps, etc.)*

MAP, CENSUS BLOCKS

Does any portion of the newly established precinct split or divide any of the following?	Yes	No
13. School Corporation District Boundary		X
14. City or Town Boundary		X
15. City or Town Council District Boundary		X
16. Census Block Boundary		X
17. Other *(Please Describe)*		X

Method of Voting

18. ☐ Optical Scan Ballot Card ☐ Electronic X ☐ Combination *(Please Specify)*: **MICROVOTE**

19. What is the designated location and address for the polling place for this precinct?

CLARK MIDDLE SCHOOL (DOOR 1)
8915 W 93RD AVE
SAINT JOHN, IN 46373

*(**NOTE:** This designation of a polling place remains in effect until later action by the county executive under state law.)*

20. Does this polling place meet Indiana's polling place accessibility requirements? ☐ X Yes ☐ No

Precinct Change Reason

21. Briefly state the reason for the precinct change. *(Attach additional sheet if necessary.)*

NEW PRECINCT DUE TO LARGE PRECINCT

Additional Information

22. Name and Contact Information Of County Election Staff Person Who Prepared This Form:

BRENDA WEATHERSPOON 219-755-3795
ANNETTE MELLADY 219-755-3795

23. Does the county have access to Geographic Information System (GIS)? ☐ X Yes ☐ No

Name and Contact Information Of County GIS Staff:

Same as above

24. Does the county use Census Tiger files? ☐ Yes ☐ X No

State Office Use Only

25. Type Of Geographic Files Used by County *(If Known By Staff Of The Indiana Election Division Or Office Of Census Data)*

Item Cover Page

BOARD OF ELECTIONS AGENDA ITEM REPORT

DATE:	July 30, 2025
SUBMITTED BY:	Jessica Messler,Elections
ITEM TYPE:	Elections Agenda Item
AGENDA SECTION:	**Old Business**
SUBJECT:	Map Proposal Discussion (Proposal #2 Items)
SUGGESTED ACTION:	

ATTACHMENTS:
IEC8, Maps, Blocks - Proposal 2.pdf

PRECINCT SUMMARY STATEMENT

(IEC-8)

State Form 13332 (R7/7-06)
Indiana Election Commission (IC 3-11-1.5-15) **Name of County** Lake

INSTRUCTIONS: See Indiana Code 3-11-1.5-25 for periods during which precinct boundary changes may NOT take effect.
Indiana Code 3-11-1.5-15 requires that a county include the following items in a proposed precinct establishment order submitted to the Indiana Election Division:
1. A map of each precinct to be established by the proposed order. A county may submit these maps in electronic form.
2. A description of the boundaries of each precinct to be established by the proposed order that identifies any census blocks located entirely within the precinct.
3. An estimated number of voters in each precinct to be established by the proposed order, based on the registration records maintained by the county voter registration office.
4. A statement designating a polling place for the precinct that complies with the polling place accessibility requirements.
5. Any additional information required by rules adopted by the Indiana Election Commission under IC 4-22-2.

General Precinct Information

1. Name Of Proposed Precinct	2. Is this a new precinct?	3. Election Division & STFID Number *(To Be Completed By Election Division)*
CAL -06	☐ Yes ☑ No	

4. District Information

Congressional 1 Indiana Senate 1 Indiana House 14

5. Number Of Active Voters *(IC 3-5-2-1.7)*	6. Number Of Inactive Voters	7. Number Of Registered Voters *(Must Equal Total Of Active And Inactive Voters)*
1389	150	1539

8. Total Number Of Precincts In The County If Submission Is Approved

_____ Voting Precincts _____ Non-Voting Precincts

9. Date Of County Executive's Adopted Order	10. Date Of First Election After Precincts Are Approved
	May 5, 2026

11. Precincts Affected By This Proposed Order *(Complete a Precinct Summary Statement for each precinct. Please note that when changing boundaries of one precinct you will need to complete a separate IEC-8 for any other precinct affected by the change.)*

CAL-06 & CAL-12

12. List Any Attached Documents *(i.e. map 6 of 20 maps, etc.)*

Census Blocks & Map

Does any portion of the newly established precinct split or divide any of the following?	Yes	No
13. School Corporation District Boundary		✓
14. City or Town Boundary		✓
15. City or Town Council District Boundary		✓
16. Census Block Boundary		✓
17. Other *(Please Describe)*		✓

Method of Voting

18. ☐ Optical Scan Ballot Card ☐ Electronic ☑ Combination *(Please Specify)*: MicroVote

19. What is the designated location and address for the polling place for this precinct?

Calumet High School 6111 W. Ridge Road, Gary, IN 46408

***(NOTE:** This designation of a polling place remains in effect until later action by the county executive under state law.)*

20. Does this polling place meet Indiana's polling place accessibility requirements? ☑ Yes ☐ No

Precinct Change Reason

21. Briefly state the reason for the precinct change. *(Attach additional sheet if necessary.)*

Cost Savings, combine two smaller precincts

Additional Information

22. Name and Contact Information Of County Election Staff Person Who Prepared This Form:

Jessica Messler messljf@lakecountyin.org

23. Does the county have access to Geographic Information System (GIS)? ☑ Yes ☐ No
Name and Contact Information Of County GIS Staff:

Annette Mellady 219-755-3795

24. Does the county use Census Tiger files? ☐ Yes ☑ No

State Office Use Only

25. Type Of Geographic Files Used by County *(If Known By Staff Of The Indiana Election Division Or Office Of Census Data)*

CAL 06
GEOID20
180890413021001
180890413021002
180890413021006
180890413021007
180890413021008
180890413021009
180890413021010
180890413021011
180890413021012
180890413021013
180890414001005
180890414001006
180890414001020
180890414001021
180890414002000
180890414002001
180890414002002
180890414002003
180890414002004
180890414002005
180890414002006
180890414002007
180890414002008

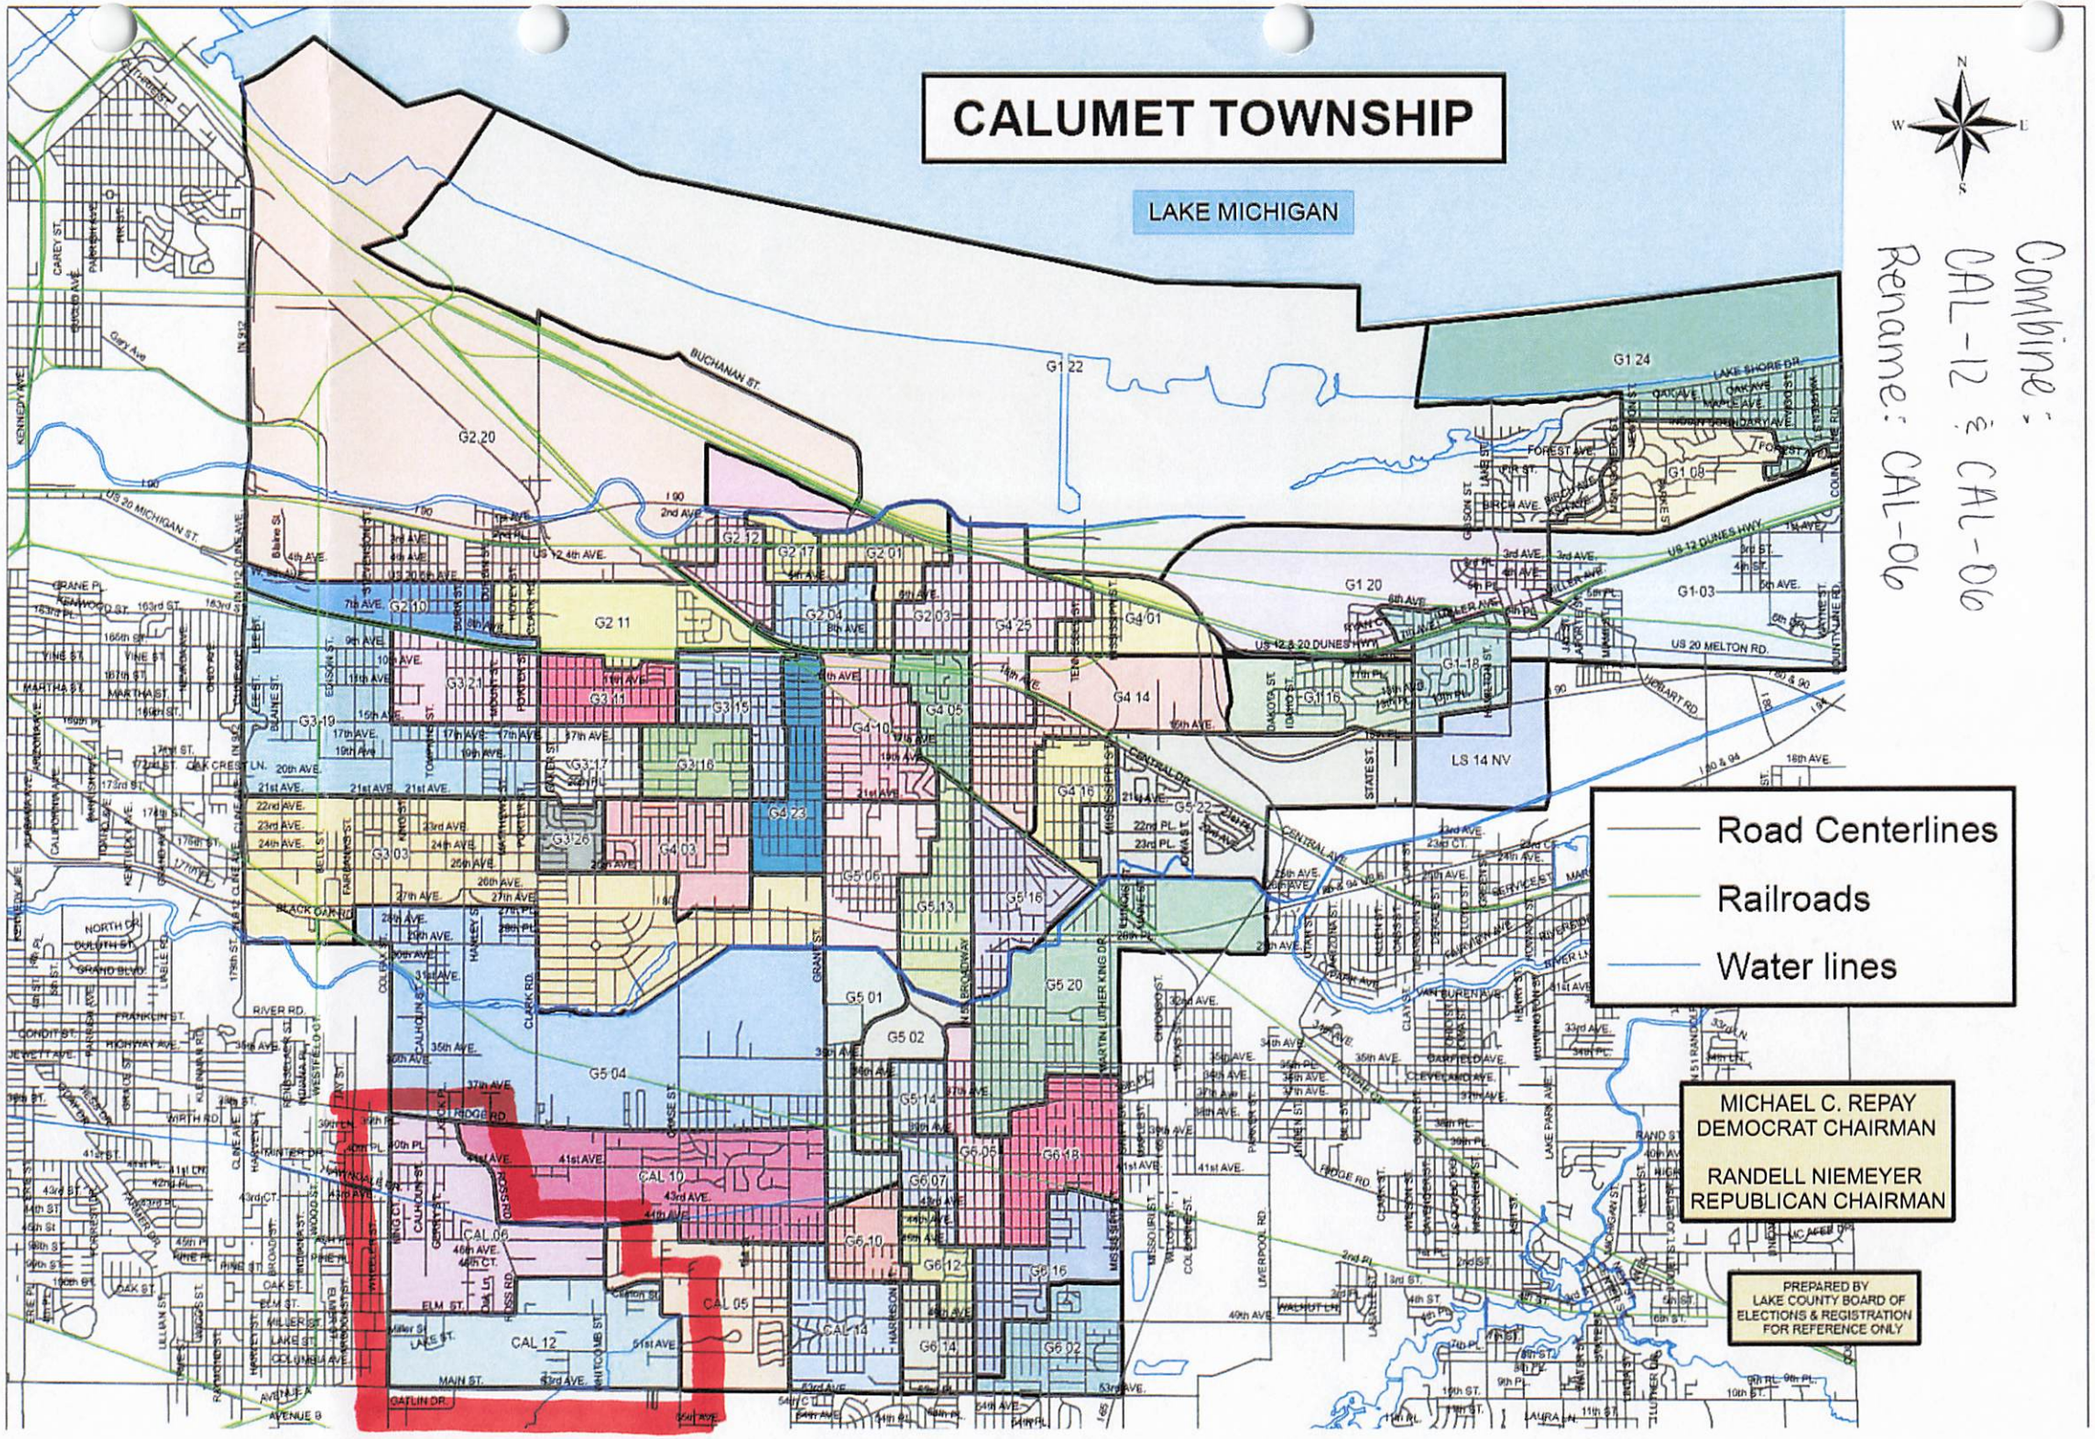
CALUMET TOWNSHIP
LAKE MICHIGAN
Road Centerlines
Railroads
Water lines
MICHAEL C. REPAY
DEMOCRAT CHAIRMAN
RANDELL NIEMEYER
REPUBLICAN CHAIRMAN
PREPARED BY
LAKE COUNTY BOARD OF
ELECTIONS & REGISTRATION
FOR REFERENCE ONLY
Combine:
CAL-12 & CAL-06
Rename: CAL-06

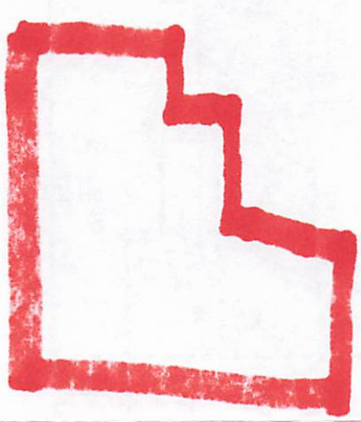

PRECINCT SUMMARY STATEMENT

(IEC-8)

State Form 13332 (R7/7-06)
Indiana Election Commission (IC 3-11-1.5-15) **Name of County** Lake

INSTRUCTIONS: See Indiana Code 3-11-1.5-25 for periods during which precinct boundary changes may NOT take effect.
Indiana Code 3-11-1.5-15 requires that a county include the following items in a proposed precinct establishment order submitted to the Indiana Election Division:
1. A map of each precinct to be established by the proposed order. A county may submit these maps in electronic form.
2. A description of the boundaries of each precinct to be established by the proposed order that identifies any census blocks located entirely within the precinct.
3. An estimated number of voters in each precinct to be established by the proposed order, based on the registration records maintained by the county voter registration office.
4. A statement designating a polling place for the precinct that complies with the polling place accessibility requirements.
5. Any additional information required by rules adopted by the Indiana Election Commission under IC 4-22-2.

General Precinct Information

1. Name Of Proposed Precinct	2. Is this a new precinct?	3. Election Division & STFID Number *(To Be Completed By Election Division)*	
CP-02	☐ Yes ☑ No		

4. District Information
Congressional 1 Indiana Senate 6 Indiana House 19

5. Number Of Active Voters *(IC 3-5-2-1.7)*	6. Number Of Inactive Voters	7. Number Of Registered Voters *(Must Equal Total Of Active And Inactive Voters)*
1776	128	1904

8. Total Number Of Precincts In The County If Submission Is Approved
_____ Voting Precincts _____ Non-Voting Precincts

9. Date Of County Executive's Adopted Order	10. Date Of First Election After Precincts Are Approved
	May 5, 2026

11. Precincts Affected By This Proposed Order *(Complete a Precinct Summary Statement for each precinct. Please note that when changing boundaries of one precinct you will need to complete a separate IEC-8 for any other precinct affected by the change.)*
CP-02 & CP-30

12. List Any Attached Documents *(i.e. map 6 of 20 maps, etc.)*
Census Blocks & Maps

Does any portion of the newly established precinct split or divide any of the following?	Yes	No
13. School Corporation District Boundary		✓
14. City or Town Boundary		✓
15. City or Town Council District Boundary		✓
16. Census Block Boundary		✓
17. Other *(Please Describe)*		✓

Method of Voting

18. ☐ Optical Scan Ballot Card ☐ Electronic ☑ Combination *(Please Specify)*: MicroVote

19. What is the designated location and address for the polling place for this precinct?

Bethel Church 10202 Broadway, Crown Point, IN 46307

***(NOTE:** This designation of a polling place remains in effect until later action by the county executive under state law.)*

20. Does this polling place meet Indiana's polling place accessibility requirements? ☑ Yes ☐ No

Precinct Change Reason

21. Briefly state the reason for the precinct change. *(Attach additional sheet if necessary.)*
Cost Savings, combine two smaller precincts, clean up precinct shape

Additional Information

22. Name and Contact Information Of County Election Staff Person Who Prepared This Form:

Jessica Messler messljf@lakecountyin.org

23. Does the county have access to Geographic Information System (GIS)? ☑ Yes ☐ No
Name and Contact Information Of County GIS Staff:

Annette Mellady 219-755-3795

24. Does the county use Census Tiger files? ☐ Yes ☑ No

State Office Use Only

25. Type Of Geographic Files Used by County *(If Known By Staff Of The Indiana Election Division Or Office Of Census Data)*

PRECINCT SUMMARY STATEMENT

(IEC-8)

State Form 13332 (R7/7-06)
Indiana Election Commission (IC 3-11-1.5-15) **Name of County** LAKE

INSTRUCTIONS: See Indiana Code 3-11-1.5-25 for periods during which precinct boundary changes may **NOT** take effect.
Indiana Code 3-11-1.5-15 requires that a county include the following items in a proposed precinct establishment order submitted to the Indiana Election Division:
1. A map of each precinct to be established by the proposed order. A county may submit these maps in electronic form.
2. A description of the boundaries of each precinct to be established by the proposed order that identifies any census blocks located entirely within the precinct.
3. An estimated number of voters in each precinct to be established by the proposed order, based on the registration records maintained by the county voter registration office.
4. A statement designating a polling place for the precinct that complies with the polling place accessibility requirements.
5. Any additional information required by rules adopted by the Indiana Election Commission under IC 4-22-2.

General Precinct Information

1. Name Of Proposed Precinct	2. Is this a new precinct?	3. Election Division & STFID Number (To Be Completed By Election Division)	
CP-02	☒ Yes ☒ No		

4. District Information
Congressional 1 Indiana Senate 6 Indiana House 19

5. Number Of Active Voters (IC 3-5-2-1.7)	6. Number Of Inactive Voters	7. Number Of Registered Voters (Must Equal Total Of Active And Inactive Voters)
909	75	984

8. Total Number Of Precincts In The County If Submission Is Approved
_____ Voting Precincts _____ Non-Voting Precincts

9. Date Of County Executive's Adopted Order	10. Date Of First Election After Precincts Are Approved
	MAY 5, 2026

11. Precincts Affected By This Proposed Order *(Complete a Precinct Summary Statement for each precinct. Please note that when changing boundaries of one precinct you will need to complete a separate IEC-8 for any other precinct affected by the change.)*
CP-02 & CP-30

12. List Any Attached Documents *(i.e. map 6 of 20 maps, etc.)*
Census Blocks + MAPS (CP1 Map & CP2 Map)

Does any portion of the newly established precinct split or divide any of the following?	Yes	No
13. School Corporation District Boundary		X
14. City or Town Boundary		X
15. City or Town Council District Boundary		X
16. Census Block Boundary		X
17. Other *(Please Describe)*		X

Method of Voting

18. ☐ Optical Scan Ballot Card ☐ Electronic ☒ Combination *(Please Specify)*: MICROVOTE

19. What is the designated location and address for the polling place for this precinct?
BETHEL CHURCH
10202 BROADWAY
CROWN POINT, IN 46307
(***NOTE:*** *This designation of a polling place remains in effect until later action by the county executive under state law.)*

20. Does this polling place meet Indiana's polling place accessibility requirements? ☒ Yes ☐ No

Precinct Change Reason

21. Briefly state the reason for the precinct change. *(Attach additional sheet if necessary.)*
COMBINE CP-02 (part) with CP-30. Cost Savings

Additional Information

22. Name and Contact Information Of County Election Staff Person Who Prepared This Form:
Jessica Messler messljf@lakecountyin.org

23. Does the county have access to Geographic Information System (GIS)? ☒ Yes ☐ No
Name and Contact Information Of County GIS Staff:
Annette Mellady 219-755-3795

24. Does the county use Census Tiger files? ☐ Yes ☒ No

State Office Use Only

25. Type Of Geographic Files Used by County *(If Known By Staff Of The Indiana Election Division Or Office Of Census Data)*

PRECINCT SUMMARY STATEMENT

(IEC-8)

State Form 13332 (R7/7-06)

Indiana Election Commission (IC 3-11-1.5-15) **Name of County** LAKE

INSTRUCTIONS: See Indiana Code 3-11-1.5-25 for periods during which precinct boundary changes may **NOT** take effect.

Indiana Code 3-11-1.5-15 requires that a county include the following items in a proposed precinct establishment order submitted to the Indiana Election Division:

1. A map of each precinct to be established by the proposed order. A county may submit these maps in electronic form.
2. A description of the boundaries of each precinct to be established by the proposed order that identifies any census blocks located entirely within the precinct.
3. An estimated number of voters in each precinct to be established by the proposed order, based on the registration records maintained by the county voter registration office.
4. A statement designating a polling place for the precinct that complies with the polling place accessibility requirements.
5. Any additional information required by rules adopted by the Indiana Election Commission under IC 4-22-2.

General Precinct Information

1. Name Of Proposed Precinct	2. Is this a new precinct?	3. Election Division & STFID Number *(To Be Completed By Election Division)*
CP-02 (formally CP30)	☒ Yes ☒ No	

4. District Information

Congressional 1 Indiana Senate 6 Indiana House 19

5. Number Of Active Voters *(IC 3-5-2-1.7)*	6. Number Of Inactive Voters	7. Number Of Registered Voters *(Must Equal Total Of Active And Inactive Voters)*
867	53	920

8. Total Number Of Precincts In The County If Submission Is Approved

_____ Voting Precincts _____ Non-Voting Precincts

9. Date Of County Executive's Adopted Order	10. Date Of First Election After Precincts Are Approved
	MAY 5, 2026

11. Precincts Affected By This Proposed Order *(Complete a Precinct Summary Statement for each precinct. Please note that when changing boundaries of one precinct you will need to complete a separate IEC-8 for any other precinct affected by the change.)*

CP-30 & CP-02

12. List Any Attached Documents *(i.e. map 6 of 20 maps, etc.)*

Census Blocks + Maps (CP1 Map & CP2 MAP)

Does any portion of the newly established precinct split or divide any of the following?	Yes	No
13. School Corporation District Boundary		X
14. City or Town Boundary		X
15. City or Town Council District Boundary		X
16. Census Block Boundary		X
17. Other *(Please Describe)*		X

Method of Voting

18. ☐ Optical Scan Ballot Card ☐ Electronic ☒ Combination *(Please Specify)*: MicroVote

19. What is the designated location and address for the polling place for this precinct?

BETHEL CHURCH
10202 BROADWAY
CROWN POINT, IN 46307

(***NOTE:*** *This designation of a polling place remains in effect until later action by the county executive under state law.)*

20. Does this polling place meet Indiana's polling place accessibility requirements? ☒ Yes ☐ No

Precinct Change Reason

21. Briefly state the reason for the precinct change. *(Attach additional sheet if necessary.)*

Combine CP-02 (Part) with CP-30. Cost Savings

Additional Information

22. Name and Contact Information Of County Election Staff Person Who Prepared This Form:

Jessica Messler messljf@lakecountyin.org

23. Does the county have access to Geographic Information System (GIS)? ☒ Yes ☐ No

Name and Contact Information Of County GIS Staff:

Annette Mellady 219 755 3795

24. Does the county use Census Tiger files? ☐ Yes ☒ No

State Office Use Only

25. Type Of Geographic Files Used by County *(If Known By Staff Of The Indiana Election Division Or Office Of Census Data)*

02

CP 30

GEOID20

180890430031000
180890430031001
180890430031002
180890430031003
180890430031004
180890430031005
180890430031006
180890430031007
180890430031008
180890430031009
180890430031010
180890430031011
180890430031012
180890430031014
180890430031015
180890430031016
180890430041014
180890430041015
180890430041016
180890430042000
180890430042001
180890430042002
180890430042003
180890430042004
180890430042008
180890430042009
180890430042010
180890430042011
180890430042012
180890430042013
180890430042014
180890430042015
180890430042016
180890430042017
180890430042018
180890430042019
180890430042023
180890430042027
180890430042028
180890430042029
180890432032023
180890432032035
180890432032036

CP 1 MAP Rename: CP-02 Combine: CP-02 + CP-30 (part)

(see map CP2 for further clarification)

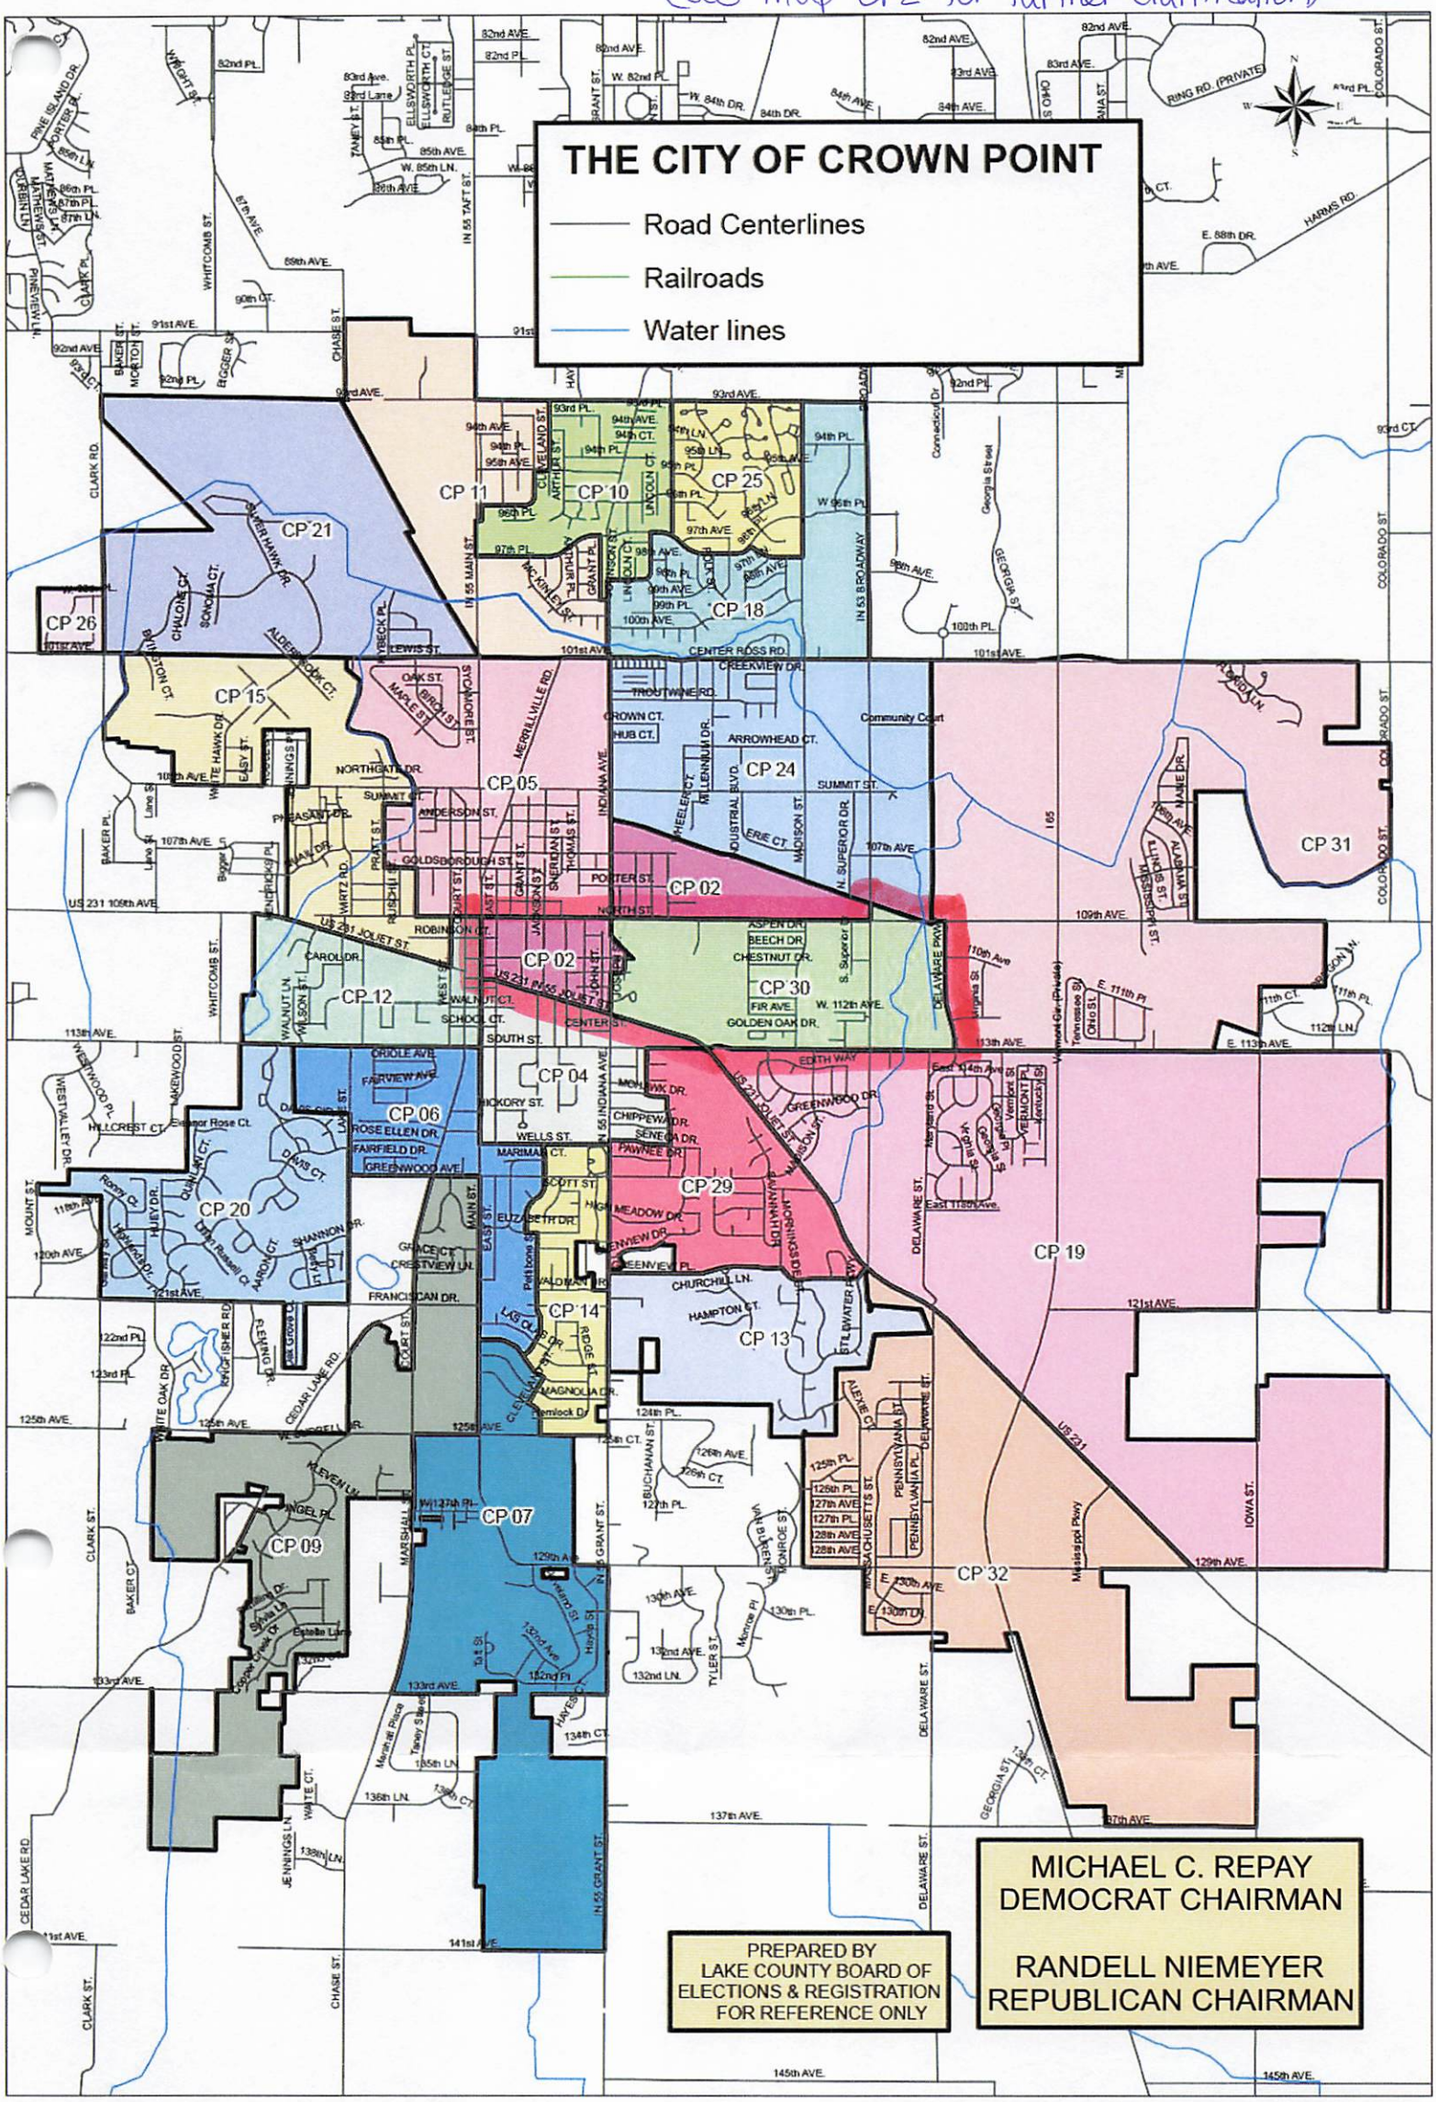

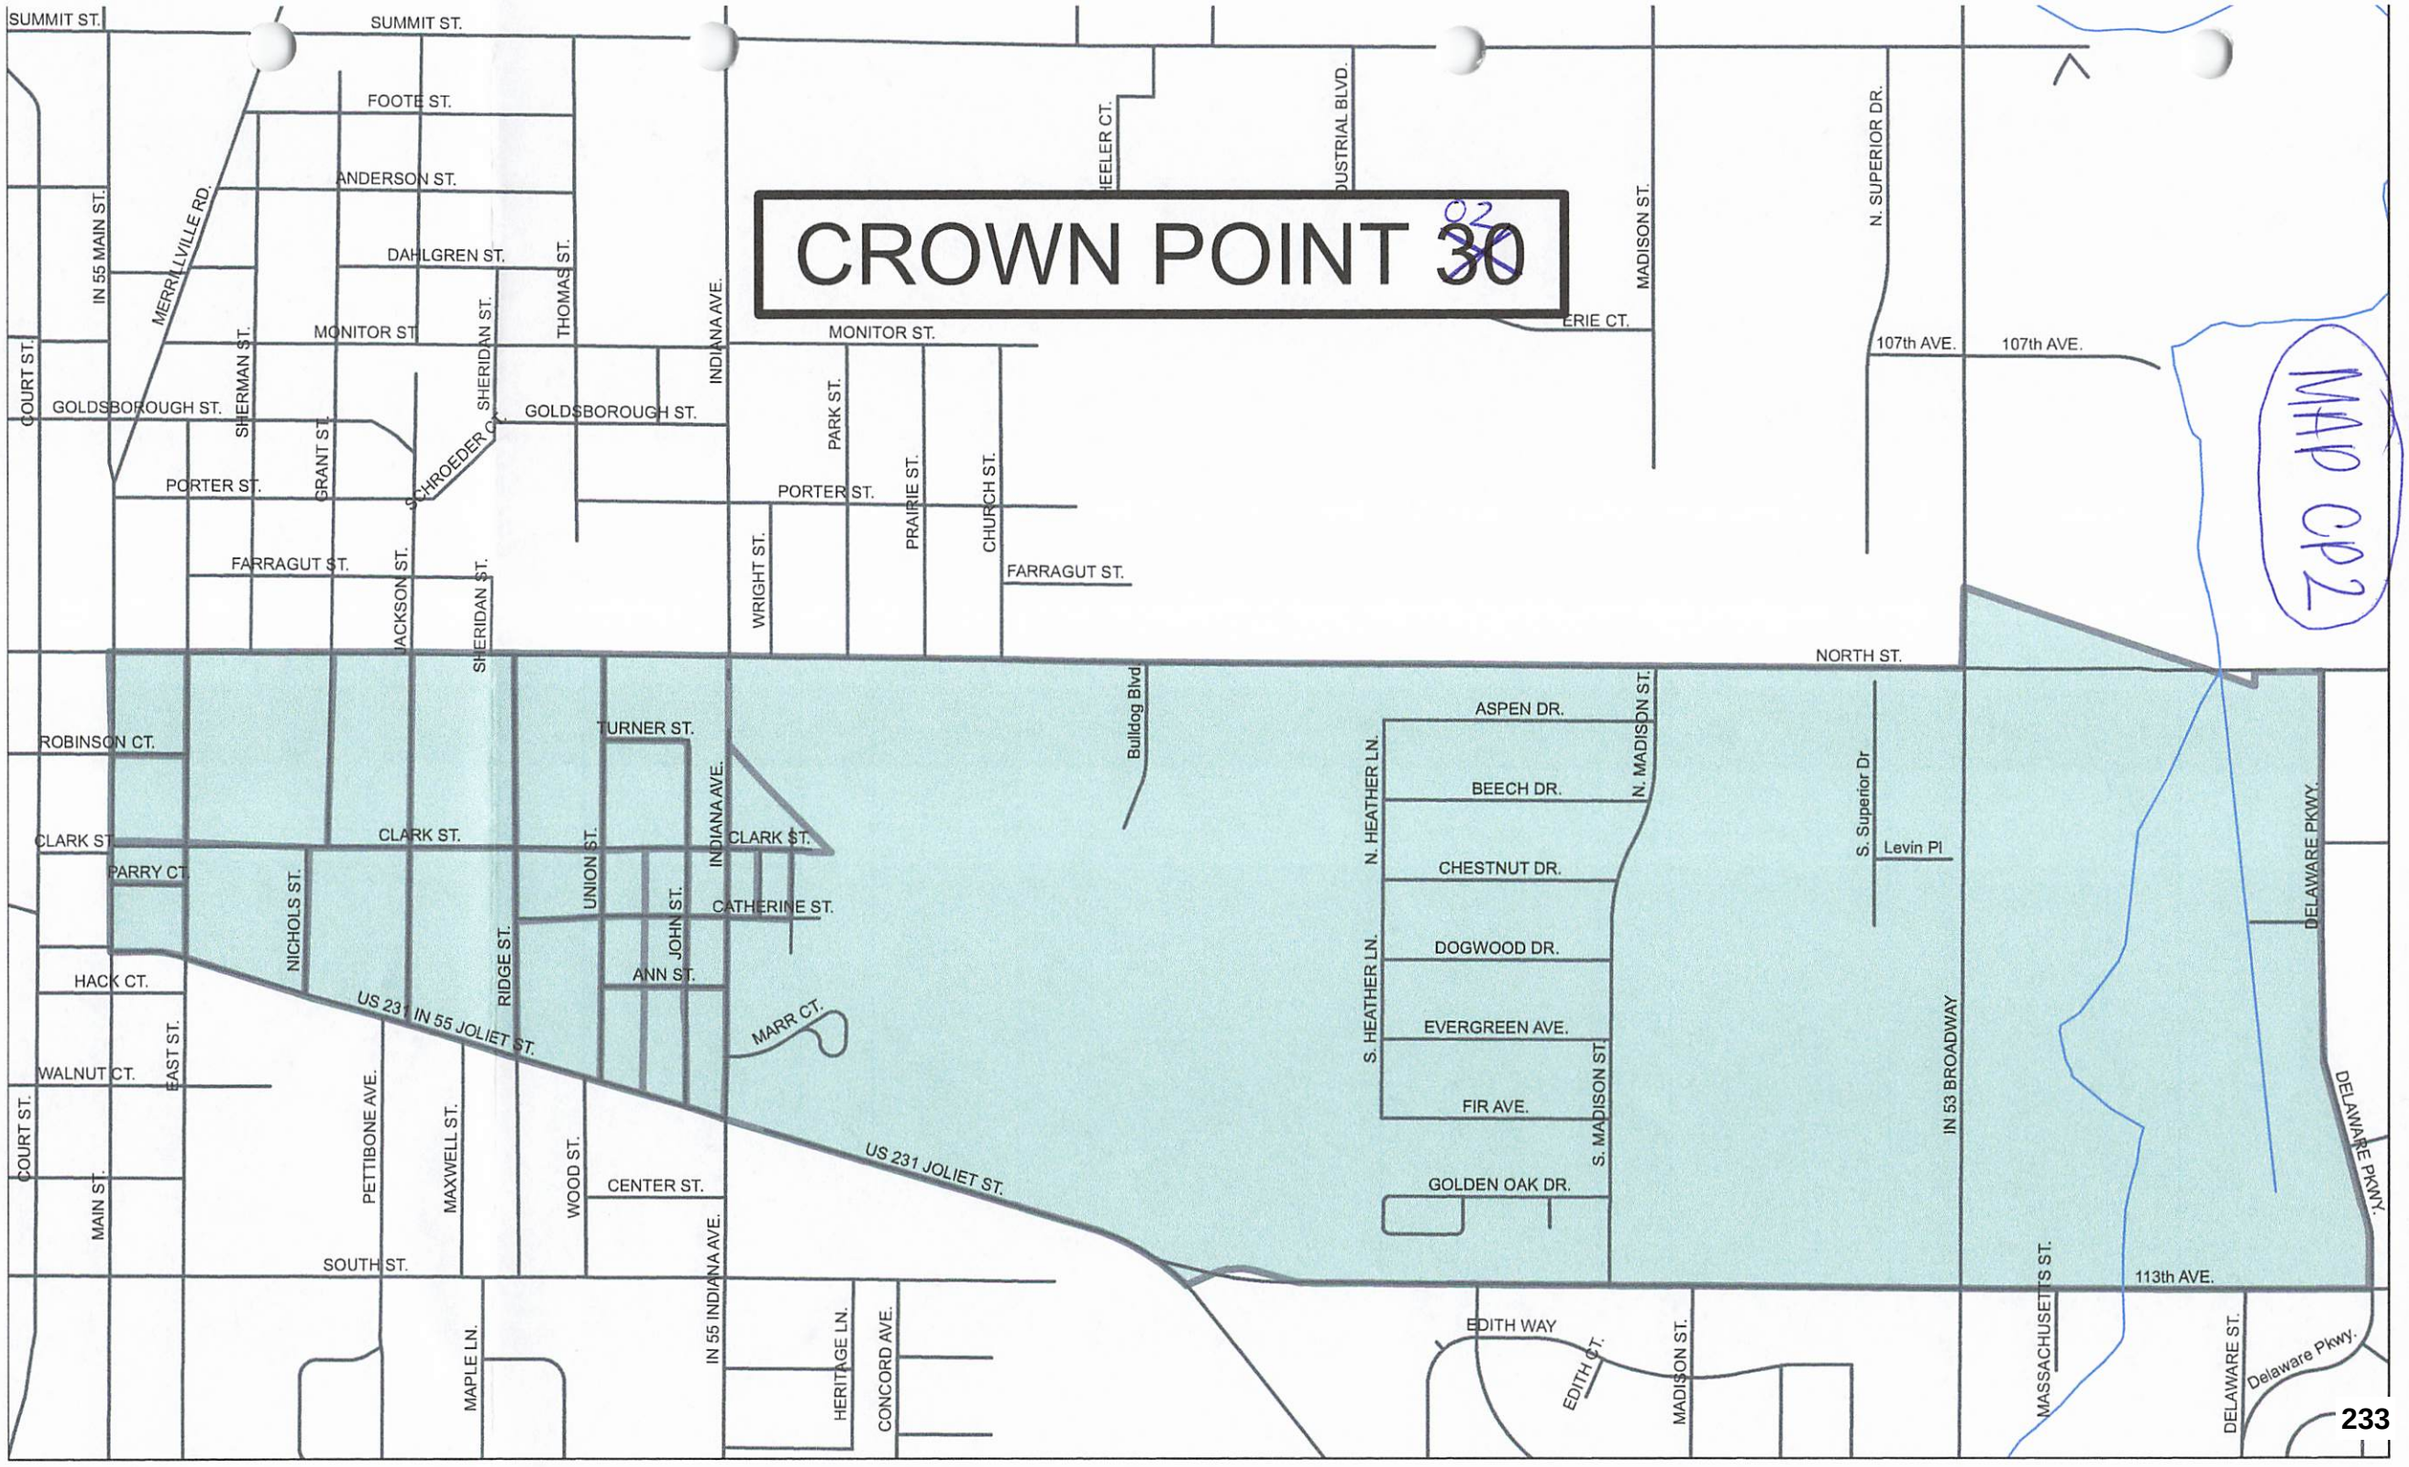
CROWN POINT 30
SUMMIT ST.
FOOTE ST.
ANDERSON ST.
DAHLGREN ST.
MONITOR ST.
GOLDSBOROUGH ST.
PORTER ST.
FARRAGUT ST.
NORTH ST.
CLARK ST.
PARRY CT.
HACK CT.
WALNUT CT.
SOUTH ST.
CENTER ST.
TURNER ST.
CATHERINE ST.
ANN ST.
MARR CT.
ROBINSON CT.
ASPEN DR.
BEECH DR.
CHESTNUT DR.
DOGWOOD DR.
EVERGREEN AVE.
FIR AVE.
GOLDEN OAK DR.
EDITH WAY
EDITH CT.
ERIE CT.
107th AVE.
113th AVE.
MERRILLVILLE RD.
IN 55 MAIN ST.
COURT ST.
SHERMAN ST.
GRANT ST.
SCHROEDER CK.
SHERIDAN ST.
THOMAS ST.
INDIANA AVE.
JACKSON ST.
WRIGHT ST.
PARK ST.
PRAIRIE ST.
CHURCH ST.
MADISON ST.
N. SUPERIOR DR.
Bulldog Blvd
N. HEATHER LN.
S. HEATHER LN.
N. MADISON ST.
S. MADISON ST.
S. Superior Dr
Levin Pl
IN 53 BROADWAY
DELAWARE PKWY.
Delaware Pkwy.
MASSACHUSETTS ST.
DELAWARE ST.
UNION ST.
JOHN ST.
NICHOLS ST.
RIDGE ST.
EAST ST.
MAIN ST.
PETTIBONE AVE.
MAXWELL ST.
WOOD ST.
MAPLE LN.
IN 55 INDIANA AVE.
HERITAGE LN.
CONCORD AVE.
US 231 IN 55 JOLIET ST.
US 231 JOLIET ST.
Map Cp2

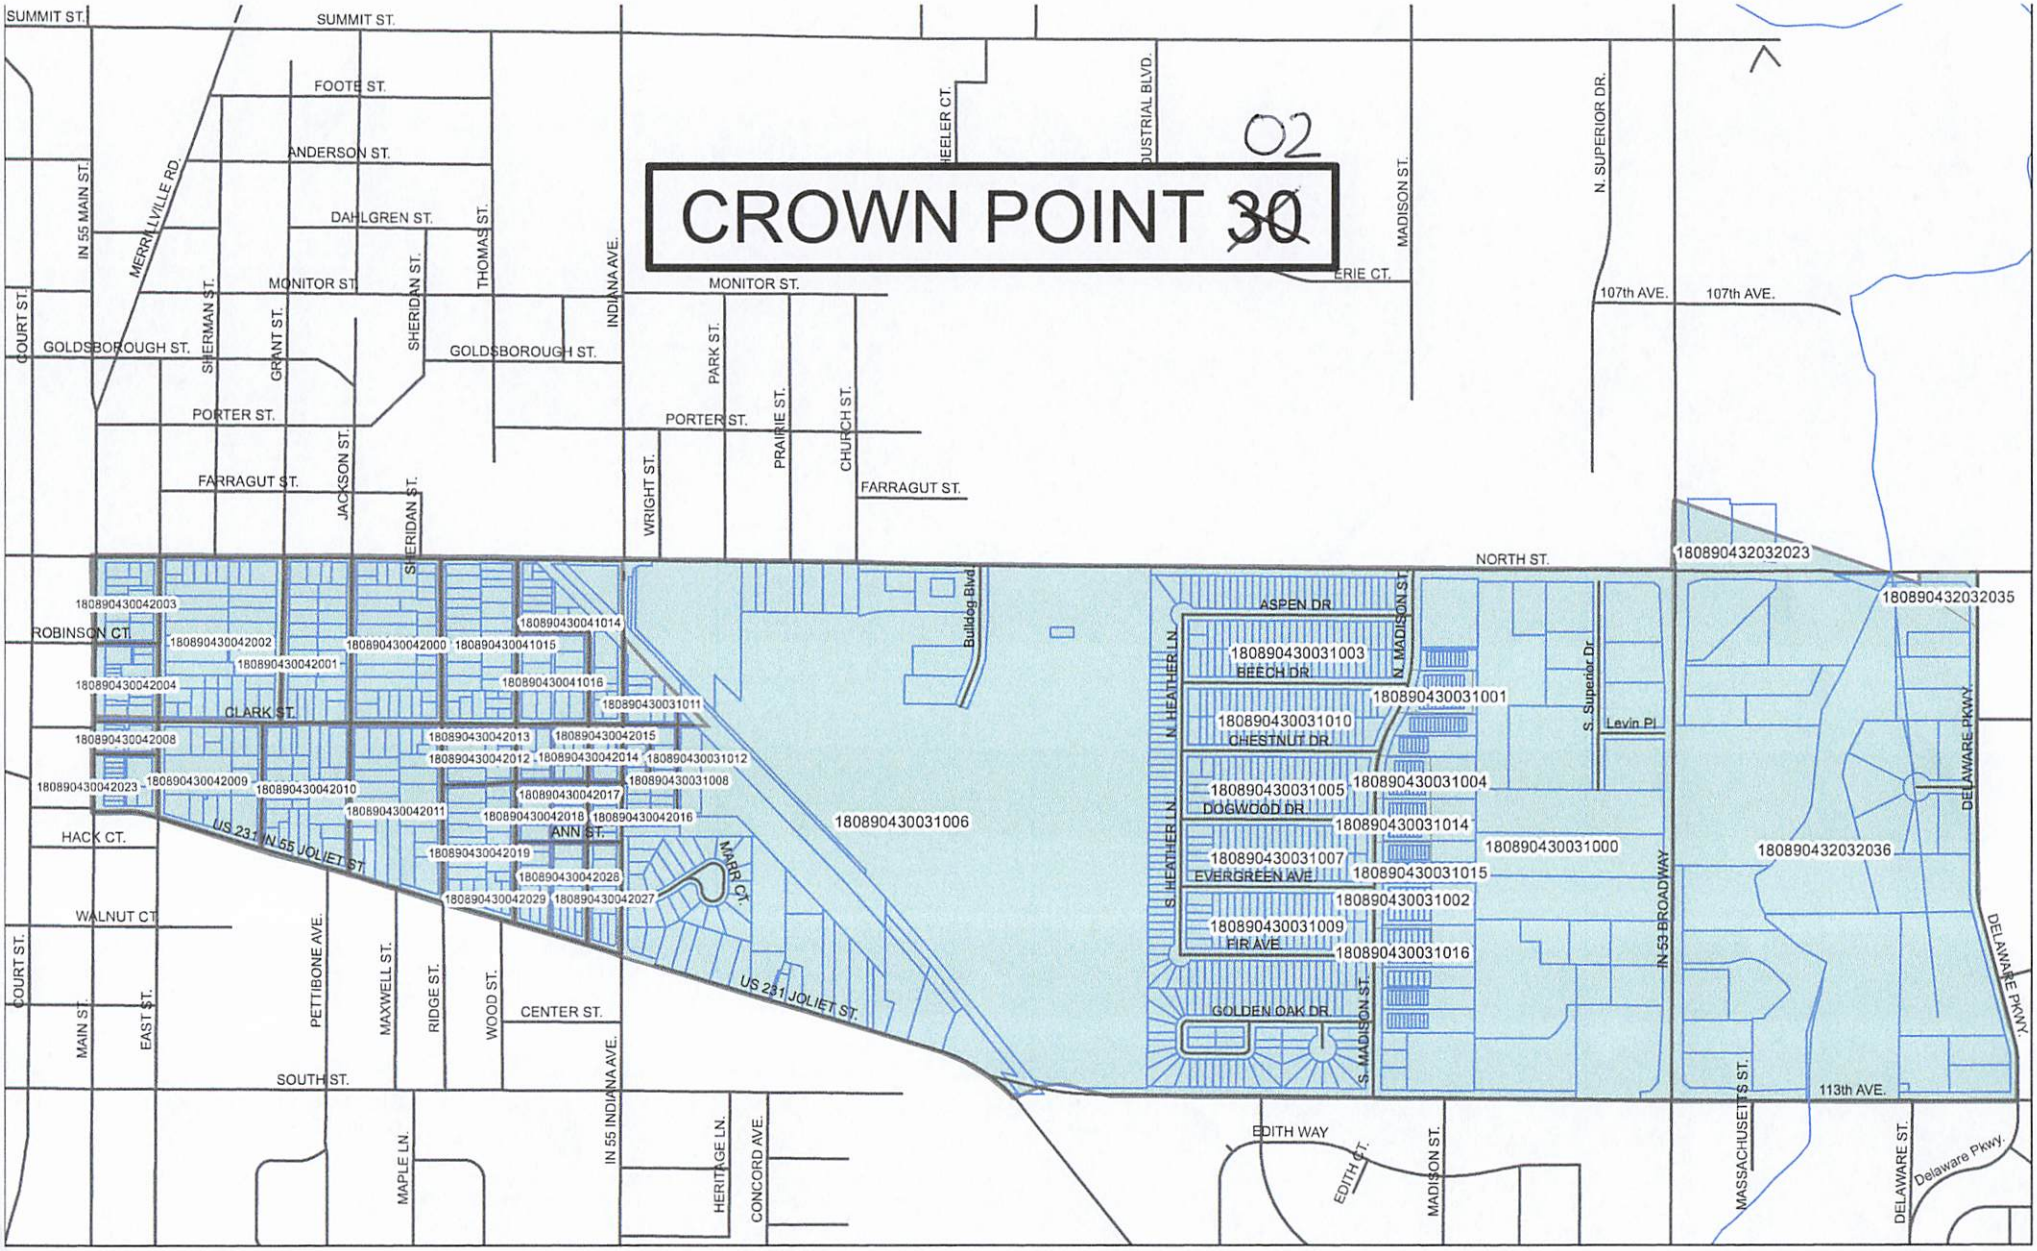
CROWN POINT 30
02
SUMMIT ST.
FOOTE ST.
ANDERSON ST.
DAHLGREN ST.
MONITOR ST.
GOLDSBOROUGH ST.
PORTER ST.
FARRAGUT ST.
NORTH ST.
ROBINSON CT.
CLARK ST.
HACK CT.
WALNUT CT.
ASPEN DR.
BEECH DR.
CHESTNUT DR.
DOGWOOD DR.
EVERGREEN AVE.
FIR AVE.
GOLDEN OAK DR.
ERIE CT.
107th AVE.
113th AVE.
EDITH WAY
EDITH CT.
ANN ST.
MARR CT.
Levin Pl
Bulldog Blvd
MERRILLVILLE RD.
IN 55 MAIN ST.
COURT ST.
SHERMAN ST.
GRANT ST.
THOMAS ST.
INDIANA AVE.
SHERIDAN ST.
JACKSON ST.
WRIGHT ST.
PARK ST.
PRAIRIE ST.
CHURCH ST.
HEELER CT.
DUSTRIAL BLVD.
MADISON ST.
N. SUPERIOR DR.
S. Superior Dr.
N. HEATHER LN.
S. HEATHER LN.
N. MADISON ST.
S. MADISON ST.
IN 53 BROADWAY
DELAWARE PKWY.
Delaware Pkwy.
MASSACHUSETTS ST.
DELAWARE ST.
US 231 JOLIET ST.
IN 55 JOLIET ST.
MAIN ST.
EAST ST.
PETTIBONE AVE.
MAXWELL ST.
RIDGE ST.
WOOD ST.
CENTER ST.
SOUTH ST.
MAPLE LN.
IN 55 INDIANA AVE.
HERITAGE LN.
CONCORD AVE.
180890430042003
180890430042002
180890430042001
180890430042004
180890430042008
180890430042009
180890430042023
180890430042010
180890430042011
180890430042013
180890430042012
180890430042015
180890430042014
180890430042017
180890430042018
180890430042016
180890430042019
180890430042028
180890430042029
180890430042027
180890430041014
180890430042000
180890430041015
180890430041016
180890430031011
180890430031012
180890430031008
180890430031006
180890430031003
180890430031001
180890430031010
180890430031005
180890430031004
180890430031014
180890430031007
180890430031000
180890430031015
180890430031002
180890430031009
180890430031016
180890432032023
180890432032035
180890432032036

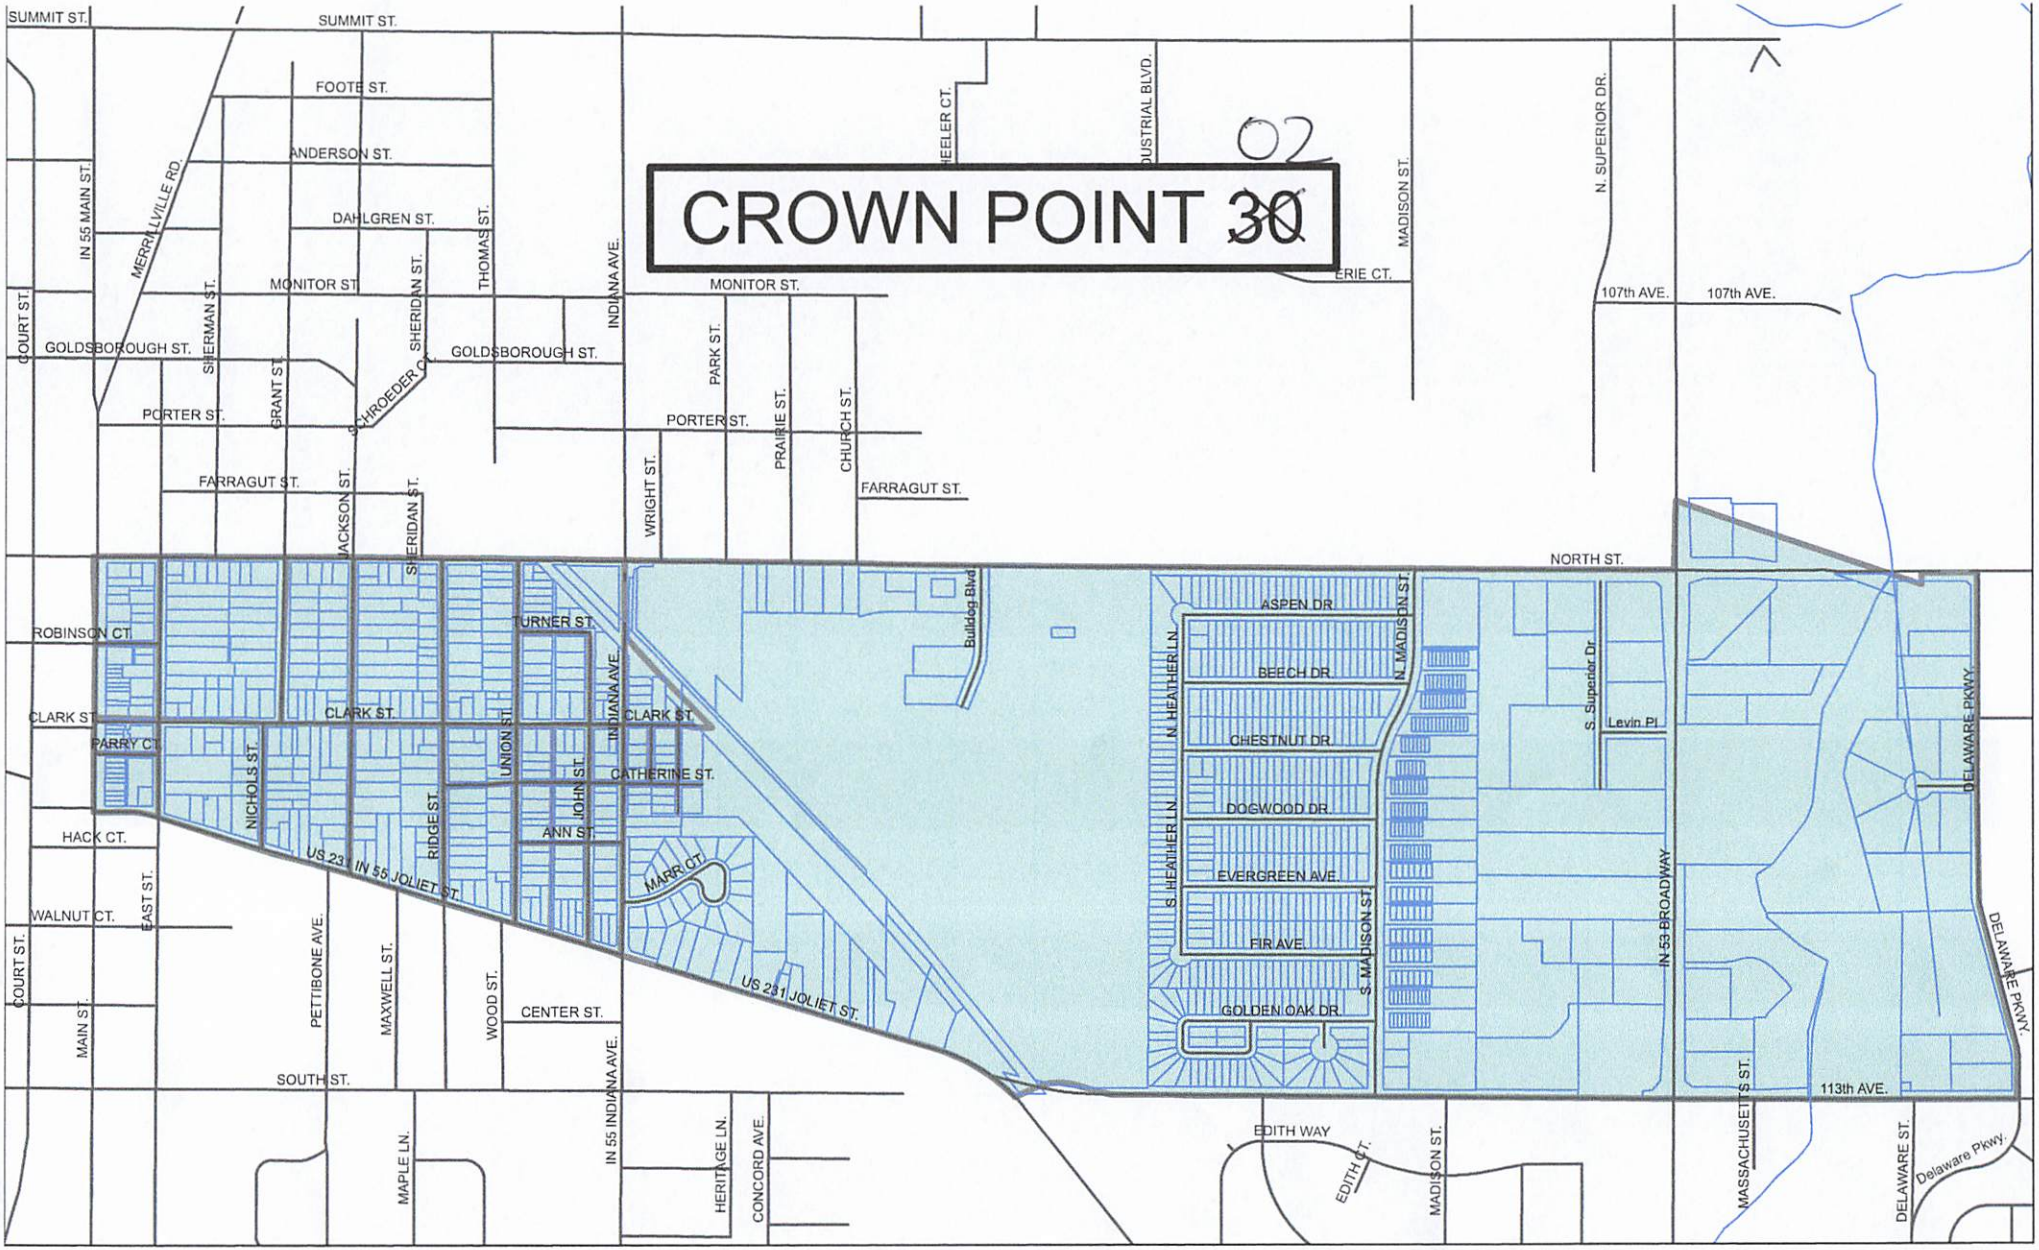
CROWN POINT 30
02
SUMMIT ST.
FOOTE ST.
ANDERSON ST.
DAHLGREN ST.
MONITOR ST.
GOLDSBOROUGH ST.
PORTER ST.
FARRAGUT ST.
NORTH ST.
ROBINSON CT.
CLARK ST.
PARRY CT.
HACK CT.
WALNUT CT.
SOUTH ST.
CENTER ST.
TURNER ST.
CATHERINE ST.
ANN ST.
MARR CT.
ERIE CT.
107th AVE.
113th AVE.
ASPEN DR.
BEECH DR.
CHESTNUT DR.
DOGWOOD DR.
EVERGREEN AVE.
FIR AVE.
GOLDEN OAK DR.
EDITH WAY
EDITH CT.
Levin Pl
Bulldog Blvd
MERRILLVILLE RD.
IN 55 MAIN ST.
COURT ST.
SHERMAN ST.
GRANT ST.
SCHROEDER CT.
SHERIDAN ST.
THOMAS ST.
INDIANA AVE.
JACKSON ST.
WRIGHT ST.
PARK ST.
PRAIRIE ST.
CHURCH ST.
HEELER CT.
DUSTRIAL BLVD.
MADISON ST.
N. SUPERIOR DR.
S. Superior Dr.
N. HEATHER LN.
S. HEATHER LN.
N. MADISON ST.
S. MADISON ST.
IN 53 BROADWAY
DELAWARE PKWY.
Delaware Pkwy.
MASSACHUSETTS ST.
DELAWARE ST.
NICHOLS ST.
UNION ST.
JOHN ST.
RIDGE ST.
EAST ST.
MAIN ST.
PETTIBONE AVE.
MAXWELL ST.
WOOD ST.
MAPLE LN.
HERITAGE LN.
CONCORD AVE.
IN 55 INDIANA AVE.
US 231 IN 55 JOLIET ST.
US 231 JOLIET ST.

PRECINCT SUMMARY STATEMENT

(IEC-8)

State Form 13332 (R7/7-06)
Indiana Election Commission (IC 3-11-1.5-15) **Name of County** Lake

INSTRUCTIONS: See Indiana Code 3-11-1.5-25 for periods during which precinct boundary changes may NOT take effect.
Indiana Code 3-11-1.5-15 requires that a county include the following items in a proposed precinct establishment order submitted to the Indiana Election Division:
1. A map of each precinct to be established by the proposed order. A county may submit these maps in electronic form.
2. A description of the boundaries of each precinct to be established by the proposed order that identifies any census blocks located entirely within the precinct.
3. An estimated number of voters in each precinct to be established by the proposed order, based on the registration records maintained by the county voter registration office.
4. A statement designating a polling place for the precinct that complies with the polling place accessibility requirements.
5. Any additional information required by rules adopted by the Indiana Election Commission under IC 4-22-2.

General Precinct Information

1. Name Of Proposed Precinct	2. Is this a new precinct?	3. Election Division & STFID Number *(To Be Completed By Election Division)*	
CP-24	☐ Yes ☑ No		

4. District Information
Congressional 1 Indiana Senate 6 Indiana House 19

5. Number Of Active Voters *(IC 3-5-2-1.7)*	6. Number Of Inactive Voters	7. Number Of Registered Voters *(Must Equal Total Of Active And Inactive Voters)*

8. Total Number Of Precincts In The County If Submission Is Approved
_____ Voting Precincts _____ Non-Voting Precincts

9. Date Of County Executive's Adopted Order	10. Date Of First Election After Precincts Are Approved
	May 5, 2026

11. Precincts Affected By This Proposed Order *(Complete a Precinct Summary Statement for each precinct. Please note that when changing boundaries of one precinct you will need to complete a separate IEC-8 for any other precinct affected by the change.)*
CP-02 & CP-24

12. List Any Attached Documents *(i.e. map 6 of 20 maps, etc.)*
Census Blocks & Map

Does any portion of the newly established precinct split or divide any of the following?	Yes	No
13. School Corporation District Boundary		✓
14. City or Town Boundary		✓
15. City or Town Council District Boundary		✓
16. Census Block Boundary		✓
17. Other *(Please Describe)*		✓

Method of Voting

18. ☐ Optical Scan Ballot Card ☐ Electronic ☑ Combination *(Please Specify)*: MicroVote

19. What is the designated location and address for the polling place for this precinct?
Bethel Church 10202 Broadway, Crown Point, IN 46307

***(NOTE:** This designation of a polling place remains in effect until later action by the county executive under state law.)*

20. Does this polling place meet Indiana's polling place accessibility requirements? ☑ Yes ☐ No

Precinct Change Reason

21. Briefly state the reason for the precinct change. *(Attach additional sheet if necessary.)*
Cost Savings

Additional Information

22. Name and Contact Information Of County Election Staff Person Who Prepared This Form:
Jessica Messler messljf@lakecountyin.org

23. Does the county have access to Geographic Information System (GIS)? ☑ Yes ☐ No
Name and Contact Information Of County GIS Staff:
Annette Mellady 219-755-3795

24. Does the county use Census Tiger files? ☐ Yes ☑ No

State Office Use Only

25. Type Of Geographic Files Used by County *(If Known By Staff Of The Indiana Election Division Or Office Of Census Data)*

CP 24	180890430012030
GEOID20	180890430012031
180890430012000	180890430012032
180890430012001	180890430012033
180890430012002	180890430012034
180890430012003	180890430012035
180890430012004	180890430012036
180890430012005	180890430012037
180890430012006	180890430012060
180890430012007	180890430012061
180890430012008	180890430012062
180890430012009	180890430012063
180890430012010	180890430032000
180890430012011	180890430032001
180890430012012	180890430032002
180890430012013	180890430032029
180890430012014	180890430032030
180890430012015	180890430032031
180890430012016	180890430032032
180890430012017	180890430032044
180890430012018	180890430032045
180890430012019	180890431041036
180890430012020	180890431041037
180890430012021	180890431041039
180890430012022	180890431041040
180890430012023	180890432032020
180890430012024	180890432032021
	180890432032022

CP-3 Map

Combine: CP-02 (part) + CP-24 Rename: CP-24

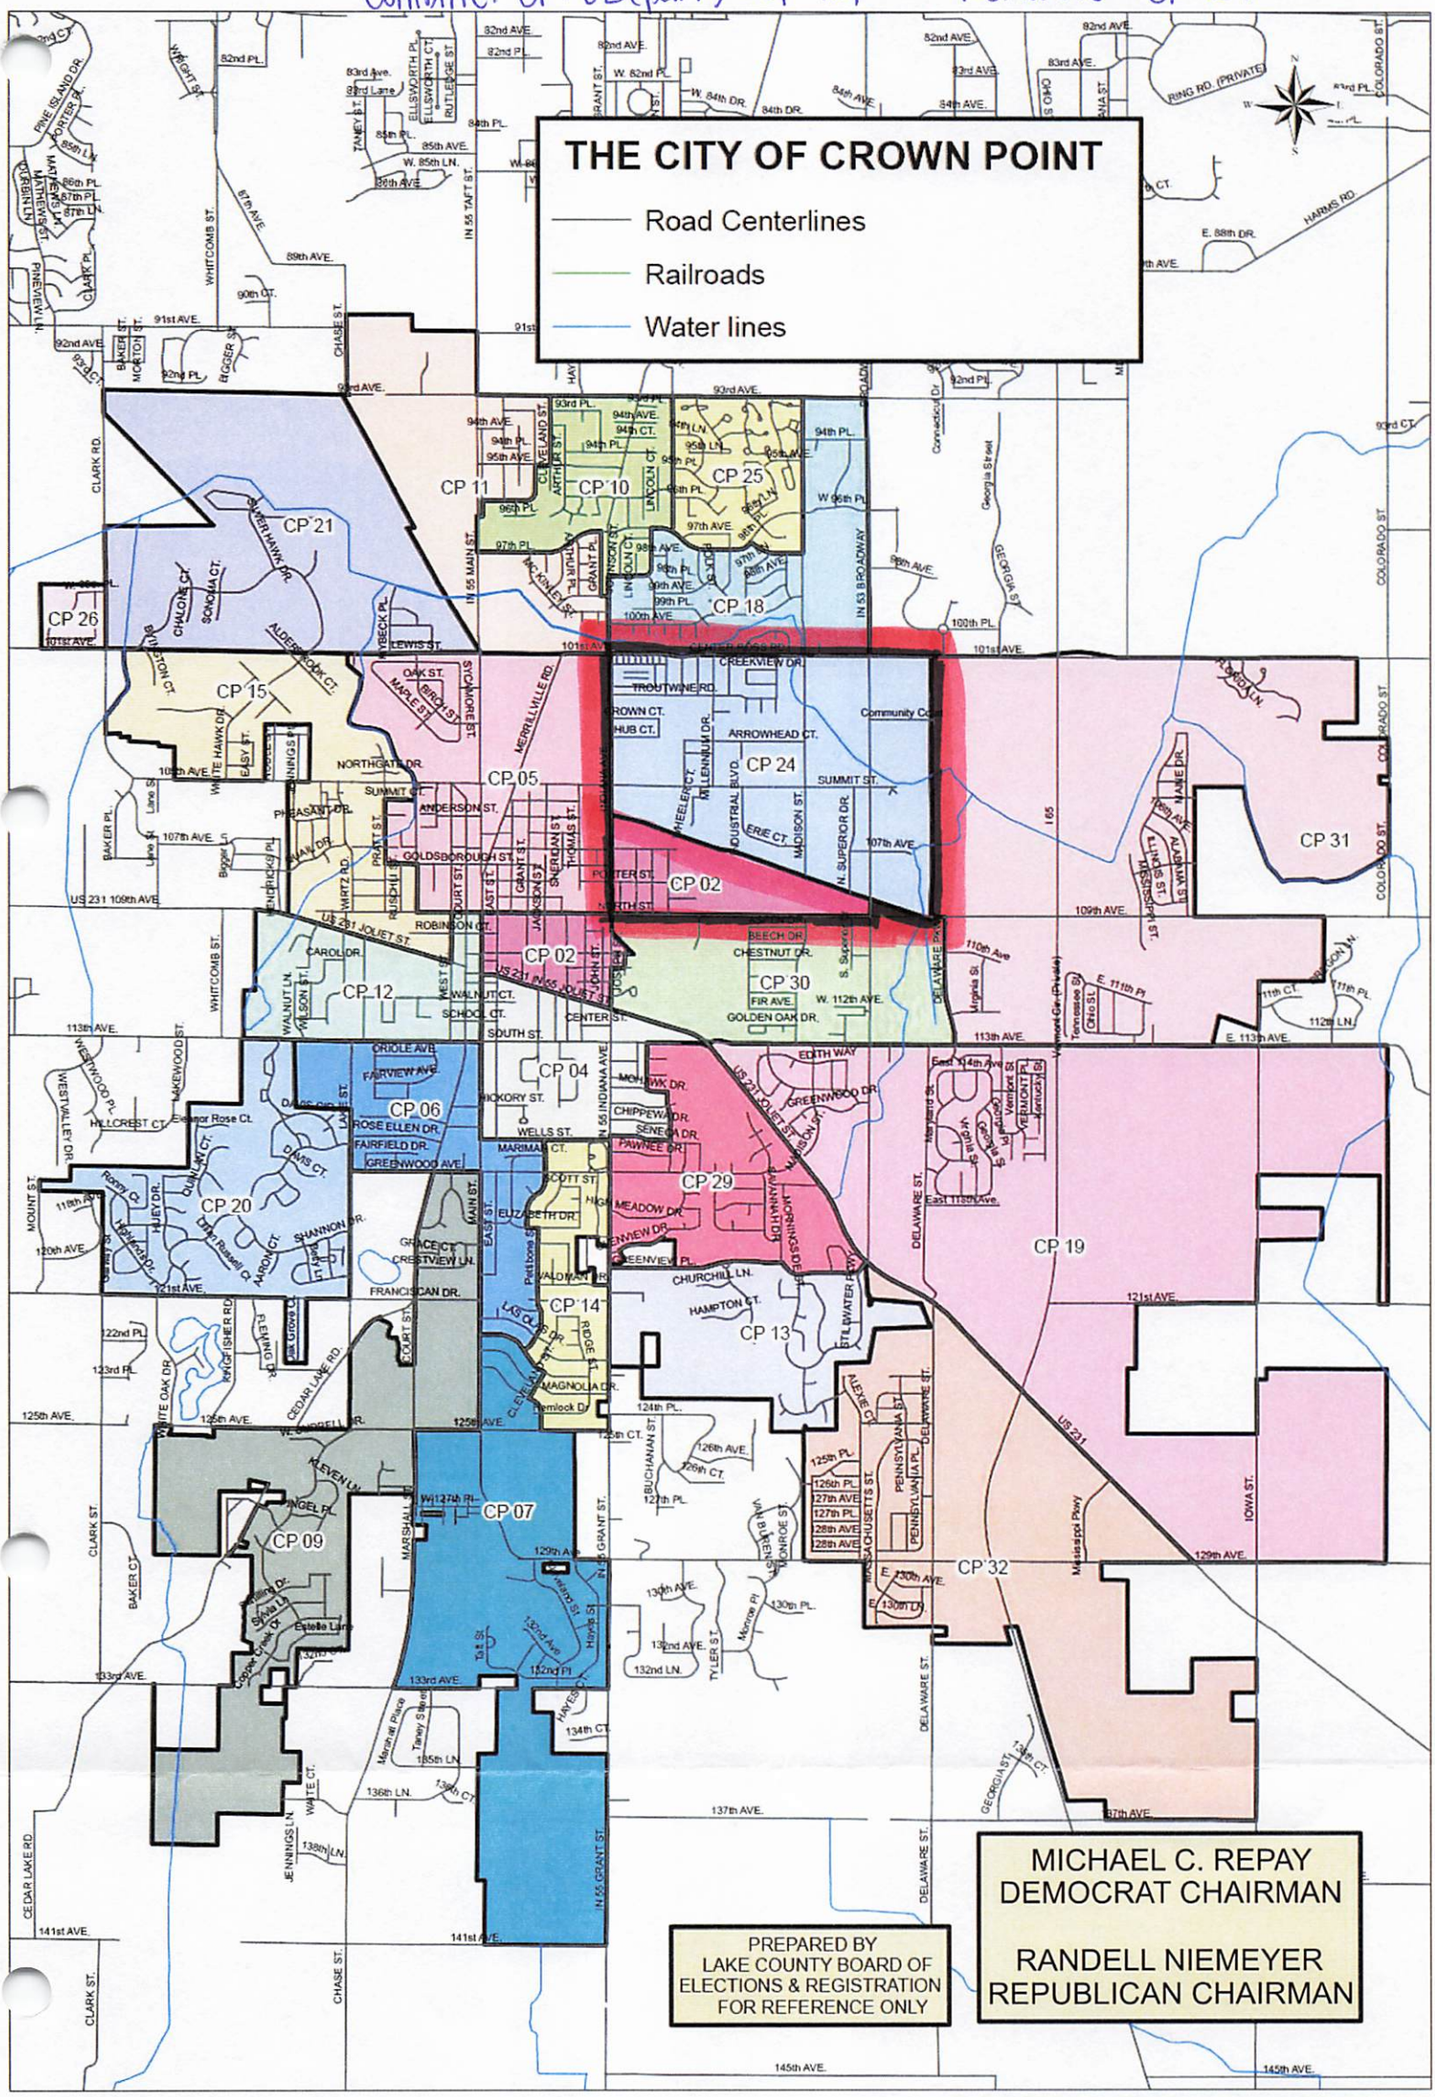

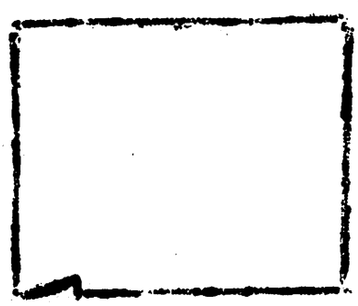

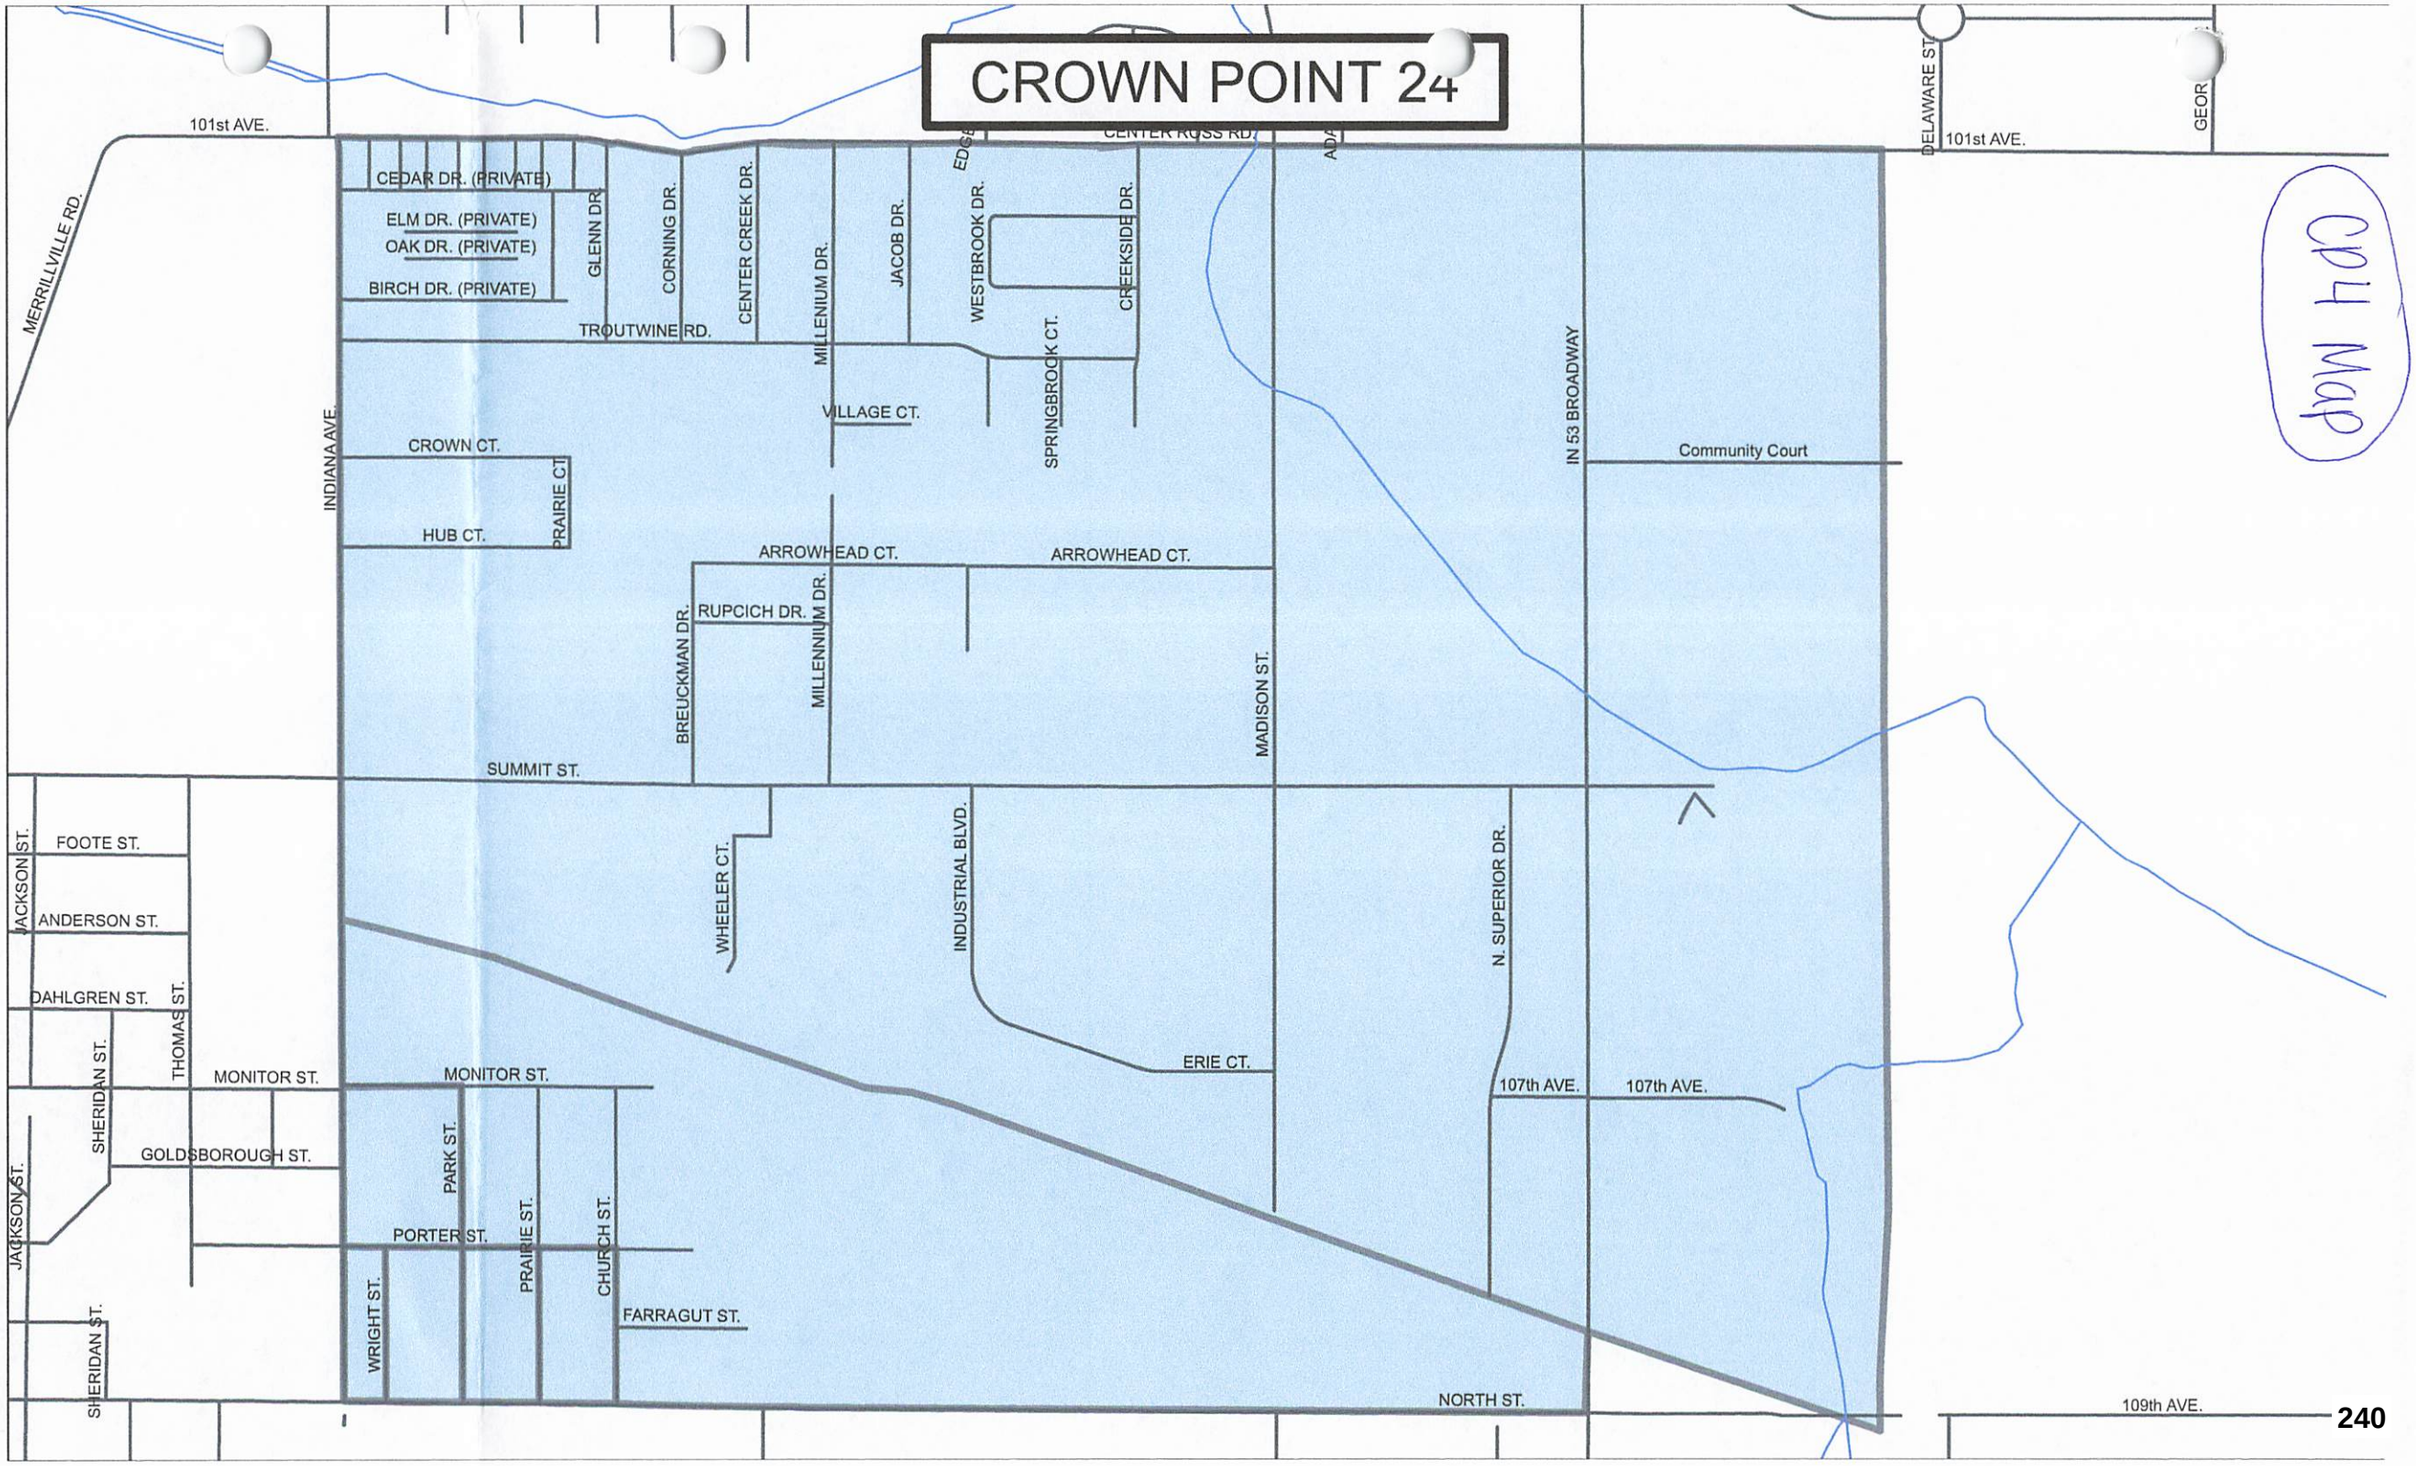
CROWN POINT 24
101st AVE.
MERRILLVILLE RD.
CEDAR DR. (PRIVATE)
ELM DR. (PRIVATE)
OAK DR. (PRIVATE)
BIRCH DR. (PRIVATE)
GLENN DR.
CORNING DR.
CENTER CREEK DR.
MILLENIUM DR.
JACOB DR.
WESTBROOK DR.
CREEKSIDE DR.
TROUTWINE RD.
CENTER ROSS RD.
DELAWARE ST
101st AVE.
GEOR
INDIANA AVE.
VILLAGE CT.
SPRINGBROOK CT.
CROWN CT.
PRAIRIE CT
HUB CT.
IN 53 BROADWAY
Community Court
ARROWHEAD CT.
ARROWHEAD CT.
BREUCKMAN DR.
RUPCICH DR.
MILLENNIUM DR.
MADISON ST.
SUMMIT ST.
JACKSON ST.
FOOTE ST.
ANDERSON ST.
DAHLGREN ST.
THOMAS ST.
SHERIDAN ST.
MONITOR ST.
MONITOR ST.
GOLDSBOROUGH ST.
JACKSON ST.
PARK ST.
PRAIRIE ST.
CHURCH ST.
PORTER ST.
WRIGHT ST.
FARRAGUT ST.
SHERIDAN ST.
WHEELER CT.
INDUSTRIAL BLVD.
ERIE CT.
N. SUPERIOR DR.
107th AVE.
107th AVE.
NORTH ST.
109th AVE.
Old Map

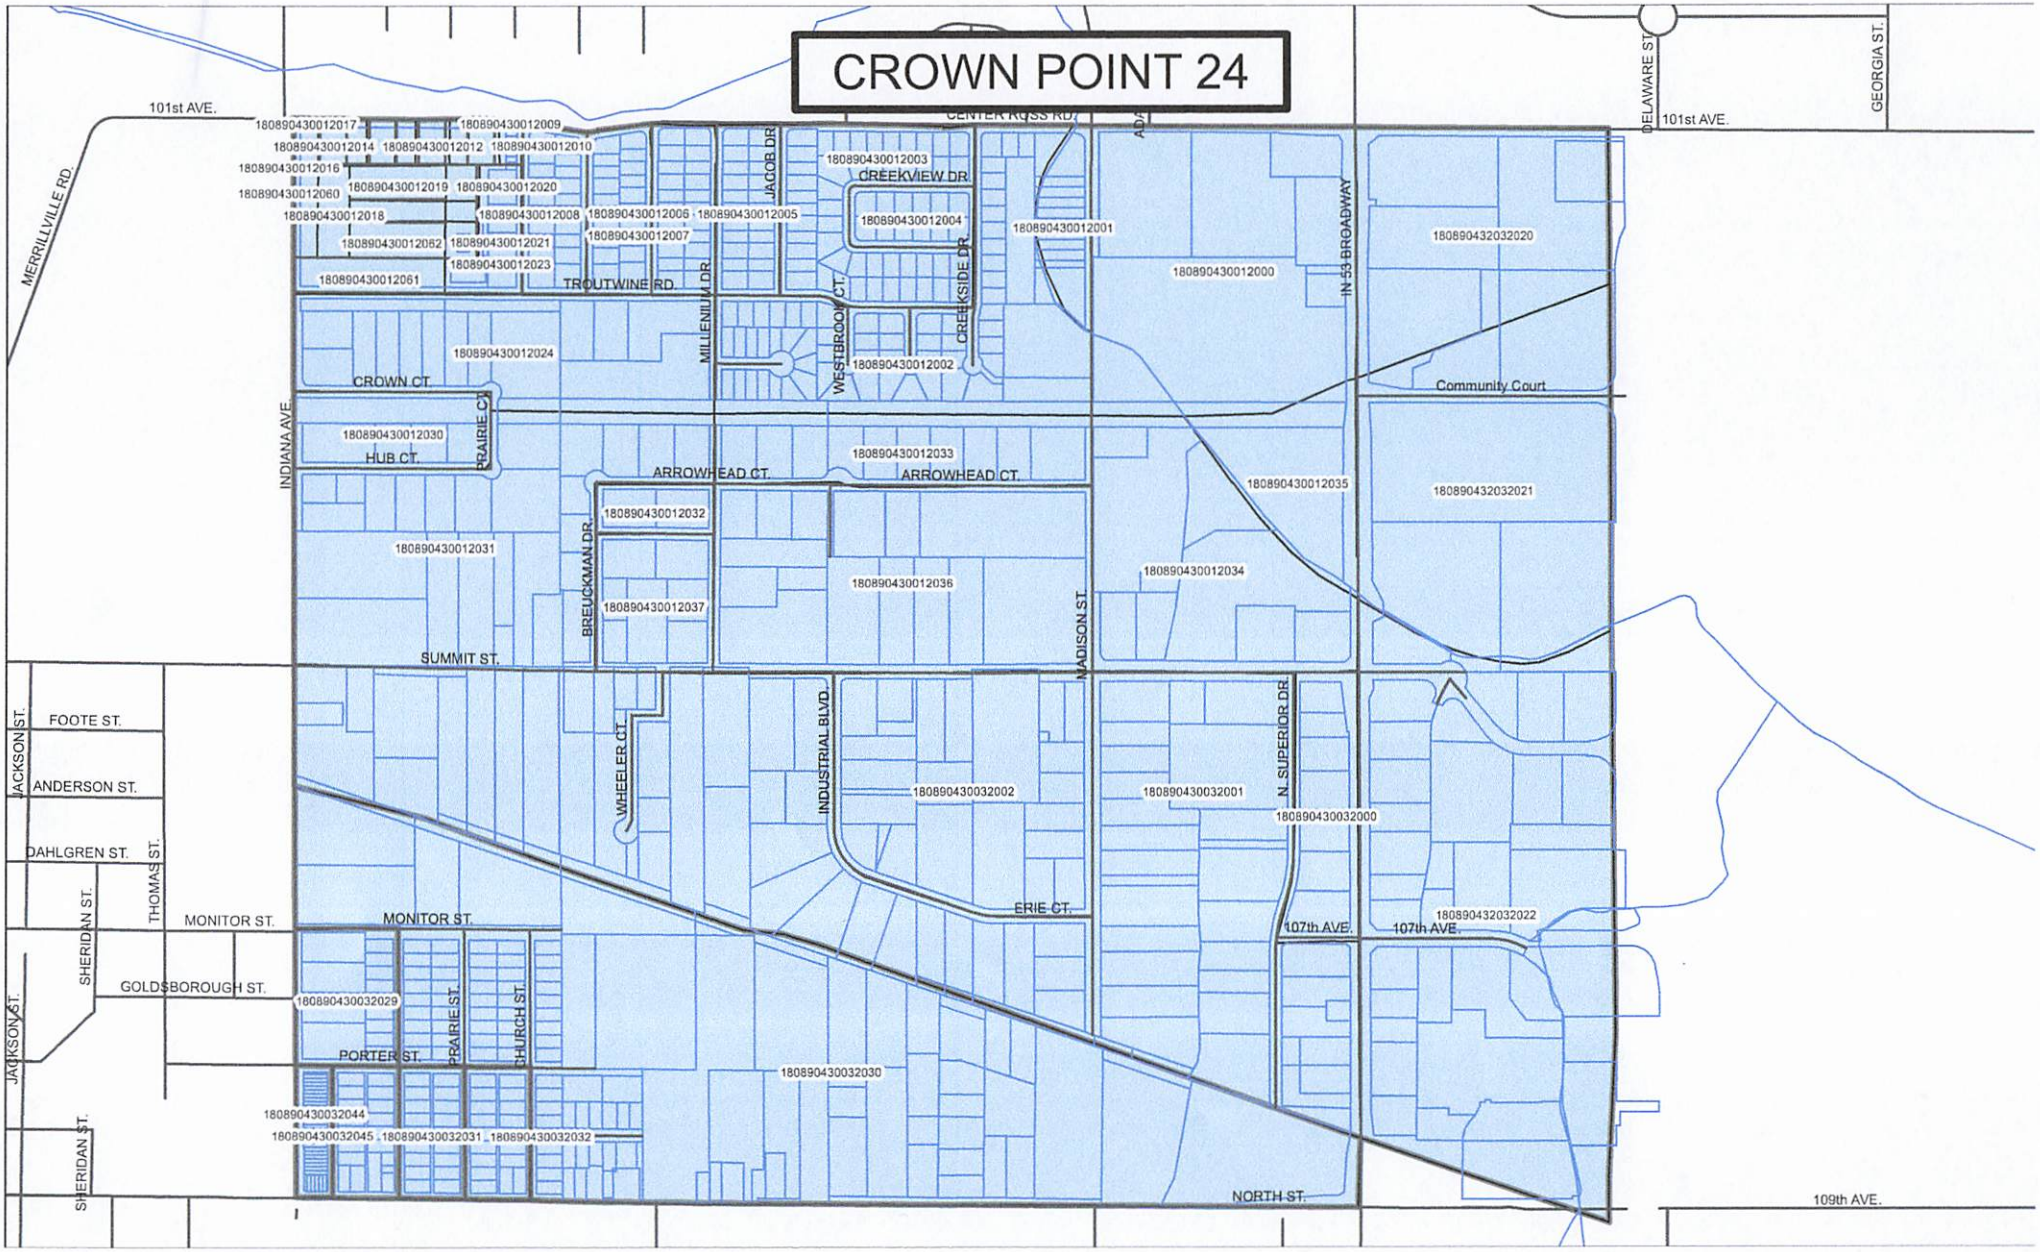
CROWN POINT 24
101st AVE.
MERRILLVILLE RD.
CENTER ROSS RD.
DELAWARE ST.
GEORGIA ST.
101st AVE.
180890430012017
180890430012009
180890430012014
180890430012012
180890430012010
180890430012016
180890430012060
180890430012019
180890430012020
180890430012018
180890430012008
180890430012006
180890430012005
180890430012007
180890430012062
180890430012021
180890430012023
180890430012061
TROUTWINE RD.
JAGOB DR.
MILLENIUM DR.
180890430012003
CREEKVIEW DR.
180890430012004
CREEKSIDE DR.
WESTBROOK CT.
180890430012001
180890430012000
IN-55 BROADWAY
180890432032020
180890430012024
CROWN CT.
180890430012002
Community Court
INDIANA AVE.
PRAIRIE CV.
180890430012030
HUB CT.
ARROWHEAD CT.
180890430012033
ARROWHEAD CT.
180890430012035
180890432032021
180890430012032
BREUCKMAN DR.
180890430012031
180890430012036
180890430012034
180890430012037
MADISON ST.
SUMMIT ST.
JACKSON ST.
FOOTE ST.
ANDERSON ST.
DAHLGREN ST.
THOMAS ST.
SHERIDAN ST.
MONITOR ST.
WHEELER CT.
INDUSTRIAL BLVD.
180890430032002
180890430032001
N. SUPERIOR DR.
180890430032000
ERIE CT.
107th AVE.
107th AVE.
180890432032022
GOLDSBOROUGH ST.
180890430032029
PRAIRIE ST.
CHURCH ST.
PORTER ST.
180890430032030
180890430032044
180890430032045
180890430032031
180890430032032
NORTH ST.
109th AVE.

PRECINCT SUMMARY STATEMENT

(IEC-8)

State Form 13332 (R7/7-06)
Indiana Election Commission (IC 3-11-1.5-15) **Name of County** Lake

INSTRUCTIONS: See Indiana Code 3-11-1.5-25 for periods during which precinct boundary changes may NOT take effect.
Indiana Code 3-11-1.5-15 requires that a county include the following items in a proposed precinct establishment order submitted to the Indiana Election Division:
1. A map of each precinct to be established by the proposed order. A county may submit these maps in electronic form.
2. A description of the boundaries of each precinct to be established by the proposed order that identifies any census blocks located entirely within the precinct.
3. An estimated number of voters in each precinct to be established by the proposed order, based on the registration records maintained by the county voter registration office.
4. A statement designating a polling place for the precinct that complies with the polling place accessibility requirements.
5. Any additional information required by rules adopted by the Indiana Election Commission under IC 4-22-2.

General Precinct Information

1. Name Of Proposed Precinct	2. Is this a new precinct?	3. Election Division & STFID Number *(To Be Completed By Election Division)*
CP-13	☐ Yes ☑ No	

4. District Information
Congressional 1 Indiana Senate 6 Indiana House 19

5. Number Of Active Voters *(IC 3-5-2-1.7)*	6. Number Of Inactive Voters	7. Number Of Registered Voters *(Must Equal Total Of Active And Inactive Voters)*
1488	103	1591

8. Total Number Of Precincts In The County If Submission Is Approved
____ Voting Precincts ____ Non-Voting Precincts

9. Date Of County Executive's Adopted Order	10. Date Of First Election After Precincts Are Approved
	May 5, 2026

11. Precincts Affected By This Proposed Order *(Complete a Precinct Summary Statement for each precinct. Please note that when changing boundaries of one precinct you will need to complete a separate IEC-8 for any other precinct affected by the change.)*
CP-13 & CP-14

12. List Any Attached Documents *(i.e. map 6 of 20 maps, etc.)*
Census Blocks & Maps

Does any portion of the newly established precinct split or divide any of the following?	Yes	No
13. School Corporation District Boundary		✓
14. City or Town Boundary		✓
15. City or Town Council District Boundary		✓
16. Census Block Boundary		✓
17. Other *(Please Describe)*		✓

Method of Voting

18. ☐ Optical Scan Ballot Card ☐ Electronic ☑ Combination *(Please Specify)*: MicroVote

19. What is the designated location and address for the polling place for this precinct?
Crown Point Christian Reformed Church 909 E Greenwood Ave., Crown Point, IN 46307

***(NOTE:** This designation of a polling place remains in effect until later action by the county executive under state law.)*

20. Does this polling place meet Indiana's polling place accessibility requirements? ☑ Yes ☐ No

Precinct Change Reason

21. Briefly state the reason for the precinct change. *(Attach additional sheet if necessary.)*
Cost Savings, combine two smaller precincts,

Additional Information

22. Name and Contact Information Of County Election Staff Person Who Prepared This Form:
Jessica Messler messljf@lakecountyin.org

23. Does the county have access to Geographic Information System (GIS)? ☑ Yes ☐ No
Name and Contact Information Of County GIS Staff:
Annette Mellady 219-755-3795

24. Does the county use Census Tiger files? ☐ Yes ☑ No

State Office Use Only

25. Type Of Geographic Files Used by County *(If Known By Staff Of The Indiana Election Division Or Office Of Census Data)*

CP 13
GEOID20
180890431041005
180890431041006
180890431041007
180890431041010
180890431041012
180890431041014
180890431041015
180890431041017
180890431041018
180890431041023
180890431041024
180890431041032
180890431041033
180890431041034
180890431041035
180890431041036
180890431041037
180890431041039
180890431041040
180890432041000
180890432041001
180890432041002
180890432041003
180890432041004
180890432041005
180890432041006
180890432041012

Combine: CP 13 & CP 14
Rename: CP 13

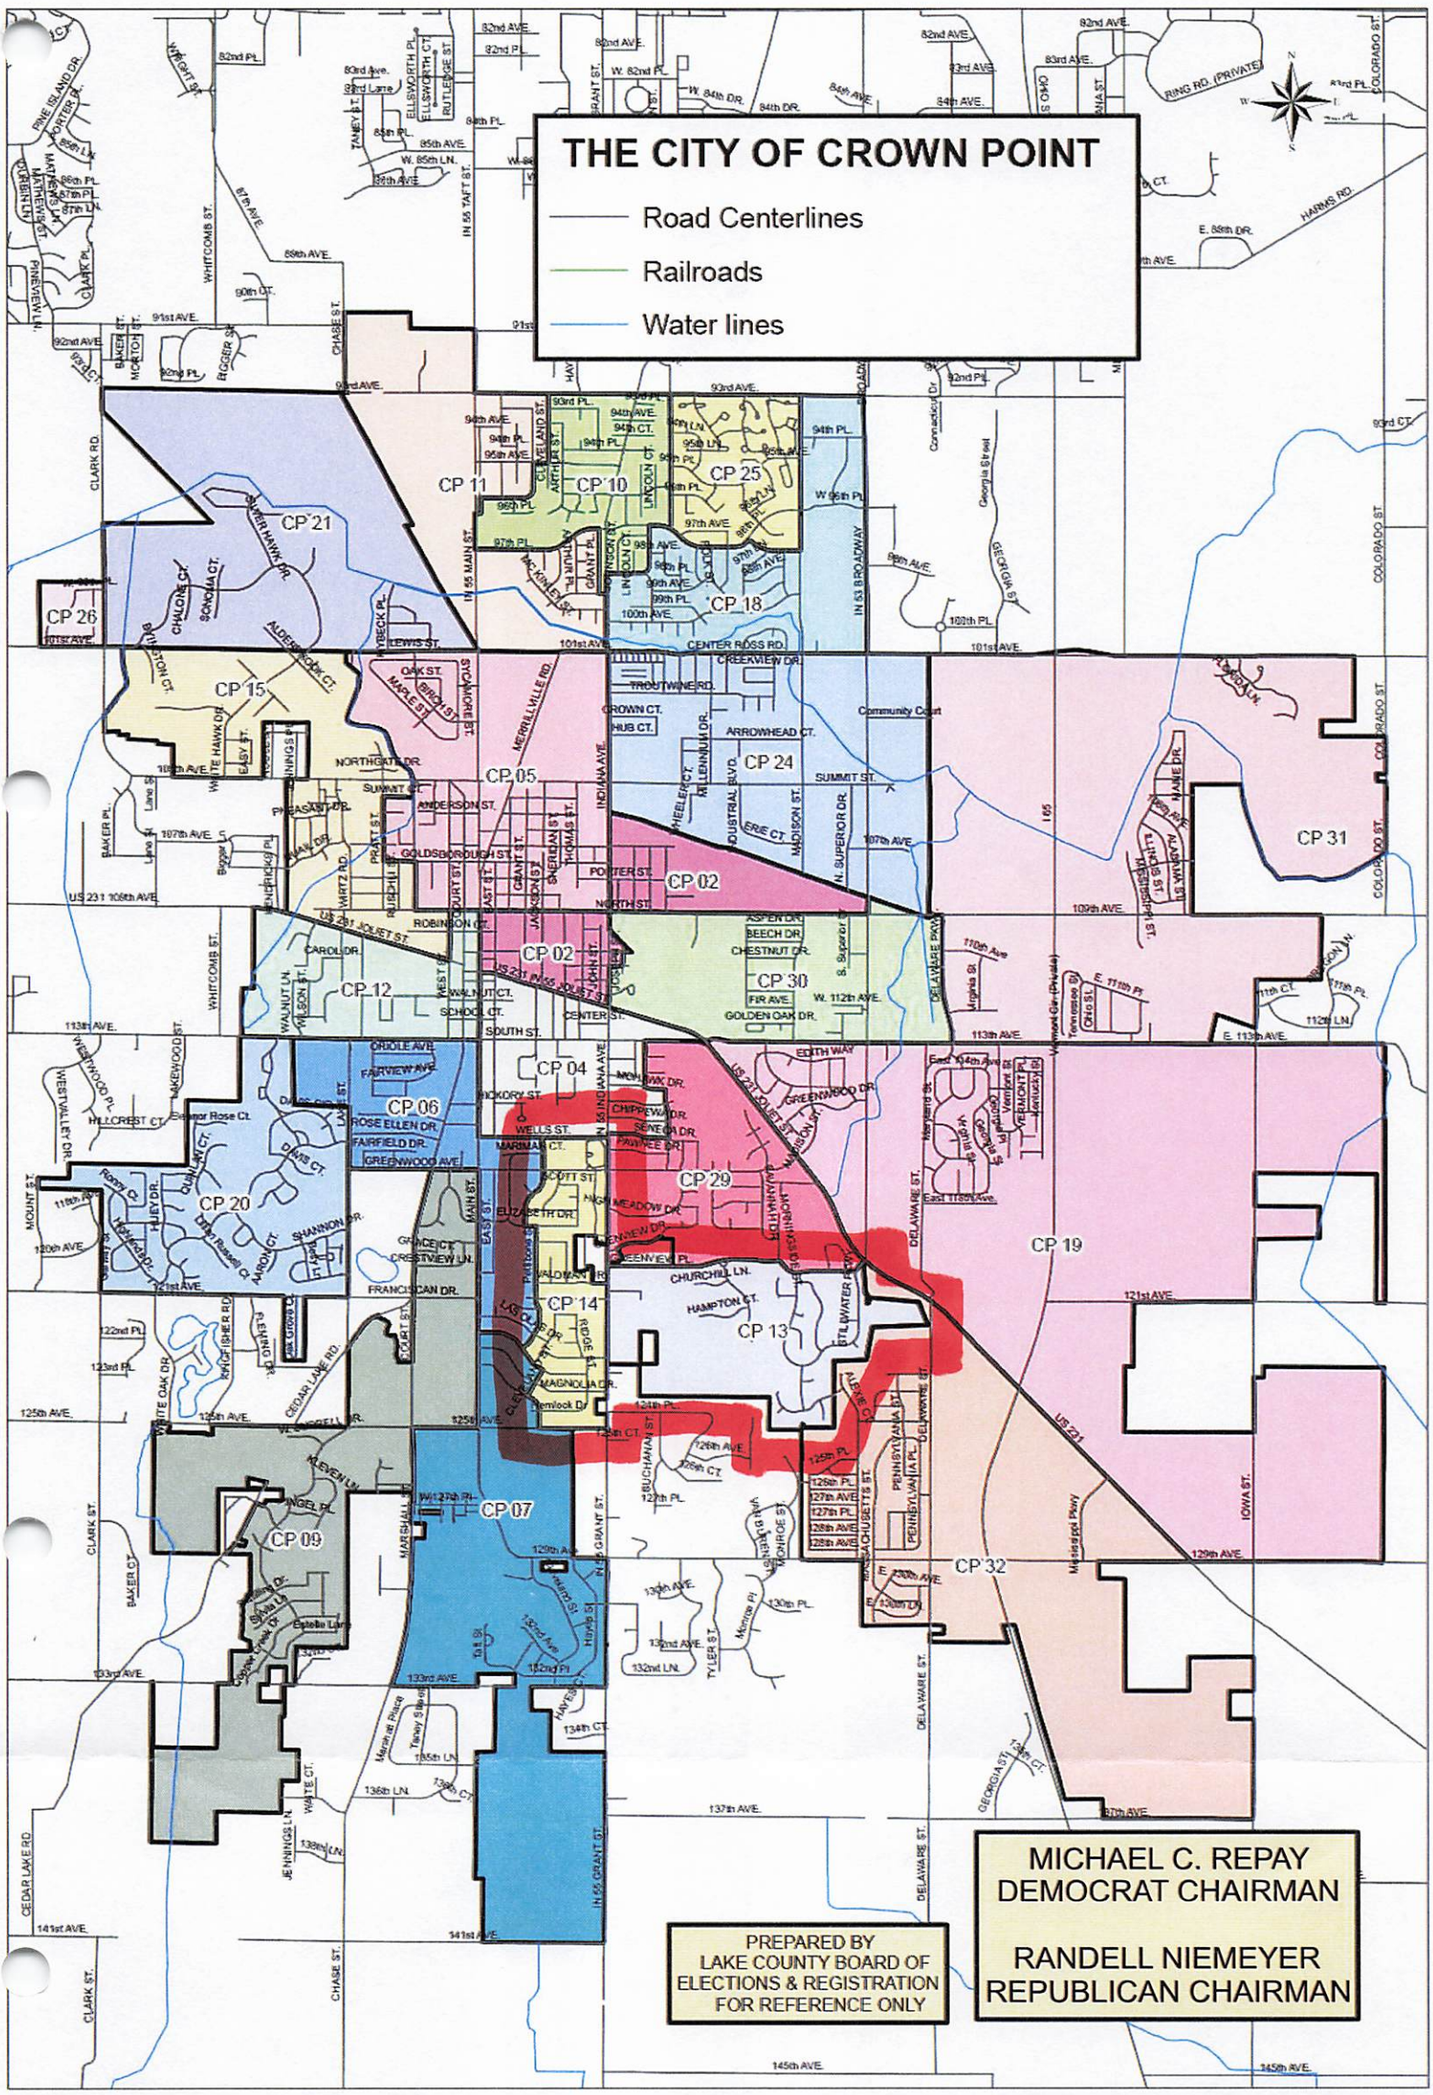

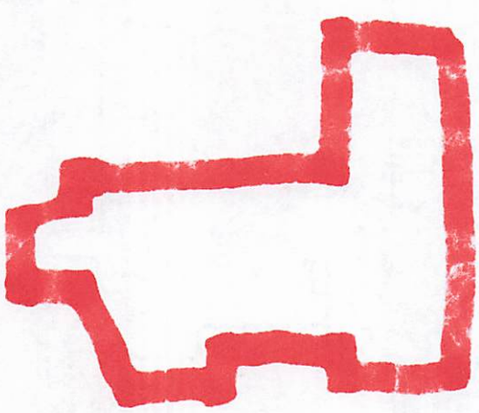

PRECINCT SUMMARY STATEMENT

(IEC-8)

State Form 13332 (R7/7-06)
Indiana Election Commission (IC 3-11-1.5-15)

Name of County Lake

INSTRUCTIONS: See Indiana Code 3-11-1.5-25 for periods during which precinct boundary changes may NOT take effect.
Indiana Code 3-11-1.5-15 requires that a county include the following items in a proposed precinct establishment order submitted to the Indiana Election Division:
1. A map of each precinct to be established by the proposed order. A county may submit these maps in electronic form.
2. A description of the boundaries of each precinct to be established by the proposed order that identifies any census blocks located entirely within the precinct.
3. An estimated number of voters in each precinct to be established by the proposed order, based on the registration records maintained by the county voter registration office.
4. A statement designating a polling place for the precinct that complies with the polling place accessibility requirements.
5. Any additional information required by rules adopted by the Indiana Election Commission under IC 4-22-2.

General Precinct Information

1. Name Of Proposed Precinct	2. Is this a new precinct?	3. Election Division & STFID Number *(To Be Completed By Election Division)*	
CP-11	☐ Yes ☑ No		

4. District Information

Congressional 1 Indiana Senate 6 Indiana House 14

5. Number Of Active Voters *(IC 3-5-2-1.7)*	6. Number Of Inactive Voters	7. Number Of Registered Voters *(Must Equal Total Of Active And Inactive Voters)*
1739	149	1888

8. Total Number Of Precincts In The County If Submission Is Approved

_____ Voting Precincts _____ Non-Voting Precincts

9. Date Of County Executive's Adopted Order	10. Date Of First Election After Precincts Are Approved
	May 5, 2026

11. Precincts Affected By This Proposed Order *(Complete a Precinct Summary Statement for each precinct. Please note that when changing boundaries of one precinct you will need to complete a separate IEC-8 for any other precinct affected by the change.)*

CP-11 & CP-21

12. List Any Attached Documents *(i.e. map 6 of 20 maps, etc.)*

Census Blocks & Maps

Does any portion of the newly established precinct split or divide any of the following?	Yes	No
13. School Corporation District Boundary		✓
14. City or Town Boundary		✓
15. City or Town Council District Boundary		✓
16. Census Block Boundary		✓
17. Other *(Please Describe)*		✓

Method of Voting

18. ☐ Optical Scan Ballot Card ☐ Electronic ☑ Combination *(Please Specify)*: MicroVote

19. What is the designated location and address for the polling place for this precinct?

White Hawk Country Club 1001 White Hawk Dr., Crown Point, IN 46307

***(NOTE:** This designation of a polling place remains in effect until later action by the county executive under state law.)*

20. Does this polling place meet Indiana's polling place accessibility requirements? ☑ Yes ☐ No

Precinct Change Reason

21. Briefly state the reason for the precinct change. *(Attach additional sheet if necessary.)*

Cost Savings

Additional Information

22. Name and Contact Information Of County Election Staff Person Who Prepared This Form:

Jessica Messler messljf@lakecountyin.org

23. Does the county have access to Geographic Information System (GIS)? ☑ Yes ☐ No
Name and Contact Information Of County GIS Staff:

Annette Mellady 219-755-3795

24. Does the county use Census Tiger files? ☐ Yes ☑ No

State Office Use Only

25. Type Of Geographic Files Used by County *(If Known By Staff Of The Indiana Election Division Or Office Of Census Data)*

CP 11
GEOID20
180890425061003
180890425061004
180890425061011
180890425061012
180890425061013
180890425061014
180890425061015
180890425061016
180890425061017
180890425062000
180890425062001
180890425062002
180890425062003
180890425062004
180890425062005
180890425062006
180890425062007
180890425062008
180890425062009
180890425062010
180890425062011
180890425062012
180890425062013
180890425062014
180890425072017
180890425072018
180890425072019
180890425072020
180890425072021
180890425072022
180890425083020
180890425093006

Combine: CP-11 + CP-21
Rename: CP-11

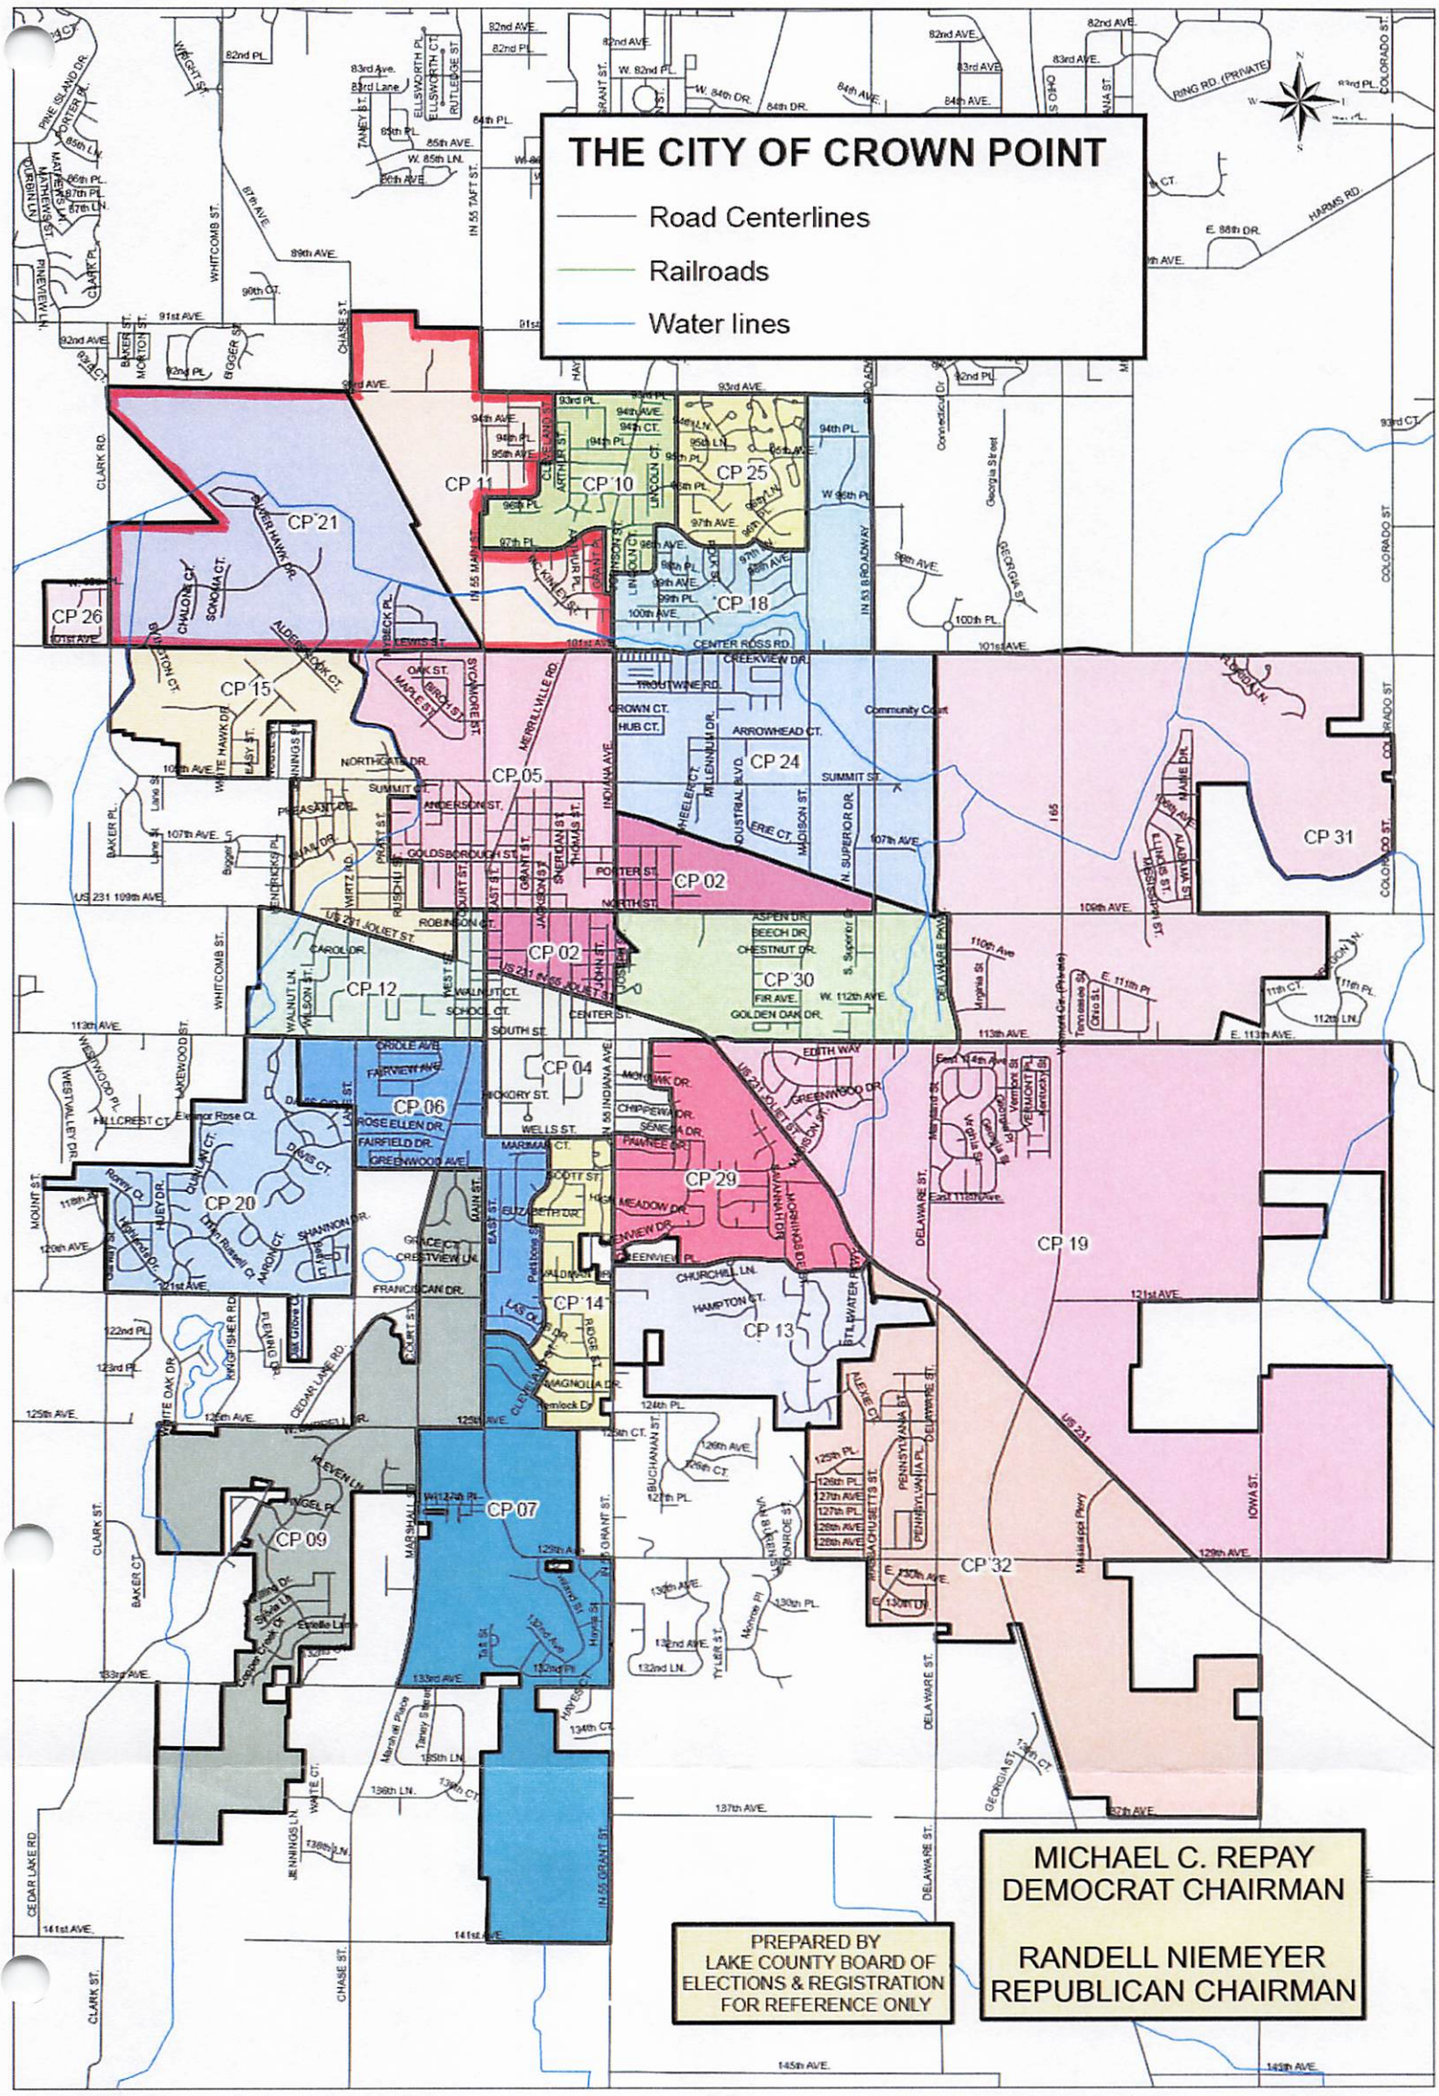

PRECINCT SUMMARY STATEMENT

(IEC-8)

State Form 13332 (R7/7-06)

Indiana Election Commission (IC 3-11-1.5-15) **Name of County** Lake

INSTRUCTIONS: See Indiana Code 3-11-1.5-25 for periods during which precinct boundary changes may NOT take effect.

Indiana Code 3-11-1.5-15 requires that a county include the following items in a proposed precinct establishment order submitted to the Indiana Election Division:

1. A map of each precinct to be established by the proposed order. A county may submit these maps in electronic form.
2. A description of the boundaries of each precinct to be established by the proposed order that identifies any census blocks located entirely within the precinct.
3. An estimated number of voters in each precinct to be established by the proposed order, based on the registration records maintained by the county voter registration office.
4. A statement designating a polling place for the precinct that complies with the polling place accessibility requirements.
5. Any additional information required by rules adopted by the Indiana Election Commission under IC 4-22-2.

General Precinct Information

1. Name Of Proposed Precinct	2. Is this a new precinct?	3. Election Division & STFID Number *(To Be Completed By Election Division)*
D-04	☐ Yes ☑ No	

4. District Information

Congressional 1 Indiana Senate 1 Indiana House 15

5. Number Of Active Voters *(IC 3-5-2-1.7)*	6. Number Of Inactive Voters	7. Number Of Registered Voters *(Must Equal Total Of Active And Inactive Voters)*
1280	130	1410

8. Total Number Of Precincts In The County If Submission Is Approved

_____ Voting Precincts _____ Non-Voting Precincts

9. Date Of County Executive's Adopted Order	10. Date Of First Election After Precincts Are Approved
	May 5, 2026

11. Precincts Affected By This Proposed Order *(Complete a Precinct Summary Statement for each precinct. Please note that when changing boundaries of one precinct you will need to complete a separate IEC-8 for any other precinct affected by the change.)*

D-04 & D-05

12. List Any Attached Documents *(i.e. map 6 of 20 maps, etc.)*

Census Blocks & Map

Does any portion of the newly established precinct split or divide any of the following?	Yes	No
13. School Corporation District Boundary		✓
14. City or Town Boundary		✓
15. City or Town Council District Boundary		✓
16. Census Block Boundary		✓
17. Other *(Please Describe)*		✓

Method of Voting

18. ☐ Optical Scan Ballot Card ☐ Electronic ☑ Combination *(Please Specify)*: MicroVote

19. What is the designated location and address for the polling place for this precinct?

Protsman Elementary School 1121 Harrision Ave., Dyer, IN 46311

***(NOTE:** This designation of a polling place remains in effect until later action by the county executive under state law.)*

20. Does this polling place meet Indiana's polling place accessibility requirements? ☑ Yes ☐ No

Precinct Change Reason

21. Briefly state the reason for the precinct change. *(Attach additional sheet if necessary.)*

Cost Savings

Additional Information

22. Name and Contact Information Of County Election Staff Person Who Prepared This Form:

Jessica Messler messljf@lakecountyin.org

23. Does the county have access to Geographic Information System (GIS)? ☑ Yes ☐ No

Name and Contact Information Of County GIS Staff:

Annette Mellady 219-755-3795

24. Does the county use Census Tiger files? ☐ Yes ☑ No

State Office Use Only

25. Type Of Geographic Files Used by County *(If Known By Staff Of The Indiana Election Division Or Office Of Census Data)*

D 04

GEOID20

180890428031000
180890428031001
180890428031002
180890428031003
180890428031004
180890428031005
180890428031008
180890428031009
180890428031010
180890428031011
180890428031012
180890428031013
180890428032008
180890428032009
180890428032010
180890428032011
180890428032012
180890428033011

Combine: D-04 + D-05 Rename: D-04

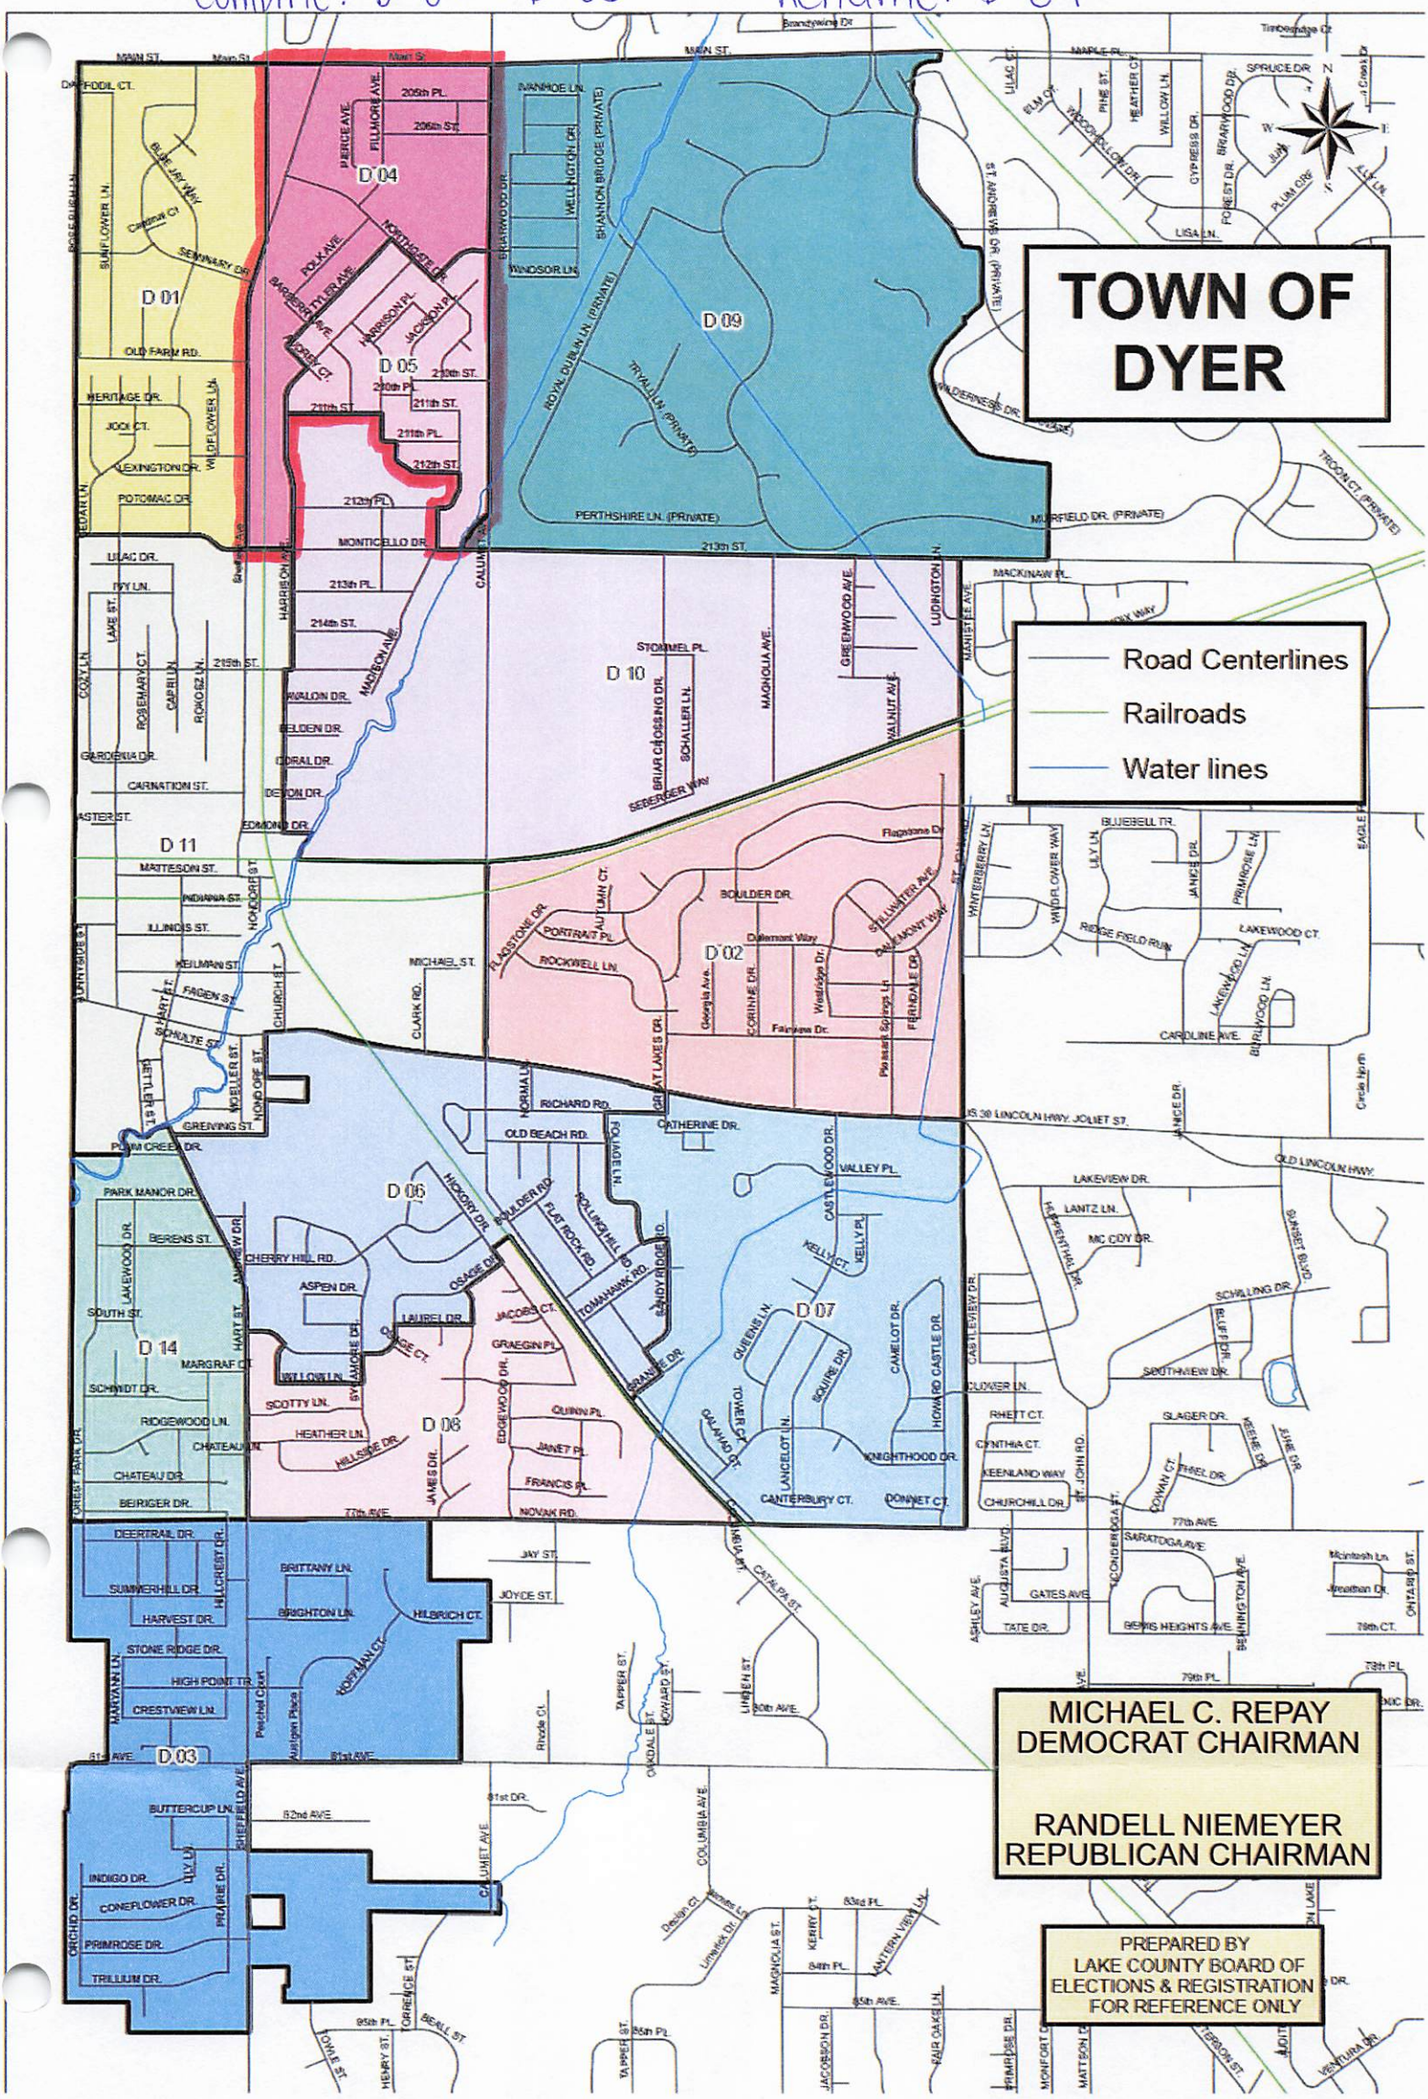

PRECINCT SUMMARY STATEMENT

(IEC-8)

State Form 13332 (R7/7-06)
Indiana Election Commission (IC 3-11-1.5-15)

Name of County Lake

INSTRUCTIONS: See Indiana Code 3-11-1.5-25 for periods during which precinct boundary changes may NOT take effect.
Indiana Code 3-11-1.5-15 requires that a county include the following items in a proposed precinct establishment order submitted to the Indiana Election Division:
1. A map of each precinct to be established by the proposed order. A county may submit these maps in electronic form.
2. A description of the boundaries of each precinct to be established by the proposed order that identifies any census blocks located entirely within the precinct.
3. An estimated number of voters in each precinct to be established by the proposed order, based on the registration records maintained by the county voter registration office.
4. A statement designating a polling place for the precinct that complies with the polling place accessibility requirements.
5. Any additional information required by rules adopted by the Indiana Election Commission under IC 4-22-2.

General Precinct Information

1. Name Of Proposed Precinct	2. Is this a new precinct?	3. Election Division & STFID Number *(To Be Completed By Election Division)*
D-08	☐ Yes ☑ No	

4. District Information

Congressional 1 Indiana Senate 1 Indiana House 15

5. Number Of Active Voters *(IC 3-5-2-1.7)*	6. Number Of Inactive Voters	7. Number Of Registered Voters *(Must Equal Total Of Active And Inactive Voters)*
1617	103	1720

8. Total Number Of Precincts In The County If Submission Is Approved

_____ Voting Precincts _____ Non-Voting Precincts

9. Date Of County Executive's Adopted Order	10. Date Of First Election After Precincts Are Approved
	May 5, 2026

11. Precincts Affected By This Proposed Order *(Complete a Precinct Summary Statement for each precinct. Please note that when changing boundaries of one precinct you will need to complete a separate IEC-8 for any other precinct affected by the change.)*

D-08 & D-14

12. List Any Attached Documents *(i.e. map 6 of 20 maps, etc.)*

Census Blocks & Map

Does any portion of the newly established precinct split or divide any of the following?	Yes	No
13. School Corporation District Boundary		✓
14. City or Town Boundary		✓
15. City or Town Council District Boundary		✓
16. Census Block Boundary		✓
17. Other *(Please Describe)*		✓

Method of Voting

18. ☐ Optical Scan Ballot Card ☐ Electronic ☑ Combination *(Please Specify)*: MicroVote

19. What is the designated location and address for the polling place for this precinct?

Faith Reformed Church 100 81st Ave., Dyer, IN 46311

***(NOTE:** This designation of a polling place remains in effect until later action by the county executive under state law.)*

20. Does this polling place meet Indiana's polling place accessibility requirements? ☑ Yes ☐ No

Precinct Change Reason

21. Briefly state the reason for the precinct change. *(Attach additional sheet if necessary.)*

Cost Savings

Additional Information

22. Name and Contact Information Of County Election Staff Person Who Prepared This Form:

Jessica Messler messljf@lakecountyin.org

23. Does the county have access to Geographic Information System (GIS)? ☑ Yes ☐ No
Name and Contact Information Of County GIS Staff:

Annette Mellady 219-755-3795

24. Does the county use Census Tiger files? ☐ Yes ☑ No

State Office Use Only

25. Type Of Geographic Files Used by County *(If Known By Staff Of The Indiana Election Division Or Office Of Census Data)*

D 08
GEOID20
180890426121015
180890426121016
180890428021005
180890428021006
180890428021007
180890428021008
180890428021009
180890428021010
180890428021011
180890428021012
180890428021013
180890428021014
180890428021015
180890428021016
180890428022015
180890428022016
180890428022017
180890428022018
180890428022019
180890428022020
180890428022022
180890428022023
180890428022027
180890428022028

Combine: D-08 + D-14 Rename: D-08

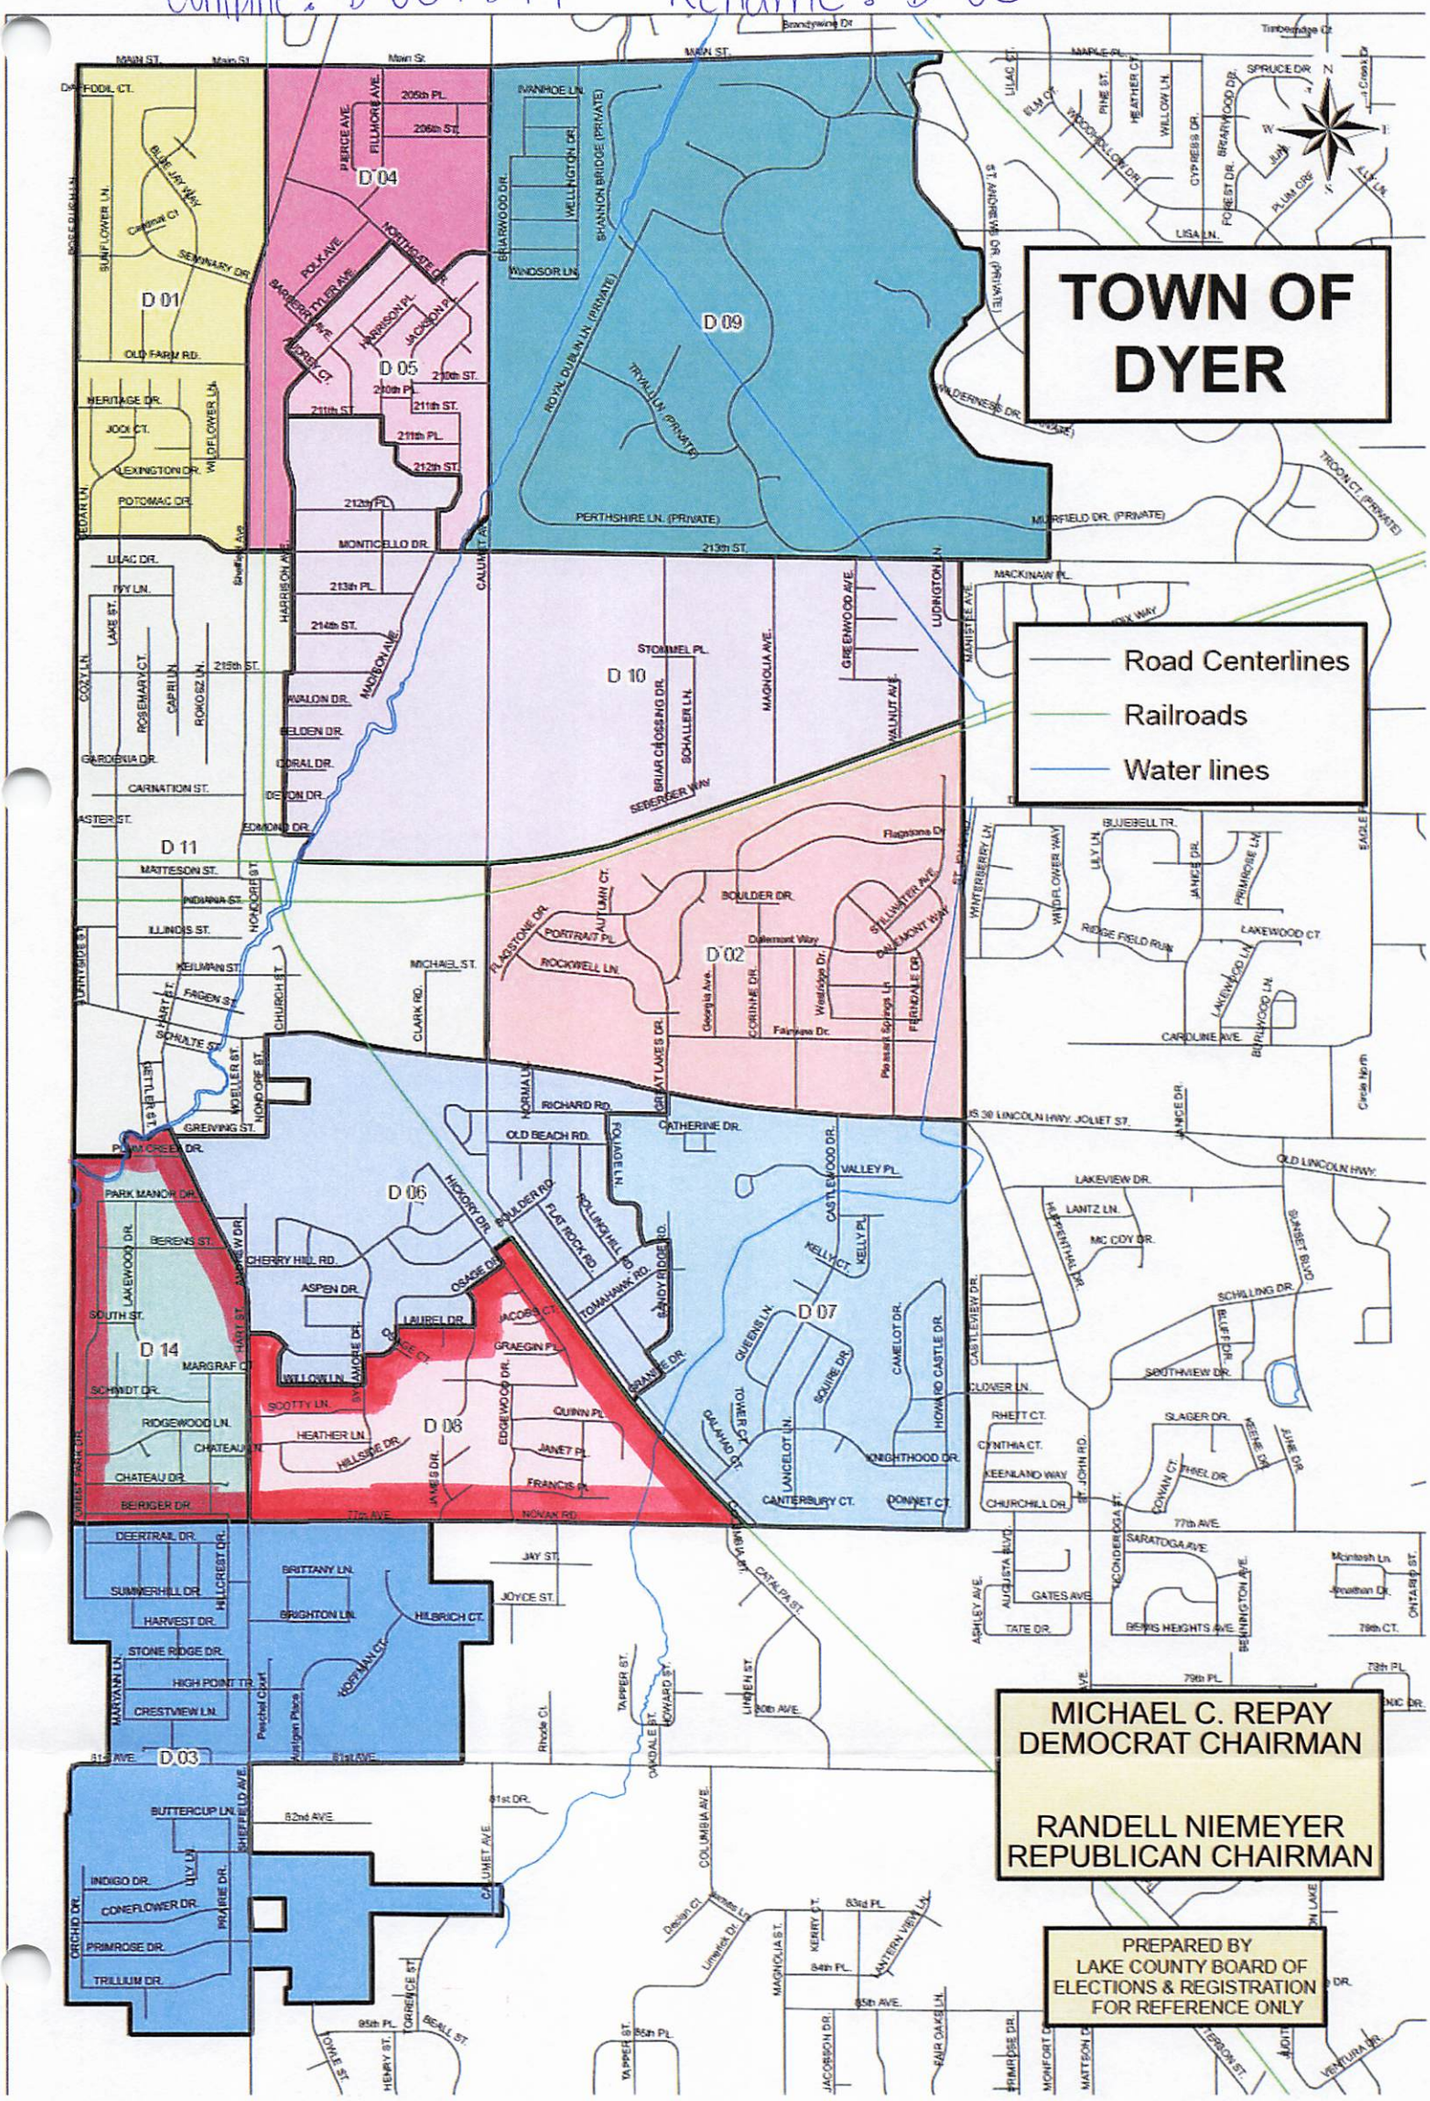

PRECINCT SUMMARY STATEMENT (IEC-8)

State Form 13332 (R7/7-06)
Indiana Election Commission (IC 3-11-1.5-15) **Name of County** Lake

INSTRUCTIONS: See Indiana Code 3-11-1.5-25 for periods during which precinct boundary changes may NOT take effect.
Indiana Code 3-11-1.5-15 requires that a county include the following items in a proposed precinct establishment order submitted to the Indiana Election Division:
1. A map of each precinct to be established by the proposed order. A county may submit these maps in electronic form.
2. A description of the boundaries of each precinct to be established by the proposed order that identifies any census blocks located entirely within the precinct.
3. An estimated number of voters in each precinct to be established by the proposed order, based on the registration records maintained by the county voter registration office.
4. A statement designating a polling place for the precinct that complies with the polling place accessibility requirements.
5. Any additional information required by rules adopted by the Indiana Election Commission under IC 4-22-2.

General Precinct Information

1. Name Of Proposed Precinct	2. Is this a new precinct?	3. Election Division & STFID Number *(To Be Completed By Election Division)*
EC-02	☐ Yes ☑ No	

4. District Information
Congressional 1 Indiana Senate 2 Indiana House 2

5. Number Of Active Voters *(IC 3-5-2-1.7)*	6. Number Of Inactive Voters	7. Number Of Registered Voters *(Must Equal Total Of Active And Inactive Voters)*
1161	171	1332

8. Total Number Of Precincts In The County If Submission Is Approved
____ Voting Precincts ____ Non-Voting Precincts

9. Date Of County Executive's Adopted Order	10. Date Of First Election After Precincts Are Approved
	May 5, 2026

11. Precincts Affected By This Proposed Order *(Complete a Precinct Summary Statement for each precinct. Please note that when changing boundaries of one precinct you will need to complete a separate IEC-8 for any other precinct affected by the change.)*
EC-02 & EC-24

12. List Any Attached Documents *(i.e. map 6 of 20 maps, etc.)*
Census Blocks & Map

Does any portion of the newly established precinct split or divide any of the following?	Yes	No
13. School Corporation District Boundary		✓
14. City or Town Boundary		✓
15. City or Town Council District Boundary	✓	
16. Census Block Boundary		✓
17. Other *(Please Describe)*		✓

Method of Voting

18. ☐ Optical Scan Ballot Card ☐ Electronic ☑ Combination *(Please Specify)*: MicroVote

19. What is the designated location and address for the polling place for this precinct?
Carrie Gosch Learning Center 4001 Indianapolis Blvd., East Chicago, IN 46312

***(NOTE:** This designation of a polling place remains in effect until later action by the county executive under state law.)*

20. Does this polling place meet Indiana's polling place accessibility requirements? ☑ Yes ☐ No

Precinct Change Reason

21. Briefly state the reason for the precinct change. *(Attach additional sheet if necessary.)*
Cost Savings, Eliminate two small precincts

Additional Information

22. Name and Contact Information Of County Election Staff Person Who Prepared This Form:
Jessica Messler messljf@lakecountyin.org

23. Does the county have access to Geographic Information System (GIS)? ☑ Yes ☐ No
Name and Contact Information Of County GIS Staff:
Annette Mellady 219-755-3795

24. Does the county use Census Tiger files? ☐ Yes ☑ No

State Office Use Only

25. Type Of Geographic Files Used by County *(If Known By Staff Of The Indiana Election Division Or Office Of Census Data)*

EC 02	180890304001016	180890305001003
GEOID20	180890304001017	180890305001009
180890302002009	180890304001018	180890305002000
180890303001000	180890304001019	180890305002001
180890303001001	180890304001020	180890308001006
180890303001002	180890304001021	180890308001007
180890303001003	180890304001023	180890308002006
180890303001004	180890304001024	
180890303001005	180890304001025	
180890303001006	180890304001026	
180890303001007	180890304001027	
180890303001008	180890304001028	
180890303001009	180890304001029	
180890303001010	180890304001030	
180890303001013	180890304001031	
180890303001014	180890304001032	
180890303001015	180890304001033	
180890303001016	180890304001034	
180890303001017	180890304001035	
180890303001018	180890304001036	
180890303001019	180890304001037	
180890303001020	180890304001038	
180890303001021	180890304001039	
180890303001022	180890304001040	
180890303002010	180890304001041	
180890303002011	180890304001042	
180890303002012	180890304001043	
180890303002014	180890304001044	
180890303002015	180890304001045	
180890303002016	180890304001046	
180890303002017	180890304001047	
180890303002021	180890304001048	
180890303002022	180890304001049	
180890303002023	180890304001050	
180890303002024	180890304001051	
180890304001001	180890304001052	
180890304001002	180890304001057	
180890304001006	180890304001058	
180890304001007	180890304001059	
180890304001008	180890304001060	
180890304001009	180890304001069	
180890304001010	180890304002000	
180890304001011	180890304002001	
180890304001012	180890304002004	
180890304001013	180890305001000	
180890304001014	180890305001001	
180890304001015	180890305001002	

Combine: EC-02 + EC-24 Rename: EC-02

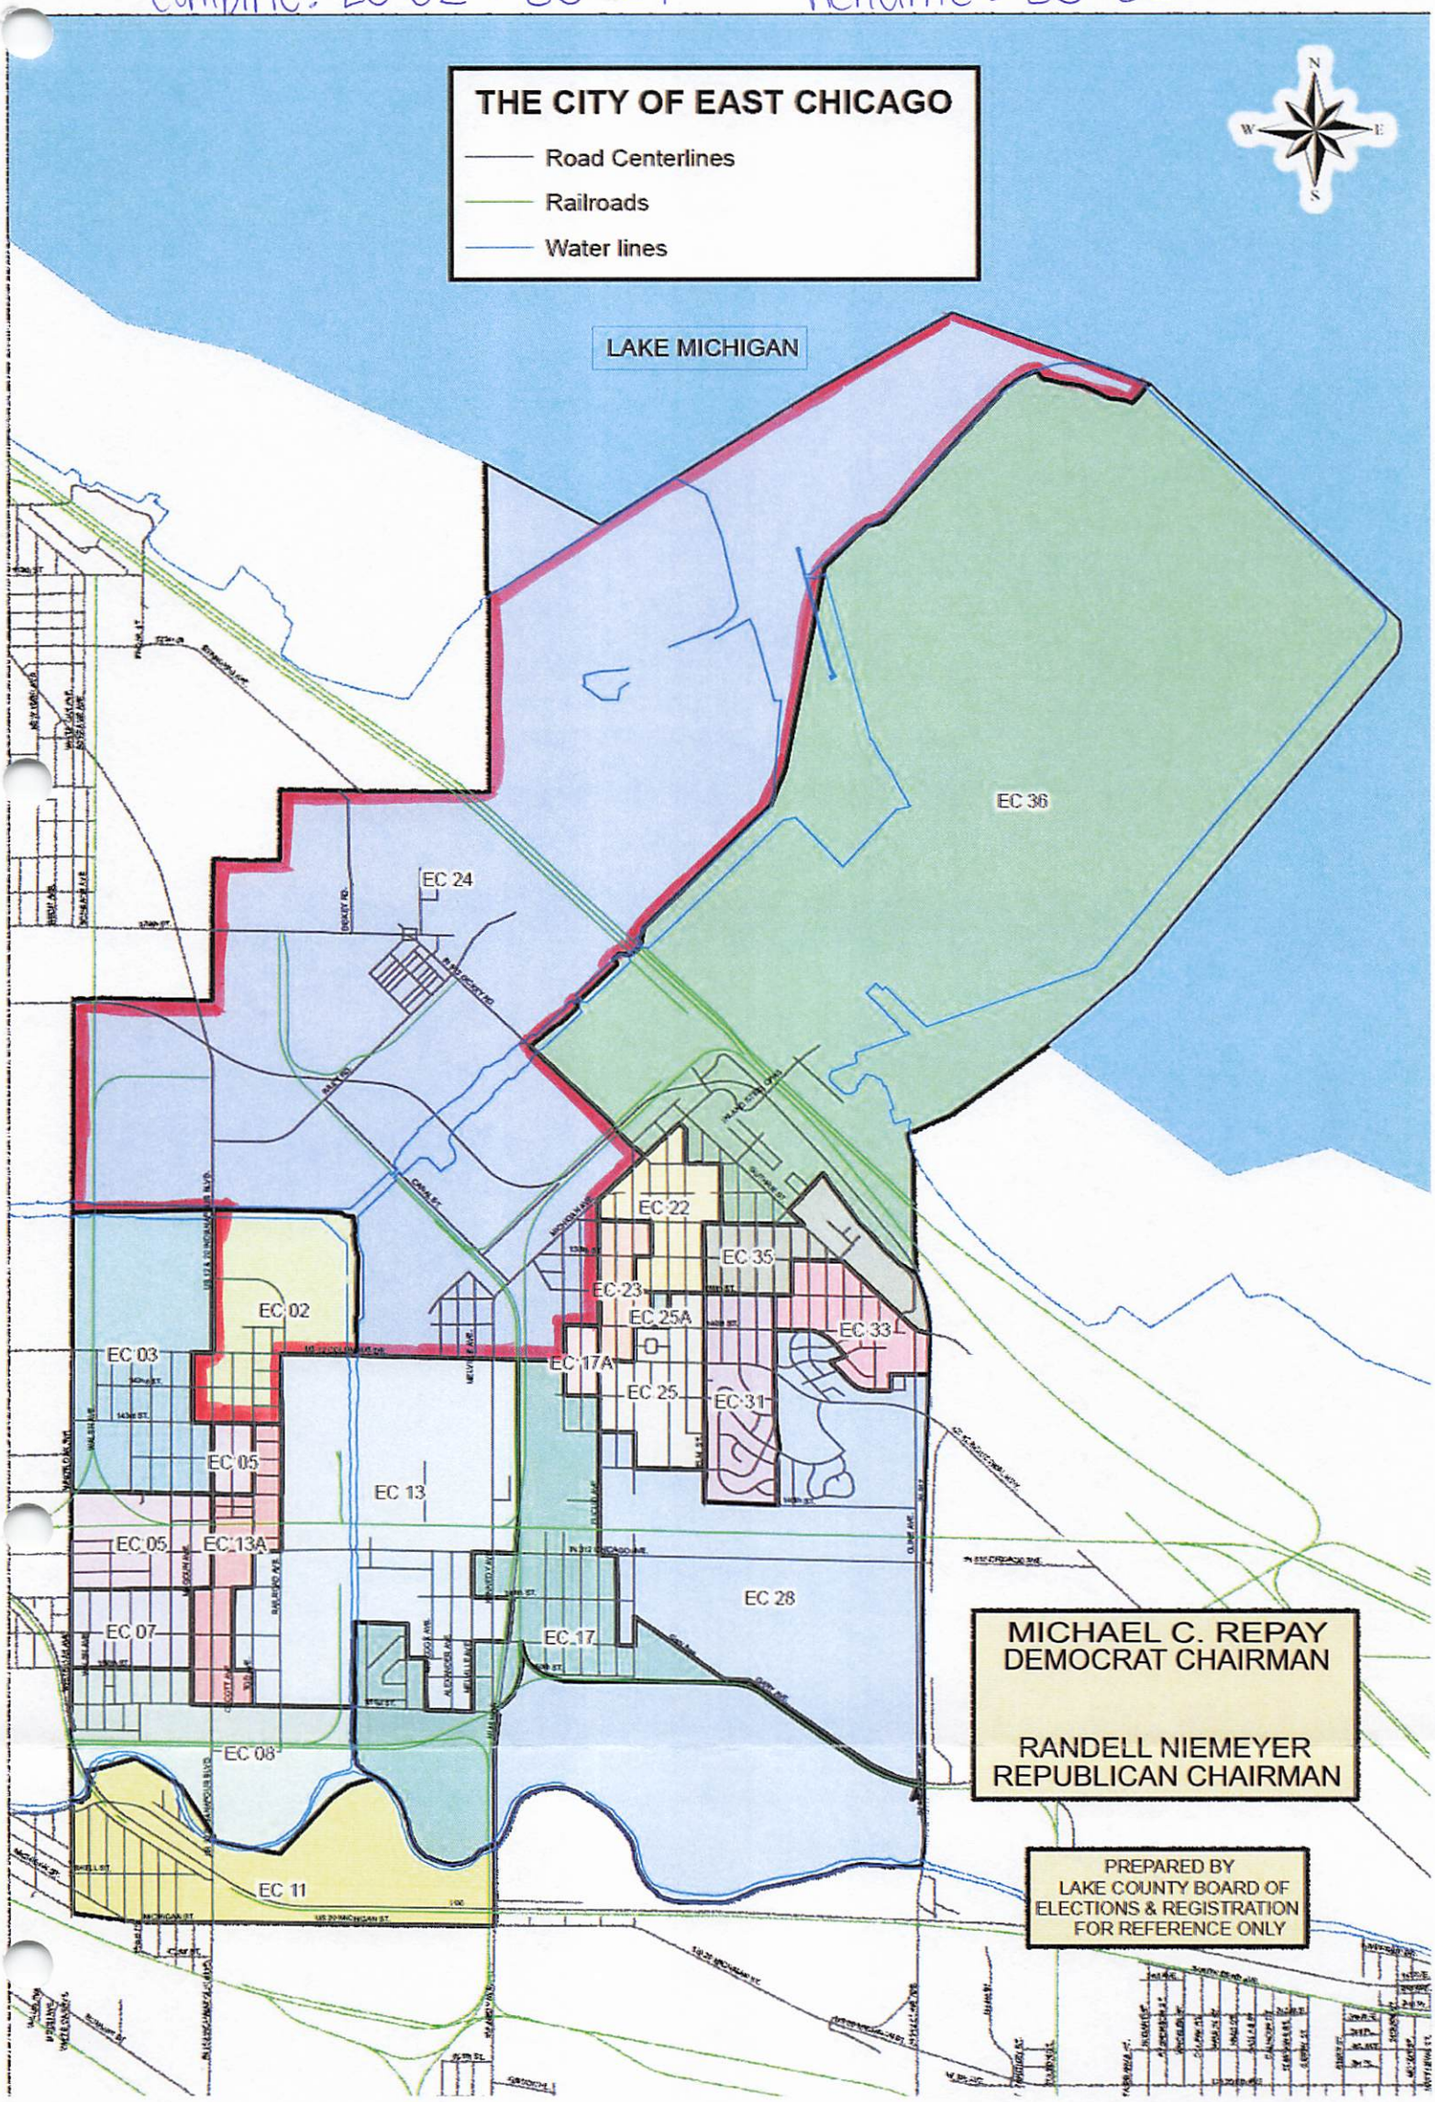

PRECINCT SUMMARY STATEMENT

(IEC-8)

State Form 13332 (R7/7-06)
Indiana Election Commission (IC 3-11-1.5-15)

Name of County Lake

INSTRUCTIONS: See Indiana Code 3-11-1.5-25 for periods during which precinct boundary changes may **NOT** take effect.
Indiana Code 3-11-1.5-15 requires that a county include the following items in a proposed precinct establishment order submitted to the Indiana Election Division:
1. A map of each precinct to be established by the proposed order. A county may submit these maps in electronic form.
2. A description of the boundaries of each precinct to be established by the proposed order that identifies any census blocks located entirely within the precinct.
3. An estimated number of voters in each precinct to be established by the proposed order, based on the registration records maintained by the county voter registration office.
4. A statement designating a polling place for the precinct that complies with the polling place accessibility requirements.
5. Any additional information required by rules adopted by the Indiana Election Commission under IC 4-22-2.

General Precinct Information

1. Name Of Proposed Precinct	2. Is this a new precinct?	3. Election Division & STFID Number *(To Be Completed By Election Division)*
EC-13	☐ Yes ☑ No	

4. District Information

Congressional 1 Indiana Senate 2 Indiana House 2

5. Number Of Active Voters *(IC 3-5-2-1.7)*	6. Number Of Inactive Voters	7. Number Of Registered Voters *(Must Equal Total Of Active And Inactive Voters)*
1314	378	1692

8. Total Number Of Precincts In The County If Submission Is Approved

_____ Voting Precincts _____ Non-Voting Precincts

9. Date Of County Executive's Adopted Order	10. Date Of First Election After Precincts Are Approved
	May 5, 2026

11. Precincts Affected By This Proposed Order *(Complete a Precinct Summary Statement for each precinct. Please note that when changing boundaries of one precinct you will need to complete a separate IEC-8 for any other precinct affected by the change.)*

EC-13 & EC-13A

12. List Any Attached Documents *(i.e. map 6 of 20 maps, etc.)*

Census Blocks & Map

Does any portion of the newly established precinct split or divide any of the following?	Yes	No
13. School Corporation District Boundary		✓
14. City or Town Boundary		✓
15. City or Town Council District Boundary		✓
16. Census Block Boundary		✓
17. Other *(Please Describe)*		✓

Method of Voting

18. ☐ Optical Scan Ballot Card ☐ Electronic ☑ Combination *(Please Specify)*: MicroVote

19. What is the designated location and address for the polling place for this precinct?

Riley Park Pavilion 1005 E. Chicago Ave., East Chicago, IN 46312

***(NOTE:** This designation of a polling place remains in effect until later action by the county executive under state law.)*

20. Does this polling place meet Indiana's polling place accessibility requirements? ☑ Yes ☐ No

Precinct Change Reason

21. Briefly state the reason for the precinct change. *(Attach additional sheet if necessary.)*

Cost Savings, Eliminate "A" Precinct

Additional Information

22. Name and Contact Information Of County Election Staff Person Who Prepared This Form:

Jessica Messler messljf@lakecountyin.org

23. Does the county have access to Geographic Information System (GIS)? ☑ Yes ☐ No
Name and Contact Information Of County GIS Staff:

Annette Mellady 219-755-3795

24. Does the county use Census Tiger files? ☐ Yes ☑ No

State Office Use Only

25. Type Of Geographic Files Used by County *(If Known By Staff Of The Indiana Election Division Or Office Of Census Data)*

EC 13	180890304002010
GEOID20	180890304002011
180890303002018	180890304002012
180890303002019	180890304002013
180890303002020	180890304002014
180890303002027	180890304002015
180890303002028	180890304002016
180890303002029	180890304002017
180890303002030	180890304002018
180890303002031	180890304003000
180890303002032	180890304003001
180890303002033	180890304003002
180890303002034	180890304003003
180890303002035	180890304003004
180890303002036	180890304003005
180890303002037	180890304003006
180890303002045	180890304003007
180890304001061	180890304003008
180890304001062	180890306001000
180890304001063	180890306001007
180890304001064	180890306003000
180890304001065	180890307001012
180890304002003	180890307001013
180890304002005	180890307002017
180890304002006	180890307002018
180890304002008	180890307002019
180890304002009	

Combine: EC-13 + EC-13A Rename: EC-13

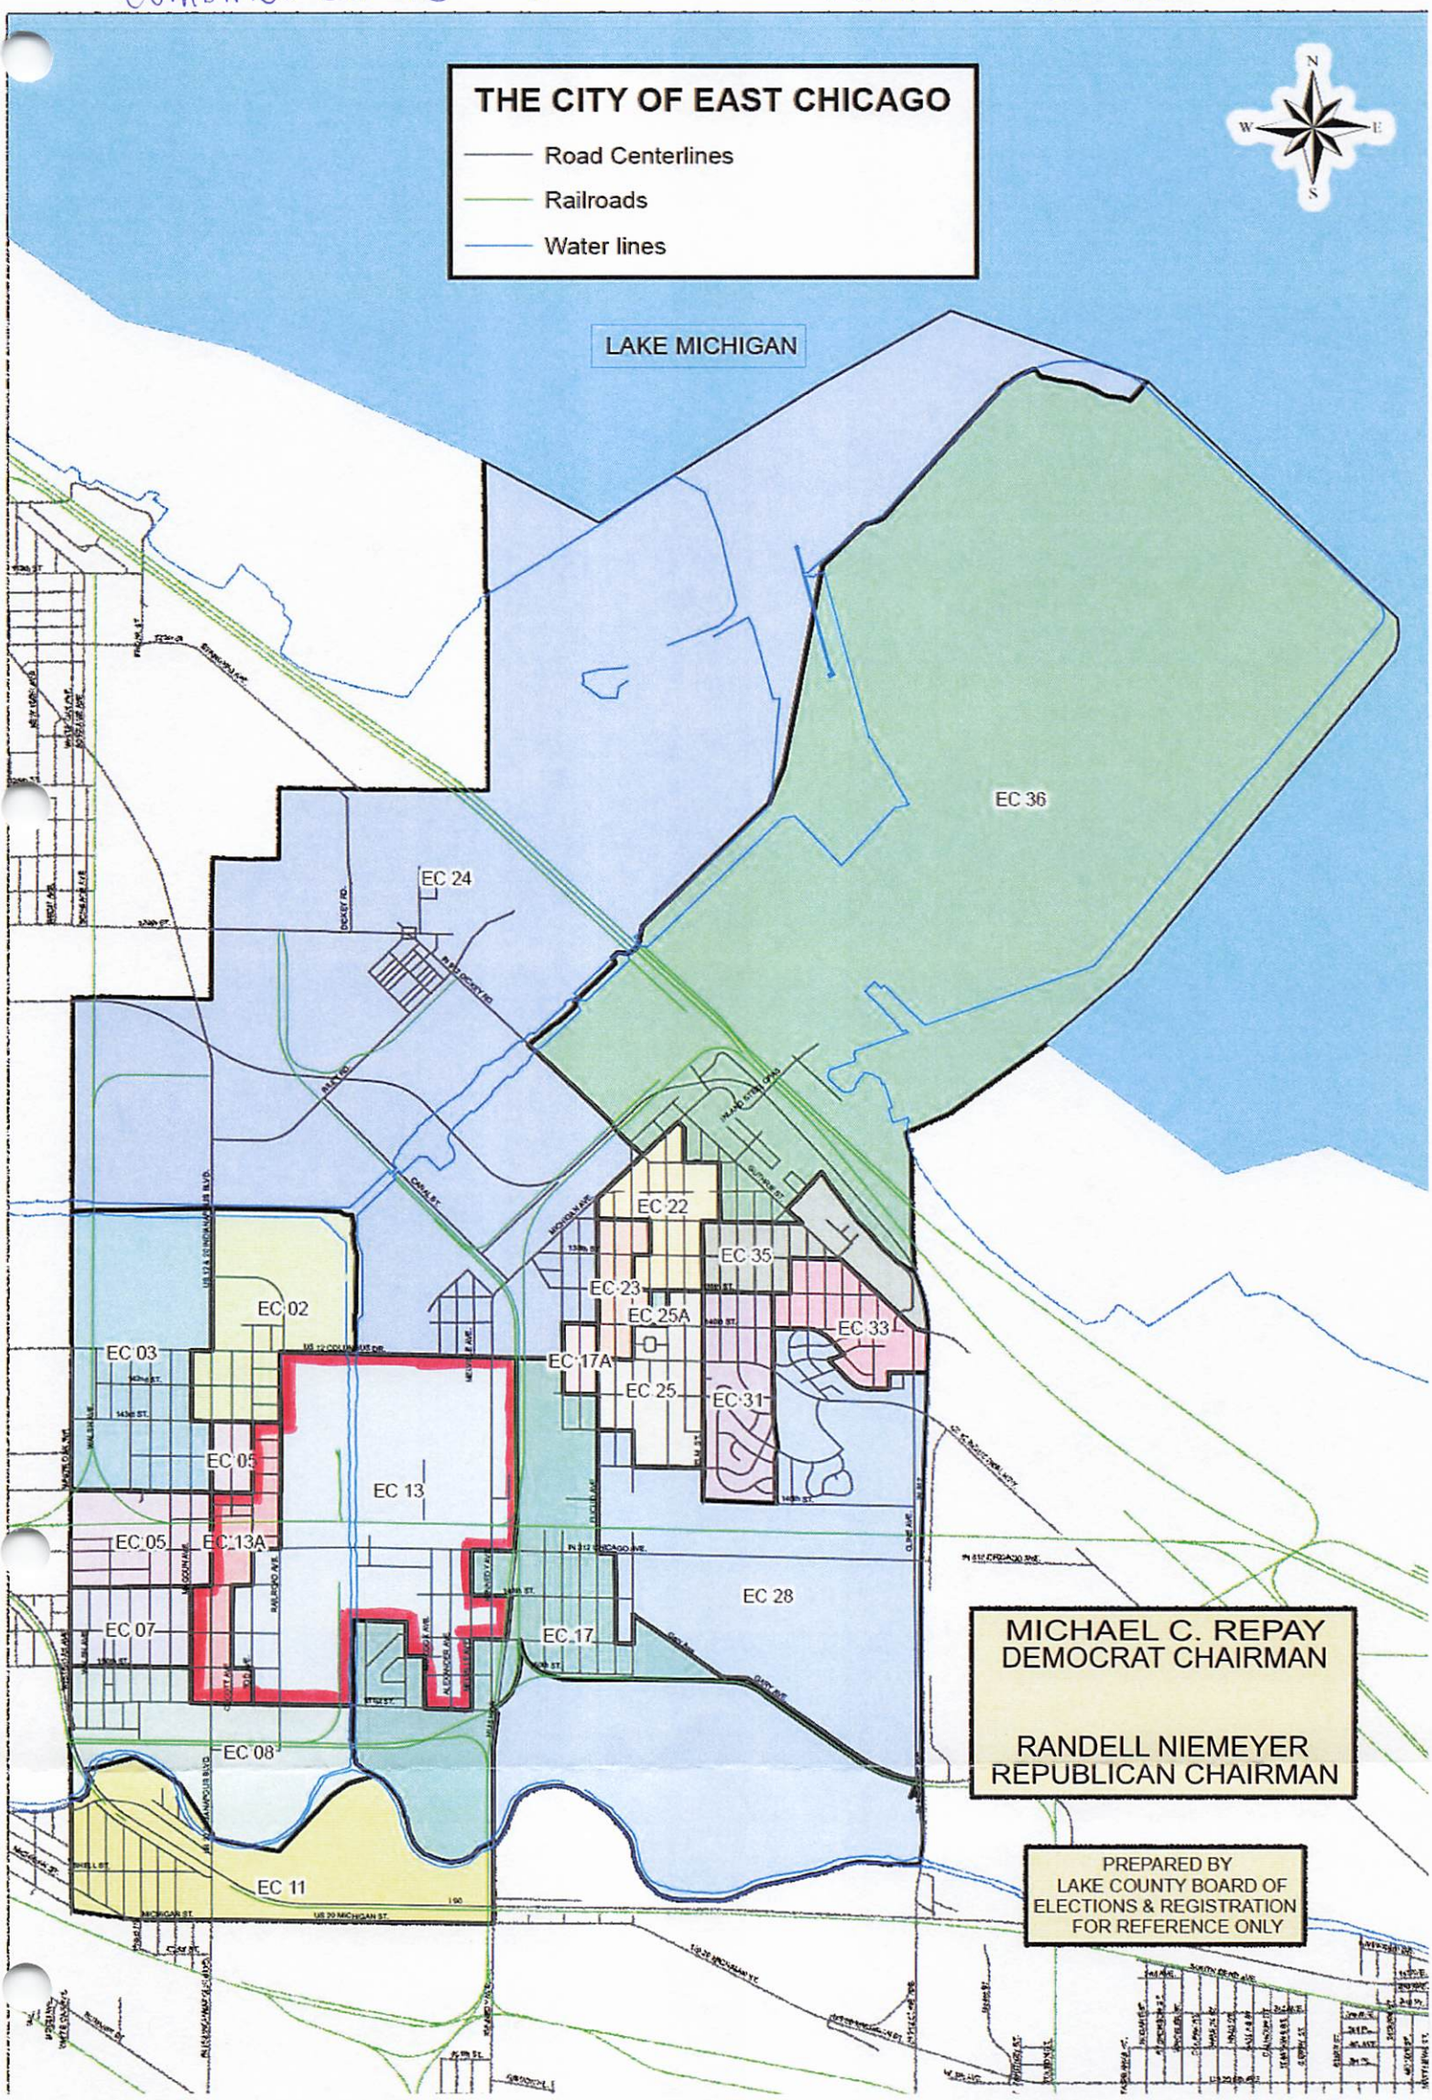

PRECINCT SUMMARY STATEMENT (IEC-8)

State Form 13332 (R7/7-06)
Indiana Election Commission (IC 3-11-1.5-15) **Name of County** Lake

INSTRUCTIONS: See Indiana Code 3-11-1.5-25 for periods during which precinct boundary changes may NOT take effect.
Indiana Code 3-11-1.5-15 requires that a county include the following items in a proposed precinct establishment order submitted to the Indiana Election Division:
1. A map of each precinct to be established by the proposed order. A county may submit these maps in electronic form.
2. A description of the boundaries of each precinct to be established by the proposed order that identifies any census blocks located entirely within the precinct.
3. An estimated number of voters in each precinct to be established by the proposed order, based on the registration records maintained by the county voter registration office.
4. A statement designating a polling place for the precinct that complies with the polling place accessibility requirements.
5. Any additional information required by rules adopted by the Indiana Election Commission under IC 4-22-2.

General Precinct Information

1. Name Of Proposed Precinct	2. Is this a new precinct?	3. Election Division & STFID Number *(To Be Completed By Election Division)*
EC-17	☐ Yes ☑ No	

4. District Information
Congressional 1 Indiana Senate 2 Indiana House 2

5. Number Of Active Voters *(IC 3-5-2-1.7)*	6. Number Of Inactive Voters	7. Number Of Registered Voters *(Must Equal Total Of Active And Inactive Voters)*
1115	279	1394

8. Total Number Of Precincts In The County If Submission Is Approved
_____ Voting Precincts _____ Non-Voting Precincts

9. Date Of County Executive's Adopted Order	10. Date Of First Election After Precincts Are Approved
	May 5, 2026

11. Precincts Affected By This Proposed Order *(Complete a Precinct Summary Statement for each precinct. Please note that when changing boundaries of one precinct you will need to complete a separate IEC-8 for any other precinct affected by the change.)*
EC-17 & EC-17A

12. List Any Attached Documents *(i.e. map 6 of 20 maps, etc.)*
Census Blocks & Map

Does any portion of the newly established precinct split or divide any of the following?	Yes	No
13. School Corporation District Boundary		✓
14. City or Town Boundary		✓
15. City or Town Council District Boundary	✓	
16. Census Block Boundary		✓
17. Other *(Please Describe)*		✓

Method of Voting

18. ☐ Optical Scan Ballot Card ☐ Electronic ☑ Combination *(Please Specify)*: MicroVote

19. What is the designated location and address for the polling place for this precinct?
Riley Park Pavilion 1005 E. Chicago Ave., East Chicago, IN 46312

***(NOTE:** This designation of a polling place remains in effect until later action by the county executive under state law.)*

20. Does this polling place meet Indiana's polling place accessibility requirements? ☑ Yes ☐ No

Precinct Change Reason

21. Briefly state the reason for the precinct change. *(Attach additional sheet if necessary.)*
Cost Savings, Eliminate "A" Precinct

Additional Information

22. Name and Contact Information Of County Election Staff Person Who Prepared This Form:
Jessica Messler messljf@lakecountyin.org

23. Does the county have access to Geographic Information System (GIS)? ☑ Yes ☐ No
Name and Contact Information Of County GIS Staff:
Annette Mellady 219-755-3795

24. Does the county use Census Tiger files? ☐ Yes ☑ No

State Office Use Only

25. Type Of Geographic Files Used by County *(If Known By Staff Of The Indiana Election Division Or Office Of Census Data)*

EC 17
GEOID20
180890303001011
180890303001012
180890303002038
180890303002039
180890303002040
180890303002041
180890303002042
180890303002043
180890303002044
180890303002046
180890303002047
180890303002048
180890307001000
180890307001001
180890307001002
180890307001003
180890307001004
180890307001006
180890307001007
180890307001008
180890307001009
180890307001010
180890307001011
180890307001015
180890307002005
180890307002005
180890307002006
180890307002007
180890307002008
180890307002009
180890307002011
180890307002012
180890307002013
180890307002014
180890307002015
180890307002016
180890307002022
180890307002023
180890307002024
180890307002025
180890307002026
180890308004008
180890308004009

Combine: EC-17 + EC-17A Rename: EC-17

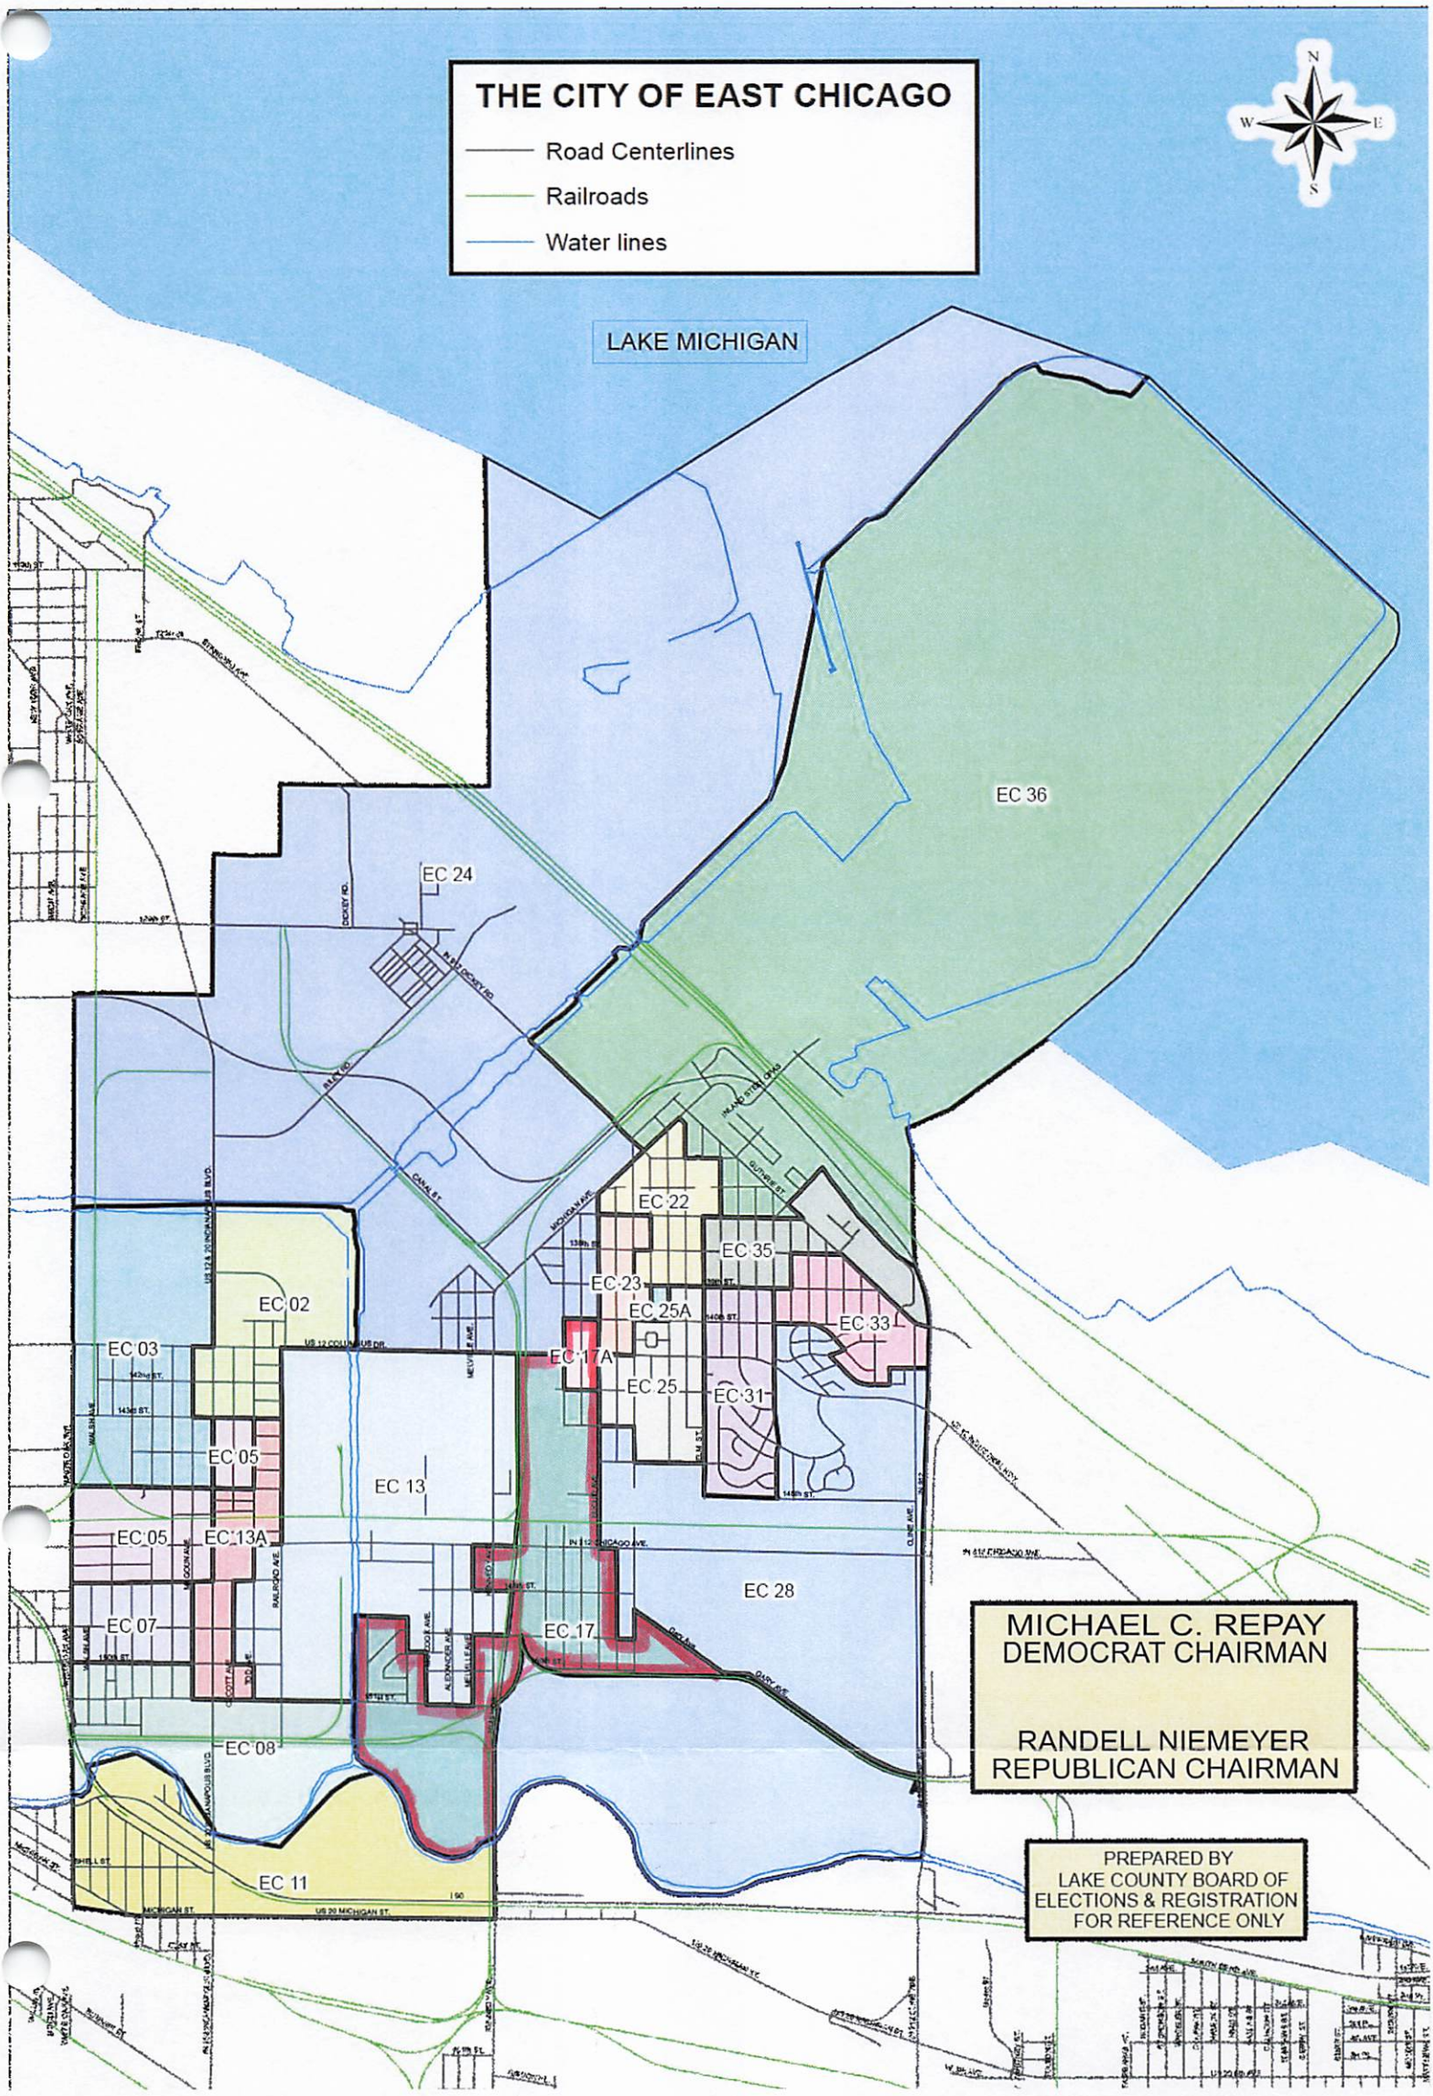

PRECINCT SUMMARY STATEMENT

(IEC-8)

State Form 13332 (R7/7-06)
Indiana Election Commission (IC 3-11-1.5-15) **Name of County** Lake

INSTRUCTIONS: See Indiana Code 3-11-1.5-25 for periods during which precinct boundary changes may NOT take effect.
Indiana Code 3-11-1.5-15 requires that a county include the following items in a proposed precinct establishment order submitted to the Indiana Election Division:
1. A map of each precinct to be established by the proposed order. A county may submit these maps in electronic form.
2. A description of the boundaries of each precinct to be established by the proposed order that identifies any census blocks located entirely within the precinct.
3. An estimated number of voters in each precinct to be established by the proposed order, based on the registration records maintained by the county voter registration office.
4. A statement designating a polling place for the precinct that complies with the polling place accessibility requirements.
5. Any additional information required by rules adopted by the Indiana Election Commission under IC 4-22-2.

General Precinct Information

1. Name Of Proposed Precinct	2. Is this a new precinct?	3. Election Division & STFID Number *(To Be Completed By Election Division)*
EC-22	☐ Yes ☑ No	

4. District Information

Congressional 1 Indiana Senate 2 Indiana House 2

5. Number Of Active Voters *(IC 3-5-2-1.7)*	6. Number Of Inactive Voters	7. Number Of Registered Voters *(Must Equal Total Of Active And Inactive Voters)*
1299	280	1579

8. Total Number Of Precincts In The County If Submission Is Approved

_____ Voting Precincts _____ Non-Voting Precincts

9. Date Of County Executive's Adopted Order	10. Date Of First Election After Precincts Are Approved
	May 5, 2026

11. Precincts Affected By This Proposed Order *(Complete a Precinct Summary Statement for each precinct. Please note that when changing boundaries of one precinct you will need to complete a separate IEC-8 for any other precinct affected by the change.)*

EC-22 & EC-23

12. List Any Attached Documents *(i.e. map 6 of 20 maps, etc.)*

Census Blocks & Map

Does any portion of the newly established precinct split or divide any of the following?	Yes	No
13. School Corporation District Boundary		✓
14. City or Town Boundary		✓
15. City or Town Council District Boundary		✓
16. Census Block Boundary		✓
17. Other *(Please Describe)*		✓

Method of Voting

18. ☐ Optical Scan Ballot Card ☐ Electronic ☑ Combination *(Please Specify)*: MicroVote

19. What is the designated location and address for the polling place for this precinct?

St. Patrick's Church 3810 Grand Blvd., East Chicago, IN 46312

***(NOTE:** This designation of a polling place remains in effect until later action by the county executive under state law.)*

20. Does this polling place meet Indiana's polling place accessibility requirements? ☑ Yes ☐ No

Precinct Change Reason

21. Briefly state the reason for the precinct change. *(Attach additional sheet if necessary.)*

Cost Savings, Eliminate Small Precinct

Additional Information

22. Name and Contact Information Of County Election Staff Person Who Prepared This Form:

Jessica Messler messljf@lakecountyin.org

23. Does the county have access to Geographic Information System (GIS)? ☑ Yes ☐ No
Name and Contact Information Of County GIS Staff:

Annette Mellady 219-755-3795

24. Does the county use Census Tiger files? ☐ Yes ☑ No

State Office Use Only

25. Type Of Geographic Files Used by County *(If Known By Staff Of The Indiana Election Division Or Office Of Census Data)*

EC 22
GEOID20
180890302001004
180890302001005
180890302001008
180890302001009
180890302002000
180890302002001
180890302002002
180890302002003
180890302002004
180890302002005
180890302002006
180890302002007
180890302002008
180890303002025
180890303002026
180890308001000
180890308001001
180890308001002
180890308001003
180890308001004
180890308001005
180890308002000
180890308002001
180890308002002
180890308002003
180890308002004
180890308002005
180890308003003
180890308003004
180890308003005
180890308003006
180890308003007

Combine: EC-22 + EC-23 Rename: EC-22

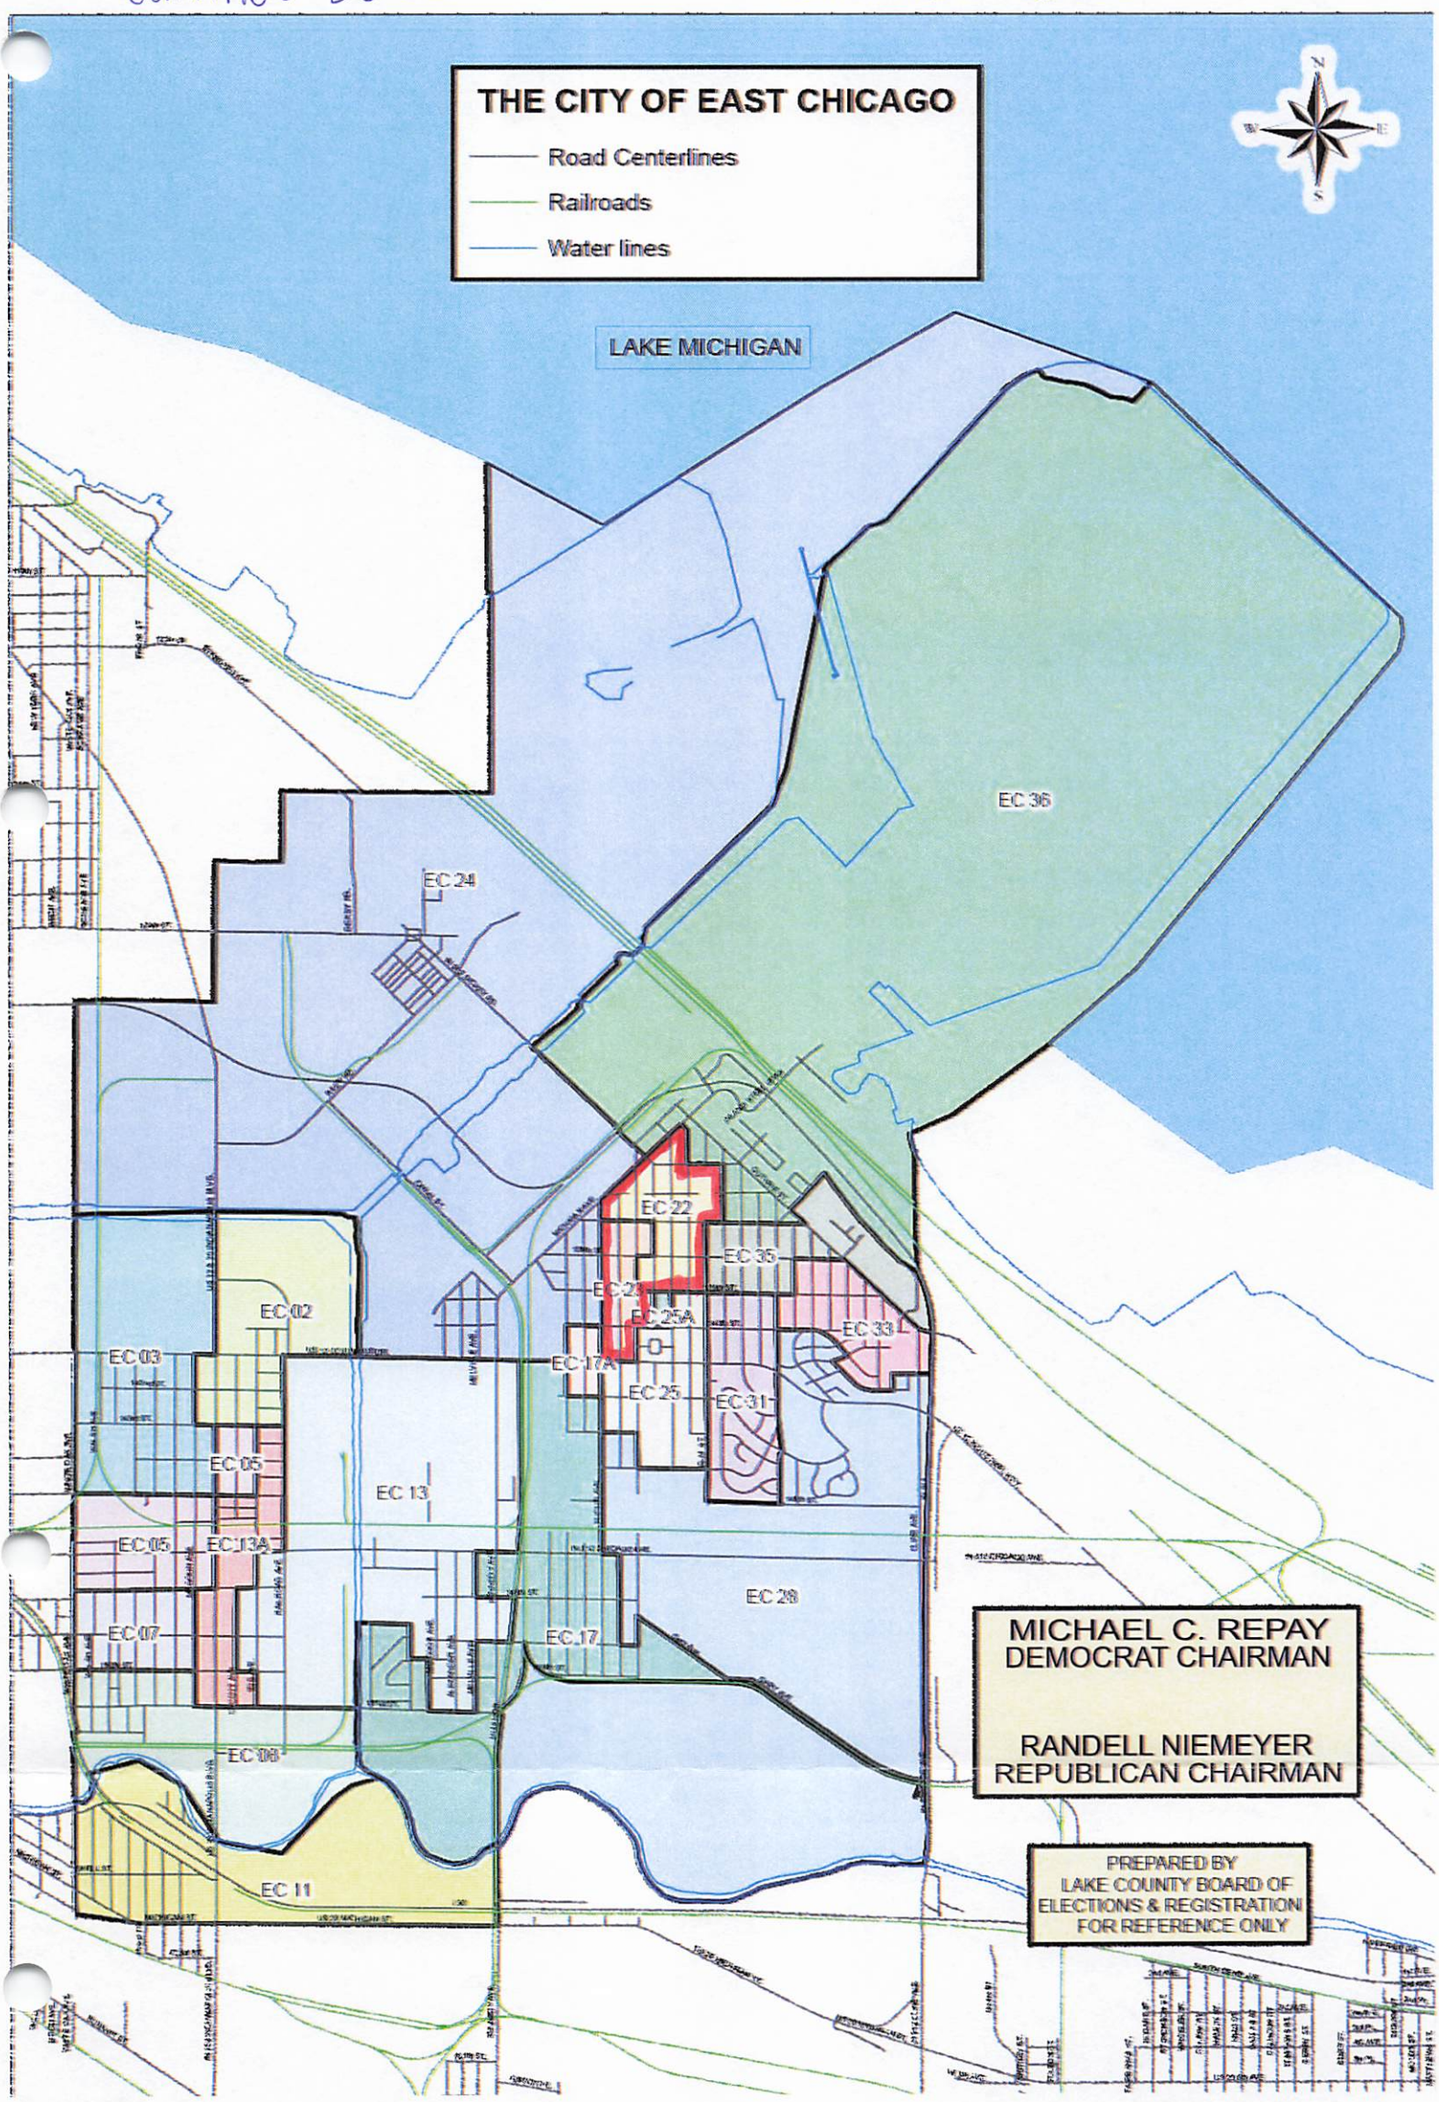

PRECINCT SUMMARY STATEMENT (IEC-8)

State Form 13332 (R7/7-06)
Indiana Election Commission (IC 3-11-1.5-15) **Name of County** Lake

INSTRUCTIONS: See Indiana Code 3-11-1.5-25 for periods during which precinct boundary changes may NOT take effect.
Indiana Code 3-11-1.5-15 requires that a county include the following items in a proposed precinct establishment order submitted to the Indiana Election Division:
1. A map of each precinct to be established by the proposed order. A county may submit these maps in electronic form.
2. A description of the boundaries of each precinct to be established by the proposed order that identifies any census blocks located entirely within the precinct.
3. An estimated number of voters in each precinct to be established by the proposed order, based on the registration records maintained by the county voter registration office.
4. A statement designating a polling place for the precinct that complies with the polling place accessibility requirements.
5. Any additional information required by rules adopted by the Indiana Election Commission under IC 4-22-2.

General Precinct Information

1. Name Of Proposed Precinct	2. Is this a new precinct?	3. Election Division & STFID Number *(To Be Completed By Election Division)*	
EC-25	☐ Yes ☑ No		

4. District Information
Congressional 1 Indiana Senate 2 Indiana House 2

5. Number Of Active Voters *(IC 3-5-2-1.7)*	6. Number Of Inactive Voters	7. Number Of Registered Voters *(Must Equal Total Of Active And Inactive Voters)*
776	228	1004

8. Total Number Of Precincts In The County If Submission Is Approved
_____ Voting Precincts _____ Non-Voting Precincts

9. Date Of County Executive's Adopted Order	10. Date Of First Election After Precincts Are Approved
	May 5, 2026

11. Precincts Affected By This Proposed Order *(Complete a Precinct Summary Statement for each precinct. Please note that when changing boundaries of one precinct you will need to complete a separate IEC-8 for any other precinct affected by the change.)*
EC-25 & EC-25A

12. List Any Attached Documents *(i.e. map 6 of 20 maps, etc.)*
Census Blocks & Map

Does any portion of the newly established precinct split or divide any of the following?	Yes	No
13. School Corporation District Boundary		✓
14. City or Town Boundary		✓
15. City or Town Council District Boundary	✓	
16. Census Block Boundary		✓
17. Other *(Please Describe)*		✓

Method of Voting

18. ☐ Optical Scan Ballot Card ☐ Electronic ☑ Combination *(Please Specify)*: MicroVote

19. What is the designated location and address for the polling place for this precinct?

East Chicago Administration Building 1401 E. 144th St., East Chicago, IN 46312

***(NOTE:** This designation of a polling place remains in effect until later action by the county executive under state law.)*

20. Does this polling place meet Indiana's polling place accessibility requirements? ☑ Yes ☐ No

Precinct Change Reason

21. Briefly state the reason for the precinct change. *(Attach additional sheet if necessary.)*
Cost Savings, Eliminate Small Precinct, Eliminate "A" Precinct

Additional Information

22. Name and Contact Information Of County Election Staff Person Who Prepared This Form:

Jessica Messler messljf@lakecountyin.org

23. Does the county have access to Geographic Information System (GIS)? ☑ Yes ☐ No
Name and Contact Information Of County GIS Staff:

Annette Mellady 219-755-3795

24. Does the county use Census Tiger files? ☐ Yes ☑ No

State Office Use Only

25. Type Of Geographic Files Used by County *(If Known By Staff Of The Indiana Election Division Or Office Of Census Data)*

EC 25
GEOID20
180890308003000
180890308003001
180890308003002
180890308003008
180890308003009
180890308003010
180890308003011
180890308003012
180890308004000
180890308004001
180890308004002
180890308004003
180890308004004
180890308004005
180890308004006
180890308004007
180890308004010
180890308004011
180890308004012

Combine: EC-25 + EC-25A Rename: EC-25

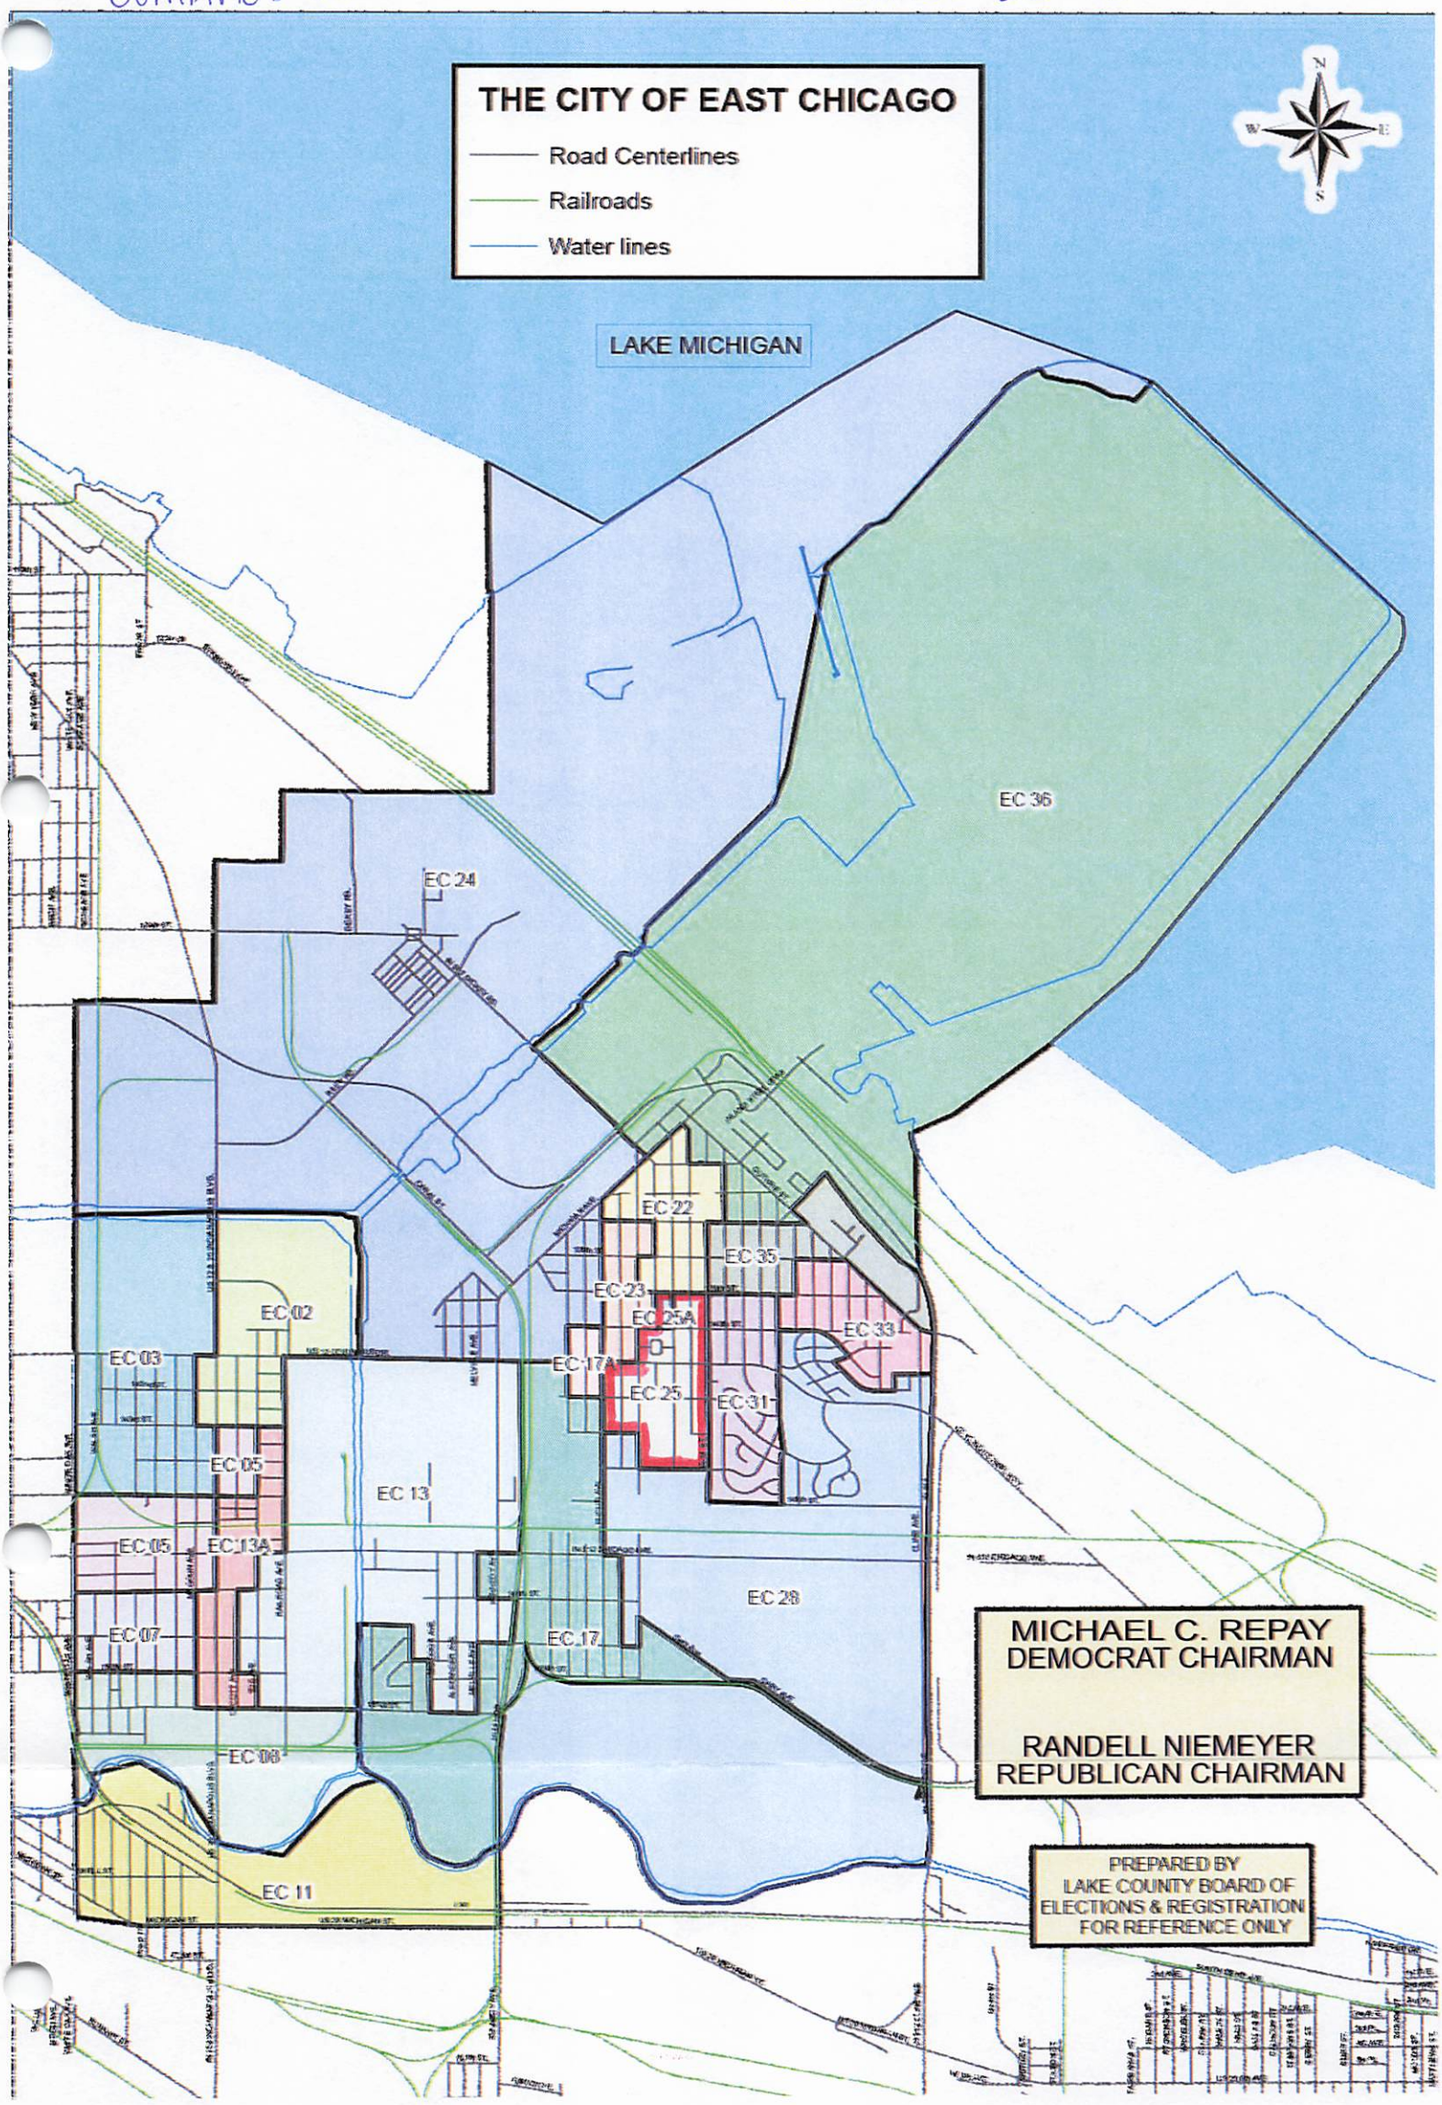

PRECINCT SUMMARY STATEMENT

(IEC-8)

State Form 13332 (R7/7-06)

Indiana Election Commission (IC 3-11-1.5-15) **Name of County** Lake

INSTRUCTIONS: See Indiana Code 3-11-1.5-25 for periods during which precinct boundary changes may NOT take effect.

Indiana Code 3-11-1.5-15 requires that a county include the following items in a proposed precinct establishment order submitted to the Indiana Election Division:

1. A map of each precinct to be established by the proposed order. A county may submit these maps in electronic form.
2. A description of the boundaries of each precinct to be established by the proposed order that identifies any census blocks located entirely within the precinct.
3. An estimated number of voters in each precinct to be established by the proposed order, based on the registration records maintained by the county voter registration office.
4. A statement designating a polling place for the precinct that complies with the polling place accessibility requirements.
5. Any additional information required by rules adopted by the Indiana Election Commission under IC 4-22-2.

General Precinct Information

1. Name Of Proposed Precinct	2. Is this a new precinct?	3. Election Division & STFID Number *(To Be Completed By Election Division)*
G2-01	☐ Yes ☑ No	

4. District Information

Congressional 1 Indiana Senate 3 Indiana House 3

5. Number Of Active Voters *(IC 3-5-2-1.7)*	6. Number Of Inactive Voters	7. Number Of Registered Voters *(Must Equal Total Of Active And Inactive Voters)*
1250	337	1587

8. Total Number Of Precincts In The County If Submission Is Approved

_____ Voting Precincts _____ Non-Voting Precincts

9. Date Of County Executive's Adopted Order	10. Date Of First Election After Precincts Are Approved
	May 5, 2026

11. Precincts Affected By This Proposed Order *(Complete a Precinct Summary Statement for each precinct. Please note that when changing boundaries of one precinct you will need to complete a separate IEC-8 for any other precinct affected by the change.)*

G2-01 & G2-03

12. List Any Attached Documents *(i.e. map 6 of 20 maps, etc.)*

Census Blocks & Map

Does any portion of the newly established precinct split or divide any of the following?	Yes	No
13. School Corporation District Boundary		✓
14. City or Town Boundary		✓
15. City or Town Council District Boundary		✓
16. Census Block Boundary		✓
17. Other *(Please Describe)*		✓

Method of Voting

18. ☐ Optical Scan Ballot Card ☐ Electronic ☑ Combination *(Please Specify)*: MicroVote

19. What is the designated location and address for the polling place for this precinct?

Gary Public Library 220 W 5th Ave., Gary, IN 46402

***(NOTE:** This designation of a polling place remains in effect until later action by the county executive under state law.)*

20. Does this polling place meet Indiana's polling place accessibility requirements? ☑ Yes ☐ No

Precinct Change Reason

21. Briefly state the reason for the precinct change. *(Attach additional sheet if necessary.)*

Cost Savings, Eliminate Small Precinct

Additional Information

22. Name and Contact Information Of County Election Staff Person Who Prepared This Form:

Jessica Messler messljf@lakecountyin.org

23. Does the county have access to Geographic Information System (GIS)? ☑ Yes ☐ No

Name and Contact Information Of County GIS Staff:

Annette Mellady 219-755-3795

24. Does the county use Census Tiger files? ☐ Yes ☑ No

State Office Use Only

25. Type Of Geographic Files Used by County *(If Known By Staff Of The Indiana Election Division Or Office Of Census Data)*

G2 01	180890102052042	180890102052107	180890128003030
GEOID20	180890102052043	180890104001000	180890128003031
180890102051000	180890102052044	180890128001000	180890128003032
180890102051001	180890102052045	180890128001001	180890128003033
180890102051002	180890102052046	180890128001008	180890128003034
180890102051003	180890102052047	180890128001009	180890128003035
180890102051004	180890102052048	180890128001010	180890128003036
180890102051005	180890102052051	180890128001011	180890128003037
180890102051006	180890102052052	180890128001012	180890128003038
180890102051007	180890102052053	180890128001013	180890128003039
180890102051008	180890102052054	180890128001014	180890128003040
180890102051009	180890102052055	180890128001018	180890128003041
180890102051010	180890102052056	180890128001025	180890128003042
180890102051011	180890102052057	180890128002000	180890128003043
180890102051012	180890102052058	180890128002025	180890128003044
180890102051013	180890102052059	180890128002026	180890128003045
180890102051014	180890102052060	180890128002027	180890128003046
180890102051015	180890102052061	180890128003000	180890128003047
180890102051016	180890102052062	180890128003001	180890128003048
180890102051017	180890102052063	180890128003002	
180890102051018	180890102052064	180890128003003	
180890102051019	180890102052065	180890128003004	
180890102051020	180890102052066	180890128003005	
180890102051021	180890102052067	180890128003006	
180890102051022	180890102052068	180890128003007	
180890102051023	180890102052069	180890128003008	
180890102051024	180890102052070	180890128003009	
180890102051025	180890102052071	180890128003010	
180890102051026	180890102052072	180890128003011	
180890102051027	180890102052073	180890128003012	
180890102051028	180890102052074	180890128003013	
180890102051029	180890102052075	180890128003014	
180890102051030	180890102052076	180890128003015	
180890102051031	180890102052077	180890128003016	
180890102051032	180890102052078	180890128003017	
180890102051033	180890102052079	180890128003018	
180890102052014	180890102052080	180890128003019	
180890102052015	180890102052081	180890128003020	
180890102052016	180890102052082	180890128003021	
180890102052030	180890102052083	180890128003022	
180890102052035	180890102052084	180890128003023	
180890102052036	180890102052085	180890128003024	
180890102052037	180890102052086	180890128003025	
180890102052038	180890102052087	180890128003026	
180890102052039	180890102052088	180890128003027	
180890102052040	180890102052089	180890128003028	
180890102052041	180890102052106	180890128003029	

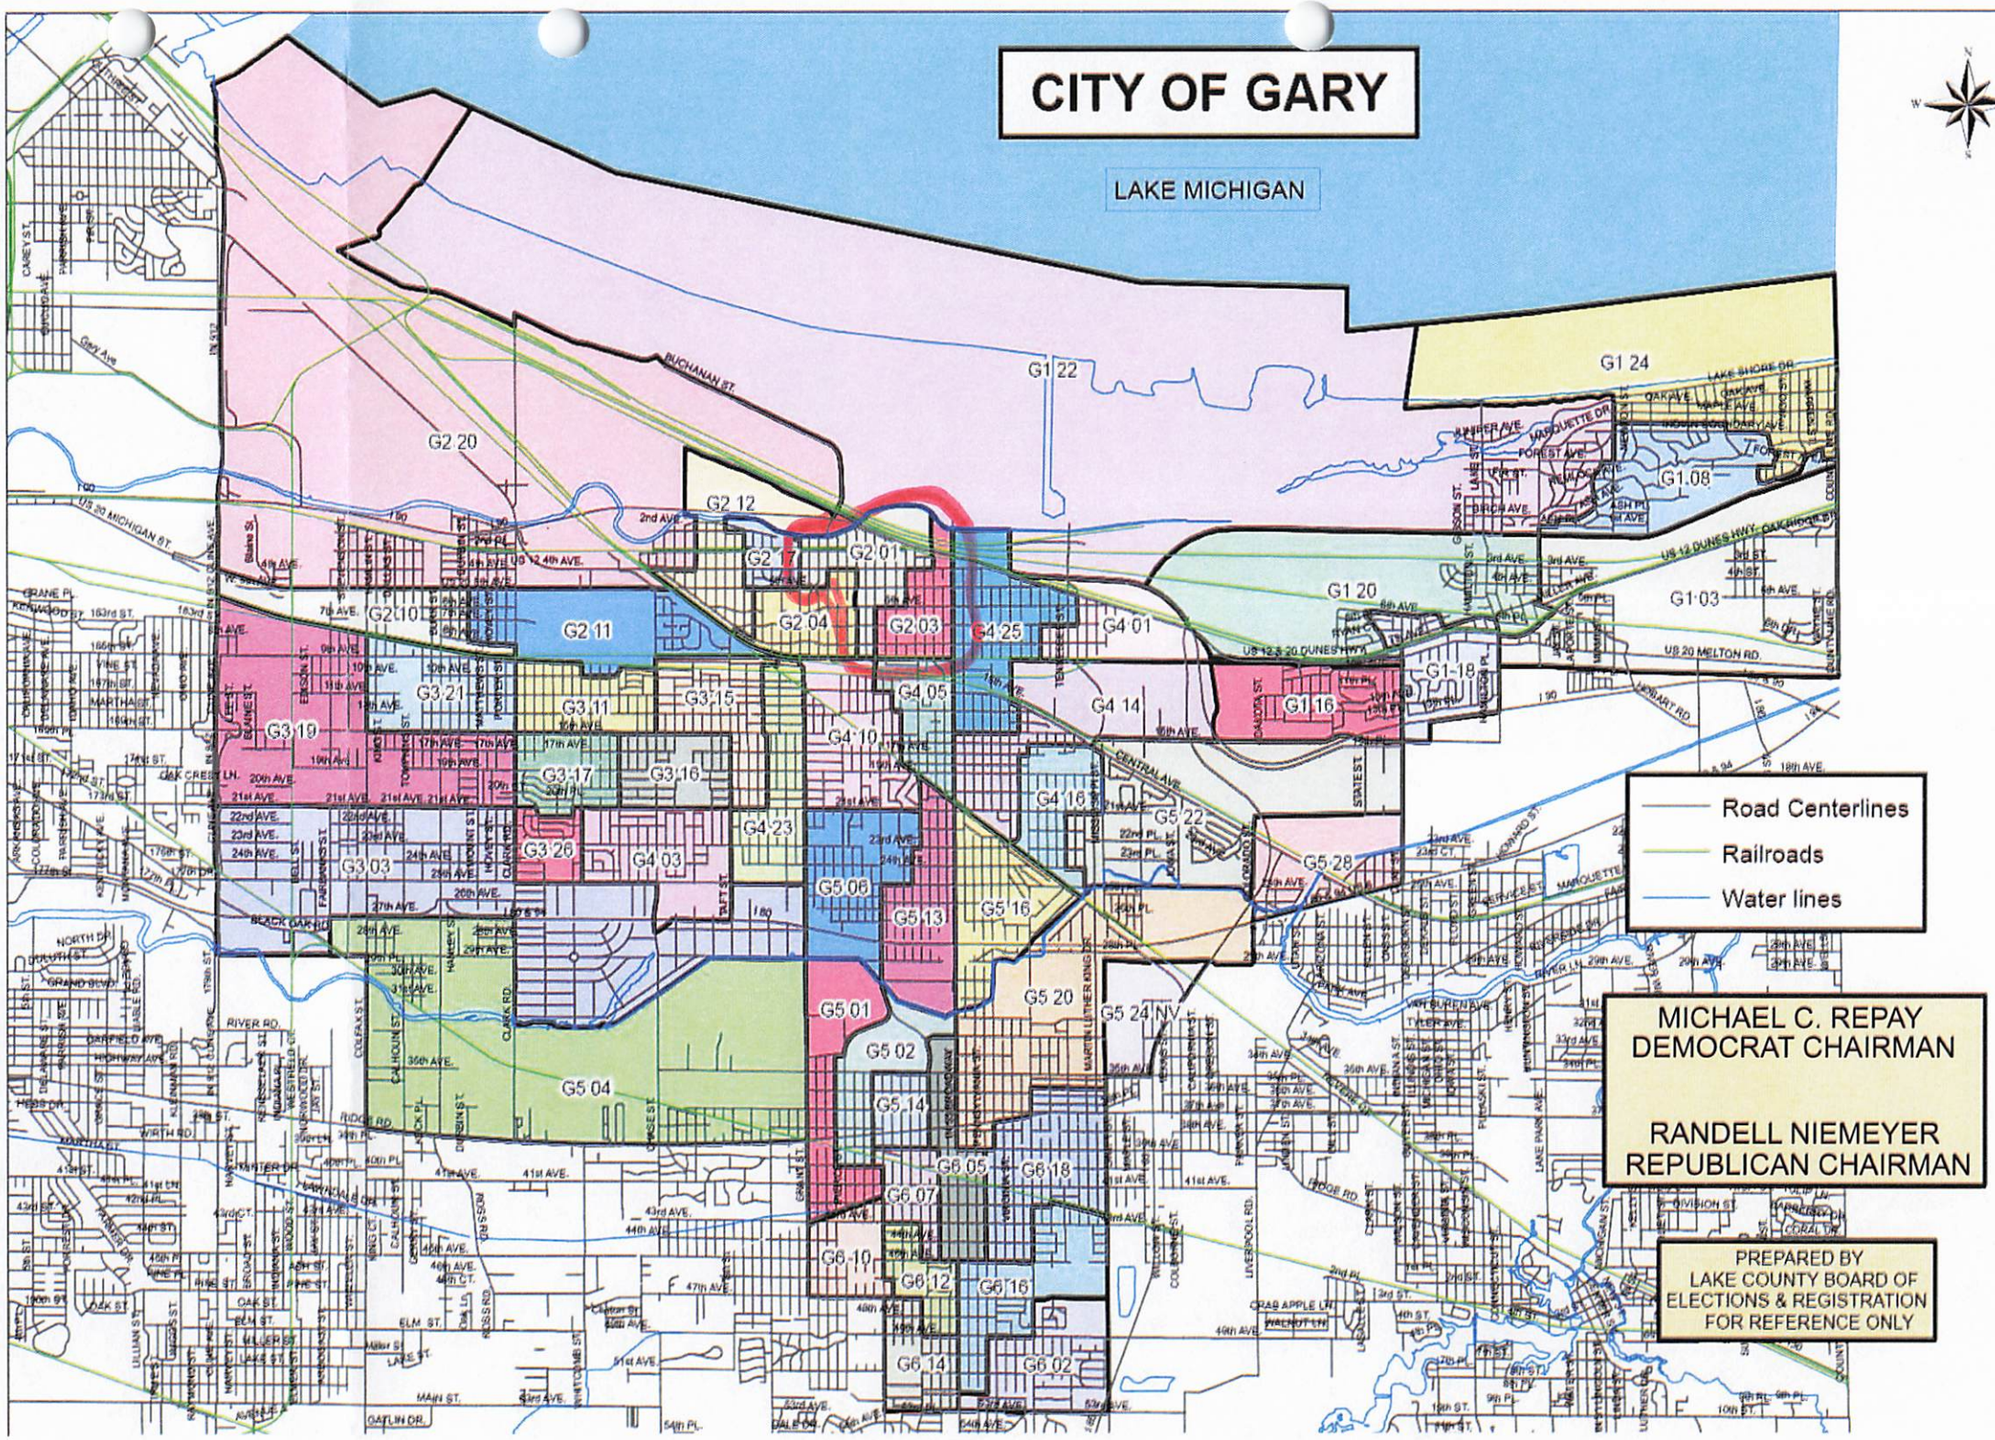

Combine: G2-01 + G2-03
Rename: G2-01

PRECINCT SUMMARY STATEMENT

(IEC-8)

State Form 13332 (R7/7-06)
Indiana Election Commission (IC 3-11-1.5-15)

Name of County Lake

INSTRUCTIONS: See Indiana Code 3-11-1.5-25 for periods during which precinct boundary changes may NOT take effect.
Indiana Code 3-11-1.5-15 requires that a county include the following items in a proposed precinct establishment order submitted to the Indiana Election Division:
1. A map of each precinct to be established by the proposed order. A county may submit these maps in electronic form.
2. A description of the boundaries of each precinct to be established by the proposed order that identifies any census blocks located entirely within the precinct.
3. An estimated number of voters in each precinct to be established by the proposed order, based on the registration records maintained by the county voter registration office.
4. A statement designating a polling place for the precinct that complies with the polling place accessibility requirements.
5. Any additional information required by rules adopted by the Indiana Election Commission under IC 4-22-2.

General Precinct Information

1. Name Of Proposed Precinct	2. Is this a new precinct?	3. Election Division & STFID Number *(To Be Completed By Election Division)*
G4-01	☐ Yes ☑ No	

4. District Information

Congressional 1 Indiana Senate 3 Indiana House 3

5. Number Of Active Voters *(IC 3-5-2-1.7)*	6. Number Of Inactive Voters	7. Number Of Registered Voters *(Must Equal Total Of Active And Inactive Voters)*
1322	250	1572

8. Total Number Of Precincts In The County If Submission Is Approved

_____ Voting Precincts _____ Non-Voting Precincts

9. Date Of County Executive's Adopted Order	10. Date Of First Election After Precincts Are Approved
	May 5, 2026

11. Precincts Affected By This Proposed Order *(Complete a Precinct Summary Statement for each precinct. Please note that when changing boundaries of one precinct you will need to complete a separate IEC-8 for any other precinct affected by the change.)*

G4-01 & G4-14

12. List Any Attached Documents *(i.e. map 6 of 20 maps, etc.)*

Census Blocks & Map

Does any portion of the newly established precinct split or divide any of the following?	Yes	No
13. School Corporation District Boundary		✓
14. City or Town Boundary		✓
15. City or Town Council District Boundary		✓
16. Census Block Boundary		✓
17. Other *(Please Describe)*		✓

Method of Voting

18. ☐ Optical Scan Ballot Card ☐ Electronic ☑ Combination *(Please Specify)*: MicroVote

19. What is the designated location and address for the polling place for this precinct?

St. Monica & Luke Church 645 Rhode Island, Gary, IN 46402

***(NOTE:** This designation of a polling place remains in effect until later action by the county executive under state law.)*

20. Does this polling place meet Indiana's polling place accessibility requirements? ☑ Yes ☐ No

Precinct Change Reason

21. Briefly state the reason for the precinct change. *(Attach additional sheet if necessary.)*

Cost Savings, Eliminate Small Precinct

Additional Information

22. Name and Contact Information Of County Election Staff Person Who Prepared This Form:

Jessica Messler messljf@lakecountyin.org

23. Does the county have access to Geographic Information System (GIS)? ☑ Yes ☐ No
Name and Contact Information Of County GIS Staff:

Annette Mellady 219-755-3795

24. Does the county use Census Tiger files? ☐ Yes ☑ No

State Office Use Only

25. Type Of Geographic Files Used by County *(If Known By Staff Of The Indiana Election Division Or Office Of Census Data)*

G4 01	180890106002025	180890116001028	180890116003041
GEOID20	180890106002026	180890116001029	180890116003042
180890102052091	180890106002027	180890116001030	180890116003043
180890102052093	180890106002028	180890116001031	180890116003044
180890102052094	180890114001000	180890116001032	180890116003045
180890102052095	180890114001001	180890116001038	180890117001031
180890102052096	180890114001002	180890116001041	180890117001032
180890102052097	180890114001003	180890116001042	180890117001033
180890102052099	180890114001004	180890116003000	180890117001034
180890102052101	180890114001005	180890116003001	180890117001035
180890102052104	180890114001006	180890116003002	180890117001036
180890102052105	180890114001007	180890116003003	180890117001040
180890102072031	180890114001008	180890116003004	180890117001041
180890105001036	180890114001009	180890116003005	180890117001042
180890105001037	180890114001010	180890116003006	180890117001043
180890105001038	180890114001011	180890116003007	180890117001044
180890105001039	180890114001012	180890116003008	180890117001045
180890105001040	180890114001017	180890116003009	180890117001046
180890105001041	180890114001018	180890116003010	180890117001047
180890106001000	180890115003006	180890116003011	180890117001048
180890106001001	180890115003007	180890116003012	180890117001049
180890106001002	180890115003008	180890116003013	180890117001052
180890106001003	180890115003009	180890116003014	180890117001053
180890106001025	180890115003010	180890116003015	180890117001054
180890106001026	180890116001000	180890116003016	180890117001055
180890106001027	180890116001001	180890116003017	180890117001056
180890106001028	180890116001002	180890116003018	180890117001057
180890106001029	180890116001003	180890116003019	180890117001058
180890106001030	180890116001004	180890116003020	180890117002022
180890106001031	180890116001005	180890116003021	180890117002023
180890106001032	180890116001007	180890116003022	180890117002024
180890106001033	180890116001011	180890116003023	180890117002025
180890106001034	180890116001012	180890116003024	180890117002026
180890106002000	180890116001014	180890116003025	180890117002027
180890106002001	180890116001015	180890116003028	180890117002028
180890106002002	180890116001016	180890116003029	180890117002029
180890106002003	180890116001017	180890116003030	180890117002030
180890106002004	180890116001018	180890116003031	180890122002001
180890106002005	180890116001019	180890116003032	180890122002002
180890106002006	180890116001020	180890116003033	180890122002003
180890106002007	180890116001021	180890116003034	180890122002004
180890106002017	180890116001022	180890116003035	
180890106002018	180890116001023	180890116003036	
180890106002019	180890116001024	180890116003037	
180890106002020	180890116001025	180890116003038	
180890106002021	180890116001026	180890116003039	
180890106002024	180890116001027	180890116003040	

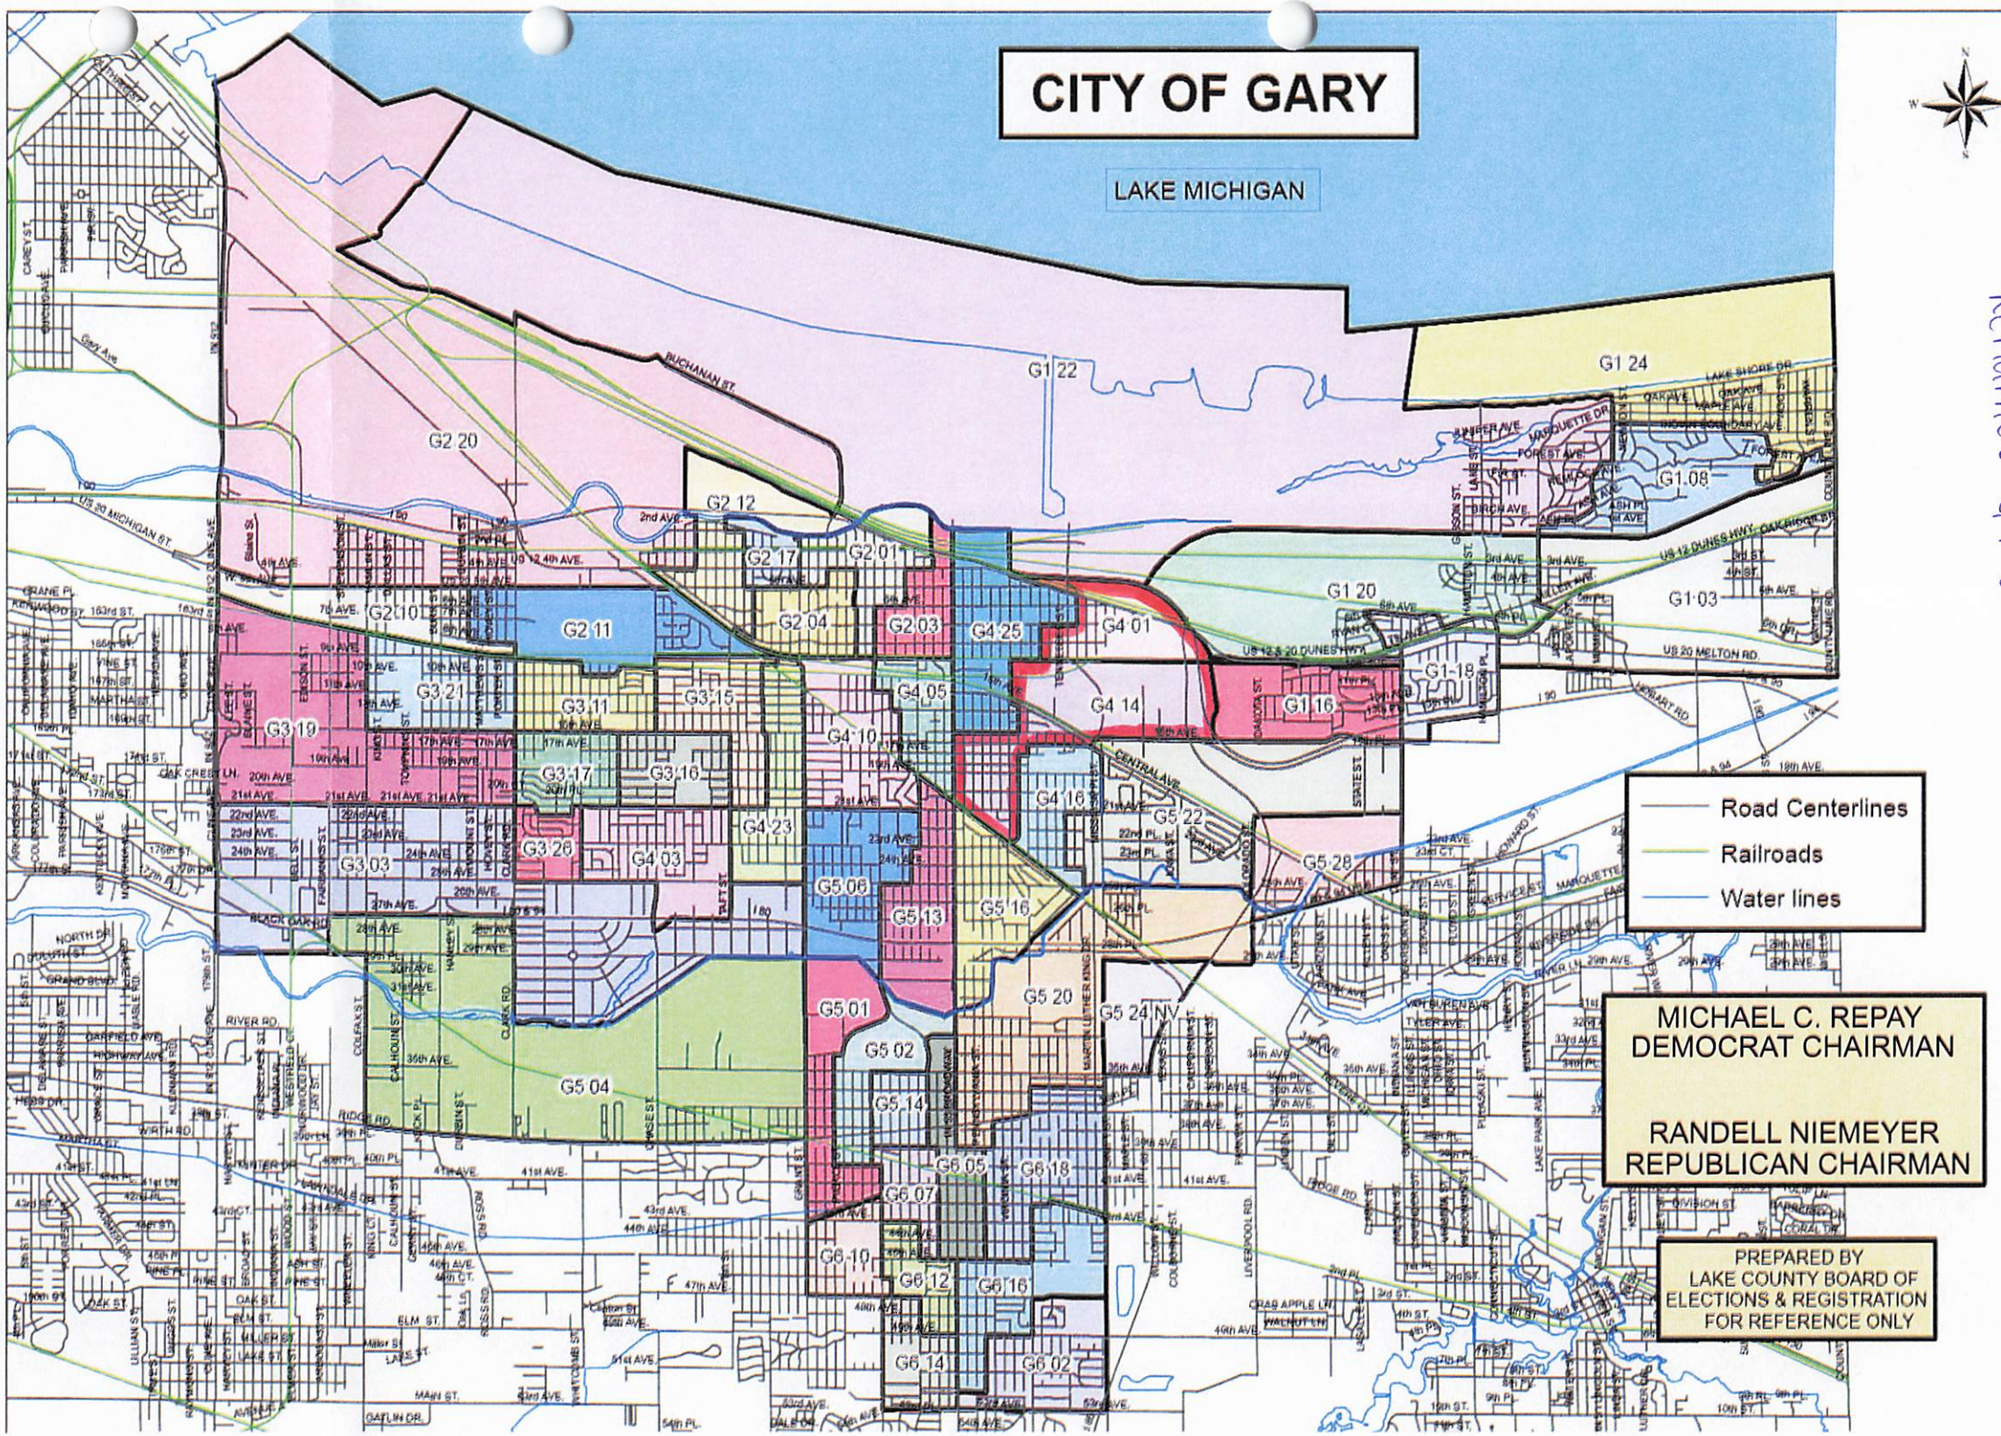

Combine: G4-01 + G4-14
Rename: G4-01

PRECINCT SUMMARY STATEMENT (IEC-8)

State Form 13332 (R7/7-06)
Indiana Election Commission (IC 3-11-1.5-15) **Name of County** Lake

INSTRUCTIONS: See Indiana Code 3-11-1.5-25 for periods during which precinct boundary changes may NOT take effect.
Indiana Code 3-11-1.5-15 requires that a county include the following items in a proposed precinct establishment order submitted to the Indiana Election Division:
1. A map of each precinct to be established by the proposed order. A county may submit these maps in electronic form.
2. A description of the boundaries of each precinct to be established by the proposed order that identifies any census blocks located entirely within the precinct.
3. An estimated number of voters in each precinct to be established by the proposed order, based on the registration records maintained by the county voter registration office.
4. A statement designating a polling place for the precinct that complies with the polling place accessibility requirements.
5. Any additional information required by rules adopted by the Indiana Election Commission under IC 4-22-2.

General Precinct Information

1. Name Of Proposed Precinct	2. Is this a new precinct?	3. Election Division & STFID Number *(To Be Completed By Election Division)*	
G5-02	☐ Yes ☑ No		

4. District Information
Congressional 1 Indiana Senate 3 Indiana House 14

5. Number Of Active Voters *(IC 3-5-2-1.7)*	6. Number Of Inactive Voters	7. Number Of Registered Voters *(Must Equal Total Of Active And Inactive Voters)*
1291	179	1470

8. Total Number Of Precincts In The County If Submission Is Approved
_____ Voting Precincts _____ Non-Voting Precincts

9. Date Of County Executive's Adopted Order	10. Date Of First Election After Precincts Are Approved
	May 5, 2026

11. Precincts Affected By This Proposed Order *(Complete a Precinct Summary Statement for each precinct. Please note that when changing boundaries of one precinct you will need to complete a separate IEC-8 for any other precinct affected by the change.)*
G5-02 & G6-07

12. List Any Attached Documents *(i.e. map 6 of 20 maps, etc.)*
Census Blocks & Map

Does any portion of the newly established precinct split or divide any of the following?	Yes	No
13. School Corporation District Boundary		✓
14. City or Town Boundary		✓
15. City or Town Council District Boundary	✓	
16. Census Block Boundary		✓
17. Other *(Please Describe)* County Council	✓	

Method of Voting

18. ☐ Optical Scan Ballot Card ☐ Electronic ☑ Combination *(Please Specify)*: MicroVote

19. What is the designated location and address for the polling place for this precinct?

Kennedy Branch Library 3953 Broadway, Gary, IN 46408

***(NOTE:** This designation of a polling place remains in effect until later action by the county executive under state law.)*

20. Does this polling place meet Indiana's polling place accessibility requirements? ☑ Yes ☐ No

Precinct Change Reason

21. Briefly state the reason for the precinct change. *(Attach additional sheet if necessary.)*
Cost Savings, Eliminate Small Precinct

Additional Information

22. Name and Contact Information Of County Election Staff Person Who Prepared This Form:

Jessica Messler messljf@lakecountyin.org

23. Does the county have access to Geographic Information System (GIS)? ☑ Yes ☐ No
Name and Contact Information Of County GIS Staff:

Annette Mellady 219-755-3795

24. Does the county use Census Tiger files? ☐ Yes ☑ No

State Office Use Only

25. Type Of Geographic Files Used by County *(If Known By Staff Of The Indiana Election Division Or Office Of Census Data)*

G5 02	180890124005019
GEOID20	180890124005020
180890124001003	180890124006007
180890124002006	180890124006009
180890124002007	180890124006010
180890124002008	180890124006011
180890124002009	180890124006012
180890124002014	180890124006015
180890124002015	180890124006016
180890124002016	180890124006017
180890124002017	180890124006018
180890124002018	180890124006021
180890124004000	180890125004002
180890124004001	180890125004003
180890124004008	180890125004004
180890124004009	180890125004005
180890124004010	180890125004006
180890124004011	180890125004011
180890124004018	180890125004012
180890124004019	180890125004013
180890124005003	180890125004014
180890124005004	180890125004015
180890124005005	180890125004016
180890124005006	180890125004017
180890124005013	180890125004021
180890124005014	180890125004022
180890124005015	180890125004030
180890124005016	
180890124005017	
180890124005018	

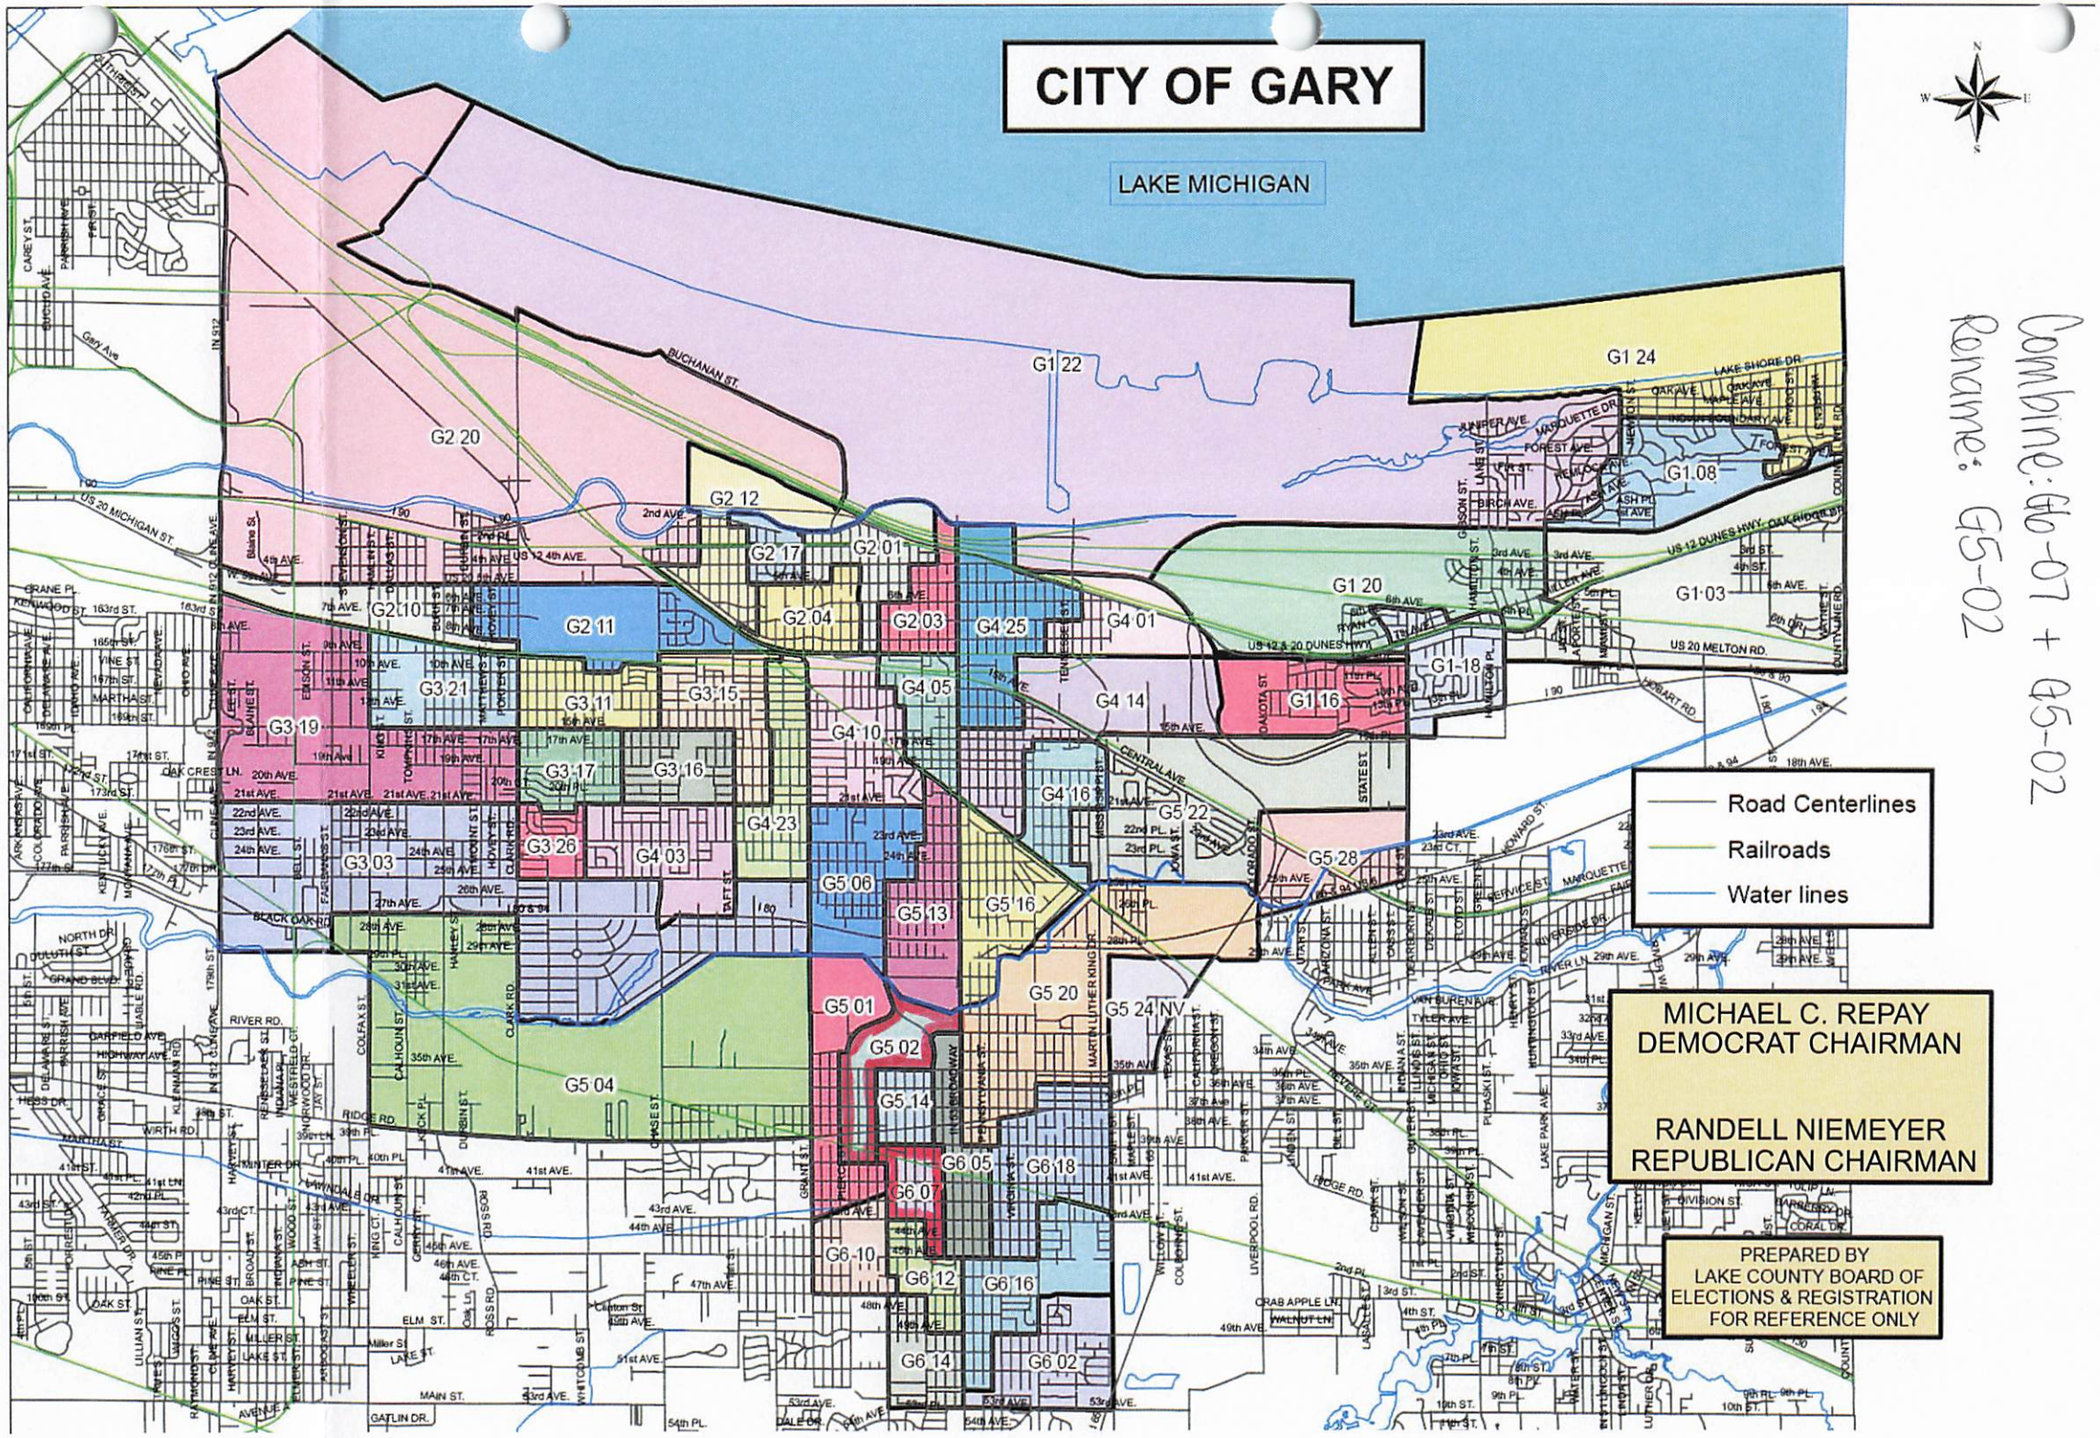

Combine: G6-07 + G5-02
Rename: G5-02

PRECINCT SUMMARY STATEMENT

(IEC-8)

State Form 13332 (R7/7-06)
Indiana Election Commission (IC 3-11-1.5-15)

Name of County Lake

INSTRUCTIONS: See Indiana Code 3-11-1.5-25 for periods during which precinct boundary changes may **NOT** take effect.
Indiana Code 3-11-1.5-15 requires that a county include the following items in a proposed precinct establishment order submitted to the Indiana Election Division:
1. A map of each precinct to be established by the proposed order. A county may submit these maps in electronic form.
2. A description of the boundaries of each precinct to be established by the proposed order that identifies any census blocks located entirely within the precinct.
3. An estimated number of voters in each precinct to be established by the proposed order, based on the registration records maintained by the county voter registration office.
4. A statement designating a polling place for the precinct that complies with the polling place accessibility requirements.
5. Any additional information required by rules adopted by the Indiana Election Commission under IC 4-22-2.

General Precinct Information

1. Name Of Proposed Precinct	2. Is this a new precinct?	3. Election Division & STFID Number *(To Be Completed By Election Division)*
G5-13	☐ Yes ☑ No	

4. District Information
Congressional 1 Indiana Senate 3 Indiana House 3

5. Number Of Active Voters *(IC 3-5-2-1.7)*	6. Number Of Inactive Voters	7. Number Of Registered Voters *(Must Equal Total Of Active And Inactive Voters)*
809	177	986

8. Total Number Of Precincts In The County If Submission Is Approved
____ Voting Precincts ____ Non-Voting Precincts

9. Date Of County Executive's Adopted Order	10. Date Of First Election After Precincts Are Approved
	May 5, 2026

11. Precincts Affected By This Proposed Order *(Complete a Precinct Summary Statement for each precinct. Please note that when changing boundaries of one precinct you will need to complete a separate IEC-8 for any other precinct affected by the change.)*
G5-13 & G5-16

12. List Any Attached Documents *(i.e. map 6 of 20 maps, etc.)*
Census Blocks & Map

Does any portion of the newly established precinct split or divide any of the following?	Yes	No
13. School Corporation District Boundary		✓
14. City or Town Boundary		✓
15. City or Town Council District Boundary		
16. Census Block Boundary		✓
17. Other *(Please Describe)* County Council	✓	

Method of Voting

18. ☐ Optical Scan Ballot Card ☐ Electronic ☑ Combination *(Please Specify)*: MicroVote

19. What is the designated location and address for the polling place for this precinct?

Gary Fire Station #4 330 W. 25th Ave., Gary, IN 46407

***(NOTE:** This designation of a polling place remains in effect until later action by the county executive under state law.)*

20. Does this polling place meet Indiana's polling place accessibility requirements? ☑ Yes ☐ No

Precinct Change Reason

21. Briefly state the reason for the precinct change. *(Attach additional sheet if necessary.)*
Cost Savings, Eliminate Two Small Precinct

Additional Information

22. Name and Contact Information Of County Election Staff Person Who Prepared This Form:

Jessica Messler messljf@lakecountyin.org

23. Does the county have access to Geographic Information System (GIS)? ☑ Yes ☐ No
Name and Contact Information Of County GIS Staff:

Annette Mellady 219-755-3795

24. Does the county use Census Tiger files? ☐ Yes ☑ No

State Office Use Only

25. Type Of Geographic Files Used by County *(If Known By Staff Of The Indiana Election Division Or Office Of Census Data)*

G5 13	180890120001005	180890121001012	180890121001059
GEOID20	180890120001006	180890121001013	180890121001060
180890118001031	180890120001007	180890121001014	180890121001061
180890118001032	180890120001008	180890121001015	180890121001062
180890118001038	180890120001009	180890121001016	180890121001063
180890118001039	180890120001010	180890121001017	180890121001064
180890118001040	180890120001011	180890121001018	180890121001065
180890119001000	180890120001012	180890121001019	180890121001066
180890119001001	180890120001013	180890121001020	180890121001067
180890119001002	180890120001014	180890121001021	180890121001068
180890119001003	180890120001015	180890121001022	180890121001069
180890119001004	180890120001016	180890121001023	180890121001070
180890119001005	180890120001017	180890121001024	180890123001017
180890119001006	180890120001018	180890121001025	180890123001018
180890119001007	180890120001019	180890121001026	180890124001000
180890119001010	180890120001020	180890121001027	180890124001001
180890119001011	180890120001021	180890121001028	180890124001002
180890119001012	180890120001022	180890121001029	
180890119001013	180890120001023	180890121001030	
180890119001014	180890120001024	180890121001031	
180890119001015	180890120001025	180890121001032	
180890119001016	180890120001026	180890121001033	
180890119001017	180890120001027	180890121001034	
180890119001018	180890120001028	180890121001035	
180890119001019	180890120001029	180890121001036	
180890119001020	180890120001030	180890121001037	
180890119001021	180890120002000	180890121001038	
180890119001022	180890120002001	180890121001039	
180890119001023	180890120002002	180890121001040	
180890119001026	180890120002003	180890121001041	
180890119001027	180890120002004	180890121001042	
180890119001028	180890120002005	180890121001043	
180890119001029	180890120002006	180890121001044	
180890119001039	180890120002007	180890121001045	
180890119001040	180890120002008	180890121001046	
180890119001041	180890121001000	180890121001047	
180890119001042	180890121001001	180890121001048	
180890119001043	180890121001002	180890121001049	
180890119001044	180890121001003	180890121001050	
180890119001045	180890121001004	180890121001051	
180890119001046	180890121001005	180890121001052	
180890119001057	180890121001006	180890121001053	
180890120001000	180890121001007	180890121001054	
180890120001001	180890121001008	180890121001055	
180890120001002	180890121001009	180890121001056	
180890120001003	180890121001010	180890121001057	
180890120001004	180890121001011	180890121001058	

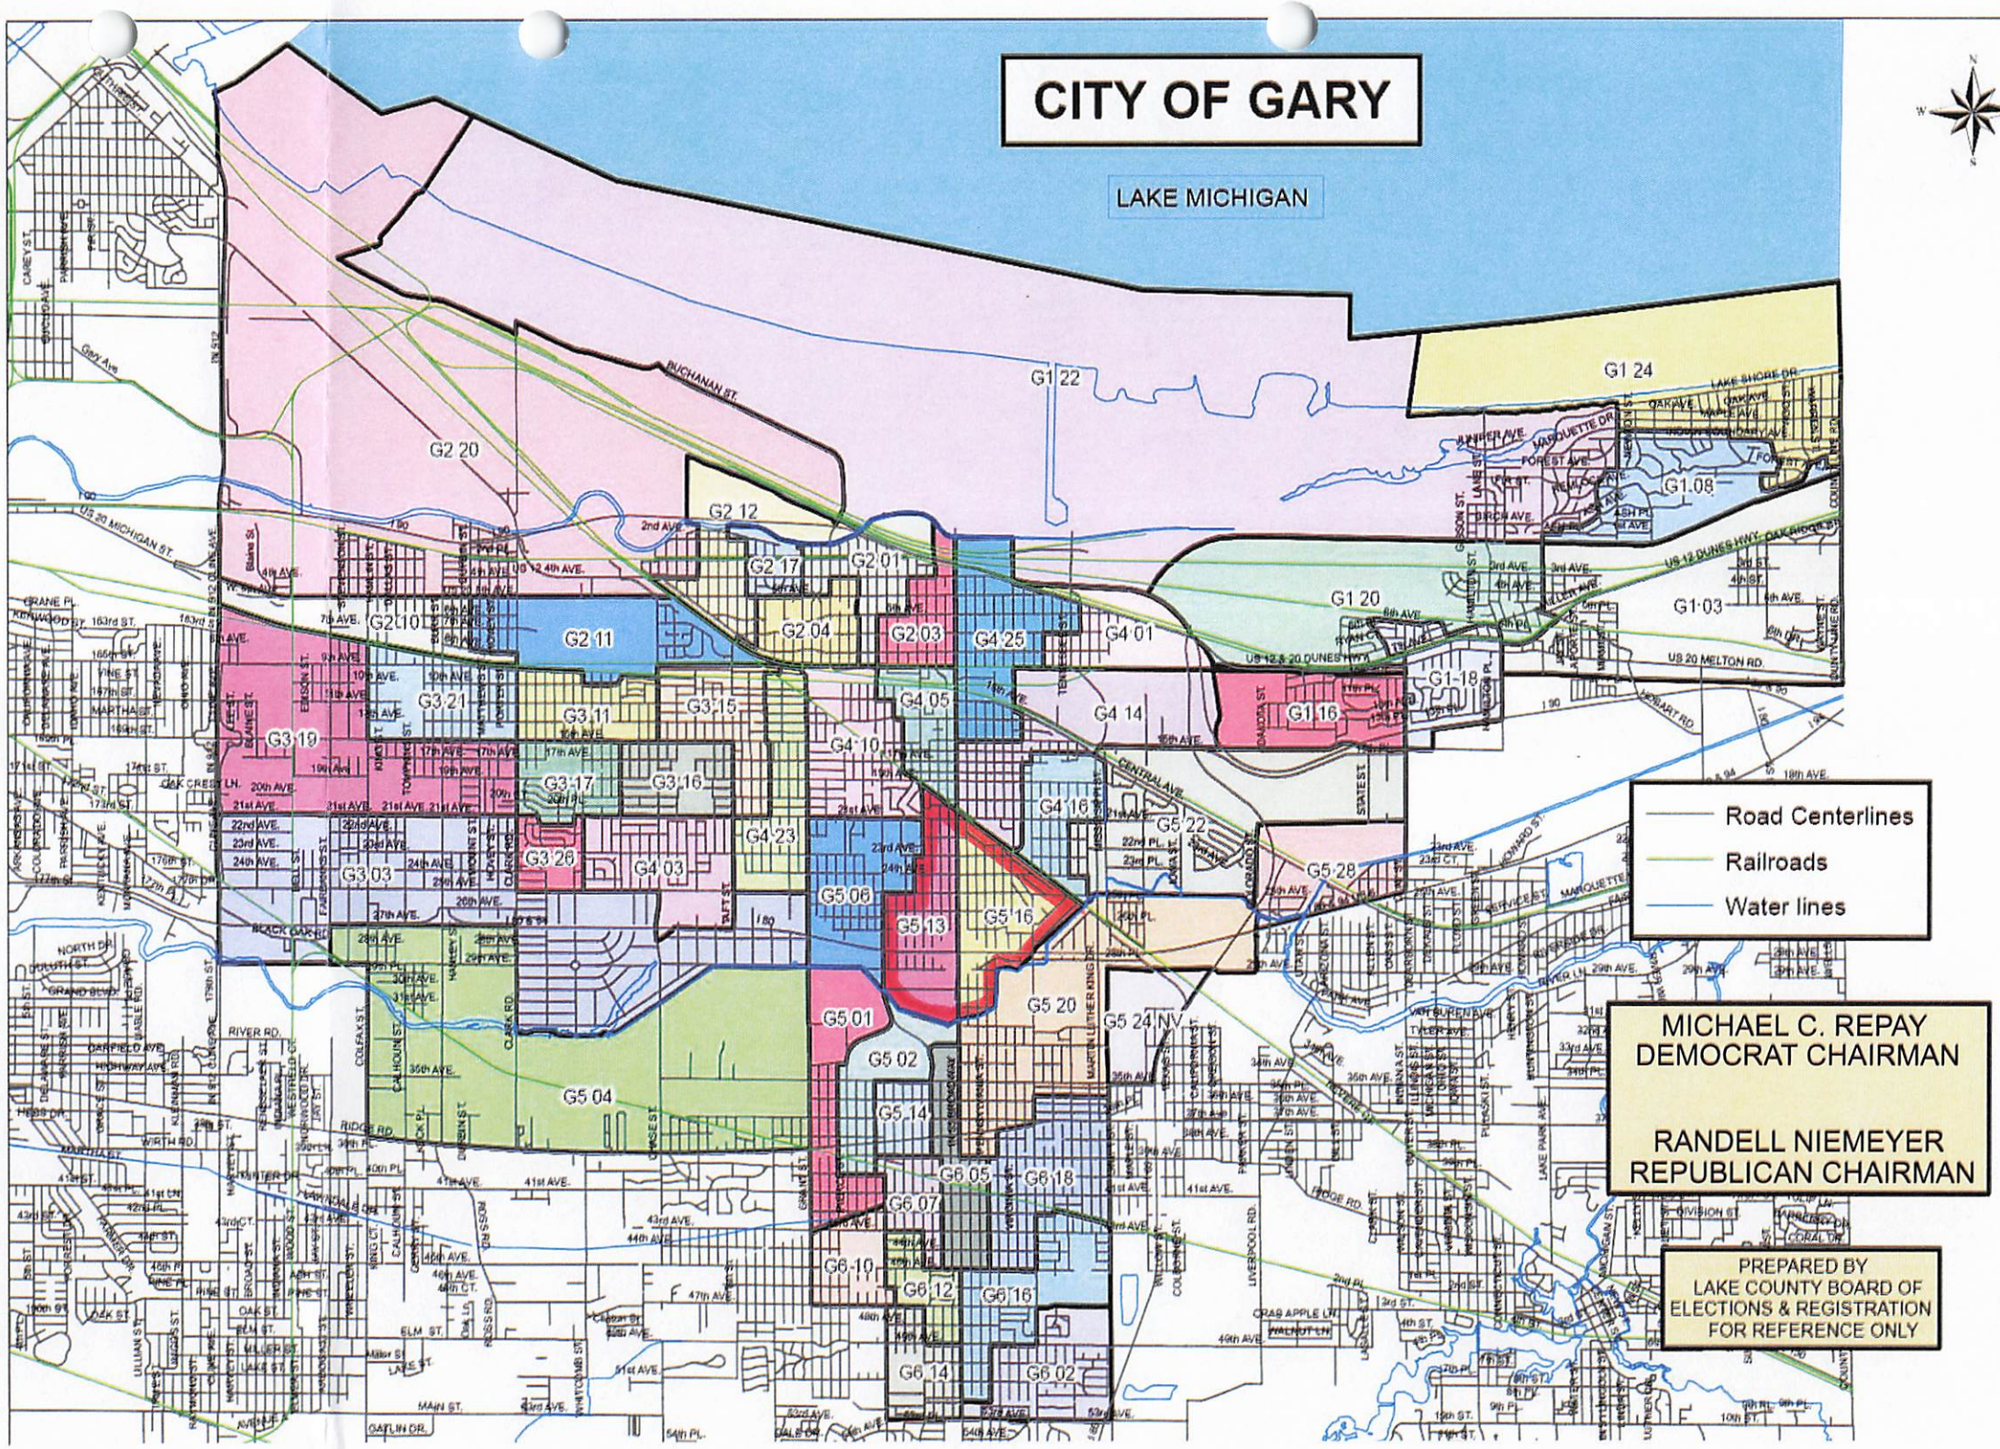

Combine: G5-13 + G5-16
Rename: G5-13

PRECINCT SUMMARY STATEMENT (IEC-8)

State Form 13332 (R7/7-06)
Indiana Election Commission (IC 3-11-1.5-15) **Name of County** Lake

INSTRUCTIONS: See Indiana Code 3-11-1.5-25 for periods during which precinct boundary changes may **NOT** take effect.
Indiana Code 3-11-1.5-15 requires that a county include the following items in a proposed precinct establishment order submitted to the Indiana Election Division:
1. A map of each precinct to be established by the proposed order. A county may submit these maps in electronic form.
2. A description of the boundaries of each precinct to be established by the proposed order that identifies any census blocks located entirely within the precinct.
3. An estimated number of voters in each precinct to be established by the proposed order, based on the registration records maintained by the county voter registration office.
4. A statement designating a polling place for the precinct that complies with the polling place accessibility requirements.
5. Any additional information required by rules adopted by the Indiana Election Commission under IC 4-22-2.

General Precinct Information

1. Name Of Proposed Precinct	2. Is this a new precinct?	3. Election Division & STFID Number *(To Be Completed By Election Division)*	
GR-01	☐ Yes ☑ No		

4. District Information
Congressional 1 Indiana Senate 1 Indiana House 12

5. Number Of Active Voters *(IC 3-5-2-1.7)*	6. Number Of Inactive Voters	7. Number Of Registered Voters *(Must Equal Total Of Active And Inactive Voters)*
1112	89	1201

8. Total Number Of Precincts In The County If Submission Is Approved
_____ Voting Precincts _____ Non-Voting Precincts

9. Date Of County Executive's Adopted Order	10. Date Of First Election After Precincts Are Approved
	May 5, 2026

11. Precincts Affected By This Proposed Order *(Complete a Precinct Summary Statement for each precinct. Please note that when changing boundaries of one precinct you will need to complete a separate IEC-8 for any other precinct affected by the change.)*
GR-01 & GR-15

12. List Any Attached Documents *(i.e. map 6 of 20 maps, etc.)*
Census Blocks & Map

Does any portion of the newly established precinct split or divide any of the following?	Yes	No
13. School Corporation District Boundary		✓
14. City or Town Boundary		✓
15. City or Town Council District Boundary		✓
16. Census Block Boundary		✓
17. Other *(Please Describe)* County Commissioner	✓	

Method of Voting

18. ☐ Optical Scan Ballot Card ☐ Electronic ☑ Combination *(Please Specify)*: MicroVote

19. What is the designated location and address for the polling place for this precinct?
North Fire Station #3 (Front Door) 1600 N Indiana, Griffith, IN 46319

***(NOTE:** This designation of a polling place remains in effect until later action by the county executive under state law.)*

20. Does this polling place meet Indiana's polling place accessibility requirements? ☑ Yes ☐ No

Precinct Change Reason

21. Briefly state the reason for the precinct change. *(Attach additional sheet if necessary.)*
Cost Savings, Eliminate Two Small Precincts

Additional Information

22. Name and Contact Information Of County Election Staff Person Who Prepared This Form:
Jessica Messler messljf@lakecountyin.org

23. Does the county have access to Geographic Information System (GIS)? ☑ Yes ☐ No
Name and Contact Information Of County GIS Staff:
Annette Mellady 219-755-3795

24. Does the county use Census Tiger files? ☐ Yes ☑ No

State Office Use Only

25. Type Of Geographic Files Used by County *(If Known By Staff Of The Indiana Election Division Or Office Of Census Data)*

Combine : GR-01 + GR-15
Rename : GR-01

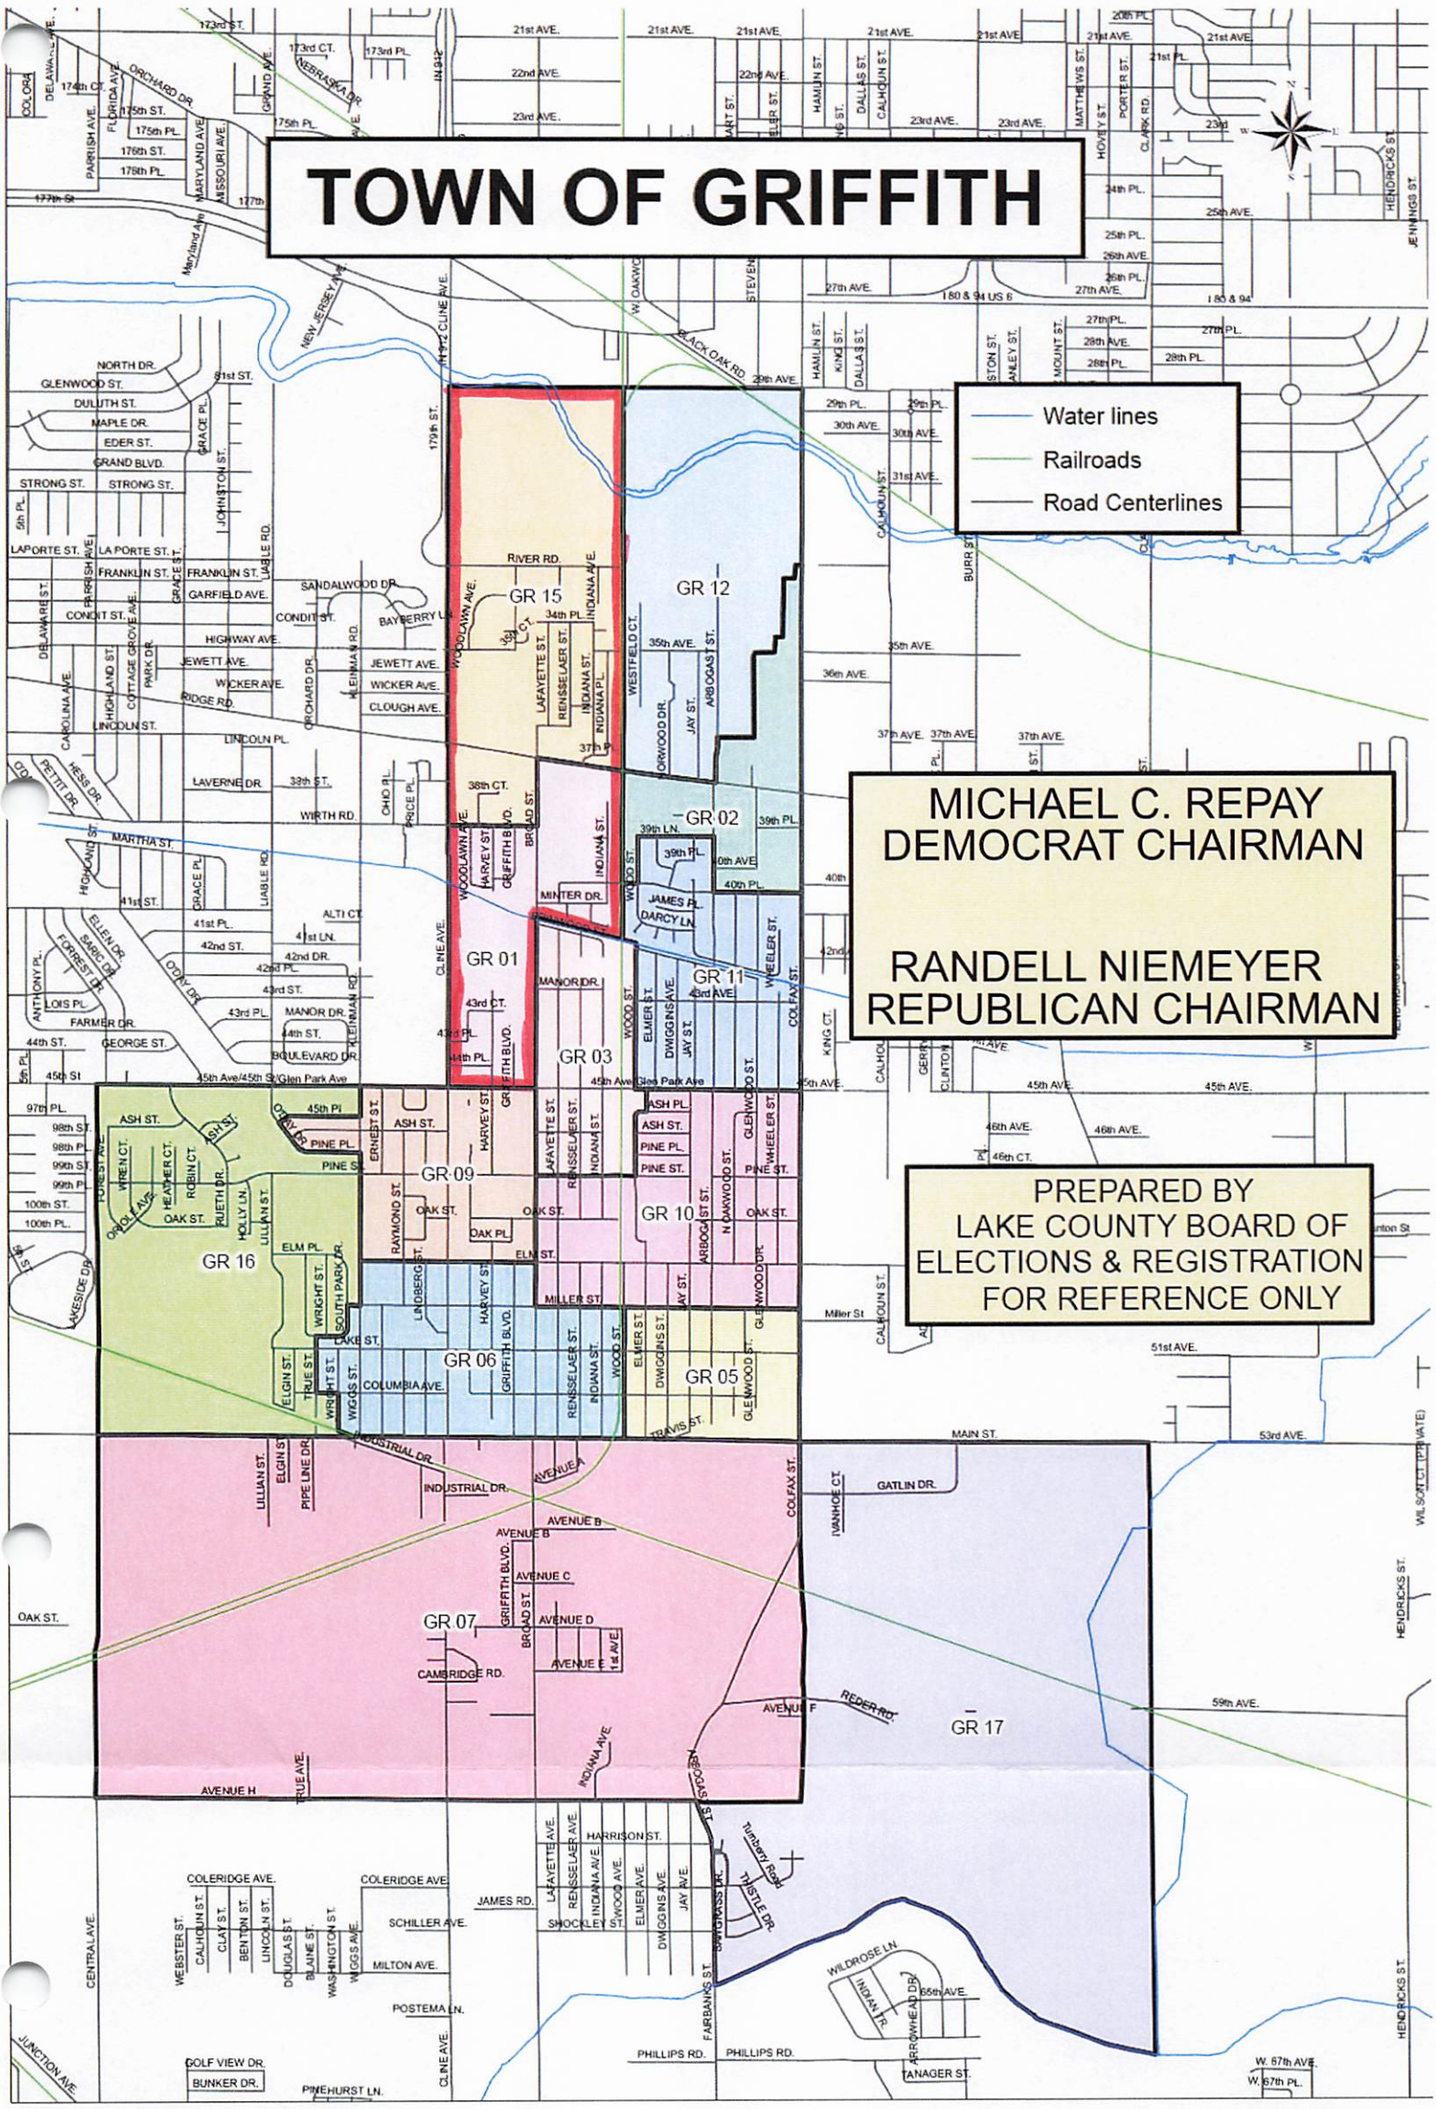

PRECINCT SUMMARY STATEMENT

(IEC-8)

State Form 13332 (R7/7-06)

Indiana Election Commission (IC 3-11-1.5-15) **Name of County** Lake

INSTRUCTIONS: See Indiana Code 3-11-1.5-25 for periods during which precinct boundary changes may NOT take effect.

Indiana Code 3-11-1.5-15 requires that a county include the following items in a proposed precinct establishment order submitted to the Indiana Election Division:

1. A map of each precinct to be established by the proposed order. A county may submit these maps in electronic form.
2. A description of the boundaries of each precinct to be established by the proposed order that identifies any census blocks located entirely within the precinct.
3. An estimated number of voters in each precinct to be established by the proposed order, based on the registration records maintained by the county voter registration office.
4. A statement designating a polling place for the precinct that complies with the polling place accessibility requirements.
5. Any additional information required by rules adopted by the Indiana Election Commission under IC 4-22-2.

General Precinct Information

1. Name Of Proposed Precinct	2. Is this a new precinct?	3. Election Division & STFID Number *(To Be Completed By Election Division)*
GR-02	☐ Yes ☑ No	

4. District Information

Congressional 1 Indiana Senate 1 Indiana House 12

5. Number Of Active Voters *(IC 3-5-2-1.7)*	6. Number Of Inactive Voters	7. Number Of Registered Voters *(Must Equal Total Of Active And Inactive Voters)*
1009	642	1651

8. Total Number Of Precincts In The County If Submission Is Approved

_____ Voting Precincts _____ Non-Voting Precincts

9. Date Of County Executive's Adopted Order	10. Date Of First Election After Precincts Are Approved
	May 5, 2026

11. Precincts Affected By This Proposed Order *(Complete a Precinct Summary Statement for each precinct. Please note that when changing boundaries of one precinct you will need to complete a separate IEC-8 for any other precinct affected by the change.)*

GR-02 & GR-12

12. List Any Attached Documents *(i.e. map 6 of 20 maps, etc.)*

Census Blocks & Map

Does any portion of the newly established precinct split or divide any of the following?	Yes	No
13. School Corporation District Boundary		✓
14. City or Town Boundary		✓
15. City or Town Council District Boundary		✓
16. Census Block Boundary		✓
17. Other *(Please Describe)* County Commissioner	✓	

Method of Voting

18. ☐ Optical Scan Ballot Card ☐ Electronic ☑ Combination *(Please Specify)*: MicroVote

19. What is the designated location and address for the polling place for this precinct?

Park West Apartments 1818 Park West Blvd., Griffith, IN 46319

***(NOTE:** This designation of a polling place remains in effect until later action by the county executive under state law.)*

20. Does this polling place meet Indiana's polling place accessibility requirements? ☑ Yes ☐ No

Precinct Change Reason

21. Briefly state the reason for the precinct change. *(Attach additional sheet if necessary.)*

Cost Savings, Eliminate Two Small Precincts

Additional Information

22. Name and Contact Information Of County Election Staff Person Who Prepared This Form:

Jessica Messler messljf@lakecountyin.org

23. Does the county have access to Geographic Information System (GIS)? ☑ Yes ☐ No

Name and Contact Information Of County GIS Staff:

Annette Mellady 219-755-3795

24. Does the county use Census Tiger files? ☐ Yes ☑ No

State Office Use Only

25. Type Of Geographic Files Used by County *(If Known By Staff Of The Indiana Election Division Or Office Of Census Data)*

GR 02

GEOID20

180890410011000
180890410011001
180890410011002
180890410011003
180890410011004
180890410011005
180890410011006
180890410011007
180890410011008
180890410011009
180890410011010
180890410011011
180890410013000
180890410013001
180890410013002
180890410013005

Combine: GR-02 + GR-12
Rename: GR-02

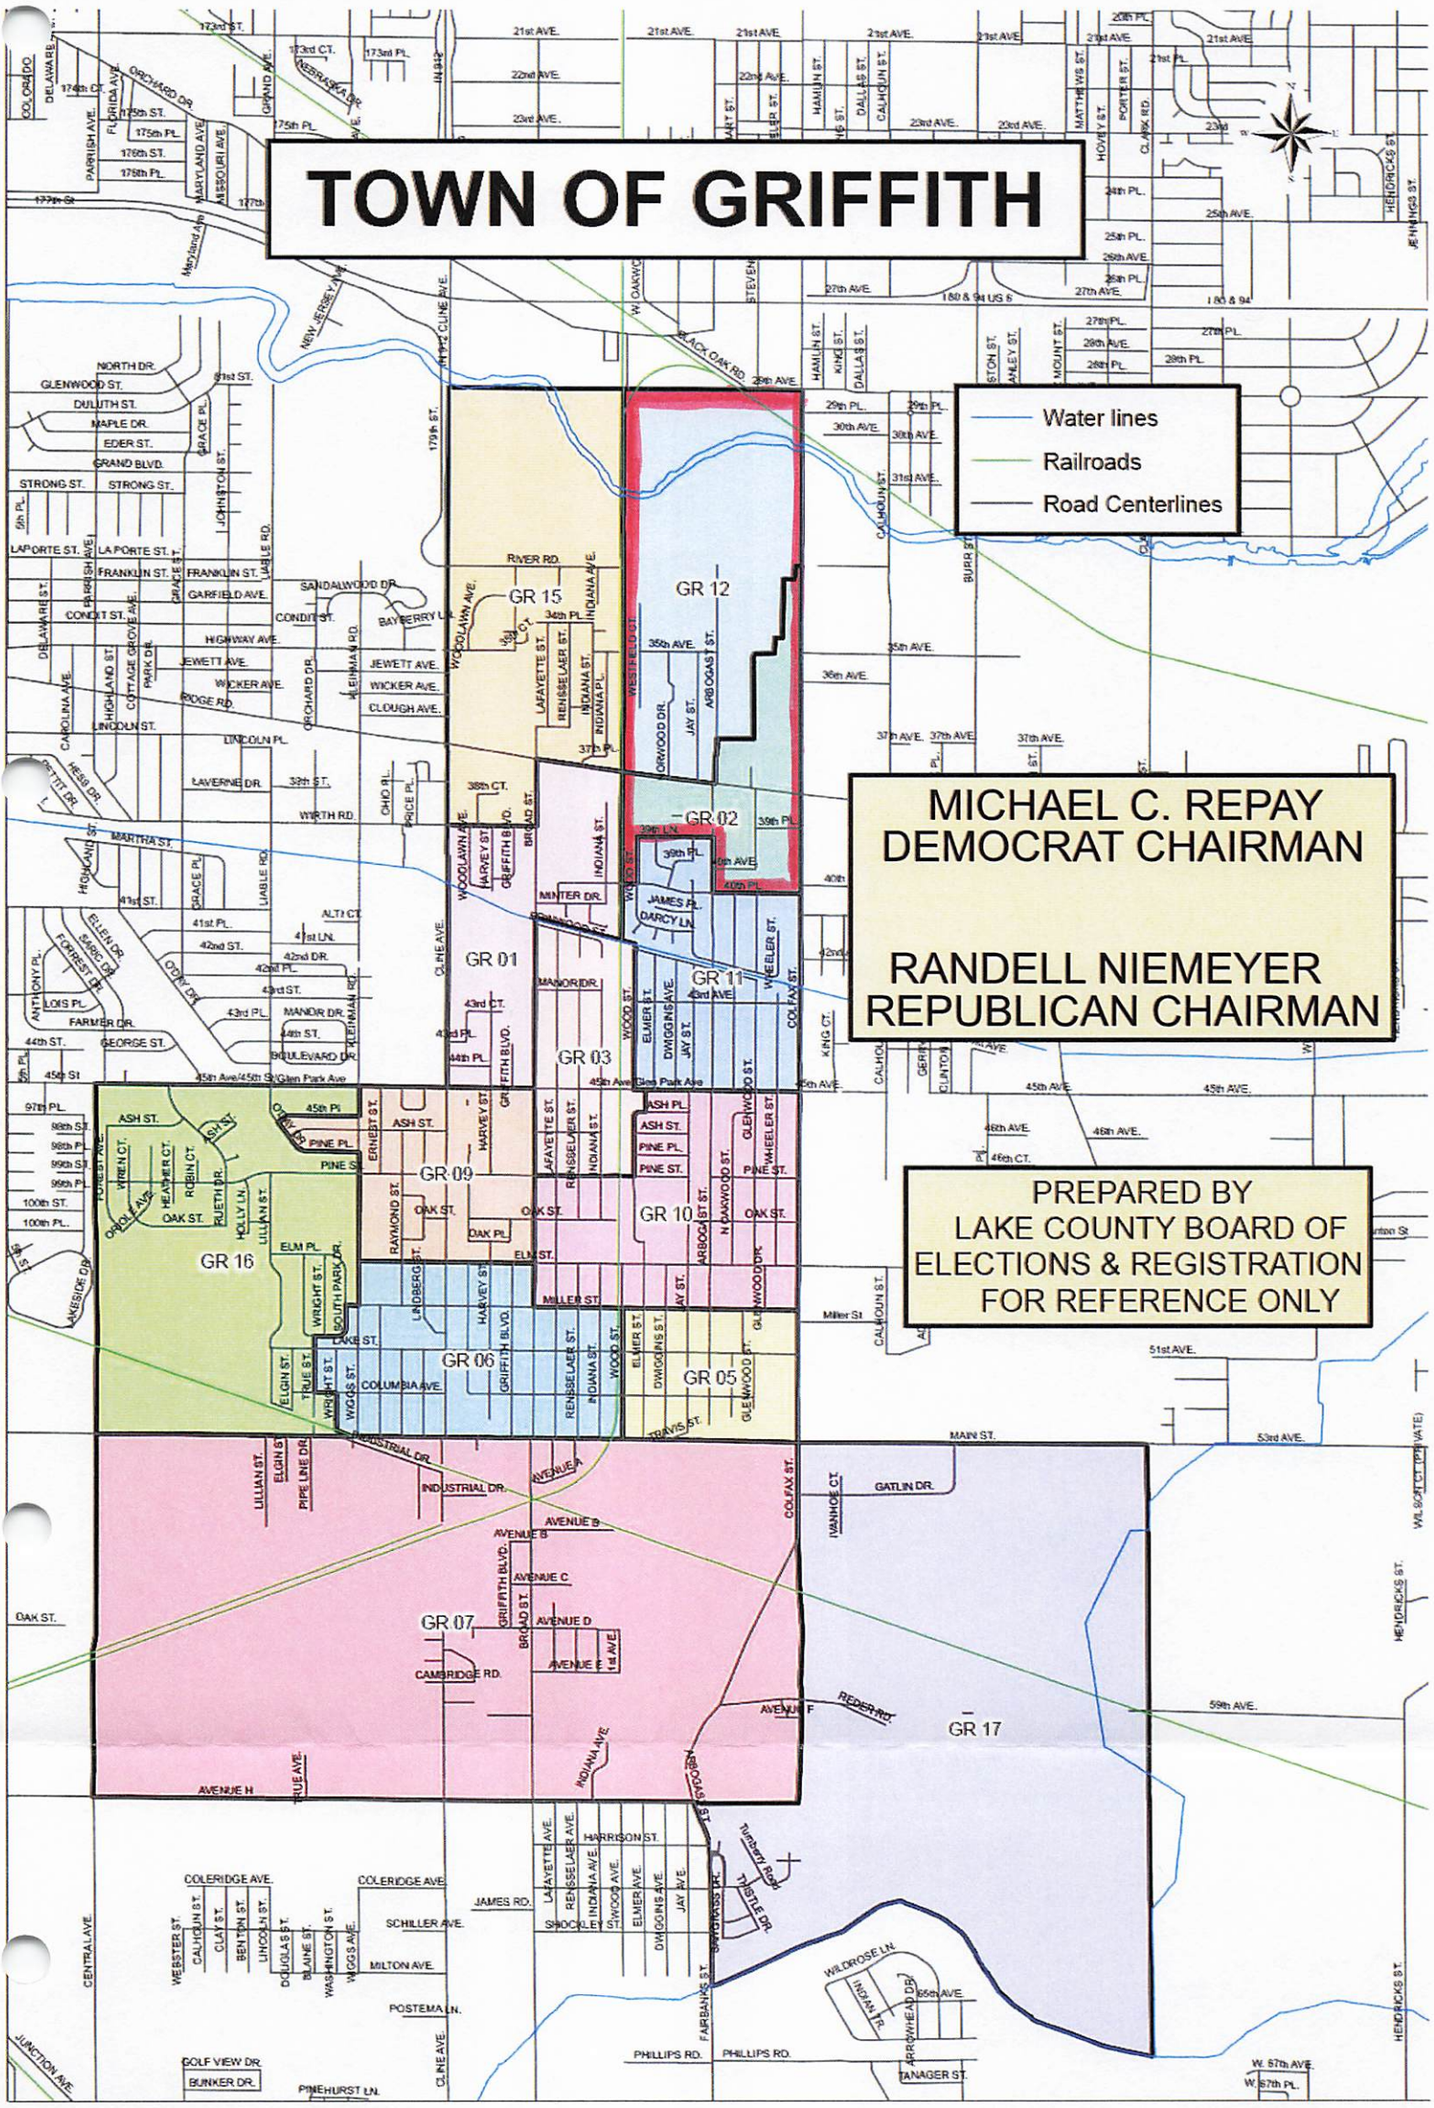

PRECINCT SUMMARY STATEMENT

(IEC-8)

State Form 13332 (R7/7-06)
Indiana Election Commission (IC 3-11-1.5-15) **Name of County** Lake

INSTRUCTIONS: See Indiana Code 3-11-1.5-25 for periods during which precinct boundary changes may **NOT** take effect.
Indiana Code 3-11-1.5-15 requires that a county include the following items in a proposed precinct establishment order submitted to the Indiana Election Division:
1. A map of each precinct to be established by the proposed order. A county may submit these maps in electronic form.
2. A description of the boundaries of each precinct to be established by the proposed order that identifies any census blocks located entirely within the precinct.
3. An estimated number of voters in each precinct to be established by the proposed order, based on the registration records maintained by the county voter registration office.
4. A statement designating a polling place for the precinct that complies with the polling place accessibility requirements.
5. Any additional information required by rules adopted by the Indiana Election Commission under IC 4-22-2.

General Precinct Information

1. Name Of Proposed Precinct	2. Is this a new precinct?	3. Election Division & STFID Number *(To Be Completed By Election Division)*	
GR-05	☐ Yes ☑ No		

4. District Information
Congressional 1 Indiana Senate 1 Indiana House 12

5. Number Of Active Voters *(IC 3-5-2-1.7)*	6. Number Of Inactive Voters	7. Number Of Registered Voters *(Must Equal Total Of Active And Inactive Voters)*
1262	114	1376

8. Total Number Of Precincts In The County If Submission Is Approved
_____ Voting Precincts _____ Non-Voting Precincts

9. Date Of County Executive's Adopted Order	10. Date Of First Election After Precincts Are Approved
	May 5, 2026

11. Precincts Affected By This Proposed Order *(Complete a Precinct Summary Statement for each precinct. Please note that when changing boundaries of one precinct you will need to complete a separate IEC-8 for any other precinct affected by the change.)*
GR-05 & GR-07

12. List Any Attached Documents *(i.e. map 6 of 20 maps, etc.)*
Census Blocks & Map

Does any portion of the newly established precinct split or divide any of the following?	Yes	No
13. School Corporation District Boundary		✓
14. City or Town Boundary		✓
15. City or Town Council District Boundary		✓
16. Census Block Boundary		✓
17. Other *(Please Describe)* County Commissioner & Council	✓	

Method of Voting

18. ☐ Optical Scan Ballot Card ☐ Electronic ☑ Combination *(Please Specify)*: MicroVote

19. What is the designated location and address for the polling place for this precinct?

Griffith Central Fire Station 130 N, Lafayette Ave., Griffith, IN 46319

***(NOTE:** This designation of a polling place remains in effect until later action by the county executive under state law.)*

20. Does this polling place meet Indiana's polling place accessibility requirements? ☑ Yes ☐ No

Precinct Change Reason

21. Briefly state the reason for the precinct change. *(Attach additional sheet if necessary.)*
Cost Savings, Eliminate Two Small Precincts

Additional Information

22. Name and Contact Information Of County Election Staff Person Who Prepared This Form:

Jessica Messler messljf@lakecountyin.org

23. Does the county have access to Geographic Information System (GIS)? ☑ Yes ☐ No
Name and Contact Information Of County GIS Staff:

Annette Mellady 219-755-3795

24. Does the county use Census Tiger files? ☐ Yes ☑ No

State Office Use Only

25. Type Of Geographic Files Used by County *(If Known By Staff Of The Indiana Election Division Or Office Of Census Data)*

GR 05
GEOID20
180890409001017
180890409001018
180890409001019
180890409002000
180890409002001
180890409002002
180890409002004
180890409002005
180890409002006
180890409002007
180890409002008
180890409002009
180890409002010
180890409002011
180890409002012
180890409002013
180890409002014
180890409002015
180890409002016
180890409002017
180890409003014
180890409003015
180890409003016
180890409003017
180890409003018
180890409003019
180890409003020
180890409003021
180890409003022
180890409003023
180890409003024
180890409003025
180890409003034
180890409003035
180890409003036
180890409004036

Combine: GR-05 + GR-07
Rename: GR-05

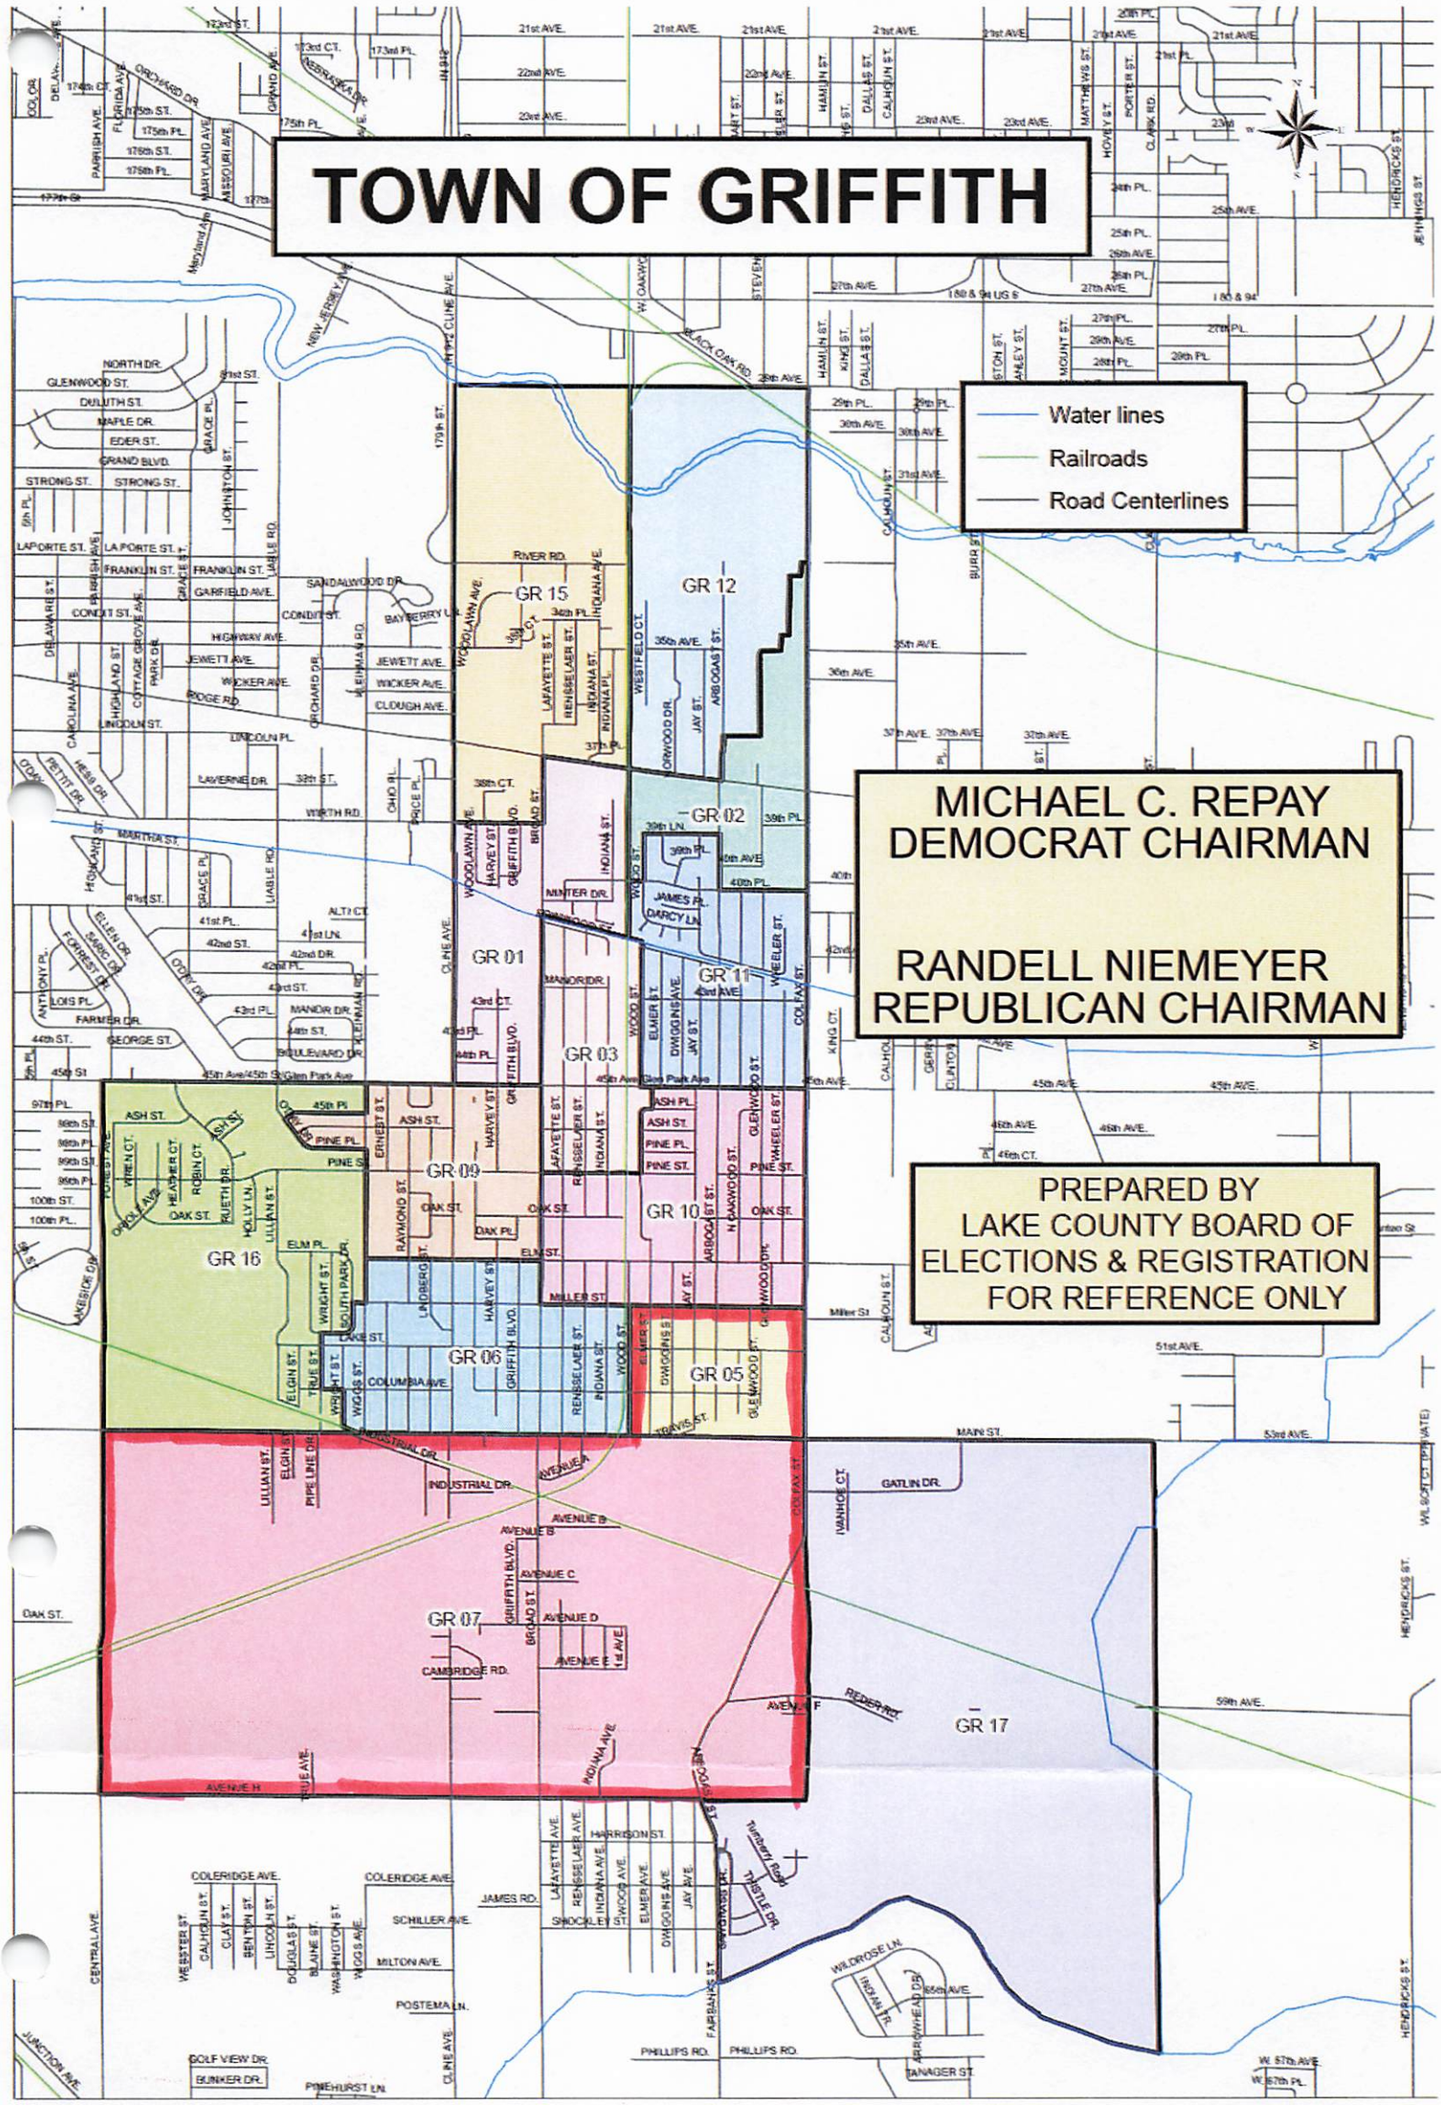

PRECINCT SUMMARY STATEMENT (IEC-8)

State Form 13332 (R7/7-06)
Indiana Election Commission (IC 3-11-1.5-15) **Name of County** Lake

INSTRUCTIONS: See Indiana Code 3-11-1.5-25 for periods during which precinct boundary changes may NOT take effect.
Indiana Code 3-11-1.5-15 requires that a county include the following items in a proposed precinct establishment order submitted to the Indiana Election Division:
1. A map of each precinct to be established by the proposed order. A county may submit these maps in electronic form.
2. A description of the boundaries of each precinct to be established by the proposed order that identifies any census blocks located entirely within the precinct.
3. An estimated number of voters in each precinct to be established by the proposed order, based on the registration records maintained by the county voter registration office.
4. A statement designating a polling place for the precinct that complies with the polling place accessibility requirements.
5. Any additional information required by rules adopted by the Indiana Election Commission under IC 4-22-2.

General Precinct Information

1. Name Of Proposed Precinct	2. Is this a new precinct?	3. Election Division & STFID Number *(To Be Completed By Election Division)*	
H1-01	☐ Yes ☑ No		

4. District Information
Congressional 1 Indiana Senate 2 Indiana House 1

5. Number Of Active Voters *(IC 3-5-2-1.7)*	6. Number Of Inactive Voters	7. Number Of Registered Voters *(Must Equal Total Of Active And Inactive Voters)*
1585	171	1756

8. Total Number Of Precincts In The County If Submission Is Approved
_____ Voting Precincts _____ Non-Voting Precincts

9. Date Of County Executive's Adopted Order	10. Date Of First Election After Precincts Are Approved
	May 5, 2026

11. Precincts Affected By This Proposed Order *(Complete a Precinct Summary Statement for each precinct. Please note that when changing boundaries of one precinct you will need to complete a separate IEC-8 for any other precinct affected by the change.)*
H1-01 & H1-07

12. List Any Attached Documents *(i.e. map 6 of 20 maps, etc.)*
Census Blocks & Map

Does any portion of the newly established precinct split or divide any of the following?	Yes	No
13. School Corporation District Boundary		✓
14. City or Town Boundary		✓
15. City or Town Council District Boundary		✓
16. Census Block Boundary		✓
17. Other *(Please Describe)*		✓

Method of Voting

18. ☐ Optical Scan Ballot Card ☐ Electronic ☑ Combination *(Please Specify)*: MicroVote

19. What is the designated location and address for the polling place for this precinct?
Franklin Elementary School 1000 116th St., Hammond, IN 46394

***(NOTE:** This designation of a polling place remains in effect until later action by the county executive under state law.)*

20. Does this polling place meet Indiana's polling place accessibility requirements? ☑ Yes ☐ No

Precinct Change Reason

21. Briefly state the reason for the precinct change. *(Attach additional sheet if necessary.)*
Cost Savings, Eliminate Small Precinct

Additional Information

22. Name and Contact Information Of County Election Staff Person Who Prepared This Form:
Jessica Messler messljf@lakecountyin.org

23. Does the county have access to Geographic Information System (GIS)? ☑ Yes ☐ No
Name and Contact Information Of County GIS Staff:
Annette Mellady 219-755-3795

24. Does the county use Census Tiger files? ☐ Yes ☑ No

State Office Use Only

25. Type Of Geographic Files Used by County *(If Known By Staff Of The Indiana Election Division Or Office Of Census Data)*

H1 01
GEOID20
180890201001000
180890201001001
180890201001002
180890201001003
180890201001004
180890201001005
180890201002000
180890201002001
180890201002002
180890201002003
180890201002004
180890201002005
180890201002006
180890201002007
180890201002008
180890201002009
180890201002010
180890201002011
180890201002012
180890201003006
180890201003007
180890201003008
180890201003009
180890201003010
180890201003011
180890201003012
180890201003013
180890201003014
180890201003015
180890201003016
180890201003017
180890201003018
180890201003019
180890201003020
180890201003023
180890201003024
180890201003025
180890202001000
180890202001001
180890202001002
180890202001003
180890202001004
180890202001005
180890202001006
180890202001007
180890202001008
180890202001009
180890202001010
180890202001012
180890202001013
180890202001014
180890202001016
180890202001017
180890202001018
180890202001019
180890202001021
180890202001022
180890202001023
180890202001024
180890202001025
180890202001045
180890202001046
180890202001047
180890202001048
180890202001049
180890202001050
180890202001055
180890202001056
180890202001057
180890202001058
180890202001059
180890202001060
180890202001061
180890203004000
180890203004001
180890203004002
180890203004003
180890203004004
180890203004005
180890203004006
180890203004007
180890203004008
180890203004009
180890203004010
180890203004011
180890203004012
180890203004013
180890203004014
180890203004015
180890203004016
180890203004017
180890203004018
180890203004019
180890203004020
180890203004021
180890203004022
180890203004023
180890203004024
180890203004025
180890203004026
180890203004027
180890203004028
180890203004029
180890203004030
180890203004031
180890203004032

Combine: H1-01 + H1-07
Rename: H1-01

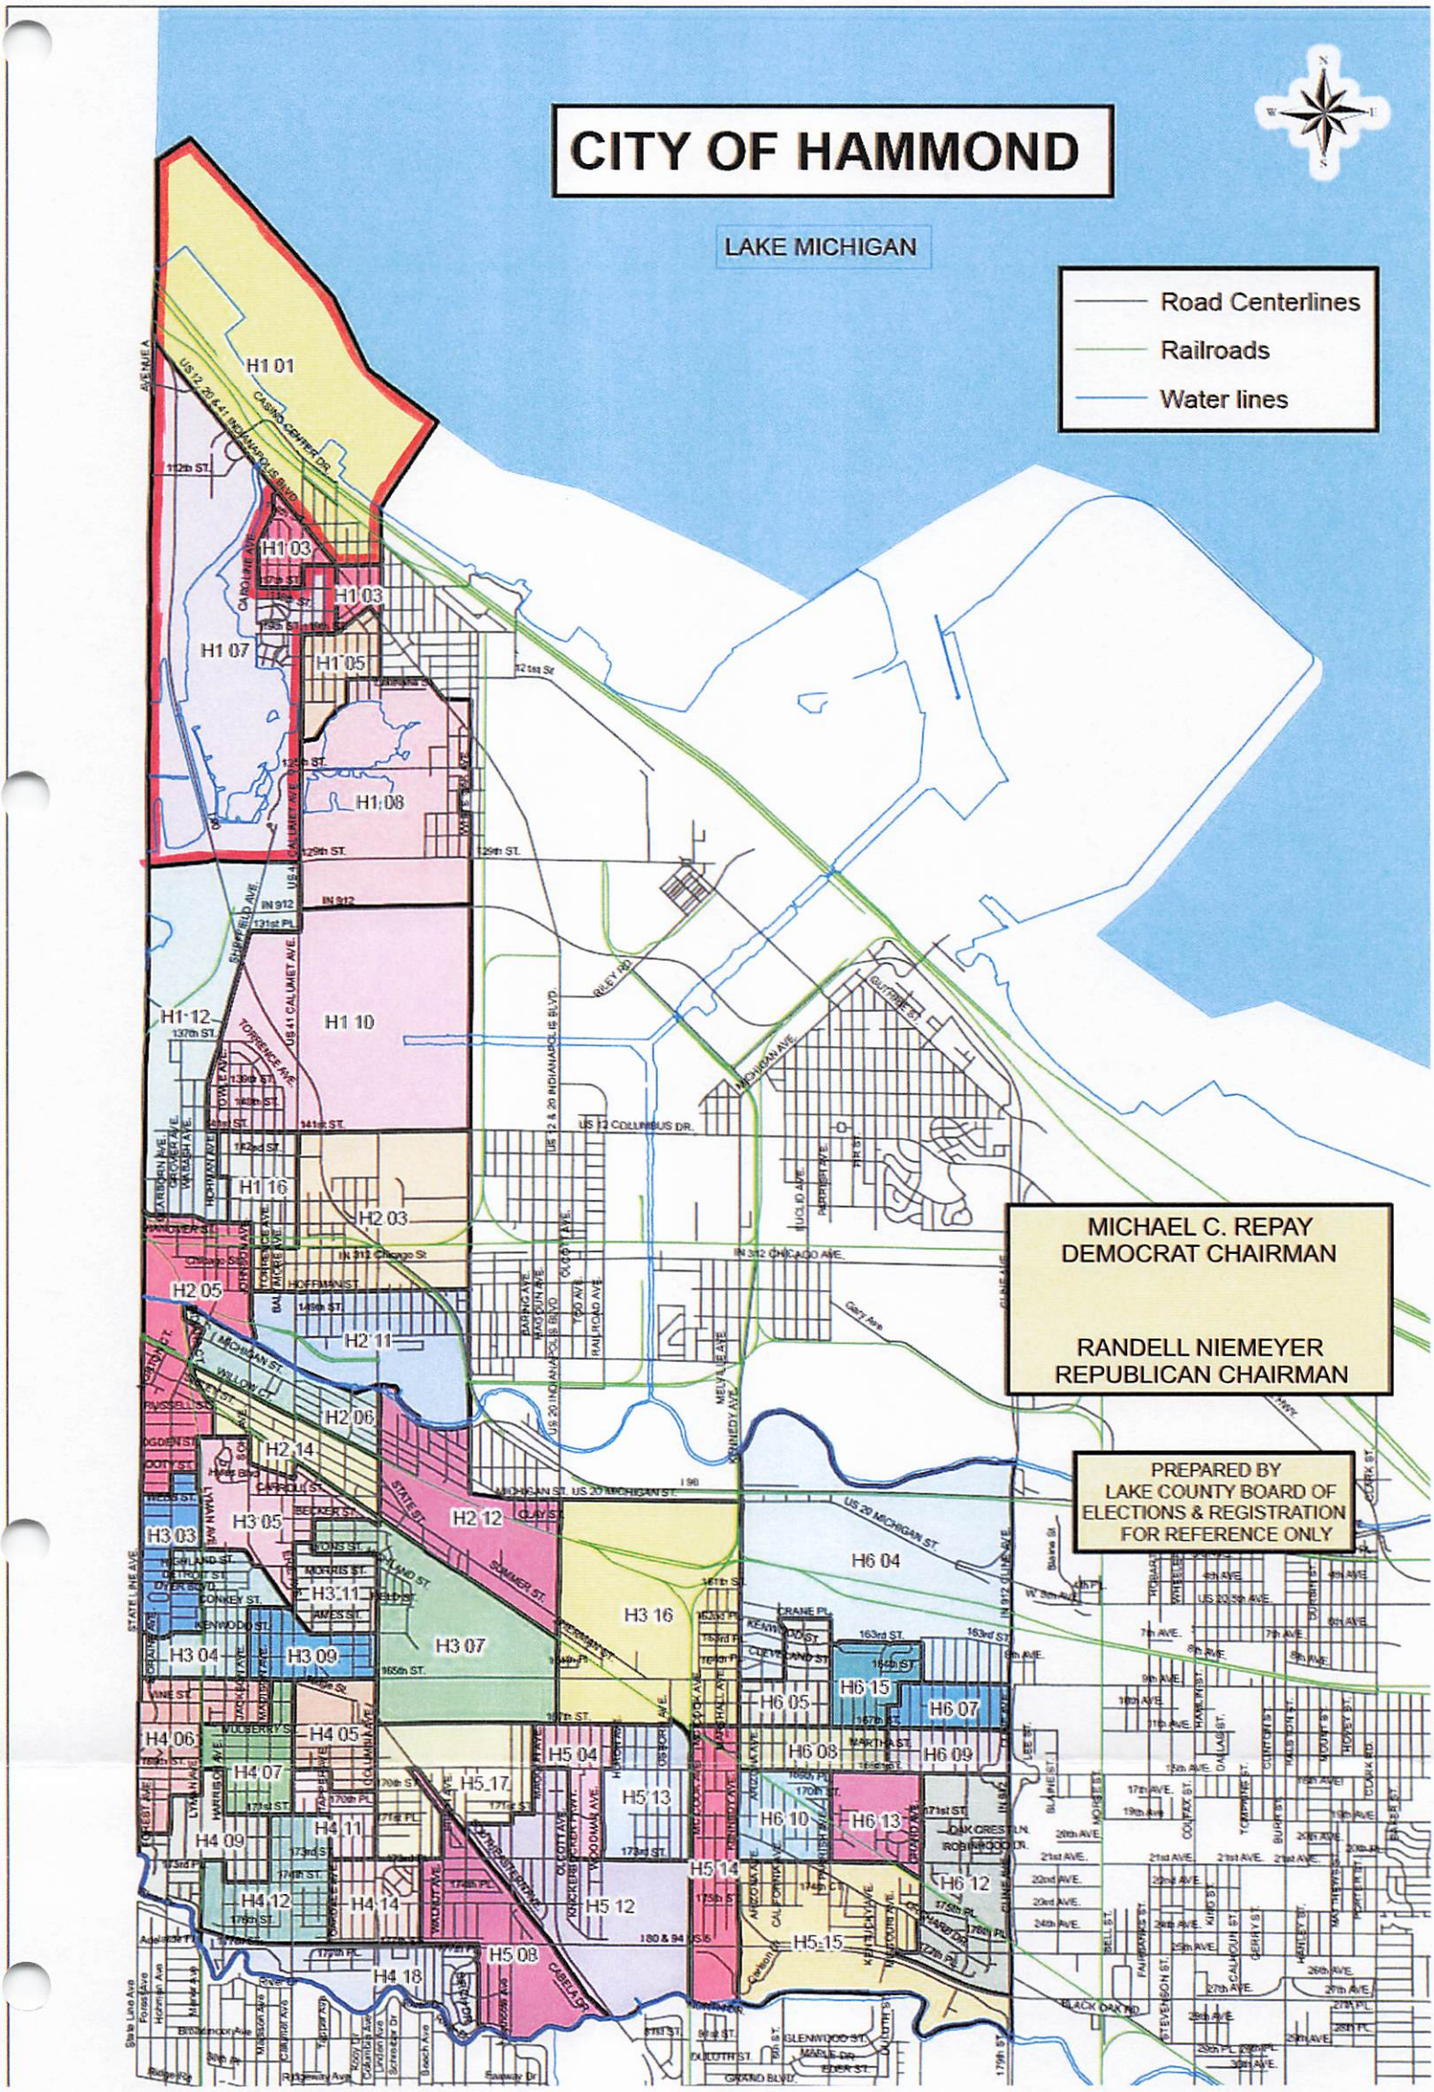

PRECINCT SUMMARY STATEMENT (IEC-8)

State Form 13332 (R7/7-06)
Indiana Election Commission (IC 3-11-1.5-15) **Name of County** Lake

INSTRUCTIONS: See Indiana Code 3-11-1.5-25 for periods during which precinct boundary changes may NOT take effect.
Indiana Code 3-11-1.5-15 requires that a county include the following items in a proposed precinct establishment order submitted to the Indiana Election Division:
1. A map of each precinct to be established by the proposed order. A county may submit these maps in electronic form.
2. A description of the boundaries of each precinct to be established by the proposed order that identifies any census blocks located entirely within the precinct.
3. An estimated number of voters in each precinct to be established by the proposed order, based on the registration records maintained by the county voter registration office.
4. A statement designating a polling place for the precinct that complies with the polling place accessibility requirements.
5. Any additional information required by rules adopted by the Indiana Election Commission under IC 4-22-2.

General Precinct Information

1. Name Of Proposed Precinct	2. Is this a new precinct?	3. Election Division & STFID Number *(To Be Completed By Election Division)*
H2-05	☐ Yes ☑ No	

4. District Information
Congressional 1 Indiana Senate 2 Indiana House 1

5. Number Of Active Voters *(IC 3-5-2-1.7)*	6. Number Of Inactive Voters	7. Number Of Registered Voters *(Must Equal Total Of Active And Inactive Voters)*
1314	251	1565

8. Total Number Of Precincts In The County If Submission Is Approved
_____ Voting Precincts _____ Non-Voting Precincts

9. Date Of County Executive's Adopted Order	10. Date Of First Election After Precincts Are Approved
	May 5, 2026

11. Precincts Affected By This Proposed Order *(Complete a Precinct Summary Statement for each precinct. Please note that when changing boundaries of one precinct you will need to complete a separate IEC-8 for any other precinct affected by the change.)*
H2-05 & H2-14

12. List Any Attached Documents *(i.e. map 6 of 20 maps, etc.)*
Census Blocks & Map

Does any portion of the newly established precinct split or divide any of the following?	Yes	No
13. School Corporation District Boundary		✓
14. City or Town Boundary		✓
15. City or Town Council District Boundary		✓
16. Census Block Boundary		✓
17. Other *(Please Describe)* County Council	✓	

Method of Voting

18. ☐ Optical Scan Ballot Card ☐ Electronic ☑ Combination *(Please Specify)*: MicroVote

19. What is the designated location and address for the polling place for this precinct?
Hammond Public Library 564 State St., Hammond, IN 46320

***(NOTE:** This designation of a polling place remains in effect until later action by the county executive under state law.)*

20. Does this polling place meet Indiana's polling place accessibility requirements? ☑ Yes ☐ No

Precinct Change Reason

21. Briefly state the reason for the precinct change. *(Attach additional sheet if necessary.)*
Cost Savings, Eliminate Small Precinct

Additional Information

22. Name and Contact Information Of County Election Staff Person Who Prepared This Form:
Jessica Messler messljf@lakecountyin.org

23. Does the county have access to Geographic Information System (GIS)? ☑ Yes ☐ No
Name and Contact Information Of County GIS Staff:
Annette Mellady 219-755-3795

24. Does the county use Census Tiger files? ☐ Yes ☑ No

State Office Use Only

25. Type Of Geographic Files Used by County *(If Known By Staff Of The Indiana Election Division Or Office Of Census Data)*

H2 05	180890205003009	180890206002029
GEOID20	180890205003010	180890206002030
180890204002000	180890205003011	180890206002031
180890204002001	180890205003012	180890206002032
180890204002002	180890205003013	180890206002033
180890204002003	180890205003014	180890206002034
180890204002004	180890205003015	180890206002035
180890204002005	180890205003016	180890206002036
180890204002006	180890205003017	180890206002037
180890204002007	180890205003018	180890206002038
180890204002008	180890205003019	180890206002039
180890204002009	180890206001002	180890206002040
180890204002010	180890206001003	180890206002041
180890204002011	180890206001004	180890206002042
180890204002012	180890206001006	180890206002043
180890204002013	180890206002007	180890207002000
180890204002014	180890206002008	180890207002001
180890204002015	180890206002009	180890207002002
180890204002016	180890206002010	180890207002003
180890204002017	180890206002011	180890207002004
180890204002018	180890206002012	180890207002005
180890204002019	180890206002013	180890207005001
180890204002020	180890206002014	180890207005002
180890204002021	180890206002015	180890207005003
180890204002022	180890206002016	180890207005004
180890204002023	180890206002017	180890207005006
180890204002024	180890206002018	180890207005007
180890204002025	180890206002019	
180890205003000	180890206002020	
180890205003001	180890206002021	
180890205003002	180890206002022	
180890205003003	180890206002023	
180890205003004	180890206002024	
180890205003005	180890206002025	
180890205003006	180890206002026	
180890205003007	180890206002027	
180890205003008	180890206002028	

Combine: H2-05 + H2-14
Rename: H2-05

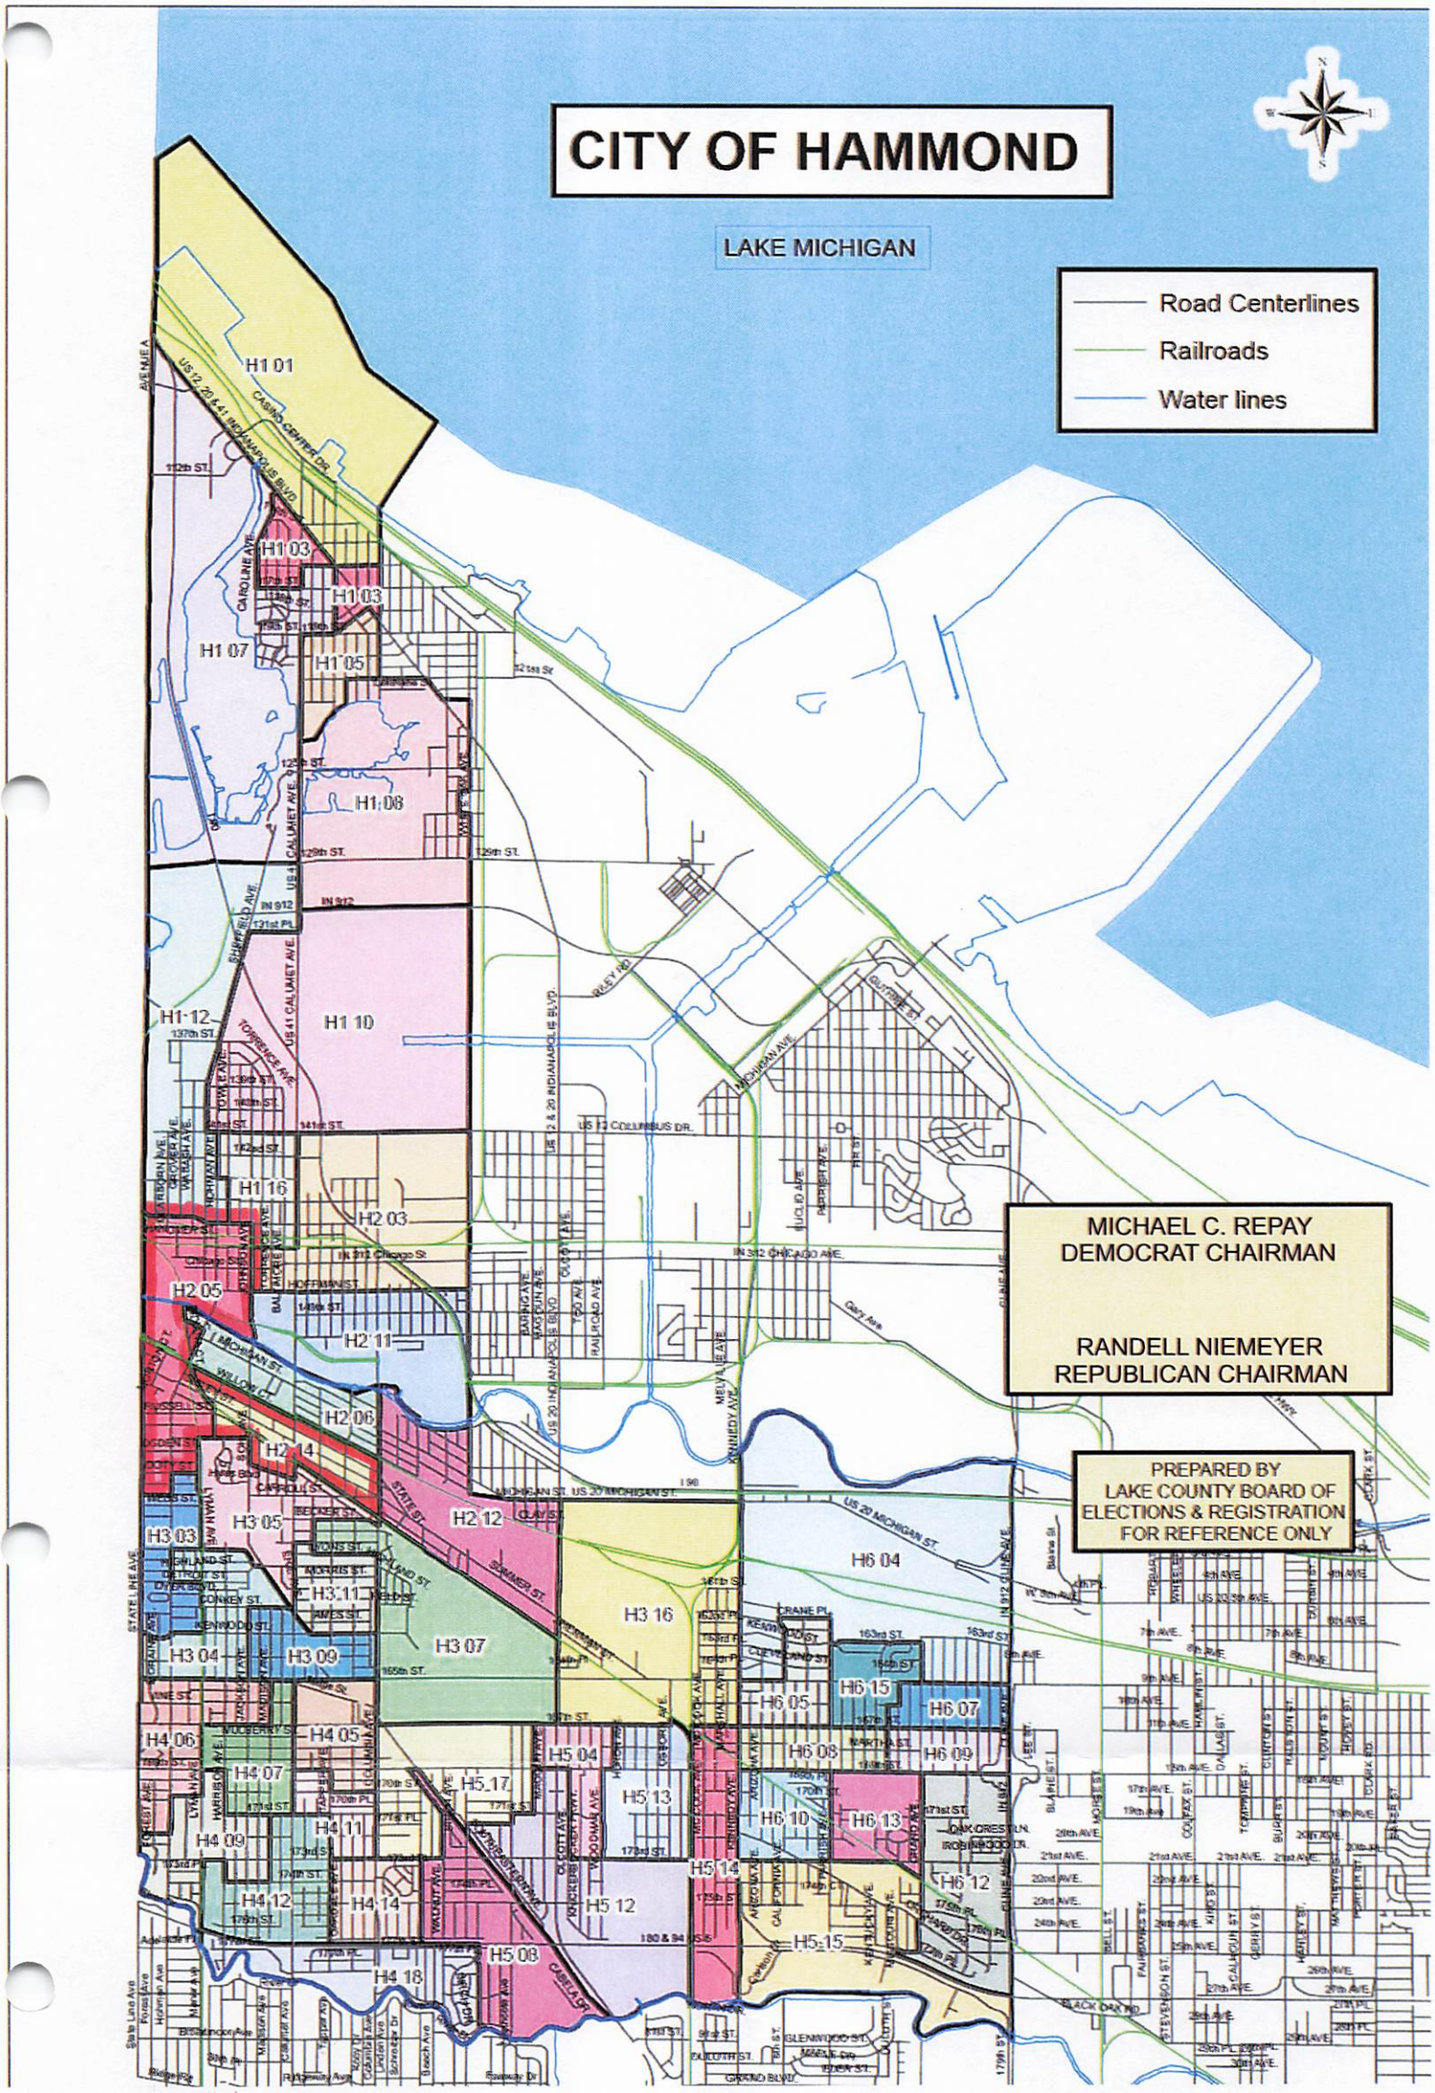

PRECINCT SUMMARY STATEMENT

(IEC-8)

State Form 13332 (R7/7-06)

Indiana Election Commission (IC 3-11-1.5-15) **Name of County** Lake

INSTRUCTIONS: See Indiana Code 3-11-1.5-25 for periods during which precinct boundary changes may NOT take effect.

Indiana Code 3-11-1.5-15 requires that a county include the following items in a proposed precinct establishment order submitted to the Indiana Election Division:

1. A map of each precinct to be established by the proposed order. A county may submit these maps in electronic form.
2. A description of the boundaries of each precinct to be established by the proposed order that identifies any census blocks located entirely within the precinct.
3. An estimated number of voters in each precinct to be established by the proposed order, based on the registration records maintained by the county voter registration office.
4. A statement designating a polling place for the precinct that complies with the polling place accessibility requirements.
5. Any additional information required by rules adopted by the Indiana Election Commission under IC 4-22-2.

General Precinct Information

1. Name Of Proposed Precinct	2. Is this a new precinct?	3. Election Division & STFID Number *(To Be Completed By Election Division)*
H4-11	☐ Yes ☑ No	

4. District Information

Congressional 1 Indiana Senate 2 Indiana House 1

5. Number Of Active Voters *(IC 3-5-2-1.7)*	6. Number Of Inactive Voters	7. Number Of Registered Voters *(Must Equal Total Of Active And Inactive Voters)*
1287	170	1457

8. Total Number Of Precincts In The County If Submission Is Approved

_____ Voting Precincts _____ Non-Voting Precincts

9. Date Of County Executive's Adopted Order	10. Date Of First Election After Precincts Are Approved
	May 5, 2026

11. Precincts Affected By This Proposed Order *(Complete a Precinct Summary Statement for each precinct. Please note that when changing boundaries of one precinct you will need to complete a separate IEC-8 for any other precinct affected by the change.)*

H4-05 & H4-11

12. List Any Attached Documents *(i.e. map 6 of 20 maps, etc.)*

Census Blocks & Map

Does any portion of the newly established precinct split or divide any of the following?	Yes	No
13. School Corporation District Boundary		✓
14. City or Town Boundary		✓
15. City or Town Council District Boundary		✓
16. Census Block Boundary		✓
17. Other *(Please Describe)*		✓

Method of Voting

18. ☐ Optical Scan Ballot Card ☐ Electronic ☑ Combination *(Please Specify)*: MicroVote

19. What is the designated location and address for the polling place for this precinct?

Thomas Edison School 7025 Madison Ave., Hammond, IN 46324

***(NOTE:** This designation of a polling place remains in effect until later action by the county executive under state law.)*

20. Does this polling place meet Indiana's polling place accessibility requirements? ☑ Yes ☐ No

Precinct Change Reason

21. Briefly state the reason for the precinct change. *(Attach additional sheet if necessary.)*

Cost Savings, Eliminate Small Precincts

Additional Information

22. Name and Contact Information Of County Election Staff Person Who Prepared This Form:

Jessica Messler messljf@lakecountyin.org

23. Does the county have access to Geographic Information System (GIS)? ☑ Yes ☐ No

Name and Contact Information Of County GIS Staff:

Annette Mellady 219-755-3795

24. Does the county use Census Tiger files? ☐ Yes ☑ No

State Office Use Only

25. Type Of Geographic Files Used by County *(If Known By Staff Of The Indiana Election Division Or Office Of Census Data)*

H4 11
GEOID20
180890214004000
180890214004001
180890214004002
180890214004003
180890214004004
180890214004005
180890214004006
180890214004007
180890214004008
180890214004009
180890214004010
180890214004011
180890214004012
180890214004013
180890214004014
180890214004015
180890217004000
180890217004001
180890217004002
180890217004003
180890217004004
180890217004005
180890217004006
180890217004007
180890217004008
180890217004009
180890217004010
180890217004011
180890217004012
180890217004013
180890217004014
180890217004015
180890217005000

Combine: H4-05 + H4-11
Rename: H4-11

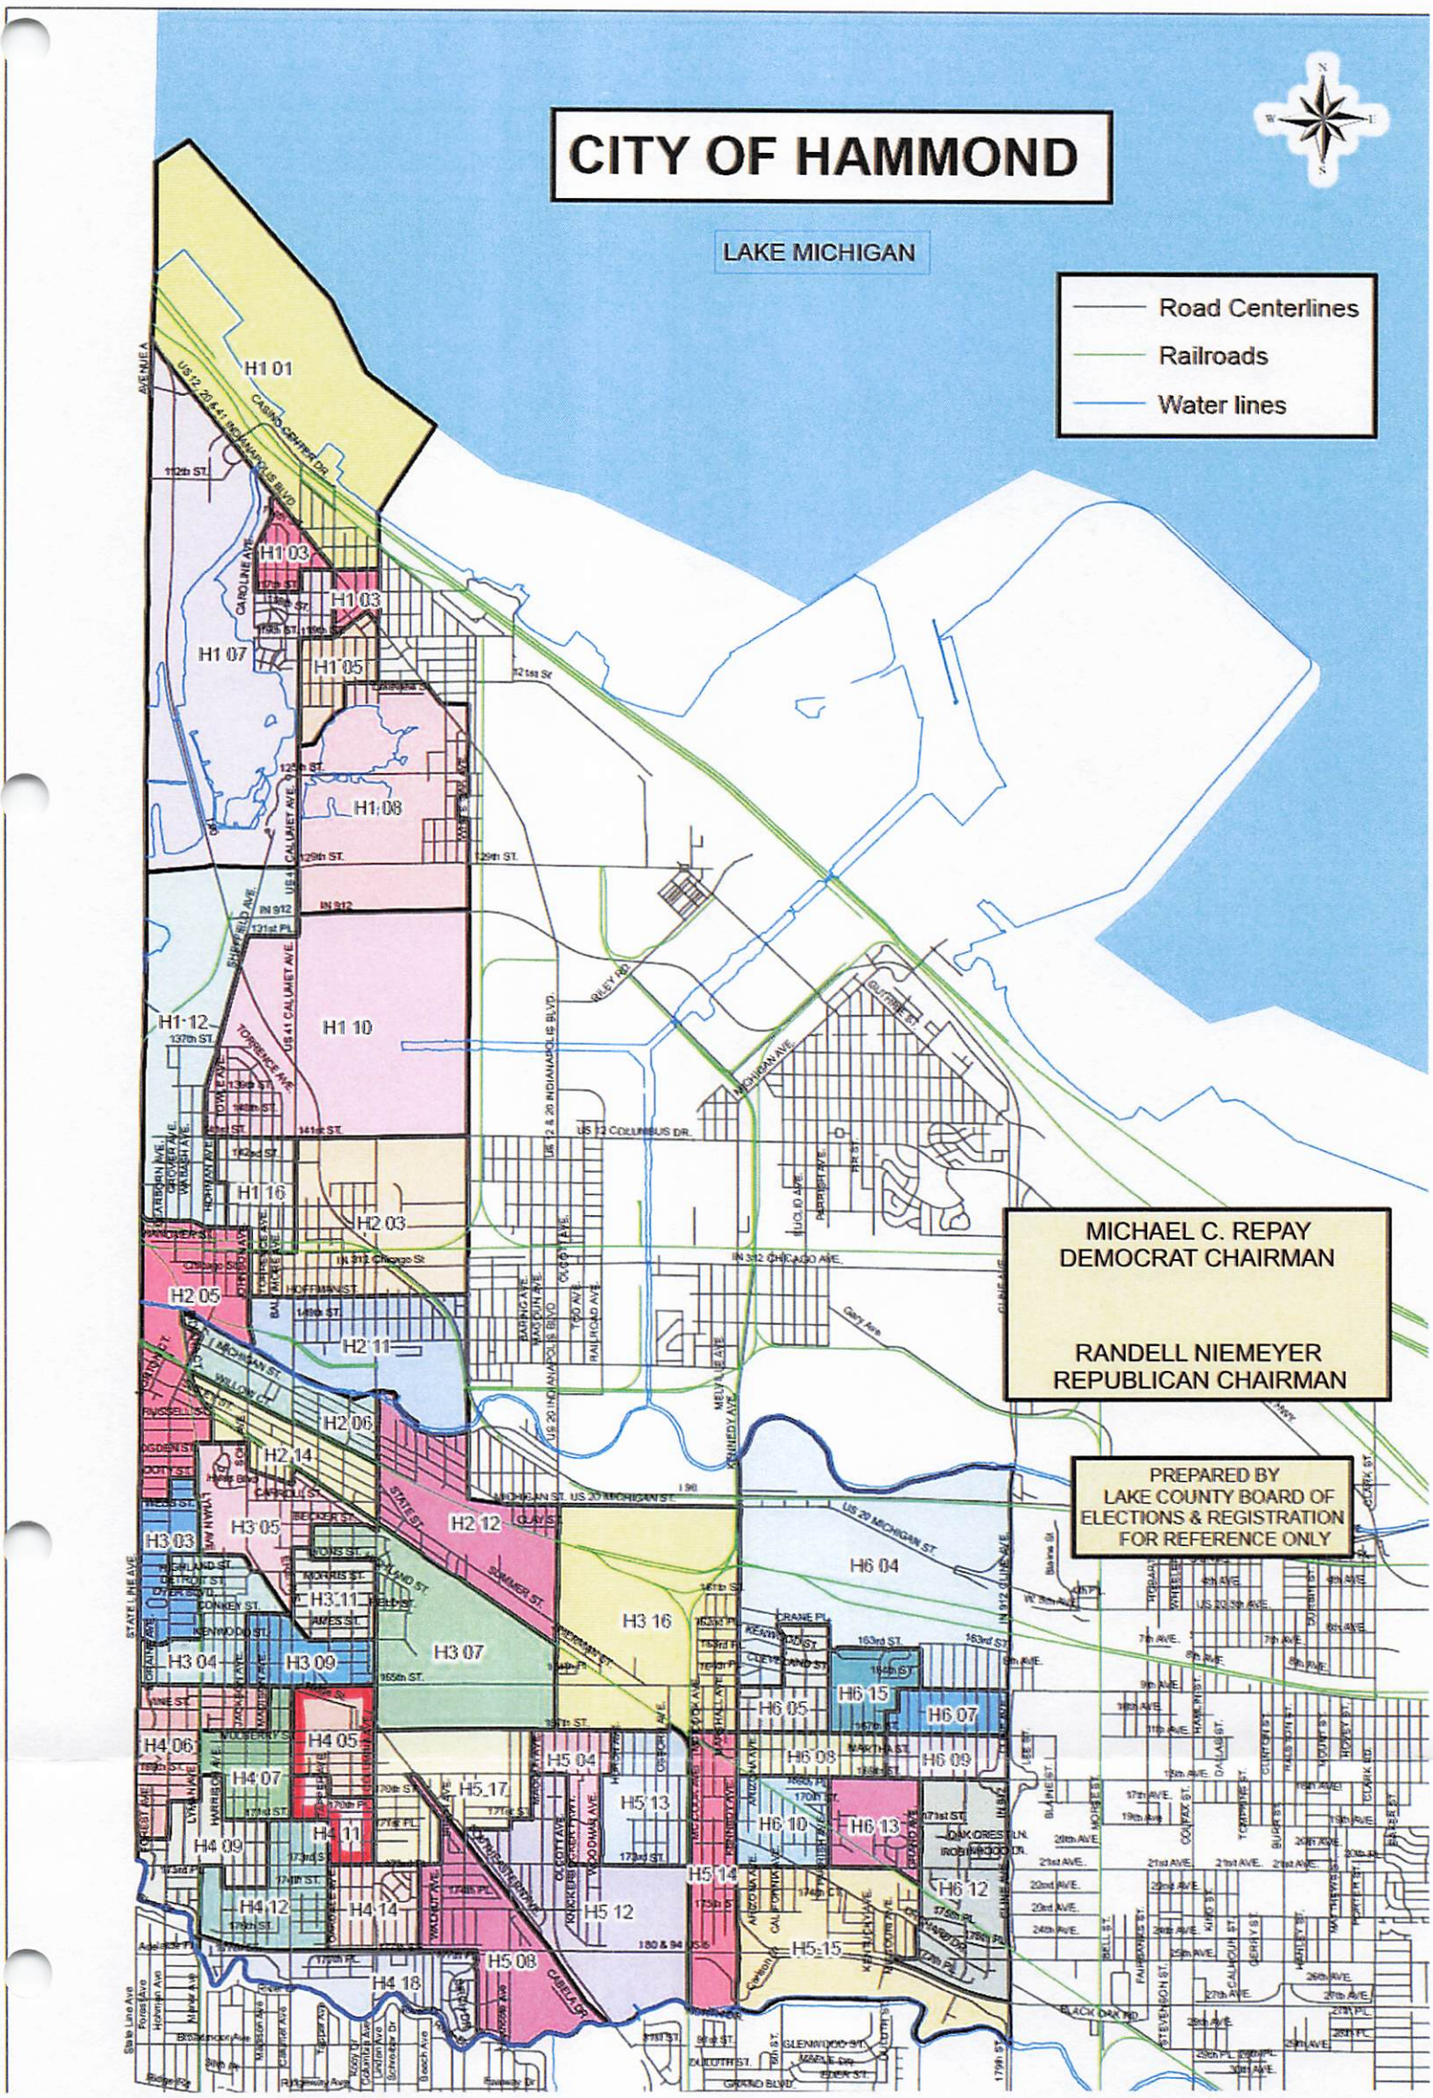

PRECINCT SUMMARY STATEMENT

(IEC-8)

State Form 13332 (R7/7-06)
Indiana Election Commission (IC 3-11-1.5-15) **Name of County** Lake

INSTRUCTIONS: See Indiana Code 3-11-1.5-25 for periods during which precinct boundary changes may NOT take effect.
Indiana Code 3-11-1.5-15 requires that a county include the following items in a proposed precinct establishment order submitted to the Indiana Election Division:
1. A map of each precinct to be established by the proposed order. A county may submit these maps in electronic form.
2. A description of the boundaries of each precinct to be established by the proposed order that identifies any census blocks located entirely within the precinct.
3. An estimated number of voters in each precinct to be established by the proposed order, based on the registration records maintained by the county voter registration office.
4. A statement designating a polling place for the precinct that complies with the polling place accessibility requirements.
5. Any additional information required by rules adopted by the Indiana Election Commission under IC 4-22-2.

General Precinct Information

1. Name Of Proposed Precinct	2. Is this a new precinct?	3. Election Division & STFID Number *(To Be Completed By Election Division)*
H6-07	☐ Yes ☑ No	

4. District Information

Congressional 1 Indiana Senate 2 Indiana House 2

5. Number Of Active Voters *(IC 3-5-2-1.7)*	6. Number Of Inactive Voters	7. Number Of Registered Voters *(Must Equal Total Of Active And Inactive Voters)*
1359	146	1505

8. Total Number Of Precincts In The County If Submission Is Approved

_____ Voting Precincts _____ Non-Voting Precincts

9. Date Of County Executive's Adopted Order	10. Date Of First Election After Precincts Are Approved
	May 5, 2026

11. Precincts Affected By This Proposed Order *(Complete a Precinct Summary Statement for each precinct. Please note that when changing boundaries of one precinct you will need to complete a separate IEC-8 for any other precinct affected by the change.)*

H6-07 & H6-15

12. List Any Attached Documents *(i.e. map 6 of 20 maps, etc.)*

Census Blocks & Map

Does any portion of the newly established precinct split or divide any of the following?	Yes	No
13. School Corporation District Boundary		✓
14. City or Town Boundary		✓
15. City or Town Council District Boundary		✓
16. Census Block Boundary		✓
17. Other *(Please Describe)*		✓

Method of Voting

18. ☐ Optical Scan Ballot Card ☐ Electronic ☑ Combination *(Please Specify)*: MicroVote

19. What is the designated location and address for the polling place for this precinct?

Morton High School (Door D) 6915 Grand Ave., Hammond, IN 46323

***(NOTE:** This designation of a polling place remains in effect until later action by the county executive under state law.)*

20. Does this polling place meet Indiana's polling place accessibility requirements? ☑ Yes ☐ No

Precinct Change Reason

21. Briefly state the reason for the precinct change. *(Attach additional sheet if necessary.)*

Cost Savings, Eliminate Small Precincts

Additional Information

22. Name and Contact Information Of County Election Staff Person Who Prepared This Form:

Jessica Messler messljf@lakecountyin.org

23. Does the county have access to Geographic Information System (GIS)? ☑ Yes ☐ No
Name and Contact Information Of County GIS Staff:

Annette Mellady 219-755-3795

24. Does the county use Census Tiger files? ☐ Yes ☑ No

State Office Use Only

25. Type Of Geographic Files Used by County *(If Known By Staff Of The Indiana Election Division Or Office Of Census Data)*

H6 07
GEOID20
180890219001015
180890219001016
180890219001017
180890219001018
180890219001019
180890219002000
180890219002001
180890219002002
180890219002003
180890219002004
180890219002005
180890219002006
180890219002007
180890219002008
180890219002009
180890219002010
180890219002011
180890219002012
180890219002013
180890219002014
180890219002015
180890219002016
180890219002017
180890219002018
180890219002019
180890219002020
180890219003000
180890219003001
180890219003002
180890219003003
180890219003004
180890219003005
180890219003006
180890219003007
180890219003008
180890219003009
180890219003010
180890219003011

Combine: H6-07 + H6-15
Rename: H6-07

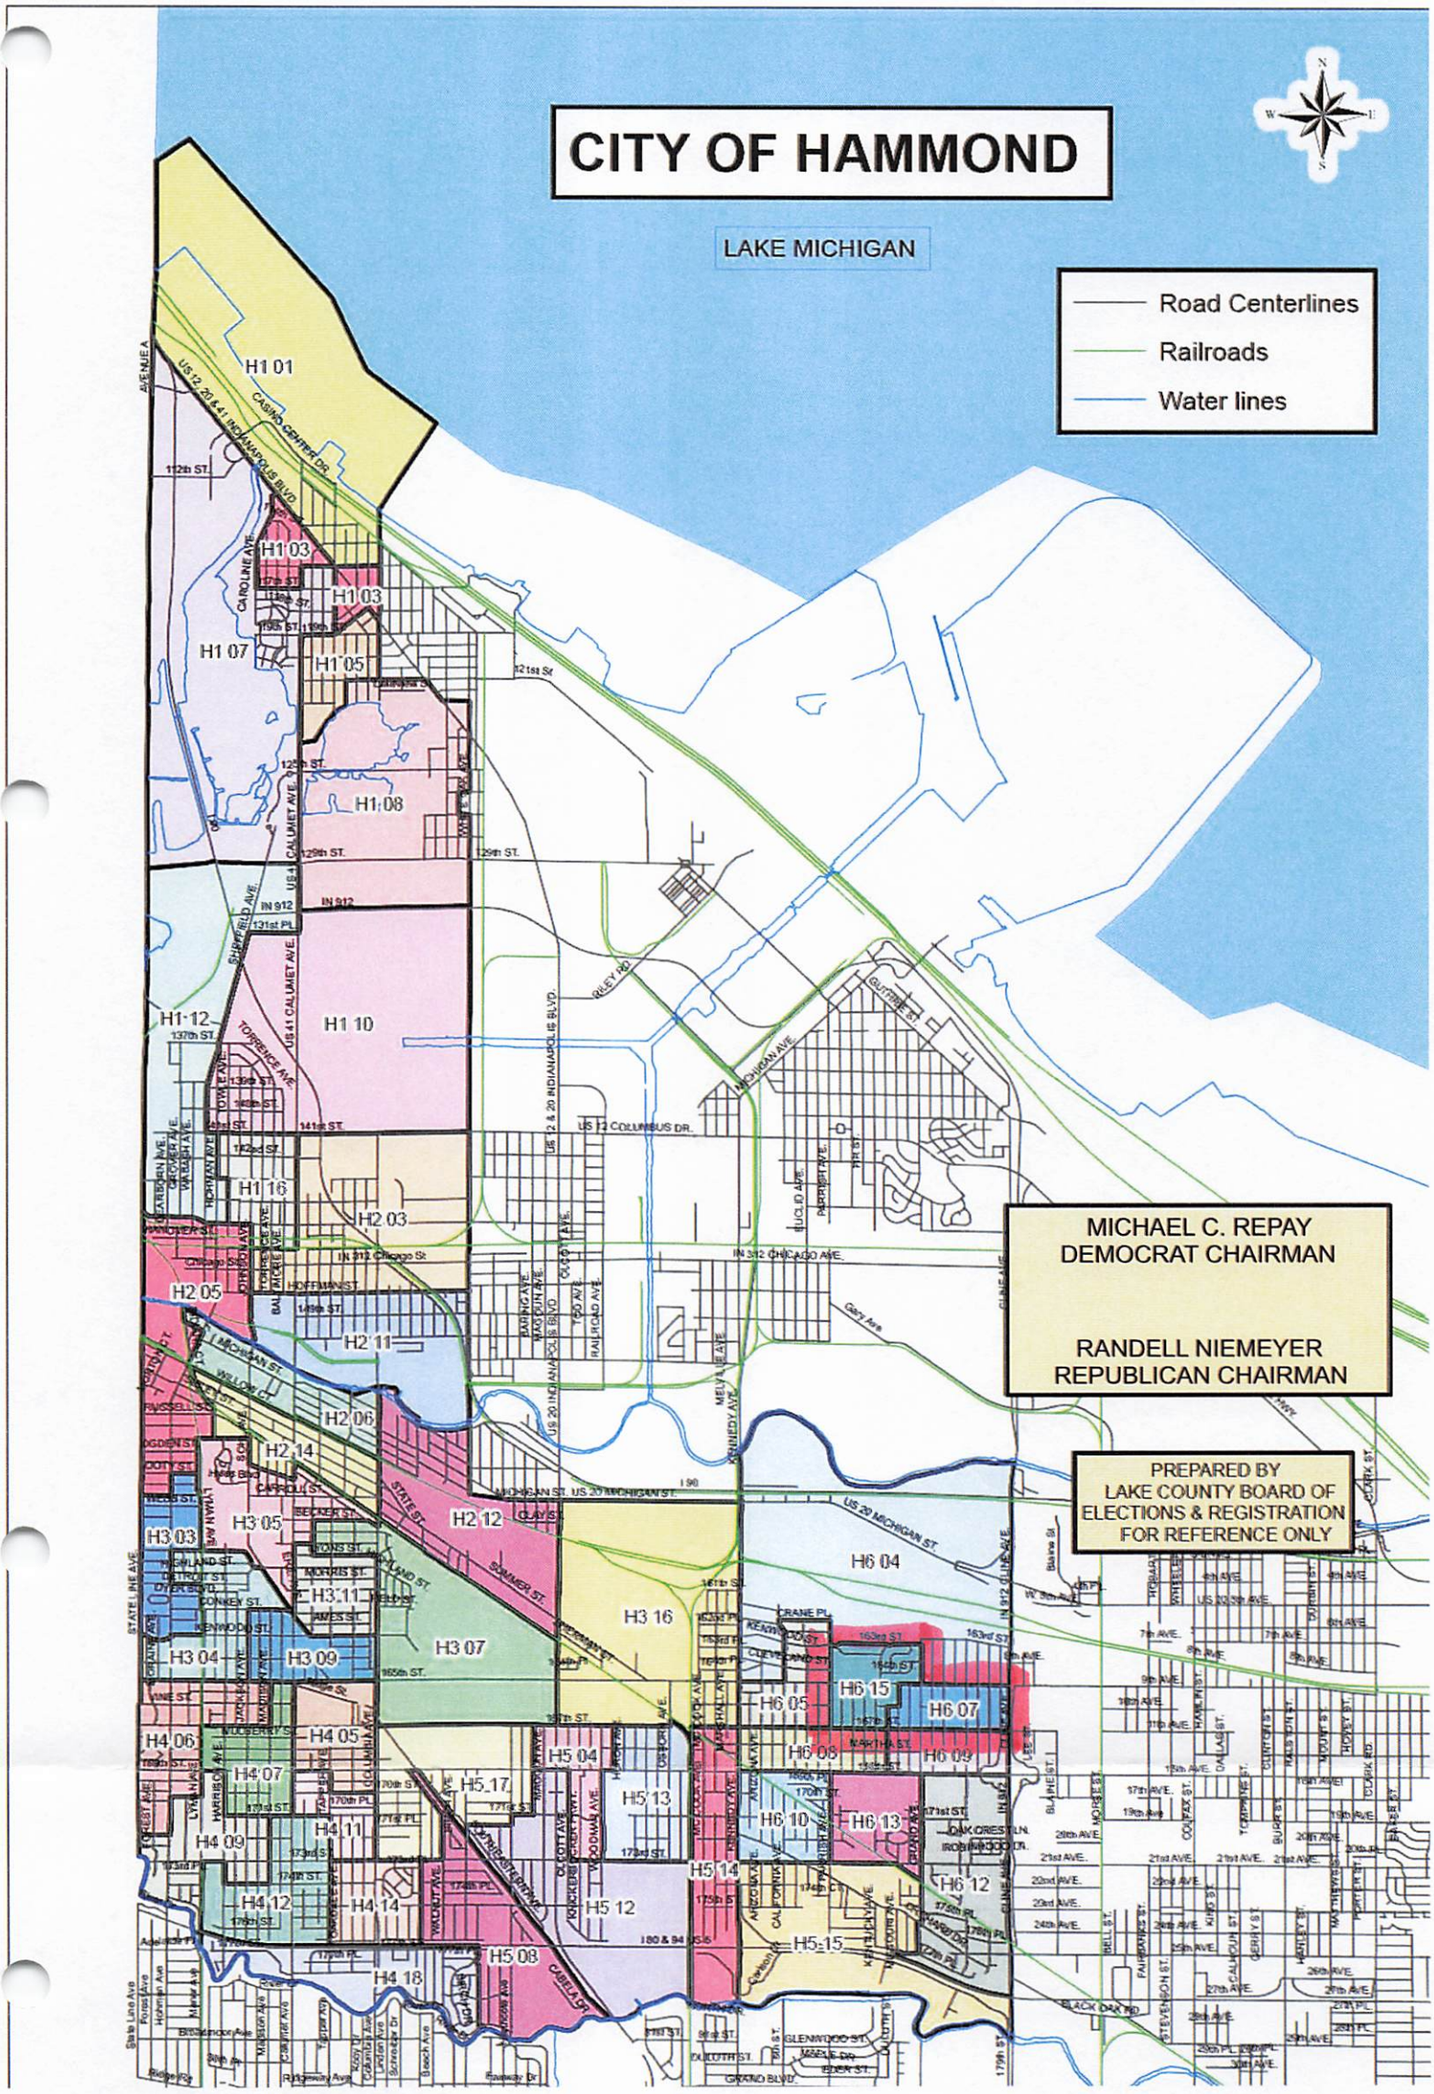

PRECINCT SUMMARY STATEMENT

(IEC-8)

State Form 13332 (R7/7-06)
Indiana Election Commission (IC 3-11-1.5-15) **Name of County** Lake

INSTRUCTIONS: See Indiana Code 3-11-1.5-25 for periods during which precinct boundary changes may NOT take effect.
Indiana Code 3-11-1.5-15 requires that a county include the following items in a proposed precinct establishment order submitted to the Indiana Election Division:
1. A map of each precinct to be established by the proposed order. A county may submit these maps in electronic form.
2. A description of the boundaries of each precinct to be established by the proposed order that identifies any census blocks located entirely within the precinct.
3. An estimated number of voters in each precinct to be established by the proposed order, based on the registration records maintained by the county voter registration office.
4. A statement designating a polling place for the precinct that complies with the polling place accessibility requirements.
5. Any additional information required by rules adopted by the Indiana Election Commission under IC 4-22-2.

General Precinct Information

1. Name Of Proposed Precinct	2. Is this a new precinct?	3. Election Division & STFID Number *(To Be Completed By Election Division)*	
HL-08	☐ Yes ☑ No		

4. District Information

Congressional 1 Indiana Senate 1 Indiana House 12

5. Number Of Active Voters *(IC 3-5-2-1.7)*	6. Number Of Inactive Voters	7. Number Of Registered Voters *(Must Equal Total Of Active And Inactive Voters)*
1578	116	1694

8. Total Number Of Precincts In The County If Submission Is Approved

_____ Voting Precincts _____ Non-Voting Precincts

9. Date Of County Executive's Adopted Order	10. Date Of First Election After Precincts Are Approved
	May 5, 2026

11. Precincts Affected By This Proposed Order *(Complete a Precinct Summary Statement for each precinct. Please note that when changing boundaries of one precinct you will need to complete a separate IEC-8 for any other precinct affected by the change.)*

HL-08 & HL-24

12. List Any Attached Documents *(i.e. map 6 of 20 maps, etc.)*

Census Blocks & Map

Does any portion of the newly established precinct split or divide any of the following?	Yes	No
13. School Corporation District Boundary		✓
14. City or Town Boundary		✓
15. City or Town Council District Boundary		✓
16. Census Block Boundary		✓
17. Other *(Please Describe)*		✓

Method of Voting

18. ☐ Optical Scan Ballot Card ☐ Electronic ☑ Combination *(Please Specify)*: MicroVote

19. What is the designated location and address for the polling place for this precinct?

Faith Church Highland Campus 8910 Grace St., Highland, IN 46322

***(NOTE:** This designation of a polling place remains in effect until later action by the county executive under state law.)*

20. Does this polling place meet Indiana's polling place accessibility requirements? ☑ Yes ☐ No

Precinct Change Reason

21. Briefly state the reason for the precinct change. *(Attach additional sheet if necessary.)*

Cost Savings

Additional Information

22. Name and Contact Information Of County Election Staff Person Who Prepared This Form:

Jessica Messler messljf@lakecountyin.org

23. Does the county have access to Geographic Information System (GIS)? ☑ Yes ☐ No
Name and Contact Information Of County GIS Staff:

Annette Mellady 219-755-3795

24. Does the county use Census Tiger files? ☐ Yes ☑ No

State Office Use Only

25. Type Of Geographic Files Used by County *(If Known By Staff Of The Indiana Election Division Or Office Of Census Data)*

HL 08
GEOID20
180890408011008
180890408011009
180890408011010
180890408011011
180890408011012
180890408011013
180890408011014
180890408012000
180890408012001
180890408012002
180890408012003
180890408012004
180890408012006
180890408012007
180890408012008
180890408012009
180890408012010
180890408013018
180890408013019
180890408013020
180890408013021
180890408013022
180890408013023
180890408013024
180890408013025
180890408013026
180890408013027

Combine: HL-08 + HL-24
Rename: HL-08

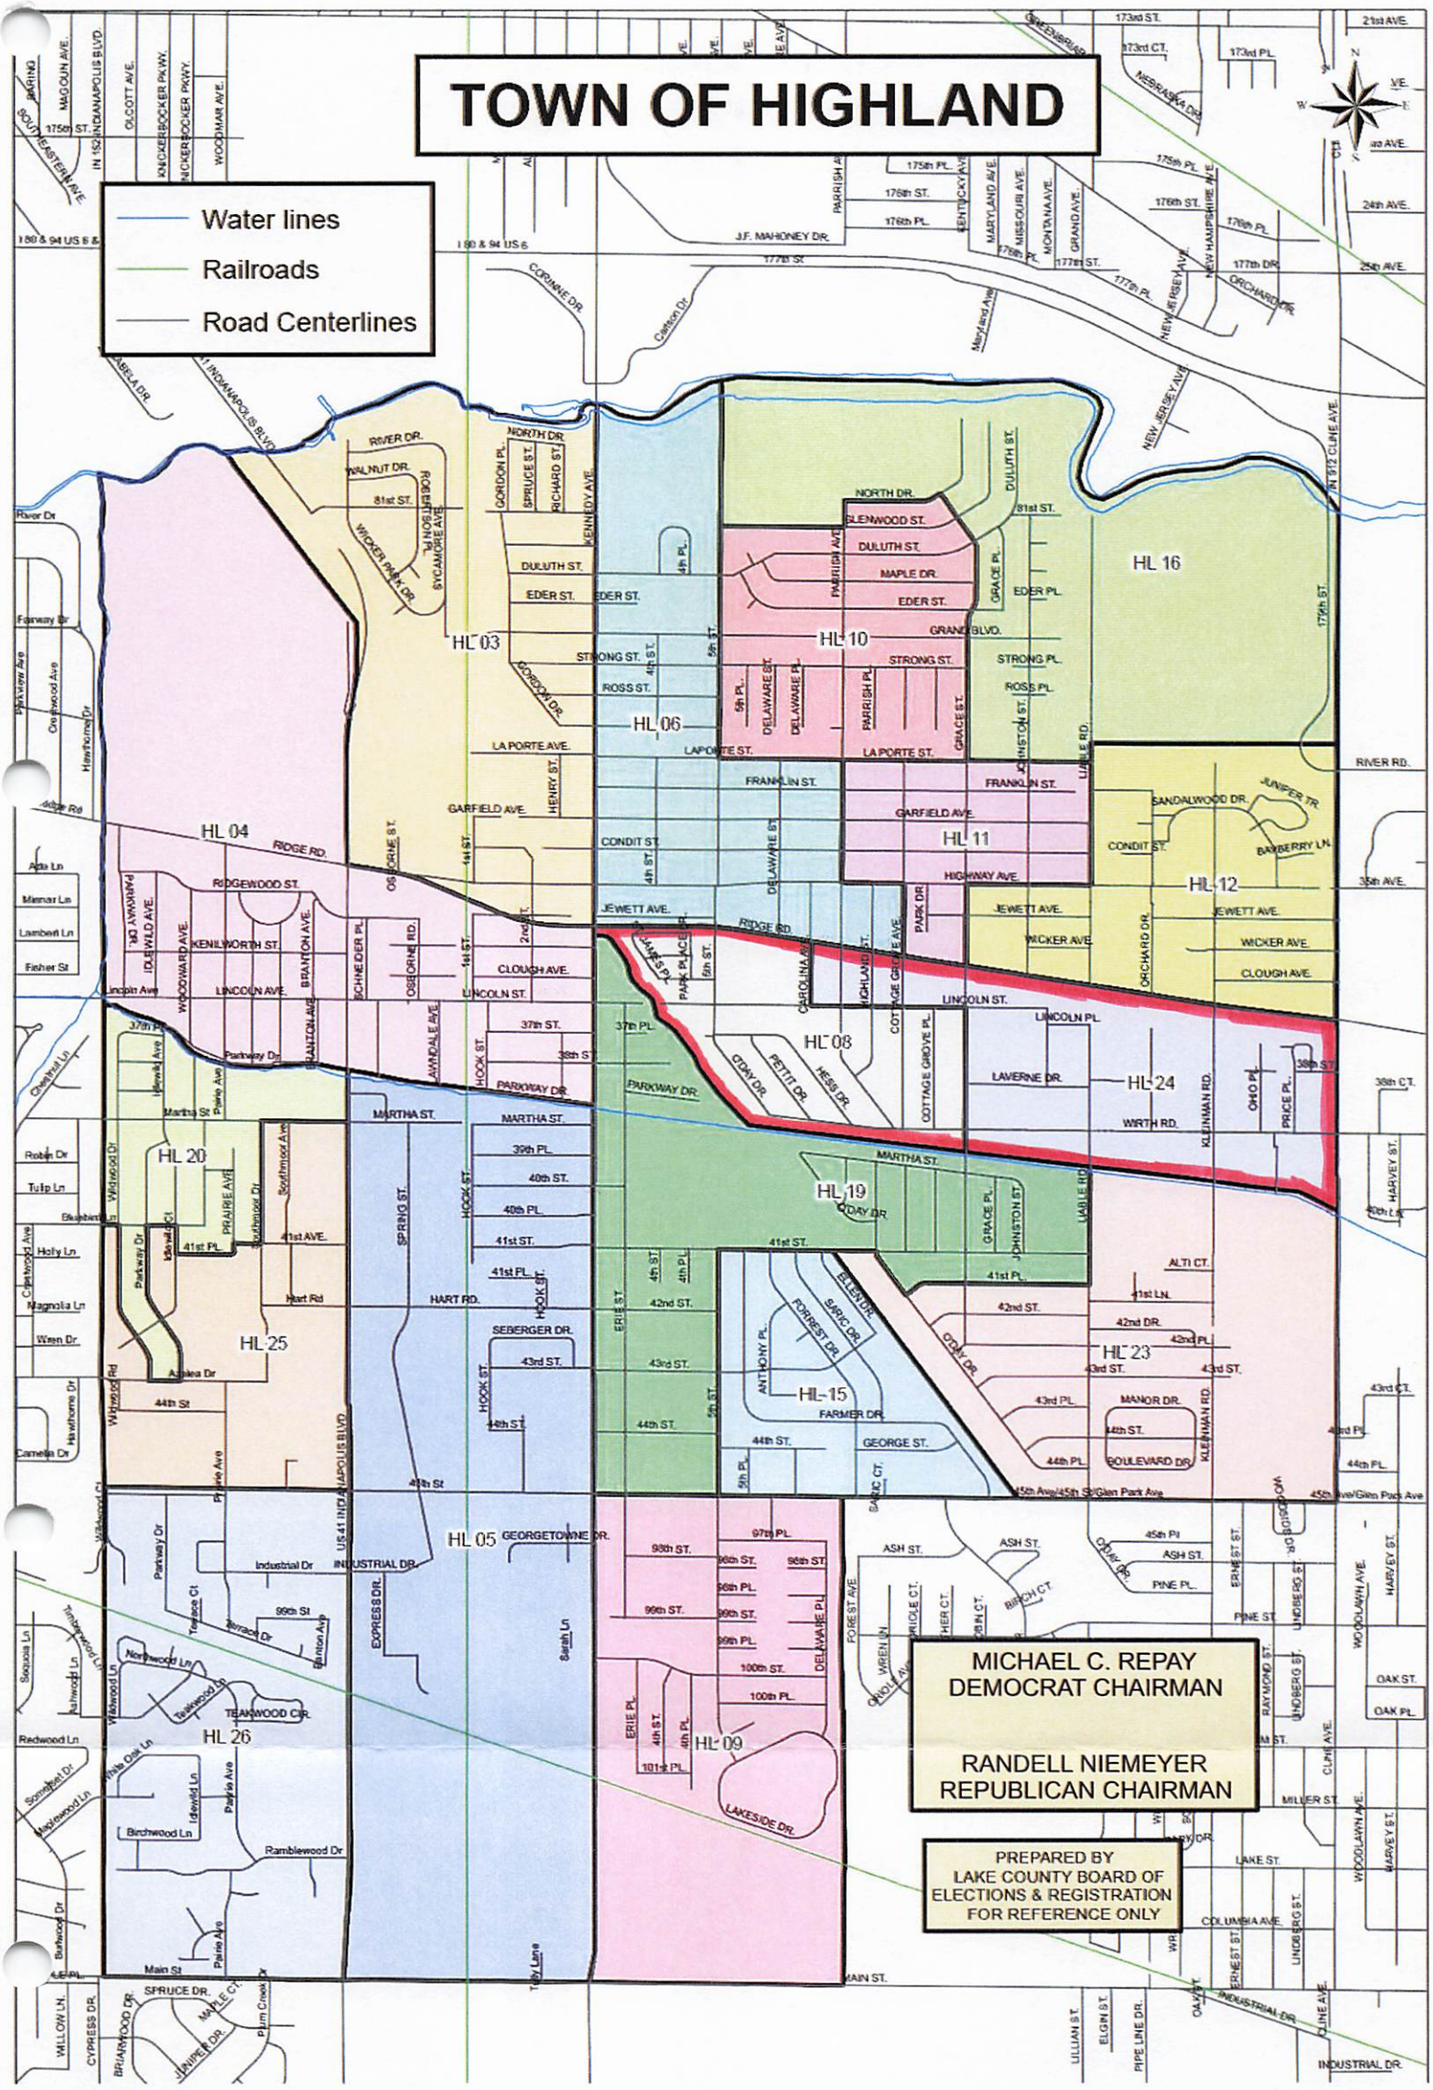

PRECINCT SUMMARY STATEMENT (IEC-8)

State Form 13332 (R7/7-06)
Indiana Election Commission (IC 3-11-1.5-15) **Name of County** Lake

INSTRUCTIONS: See Indiana Code 3-11-1.5-25 for periods during which precinct boundary changes may NOT take effect.
Indiana Code 3-11-1.5-15 requires that a county include the following items in a proposed precinct establishment order submitted to the Indiana Election Division:
1. A map of each precinct to be established by the proposed order. A county may submit these maps in electronic form.
2. A description of the boundaries of each precinct to be established by the proposed order that identifies any census blocks located entirely within the precinct.
3. An estimated number of voters in each precinct to be established by the proposed order, based on the registration records maintained by the county voter registration office.
4. A statement designating a polling place for the precinct that complies with the polling place accessibility requirements.
5. Any additional information required by rules adopted by the Indiana Election Commission under IC 4-22-2.

General Precinct Information

1. Name Of Proposed Precinct	2. Is this a new precinct?	3. Election Division & STFID Number *(To Be Completed By Election Division)*
HL-11	☐ Yes ☑ No	

4. District Information
Congressional 1 Indiana Senate 1 Indiana House 12

5. Number Of Active Voters *(IC 3-5-2-1.7)*	6. Number Of Inactive Voters	7. Number Of Registered Voters *(Must Equal Total Of Active And Inactive Voters)*
1239	84	1323

8. Total Number Of Precincts In The County If Submission Is Approved
_____ Voting Precincts _____ Non-Voting Precincts

9. Date Of County Executive's Adopted Order	10. Date Of First Election After Precincts Are Approved
	May 5, 2026

11. Precincts Affected By This Proposed Order *(Complete a Precinct Summary Statement for each precinct. Please note that when changing boundaries of one precinct you will need to complete a separate IEC-8 for any other precinct affected by the change.)*
HL-11 & HL-16

12. List Any Attached Documents *(i.e. map 6 of 20 maps, etc.)*
Census Blocks & Map

Does any portion of the newly established precinct split or divide any of the following?	Yes	No
13. School Corporation District Boundary		✓
14. City or Town Boundary		✓
15. City or Town Council District Boundary		✓
16. Census Block Boundary		✓
17. Other *(Please Describe)*		✓

Method of Voting

18. ☐ Optical Scan Ballot Card ☐ Electronic ☑ Combination *(Please Specify)*: MicroVote

19. What is the designated location and address for the polling place for this precinct?

Highland Town Hall 3333 Ridge Road, Highland, IN 46322

***(NOTE:** This designation of a polling place remains in effect until later action by the county executive under state law.)*

20. Does this polling place meet Indiana's polling place accessibility requirements? ☑ Yes ☐ No

Precinct Change Reason

21. Briefly state the reason for the precinct change. *(Attach additional sheet if necessary.)*
Cost Savings

Additional Information

22. Name and Contact Information Of County Election Staff Person Who Prepared This Form:

Jessica Messler messljf@lakecountyin.org

23. Does the county have access to Geographic Information System (GIS)? ☑ Yes ☐ No
Name and Contact Information Of County GIS Staff:

Annette Mellady 219-755-3795

24. Does the county use Census Tiger files? ☐ Yes ☑ No

State Office Use Only

25. Type Of Geographic Files Used by County *(If Known By Staff Of The Indiana Election Division Or Office Of Census Data)*

HL 11
GEOID20
180890418005010
180890418005012
180890418005014
180890418005015
180890418005016
180890418005017
180890418005018
180890418005019
180890418007016
180890418007017
180890418007022
180890418007026
180890419002000
180890421001017
180890421001018
180890421001019
180890421001020
180890421001021
180890421001022
180890421002000
180890421002001
180890421002002
180890421002003
180890421002004
180890421002005
180890421002006
180890421002007
180890421002008
180890421002010
180890421002011
180890421002012
180890421004000
180890421005000
180890421005001
180890421005002
180890421005004

Combine: HL-11 + HL-16
Rename: HL-11

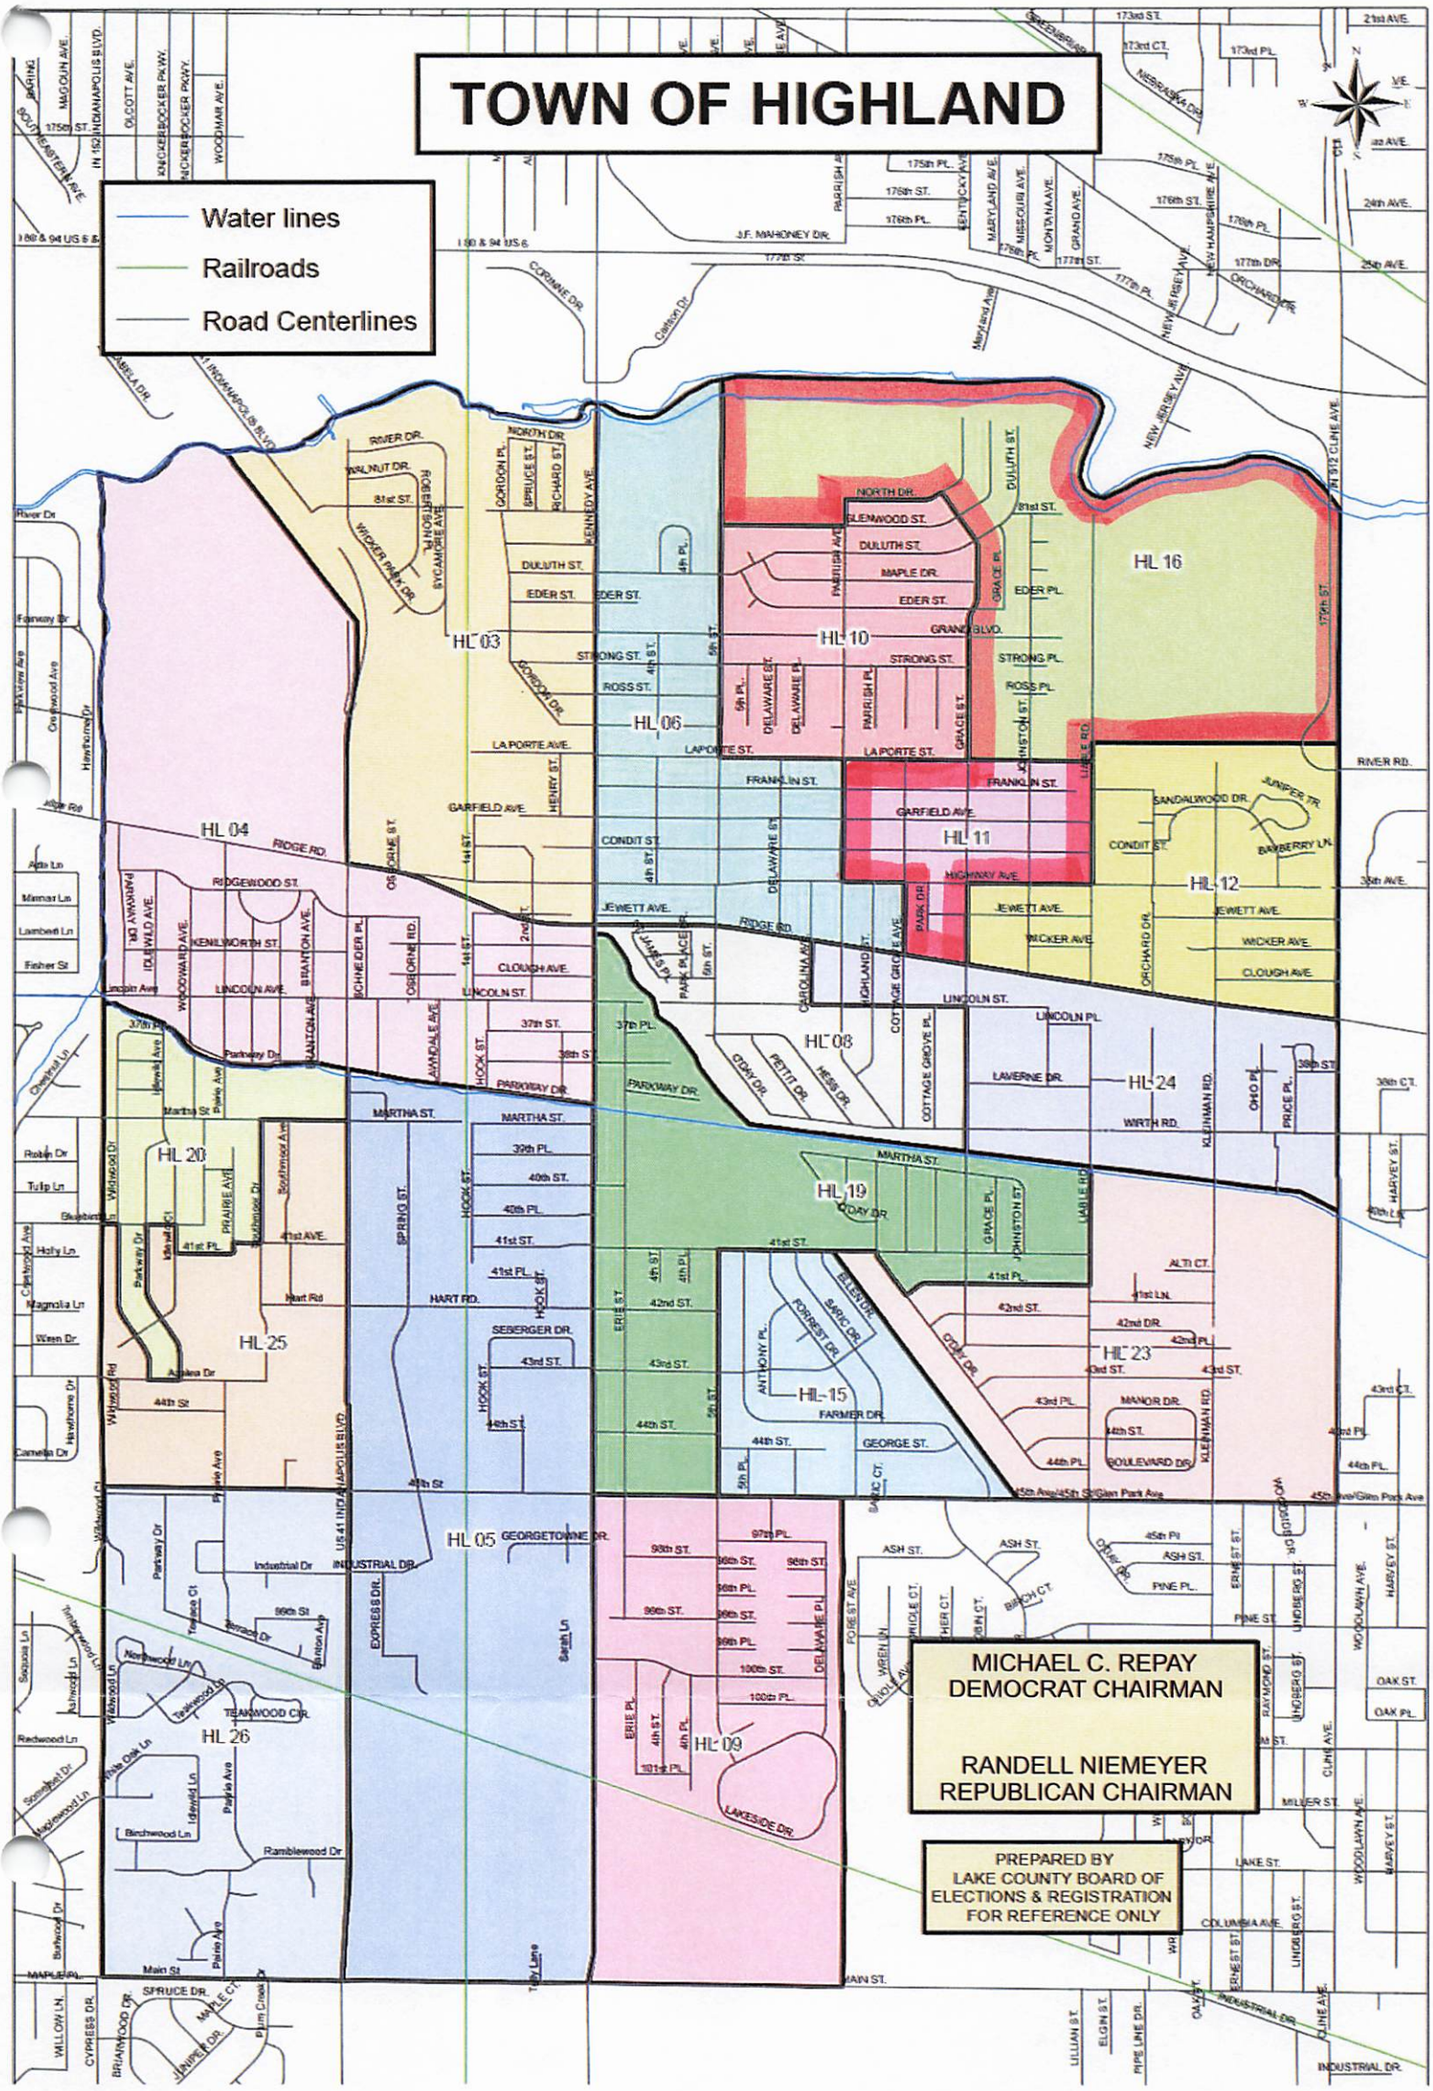

PRECINCT SUMMARY STATEMENT

(IEC-8)

State Form 13332 (R7/7-06)
Indiana Election Commission (IC 3-11-1.5-15) **Name of County** Lake

INSTRUCTIONS: See Indiana Code 3-11-1.5-25 for periods during which precinct boundary changes may **NOT** take effect.
Indiana Code 3-11-1.5-15 requires that a county include the following items in a proposed precinct establishment order submitted to the Indiana Election Division:
1. A map of each precinct to be established by the proposed order. A county may submit these maps in electronic form.
2. A description of the boundaries of each precinct to be established by the proposed order that identifies any census blocks located entirely within the precinct.
3. An estimated number of voters in each precinct to be established by the proposed order, based on the registration records maintained by the county voter registration office.
4. A statement designating a polling place for the precinct that complies with the polling place accessibility requirements.
5. Any additional information required by rules adopted by the Indiana Election Commission under IC 4-22-2.

General Precinct Information

1. Name Of Proposed Precinct	2. Is this a new precinct?	3. Election Division & STFID Number *(To Be Completed By Election Division)*	
HO-07	☐ Yes ☑ No		

4. District Information
Congressional 1 Indiana Senate 3 Indiana House 3

5. Number Of Active Voters *(IC 3-5-2-1.7)*	6. Number Of Inactive Voters	7. Number Of Registered Voters *(Must Equal Total Of Active And Inactive Voters)*
1739	132	1871

8. Total Number Of Precincts In The County If Submission Is Approved
_____ Voting Precincts _____ Non-Voting Precincts

9. Date Of County Executive's Adopted Order	10. Date Of First Election After Precincts Are Approved
	May 5, 2026

11. Precincts Affected By This Proposed Order *(Complete a Precinct Summary Statement for each precinct. Please note that when changing boundaries of one precinct you will need to complete a separate IEC-8 for any other precinct affected by the change.)*
HO-07 & HO-12

12. List Any Attached Documents *(i.e. map 6 of 20 maps, etc.)*
Census Blocks & Map

Does any portion of the newly established precinct split or divide any of the following?	Yes	No
13. School Corporation District Boundary		✓
14. City or Town Boundary		✓
15. City or Town Council District Boundary	✓	
16. Census Block Boundary		✓
17. Other *(Please Describe)*		✓

Method of Voting

18. ☐ Optical Scan Ballot Card ☐ Electronic ☑ Combination *(Please Specify)*: MicroVote

19. What is the designated location and address for the polling place for this precinct?
George Earl School (Gym Entrance, Door 9) 400 N. Wilson St., Hobart, IN 46342

***(NOTE:** This designation of a polling place remains in effect until later action by the county executive under state law.)*

20. Does this polling place meet Indiana's polling place accessibility requirements? ☑ Yes ☐ No

Precinct Change Reason

21. Briefly state the reason for the precinct change. *(Attach additional sheet if necessary.)*
Cost Savings

Additional Information

22. Name and Contact Information Of County Election Staff Person Who Prepared This Form:
Jessica Messler messljf@lakecountyin.org

23. Does the county have access to Geographic Information System (GIS)? ☑ Yes ☐ No
Name and Contact Information Of County GIS Staff:
Annette Mellady 219-755-3795

24. Does the county use Census Tiger files? ☐ Yes ☑ No

State Office Use Only

25. Type Of Geographic Files Used by County *(If Known By Staff Of The Indiana Election Division Or Office Of Census Data)*

HO 07

GEOID20

180890421001016
180890421001023
180890421001024
180890421001025
180890421001026
180890421001027
180890421001028
180890421001029
180890421001030
180890421001032
180890421001033
180890421001034
180890421001035
180890421001036
180890421001037
180890421001038
180890421005003
180890421005006
180890421005007
180890421005008
180890421005009
180890422001000
180890422001004
180890422001005
180890422001006
180890422001007
180890422001008
180890422001009
180890422001010
180890422001011
180890422001012
180890422001013
180890422001014
180890422001015
180890422001016
180890422001030
180890422001031
180890422002000
180890422002001
180890422002002
180890422002003
180890422002017
180890422003000
180890422003001
180890422003002
180890422003006
180890422003007
180890422003008
180890422003009
180890422003010
180890422003011
180890422003012
180890422003013
180890422003014
180890422003015
180890422003016
180890422003017
180890422003018
180890422005000

Combine: HO-07 + HO-12

Rename: HO-07

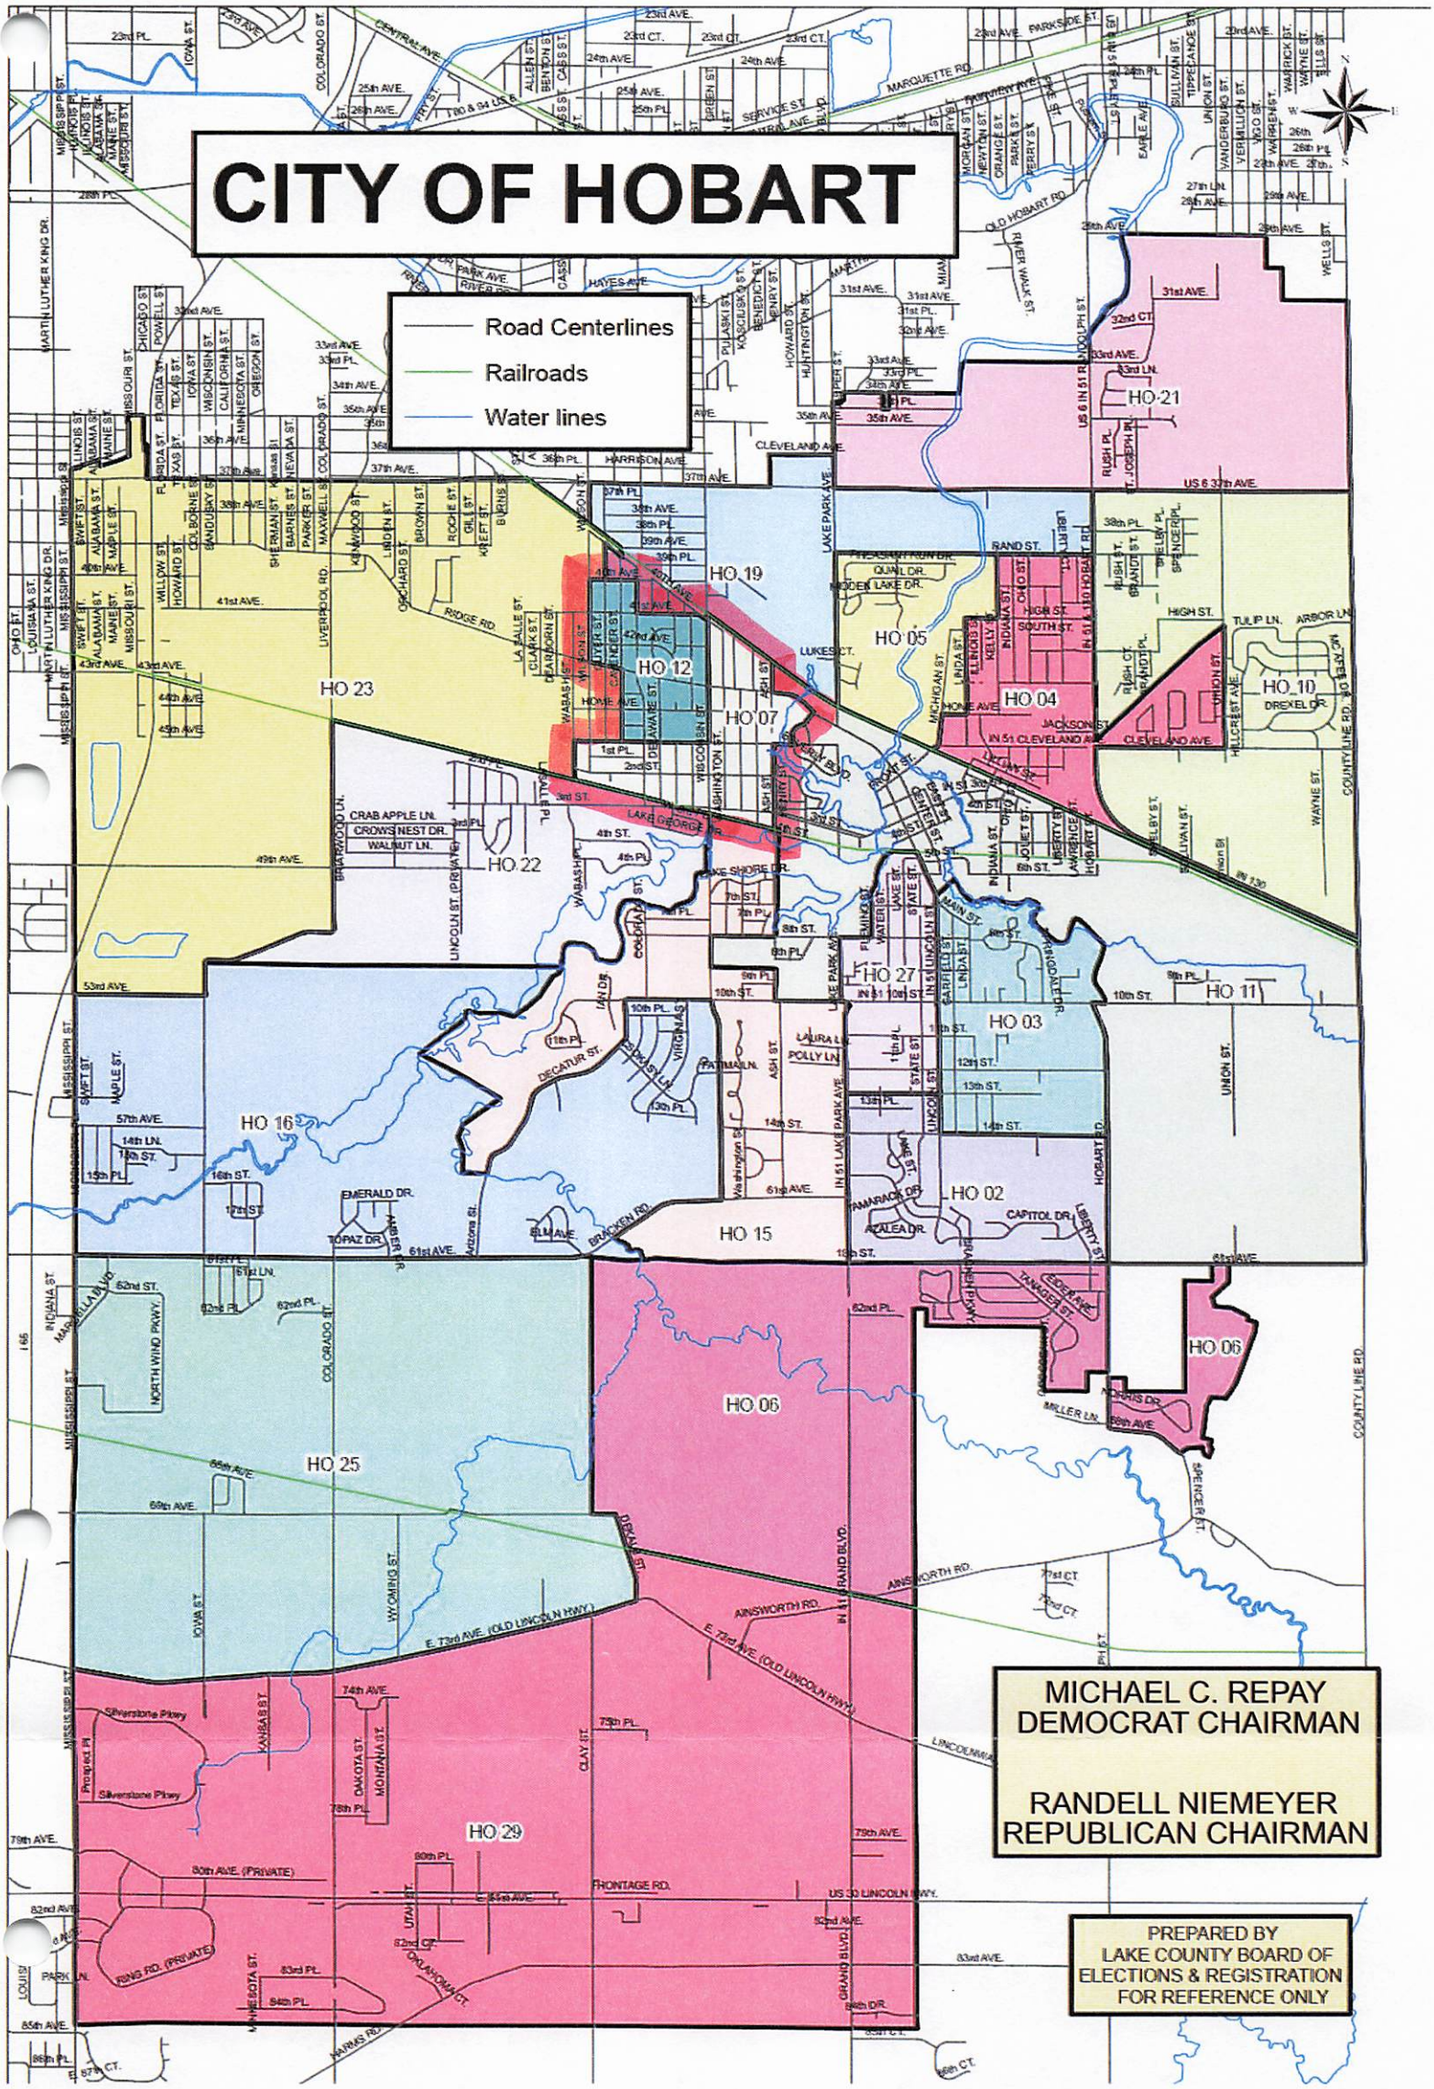

PRECINCT SUMMARY STATEMENT

(IEC-8)

State Form 13332 (R7/7-06)
Indiana Election Commission (IC 3-11-1.5-15) **Name of County** Lake

INSTRUCTIONS: See Indiana Code 3-11-1.5-25 for periods during which precinct boundary changes may NOT take effect.
Indiana Code 3-11-1.5-15 requires that a county include the following items in a proposed precinct establishment order submitted to the Indiana Election Division:
1. A map of each precinct to be established by the proposed order. A county may submit these maps in electronic form.
2. A description of the boundaries of each precinct to be established by the proposed order that identifies any census blocks located entirely within the precinct.
3. An estimated number of voters in each precinct to be established by the proposed order, based on the registration records maintained by the county voter registration office.
4. A statement designating a polling place for the precinct that complies with the polling place accessibility requirements.
5. Any additional information required by rules adopted by the Indiana Election Commission under IC 4-22-2.

General Precinct Information

1. Name Of Proposed Precinct	2. Is this a new precinct?	3. Election Division & STFID Number *(To Be Completed By Election Division)*	
HO-19	☐ Yes ☑ No		

4. District Information
Congressional 1 Indiana Senate 3 Indiana House 3

5. Number Of Active Voters *(IC 3-5-2-1.7)*	6. Number Of Inactive Voters	7. Number Of Registered Voters *(Must Equal Total Of Active And Inactive Voters)*
1476	223	1699

8. Total Number Of Precincts In The County If Submission Is Approved
_____ Voting Precincts _____ Non-Voting Precincts

9. Date Of County Executive's Adopted Order	10. Date Of First Election After Precincts Are Approved
	May 5, 2026

11. Precincts Affected By This Proposed Order *(Complete a Precinct Summary Statement for each precinct. Please note that when changing boundaries of one precinct you will need to complete a separate IEC-8 for any other precinct affected by the change.)*
HO-19 & HO-21

12. List Any Attached Documents *(i.e. map 6 of 20 maps, etc.)*
Census Blocks & Map

Does any portion of the newly established precinct split or divide any of the following?	Yes	No
13. School Corporation District Boundary	✓	
14. City or Town Boundary		✓
15. City or Town Council District Boundary	✓	
16. Census Block Boundary		✓
17. Other *(Please Describe)*		✓

Method of Voting

18. ☐ Optical Scan Ballot Card ☐ Electronic ☑ Combination *(Please Specify)*: MicroVote

19. What is the designated location and address for the polling place for this precinct?

George Earl School (Gym Entrance, Door 9) 400 N. Wilson St., Hobart, IN 46342

***(NOTE:** This designation of a polling place remains in effect until later action by the county executive under state law.)*

20. Does this polling place meet Indiana's polling place accessibility requirements? ☑ Yes ☐ No

Precinct Change Reason

21. Briefly state the reason for the precinct change. *(Attach additional sheet if necessary.)*
Cost Savings, Eliminate Small Precinct

Additional Information

22. Name and Contact Information Of County Election Staff Person Who Prepared This Form:

Jessica Messler messljf@lakecountyin.org

23. Does the county have access to Geographic Information System (GIS)? ☑ Yes ☐ No
Name and Contact Information Of County GIS Staff:

Annette Mellady 219-755-3795

24. Does the county use Census Tiger files? ☐ Yes ☑ No

State Office Use Only

25. Type Of Geographic Files Used by County *(If Known By Staff Of The Indiana Election Division Or Office Of Census Data)*

HO 19
GEOID20
180890418005010
180890418005012
180890418005014
180890418005015
180890418005016
180890418005017
180890418005018
180890418005019
180890418007016
180890418007017
180890418007022
180890418007026
180890419002000
180890421001017
180890421001018
180890421001019
180890421001020
180890421001021
180890421001022
180890421002000
180890421002001
180890421002002
180890421002003
180890421002004
180890421002005
180890421002006
180890421002007
180890421002008
180890421002010
180890421002011
180890421002012
180890421004000
180890421005000
180890421005001
180890421005002
180890421005004

Combine: HO-19 + HO-21
Rename: HO-19

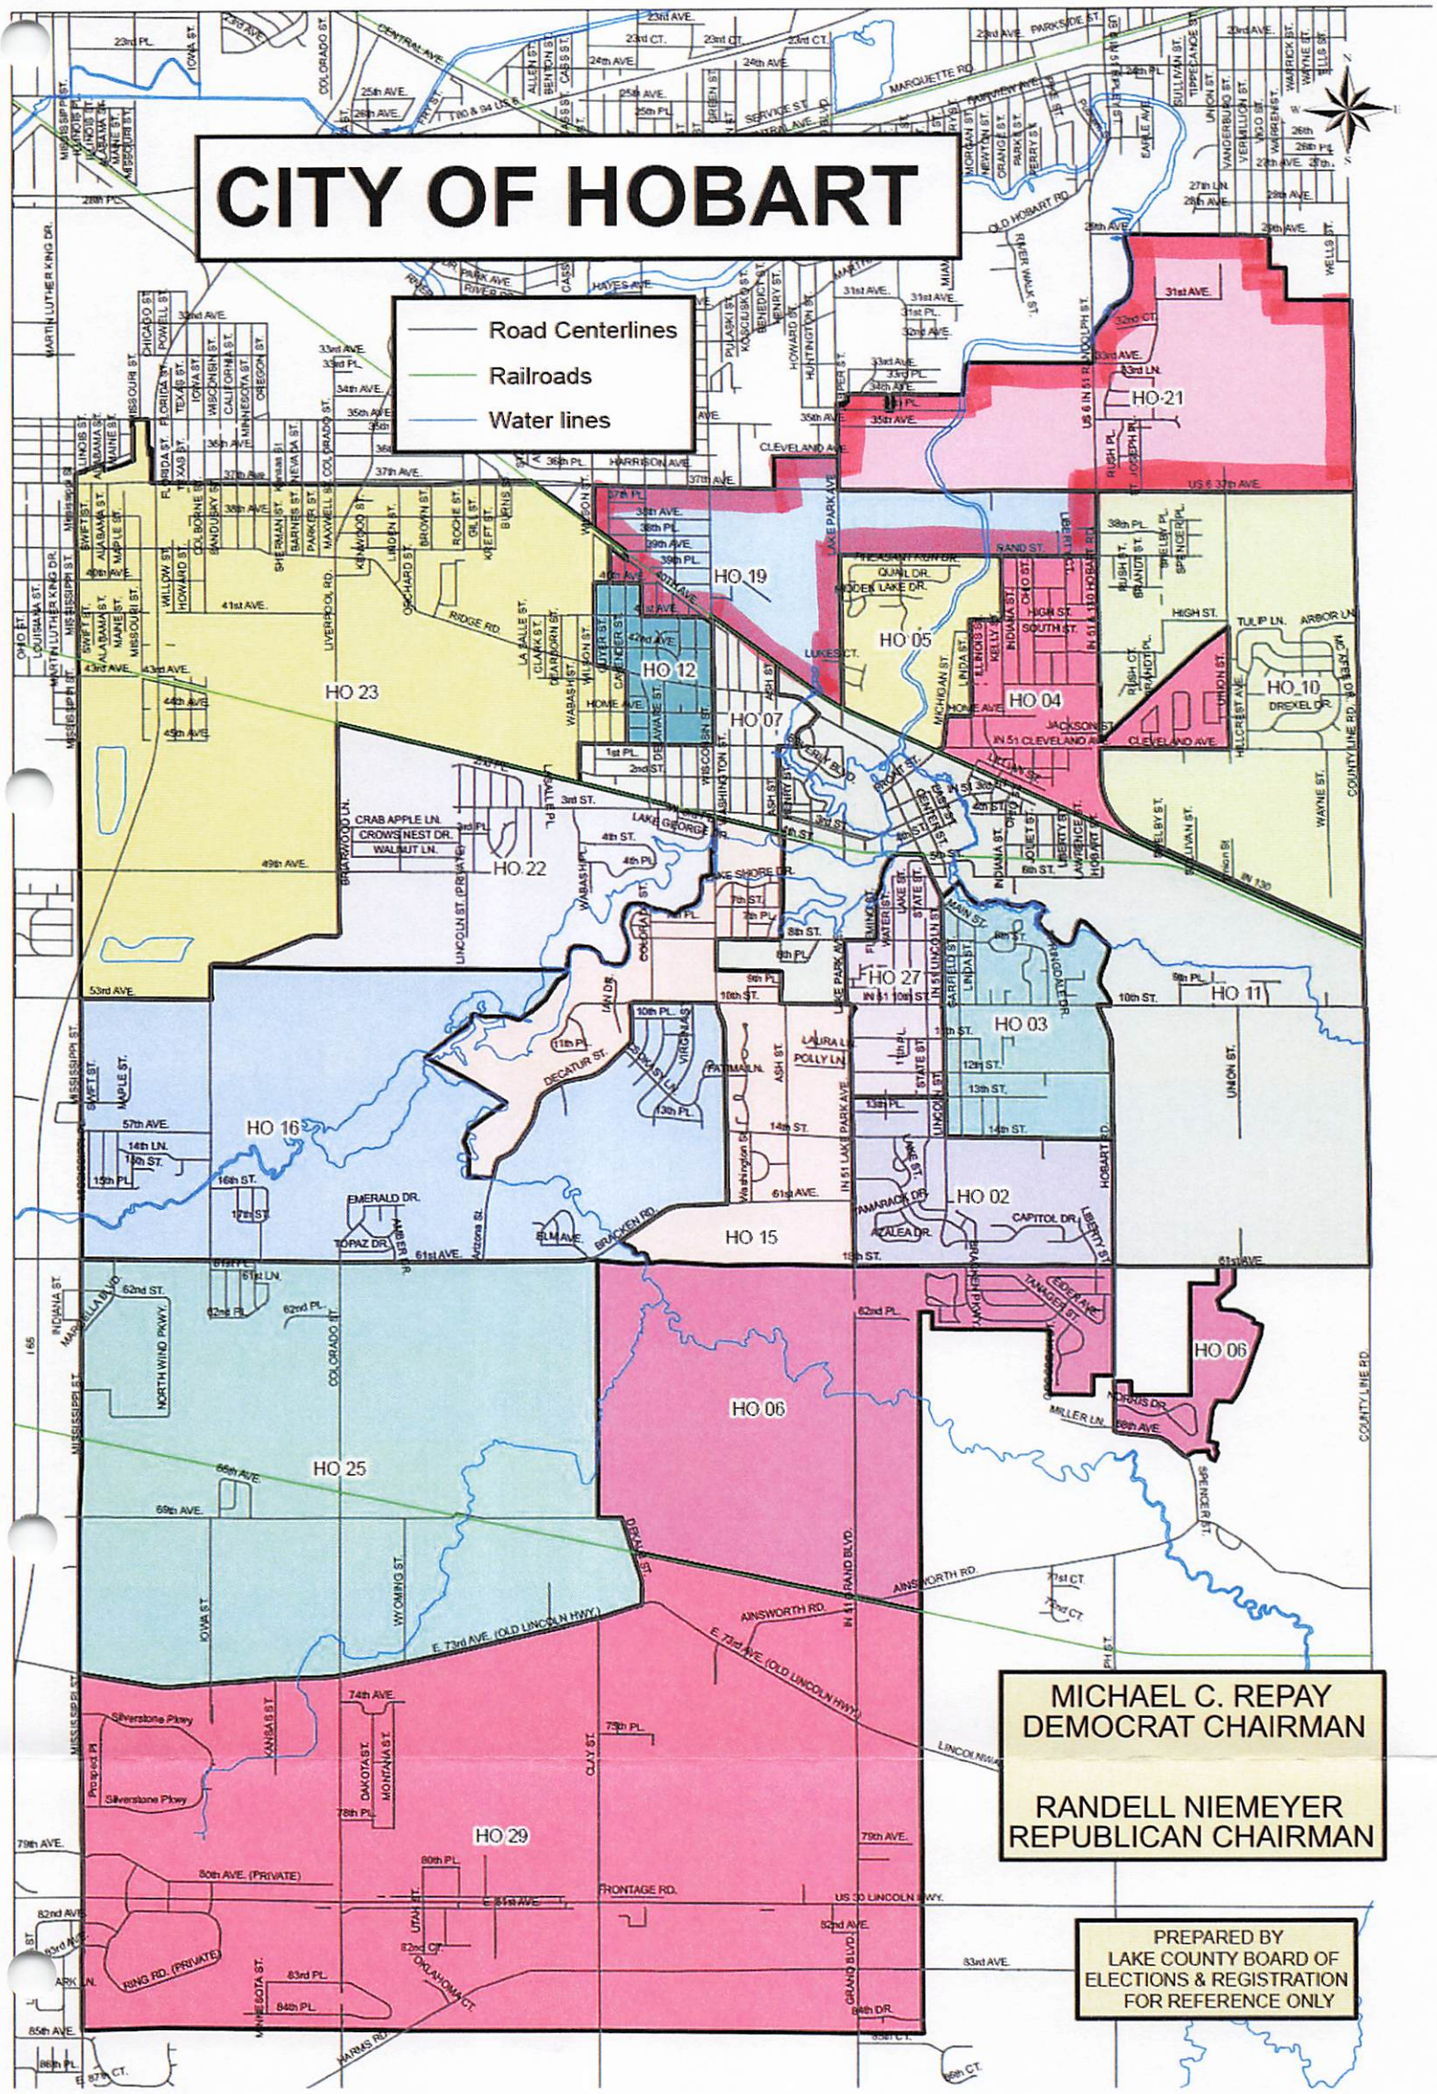

PRECINCT SUMMARY STATEMENT

(IEC-8)

State Form 13332 (R7/7-06)
Indiana Election Commission (IC 3-11-1.5-15) **Name of County** Lake

INSTRUCTIONS: See Indiana Code 3-11-1.5-25 for periods during which precinct boundary changes may **NOT** take effect.
Indiana Code 3-11-1.5-15 requires that a county include the following items in a proposed precinct establishment order submitted to the Indiana Election Division:
1. A map of each precinct to be established by the proposed order. A county may submit these maps in electronic form.
2. A description of the boundaries of each precinct to be established by the proposed order that identifies any census blocks located entirely within the precinct.
3. An estimated number of voters in each precinct to be established by the proposed order, based on the registration records maintained by the county voter registration office.
4. A statement designating a polling place for the precinct that complies with the polling place accessibility requirements.
5. Any additional information required by rules adopted by the Indiana Election Commission under IC 4-22-2.

General Precinct Information

1. Name Of Proposed Precinct	2. Is this a new precinct?	3. Election Division & STFID Number *(To Be Completed By Election Division)*
LS-01	☐ Yes ☑ No	

4. District Information
Congressional 1 Indiana Senate 3 Indiana House 3

5. Number Of Active Voters *(IC 3-5-2-1.7)*	6. Number Of Inactive Voters	7. Number Of Registered Voters *(Must Equal Total Of Active And Inactive Voters)*
802	53	855

8. Total Number Of Precincts In The County If Submission Is Approved
____ Voting Precincts ____ Non-Voting Precincts

9. Date Of County Executive's Adopted Order	10. Date Of First Election After Precincts Are Approved
	May 5, 2026

11. Precincts Affected By This Proposed Order *(Complete a Precinct Summary Statement for each precinct. Please note that when changing boundaries of one precinct you will need to complete a separate IEC-8 for any other precinct affected by the change.)*
LS-01 & LS-03

12. List Any Attached Documents *(i.e. map 6 of 20 maps, etc.)*
Census Blocks & Map

Does any portion of the newly established precinct split or divide any of the following?	Yes	No
13. School Corporation District Boundary	✓	
14. City or Town Boundary		✓
15. City or Town Council District Boundary		✓
16. Census Block Boundary		✓
17. Other *(Please Describe)*		✓

Method of Voting

18. ☐ Optical Scan Ballot Card ☐ Electronic ☑ Combination *(Please Specify)*: MicroVote

19. What is the designated location and address for the polling place for this precinct?
Boys & Girls Club AKA Carl Polk School 2460 Vermilion St., Lake Station, IN 46405

***(NOTE:** This designation of a polling place remains in effect until later action by the county executive under state law.)*

20. Does this polling place meet Indiana's polling place accessibility requirements? ☑ Yes ☐ No

Precinct Change Reason

21. Briefly state the reason for the precinct change. *(Attach additional sheet if necessary.)*
Cost Savings, Eliminate Small Precinct

Additional Information

22. Name and Contact Information Of County Election Staff Person Who Prepared This Form:
Jessica Messler messljf@lakecountyin.org

23. Does the county have access to Geographic Information System (GIS)? ☑ Yes ☐ No
Name and Contact Information Of County GIS Staff:
Annette Mellady 219-755-3795

24. Does the county use Census Tiger files? ☐ Yes ☑ No

State Office Use Only

25. Type Of Geographic Files Used by County *(If Known By Staff Of The Indiana Election Division Or Office Of Census Data)*

LS 01

GEOID20	
180890418003010	180890418004001
180890418003011	180890418004002
180890418003012	180890418004003
180890418003016	180890418004004
180890418003017	180890418004005
180890418003018	180890418004006
180890418003019	180890418004007
180890418003023	180890418004008
180890418003024	180890418004009
180890418003025	180890418004010
180890418003026	180890418004011
180890418003027	180890418004012
180890418003028	180890418004013
180890418003029	180890418004014
180890418003030	180890418004015
180890418003036	180890418004016
180890418003037	180890418004017
180890418003038	180890418004018
180890418003039	180890418004019
180890418003040	180890418004020
180890418003041	180890418004021
180890418003042	180890418004022
180890418003043	180890418004023
180890418003044	180890418004024
180890418003045	180890418004025
180890418003046	180890418004026
180890418004000	180890418005013

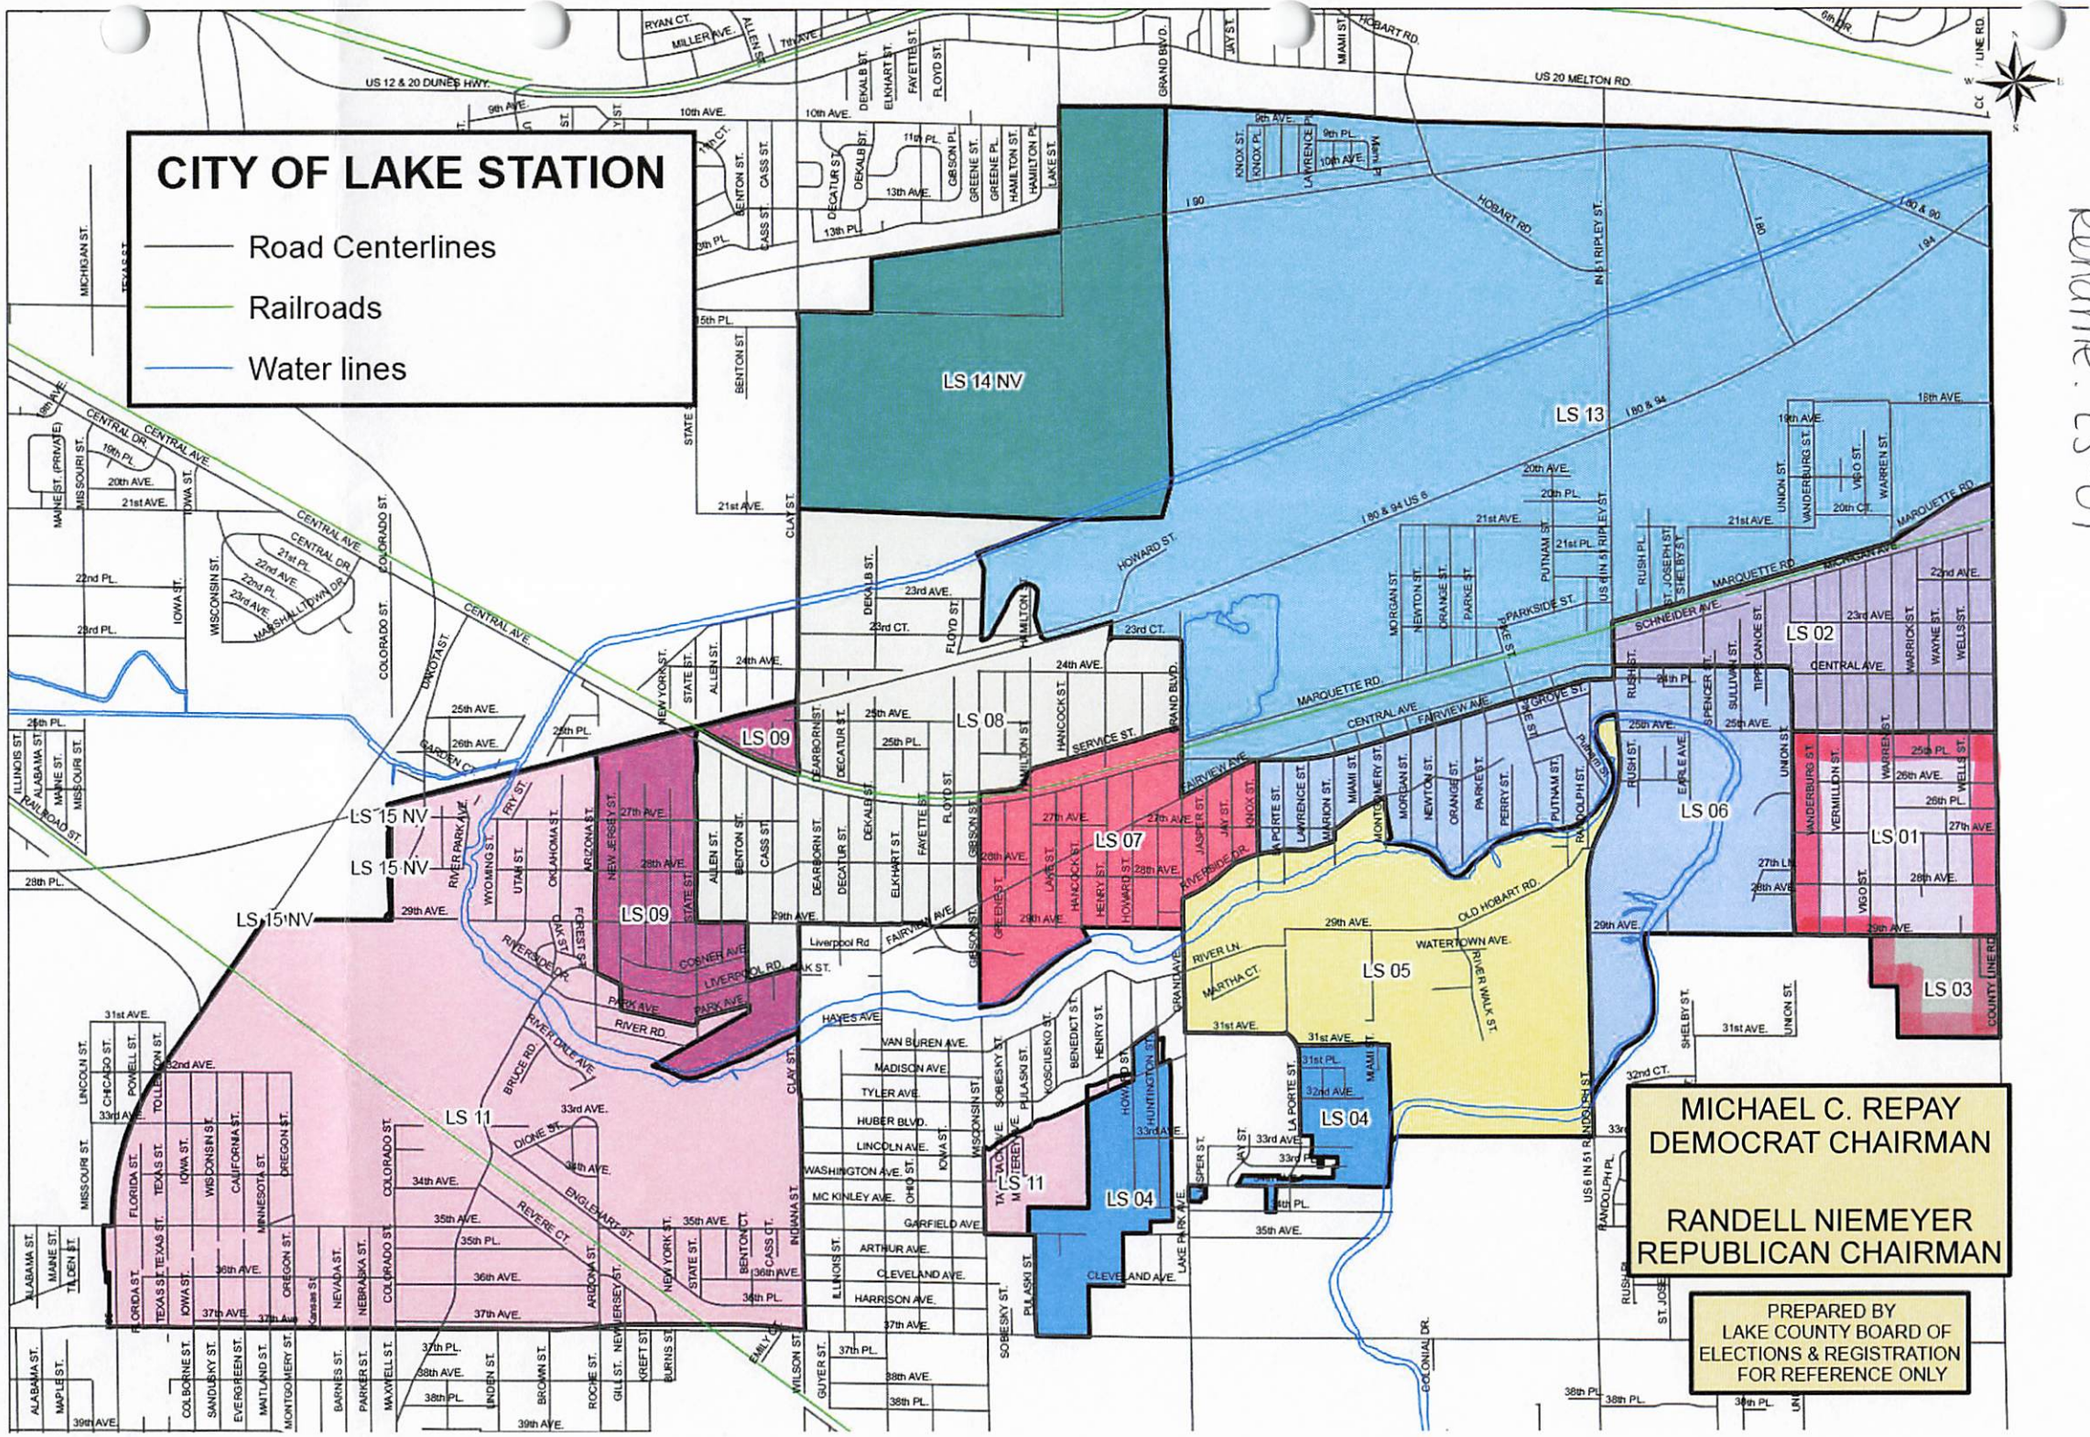

Combine: LS-01 + LS-03
Rename: LS-01

PRECINCT SUMMARY STATEMENT

(IEC-8)

State Form 13332 (R7/7-06)
Indiana Election Commission (IC 3-11-1.5-15) **Name of County** Lake

INSTRUCTIONS: See Indiana Code 3-11-1.5-25 for periods during which precinct boundary changes may NOT take effect.
Indiana Code 3-11-1.5-15 requires that a county include the following items in a proposed precinct establishment order submitted to the Indiana Election Division:
1. A map of each precinct to be established by the proposed order. A county may submit these maps in electronic form.
2. A description of the boundaries of each precinct to be established by the proposed order that identifies any census blocks located entirely within the precinct.
3. An estimated number of voters in each precinct to be established by the proposed order, based on the registration records maintained by the county voter registration office.
4. A statement designating a polling place for the precinct that complies with the polling place accessibility requirements.
5. Any additional information required by rules adopted by the Indiana Election Commission under IC 4-22-2.

General Precinct Information

1. Name Of Proposed Precinct	2. Is this a new precinct?	3. Election Division & STFID Number *(To Be Completed By Election Division)*
LS-05	☐ Yes ☑ No	

4. District Information
Congressional 1 Indiana Senate 3 Indiana House 3

5. Number Of Active Voters *(IC 3-5-2-1.7)*	6. Number Of Inactive Voters	7. Number Of Registered Voters *(Must Equal Total Of Active And Inactive Voters)*
713	92	805

8. Total Number Of Precincts In The County If Submission Is Approved
_____ Voting Precincts _____ Non-Voting Precincts

9. Date Of County Executive's Adopted Order	10. Date Of First Election After Precincts Are Approved
	May 5, 2026

11. Precincts Affected By This Proposed Order *(Complete a Precinct Summary Statement for each precinct. Please note that when changing boundaries of one precinct you will need to complete a separate IEC-8 for any other precinct affected by the change.)*
LS-04 & LS-05

12. List Any Attached Documents *(i.e. map 6 of 20 maps, etc.)*
Census Blocks & Map

Does any portion of the newly established precinct split or divide any of the following?	Yes	No
13. School Corporation District Boundary	✓	
14. City or Town Boundary		✓
15. City or Town Council District Boundary		✓
16. Census Block Boundary		✓
17. Other *(Please Describe)*		✓

Method of Voting

18. ☐ Optical Scan Ballot Card ☐ Electronic ☑ Combination *(Please Specify)*: MicroVote

19. What is the designated location and address for the polling place for this precinct?
Lake Station Fire Department #1 1876 Fairview Ave., Lake Station, IN 46405

***(NOTE:** This designation of a polling place remains in effect until later action by the county executive under state law.)*

20. Does this polling place meet Indiana's polling place accessibility requirements? ☑ Yes ☐ No

Precinct Change Reason

21. Briefly state the reason for the precinct change. *(Attach additional sheet if necessary.)*
Cost Savings, Eliminate Small Precinct

Additional Information

22. Name and Contact Information Of County Election Staff Person Who Prepared This Form:
Jessica Messler messljf@lakecountyin.org

23. Does the county have access to Geographic Information System (GIS)? ☑ Yes ☐ No
Name and Contact Information Of County GIS Staff:
Annette Mellady 219-755-3795

24. Does the county use Census Tiger files? ☐ Yes ☑ No

State Office Use Only

25. Type Of Geographic Files Used by County *(If Known By Staff Of The Indiana Election Division Or Office Of Census Data)*

LS 05

GEOID20

180890416001021
180890416001022
180890416001023
180890416001024
180890416001030
180890416001037
180890416001038
180890416001044
180890416001046
180890418006036
180890418006063
180890418007000
180890418007001
180890418007002
180890418007003
180890418007004
180890418007007
180890418007008
180890418007010
180890418007011
180890418007013
180890418007014
180890418007015
180890418007018
180890418007021
180890418007023
180890418007027

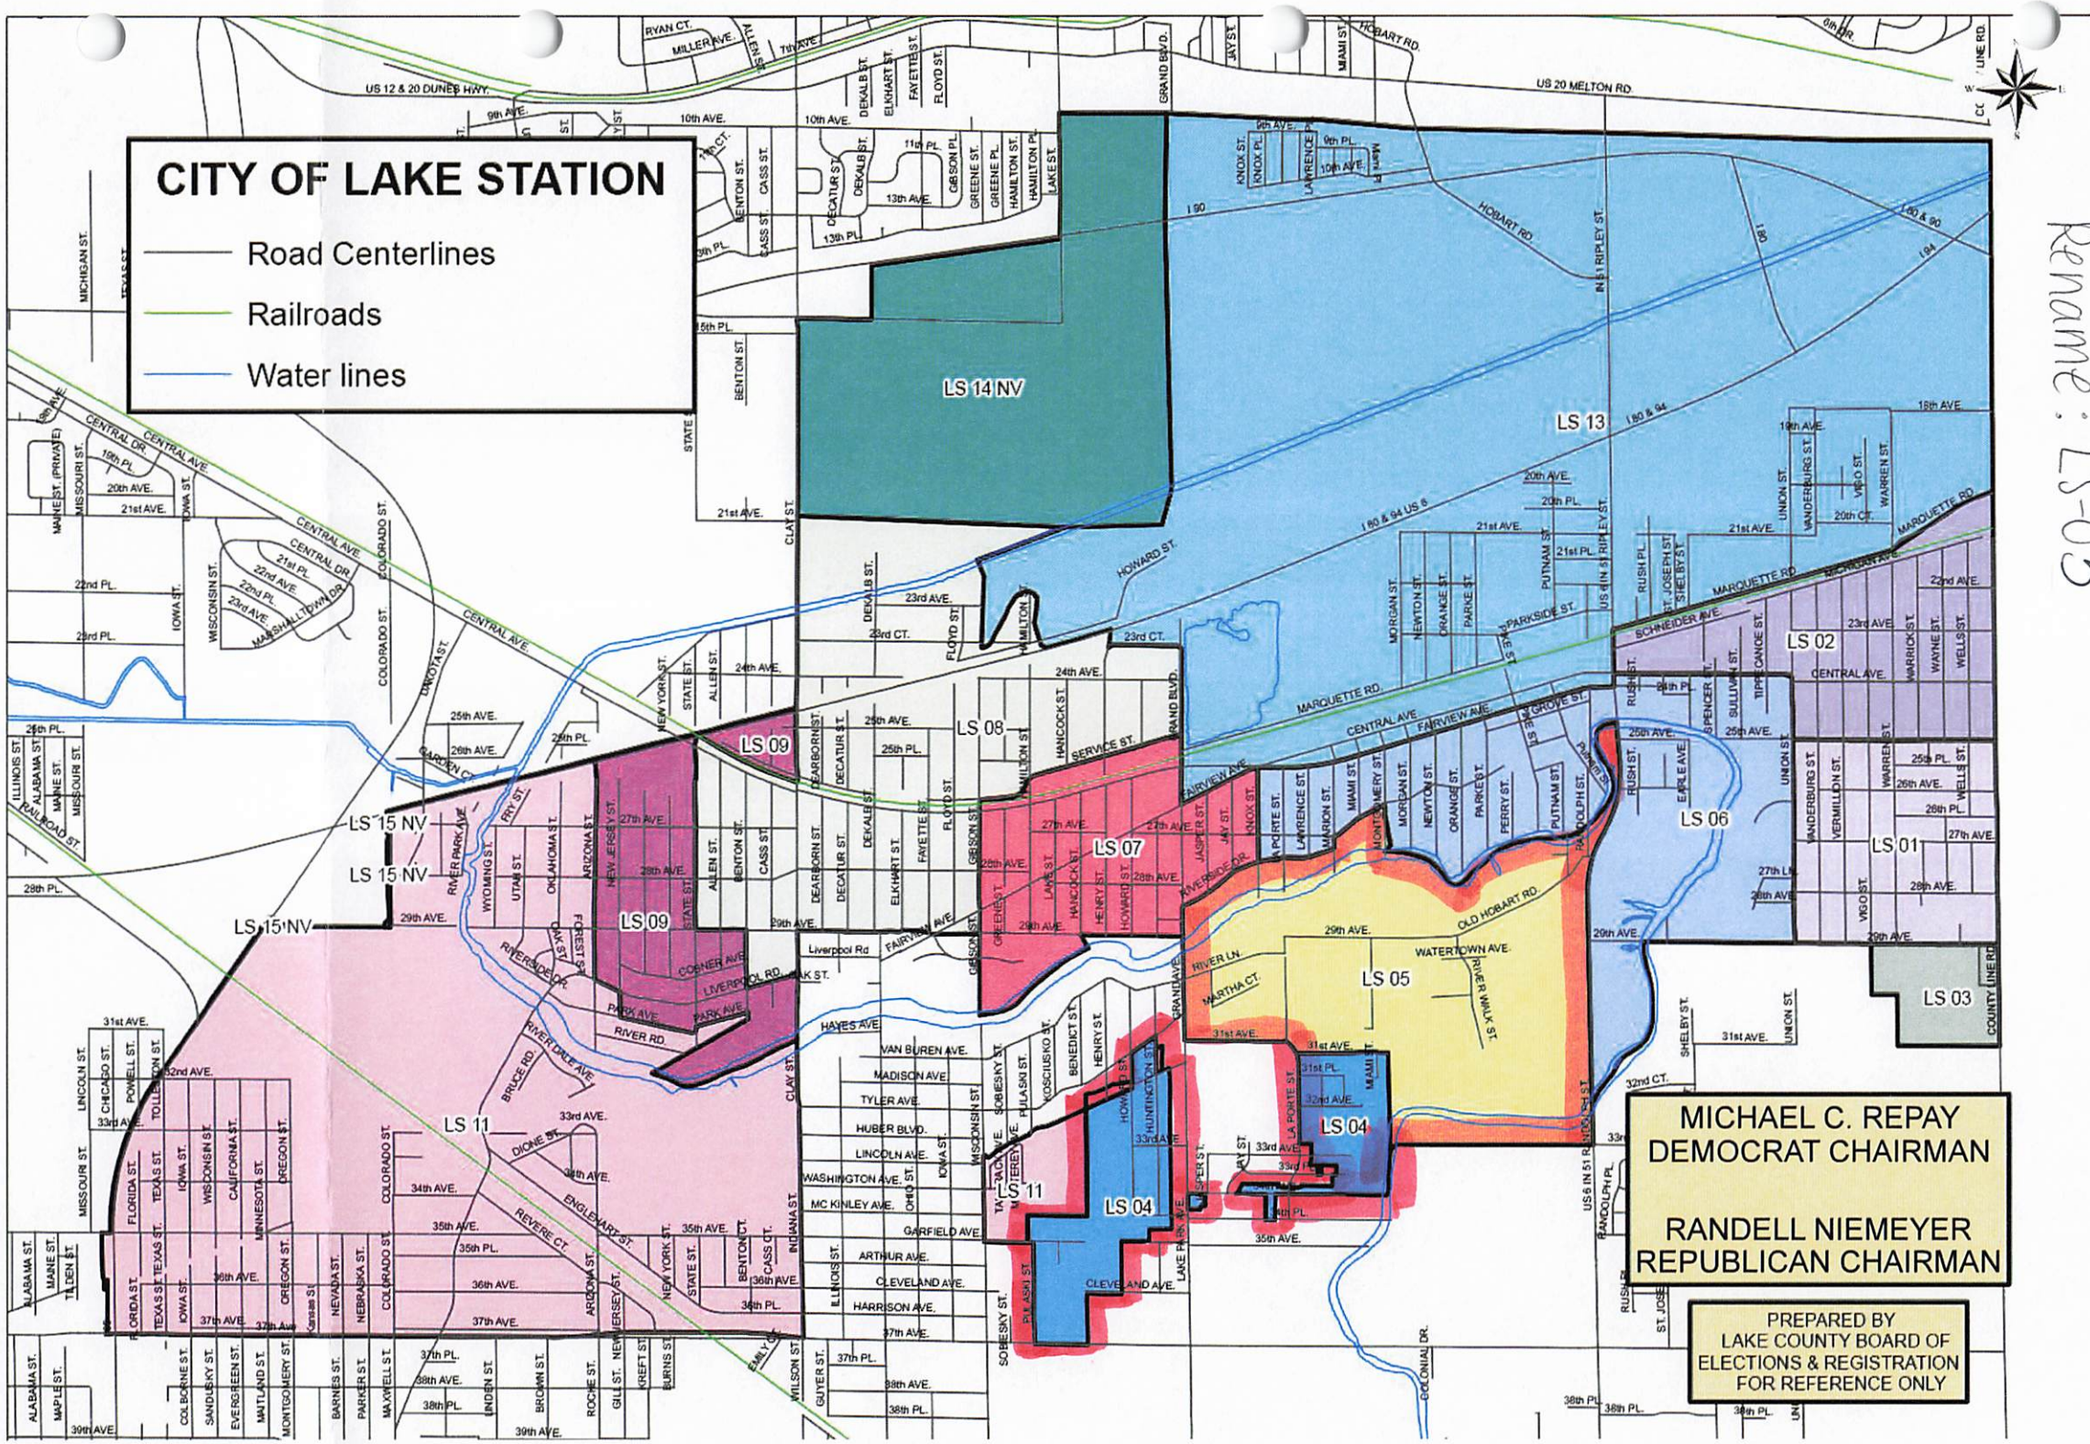

Combine: LS-04 + LS-05
Rename: LS-05

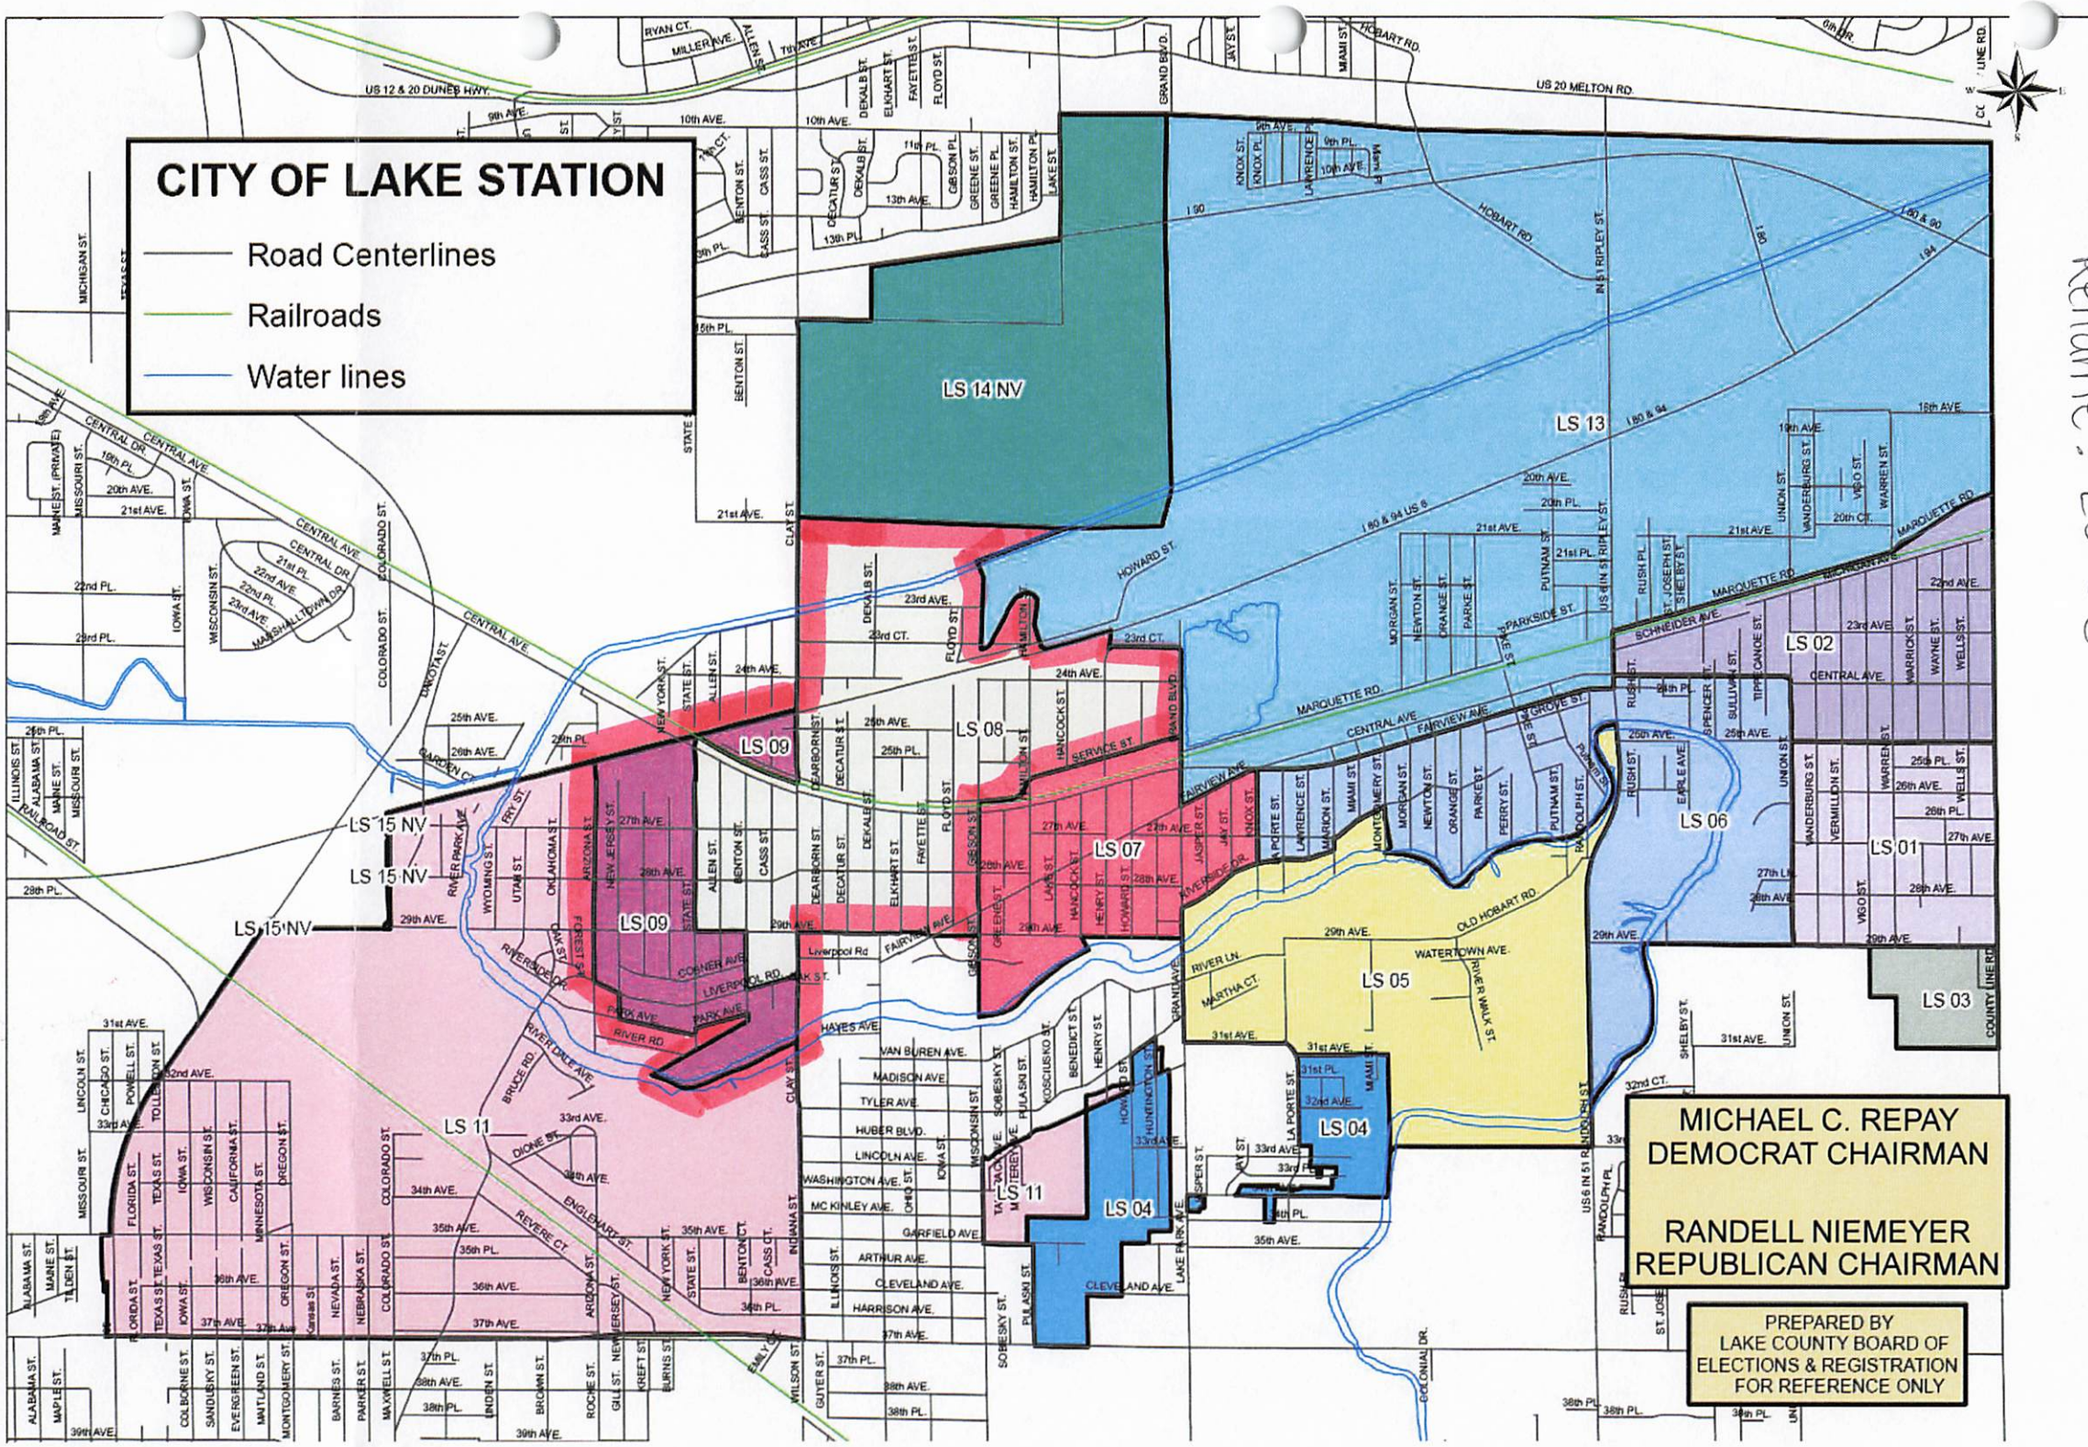

Combine: LS-08 + LS-09
Rename: LS-08

PRECINCT SUMMARY STATEMENT

(IEC-8)

State Form 13332 (R7/7-06)
Indiana Election Commission (IC 3-11-1.5-15)

Name of County Lake

INSTRUCTIONS: See Indiana Code 3-11-1.5-25 for periods during which precinct boundary changes may NOT take effect.
Indiana Code 3-11-1.5-15 requires that a county include the following items in a proposed precinct establishment order submitted to the Indiana Election Division:
1. A map of each precinct to be established by the proposed order. A county may submit these maps in electronic form.
2. A description of the boundaries of each precinct to be established by the proposed order that identifies any census blocks located entirely within the precinct.
3. An estimated number of voters in each precinct to be established by the proposed order, based on the registration records maintained by the county voter registration office.
4. A statement designating a polling place for the precinct that complies with the polling place accessibility requirements.
5. Any additional information required by rules adopted by the Indiana Election Commission under IC 4-22-2.

General Precinct Information

1. Name Of Proposed Precinct	2. Is this a new precinct?	3. Election Division & STFID Number *(To Be Completed By Election Division)*	
M-05	☐ Yes ☑ No		

4. District Information

Congressional 1 Indiana Senate 2 Indiana House 12

5. Number Of Active Voters *(IC 3-5-2-1.7)*	6. Number Of Inactive Voters	7. Number Of Registered Voters *(Must Equal Total Of Active And Inactive Voters)*
1488	105	1593

8. Total Number Of Precincts In The County If Submission Is Approved

_____ Voting Precincts _____ Non-Voting Precincts

9. Date Of County Executive's Adopted Order	10. Date Of First Election After Precincts Are Approved
	May 5, 2026

11. Precincts Affected By This Proposed Order *(Complete a Precinct Summary Statement for each precinct. Please note that when changing boundaries of one precinct you will need to complete a separate IEC-8 for any other precinct affected by the change.)*

M-05 & M-06

12. List Any Attached Documents *(i.e. map 6 of 20 maps, etc.)*

Census Blocks & Map

Does any portion of the newly established precinct split or divide any of the following?	Yes	No
13. School Corporation District Boundary		✓
14. City or Town Boundary		✓
15. City or Town Council District Boundary		✓
16. Census Block Boundary		✓
17. Other *(Please Describe)*		✓

Method of Voting

18. ☐ Optical Scan Ballot Card ☐ Electronic ☑ Combination *(Please Specify)*: MicroVote

19. What is the designated location and address for the polling place for this precinct?

Eads School 8000 Jackson St., Munster, IN 46321

***(NOTE:** This designation of a polling place remains in effect until later action by the county executive under state law.)*

20. Does this polling place meet Indiana's polling place accessibility requirements? ☑ Yes ☐ No

Precinct Change Reason

21. Briefly state the reason for the precinct change. *(Attach additional sheet if necessary.)*

Cost Savings

Additional Information

22. Name and Contact Information Of County Election Staff Person Who Prepared This Form:

Jessica Messler messljf@lakecountyin.org

23. Does the county have access to Geographic Information System (GIS)? ☑ Yes ☐ No
Name and Contact Information Of County GIS Staff:

Annette Mellady 219-755-3795

24. Does the county use Census Tiger files? ☐ Yes ☑ No

State Office Use Only

25. Type Of Geographic Files Used by County *(If Known By Staff Of The Indiana Election Division Or Office Of Census Data)*

M 05
GEOID20
180890215003027
180890216002014
180890403021000
180890403021001
180890403021002
180890403021003
180890403021004
180890403021005
180890403021006
180890403021007
180890403021008
180890403021009
180890403021010
180890403021011
180890403022000
180890403022001
180890403022002
180890403022003
180890403022004
180890403022005
180890403022006
180890403022007
180890403022008
180890403022009
180890403022010
180890403022011
180890403022012
180890403022013
180890404014001
180890404014002
180890404014004
180890404014005
180890404014006
180890404014013
180890404014014
180890404014015

Combine: M-05 + M-06
Rename: M-05

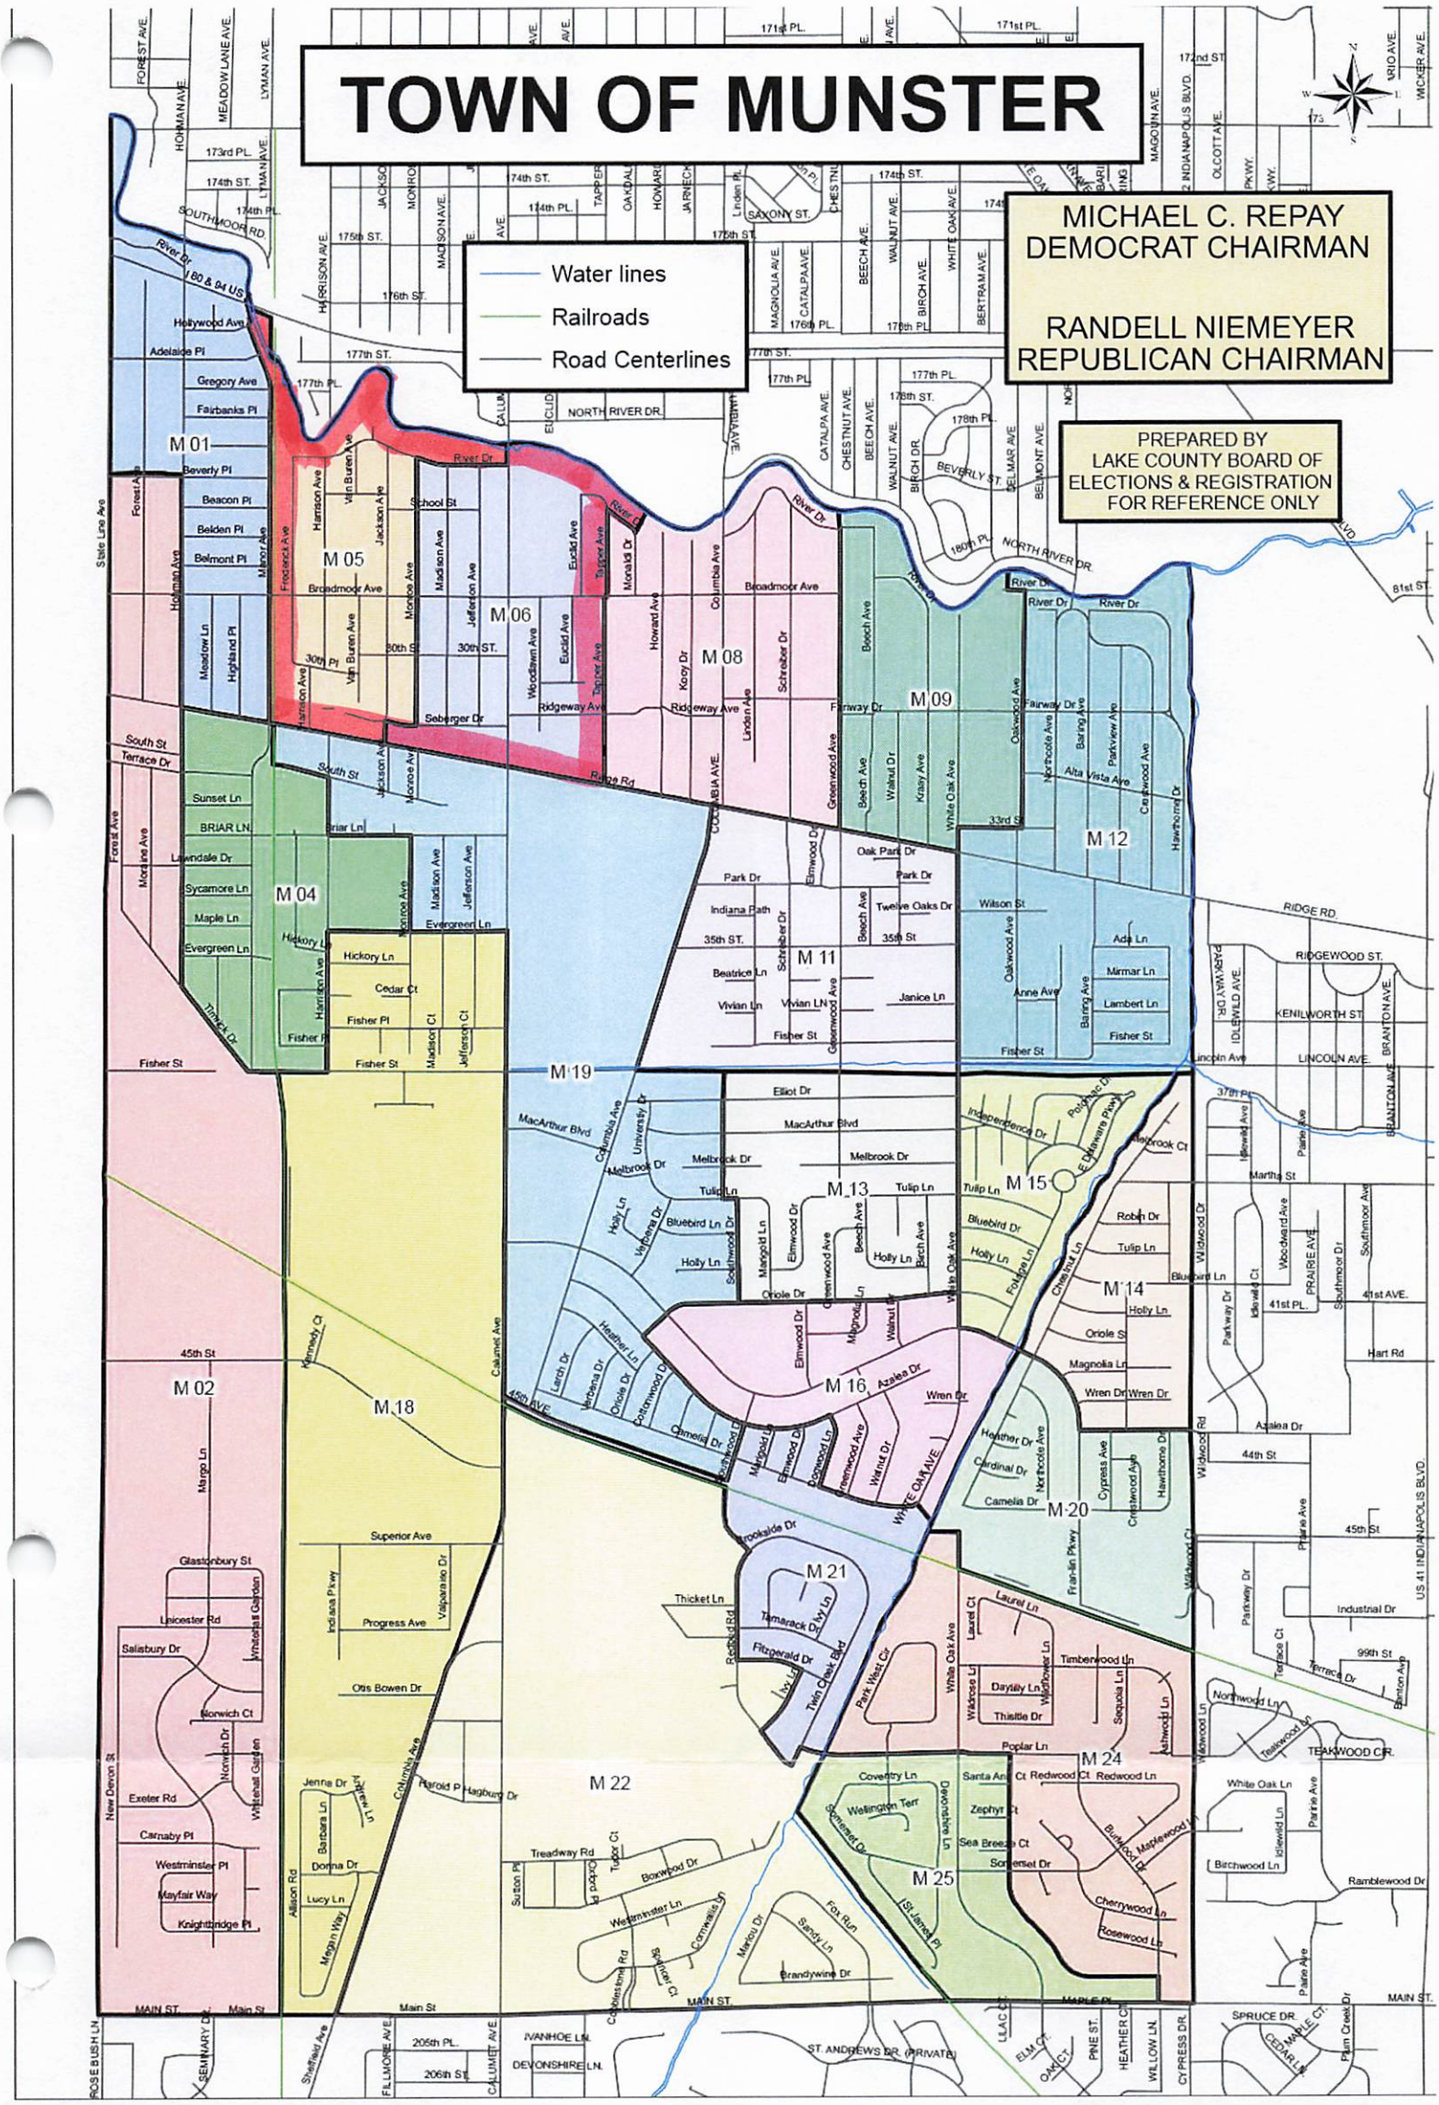

PRECINCT SUMMARY STATEMENT

(IEC-8)

State Form 13332 (R7/7-06)
Indiana Election Commission (IC 3-11-1.5-15) **Name of County** Lake

INSTRUCTIONS: See Indiana Code 3-11-1.5-25 for periods during which precinct boundary changes may NOT take effect.
Indiana Code 3-11-1.5-15 requires that a county include the following items in a proposed precinct establishment order submitted to the Indiana Election Division:
1. A map of each precinct to be established by the proposed order. A county may submit these maps in electronic form.
2. A description of the boundaries of each precinct to be established by the proposed order that identifies any census blocks located entirely within the precinct.
3. An estimated number of voters in each precinct to be established by the proposed order, based on the registration records maintained by the county voter registration office.
4. A statement designating a polling place for the precinct that complies with the polling place accessibility requirements.
5. Any additional information required by rules adopted by the Indiana Election Commission under IC 4-22-2.

General Precinct Information

1. Name Of Proposed Precinct	2. Is this a new precinct?	3. Election Division & STFID Number *(To Be Completed By Election Division)*	
M-09	☐ Yes ☑ No		

4. District Information
Congressional 1 Indiana Senate 2 Indiana House 12

5. Number Of Active Voters *(IC 3-5-2-1.7)*	6. Number Of Inactive Voters	7. Number Of Registered Voters *(Must Equal Total Of Active And Inactive Voters)*
1487	117	1604

8. Total Number Of Precincts In The County If Submission Is Approved
_____ Voting Precincts _____ Non-Voting Precincts

9. Date Of County Executive's Adopted Order	10. Date Of First Election After Precincts Are Approved
	May 5, 2026

11. Precincts Affected By This Proposed Order *(Complete a Precinct Summary Statement for each precinct. Please note that when changing boundaries of one precinct you will need to complete a separate IEC-8 for any other precinct affected by the change.)*
M-09 & M-11

12. List Any Attached Documents *(i.e. map 6 of 20 maps, etc.)*
Census Blocks & Map

Does any portion of the newly established precinct split or divide any of the following?	Yes	No
13. School Corporation District Boundary		✓
14. City or Town Boundary		✓
15. City or Town Council District Boundary		✓
16. Census Block Boundary		✓
17. Other *(Please Describe)*		✓

Method of Voting

18. ☐ Optical Scan Ballot Card ☐ Electronic ☑ Combination *(Please Specify)*: MicroVote

19. What is the designated location and address for the polling place for this precinct?
Elliott Elementary School 8718 White Oak Ave., Munster, IN 46321

***(NOTE:** This designation of a polling place remains in effect until later action by the county executive under state law.)*

20. Does this polling place meet Indiana's polling place accessibility requirements? ☑ Yes ☐ No

Precinct Change Reason

21. Briefly state the reason for the precinct change. *(Attach additional sheet if necessary.)*
Cost Savings

Additional Information

22. Name and Contact Information Of County Election Staff Person Who Prepared This Form:
Jessica Messler messljf@lakecountyin.org

23. Does the county have access to Geographic Information System (GIS)? ☑ Yes ☐ No
Name and Contact Information Of County GIS Staff:
Annette Mellady 219-755-3795

24. Does the county use Census Tiger files? ☐ Yes ☑ No

State Office Use Only

25. Type Of Geographic Files Used by County *(If Known By Staff Of The Indiana Election Division Or Office Of Census Data)*

M 09
GEOID20
180890404012007
180890404012008
180890404012009
180890404012010
180890404012011
180890404012012
180890404012013
180890404012014
180890404012015
180890404012016
180890404012017
180890404012018
180890404012019
180890404012020
180890404012021
180890404013001
180890404013003
180890404013012
180890404013013
180890404013014
180890404013015
180890404013016
180890404013017
180890404013019
180890404013020
180890404013021
180890404013022

Combine: M-09 + M-11
Rename: M-09

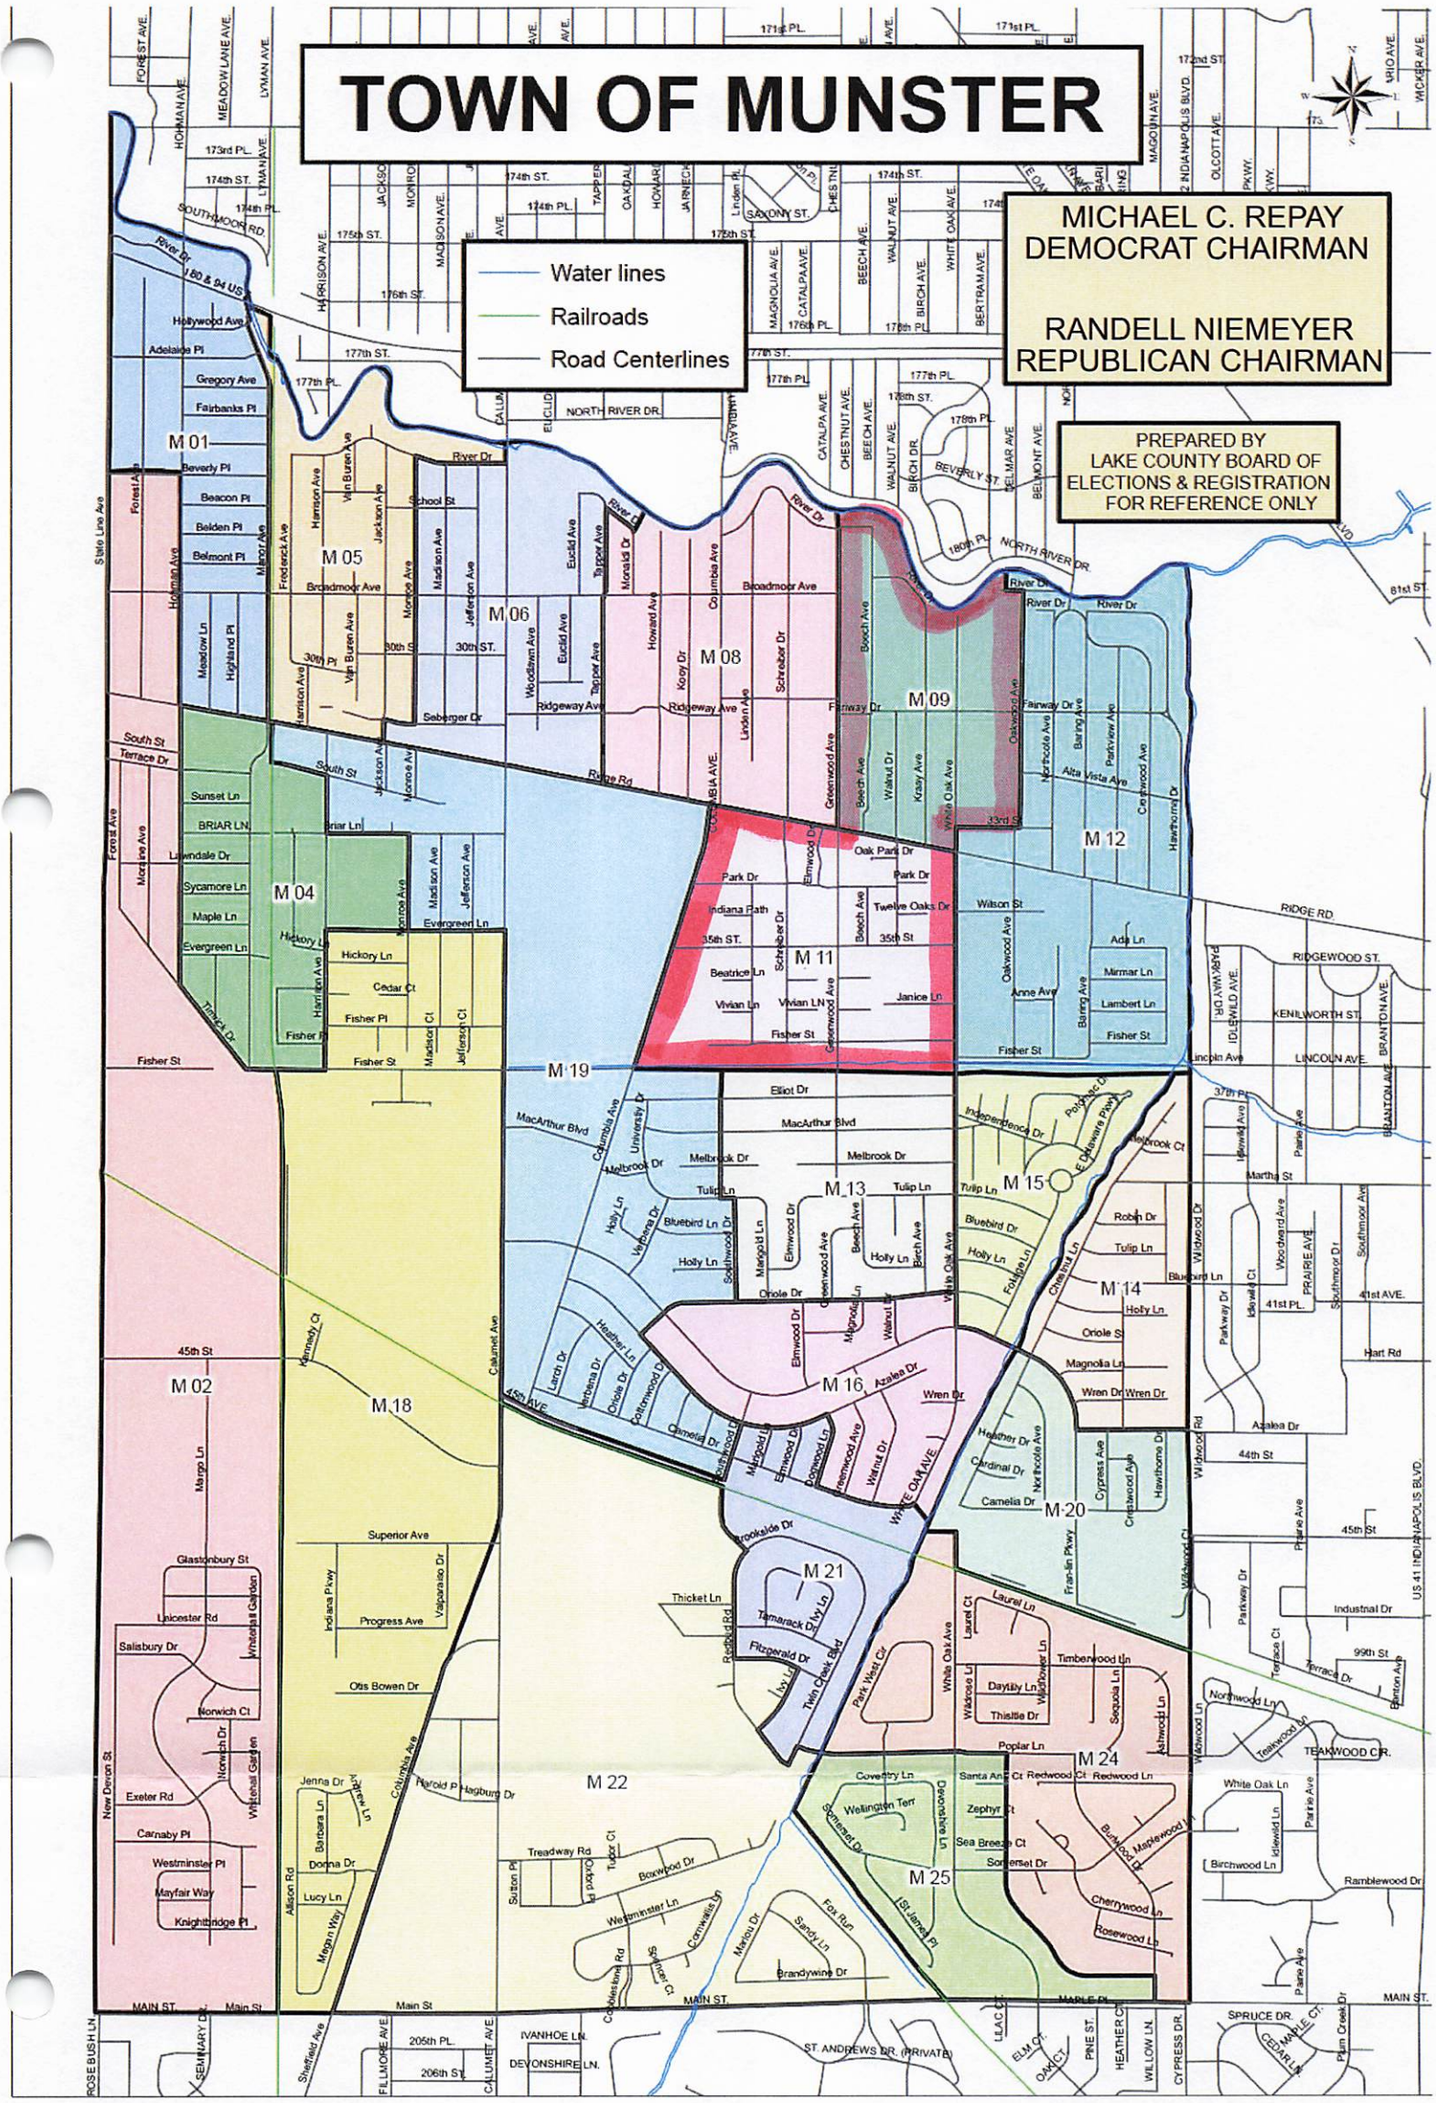

PRECINCT SUMMARY STATEMENT

(IEC-8)

State Form 13332 (R7/7-06)

Indiana Election Commission (IC 3-11-1.5-15) **Name of County** Lake

INSTRUCTIONS: See Indiana Code 3-11-1.5-25 for periods during which precinct boundary changes may NOT take effect.

Indiana Code 3-11-1.5-15 requires that a county include the following items in a proposed precinct establishment order submitted to the Indiana Election Division:

1. A map of each precinct to be established by the proposed order. A county may submit these maps in electronic form.
2. A description of the boundaries of each precinct to be established by the proposed order that identifies any census blocks located entirely within the precinct.
3. An estimated number of voters in each precinct to be established by the proposed order, based on the registration records maintained by the county voter registration office.
4. A statement designating a polling place for the precinct that complies with the polling place accessibility requirements.
5. Any additional information required by rules adopted by the Indiana Election Commission under IC 4-22-2.

General Precinct Information

1. Name Of Proposed Precinct	2. Is this a new precinct?	3. Election Division & STFID Number *(To Be Completed By Election Division)*	
M-14	☐ Yes ☑ No		

4. District Information

Congressional 1 Indiana Senate 2 Indiana House 12

5. Number Of Active Voters *(IC 3-5-2-1.7)*	6. Number Of Inactive Voters	7. Number Of Registered Voters *(Must Equal Total Of Active And Inactive Voters)*
1314	122	1436

8. Total Number Of Precincts In The County If Submission Is Approved

_____ Voting Precincts _____ Non-Voting Precincts

9. Date Of County Executive's Adopted Order	10. Date Of First Election After Precincts Are Approved
	May 5, 2026

11. Precincts Affected By This Proposed Order *(Complete a Precinct Summary Statement for each precinct. Please note that when changing boundaries of one precinct you will need to complete a separate IEC-8 for any other precinct affected by the change.)*

M-14 & M-15

12. List Any Attached Documents *(i.e. map 6 of 20 maps, etc.)*

Census Blocks & Map

Does any portion of the newly established precinct split or divide any of the following?	Yes	No
13. School Corporation District Boundary		✓
14. City or Town Boundary		✓
15. City or Town Council District Boundary		✓
16. Census Block Boundary		✓
17. Other *(Please Describe)*		✓

Method of Voting

18. ☐ Optical Scan Ballot Card ☐ Electronic ☑ Combination *(Please Specify)*: MicroVote

19. What is the designated location and address for the polling place for this precinct?

Frank Hammond Elementary School 1301 Fran-lin Parkway, Munster, IN 46321

***(NOTE:** This designation of a polling place remains in effect until later action by the county executive under state law.)*

20. Does this polling place meet Indiana's polling place accessibility requirements? ☑ Yes ☐ No

Precinct Change Reason

21. Briefly state the reason for the precinct change. *(Attach additional sheet if necessary.)*

Cost Savings

Additional Information

22. Name and Contact Information Of County Election Staff Person Who Prepared This Form:

Jessica Messler messljf@lakecountyin.org

23. Does the county have access to Geographic Information System (GIS)? ☑ Yes ☐ No

Name and Contact Information Of County GIS Staff:

Annette Mellady 219-755-3795

24. Does the county use Census Tiger files? ☐ Yes ☑ No

State Office Use Only

25. Type Of Geographic Files Used by County *(If Known By Staff Of The Indiana Election Division Or Office Of Census Data)*

M 14
GEOID20
180890404031000
180890404031001
180890404031002
180890404031003
180890404031004
180890404031005
180890404031006
180890404031007
180890404031008
180890404031009
180890404031010
180890404031011
180890404031012
180890404031013
180890404031014
180890404031015
180890404031022
180890404031024
180890404031025
180890404031026
180890404031029

Combine: M-14 + M15
Rename: M-14

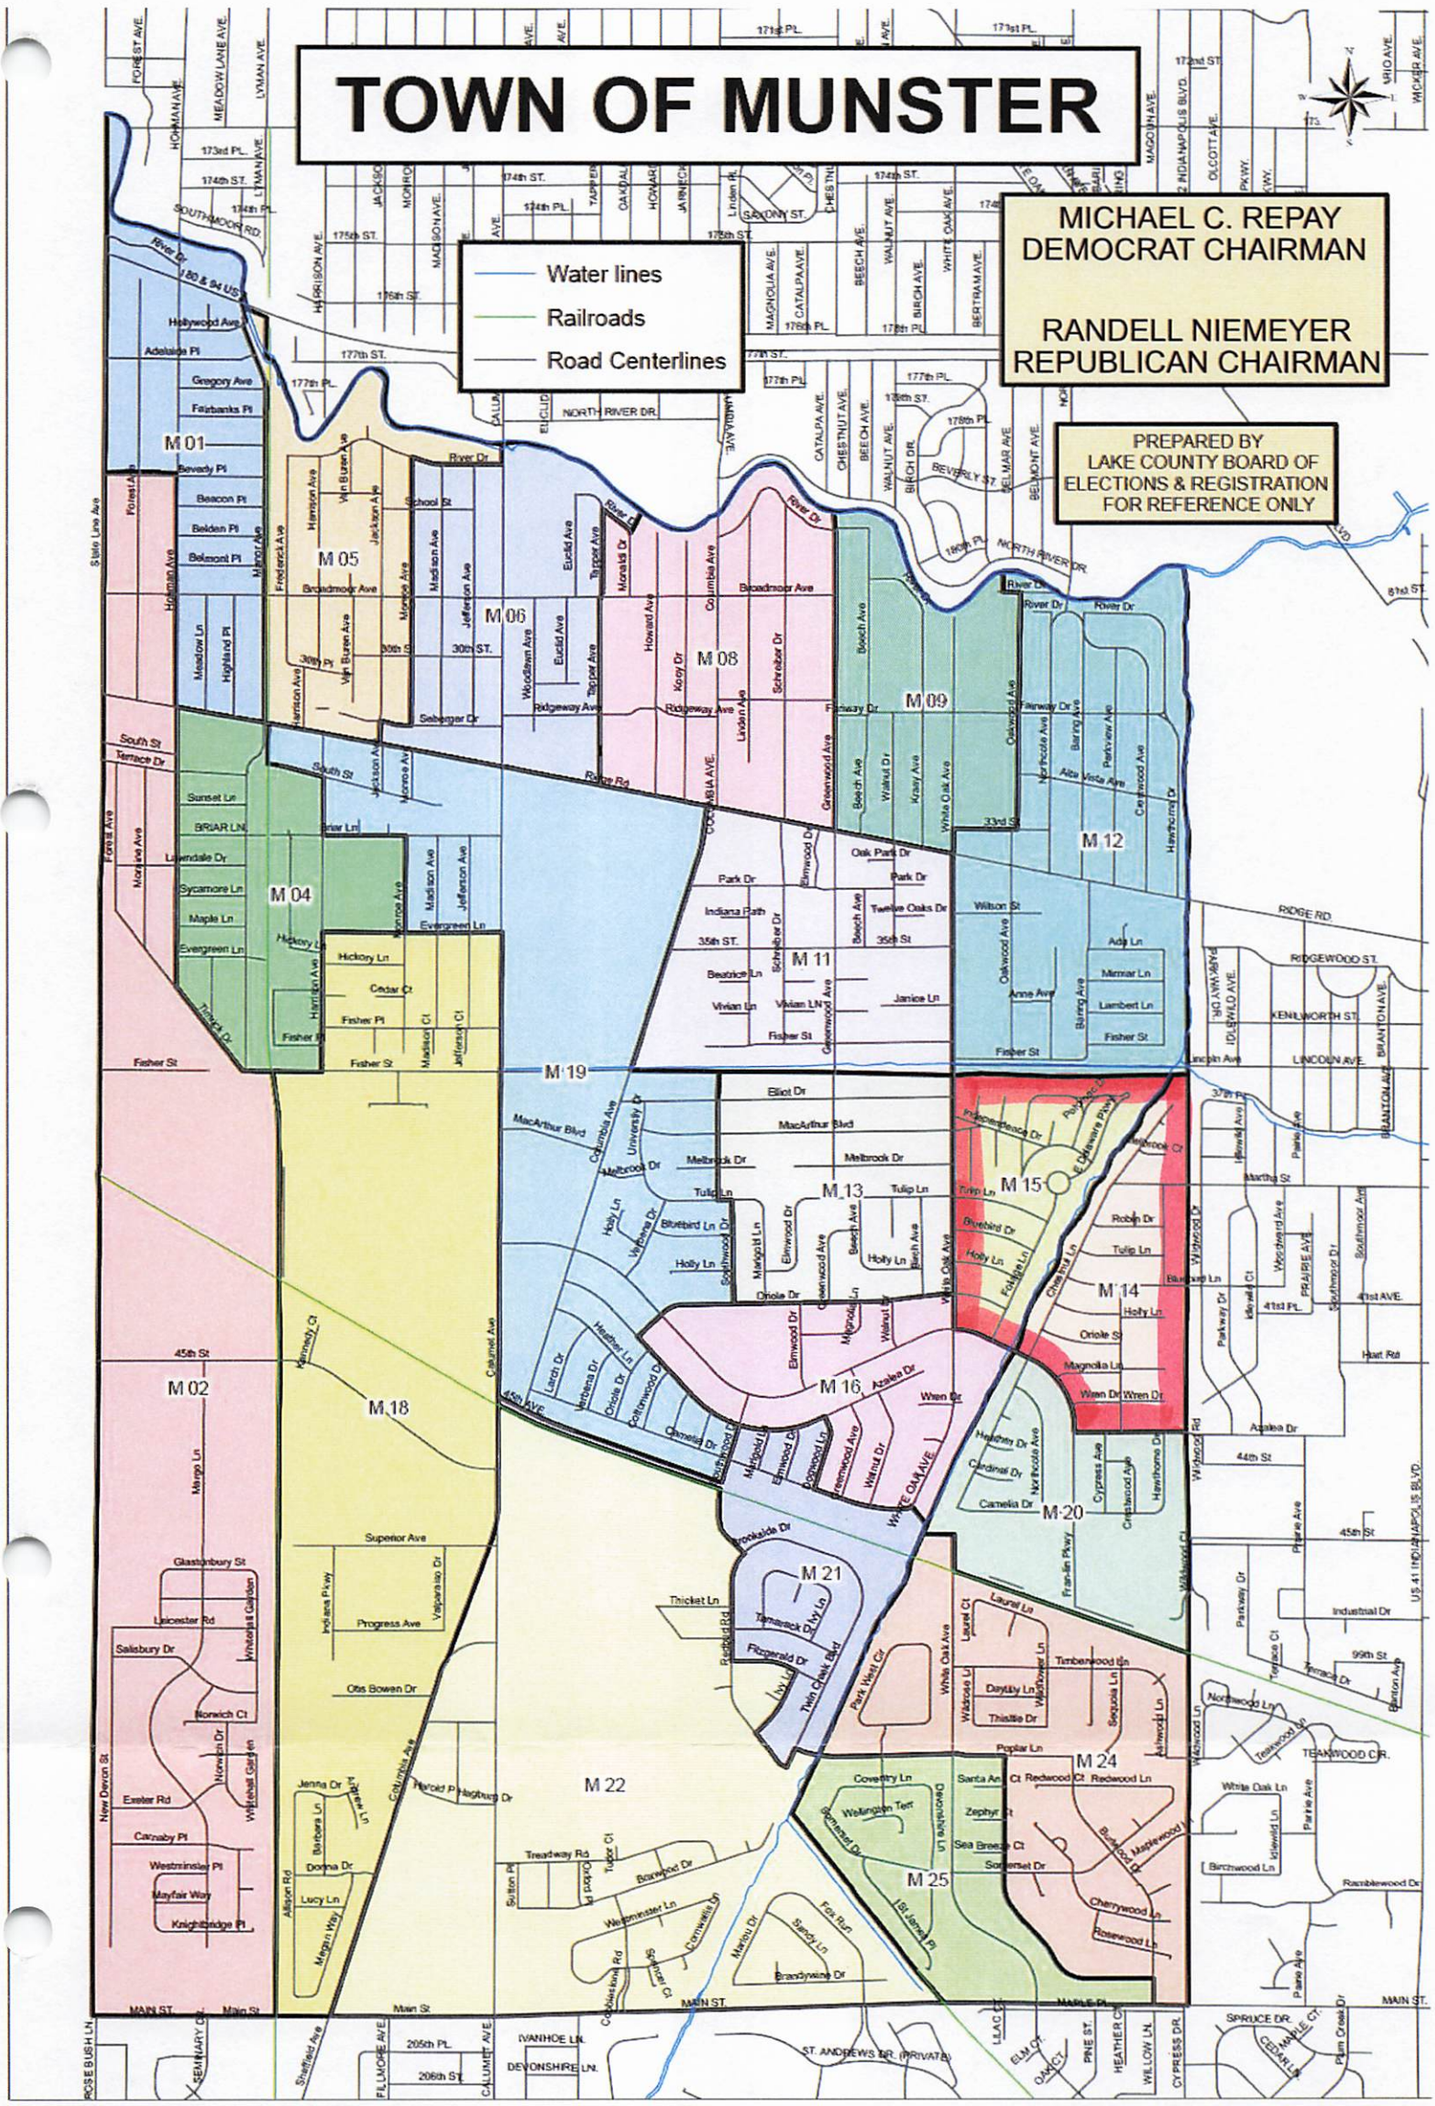

PRECINCT SUMMARY STATEMENT

(IEC-8)

State Form 13332 (R7/7-06)

Indiana Election Commission (IC 3-11-1.5-15) **Name of County** Lake

INSTRUCTIONS: See Indiana Code 3-11-1.5-25 for periods during which precinct boundary changes may NOT take effect.

Indiana Code 3-11-1.5-15 requires that a county include the following items in a proposed precinct establishment order submitted to the Indiana Election Division:

1. A map of each precinct to be established by the proposed order. A county may submit these maps in electronic form.
2. A description of the boundaries of each precinct to be established by the proposed order that identifies any census blocks located entirely within the precinct.
3. An estimated number of voters in each precinct to be established by the proposed order, based on the registration records maintained by the county voter registration office.
4. A statement designating a polling place for the precinct that complies with the polling place accessibility requirements.
5. Any additional information required by rules adopted by the Indiana Election Commission under IC 4-22-2.

General Precinct Information

1. Name Of Proposed Precinct	2. Is this a new precinct?	3. Election Division & STFID Number *(To Be Completed By Election Division)*	
M-16	☐ Yes ☑ No		

4. District Information

Congressional 1 Indiana Senate 2 Indiana House 12

5. Number Of Active Voters *(IC 3-5-2-1.7)*	6. Number Of Inactive Voters	7. Number Of Registered Voters *(Must Equal Total Of Active And Inactive Voters)*
1288	118	1406

8. Total Number Of Precincts In The County If Submission Is Approved

_____ Voting Precincts _____ Non-Voting Precincts

9. Date Of County Executive's Adopted Order	10. Date Of First Election After Precincts Are Approved
	May 5, 2026

11. Precincts Affected By This Proposed Order *(Complete a Precinct Summary Statement for each precinct. Please note that when changing boundaries of one precinct you will need to complete a separate IEC-8 for any other precinct affected by the change.)*

M-16 & M-21

12. List Any Attached Documents *(i.e. map 6 of 20 maps, etc.)*

Census Blocks & Map

Does any portion of the newly established precinct split or divide any of the following?	Yes	No
13. School Corporation District Boundary		✓
14. City or Town Boundary		✓
15. City or Town Council District Boundary		✓
16. Census Block Boundary		✓
17. Other *(Please Describe)*		✓

Method of Voting

18. ☐ Optical Scan Ballot Card ☐ Electronic ☑ Combination *(Please Specify)*: MicroVote

19. What is the designated location and address for the polling place for this precinct?

Wilbur Wright Middle School 8650 Columbia Ave., Munster, IN 46321

***(NOTE:** This designation of a polling place remains in effect until later action by the county executive under state law.)*

20. Does this polling place meet Indiana's polling place accessibility requirements? ☑ Yes ☐ No

Precinct Change Reason

21. Briefly state the reason for the precinct change. *(Attach additional sheet if necessary.)*

Cost Savings

Additional Information

22. Name and Contact Information Of County Election Staff Person Who Prepared This Form:

Jessica Messler messljf@lakecountyin.org

23. Does the county have access to Geographic Information System (GIS)? ☑ Yes ☐ No

Name and Contact Information Of County GIS Staff:

Annette Mellady 219-755-3795

24. Does the county use Census Tiger files? ☐ Yes ☑ No

State Office Use Only

25. Type Of Geographic Files Used by County *(If Known By Staff Of The Indiana Election Division Or Office Of Census Data)*

M 16
GEOID20
180890404021001
180890404021024
180890404021025
180890404021026
180890404021027
180890404021029
180890404031016
180890404031023
180890404032000
180890404032001
180890404032002
180890404032013
180890404032014
180890404032015
180890404032016
180890404032017
180890404032018
180890404033019
180890404033020
180890404033022
180890404033023

Combine: M-16 + M-21
Rename: M-16

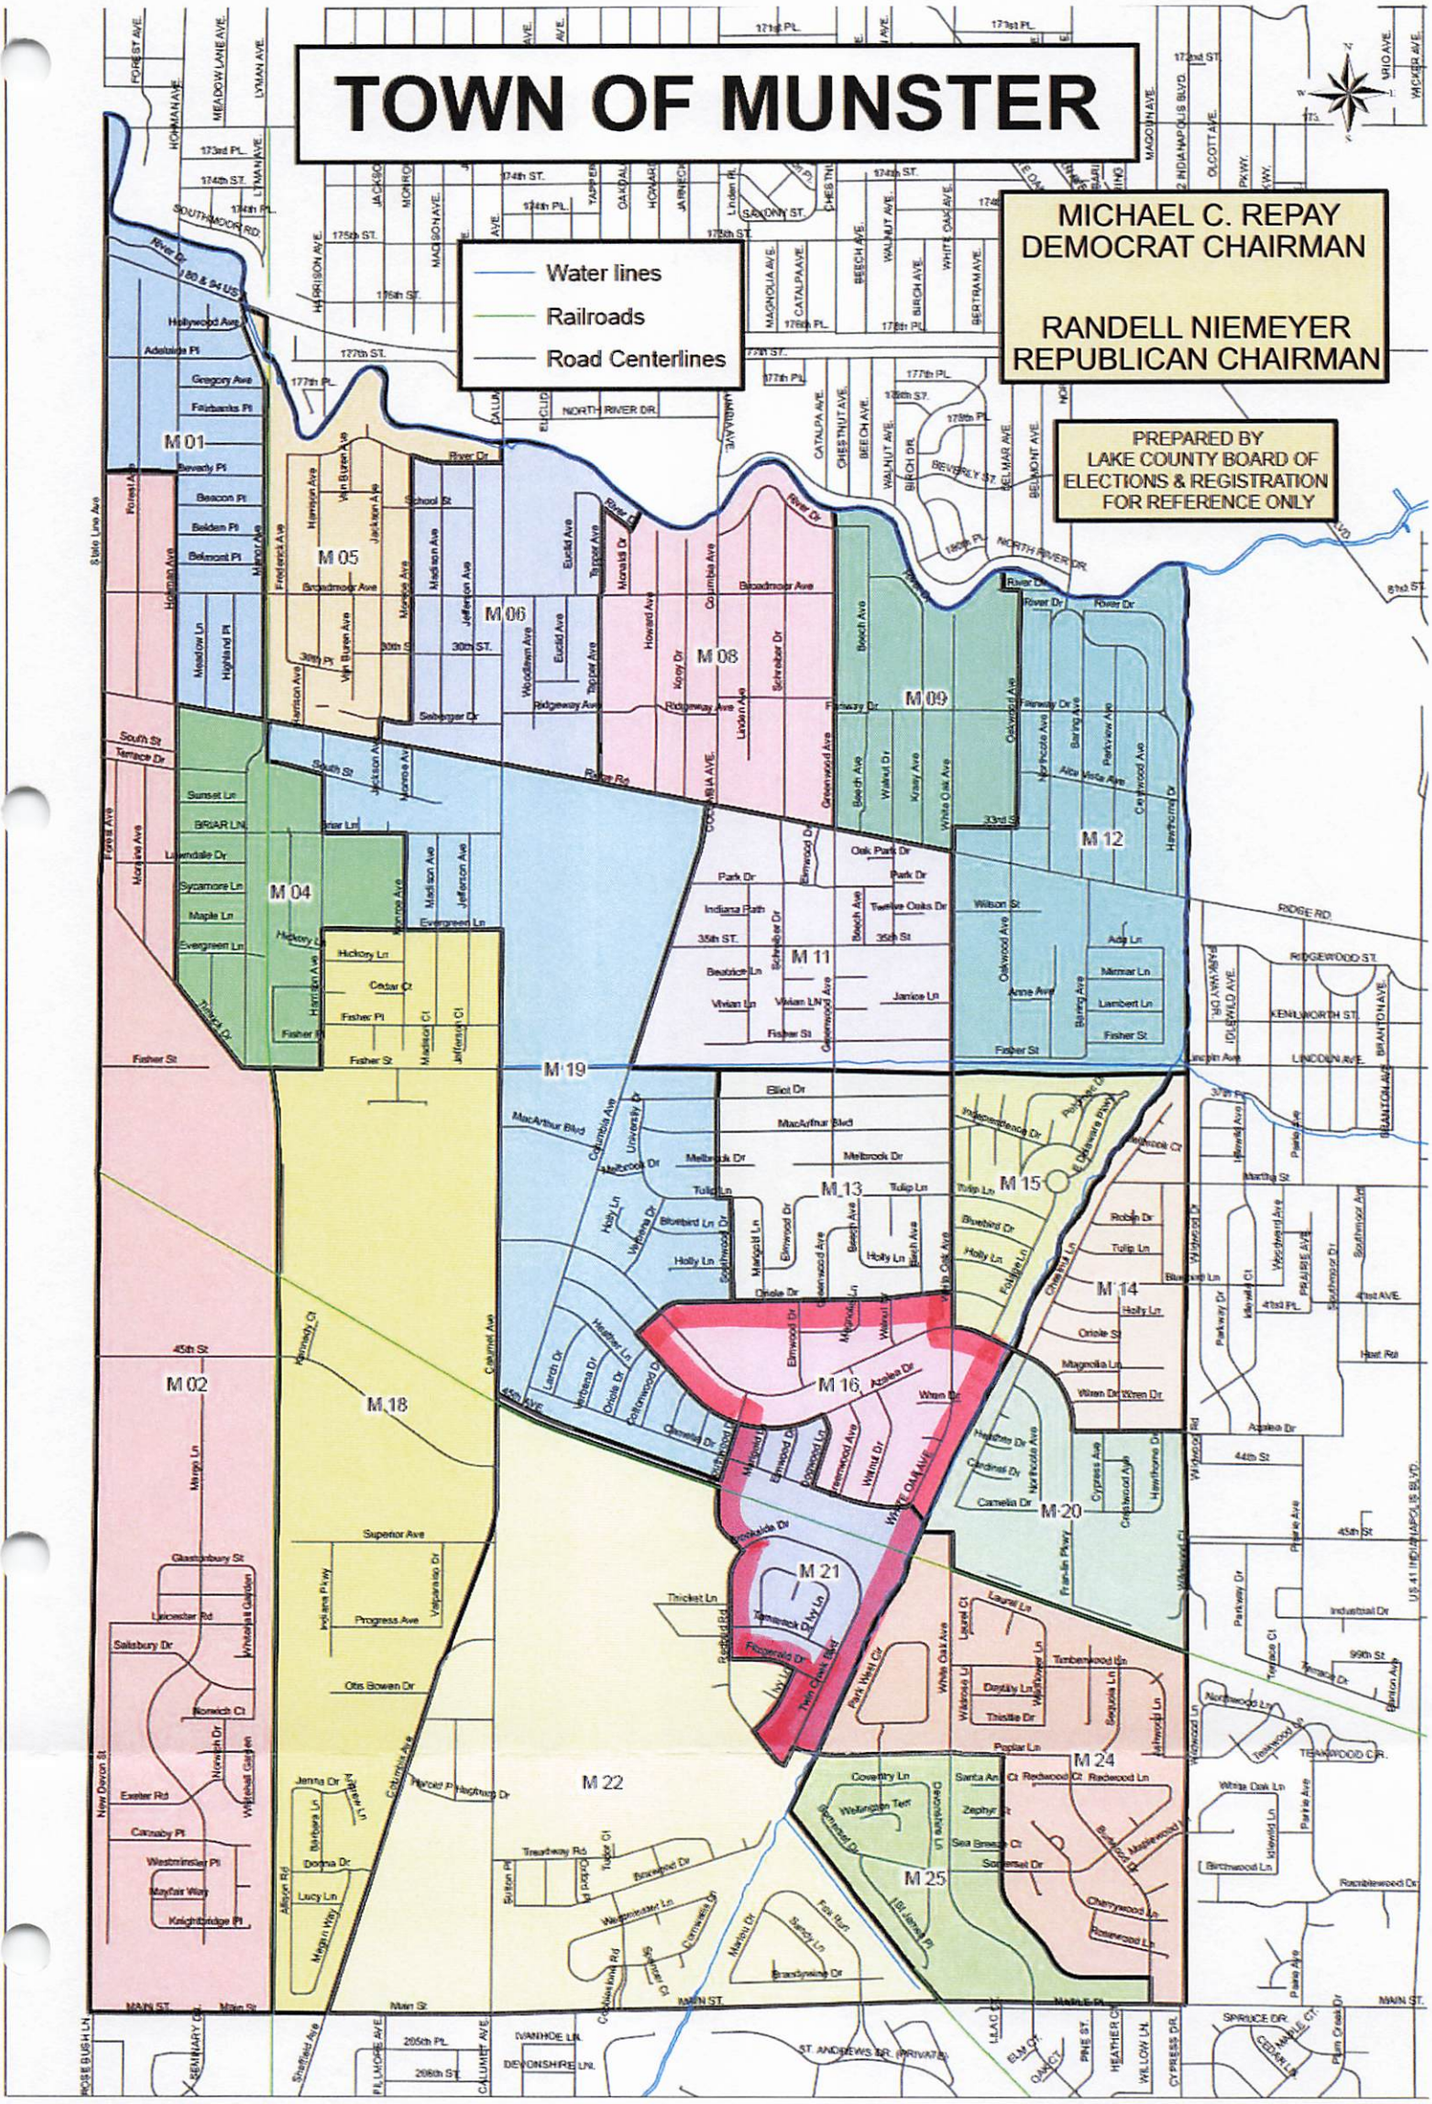

PRECINCT SUMMARY STATEMENT

(IEC-8)

State Form 13332 (R7/7-06)
Indiana Election Commission (IC 3-11-1.5-15)

Name of County Lake

INSTRUCTIONS: See Indiana Code 3-11-1.5-25 for periods during which precinct boundary changes may NOT take effect.
Indiana Code 3-11-1.5-15 requires that a county include the following items in a proposed precinct establishment order submitted to the Indiana Election Division:
1. A map of each precinct to be established by the proposed order. A county may submit these maps in electronic form.
2. A description of the boundaries of each precinct to be established by the proposed order that identifies any census blocks located entirely within the precinct.
3. An estimated number of voters in each precinct to be established by the proposed order, based on the registration records maintained by the county voter registration office.
4. A statement designating a polling place for the precinct that complies with the polling place accessibility requirements.
5. Any additional information required by rules adopted by the Indiana Election Commission under IC 4-22-2.

General Precinct Information

1. Name Of Proposed Precinct	2. Is this a new precinct?	3. Election Division & STFID Number *(To Be Completed By Election Division)*	
MER-02	☐ Yes ☑ No		

4. District Information

Congressional 1 Indiana Senate 1 Indiana House 14

5. Number Of Active Voters *(IC 3-5-2-1.7)*	6. Number Of Inactive Voters	7. Number Of Registered Voters *(Must Equal Total Of Active And Inactive Voters)*
1446	132	1578

8. Total Number Of Precincts In The County If Submission Is Approved

_____ Voting Precincts _____ Non-Voting Precincts

9. Date Of County Executive's Adopted Order	10. Date Of First Election After Precincts Are Approved
	May 5, 2026

11. Precincts Affected By This Proposed Order *(Complete a Precinct Summary Statement for each precinct. Please note that when changing boundaries of one precinct you will need to complete a separate IEC-8 for any other precinct affected by the change.)*

MER-02, MER-30, & MER-30A

12. List Any Attached Documents *(i.e. map 6 of 20 maps, etc.)*

Census Blocks & Map

Does any portion of the newly established precinct split or divide any of the following?	Yes	No
13. School Corporation District Boundary		✓
14. City or Town Boundary		✓
15. City or Town Council District Boundary	✓	
16. Census Block Boundary		✓
17. Other *(Please Describe)*		✓

Method of Voting

18. ☐ Optical Scan Ballot Card ☐ Electronic ☑ Combination *(Please Specify)*: MicroVote

19. What is the designated location and address for the polling place for this precinct?

Trinity Memorial Lutheran Church 7950 Marshall St., Merrillville, IN 46410

***(NOTE:** This designation of a polling place remains in effect until later action by the county executive under state law.)*

20. Does this polling place meet Indiana's polling place accessibility requirements? ☑ Yes ☐ No

Precinct Change Reason

21. Briefly state the reason for the precinct change. *(Attach additional sheet if necessary.)*

Cost Savings, Eliminate Small Precincts, Eliminate "A" Precinct

Additional Information

22. Name and Contact Information Of County Election Staff Person Who Prepared This Form:

Jessica Messler messljf@lakecountyin.org

23. Does the county have access to Geographic Information System (GIS)? ☑ Yes ☐ No
Name and Contact Information Of County GIS Staff:

Annette Mellady 219-755-3795

24. Does the county use Census Tiger files? ☐ Yes ☑ No

State Office Use Only

25. Type Of Geographic Files Used by County *(If Known By Staff Of The Indiana Election Division Or Office Of Census Data)*

MER 02
GEOID20
180890425011000
180890425011001
180890425011002
180890425011003
180890425011004
180890425011005
180890425011006
180890425011007
180890425011008
180890425011009
180890425011010
180890425011011
180890425011012
180890425011013
180890425011014
180890425011015
180890425011016
180890425011017
180890425012000
180890425012001
180890425012002
180890425012016
180890425012017
180890425012018
180890425012019
180890425012020
180890425012021

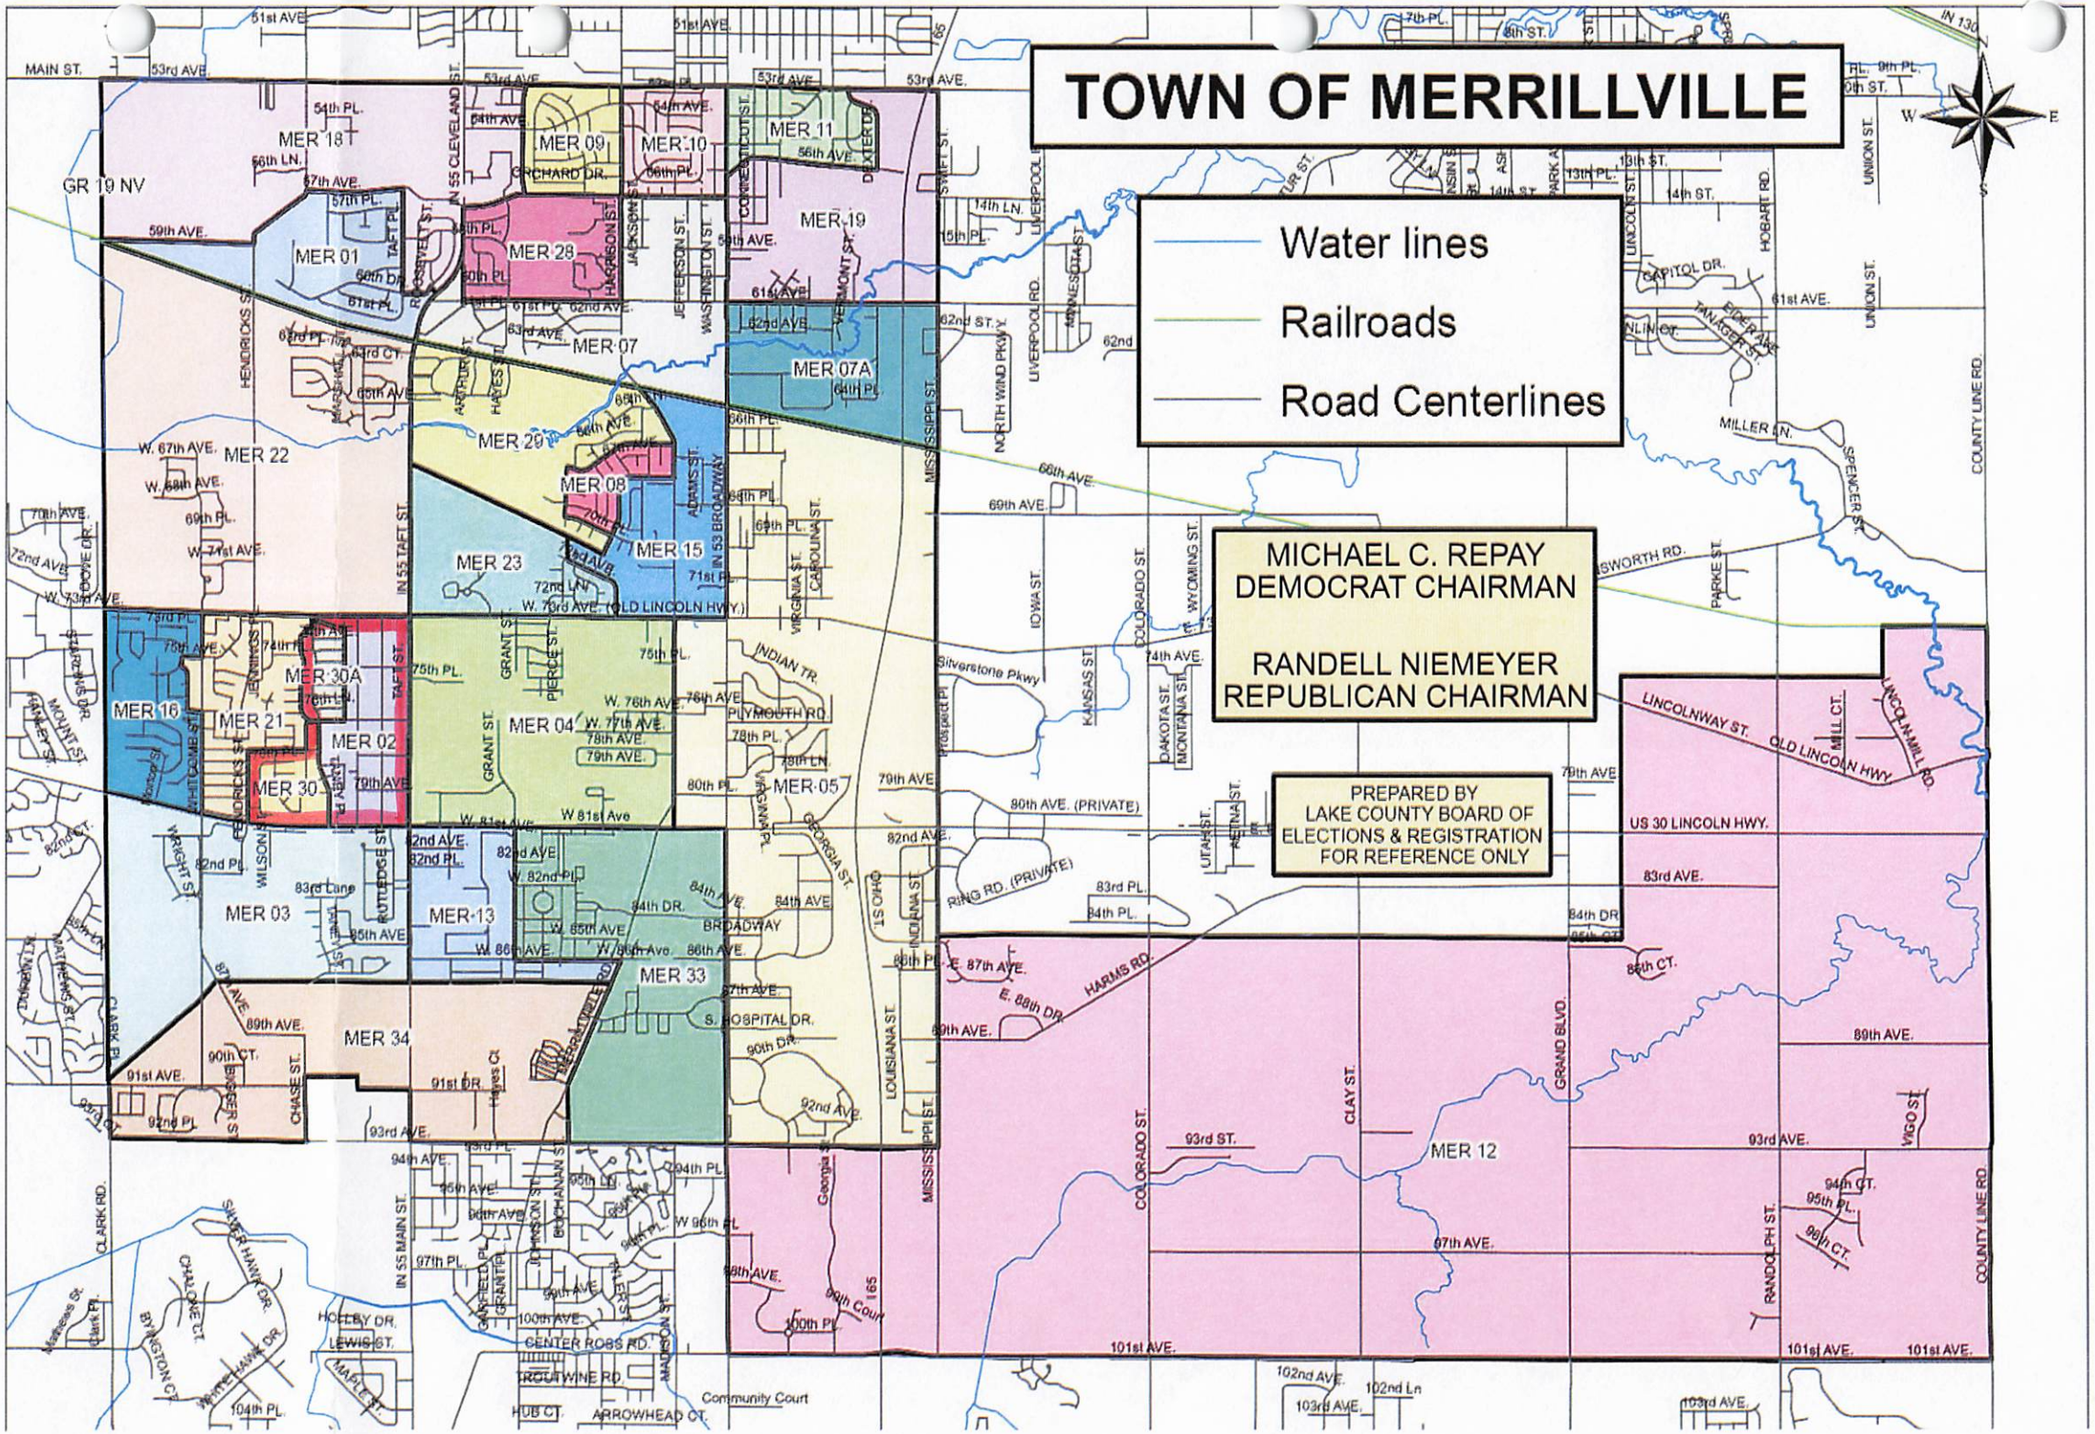

Combine: MER-02 + MER-30 + MER-30A
Rename: MER-02

PRECINCT SUMMARY STATEMENT

(IEC-8)

State Form 13332 (R7/7-06)
Indiana Election Commission (IC 3-11-1.5-15) **Name of County** Lake

INSTRUCTIONS: See Indiana Code 3-11-1.5-25 for periods during which precinct boundary changes may **NOT** take effect.
Indiana Code 3-11-1.5-15 requires that a county include the following items in a proposed precinct establishment order submitted to the Indiana Election Division:
1. A map of each precinct to be established by the proposed order. A county may submit these maps in electronic form.
2. A description of the boundaries of each precinct to be established by the proposed order that identifies any census blocks located entirely within the precinct.
3. An estimated number of voters in each precinct to be established by the proposed order, based on the registration records maintained by the county voter registration office.
4. A statement designating a polling place for the precinct that complies with the polling place accessibility requirements.
5. Any additional information required by rules adopted by the Indiana Election Commission under IC 4-22-2.

General Precinct Information

1. Name Of Proposed Precinct	2. Is this a new precinct?	3. Election Division & STFID Number *(To Be Completed By Election Division)*	
MER-08	☐ Yes ☑ No		

4. District Information

Congressional 1 Indiana Senate 3 Indiana House 14

5. Number Of Active Voters *(IC 3-5-2-1.7)*	6. Number Of Inactive Voters	7. Number Of Registered Voters *(Must Equal Total Of Active And Inactive Voters)*
1350	128	1478

8. Total Number Of Precincts In The County If Submission Is Approved

_____ Voting Precincts _____ Non-Voting Precincts

9. Date Of County Executive's Adopted Order	10. Date Of First Election After Precincts Are Approved
	May 5, 2026

11. Precincts Affected By This Proposed Order *(Complete a Precinct Summary Statement for each precinct. Please note that when changing boundaries of one precinct you will need to complete a separate IEC-8 for any other precinct affected by the change.)*

MER-08 & MER-29

12. List Any Attached Documents *(i.e. map 6 of 20 maps, etc.)*

Census Blocks & Map

Does any portion of the newly established precinct split or divide any of the following?	Yes	No
13. School Corporation District Boundary		✓
14. City or Town Boundary		✓
15. City or Town Council District Boundary	✓	
16. Census Block Boundary		✓
17. Other *(Please Describe)*		✓

Method of Voting

18. ☐ Optical Scan Ballot Card ☐ Electronic ☑ Combination *(Please Specify)*: MicroVote

19. What is the designated location and address for the polling place for this precinct?

Iddings Elementary School 7249 Van Buren St., Merrillville, IN 46410

***(NOTE:** This designation of a polling place remains in effect until later action by the county executive under state law.)*

20. Does this polling place meet Indiana's polling place accessibility requirements? ☑ Yes ☐ No

Precinct Change Reason

21. Briefly state the reason for the precinct change. *(Attach additional sheet if necessary.)*

Cost Savings, Eliminate Small Precincts,

Additional Information

22. Name and Contact Information Of County Election Staff Person Who Prepared This Form:

Jessica Messler messljf@lakecountyin.org

23. Does the county have access to Geographic Information System (GIS)? ☑ Yes ☐ No
Name and Contact Information Of County GIS Staff:

Annette Mellady 219-755-3795

24. Does the county use Census Tiger files? ☐ Yes ☑ No

State Office Use Only

25. Type Of Geographic Files Used by County *(If Known By Staff Of The Indiana Election Division Or Office Of Census Data)*

MER 08
GEOID20
180890424052000
180890424052001
180890424052002
180890424052003
180890424052004
180890424052005
180890424052006
180890424052007
180890424052008
180890424052009
180890424052010
180890424052011
180890424052012
180890424052013
180890424052014
180890424052015
180890424052018
180890424052019
180890424052020
180890424052023
180890424052024

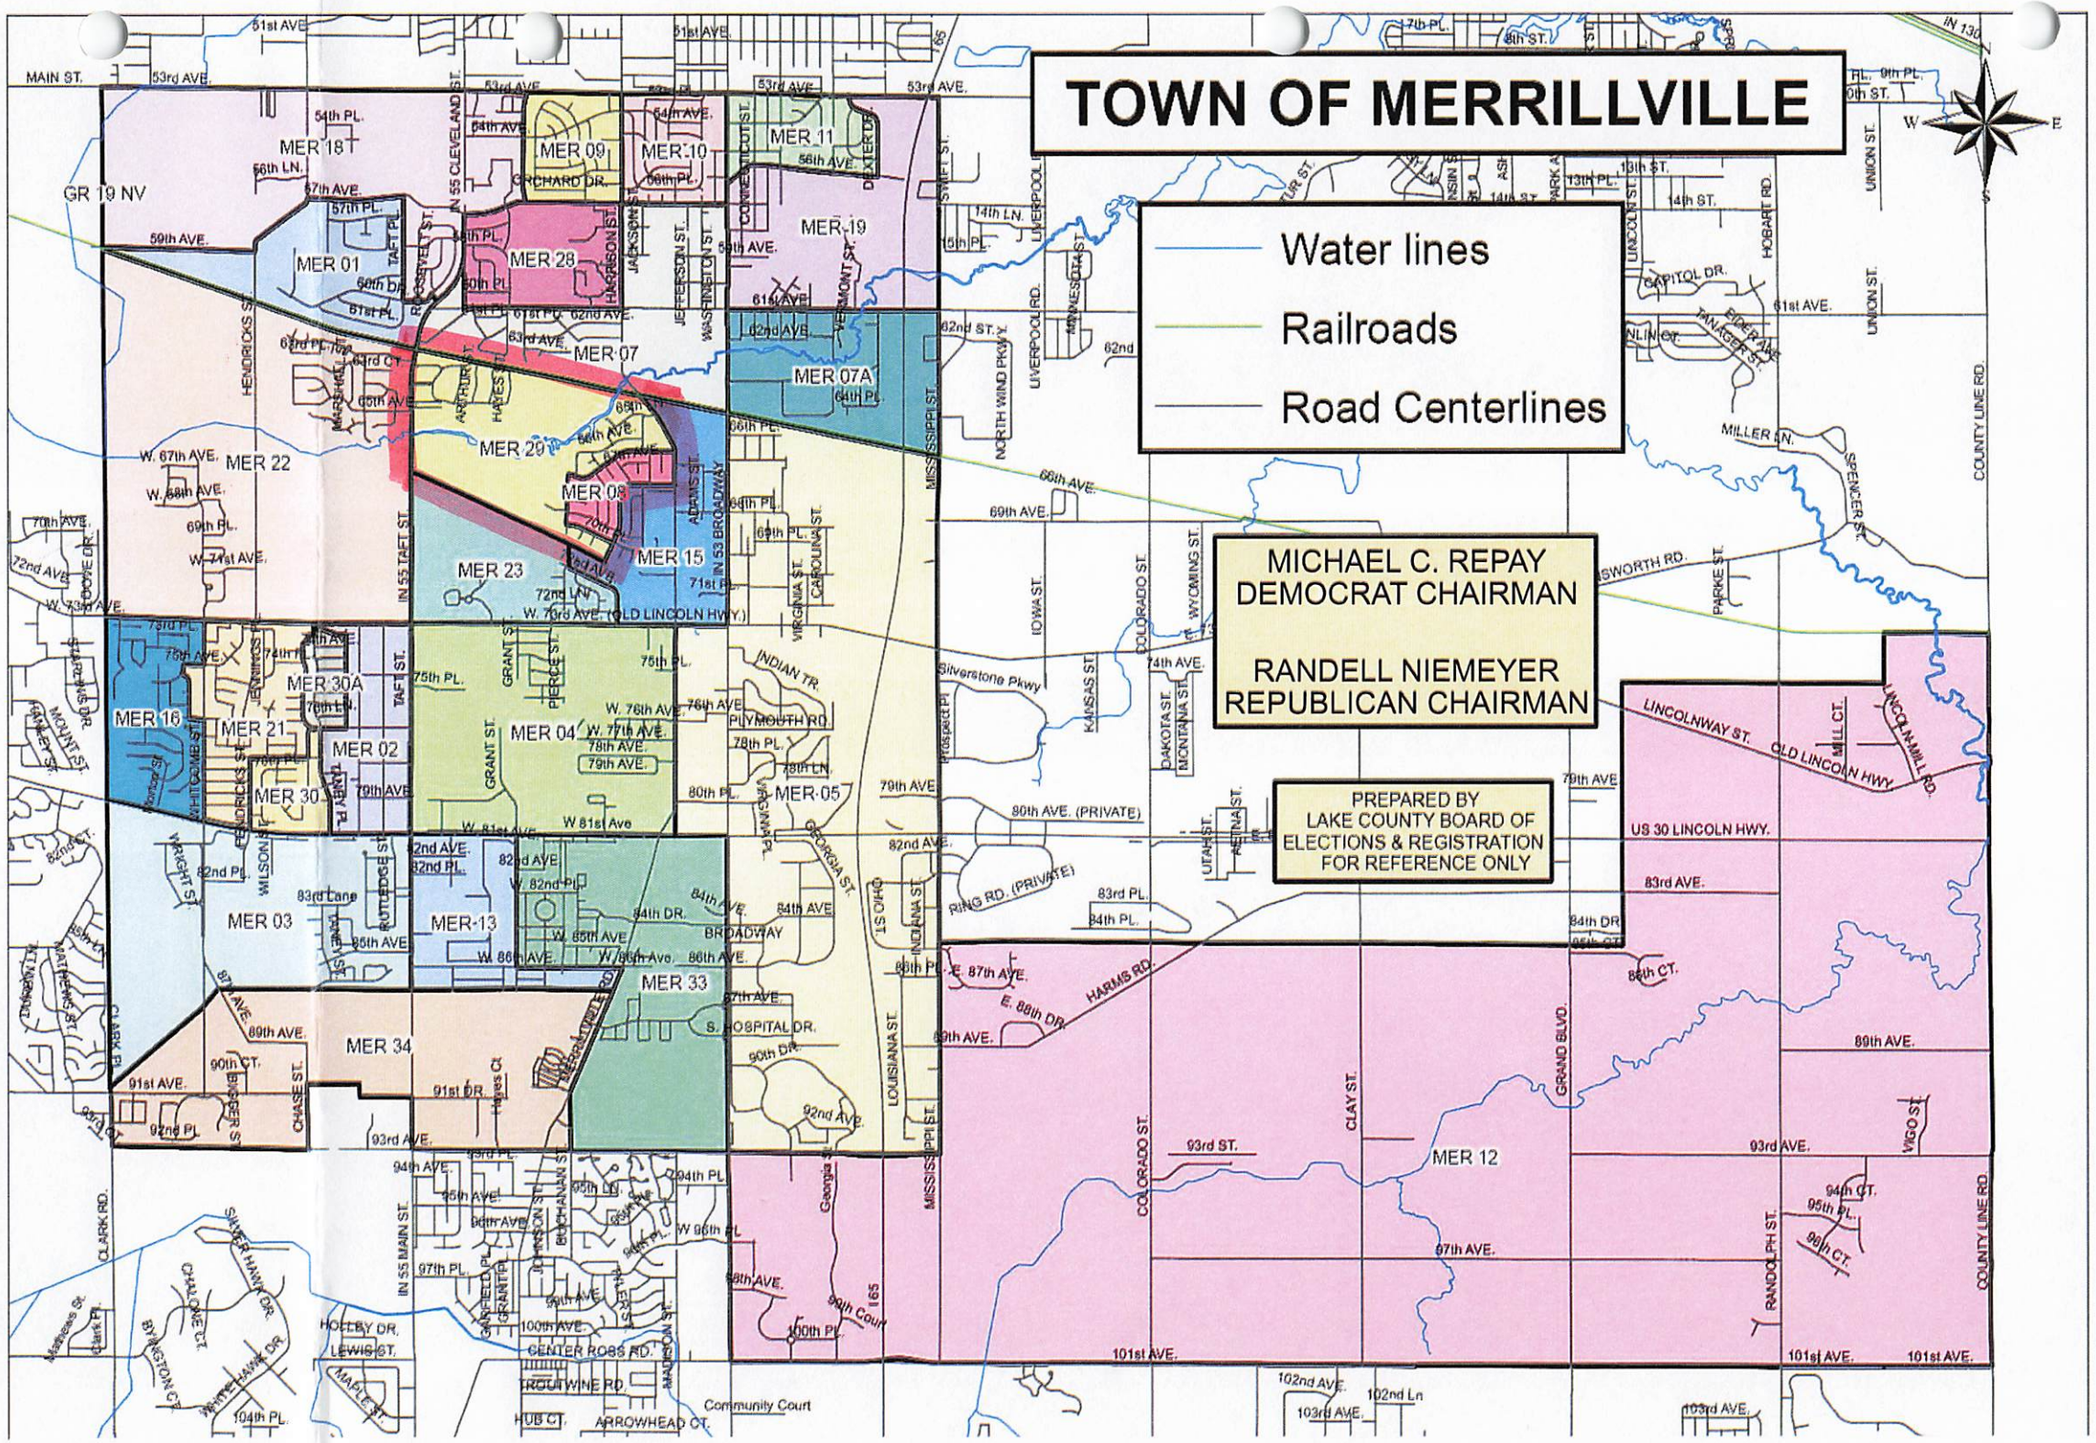

Combine: MER-08 + MER-29
Rename: MER-08

PRECINCT SUMMARY STATEMENT (IEC-8)

State Form 13332 (R7/7-06)
Indiana Election Commission (IC 3-11-1.5-15) **Name of County** Lake

INSTRUCTIONS: See Indiana Code 3-11-1.5-25 for periods during which precinct boundary changes may **NOT** take effect.
Indiana Code 3-11-1.5-15 requires that a county include the following items in a proposed precinct establishment order submitted to the Indiana Election Division:
1. A map of each precinct to be established by the proposed order. A county may submit these maps in electronic form.
2. A description of the boundaries of each precinct to be established by the proposed order that identifies any census blocks located entirely within the precinct.
3. An estimated number of voters in each precinct to be established by the proposed order, based on the registration records maintained by the county voter registration office.
4. A statement designating a polling place for the precinct that complies with the polling place accessibility requirements.
5. Any additional information required by rules adopted by the Indiana Election Commission under IC 4-22-2.

General Precinct Information

1. Name Of Proposed Precinct	2. Is this a new precinct?	3. Election Division & STFID Number *(To Be Completed By Election Division)*	
MER-11	☐ Yes ☑ No		

4. District Information
Congressional 1 Indiana Senate 3 Indiana House 14

5. Number Of Active Voters *(IC 3-5-2-1.7)*	6. Number Of Inactive Voters	7. Number Of Registered Voters *(Must Equal Total Of Active And Inactive Voters)*
1408	231	1639

8. Total Number Of Precincts In The County If Submission Is Approved
_____ Voting Precincts _____ Non-Voting Precincts

9. Date Of County Executive's Adopted Order	10. Date Of First Election After Precincts Are Approved
	May 5, 2026

11. Precincts Affected By This Proposed Order *(Complete a Precinct Summary Statement for each precinct. Please note that when changing boundaries of one precinct you will need to complete a separate IEC-8 for any other precinct affected by the change.)*
MER-11 & MER-19

12. List Any Attached Documents *(i.e. map 6 of 20 maps, etc.)*
Census Blocks & Map

Does any portion of the newly established precinct split or divide any of the following?	Yes	No
13. School Corporation District Boundary		✓
14. City or Town Boundary		✓
15. City or Town Council District Boundary	✓	
16. Census Block Boundary		✓
17. Other *(Please Describe)*		✓

Method of Voting

18. ☐ Optical Scan Ballot Card ☐ Electronic ☑ Combination *(Please Specify)*: MicroVote

19. What is the designated location and address for the polling place for this precinct?
Salvatorian Hall 5755 Pennsylvania St., Merrillville, IN 46410

***(NOTE:** This designation of a polling place remains in effect until later action by the county executive under state law.)*

20. Does this polling place meet Indiana's polling place accessibility requirements? ☑ Yes ☐ No

Precinct Change Reason

21. Briefly state the reason for the precinct change. *(Attach additional sheet if necessary.)*
Cost Savings, Eliminate Small Precincts

Additional Information

22. Name and Contact Information Of County Election Staff Person Who Prepared This Form:
Jessica Messler messljf@lakecountyin.org

23. Does the county have access to Geographic Information System (GIS)? ☑ Yes ☐ No
Name and Contact Information Of County GIS Staff:
Annette Mellady 219-755-3795

24. Does the county use Census Tiger files? ☐ Yes ☑ No

State Office Use Only

25. Type Of Geographic Files Used by County *(If Known By Staff Of The Indiana Election Division Or Office Of Census Data)*

MER 11
GEOID20
180890424032000
180890424032001
180890424032002
180890424032003
180890424032004
180890424032005
180890424032006
180890424032007
180890424032008
180890424032009
180890424032010
180890424032011
180890424032012
180890424032013
180890424032014
180890424032015
180890424032016
180890424032017
180890424032018
180890424032019
180890424032020
180890424032021
180890424032022
180890424032023
180890424032024
180890424032025
180890424032026
180890424032027
180890424032028
180890424032029
180890424032030
180890424033000
180890424033001
180890424033002
180890424033003
180890424033004
180890424033010
180890424033011

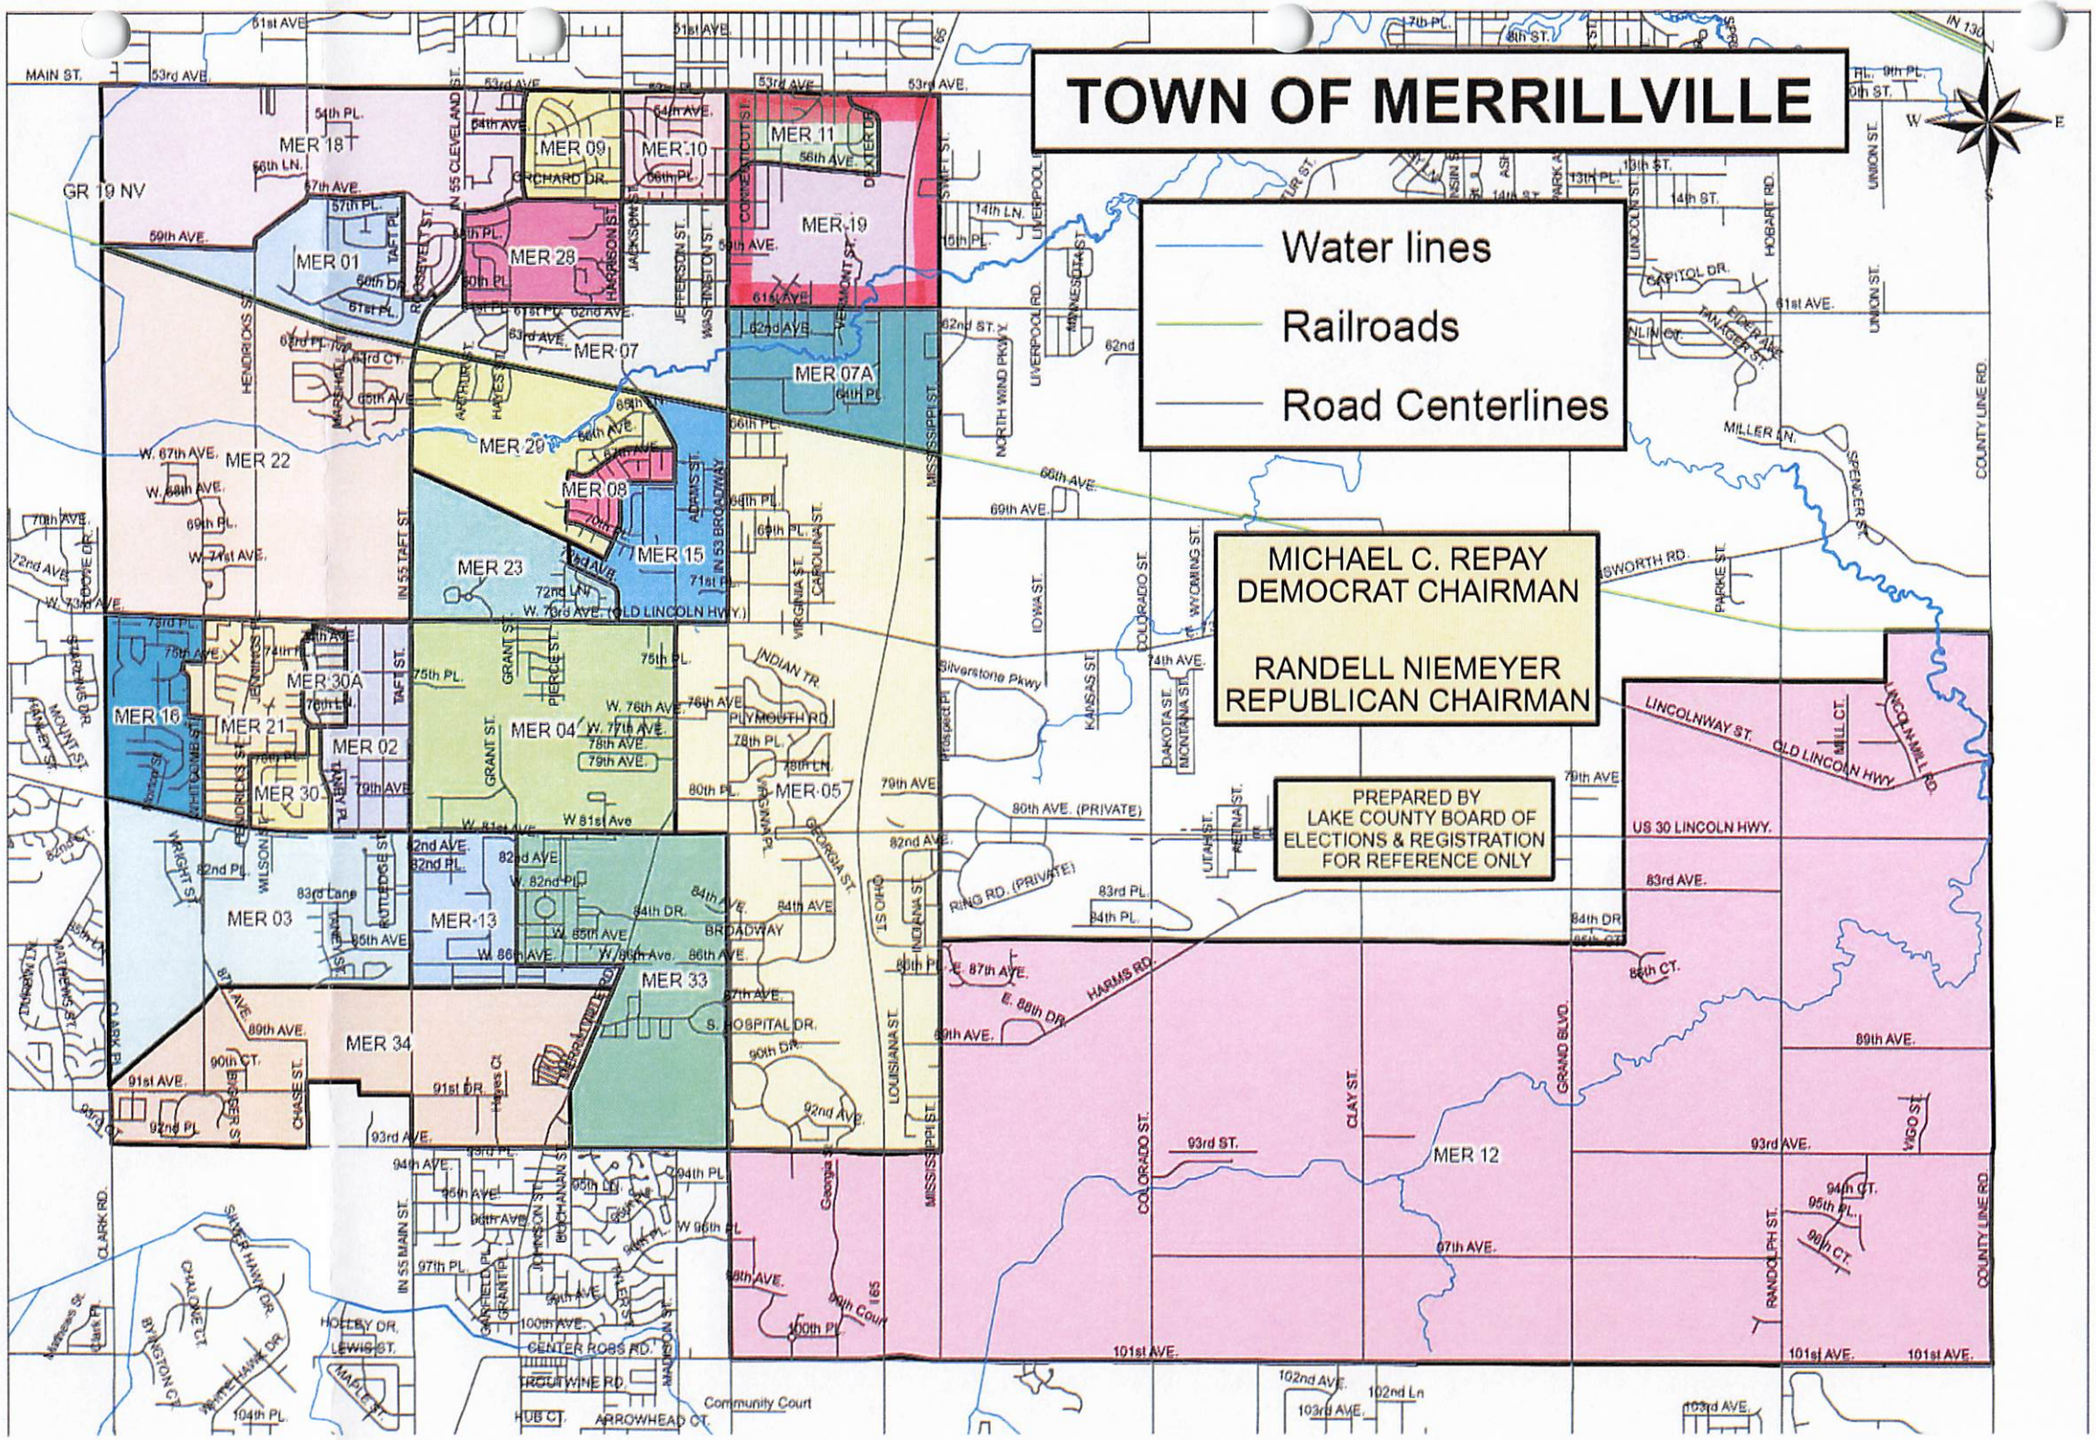

Combine: MER-11 + MER-19
Rename: MER-11

PRECINCT SUMMARY STATEMENT

(IEC-8)

State Form 13332 (R7/7-06)
Indiana Election Commission (IC 3-11-1.5-15) **Name of County** Lake

INSTRUCTIONS: See Indiana Code 3-11-1.5-25 for periods during which precinct boundary changes may NOT take effect.
Indiana Code 3-11-1.5-15 requires that a county include the following items in a proposed precinct establishment order submitted to the Indiana Election Division:
1. A map of each precinct to be established by the proposed order. A county may submit these maps in electronic form.
2. A description of the boundaries of each precinct to be established by the proposed order that identifies any census blocks located entirely within the precinct.
3. An estimated number of voters in each precinct to be established by the proposed order, based on the registration records maintained by the county voter registration office.
4. A statement designating a polling place for the precinct that complies with the polling place accessibility requirements.
5. Any additional information required by rules adopted by the Indiana Election Commission under IC 4-22-2.

General Precinct Information

1. Name Of Proposed Precinct	2. Is this a new precinct?	3. Election Division & STFID Number *(To Be Completed By Election Division)*
SCH-02	☐ Yes ☑ No	

4. District Information

Congressional 1 Indiana Senate 1 Indiana House 15

5. Number Of Active Voters *(IC 3-5-2-1.7)*	6. Number Of Inactive Voters	7. Number Of Registered Voters *(Must Equal Total Of Active And Inactive Voters)*
1837	56	1893

8. Total Number Of Precincts In The County If Submission Is Approved

_____ Voting Precincts _____ Non-Voting Precincts

9. Date Of County Executive's Adopted Order	10. Date Of First Election After Precincts Are Approved
	May 5, 2026

11. Precincts Affected By This Proposed Order *(Complete a Precinct Summary Statement for each precinct. Please note that when changing boundaries of one precinct you will need to complete a separate IEC-8 for any other precinct affected by the change.)*

SCH-02 & SCH-26

12. List Any Attached Documents *(i.e. map 6 of 20 maps, etc.)*

Census Blocks & Map

Does any portion of the newly established precinct split or divide any of the following?	Yes	No
13. School Corporation District Boundary		✓
14. City or Town Boundary		✓
15. City or Town Council District Boundary		✓
16. Census Block Boundary		✓
17. Other *(Please Describe)*		✓

Method of Voting

18. ☐ Optical Scan Ballot Card ☐ Electronic ☑ Combination *(Please Specify)*: MicroVote

19. What is the designated location and address for the polling place for this precinct?

St. John Twp. Center 1515 W. Lincoln Hwy., Schererville, IN 46375

***(NOTE:** This designation of a polling place remains in effect until later action by the county executive under state law.)*

20. Does this polling place meet Indiana's polling place accessibility requirements? ☑ Yes ☐ No

Precinct Change Reason

21. Briefly state the reason for the precinct change. *(Attach additional sheet if necessary.)*

Cost Savings

Additional Information

22. Name and Contact Information Of County Election Staff Person Who Prepared This Form:

Jessica Messler messljf@lakecountyin.org

23. Does the county have access to Geographic Information System (GIS)? ☑ Yes ☐ No
Name and Contact Information Of County GIS Staff:

Annette Mellady 219-755-3795

24. Does the county use Census Tiger files? ☐ Yes ☑ No

State Office Use Only

25. Type Of Geographic Files Used by County *(If Known By Staff Of The Indiana Election Division Or Office Of Census Data)*

SCH 02
GEOID20
180890426121000
180890426121001
180890426121002
180890426121003
180890426121004
180890426121005
180890426122006
180890426122007
180890426122008
180890426122009
180890427021000
180890427021001
180890427021002
180890427021003
180890427021004
180890427021005
180890427021006
180890427021007
180890427021008
180890427021009
180890427021010
180890427021011
180890427021012
180890427021013
180890427021014
180890427021015
180890427021016
180890427021017
180890427021018
180890427021019
180890427022013
180890427022014
180890427022015
180890427022016

Combine: SCH-02 + SCH-26
Rename: SCH-02

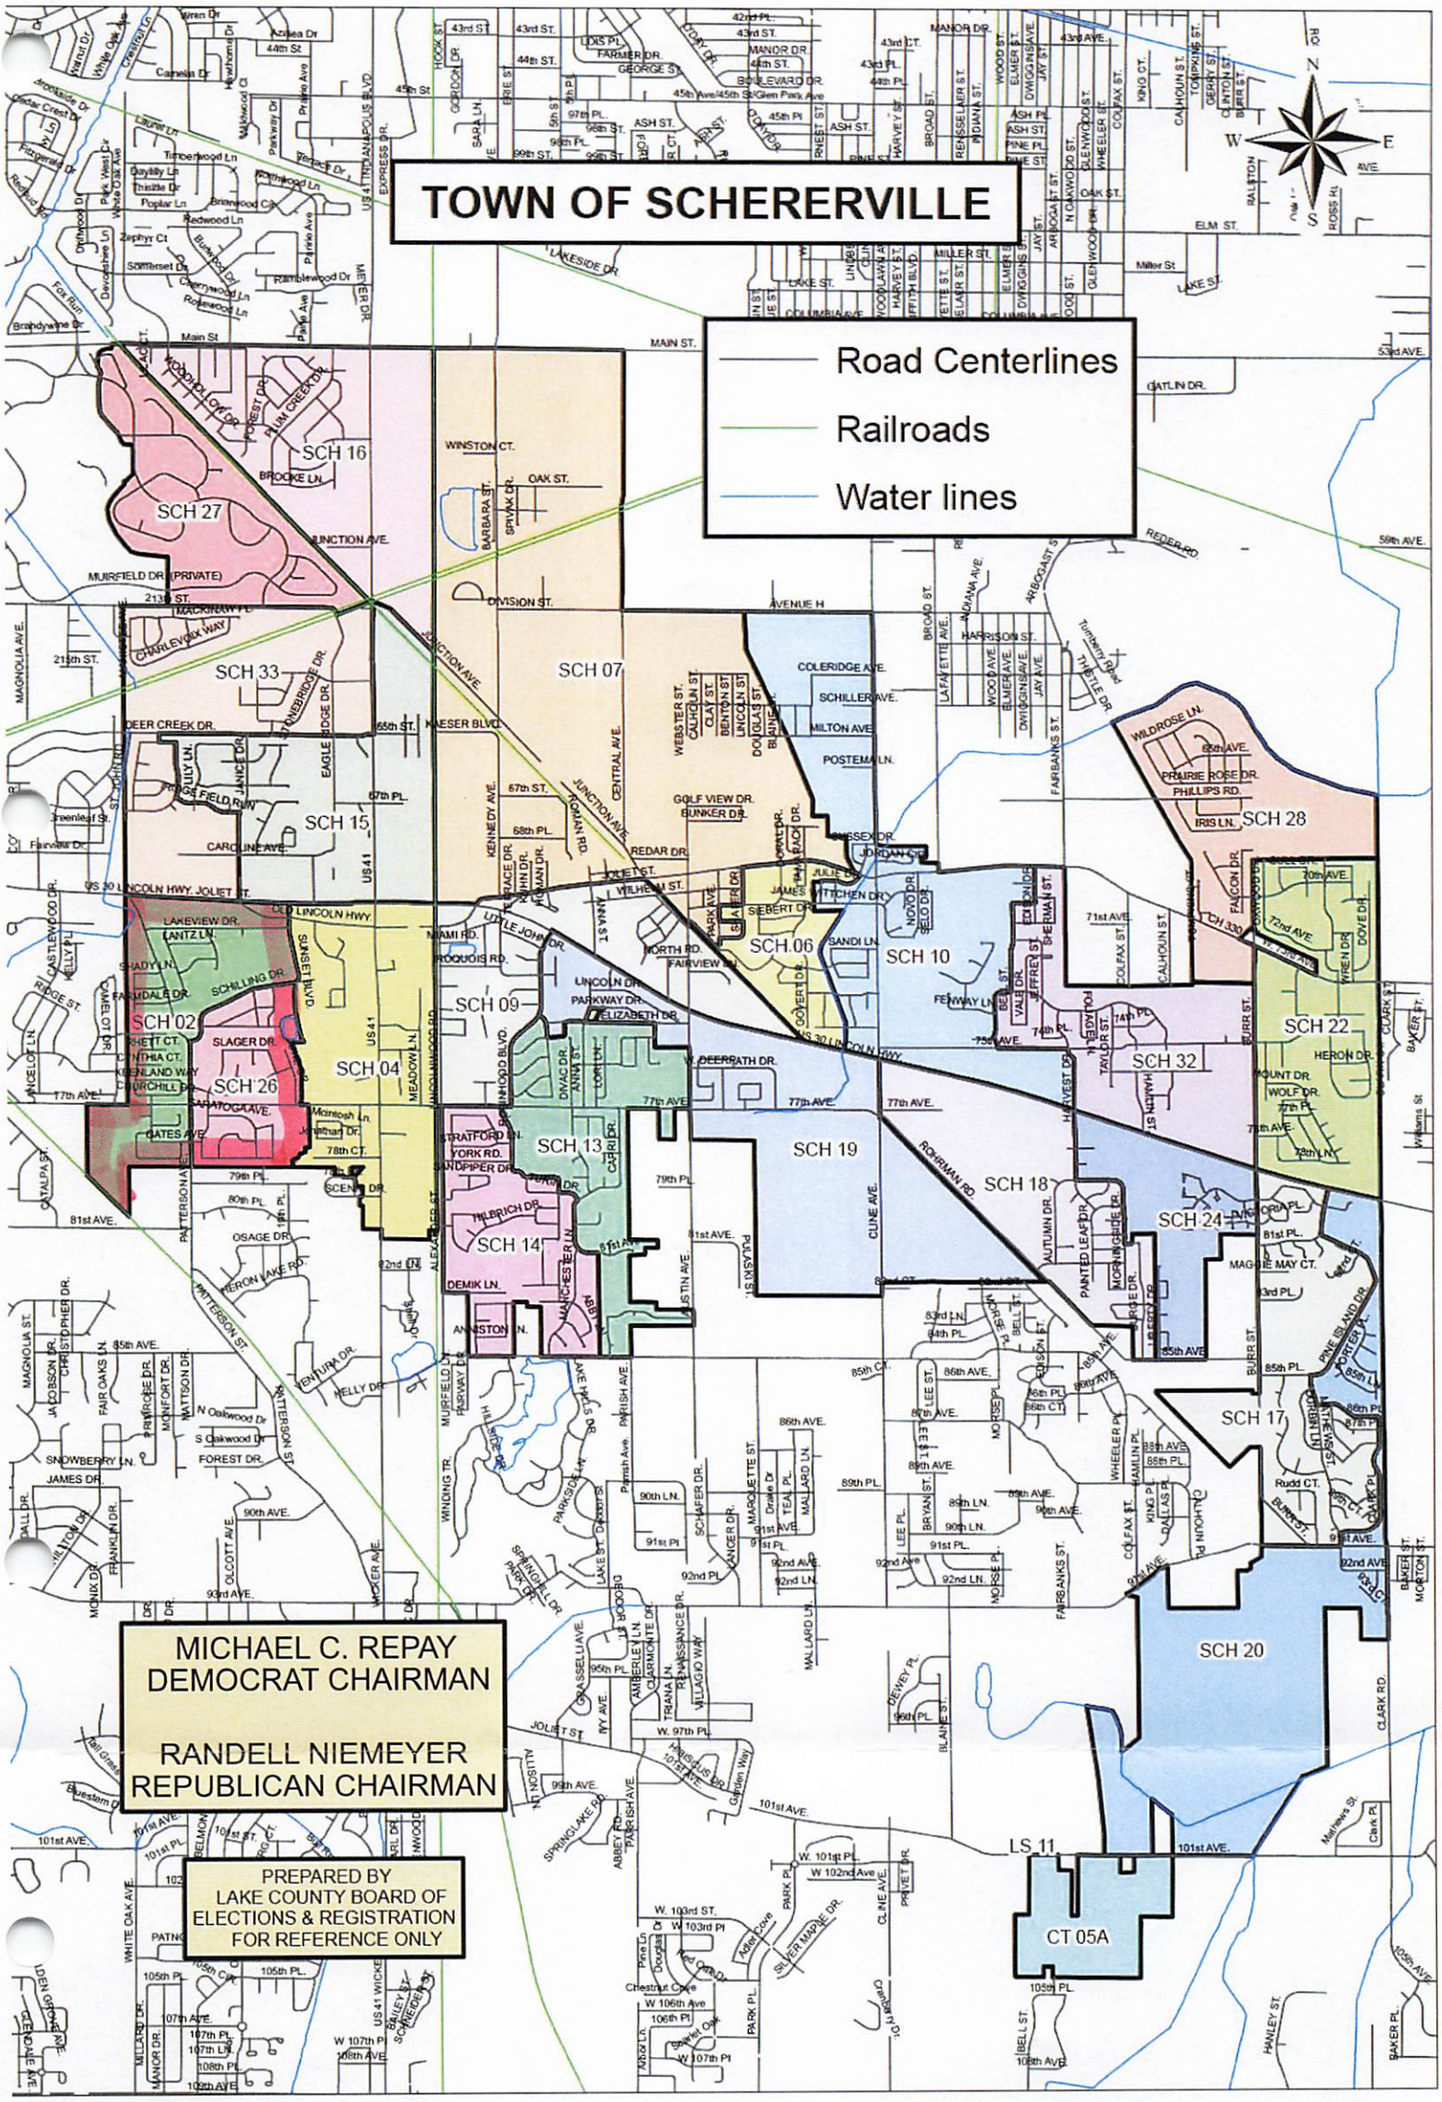

PRECINCT SUMMARY STATEMENT

(IEC-8)

State Form 13332 (R7/7-06)
Indiana Election Commission (IC 3-11-1.5-15) **Name of County** Lake

INSTRUCTIONS: See Indiana Code 3-11-1.5-25 for periods during which precinct boundary changes may NOT take effect.
Indiana Code 3-11-1.5-15 requires that a county include the following items in a proposed precinct establishment order submitted to the Indiana Election Division:
1. A map of each precinct to be established by the proposed order. A county may submit these maps in electronic form.
2. A description of the boundaries of each precinct to be established by the proposed order that identifies any census blocks located entirely within the precinct.
3. An estimated number of voters in each precinct to be established by the proposed order, based on the registration records maintained by the county voter registration office.
4. A statement designating a polling place for the precinct that complies with the polling place accessibility requirements.
5. Any additional information required by rules adopted by the Indiana Election Commission under IC 4-22-2.

General Precinct Information

1. Name Of Proposed Precinct	2. Is this a new precinct?	3. Election Division & STFID Number *(To Be Completed By Election Division)*	
SCH-06	☐ Yes ☑ No		

4. District Information
Congressional 1 Indiana Senate 1 Indiana House 15

5. Number Of Active Voters *(IC 3-5-2-1.7)*	6. Number Of Inactive Voters	7. Number Of Registered Voters *(Must Equal Total Of Active And Inactive Voters)*
1438	91	1529

8. Total Number Of Precincts In The County If Submission Is Approved
____ Voting Precincts ____ Non-Voting Precincts

9. Date Of County Executive's Adopted Order	10. Date Of First Election After Precincts Are Approved
	May 5, 2026

11. Precincts Affected By This Proposed Order *(Complete a Precinct Summary Statement for each precinct. Please note that when changing boundaries of one precinct you will need to complete a separate IEC-8 for any other precinct affected by the change.)*
SCH-06 & SCH-19

12. List Any Attached Documents *(i.e. map 6 of 20 maps, etc.)*
Census Blocks & Map

Does any portion of the newly established precinct split or divide any of the following?	Yes	No
13. School Corporation District Boundary		✓
14. City or Town Boundary		✓
15. City or Town Council District Boundary		✓
16. Census Block Boundary		✓
17. Other *(Please Describe)*		✓

Method of Voting

18. ☐ Optical Scan Ballot Card ☐ Electronic ☑ Combination *(Please Specify)*: MicroVote

19. What is the designated location and address for the polling place for this precinct?
Schererville Town Hall 10 E. Joliet St., Schererville, IN 46375

***(NOTE:** This designation of a polling place remains in effect until later action by the county executive under state law.)*

20. Does this polling place meet Indiana's polling place accessibility requirements? ☑ Yes ☐ No

Precinct Change Reason

21. Briefly state the reason for the precinct change. *(Attach additional sheet if necessary.)*
Cost Savings

Additional Information

22. Name and Contact Information Of County Election Staff Person Who Prepared This Form:
Jessica Messler messljf@lakecountyin.org

23. Does the county have access to Geographic Information System (GIS)? ☑ Yes ☐ No
Name and Contact Information Of County GIS Staff:
Annette Mellady 219-755-3795

24. Does the county use Census Tiger files? ☐ Yes ☑ No

State Office Use Only

25. Type Of Geographic Files Used by County *(If Known By Staff Of The Indiana Election Division Or Office Of Census Data)*

SCH 06
GEOID20
180890426071003
180890426071004
180890426101000
180890426101001
180890426101002
180890426101003
180890426101004
180890426101005
180890426101006
180890426101048
180890427023000
180890427023001
180890427023002
180890427023003
180890427023005
180890427023019
180890427023023
180890427023024
180890427023027
180890427023028
180890427023029
180890427023030
180890427023031
180890427023035
180890427023036
180890427023037
180890427023041
180890427023042
180890427023043
180890427041001
180890427041002
180890427041013
180890427041016
180890427041017
180890427041022
180890427041023
180890427041028
180890427041029
180890427041030
180890427041031

Combine: SCH-06 + SCH-19
Rename: SCH-06

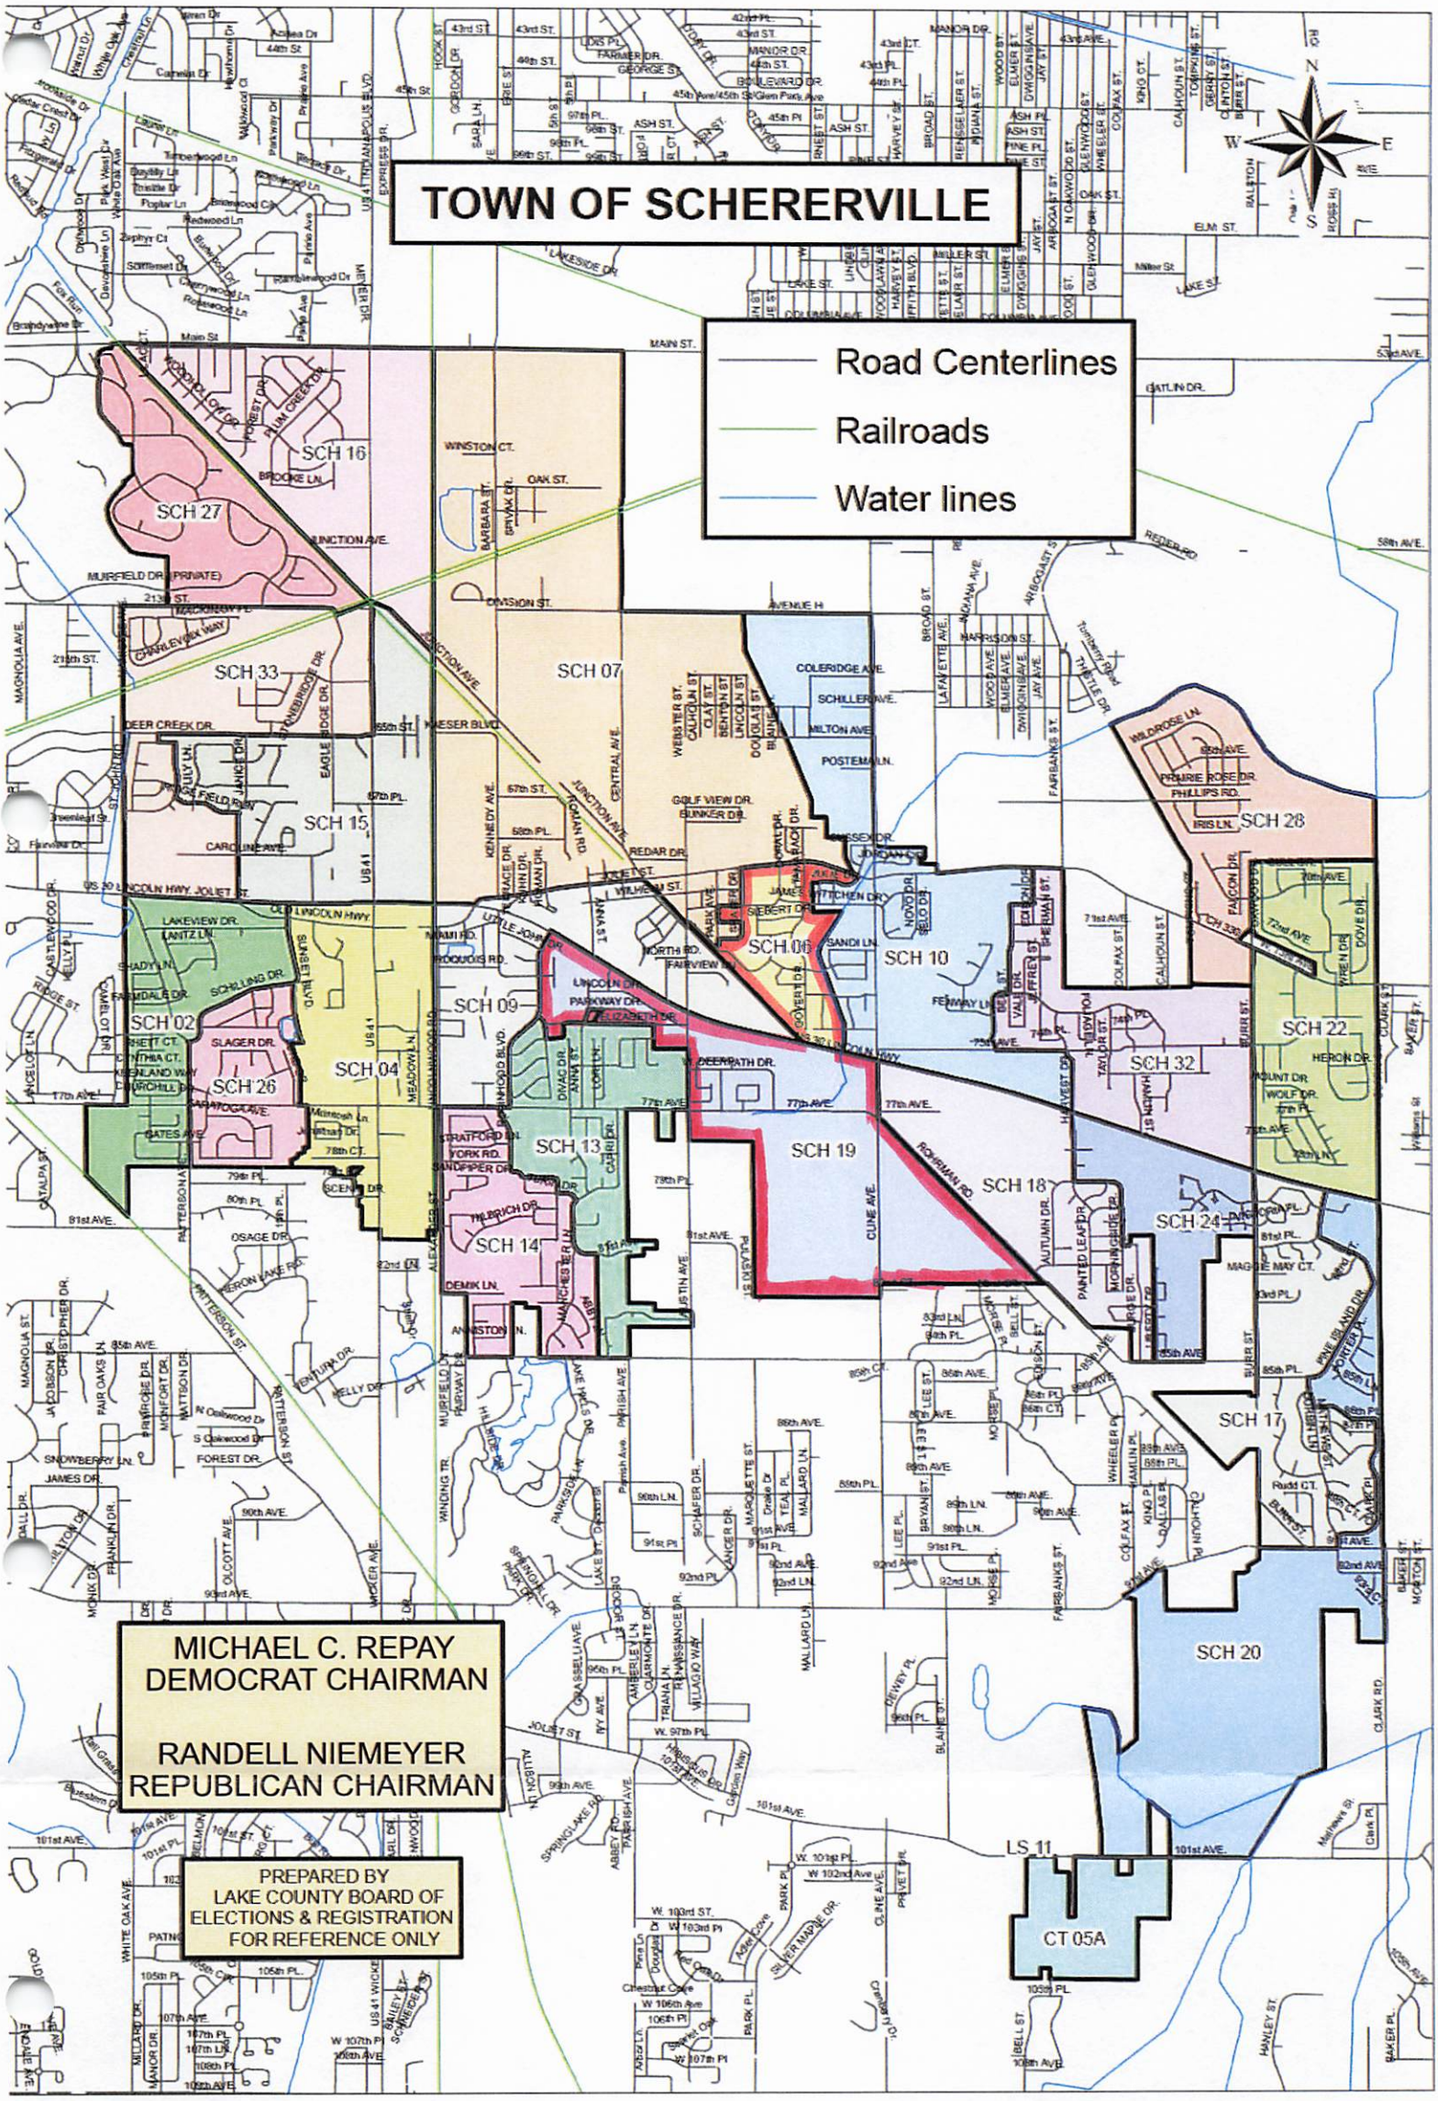

PRECINCT SUMMARY STATEMENT

(IEC-8)

State Form 13332 (R7/7-06)

Indiana Election Commission (IC 3-11-1.5-15) **Name of County** Lake

INSTRUCTIONS: See Indiana Code 3-11-1.5-25 for periods during which precinct boundary changes may NOT take effect.

Indiana Code 3-11-1.5-15 requires that a county include the following items in a proposed precinct establishment order submitted to the Indiana Election Division:

1. A map of each precinct to be established by the proposed order. A county may submit these maps in electronic form.
2. A description of the boundaries of each precinct to be established by the proposed order that identifies any census blocks located entirely within the precinct.
3. An estimated number of voters in each precinct to be established by the proposed order, based on the registration records maintained by the county voter registration office.
4. A statement designating a polling place for the precinct that complies with the polling place accessibility requirements.
5. Any additional information required by rules adopted by the Indiana Election Commission under IC 4-22-2.

General Precinct Information

1. Name Of Proposed Precinct	2. Is this a new precinct?	3. Election Division & STFID Number *(To Be Completed By Election Division)*	
SCH-18	☐ Yes ☑ No		

4. District Information

Congressional 1 Indiana Senate 1 Indiana House 15

5. Number Of Active Voters *(IC 3-5-2-1.7)*	6. Number Of Inactive Voters	7. Number Of Registered Voters *(Must Equal Total Of Active And Inactive Voters)*
1628	113	1741

8. Total Number Of Precincts In The County If Submission Is Approved

_____ Voting Precincts _____ Non-Voting Precincts

9. Date Of County Executive's Adopted Order	10. Date Of First Election After Precincts Are Approved
	May 5, 2026

11. Precincts Affected By This Proposed Order *(Complete a Precinct Summary Statement for each precinct. Please note that when changing boundaries of one precinct you will need to complete a separate IEC-8 for any other precinct affected by the change.)*

SCH-18 & SCH-24

12. List Any Attached Documents *(i.e. map 6 of 20 maps, etc.)*

Census Blocks & Map

Does any portion of the newly established precinct split or divide any of the following?	Yes	No
13. School Corporation District Boundary		✓
14. City or Town Boundary		✓
15. City or Town Council District Boundary		✓
16. Census Block Boundary		✓
17. Other *(Please Describe)*		✓

Method of Voting

18. ☐ Optical Scan Ballot Card ☐ Electronic ☑ Combination *(Please Specify)*: MicroVote

19. What is the designated location and address for the polling place for this precinct?

Chetnik Memorial Hall 1350 Woodview Dr., Crown Point, IN 46307

***(NOTE:** This designation of a polling place remains in effect until later action by the county executive under state law.)*

20. Does this polling place meet Indiana's polling place accessibility requirements? ☑ Yes ☐ No

Precinct Change Reason

21. Briefly state the reason for the precinct change. *(Attach additional sheet if necessary.)*

Cost Savings

Additional Information

22. Name and Contact Information Of County Election Staff Person Who Prepared This Form:

Jessica Messler messljf@lakecountyin.org

23. Does the county have access to Geographic Information System (GIS)? ☑ Yes ☐ No

Name and Contact Information Of County GIS Staff:

Annette Mellady 219-755-3795

24. Does the county use Census Tiger files? ☐ Yes ☑ No

State Office Use Only

25. Type Of Geographic Files Used by County *(If Known By Staff Of The Indiana Election Division Or Office Of Census Data)*

SCH 18
GEOID20
180890426071000
180890426071001
180890426071002
180890426071013
180890426071014
180890426071017
180890426071018
180890426071019
180890426071020
180890426071021
180890426071022
180890426071023
180890426072000
180890426072001
180890426072002
180890426072003
180890426072004
180890426072005
180890426072006
180890426072007
180890426072008
180890426072009
180890426072010
180890426072014
180890426072015
180890426072016

Combine: SCH-18 + SCH-24
Rename: SCH-18

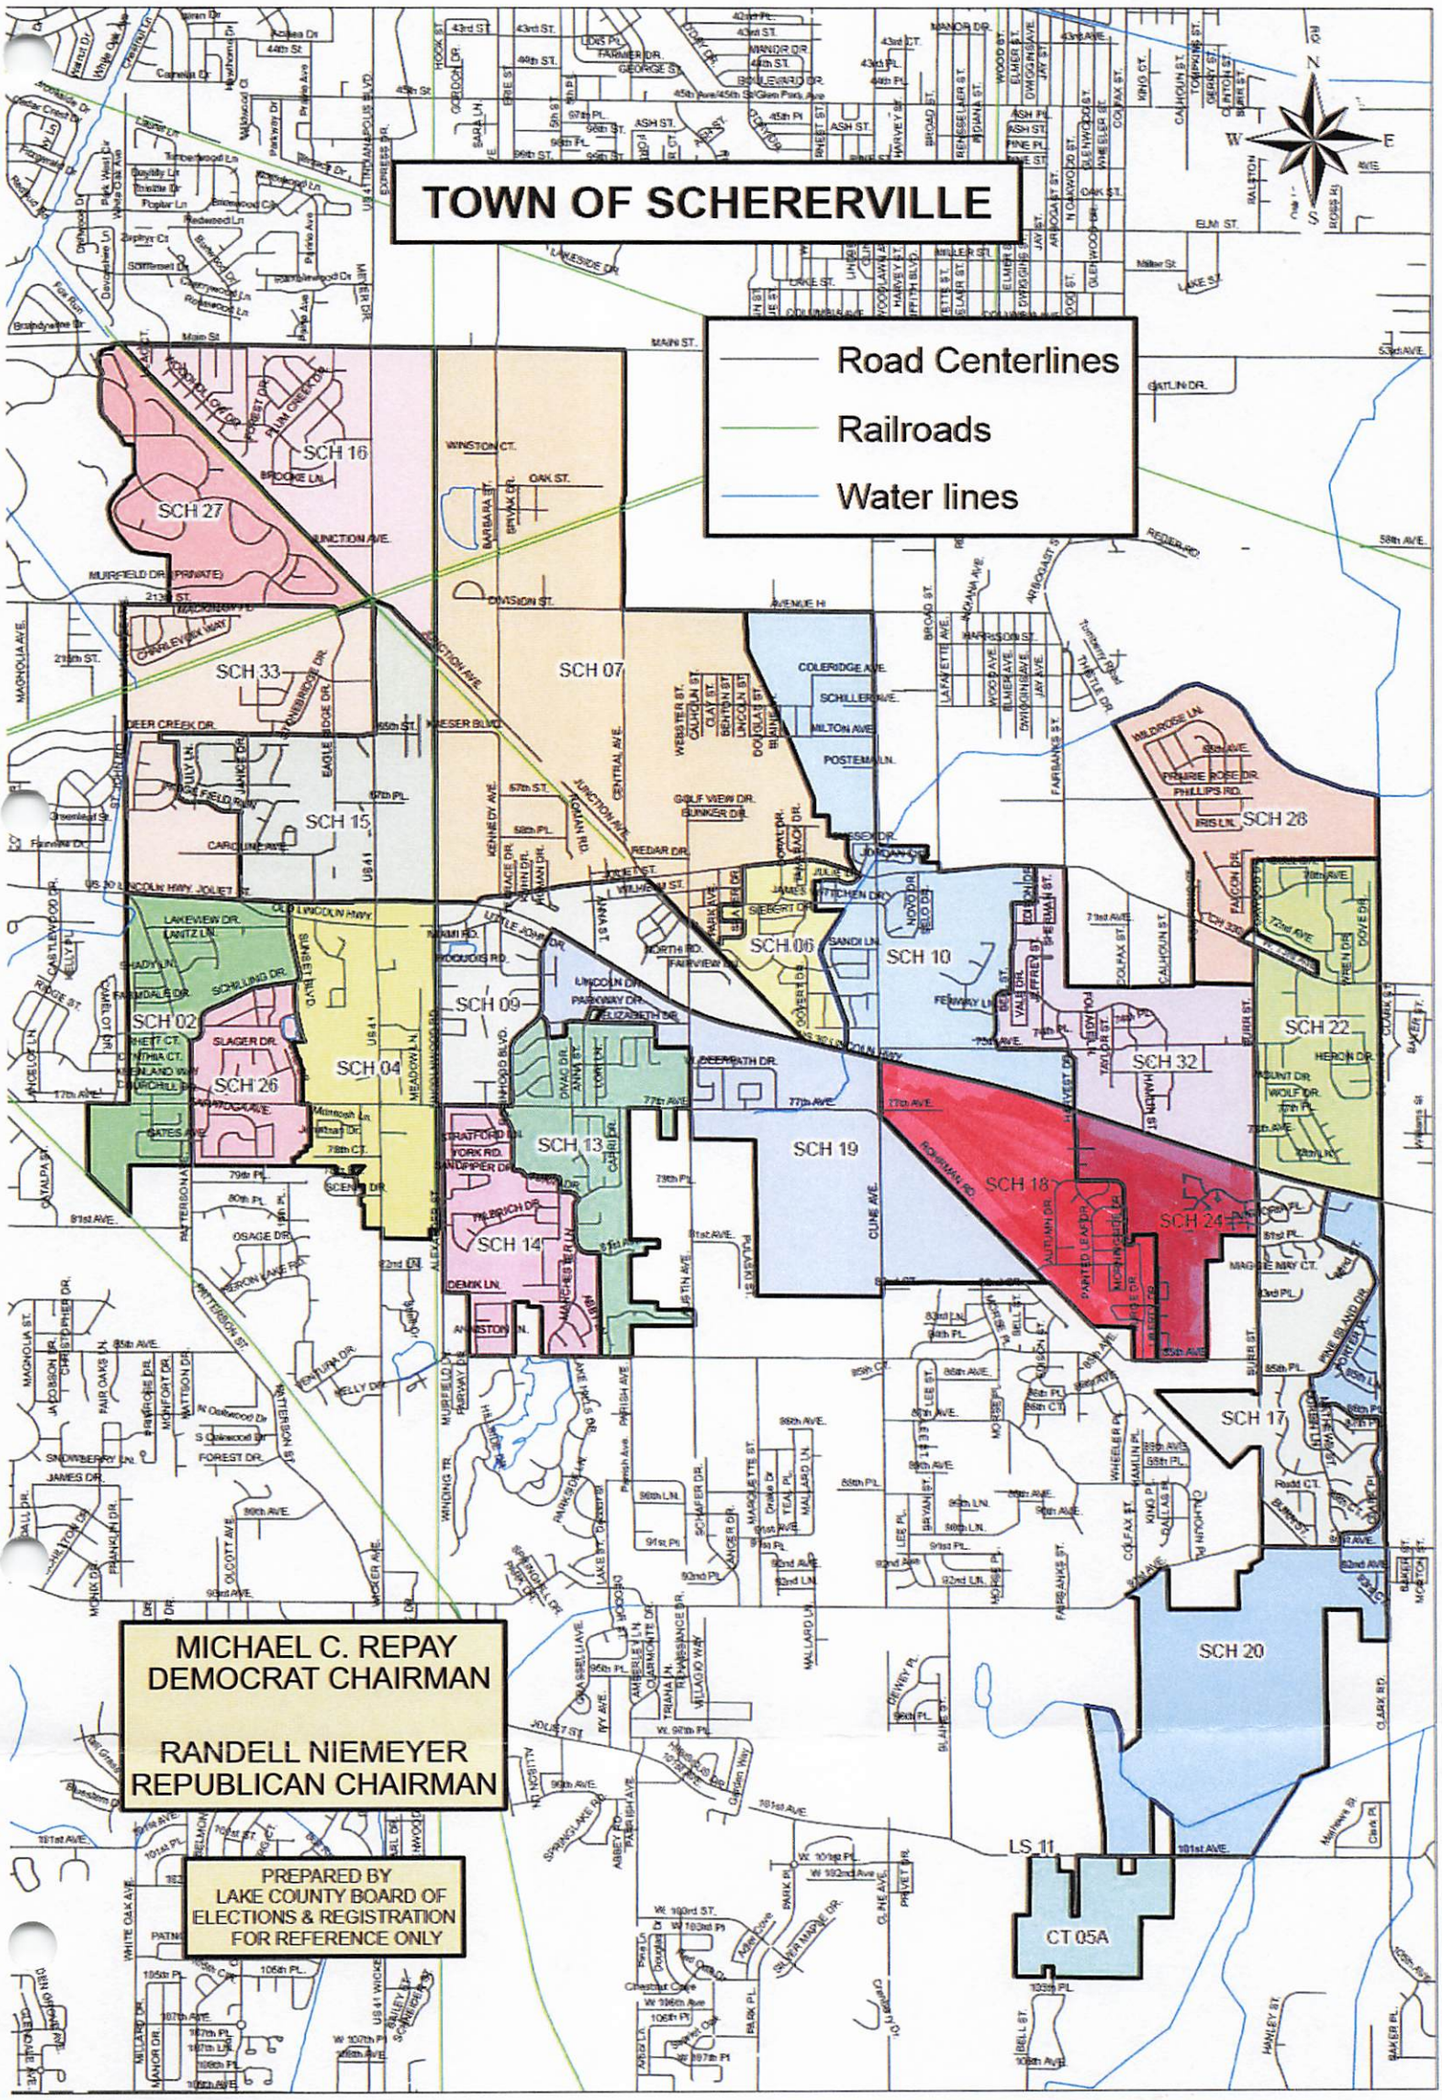

PRECINCT SUMMARY STATEMENT

(IEC-8)

State Form 13332 (R7/7-06)

Indiana Election Commission (IC 3-11-1.5-15) **Name of County** Lake

INSTRUCTIONS: See Indiana Code 3-11-1.5-25 for periods during which precinct boundary changes may NOT take effect.

Indiana Code 3-11-1.5-15 requires that a county include the following items in a proposed precinct establishment order submitted to the Indiana Election Division:

1. A map of each precinct to be established by the proposed order. A county may submit these maps in electronic form.
2. A description of the boundaries of each precinct to be established by the proposed order that identifies any census blocks located entirely within the precinct.
3. An estimated number of voters in each precinct to be established by the proposed order, based on the registration records maintained by the county voter registration office.
4. A statement designating a polling place for the precinct that complies with the polling place accessibility requirements.
5. Any additional information required by rules adopted by the Indiana Election Commission under IC 4-22-2.

General Precinct Information

1. Name Of Proposed Precinct	2. Is this a new precinct?	3. Election Division & STFID Number *(To Be Completed By Election Division)*
SJ-01	☐ Yes ☑ No	

4. District Information

Congressional 1 Indiana Senate 1 Indiana House 15

5. Number Of Active Voters *(IC 3-5-2-1.7)*	6. Number Of Inactive Voters	7. Number Of Registered Voters *(Must Equal Total Of Active And Inactive Voters)*
1545	117	1662

8. Total Number Of Precincts In The County If Submission Is Approved

_____ Voting Precincts _____ Non-Voting Precincts

9. Date Of County Executive's Adopted Order	10. Date Of First Election After Precincts Are Approved
	May 5, 2026

11. Precincts Affected By This Proposed Order *(Complete a Precinct Summary Statement for each precinct. Please note that when changing boundaries of one precinct you will need to complete a separate IEC-8 for any other precinct affected by the change.)*

SJ-01 & SJ-04

12. List Any Attached Documents *(i.e. map 6 of 20 maps, etc.)*

Census Blocks & Map

Does any portion of the newly established precinct split or divide any of the following?	Yes	No
13. School Corporation District Boundary		✓
14. City or Town Boundary		✓
15. City or Town Council District Boundary		✓
16. Census Block Boundary		✓
17. Other *(Please Describe)*		✓

Method of Voting

18. ☐ Optical Scan Ballot Card ☐ Electronic ☑ Combination *(Please Specify)*: MicroVote

19. What is the designated location and address for the polling place for this precinct?

St. John Town Hall 10955 W. 93rd Ave., St. John, IN 46373

***(NOTE:** This designation of a polling place remains in effect until later action by the county executive under state law.)*

20. Does this polling place meet Indiana's polling place accessibility requirements? ☑ Yes ☐ No

Precinct Change Reason

21. Briefly state the reason for the precinct change. *(Attach additional sheet if necessary.)*

Cost Savings

Additional Information

22. Name and Contact Information Of County Election Staff Person Who Prepared This Form:

Jessica Messler messljf@lakecountyin.org

23. Does the county have access to Geographic Information System (GIS)? ☑ Yes ☐ No

Name and Contact Information Of County GIS Staff:

Annette Mellady 219-755-3795

24. Does the county use Census Tiger files? ☐ Yes ☑ No

State Office Use Only

25. Type Of Geographic Files Used by County *(If Known By Staff Of The Indiana Election Division Or Office Of Census Data)*

SJ 01

GEOID20

180890426081000
180890426081004
180890426081005
180890426081006
180890426081007
180890426081008
180890426081009
180890426081010
180890426081011
180890426081012
180890426081018
180890426081019
180890426081027
180890426081028
180890426081029
180890426081030
180890426081031
180890426081032
180890426081033
180890426081034
180890426081035
180890426102012
180890426102013
180890426122032
180890426122038
180890426132000
180890426132002
180890426132019

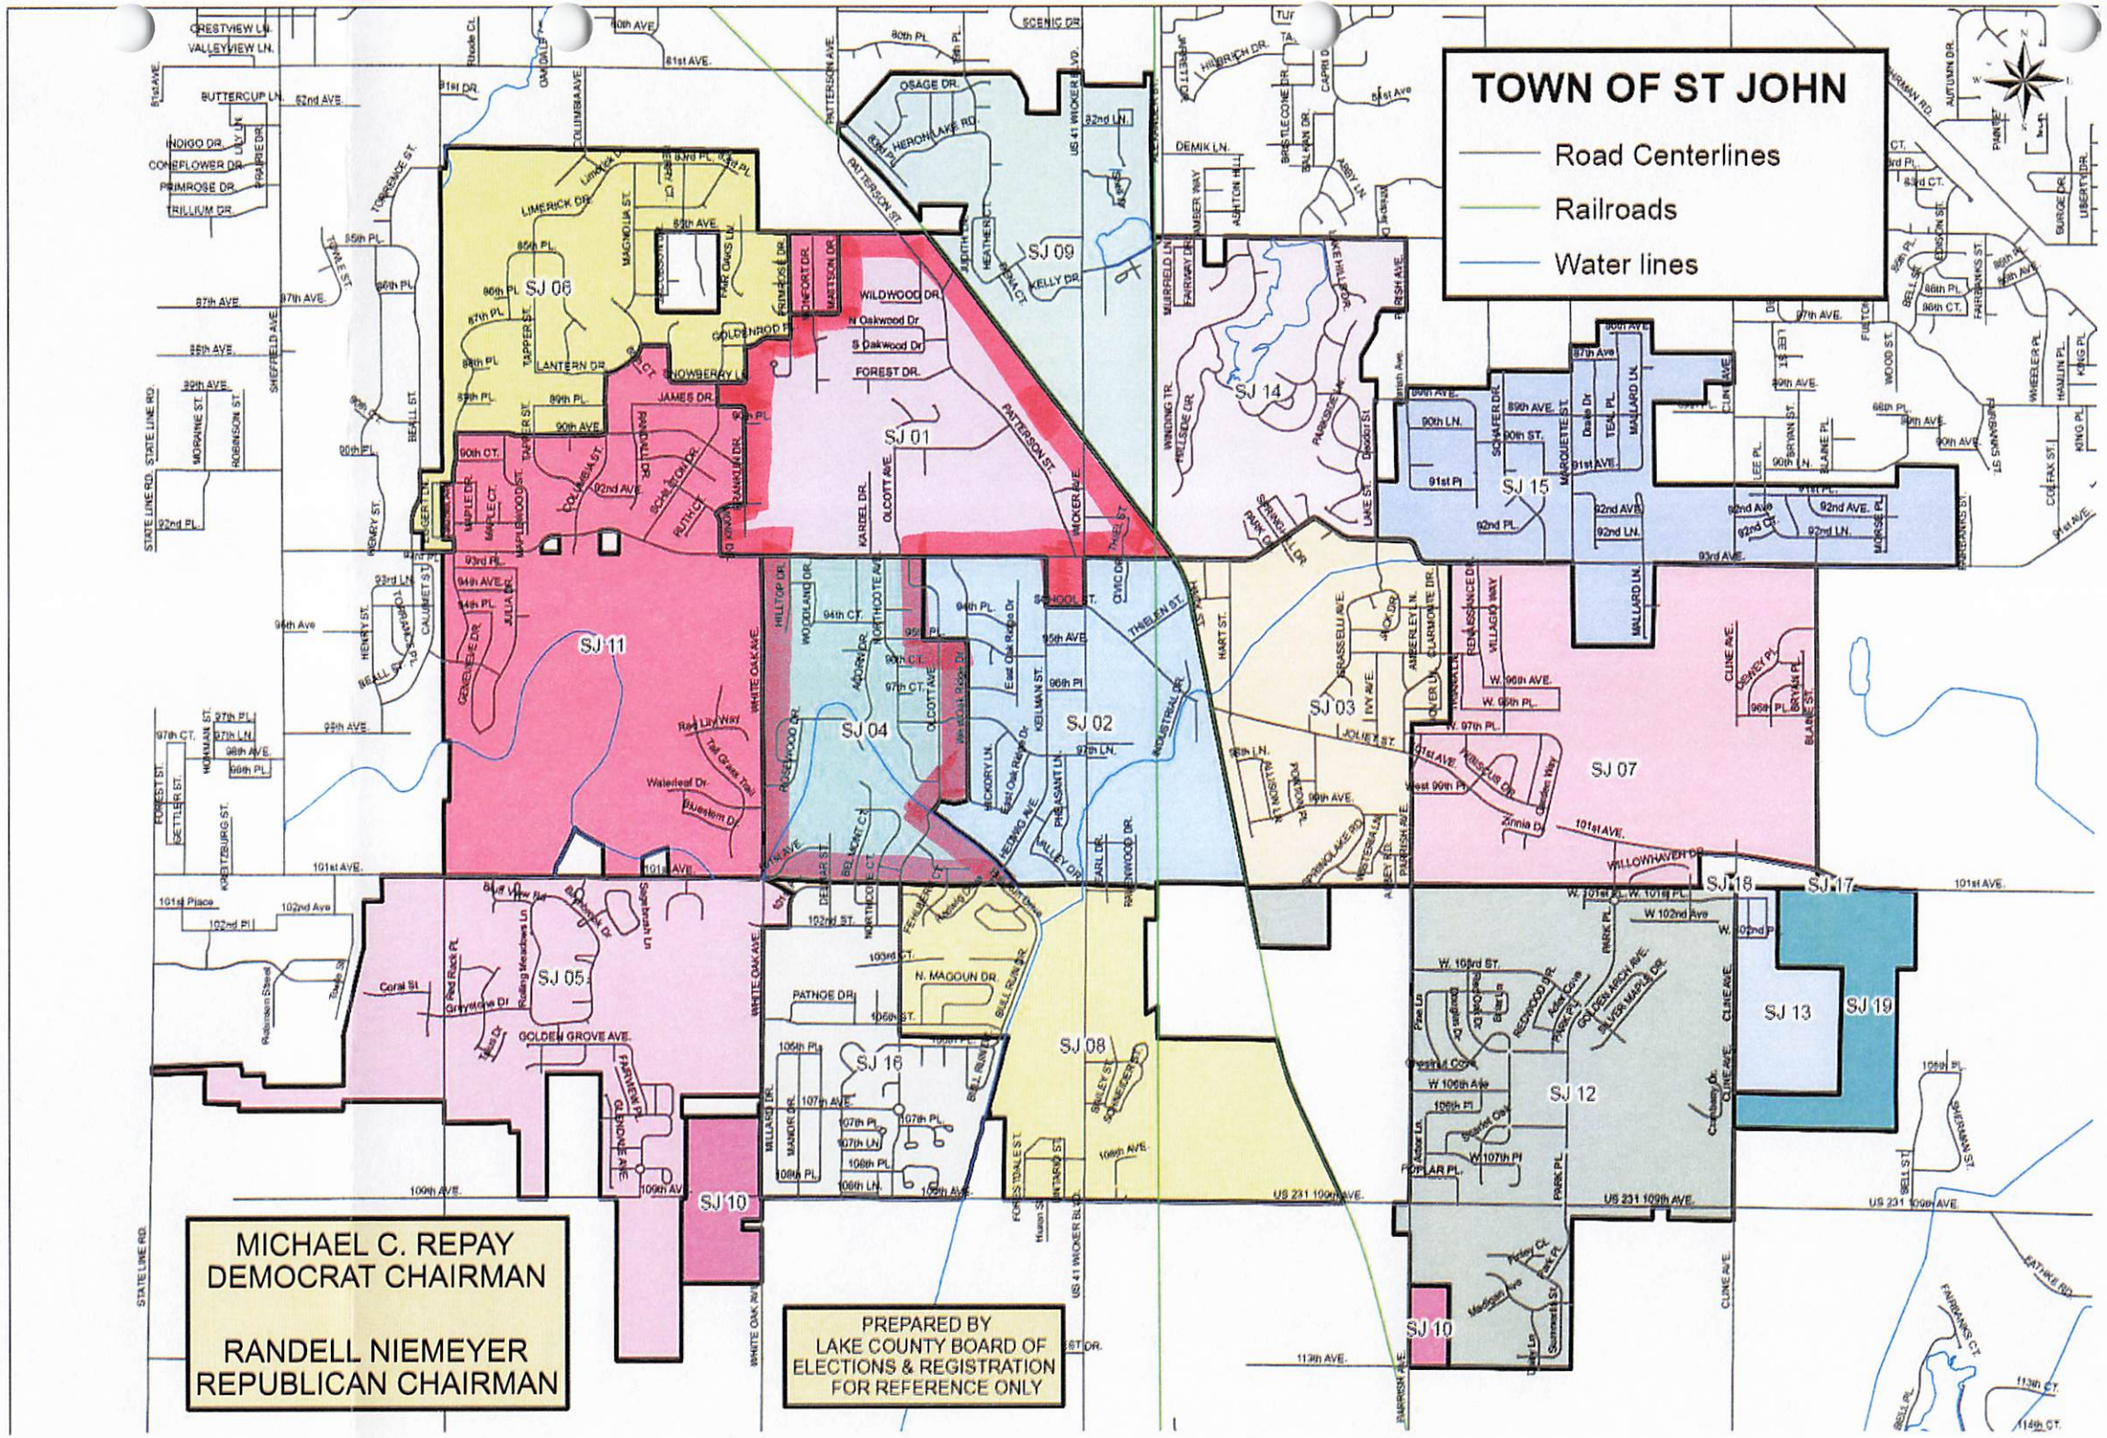

Combine: SJ-01 + SJ-04
Rename: SJ-01

PRECINCT SUMMARY STATEMENT (IEC-8)

State Form 13332 (R7/7-06)
Indiana Election Commission (IC 3-11-1.5-15) **Name of County** Lake

INSTRUCTIONS: See Indiana Code 3-11-1.5-25 for periods during which precinct boundary changes may NOT take effect.
Indiana Code 3-11-1.5-15 requires that a county include the following items in a proposed precinct establishment order submitted to the Indiana Election Division:
1. A map of each precinct to be established by the proposed order. A county may submit these maps in electronic form.
2. A description of the boundaries of each precinct to be established by the proposed order that identifies any census blocks located entirely within the precinct.
3. An estimated number of voters in each precinct to be established by the proposed order, based on the registration records maintained by the county voter registration office.
4. A statement designating a polling place for the precinct that complies with the polling place accessibility requirements.
5. Any additional information required by rules adopted by the Indiana Election Commission under IC 4-22-2.

General Precinct Information

1. Name Of Proposed Precinct	2. Is this a new precinct?	3. Election Division & STFID Number *(To Be Completed By Election Division)*
W-01	☐ Yes ☑ No	

4. District Information
Congressional 1 Indiana Senate 2 Indiana House 1

5. Number Of Active Voters *(IC 3-5-2-1.7)*	6. Number Of Inactive Voters	7. Number Of Registered Voters *(Must Equal Total Of Active And Inactive Voters)*
1659	243	1902

8. Total Number Of Precincts In The County If Submission Is Approved
____ Voting Precincts ____ Non-Voting Precincts

9. Date Of County Executive's Adopted Order	10. Date Of First Election After Precincts Are Approved
	May 5, 2026

11. Precincts Affected By This Proposed Order *(Complete a Precinct Summary Statement for each precinct. Please note that when changing boundaries of one precinct you will need to complete a separate IEC-8 for any other precinct affected by the change.)*
W-01 & W-04

12. List Any Attached Documents *(i.e. map 6 of 20 maps, etc.)*
Census Blocks & Map

Does any portion of the newly established precinct split or divide any of the following?	Yes	No
13. School Corporation District Boundary		✓
14. City or Town Boundary		✓
15. City or Town Council District Boundary	✓	
16. Census Block Boundary		✓
17. Other *(Please Describe)*		✓

Method of Voting

18. ☐ Optical Scan Ballot Card ☐ Electronic ☑ Combination *(Please Specify)*: MicroVote

19. What is the designated location and address for the polling place for this precinct?
American Legion 2003 Indianapolis Blvd., Whiting, IN 46394

***(NOTE:** This designation of a polling place remains in effect until later action by the county executive under state law.)*

20. Does this polling place meet Indiana's polling place accessibility requirements? ☑ Yes ☐ No

Precinct Change Reason

21. Briefly state the reason for the precinct change. *(Attach additional sheet if necessary.)*
Cost Savings

Additional Information

22. Name and Contact Information Of County Election Staff Person Who Prepared This Form:
Jessica Messler messljf@lakecountyin.org

23. Does the county have access to Geographic Information System (GIS)? ☑ Yes ☐ No
Name and Contact Information Of County GIS Staff:
Annette Mellady 219-755-3795

24. Does the county use Census Tiger files? ☐ Yes ☑ No

State Office Use Only

25. Type Of Geographic Files Used by County *(If Known By Staff Of The Indiana Election Division Or Office Of Census Data)*

W 01

GEOID20

180890202001062
180890202002000
180890401001000
180890401001001
180890401001002
180890401001003
180890401001004
180890401001005
180890401001006
180890401001007
180890401001008
180890401001009
180890401001010
180890401001011
180890401001012
180890401001013
180890401002000
180890401002009
180890401002010
180890401002012
180890401002013
180890401002014
180890401002015
180890401002016
180890401002017
180890401002018
180890401002019
180890401002020
180890401002021
180890401002022
180890401002023
180890401002024
180890401002025
180890401002026
180890401002027
180890401002028
180890401002029
180890402001023
180890402001024
180890402001025
180890402001026
180890402002000
180890402002001
180890402002002
180890402002003
180890402002004
180890402002005
180890402002006
180890402002007
180890402002008
180890402002009
180890402002010
180890402002011
180890402002012
180890402002013
180890402002014
180890402002015
180890402002016
180890402002017
180890402002018
180890402002019
180890402002020
180890402002021
180890402002022
180890402002023
180890402003000
180890402003001
180890402003002
180890402003003
180890402003004
180890402003005
180890402003006
180890402003007
180890402003008
180890402003009
180890402003010
180890402003011
180890402003012

Combine: W-01 + W-04
Rename: W-01

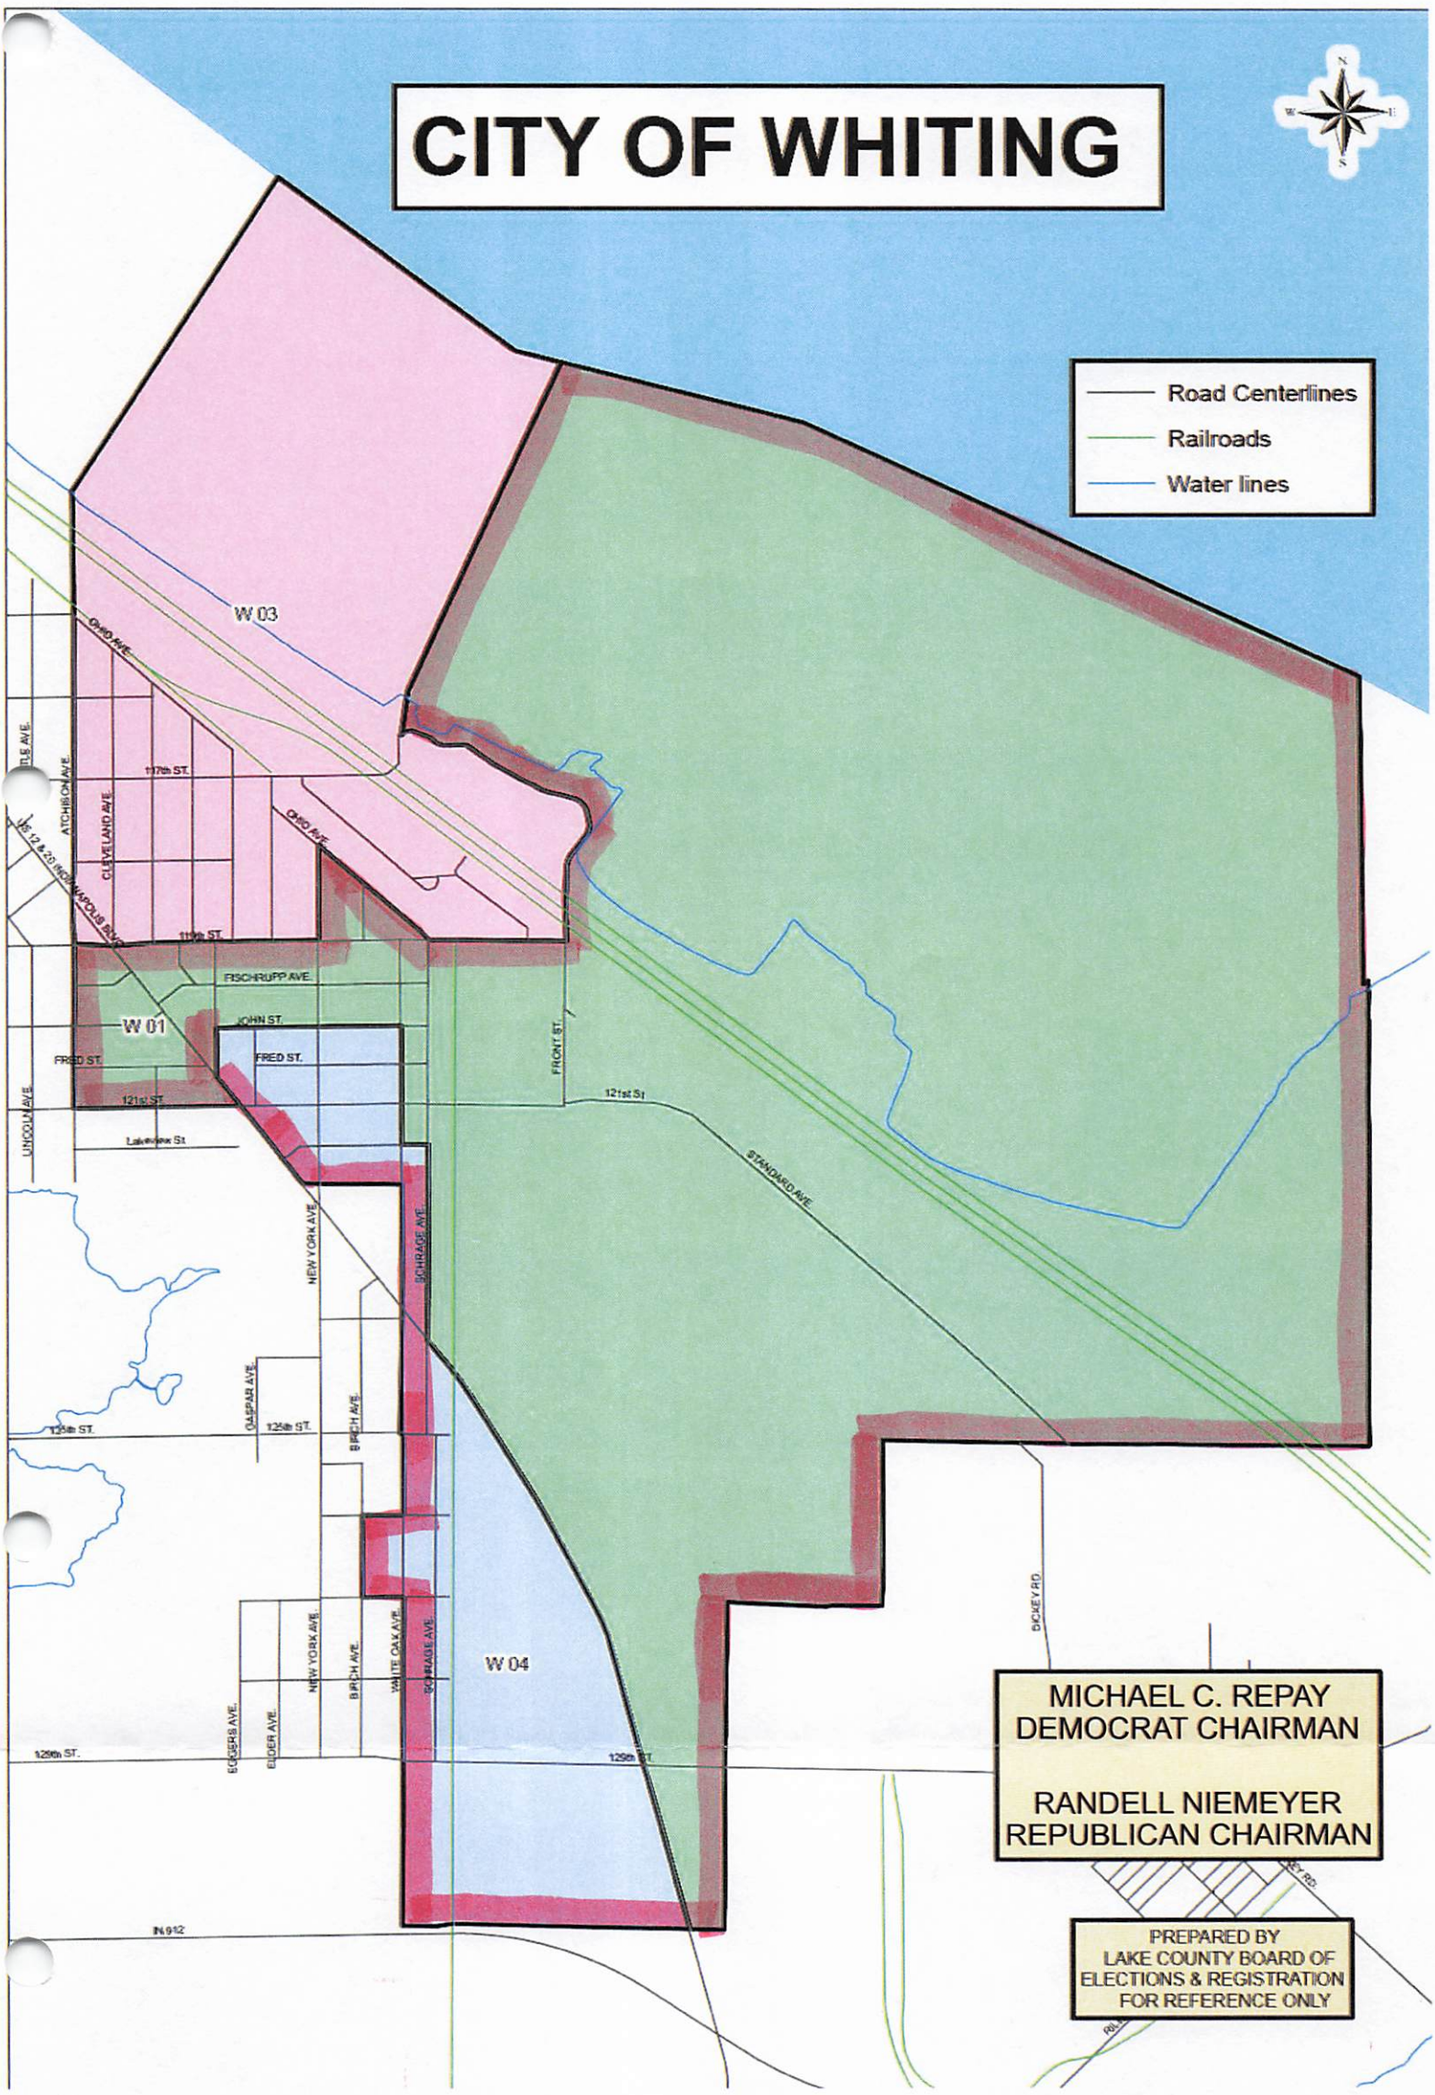

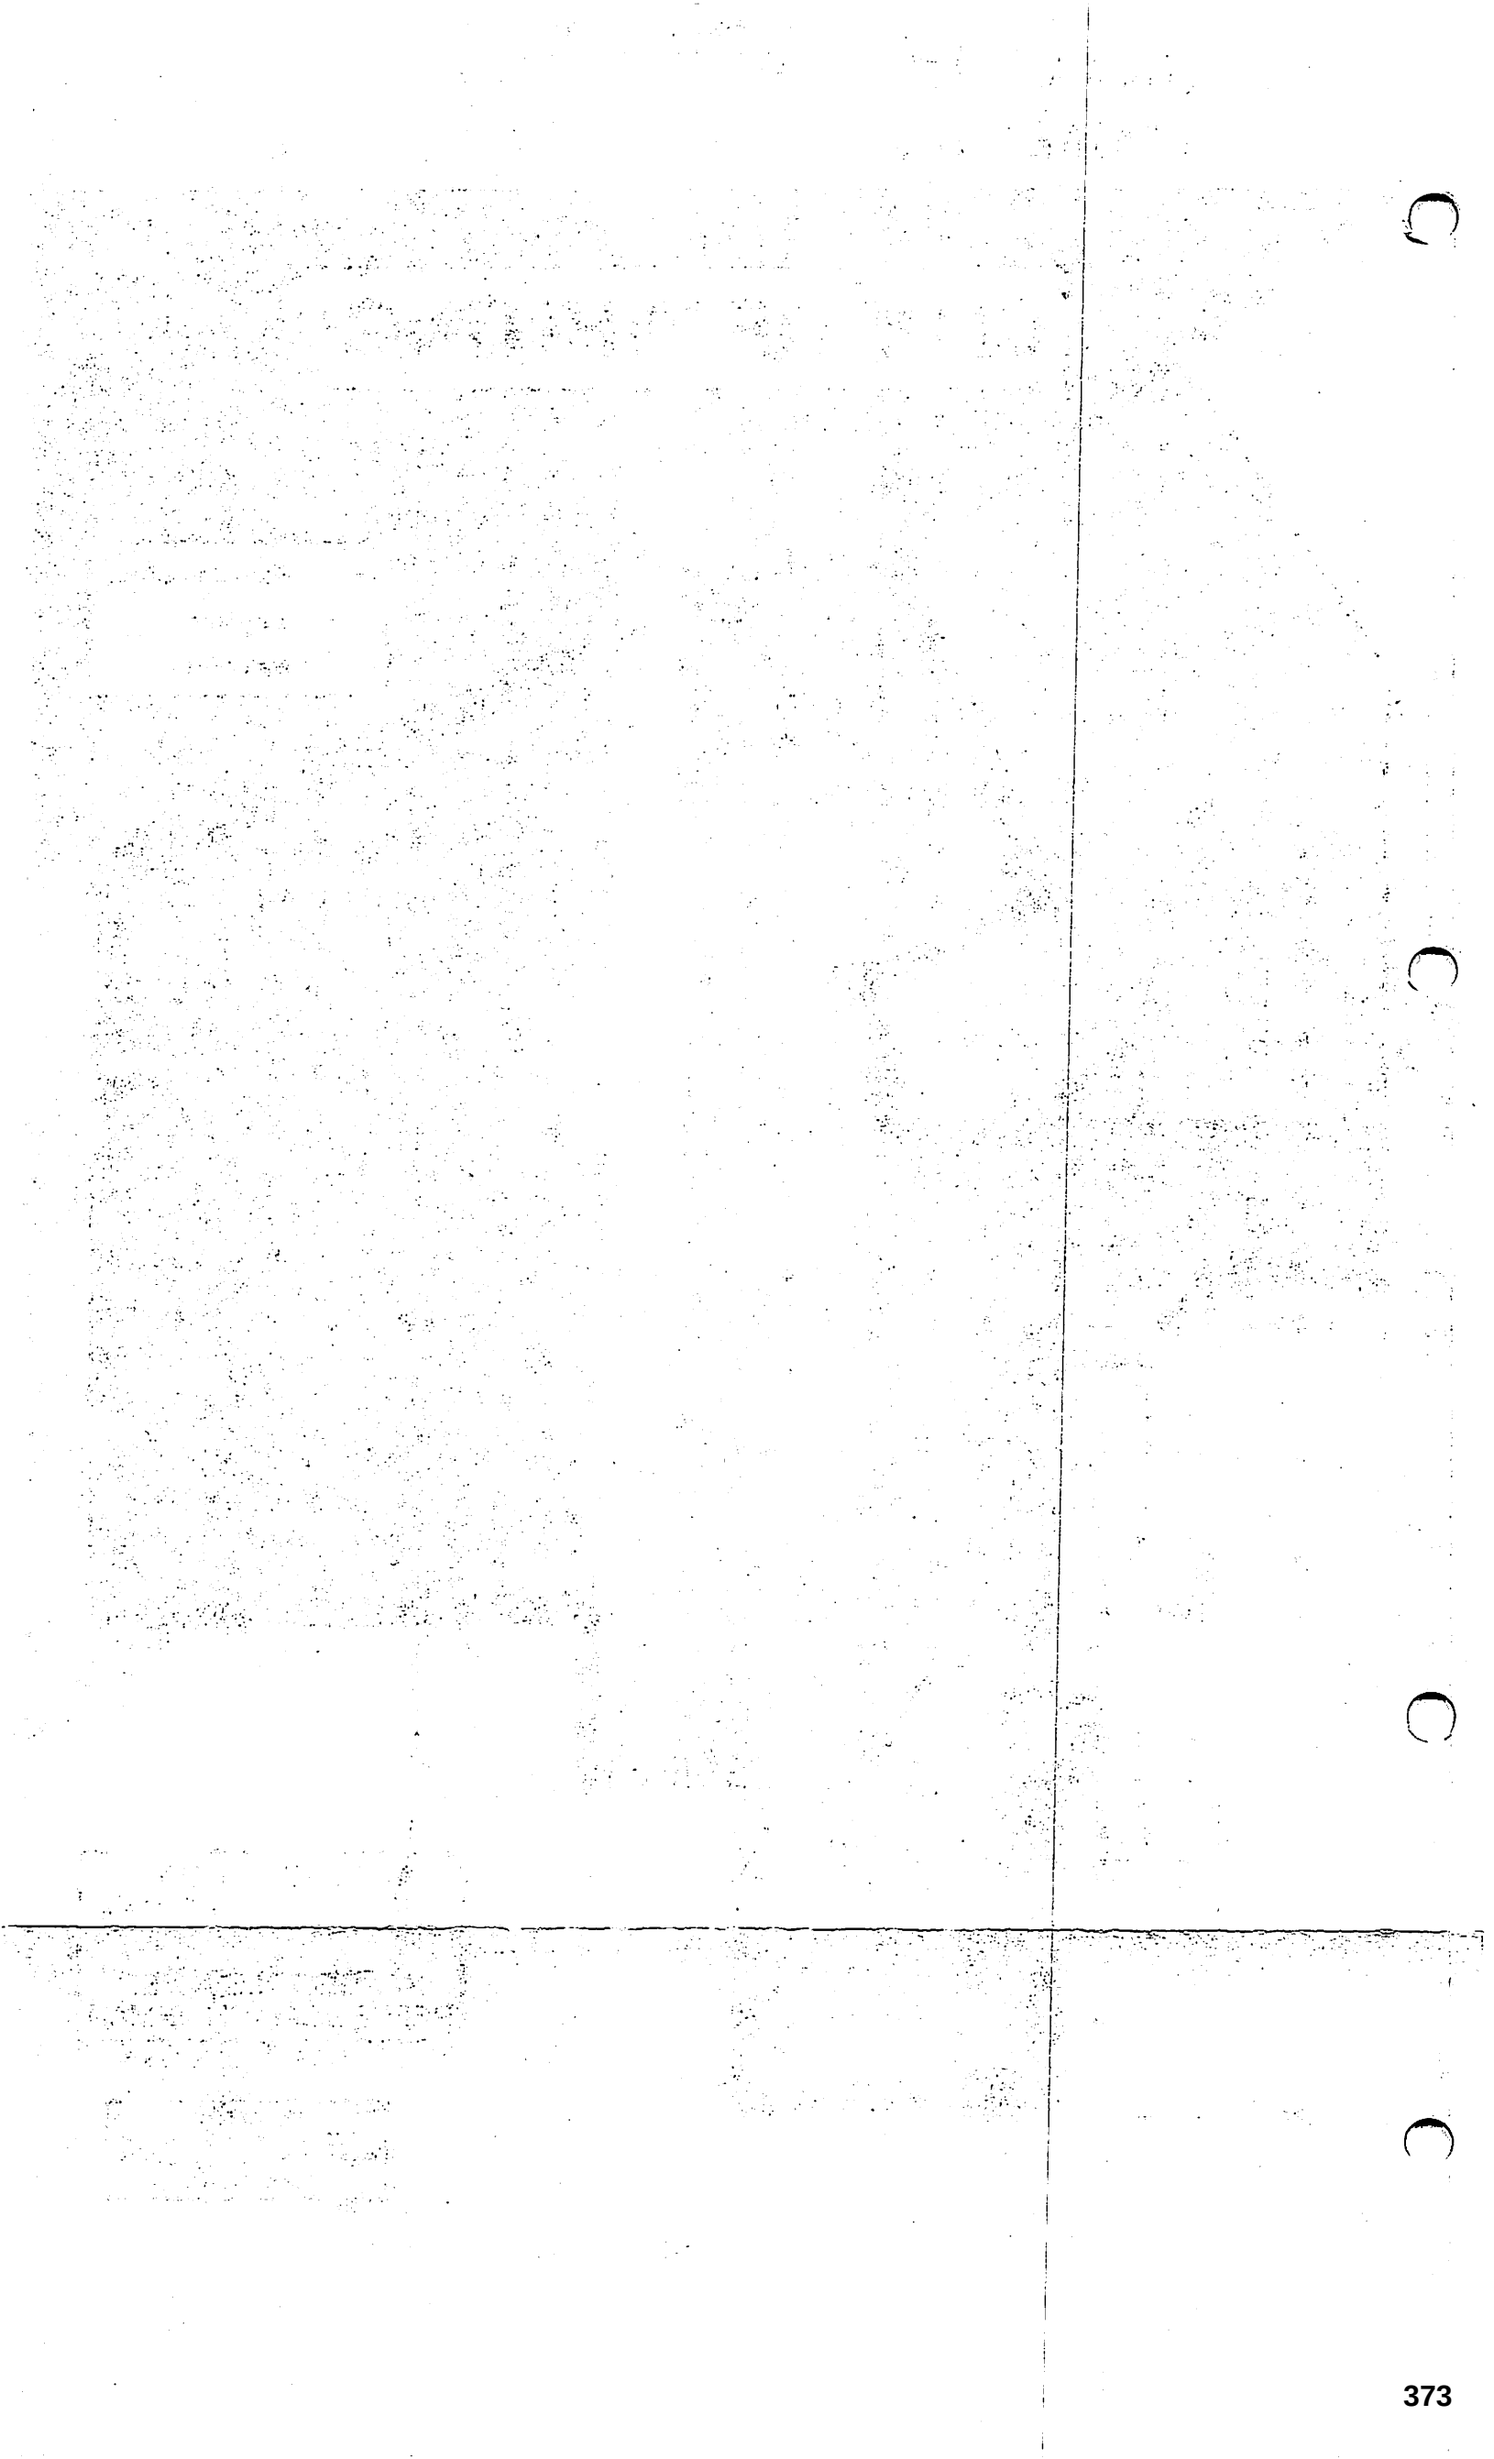

PRECINCT SUMMARY STATEMENT

(IEC-8)

State Form 13332 (R7/7-06)

Indiana Election Commission (IC 3-11-1.5-15) **Name of County** Lake

INSTRUCTIONS: See Indiana Code 3-11-1.5-25 for periods during which precinct boundary changes may **NOT** take effect.

Indiana Code 3-11-1.5-15 requires that a county include the following items in a proposed precinct establishment order submitted to the Indiana Election Division:

1. A map of each precinct to be established by the proposed order. A county may submit these maps in electronic form.
2. A description of the boundaries of each precinct to be established by the proposed order that identifies any census blocks located entirely within the precinct.
3. An estimated number of voters in each precinct to be established by the proposed order, based on the registration records maintained by the county voter registration office.
4. A statement designating a polling place for the precinct that complies with the polling place accessibility requirements.
5. Any additional information required by rules adopted by the Indiana Election Commission under IC 4-22-2.

General Precinct Information

1. Name Of Proposed Precinct	2. Is this a new precinct?	3. Election Division & STFID Number *(To Be Completed By Election Division)*
WT-02	☐ Yes ☑ No	

4. District Information

Congressional 1 Indiana Senate 6 Indiana House 19

5. Number Of Active Voters *(IC 3-5-2-1.7)*	6. Number Of Inactive Voters	7. Number Of Registered Voters *(Must Equal Total Of Active And Inactive Voters)*
1866	155	2021

8. Total Number Of Precincts In The County If Submission Is Approved

_____ Voting Precincts _____ Non-Voting Precincts

9. Date Of County Executive's Adopted Order	10. Date Of First Election After Precincts Are Approved
	May 5, 2026

11. Precincts Affected By This Proposed Order *(Complete a Precinct Summary Statement for each precinct. Please note that when changing boundaries of one precinct you will need to complete a separate IEC-8 for any other precinct affected by the change.)*

WT-02 & WT-05

12. List Any Attached Documents *(i.e. map 6 of 20 maps, etc.)*

Census Blocks & Map

Does any portion of the newly established precinct split or divide any of the following?	Yes	No
13. School Corporation District Boundary		✓
14. City or Town Boundary		✓
15. City or Town Council District Boundary	✓	
16. Census Block Boundary		✓
17. Other *(Please Describe)*		✓

Method of Voting

18. ☐ Optical Scan Ballot Card ☐ Electronic ☑ Combination *(Please Specify)*: MicroVote

19. What is the designated location and address for the polling place for this precinct?

LOFS POA Seasons Lakehouse 1048 Lakeshore Dr., Crown Point, IN 46307

***(NOTE:** This designation of a polling place remains in effect until later action by the county executive under state law.)*

20. Does this polling place meet Indiana's polling place accessibility requirements? ☑ Yes ☐ No

Precinct Change Reason

21. Briefly state the reason for the precinct change. *(Attach additional sheet if necessary.)*

Cost Savings

Additional Information

22. Name and Contact Information Of County Election Staff Person Who Prepared This Form:

Jessica Messler messljf@lakecountyin.org

23. Does the county have access to Geographic Information System (GIS)? ☑ Yes ☐ No

Name and Contact Information Of County GIS Staff:

Annette Mellady 219-755-3795

24. Does the county use Census Tiger files? ☐ Yes ☑ No

State Office Use Only

25. Type Of Geographic Files Used by County *(If Known By Staff Of The Indiana Election Division Or Office Of Census Data)*

WT 02
GEOID20
180890433011001
180890433011002
180890433011003
180890433011004
180890433011005
180890433011010
180890433011011
180890433011012
180890433011013
180890433011014
180890433011015
180890433011016
180890433012002
180890433012009
180890433012010
180890433012011
180890433012012

Combine: WT-02 + WT-05
Rename: WT-02

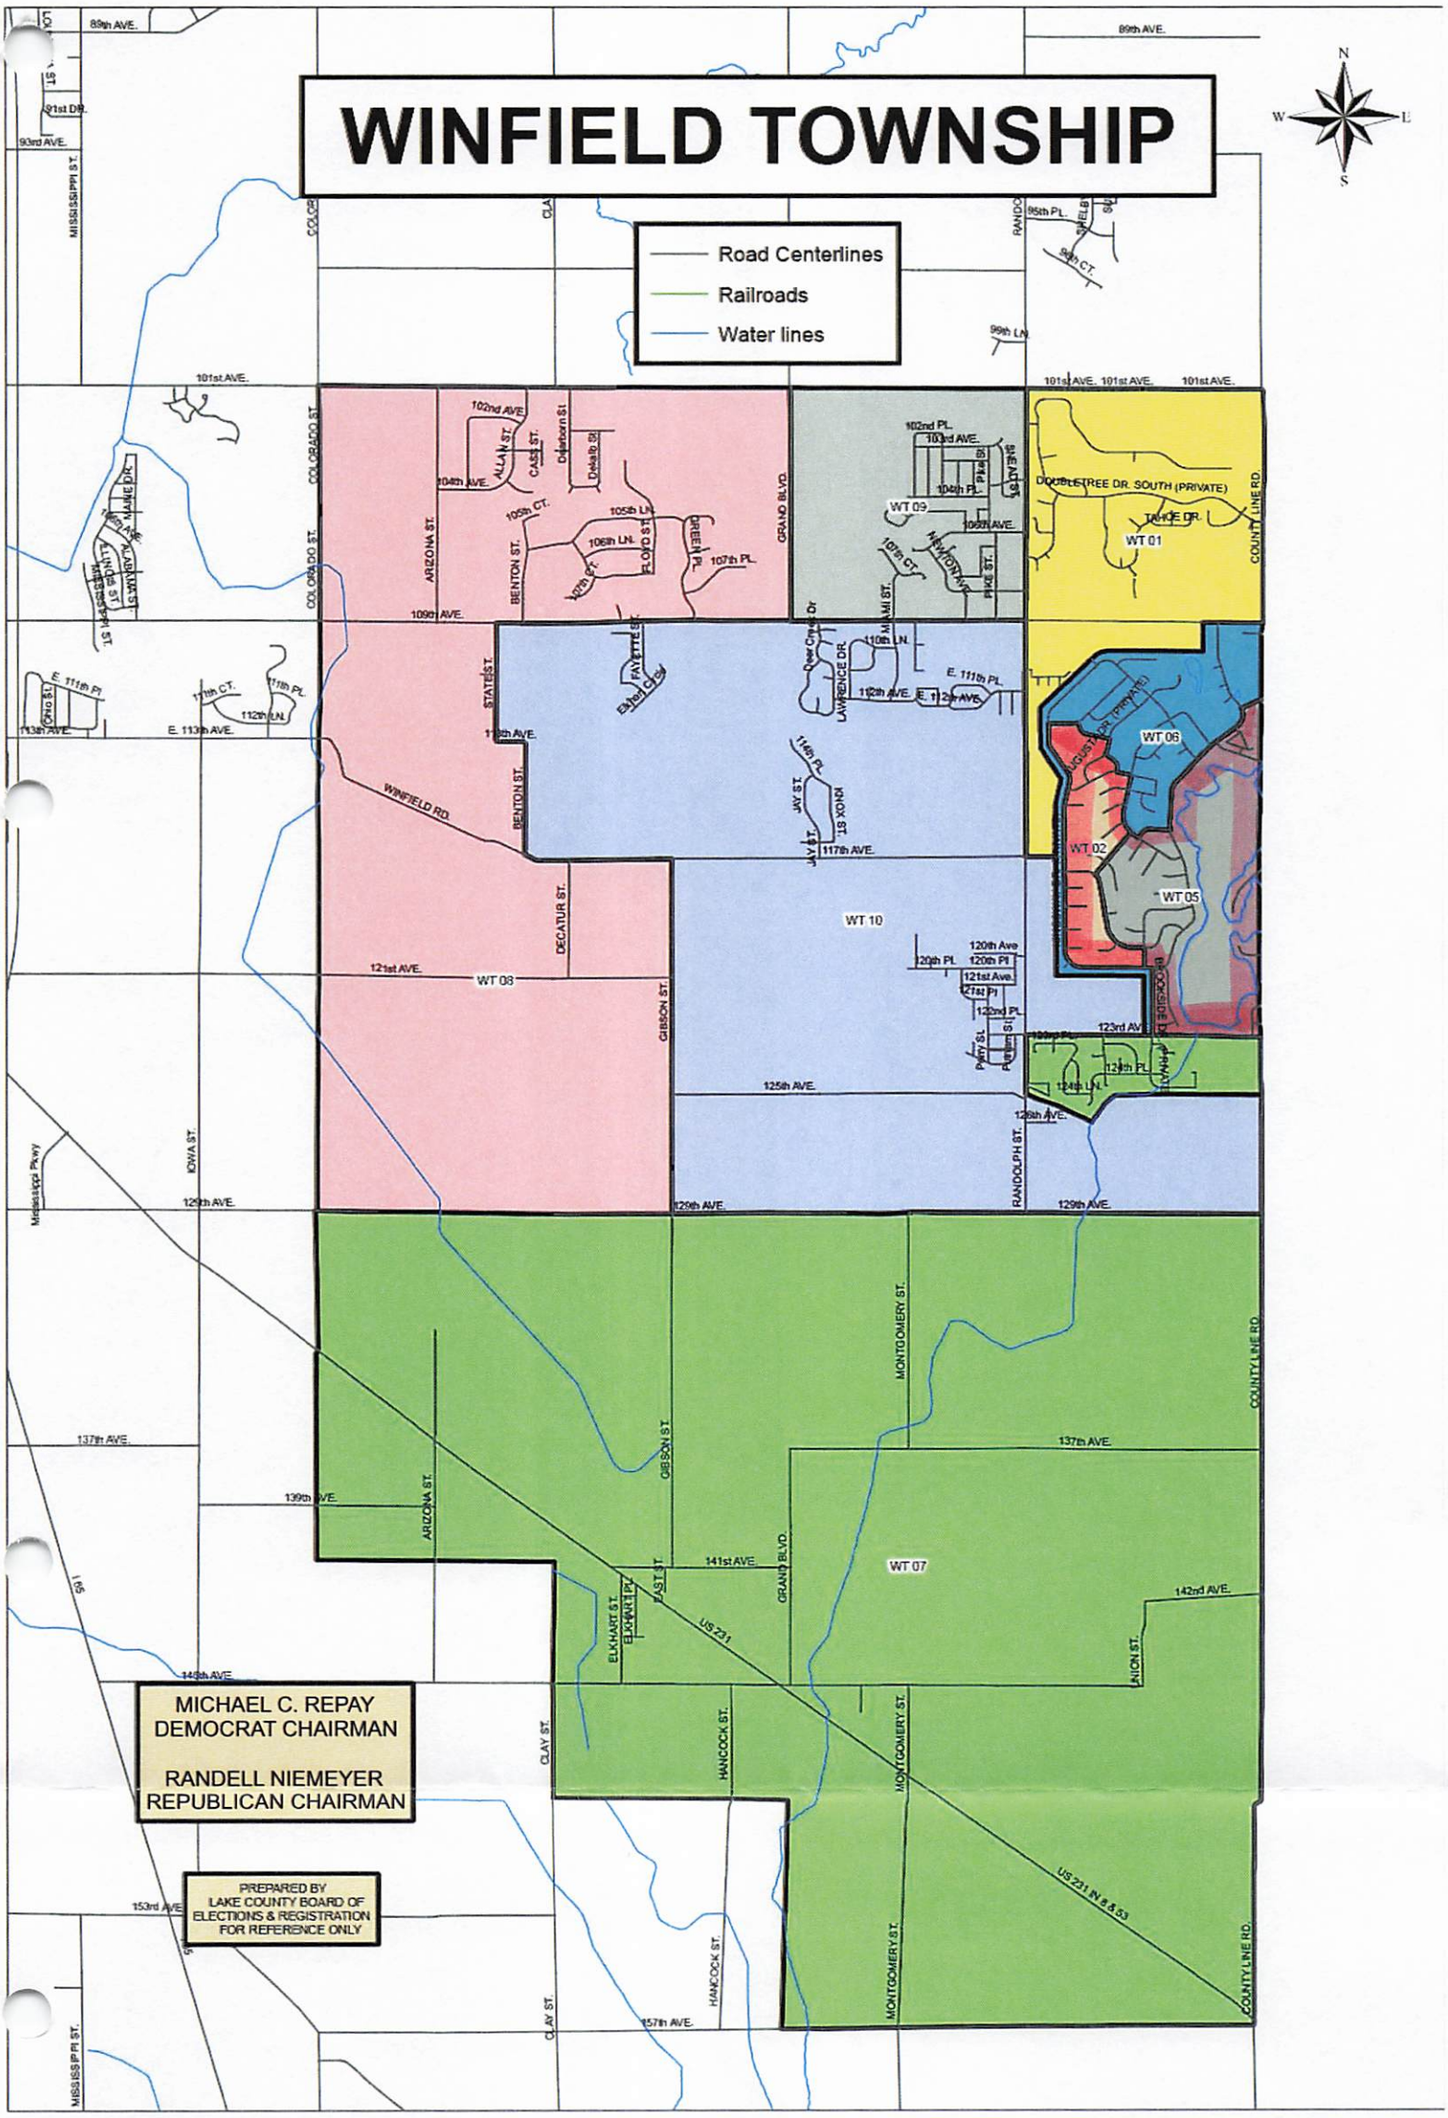

Item Cover Page

BOARD OF ELECTIONS AGENDA ITEM REPORT

DATE:	July 30, 2025
SUBMITTED BY:	Jessica Messler,Elections
ITEM TYPE:	Elections Agenda Item
AGENDA SECTION:	**Old Business**
SUBJECT:	2025 Annexes
SUGGESTED ACTION:	

ATTACHMENTS:
2025 Annexes.pdf

TO	2025 CHANGES	DESCRIPTION	FROM	TO
SCHERERVILLE	ORD #1999	ANNEX	SJT 04	SCH 14
ST JOHN	ORD #1830	ANNEX	HT 02	SJ 10
ST JOHN	ORD #1837	ANNEX	SJT 08	SJ 18

GINA PIMENTEL
RECORDER

STATE OF INDIANA
LAKE COUNTY
RECORDED AS PRESENTED

2024-008386

9:48 AM 2024 Mar 19

TOWN OF SCHERERVILLE, LAKE COUNTY, INDIANA

ORDINANCE NO: 1999

AN ORDINANCE ANNEXING CERTAIN CONTIGUOUS LAND TO THE TOWN OF SCHERERVILLE, LAKE COUNTY, INDIANA, REPEALING TOWN ANNEXATION ORDINANCE NO. 1978, AND ALL MATTERS RELATED THERETO.

WHEREAS, the Town Council of the Town of Schererville, Lake County, Indiana (hereinafter the "Town Council"), has received a Petition for Voluntary Annexation to the Town of Schererville (hereinafter, the "Town"); and

WHEREAS, the Town Council has reviewed the Petition for Annexation to the Town of Schererville for annexation of approximately 10.434 acres of land into the Town; and

WHEREAS, the Town Council seeks to annex certain contiguous territories and property to the Town of Schererville, pursuant to the applicable provisions of I.C. §36-4-3, *et seq.*, as amended from time to time, and more particularly, I.C. §36-4-3-5.1, concerning Voluntary Annexation; and

WHEREAS, the Town Council has deemed it to be necessary and appropriate for the future development of the Town of Schererville that said subject parcels for which annexation is sought be annexed do provide for the continued and coherent planned growth and development of the Town; and

WHEREAS, The Town Council has duly considered said annexation petition and has determined said annexation to be in the best interests of the health, safety, and welfare of the Town of Schererville as the annexation of the subject parcel is necessary for the present and future planned coherent growth and development of the Town; and

WHEREAS, the Town Council has determined that the subject parcel sought to be annexed, well within the prescribed time limits, shall be provided by the Petitioner with governmental and proprietary services by the Town in the same manner as those services are provided to areas within the municipal corporate boundaries that have similar topography, patterns of land use, and population density consistent with applicable federal, state, and local laws, procedures, and planning criteria; and

WHEREAS, the Town Council of the Town of Schererville, Lake County, Indiana, has established a Fiscal Plan by its approval of Town Council Resolution No. 2024-1, evidencing a definite policy showing:

1. The cost estimate of planned services to the subject parcel to be annexed.
2. The methods of financing the planned services.
3. The plan for the organization and extension of the services.

FILED

MAR 19 2024

PEGGY HOLINGA KATONA
LAKE COUNTY AUDITOR

F:\DATA\Schererville\0782\Ordinance\B. Lantz Annexation Ordinance 2024.doc

4. The furnishing of services of a non-capital nature, including police protection, fire protection, and street and road maintenance to the territory within one (1) year from the effective date of the annexation, which service shall be in a manner equivalent in standard and scope to those non-capital services provided to areas within the Town of Schererville; and

5. The furnishing of services of a capital nature, including street construction, street lighting, sewer facilities, water facilities, and stormwater drainage facilities, which will be provided by the Petitioner to the annexed territory within three (3) years after the effective date of annexation in the same or similar manner as those services are provided to areas within the municipal corporate boundaries of the Town; and

WHEREAS, the Town Council has been informed and advised that Town Annexation Ordinance No. 1978, purporting to annex the subject parcel herein, shall properly be repealed and replaced by this Annexation Ordinance and documentation for correction of legal description and proceedings addressing the proper parcel to be amended, which the Town Council is hereby addressing.

NOW, THEREFORE, BE IT ORDAINED BY THE TOWN COUNCIL OF THE TOWN OF SCHERERVILLE, LAKE COUNTY, INDIANA, AS FOLLOWS:

SECTION ONE: That the subject parcel(s) described on attached Exhibit "A" hereto which are deemed contiguous to the Town of Schererville, Lake County, Indiana, be, and the same hereby are annexed to, and made part of, the Town of Schererville, Lake County, Indiana.

SECTION TWO: That this Annexation Ordinance shall become final thirty (30) days after adoption, filing, recordation, and publication thereof, and the effective date of the annexation shall be in conformance with applicable law.

SECTION THREE: That the subject parcel(s), as set forth on attached Exhibit "A" hereto shall be annexed with an R-1 Residential Zoning District Classification for the subject property.

SECTION FOUR: That the parcel of real estate brought to be annexed will be assigned to Ward 4 as a voting district in the Town of Schererville, Lake County, Indiana, pursuant to the applicable provisions of I.C. §36-4-3-4(g), as amended.

SECTION FIVE: That the Clerk-Treasurer of the Town is hereby directed to cause this Ordinance to be published one (1) time, within thirty (30) days from the date of the adoption of this Ordinance, in conformance with applicable law, as amended from time to time.

SECTION SIX: That all existing Town Code Sections and Town Annexation Ordinance No. 1978, or parts thereof, in conflict with the provisions of this Ordinance, are hereby deemed null, void, and of no legal effect, and are specifically repealed.

SECTION SEVEN: If any section, clause, provision, or portion of this Ordinance shall be held to be invalid or unconstitutional by any Court of competent jurisdiction, such decision shall not affect any other section, clause, provision, or portion of this Ordinance.

SECTION EIGHT: That Town Annexation Ordinance No. 1978 is hereby repealed due to correction of the legal description of the subject parcel(s) herein. Further, this Ordinance shall take effect, and be in full force and effect, from and after its passage and adoption by the Town Council of the Town of Schererville, Lake County, Indiana, and publication in conformance with applicable law, subject expressly upon the condition's precedent set forth herein, the Petitioner Commitments in the Petition, approved Fiscal Plan, and this Ordinance, as well as in the Petition for Voluntary Annexation upon which this Ordinance adoption is premised.

ALL OF WHICH IS PASSED AND ADOPTED THIS 14 DAY OF February, 2024, BY THE TOWN COUNCIL OF THE TOWN OF SCHERERVILLE, LAKE COUNTY, INDIANA.

TOWN OF SCHERERVILLE, LAKE COUNTY, INDIANA, TOWN COUNCIL

Thomas J. Schmitt, President

Rob Guetzloff, Vice-President

Kevin Connelly, Councilmember

Robin Arvanitis, Councilmember

Caleb S. Johnson, Councilmember

ATTEST:

MICHAEL A. TROXELL, IAMC, CMC, CPFIM, CMO
Clerk Treasurer

TOWN OF SCHERERVILLE SEAL LAKE COUNTY, INDIANA

"Exhibit A"

DESCRIPTION: Part of the SE 1/4 of Section 21, Township 35 North, Range 9 West of the 2nd P.M. in Lake County, Indiana, and part of Lot 1, Jarrett's Southern View, recorded in Plat Book 112, page 10, in the Office of the Recorder of said County described as follows: Commencing at the Southwest corner of said Lot 1; thence North 00°33'02" West, along the West line of said Lot 1, 858.33 feet to the point of beginning; thence continuing along said West line and the West line of Parcel 1 described in Special Warranty Deed to Brian Lantz, as recorded as Document No. 2021-065973, in the Office of the Recorder of said County, North 00°33'02" West, 423.50 feet to the North line of said Parcel 1; thence South 89°09'30" East, along the North line of Parcel 1 and Parcel 2 of said Document No. 2021-065973, 574.64 feet to the East line of said Parcel 2; thence South 00°33'02" East, along said East line and the East line of said Lot 1, 991.00 feet to the South line of said Lot 1; thence North 89°11'23" West, along said South line and Westerly projection thereof, 302.32 feet; thence North 00°33'02" West, 298.75 feet; thence North 89°11'48" West, 147.55 feet; thence North 00°33'02" West, 269.11 feet; thence North 89°11'48" West, 124.76 feet to the point of beginning, containing 10.434 acres, more or less.

ANNEXATION EXHIBIT

DESCRIPTION: Part of the SE 1/4 of Section 21, Township 35 North, Range 9 West of the 2nd P.M. in Lake County, Indiana, and part of Lot 1, Jarrett's Southern View, recorded in Plat Book 112, page 10, in the Office of the Recorder of said County described as follows: Commencing at the Southwest corner of said Lot 1; thence North 00°33'02" West, along the West line of said Lot 1, 858.33 feet to the point of beginning; thence continuing along said West line and the West line of Parcel 1 described in Special Warranty Deed to Brian Lantz, as recorded as Document No. 2021-065973, in the Office of the Recorder of said County, North 00°33'02" West, 423.50 feet to the North line of said Parcel 1; thence South 89°09'30" East, along the North line of Parcel 1 and Parcel 2 of said Document No. 2021-065973, 574.64 feet to the East line of said Parcel 2; thence South 00°33'02" East, along said East line and the East line of said Lot 1, 991.00 feet to the South line of said Lot 1; thence North 89°11'23" West, along said South line and Westerly projection thereof, 302.32 feet; thence North 00°33'02" West, 298.75 feet; thence North 89°11'48" West, 147.55 feet; thence North 00°33'02" West, 269.11 feet; thence North 89°11'48" West, 124.76 feet to the point of beginning, containing 10.434 acres, more or less.

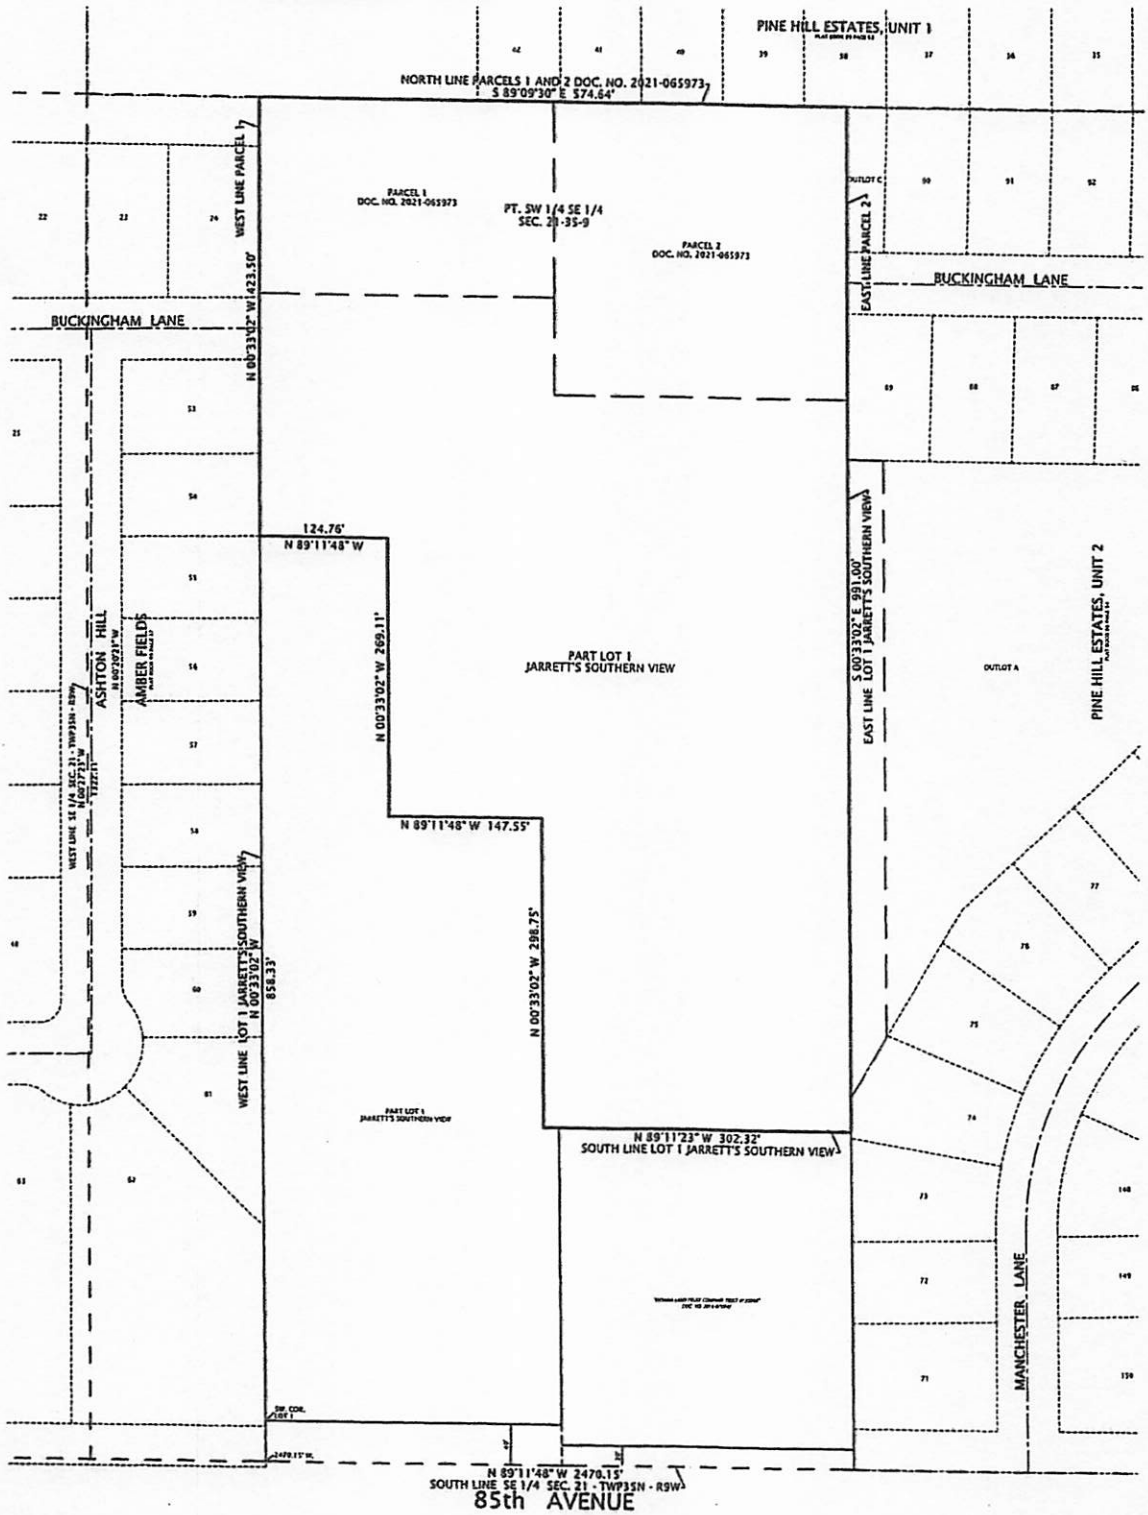

DVG TEAM INC
1155 Troutwine Road
Crown Point, IN 46307
P: (219) 662-7710
F: (219) 662-2740
www.dvgteam.com

DATE:	REVISIONS AND NOTES:

ANNEXATION EXHIBIT
10304 W. 85TH AVENUE
SCHERERVILLE, IN 46375
PART OF SE 1/4 SEC.21 - TWP35N - R9W

N

0' 40' 80'

SCALE: 1" = 80'

HOMES BY BRIAN

© COPYRIGHT DVG TEAM, INC

F:\SECTION FOLDERS\SECTION 21\21-35-9 \S21-2332 - Lantz Annex Description .dwg	
FB/PG	FILE NO. S21-2332
DRAWN BY KAK	DATE 12/15/21
SECTION 21-35-9	COUNTY, STATE LAKE, IN
JOB NO. S21-2332	

KEVIN A. KRULL REGISTERED No. 20100075 STATE OF INDIANA LAND SURVEYOR

State of Indiana) SS:
County of Lake)

Crown Point, Indiana December 15, 2021

This is to certify that I have drawn the above described Annexation Exhibit according to the official records.

Kevin A. Krull, Reg. Land Surveyor No. 20100075

Explanations: All dimensions are given in feet and decimal parts thereof. No dimensions should be assumed by scale measurement upon the plat.

NOTE - This drawing and plat is not intended to be represented as a retracement or original boundary survey, a route survey, or a surveyor location report as defined in 865 IAC 1-12.

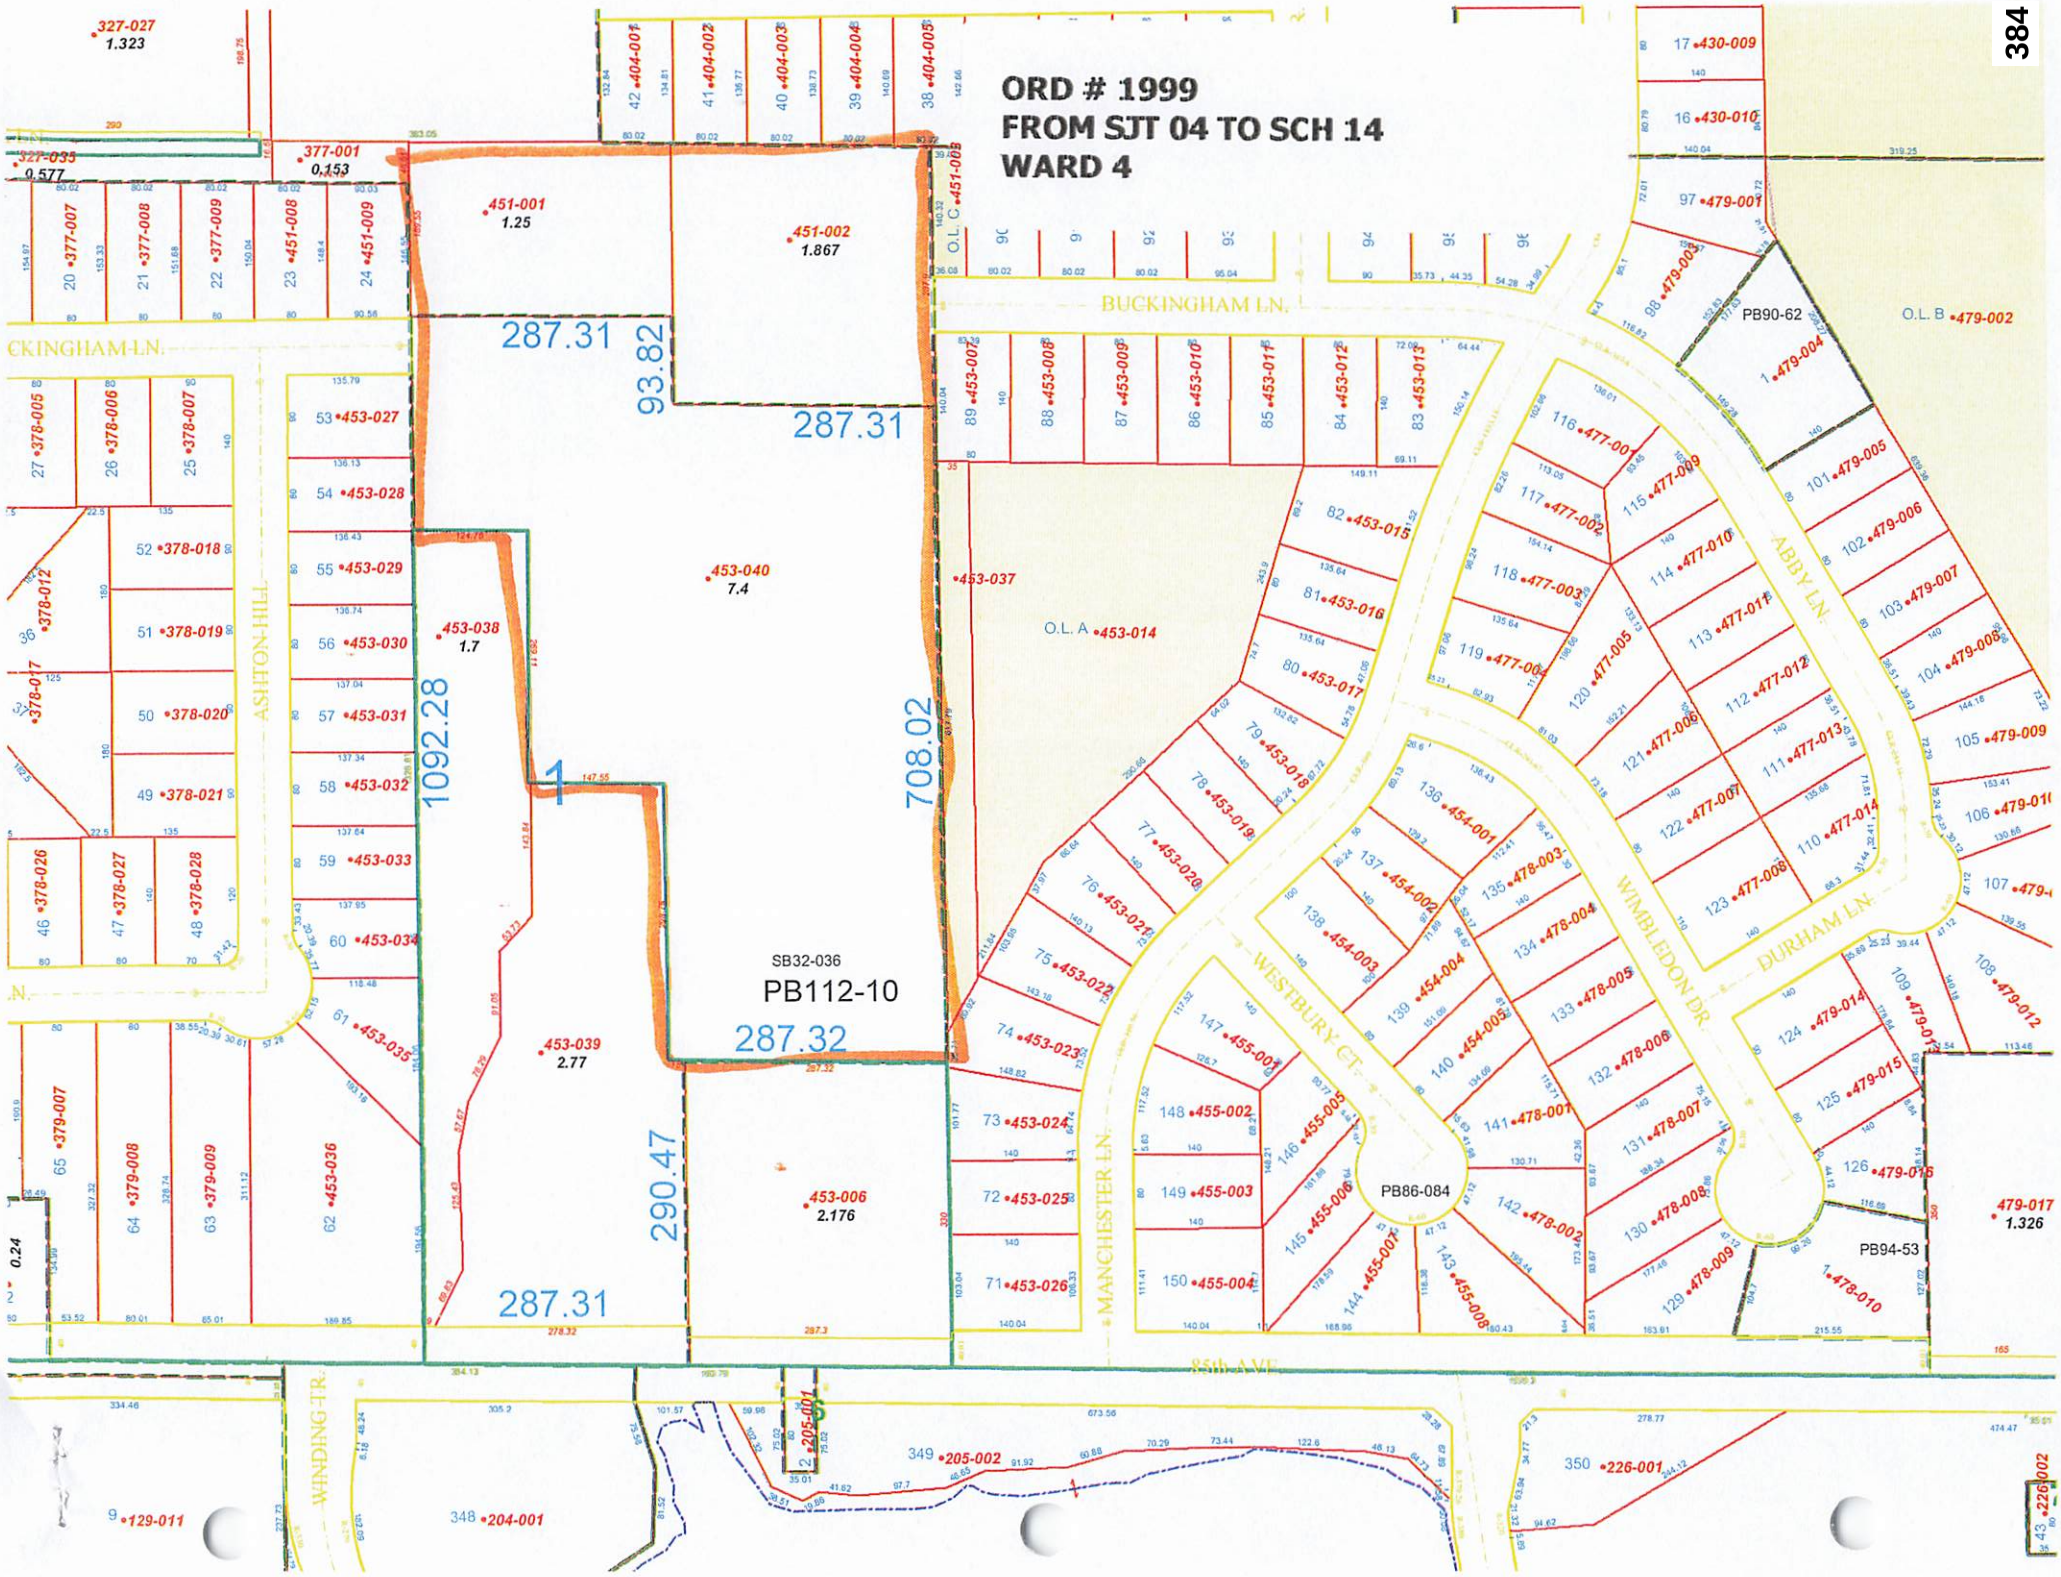
ORD # 1999
FROM SJT 04 TO SCH 14
WARD 4
SB32-036
PB112-10
PB90-62
PB86-084
PB94-53
287.31
93.82
287.31
1092.28
708.02
287.32
290.47
287.31
BUCKINGHAM LN.
ASHTON HILL
ABBY LN.
WIMBLEDON DR.
DURHAM LN.
WESTBURY CT.
MANCHESTER LN.
WINDING TR.
O.L. A
O.L. B
O.L. C

PRECINCT SUMMARY STATEMENT

(IEC-8)

State Form 13332 (R7/7-06)

Indiana Election Commission (IC 3-11-1.5-15) **Name of County** Lake

INSTRUCTIONS: See Indiana Code 3-11-1.5-25 for periods during which precinct boundary changes may **NOT** take effect.

Indiana Code 3-11-1.5-15 requires that a county include the following items in a proposed precinct establishment order submitted to the Indiana Election Division:

1. A map of each precinct to be established by the proposed order. A county may submit these maps in electronic form.
2. A description of the boundaries of each precinct to be established by the proposed order that identifies any census blocks located entirely within the precinct.
3. An estimated number of voters in each precinct to be established by the proposed order, based on the registration records maintained by the county voter registration office.
4. A statement designating a polling place for the precinct that complies with the polling place accessibility requirements.
5. Any additional information required by rules adopted by the Indiana Election Commission under IC 4-22-2.

General Precinct Information

1. Name Of Proposed Precinct	2. **Is this a new precinct?**	3. Election Division & STFID Number *(To Be Completed By Election Division)*	
STST04	☐ Yes ☒ No		

4. District Information

Congressional 1 Indiana Senate 1 Indiana House 15

5. Number Of Active Voters *(IC 3-5-2-1.7)*	6. Number Of Inactive Voters	7. Number Of Registered Voters *(Must Equal Total Of Active And Inactive Voters)*
954	28	982

8. Total Number Of Precincts In The County If Submission Is Approved 356 Voting Precincts 6 Non-Voting Precincts

9. Date Of County Executive's Adopted Order	10. Date Of First Election After Precincts Are Approved
	May 5, 2026

11. Precincts Affected By This Proposed Order *(Complete a Precinct Summary Statement for each precinct. Please note that when changing boundaries of one precinct you will need to complete a separate IEC-8 for any other precinct affected by the change.)*

Sch 14

12. List Any Attached Documents *(i.e. map 6 of 20 maps, etc.)*

maps, census Blocks, Annex # 1999

Does any portion of the newly established precinct split or divide any of the following?	Yes	No
13. School Corporation District Boundary		X
14. City or Town Boundary		X
15. City or Town Council District Boundary		X
16. Census Block Boundary	X	
17. Other *(Please Describe)*		X

Method of Voting

18. ☐ Optical Scan Ballot Card ☐ Electronic ☒ Combination *(Please Specify)*: Microvote

19. What is the designated location and address for the polling place for this precinct?

Lake Hill Fire Department
9105 W. 85th Ave
Schererville, IN 46375

***(NOTE:** This designation of a polling place remains in effect until later action by the county executive under state law.)*

20. Does this polling place meet Indiana's polling place accessibility requirements? ☒ Yes ☐ No

Precinct Change Reason

21. Briefly state the reason for the precinct change. *(Attach additional sheet if necessary.)*

Annexation to meet Boundary

Additional Information

22. Name and Contact Information Of County Election Staff Person Who Prepared This Form:

Brenda Weatherspoon
Annette Mellady 219-755-3795

23. Does the county have access to Geographic Information System (GIS)? ☒ Yes ☐ No

Name and Contact Information Of County GIS Staff:

24. Does the county use Census Tiger files? ☐ Yes ☒ No

State Office Use Only

25. Type Of Geographic Files Used by County *(If Known By Staff Of The Indiana Election Division Or Office Of Census Data)*

SJT 04

GEOID20

180890426071005
180890426073013
180890426073014
180890426074003
180890426074006
180890426074007
180890426074009
180890426074010
180890426101004
180890426101007
180890426101008
180890426101017
180890426101022
180890426101023 *
180890426101025 *
180890426101026
180890426101035
180890426101036
180890426101044
180890426101045
180890426101047
180890426102006
180890426102014
180890426102016
180890426111000
180890426111001
180890426111002
180890426111006
180890426111009
180890426111020

PRECINCT SUMMARY STATEMENT

State Form 13332 (R7/7-06)
Indiana Election Commission (IC 3-11-1.5-15)

(IEC-8)

Name of County: Lake

INSTRUCTIONS: See Indiana Code 3-11-1.5-25 for periods during which precinct boundary changes may NOT take effect.

Indiana Code 3-11-1.5-15 requires that a county include the following items in a proposed precinct establishment order submitted to the Indiana Election Division:

1. A map of each precinct to be established by the proposed order. A county may submit these maps in electronic form.
2. A description of the boundaries of each precinct to be established by the proposed order that identifies any census blocks located entirely within the precinct.
3. An estimated number of voters in each precinct to be established by the proposed order, based on the registration records maintained by the county voter registration office.
4. A statement designating a polling place for the precinct that complies with the polling place accessibility requirements.
5. Any additional information required by rules adopted by the Indiana Election Commission under IC 4-22-2.

General Precinct Information

1. Name Of Proposed Precinct: SCH 14

2. Is this a new precinct? ☐ Yes ☒ No

3. Election Division & STFID Number *(To Be Completed By Election Division)*:

4. District Information
Congressional: 1 Indiana Senate: 1 Indiana House: 15

5. Number Of Active Voters *(IC 3-5-2-1.7)*: 1,269

6. Number Of Inactive Voters: 39

7. Number Of Registered Voters *(Must Equal Total Of Active And Inactive Voters)*: 1,308

8. Total Number Of Precincts In The County If Submission Is Approved: 356 Voting Precincts; 6 Non-Voting Precincts

9. Date Of County Executive's Adopted Order:

10. Date Of First Election After Precincts Are Approved: May 5, 2026

11. Precincts Affected By This Proposed Order *(Complete a Precinct Summary Statement for each precinct. Please note that when changing boundaries of one precinct you will need to complete a separate IEC-8 for any other precinct affected by the change.)*
SJT 04

12. List Any Attached Documents *(i.e. map 6 of 20 maps, etc.)*
maps, Census Blocks Annex # 1999

Does any portion of the newly established precinct split or divide any of the following?	Yes	No
13. School Corporation District Boundary		X
14. City or Town Boundary		X
15. City or Town Council District Boundary		X
16. Census Block Boundary	X	
17. Other *(Please Describe)*		X

Method of Voting

18. ☐ Optical Scan Ballot Card ☐ Electronic ☒ Combination *(Please Specify)*: Microvote

19. What is the designated location and address for the polling place for this precinct?
St. George Helenic Orthodox Church
528 W 107th Ave
Schererville, IN 46375
(NOTE: This designation of a polling place remains in effect until later action by the county executive under state law.)

20. Does this polling place meet Indiana's polling place accessibility requirements? ☒ Yes ☐ No

Precinct Change Reason

21. Briefly state the reason for the precinct change. *(Attach additional sheet if necessary.)*
Annexation

Additional Information

22. Name and Contact Information Of County Election Staff Person Who Prepared This Form:
Brenda Weatherspoon
Annette Mellady 219-755-3795

23. Does the county have access to Geographic Information System (GIS)? ☒ Yes ☐ No
Name and Contact Information Of County GIS Staff:

24. Does the county use Census Tiger files? ☐ Yes ☒ No

State Office Use Only

25. Type Of Geographic Files Used by County *(If Known By Staff Of The Indiana Election Division Or Office Of Census Data)*

SCH 14
GEOID20

180890426101023 *
180890426101025 *
180890426101014
180890426101015
180890426101016
180890426101020
180890426101021
180890426101024
180890426101027
180890426101028
180890426101029
180890426101030
180890426101031
180890426101032
180890426101033
180890426101034
180890426101042

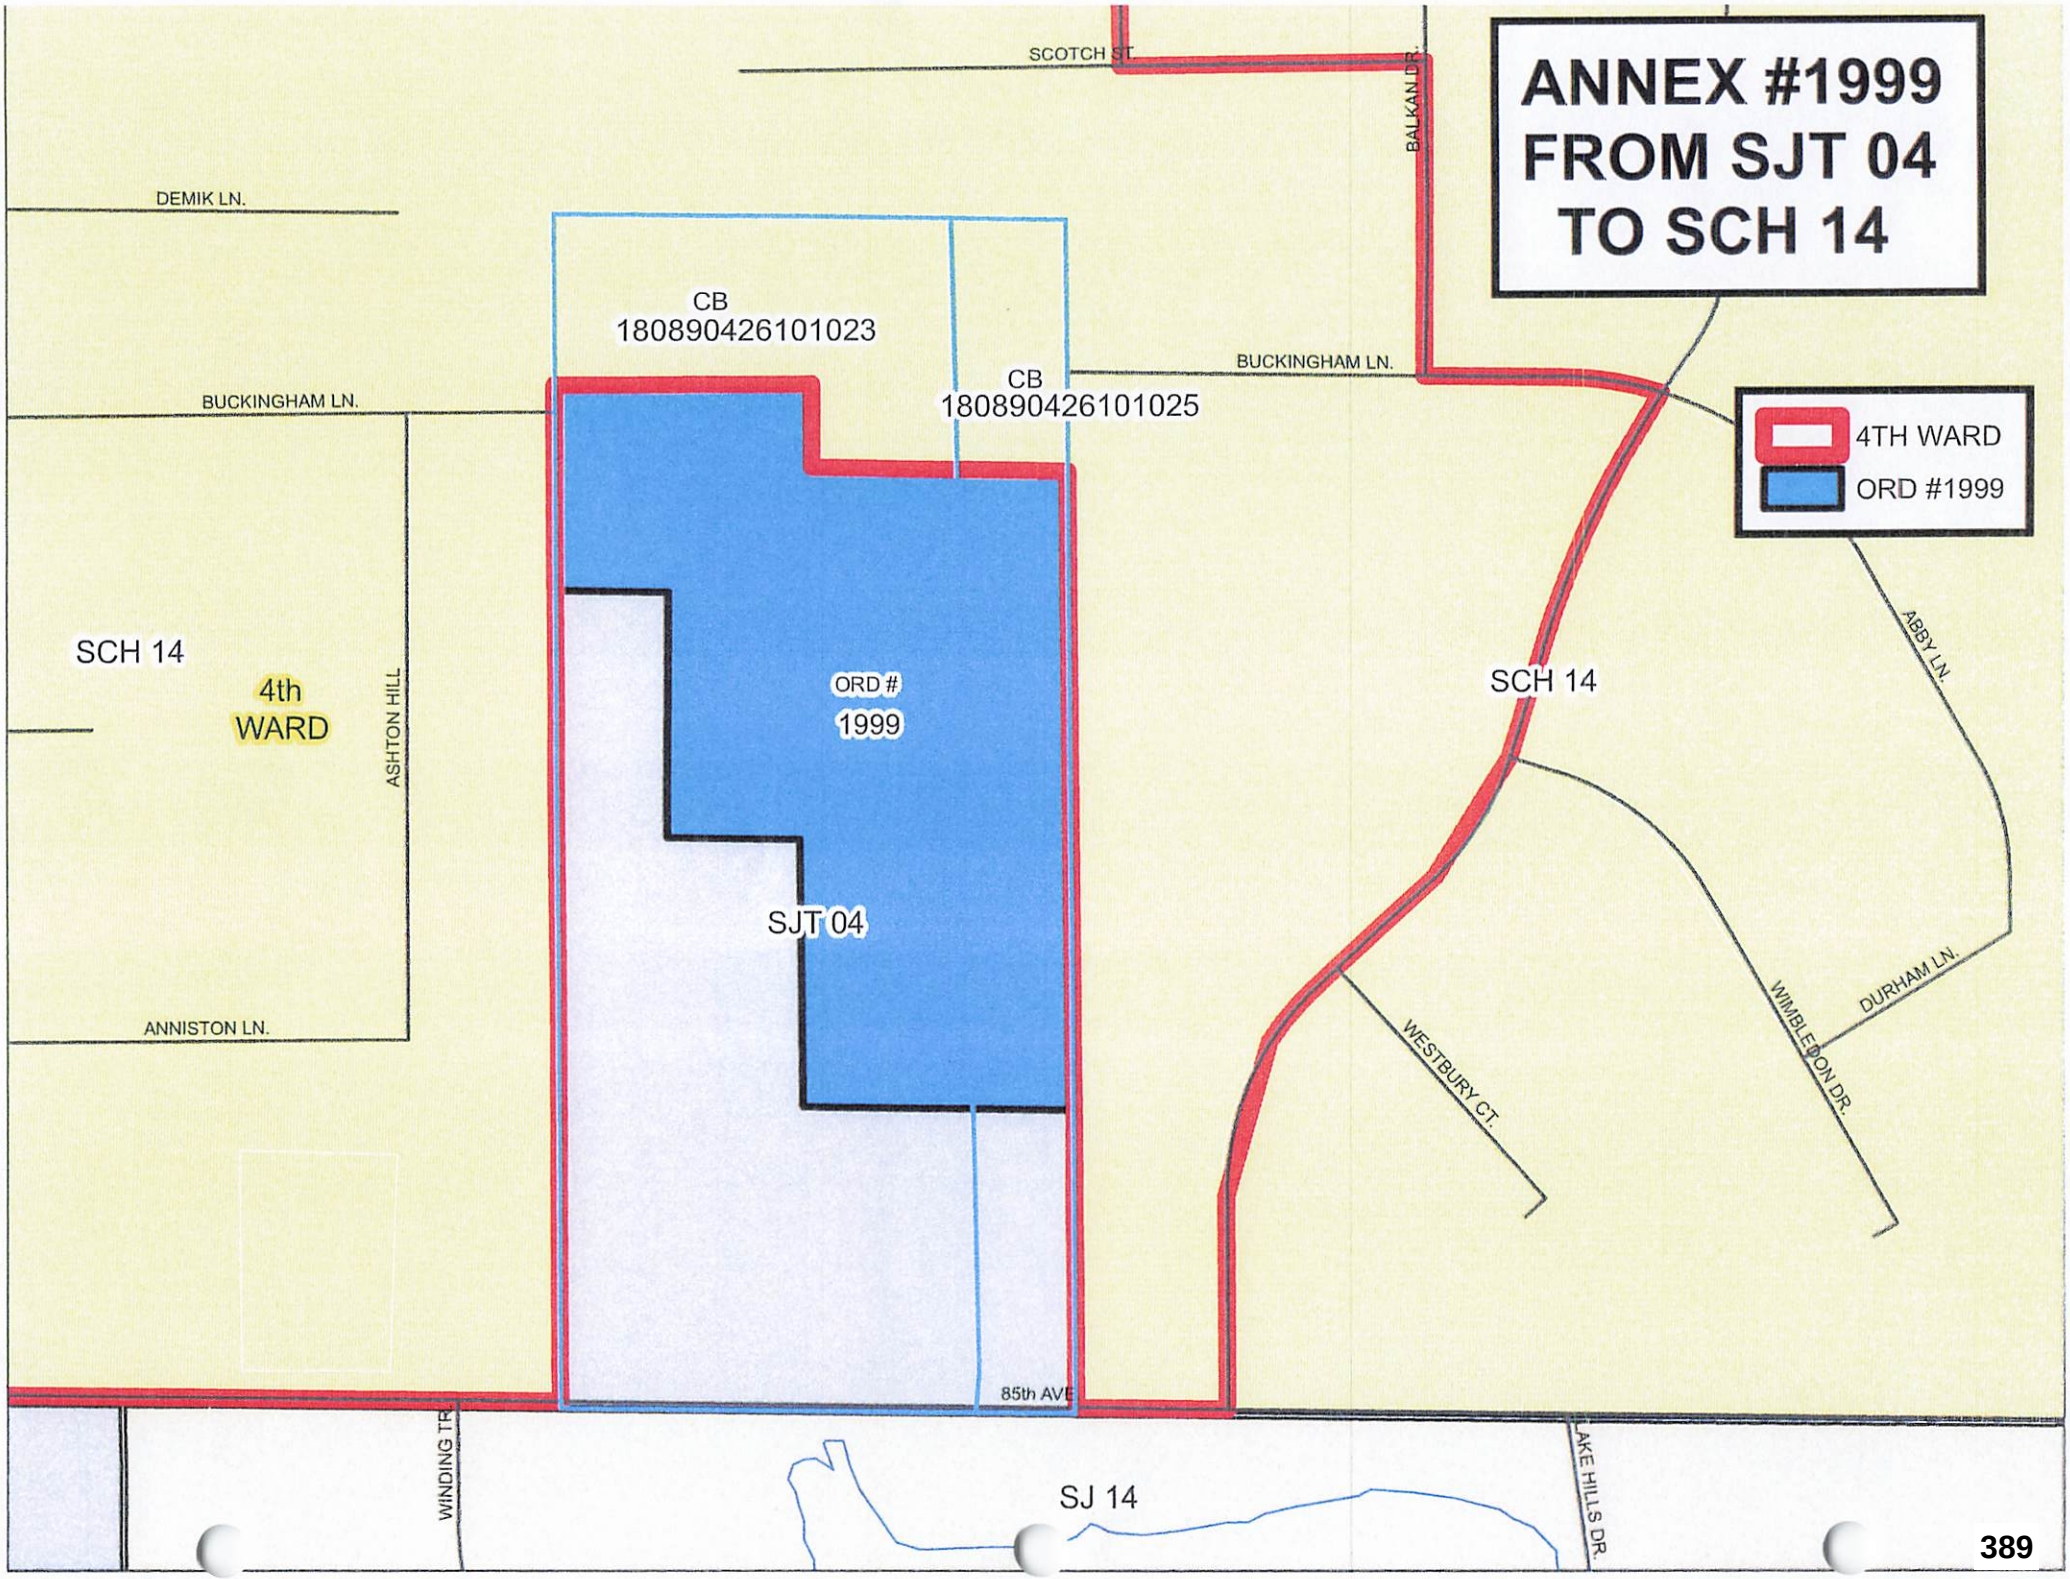
ANNEX #1999
FROM SJT 04
TO SCH 14
SCOTCH ST.
BALKAN DR.
DEMIK LN.
CB
180890426101023
CB
180890426101025
BUCKINGHAM LN.
BUCKINGHAM LN.
4TH WARD
ORD #1999
SCH 14
4th
WARD
ASHTON HILL
ORD #
1999
SCH 14
ABBY LN.
SJT 04
ANNISTON LN.
WESTBURY CT.
WIMBLEDON DR.
DURHAM LN.
85th AVE
WINDING TR.
SJ 14
LAKE HILLS DR.

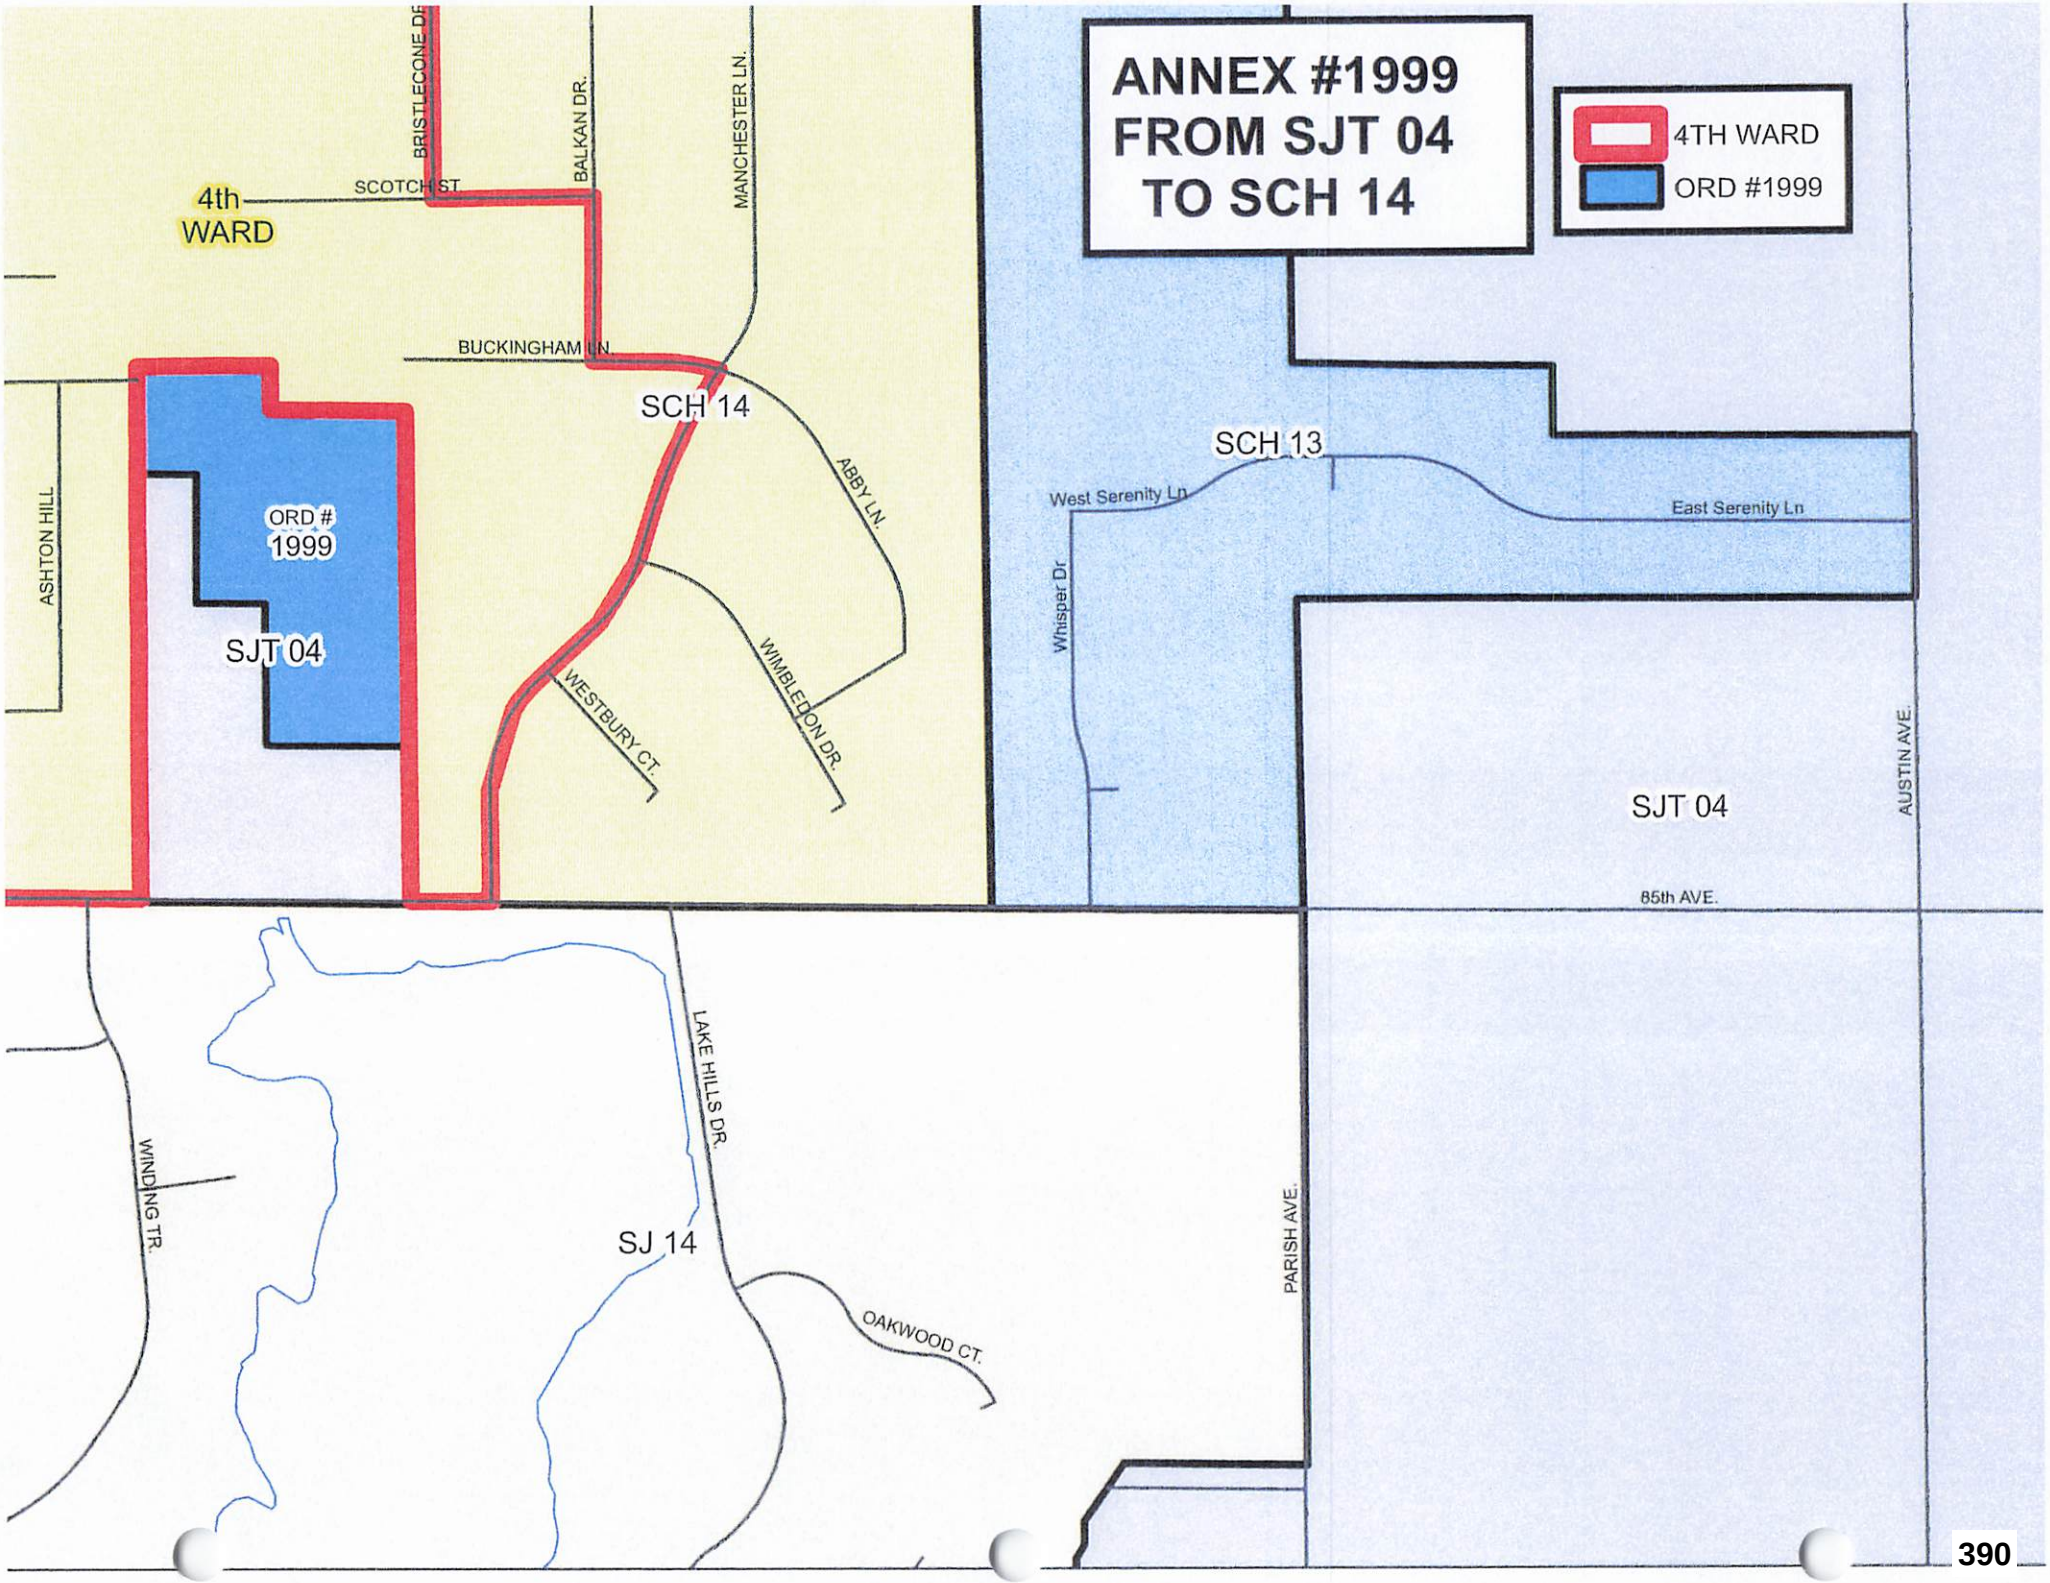
ANNEX #1999
FROM SJT 04
TO SCH 14
4TH WARD
ORD #1999
4th
WARD
SCOTCH ST
BRISTLECONE DR
BALKAN DR.
MANCHESTER LN.
BUCKINGHAM LN.
SCH 14
ABBY LN.
WIMBLEDON DR.
WESTBURY CT.
ASHTON HILL
ORD #
1999
SJT 04
SCH 13
West Serenity Ln
East Serenity Ln
Whisper Dr
AUSTIN AVE.
SJT 04
85th AVE.
LAKE HILLS DR.
WINDING TR.
SJ 14
OAKWOOD CT.
PARISH AVE.

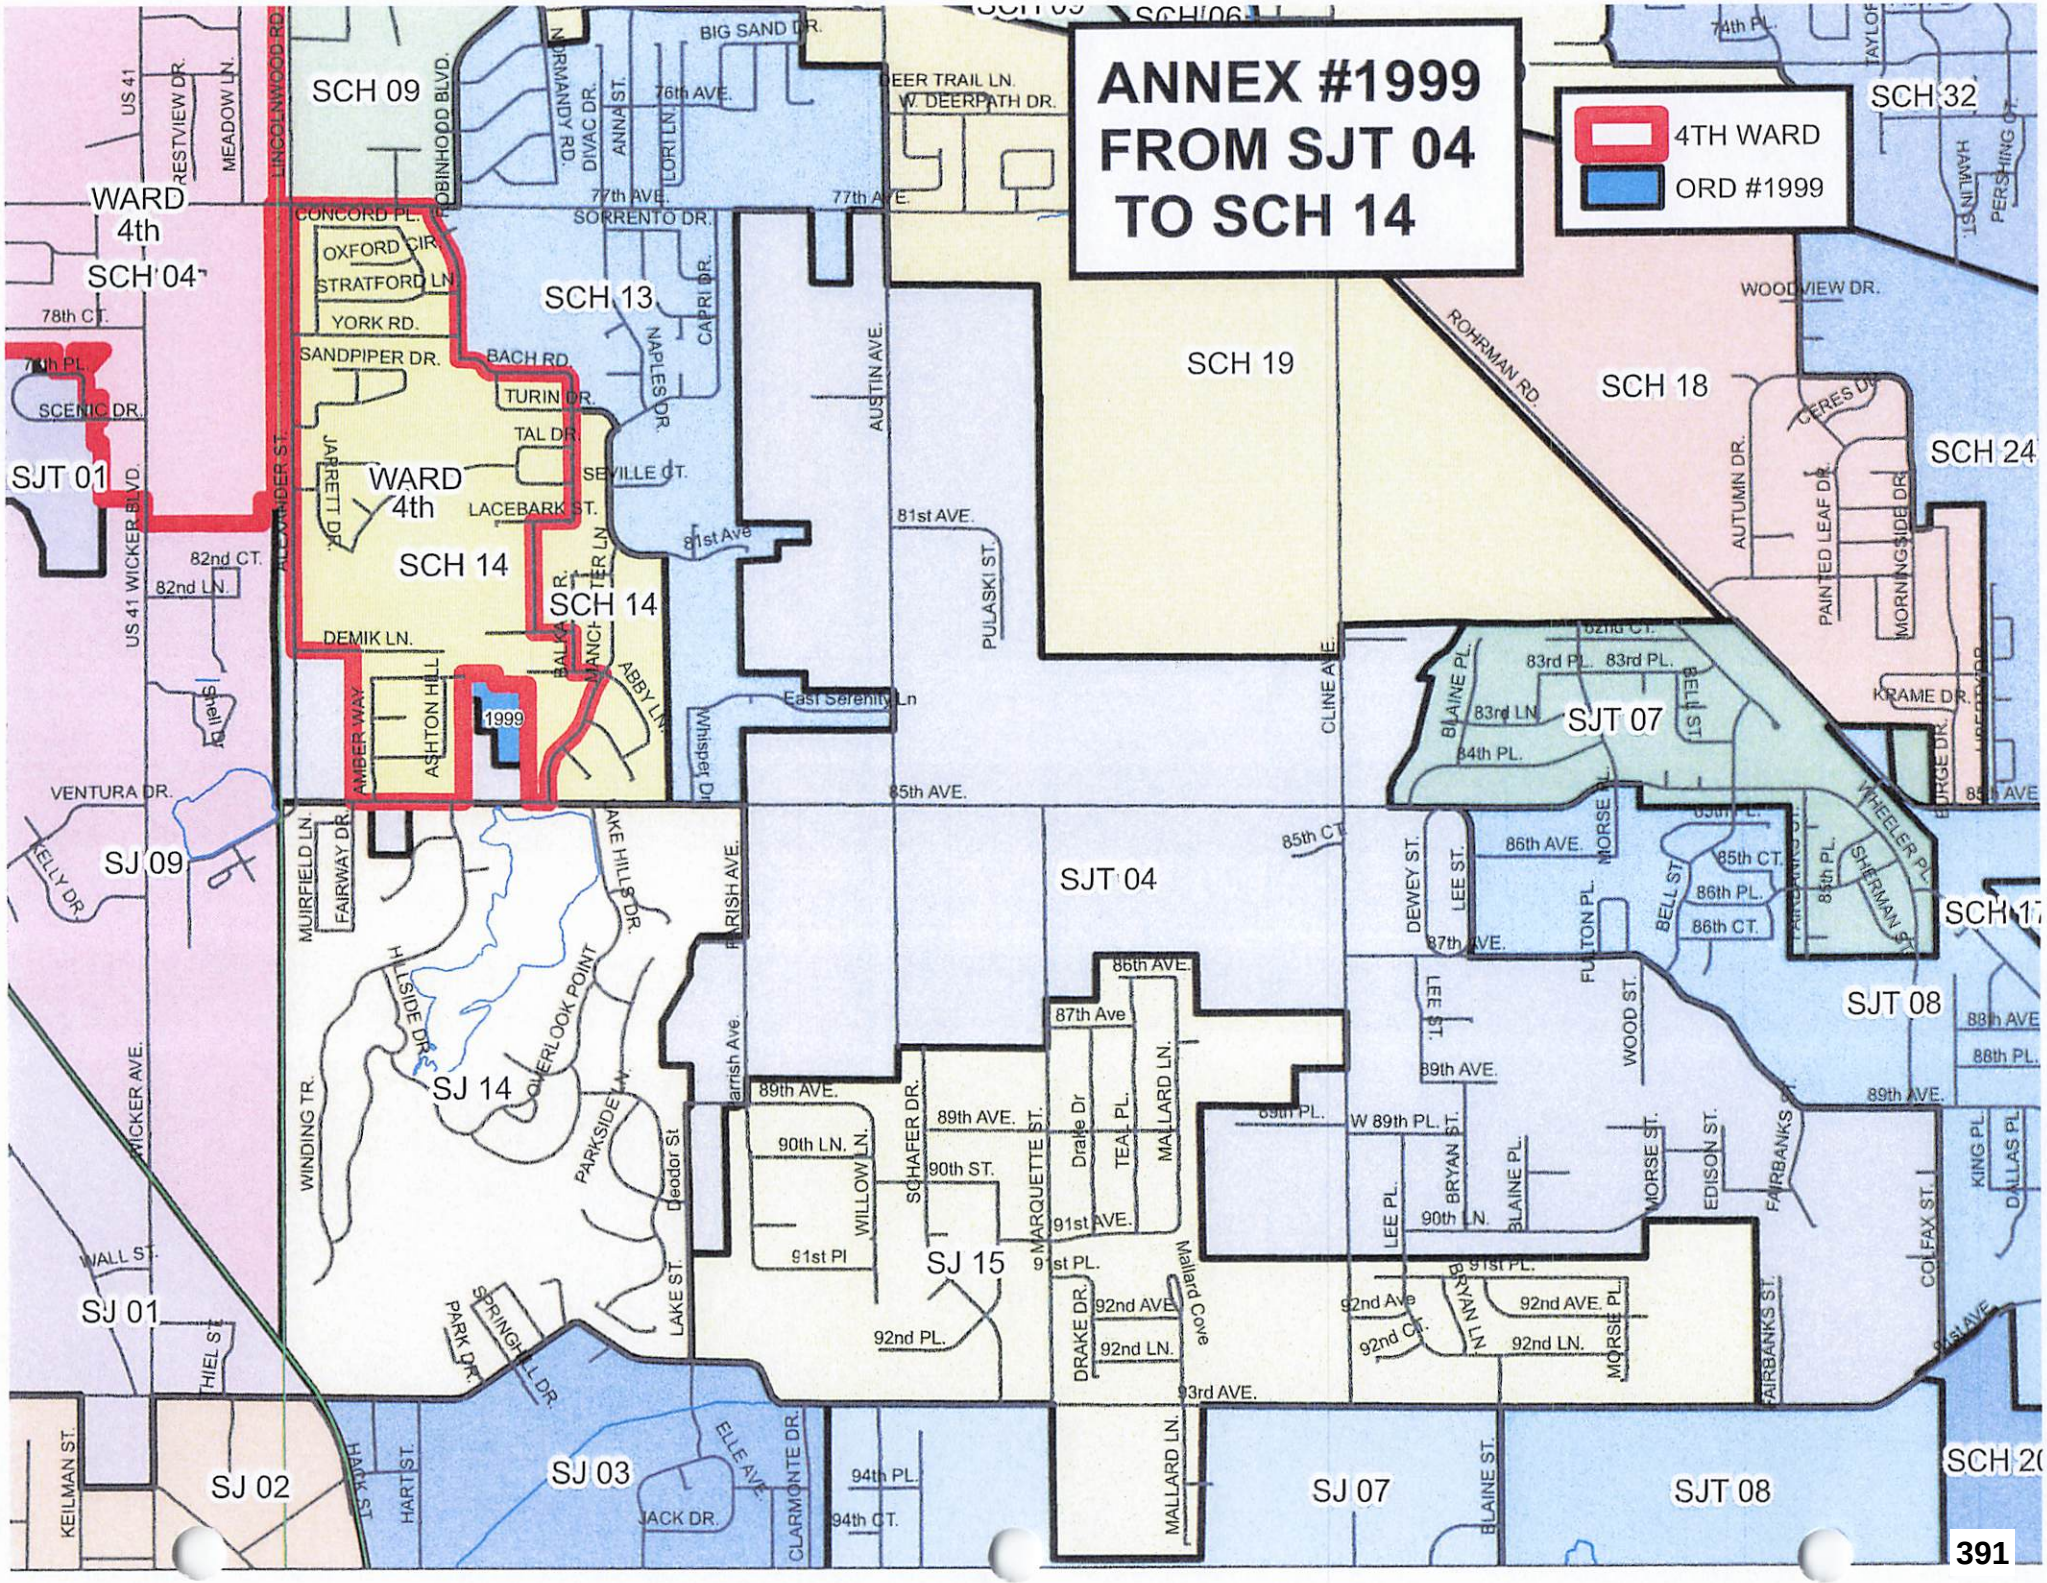
ANNEX #1999
FROM SJT 04
TO SCH 14
4TH WARD
ORD #1999
WARD 4th
SCH 04
SCH 09
SCH 13
SCH 14
SCH 19
SCH 18
SCH 32
SCH 24
SCH 17
SCH 20
SJT 01
SJT 04
SJT 07
SJT 08
SJ 01
SJ 02
SJ 03
SJ 07
SJ 08
SJ 09
SJ 14
SJ 15
1999
US 41
US 41 WICKER BLVD.
LINCOLNWOOD RD.
MEADOW LN.
RESTVIEW DR.
ROBINHOOD BLVD.
NORMANDY RD.
DIVAC DR.
ANNA ST.
LORI LN.
BIG SAND DR.
DEER TRAIL LN.
W. DEERPATH DR.
76th AVE.
77th AVE.
SORRENTO DR.
CONCORD PL.
OXFORD CIR.
STRATFORD LN.
YORK RD.
SANDPIPER DR.
BACH RD.
TURIN DR.
TAL DR.
SEVILLE CT.
LACEBARK ST.
DEMIK LN.
AMBER WAY
ASHTON HILL
ABBY LN.
CAPRI DR.
NAPLES DR.
AUSTIN AVE.
PULASKI ST.
81st AVE.
81st Ave
East Serenity Ln
Whisper Dr.
CLINE AVE.
ROHRMAN RD.
WOODVIEW DR.
CERES DR.
AUTUMN DR.
PAINTED LEAF DR.
MORNINGSIDE DR.
KRAME DR.
BORGE DR.
HAMLIN ST.
PERSHING DR.
TAYLOR
74th PL.
BLAINE PL.
83rd PL.
83rd LN.
84th PL.
BELL ST.
WHEELER PL.
SHERMAN ST.
82nd CT.
82nd LN.
78th CT.
78th PL.
SCENIC DR.
ALEXANDER ST.
JARRETT DR.
VENTURA DR.
KELLY DR.
MUIRFIELD LN.
FAIRWAY DR.
LAKE HILLS DR.
PARISH AVE.
HILLSIDE DR.
OVERLOOK POINT
WINDING TR.
PARKSIDE LN.
Deodor St
LAKE ST.
WICKER AVE.
WALL ST.
THIEL ST.
SPRINGHILL DR.
PARK DR.
HART ST.
KEILMAN ST.
HACK ST.
ELLE AVE.
JACK DR.
CLARMONTE DR.
85th AVE.
85th CT.
86th AVE.
86th PL.
86th CT.
87th AVE.
87th Ave
88th AVE
88th PL.
89th AVE.
89th PL.
W 89th PL.
90th LN.
90th ST.
91st AVE.
91st PL.
91st Pl
92nd AVE.
92nd Ave
92nd CT.
92nd LN.
92nd PL.
93rd AVE.
94th PL.
94th CT.
DEWEY ST.
LEE ST.
FULTON PL.
MORSE PL.
WOOD ST.
BRYAN ST.
BLAINE PL.
MORSE ST.
EDISON ST.
FAIRBANKS ST.
COLFAX ST.
KING PL.
DALLAS PL.
SCHAFER DR.
WILLOW LN.
MARQUETTE ST.
Drake Dr
TEAL PL.
MALLARD LN.
DRAKE DR.
Mallard Cove
BRYAN LN.
MORSE PL.
BLAINE ST.

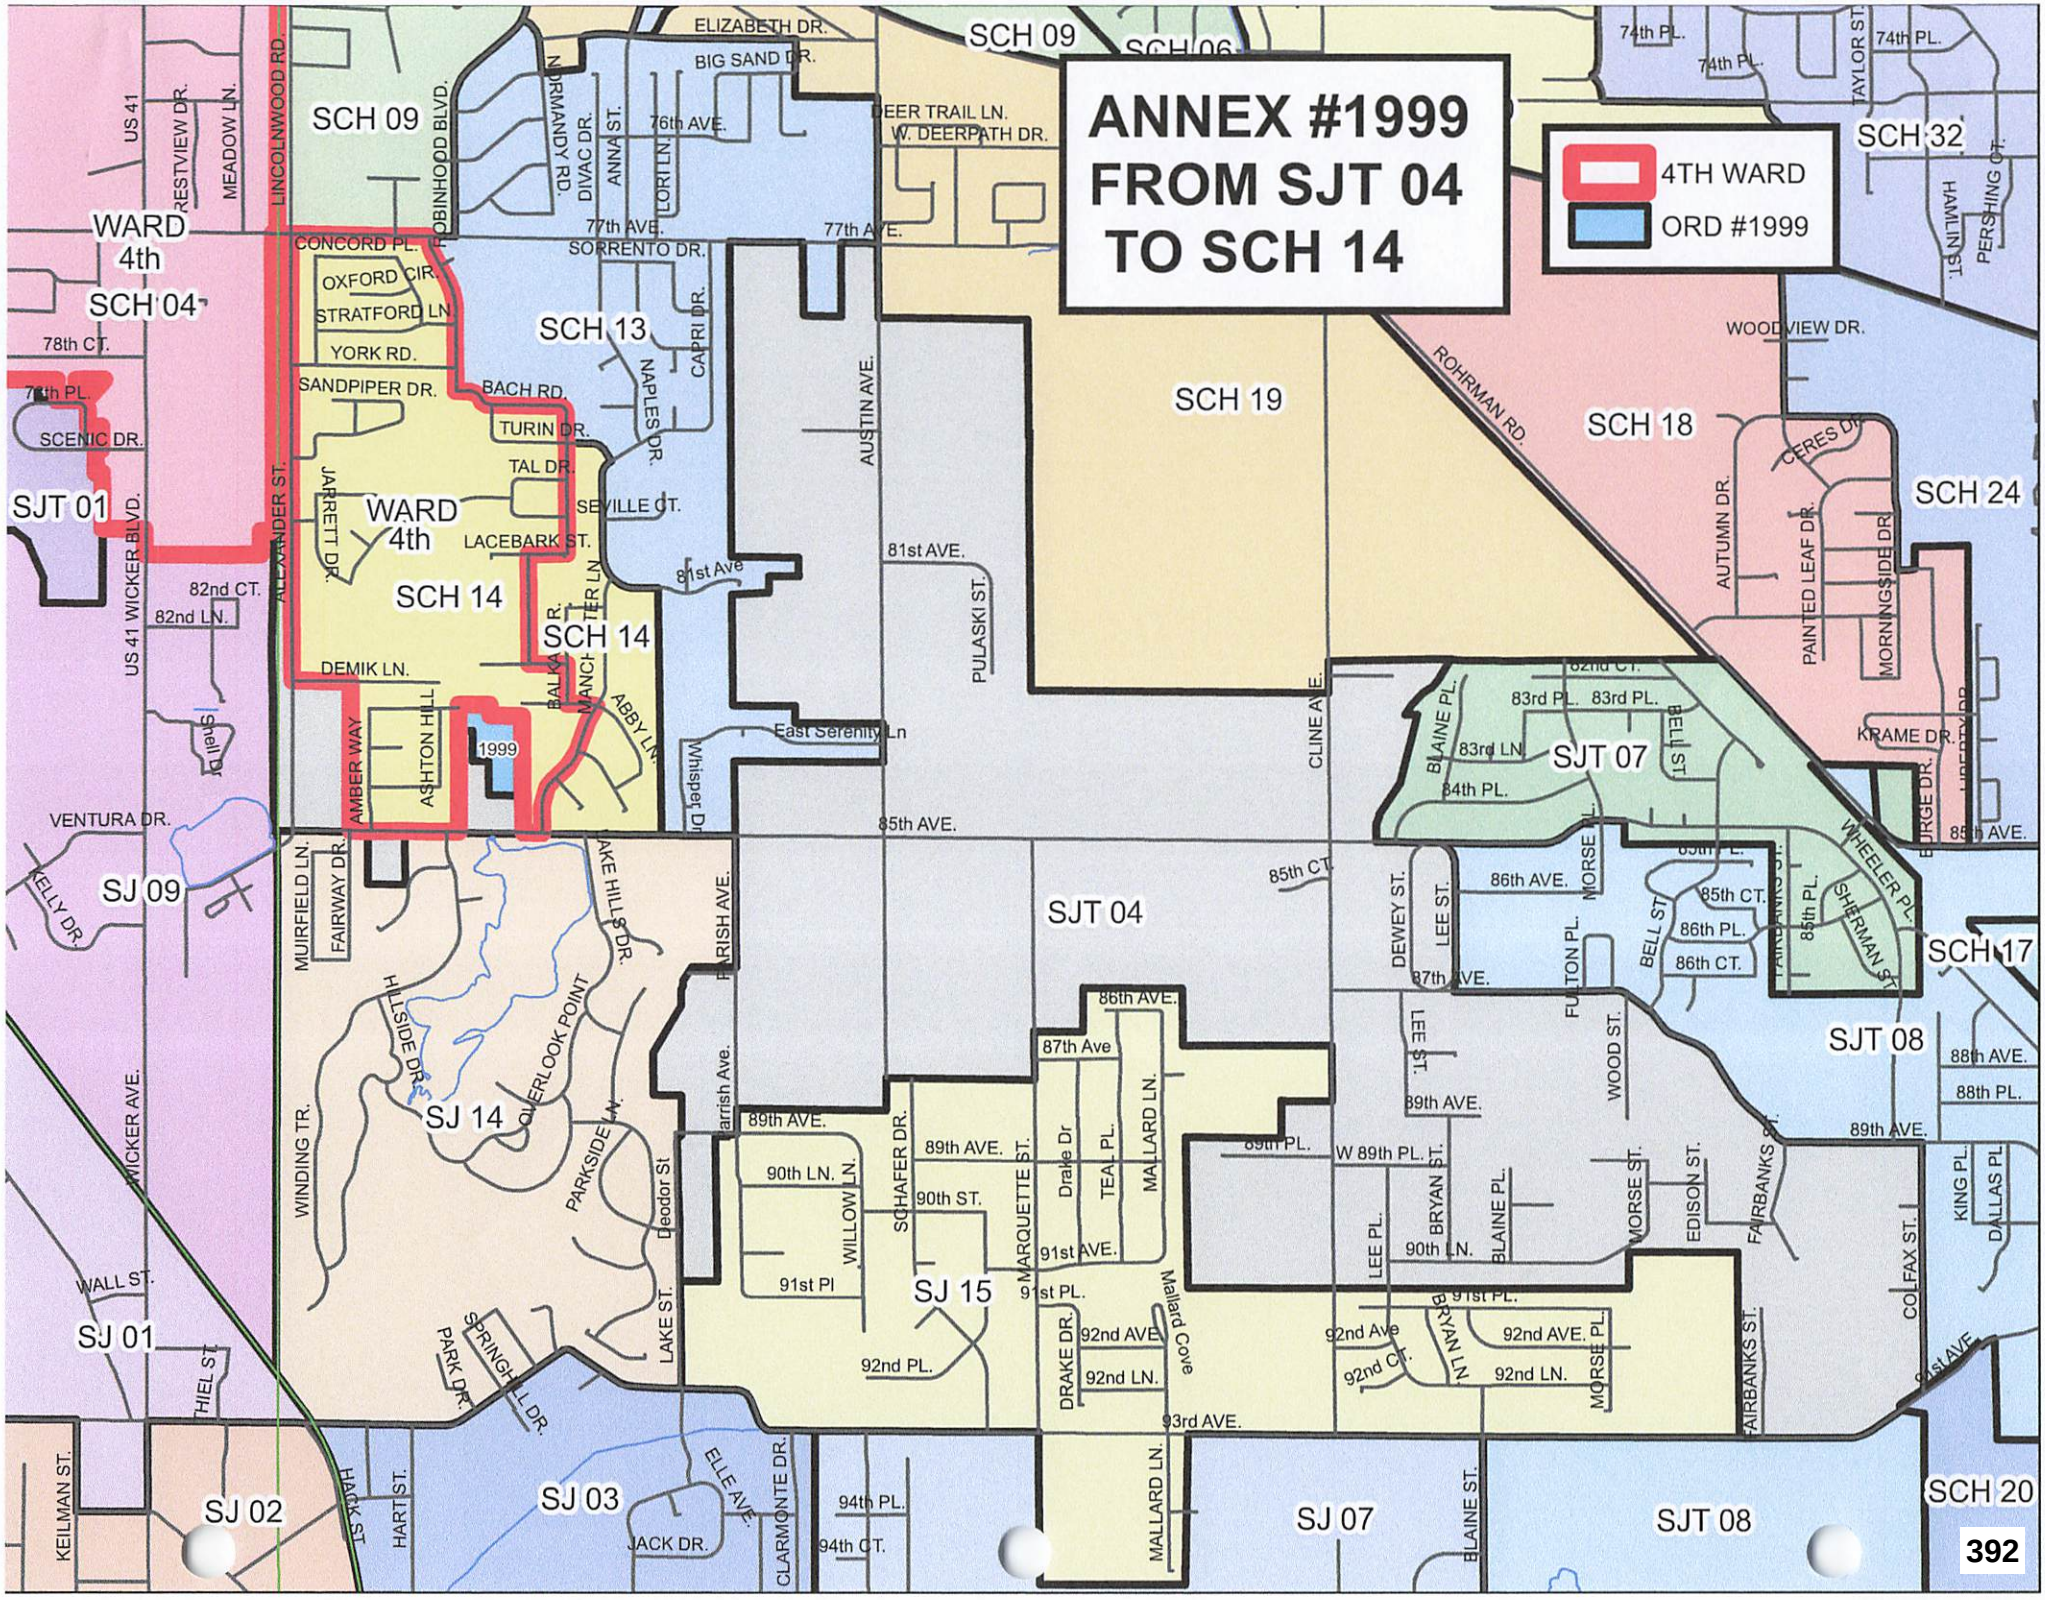
ANNEX #1999
FROM SJT 04
TO SCH 14
4TH WARD
ORD #1999
WARD 4th
SCH 04
SCH 09
SCH 13
SCH 14
SCH 19
SCH 18
SCH 24
SCH 32
SCH 17
SCH 20
SJT 01
SJT 04
SJT 07
SJT 08
SJ 01
SJ 02
SJ 03
SJ 07
SJ 09
SJ 14
SJ 15
1999
US 41
US 41 WICKER BLVD.
LINCOLNWOOD RD.
ROBINHOOD BLVD.
ELIZABETH DR.
BIG SAND DR.
NORMANDY RD.
DIVAC DR.
ANNA ST.
LORI LN.
76th AVE.
77th AVE.
DEER TRAIL LN.
W. DEERPATH DR.
CONCORD PL.
OXFORD CIR.
STRATFORD LN.
YORK RD.
SORRENTO DR.
CAPRI DR.
NAPLES DR.
SANDPIPER DR.
BACH RD.
TURIN DR.
TAL DR.
SEVILLE CT.
LACEBARK ST.
JARRETT DR.
ALEXANDER ST.
AUSTIN AVE.
81st AVE.
PULASKI ST.
ROHRMAN RD.
WOODVIEW DR.
CERES DR.
AUTUMN DR.
PAINTED LEAF DR.
MORNINGSIDE DR.
KRAME DR.
78th CT.
78th PL.
SCENIC DR.
82nd CT.
82nd LN.
DEMIK LN.
AMBER WAY
ASHTON HILL
BALKA DR.
MANCHESTER LN.
ABBY LN.
East Serenity Ln
Whisper Dr
CLINE AVE.
BLAINE PL.
83rd PL.
83rd LN.
84th PL.
BELL ST
VENTURA DR.
KELLY DR.
85th AVE.
85th CT.
MUIRFIELD LN.
FAIRWAY DR.
HILLSIDE DR.
LAKE HILLS DR.
OVERLOOK POINT
PARKSIDE LN.
WINDING TR.
Harrish Ave.
86th AVE.
87th Ave
87th AVE.
DEWEY ST.
LEE ST.
MORSE PL.
FULTON PL.
WOOD ST.
86th PL.
86th CT.
SHERMAN ST.
WHEELER PL.
88th AVE.
88th PL.
89th AVE.
89th PL.
W 89th PL.
90th LN.
90th ST.
91st AVE.
91st PL.
91st Pl
WILLOW LN.
SCHAFER DR.
MARQUETTE ST.
Drake Dr
TEAL PL.
MALLARD LN.
BRYAN ST.
BLAINE PL.
LEE PL.
MORSE ST.
EDISON ST.
FAIRBANKS ST.
KING PL.
DALLAS PL.
COLFAX ST.
92nd AVE.
92nd Ave
92nd CT.
92nd LN.
92nd PL.
93rd AVE.
94th PL.
94th CT.
DRAKE DR.
Mallard Cove
WALL ST.
THIEL ST.
SPRINGHILL DR.
PARK DR.
LAKE ST.
Deodor St
KEILMAN ST.
HART ST.
HAUK ST
ELLE AVE.
JACK DR.
CLARMONTE DR.
74th PL.
TAYLOR ST.
HAMLIN ST.
PERSHING CT.

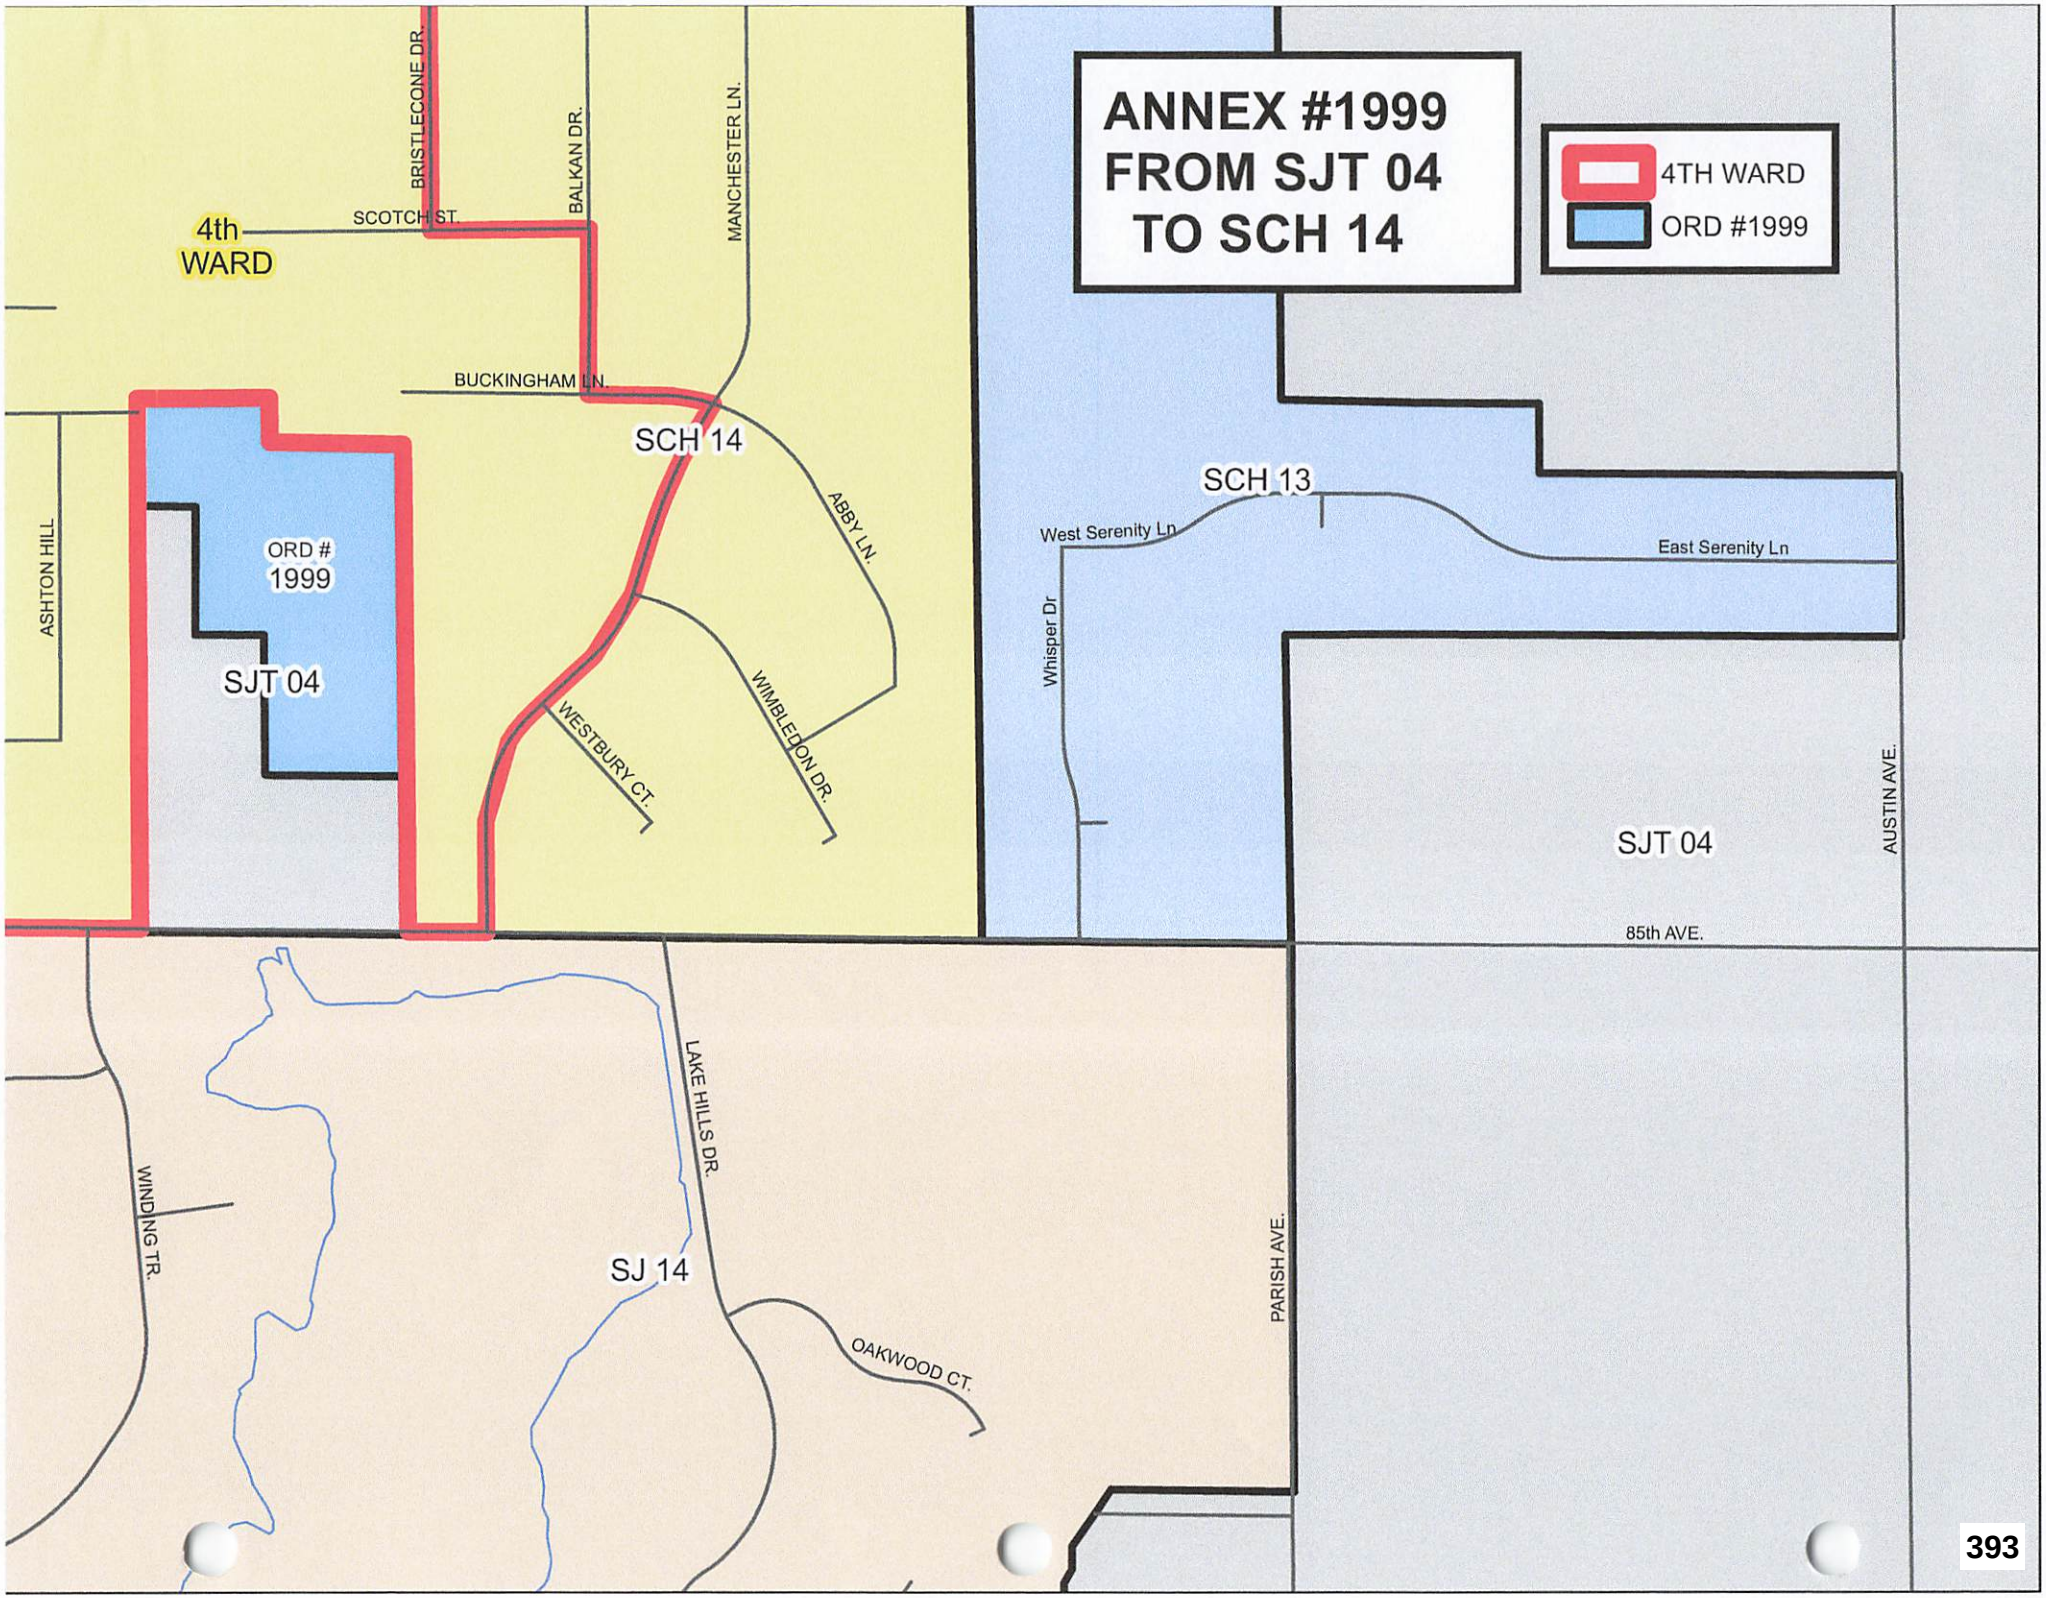
ANNEX #1999
FROM SJT 04
TO SCH 14
4TH WARD
ORD #1999
4th
WARD
SCOTCH ST.
BRISTLECONE DR.
BALKAN DR.
MANCHESTER LN.
BUCKINGHAM LN.
SCH 14
ABBY LN.
ASHTON HILL
ORD #
1999
SJT 04
WESTBURY CT.
WIMBLEDON DR.
SCH 13
West Serenity Ln
East Serenity Ln
Whisper Dr
AUSTIN AVE.
SJT 04
85th AVE.
LAKE HILLS DR.
WINDING TR.
SJ 14
OAKWOOD CT.
PARISH AVE.

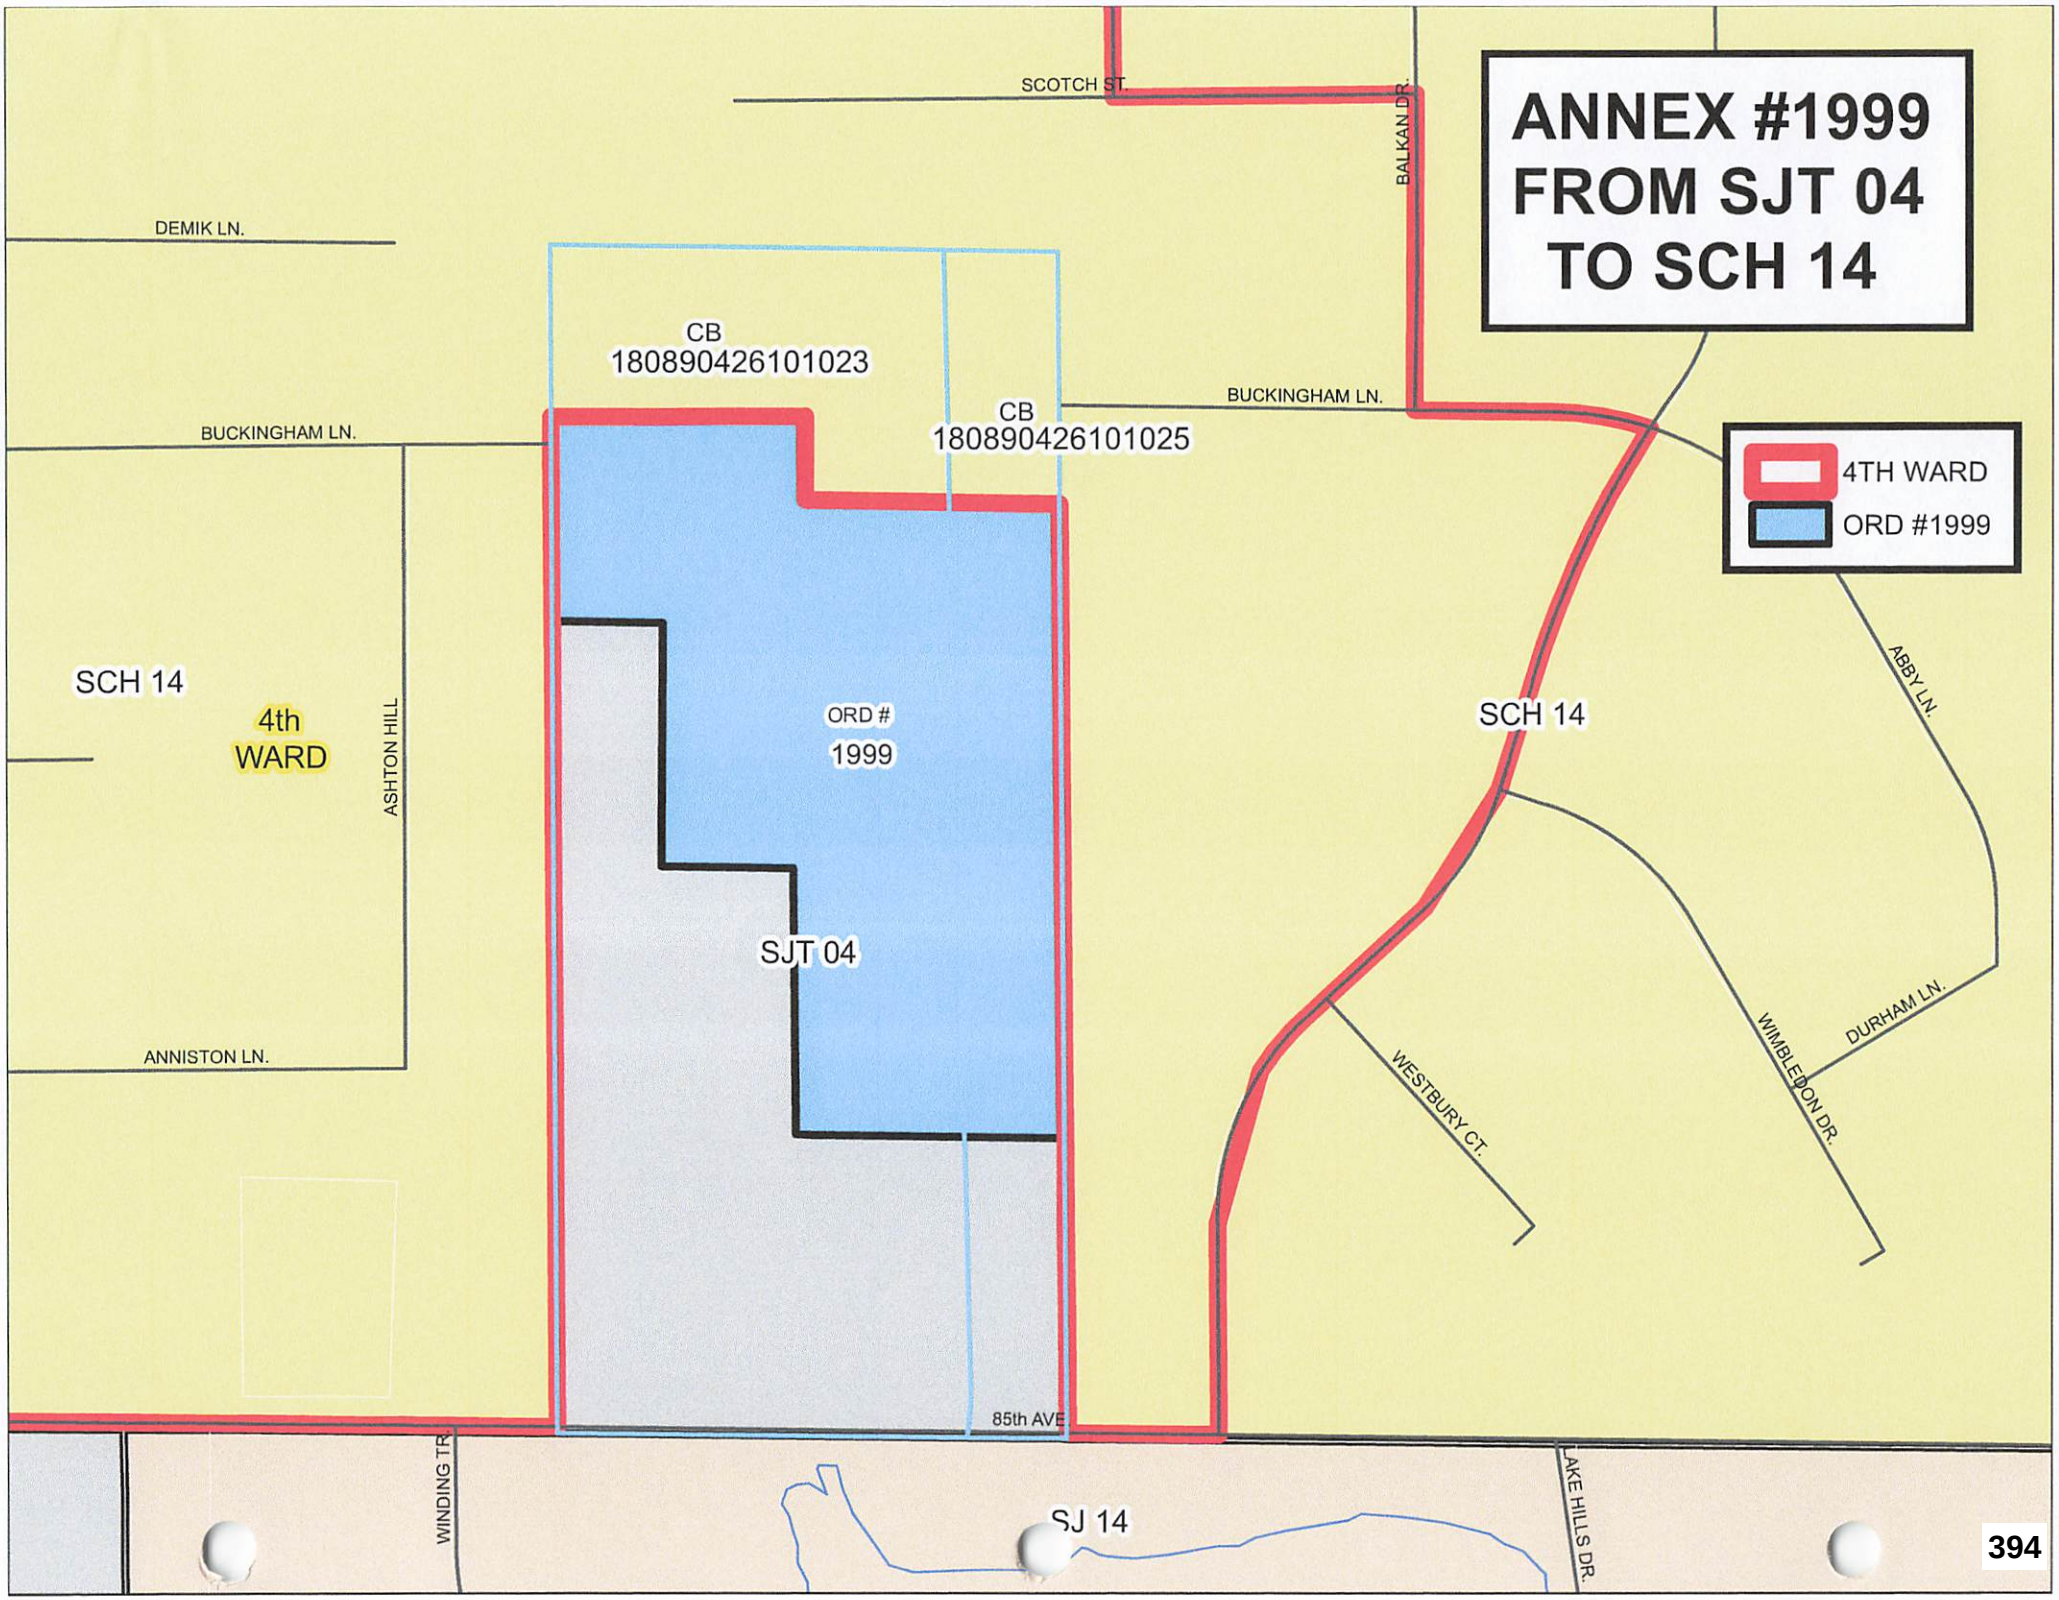
ANNEX #1999
FROM SJT 04
TO SCH 14
SCOTCH ST.
BALKAN DR.
DEMIK LN.
CB
180890426101023
CB
180890426101025
BUCKINGHAM LN.
BUCKINGHAM LN.
4TH WARD
ORD #1999
SCH 14
4th
WARD
ASHTON HILL
ORD #
1999
SCH 14
ABBY LN.
SJT 04
DURHAM LN.
WIMBLEDON DR.
WESTBURY CT.
ANNISTON LN.
85th AVE
WINDING TR
SJ 14
LAKE HILLS DR.

ANNEX #1999
FROM SJT 04
TO SCH 14
4TH WARD
ORD #1999
CB
180890426101023
CB
180890426101025
SCH 14
4th
WARD
ORD #
1999
SJT 04
SJ 14
BUCKINGHAM LN.
ASHTON HILL
ANNISTON LN.
85th AVE
WINDING TR.
WESTBURY CT.
WIMBLEDON DR.
DURHAM LN.
LAKEHILLS DR.
395

TO	2025 CHANGES	DESCRIPTION	FROM	TO
SCHERERVILLE	ORD #1999	ANNEX	SJT 04	SCH 14
ST JOHN	ORD #1830	ANNEX	HT 02	~~SJ 08~~ SJ 10
ST JOHN	ORD #1837	ANNEX	SJT 08	SJ 18

FILED

JUL 01 2024

PEGGY HOLINGA KATONA
LAKE COUNTY AUDITOR

ORDINANCE NO. 1830

2024 JUL -9 AM 9:46

U.S. ELECTION &

1st Councilmanic District SJ8

AN ORDINANCE ANNEXING REAL ESTATE TO THE TOWN OF ST. JOHN (FAMILY EXPRESS)

WHEREAS, the Town Council has considered and examined the real estate described below and its future in relation to the Town; and,

WHEREAS, the real estate is contiguous to and is bounded by the Town of St. John on at least one-eighth (1/8) of the aggregate external boundaries of said territory; and,

WHEREAS, one hundred (100%) percent of the owners of the real estate have signed the petition for Annexation heretofore filed; and,

WHEREAS, the Town Council, preceding adoption of this Ordinance, has approved the recommendation of the Town's financial consultant regarding a written fiscal plan for the real estate pursuant to IC §36-4-3-3.1(d); and,

WHEREAS, the Town Council has conducted a public hearing regarding the subject of the proposed annexation; and,

WHEREAS, it is desirable that the Town of St. John control the use of the subject real estate and, that in order to promote the orderly growth of the same, the real estate be annexed with the "C-2" (Highway Commercial Zoning Classification); and,

WHEREAS, essential municipal services are reasonably available to the subject real estate in conformance with the terms of said fiscal plan.

NOW, THEREFORE, BE IT HEREBY ORDAINED by the Town Council of the Town of St. John as follows:

1. That the real estate described below be and it is hereby annexed to the Town of St. John, to-wit;

LEGAL DESCRIPTION: See attached Exhibit "A" for legal description

2. That the real estate be annexed with the "C-2" (Highway Commercial Zoning Classification).

3. That the Town services be made available to the real estate in conformity with the provisions of said written fiscal plan heretofore adopted.

4. That Councilmanic District No. 1 and Precinct Number SJ8 be expanded to include the real estate.

5. The said annexation be effective from and after passage, and publication of this Ordinance and after passage of statutory periods of time for remonstrance to said Ordinance.

25-
055314
RM

2024-017566
2024 Jul 1
3:51 PM
GINA PIMENTEL
RECORDER
STATE OF INDIANA
LAKE COUNTY
RECORDED AS PRESENTED

EXHIBIT A

PARCEL LEGAL DESCRIPTIONS

PARCEL 1:

THE WEST HALF OF THE NORTH HALF OF TRACT A, ARTESIAN WELLS, IN THE TOWN OF CEDAR LAKE, AS PER PLAT THEREOF RECORDED IN PLAT
BOOK 24 PAGE 8 IN THE OFFICE OF THE RECORDER OF LAKE COUNTY, INDIANA.

EXCEPTING, THAT PORTION OF THE REAL ESTATE CONVEYED TO THE BOARD OF COMMISSIONERS OF LAKE COUNTY, INDIANA, BY WARRANTY DEED RECORDED SEPTEMBER 15, 2016 AS INSTRUMENT NO. 2016-63310, MORE PARTICULARLY DESCRIBED AS FOLLOWS:

A PART OF TRACT A IN PLAT "A" ARTESIAN WELLS, BEING A PART OF THE NORTHEAST QUARTER OF SECTION 8, TOWNSHIP 34 NORTH, RANGE 9 WEST, HANOVER TOWNSHIP, LAKE COUNTY, INDIANA, RECORDED IN PLAT BOOK 24, PAGE 8 IN THE OFFICE OF THE LAKE COUNTY RECORDER, BEING MORE PARTICULARLY DESCRIBED AS FOLLOWS: COMMENCING AT THE NORTHEAST CORNER OF SAID QUARTER SECTION, THENCE NORTH 89°18' 28" WEST ALONG THE NORTH LINE OF SAID QUARTER SECTION, 304.82 FEET, THENCE SOUTH 00° 41' 32" WEST, 25.00 FEET, ALSO BEING THE POINT OF BEGINNING; THENCE SOUTH 00° 15' 01" WEST ALONG THE EAST LINE OF THE GRANTOR'S LAND, 25.00 FEET, THENCE NORTH 89° 18' 28" WEST, 255.01 FEET, ALSO BEING A POINT ON THE WESTERLY LINE OF THE GRANTOR'S LAND AND THE EASTERLY RIGHT OF WAY OF HURON STREET; THENCE NORTH 00°15'01" EAST ALONG SAID WESTERLY AND EASTERLY LINES, 25.00 FEET, ALSO BEING A POINT ON THE SOUTHERLY RIGHT OF WAY OF 109TH AVENUE; THENCE SOUTH 89° 18' 28" EAST ALONG SAID SOUTHERLY LINE, 255.01 FEET TO THE POINT OF BEGINNING.

PARCEL 2:

THE EAST HALF OF THE NORTH HALF OF TRACT A, ARTESIAN WELLS, IN THE TOWN OF CEDAR LAKE, AS PER PLAT THEREOF RECORDED IN PLAT BOOK 24, PAGE 8 IN THE OFFICE OF THE RECORDER OF LAKE COUNTY, INDIANA.

EXCEPTING THAT PART DEEDED TO THE BOARD OF COMMISSIONERS OF LAKE COUNTY IN WARRANTY DEED RECORDED SEPTEMBER 15, 2016 AS DOCUMENT NUMBER 2016 63310 DESCRIBED AS FOLLOWS:

A PART OF TRACT A IN PLAT "A" ARTESIAN WELLS, BEING A PART OF THE NORTHEAST QUARTER OF SECTION 8, TOWNSHIP 34 NORTH, RANGE 9 WEST, HANOVER TOWNSHIP, LAKE COUNTY, INDIANA, RECORDED IN PLAT BOOK 24, PAGE 8 IN THE OFFICE OF THE LAKE COUNTY RECORDER, BEING MORE PARTICULARLY DESCRIBED AS FOLLOWS:

COMMENCING AT THE NORTHEAST CORNER OF SAID QUARTER SECTION, THENCE NORTH 89 DEGREES 18 MINUTES 28 SECONDS WEST ALONG THE NORTH LINE OF SAID QUARTER SECTION, 94.29 FEET, THENCE SOUTH 00 DEGREES 41 MINUTES 32 SECONDS WEST, 25.00 FEET, BEING THE POINT OF BEGINNING; THENCE SOUTH 42 DEGREES 01 MINUTES 24 SECONDS EAST ALONG THE SOUTHERLY RIGHT-OF-WAY LINE OF 109TH AVENUE AND THE WESTERLY RIGHT-OF-WAY LINE OF U.S. 41, 36.39 FEET,

THENCE SOUTH 00 DEGREES 15 MINUTES 01 SECONDS WEST ALONG THE WESTERLY RIGHT-OF-WAY LINE OF U.S. 41, 14.87 FEET, THENCE NORTH 42 DEGREES 01 MINUTES 24 SECONDS WEST, 22.60 FEET, THENCE NORTH 89 DEGREES 18 MINUTES 28 SECONDS WEST, 219.81 FEET TO A POINT ON THE WESTERLY LINE OF THE GRANTOR'S LAND; THENCE NORTH 00 DEGREES 15 MINUTES 01 SECONDS EAST, 25.00 FEET TO A POINT ON THE SOUTHERLY RIGHT OF WAY LINE OF 109TH AVENUE; THENCE SOUTH 89 DEGREES 18 MINUTES 28 SECONDS EAST ALONG SAID SOUTHERLY RIGHT-OF-WAY LINE, 210.53 FEET TO THE POINT OF BEGINNING

PARCEL 3:

THE EAST HALF OF THE SOUTH HALF OF TRACT "A", IN ARTESIAN WELLS PLAT "A", AS PER PLAT THEREOF RECORDED IN PLAT BOOK 24 PAGE 8, IN THE OFFICE OF THE RECORDER OF LAKE COUNTY, INDIANA.

PASSED AND ADOPTED this 26 day of June, 2024.

Michael Bouvat
MICHAEL BOUVAT, President
St. John Town Council

CHRISTIAN JORGENSEN,
St. John Town Council

Wayne A. Pondinas
WAYNE PONDINAS,
St. John Town Council

ANN OSTER,
St. John Town Council

GERALD SWETE,
St. John Town Council

ATTEST:

Beth R. Hernandez
Beth Hernandez, Clerk-Treasurer

Presented by me to Michael Bouvat, President of the Town Council of St. John, Indiana, this 22 day of May, 2024.

Beth R. Hernandez
Beth Hernandez, Clerk-Treasurer

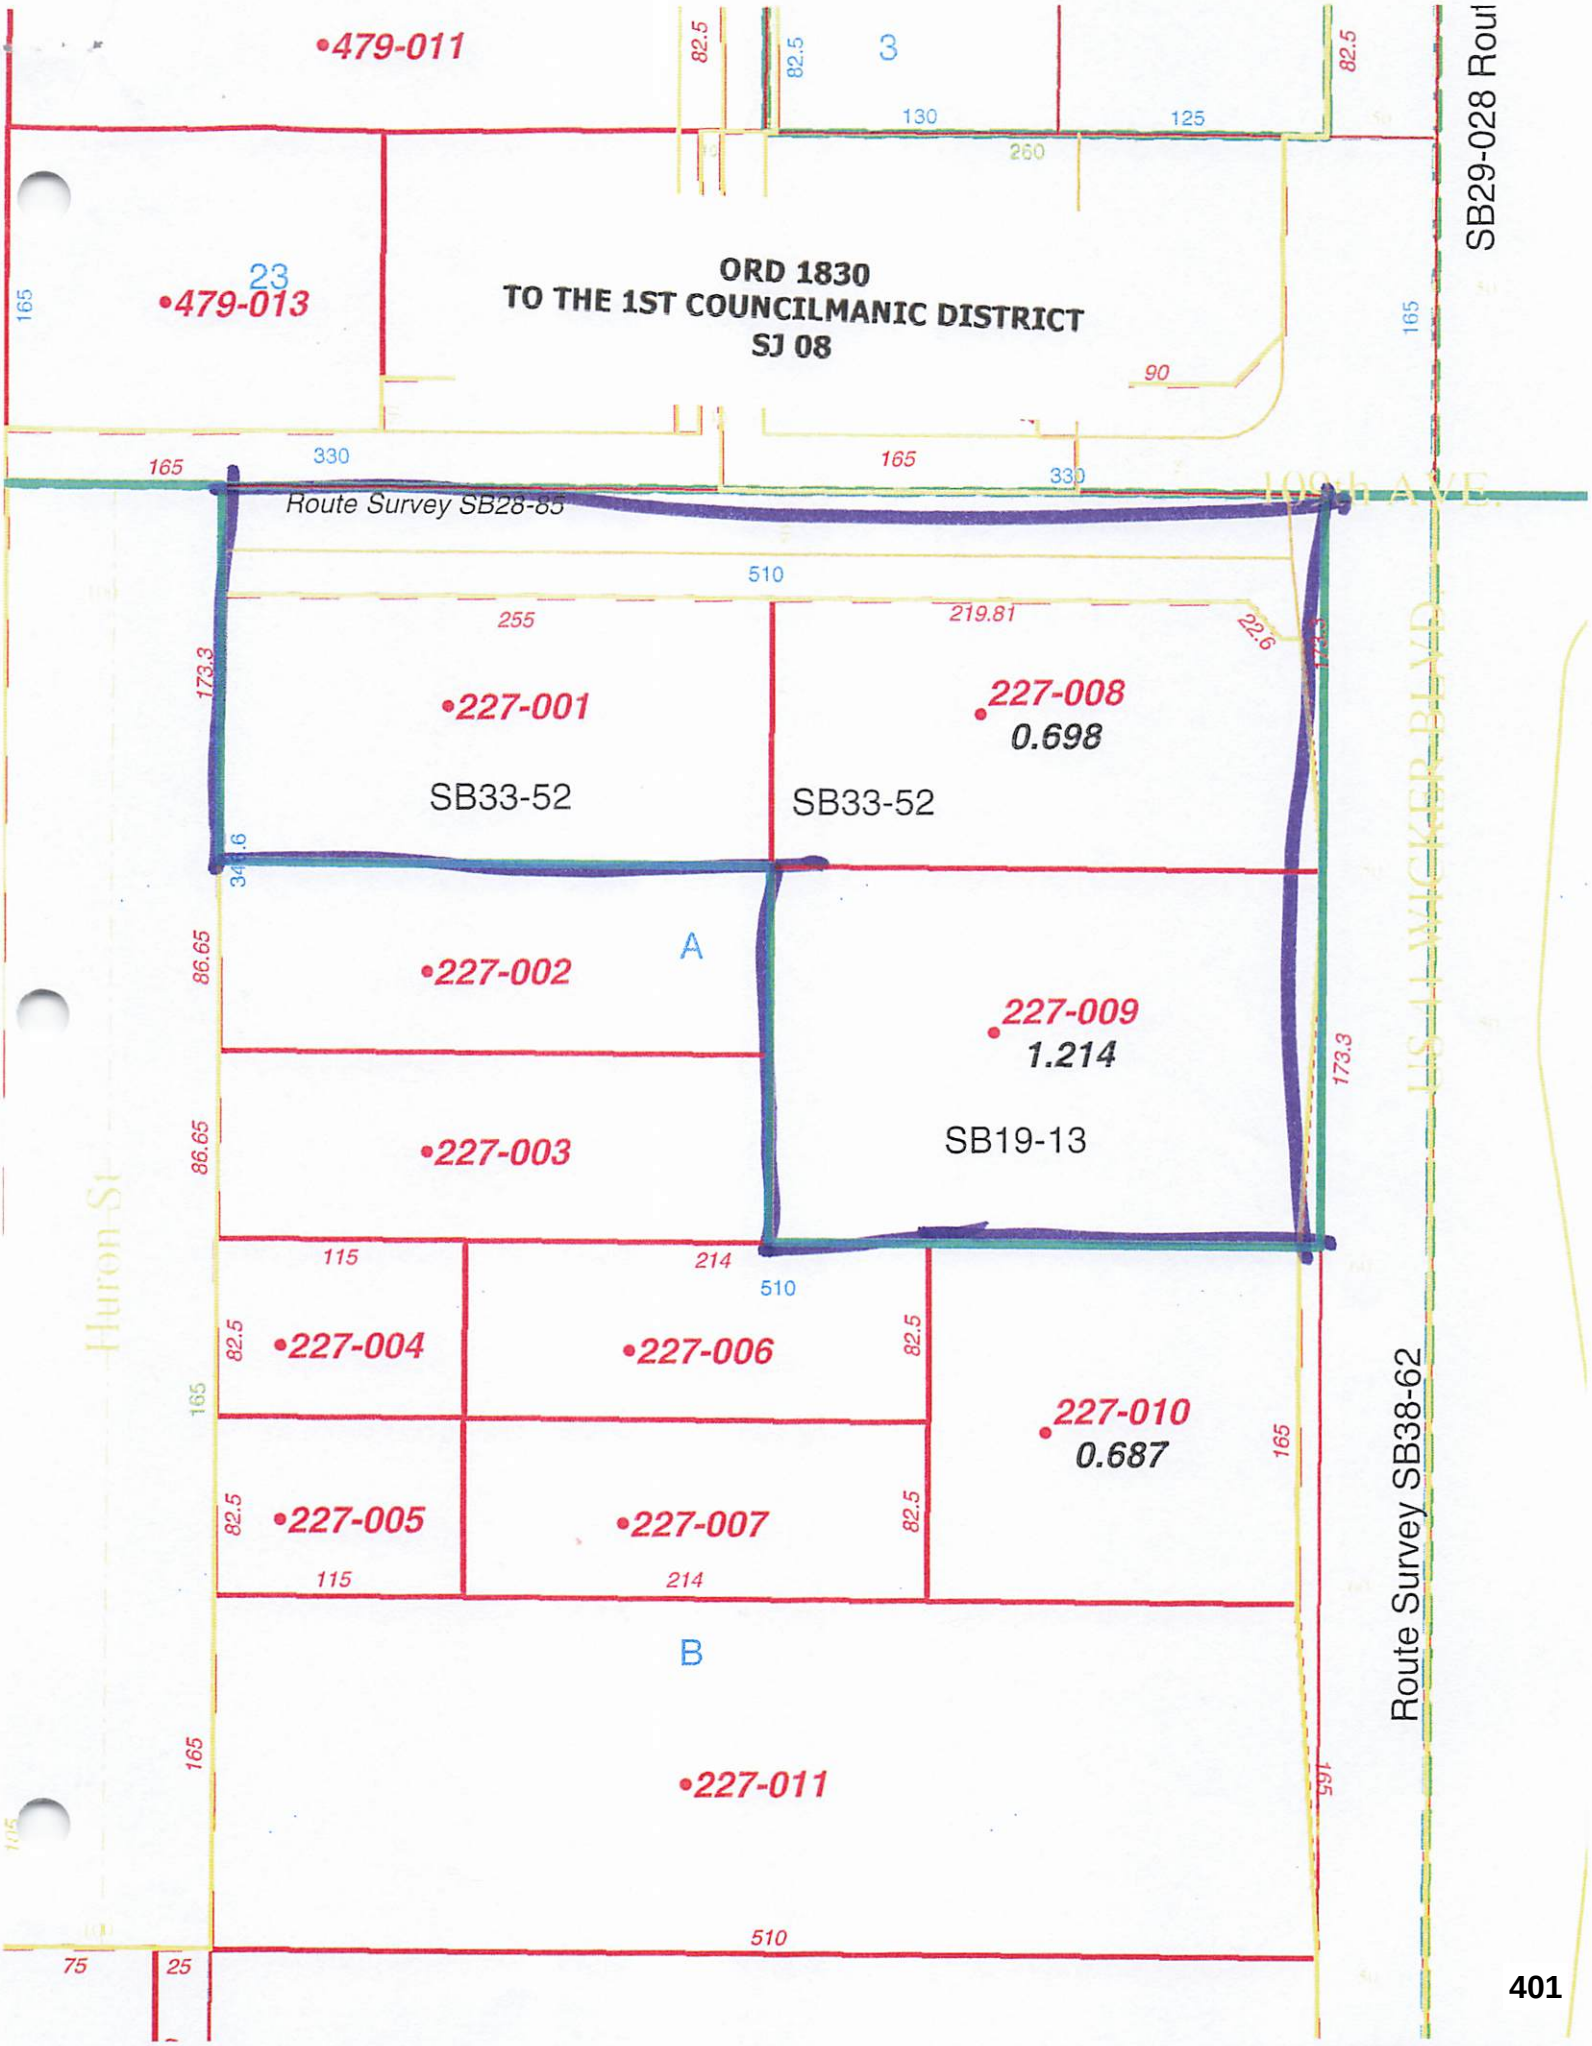
•479-011
82.5
82.5
3
130
125
260
82.5
SB29-028 Rou
23
•479-013
ORD 1830
TO THE 1ST COUNCILMANIC DISTRICT
SJ 08
165
165
90
165
330
165
330
Route Survey SB28-85
109th AVE.
510
255
219.81
173.3
•227-001
SB33-52
•227-008
0.698
SB33-52
US HIGHWAY 6
346.6
86.65
•227-002
A
•227-009
1.214
173.3
86.65
•227-003
SB19-13
Huron St
115
214
510
82.5
•227-004
•227-006
82.5
165
•227-010
0.687
165
82.5
•227-005
•227-007
82.5
115
214
B
Route Survey SB38-62
165
•227-011
510
75
25

PRECINCT SUMMARY STATEMENT

State Form 13332 (R7/7-06)
Indiana Election Commission (IC 3-11-1.5-15)

(IEC-8)

Name of County ~~Lake~~ Lake

INSTRUCTIONS: See Indiana Code 3-11-1.5-25 for periods during which precinct boundary changes may NOT take effect.

Indiana Code 3-11-1.5-15 requires that a county include the following items in a proposed precinct establishment order submitted to the Indiana Election Division:

1. A map of each precinct to be established by the proposed order. A county may submit these maps in electronic form.
2. A description of the boundaries of each precinct to be established by the proposed order that identifies any census blocks located entirely within the precinct.
3. An estimated number of voters in each precinct to be established by the proposed order, based on the registration records maintained by the county voter registration office.
4. A statement designating a polling place for the precinct that complies with the polling place accessibility requirements.
5. Any additional information required by rules adopted by the Indiana Election Commission under IC 4-22-2.

General Precinct Information

1. Name Of Proposed Precinct	2. Is this a new precinct?	3. Election Division & STFID Number *(To Be Completed By Election Division)*
HT02	☐ Yes ☒ No	

4. District Information
Congressional 1 Indiana Senate 6 Indiana House 15

5. Number Of Active Voters *(IC 3-5-2-1.7)*	6. Number Of Inactive Voters	7. Number Of Registered Voters *(Must Equal Total Of Active And Inactive Voters)*
1,091	39	1,130

8. Total Number Of Precincts In The County If Submission Is Approved
356 Voting Precincts 6 Non-Voting Precincts

9. Date Of County Executive's Adopted Order	10. Date Of First Election After Precincts Are Approved
	May 5, 2026

11. Precincts Affected By This Proposed Order *(Complete a Precinct Summary Statement for each precinct. Please note that when changing boundaries of one precinct you will need to complete a separate IEC-8 for any other precinct affected by the change.)*
SJ 10

12. List Any Attached Documents *(i.e. map 6 of 20 maps, etc.)*
Map Census Blocks Annex # 1830

Does any portion of the newly established precinct split or divide any of the following?	Yes	No
13. School Corporation District Boundary		X
14. City or Town Boundary		X
15. City or Town Council District Boundary		X
16. Census Block Boundary	X	
17. Other *(Please Describe)*		X

Method of Voting

18. ☐ Optical Scan Ballot Card ☐ Electronic ☒ Combination *(Please Specify)*: Microvote

19. What is the designated location and address for the polling place for this precinct?
Zion United Church of Christ
14804 W 113th Ave
Dyer, IN 46311
(NOTE: This designation of a polling place remains in effect until later action by the county executive under state law.)

20. Does this polling place meet Indiana's polling place accessibility requirements? ☒ Yes ☐ No

Precinct Change Reason

21. Briefly state the reason for the precinct change. *(Attach additional sheet if necessary.)*
Annexation

Additional Information

22. Name and Contact Information Of County Election Staff Person Who Prepared This Form:
Brenda Weatherspoon
Annette Mellady 219-755-3795

23. Does the county have access to Geographic Information System (GIS)? ☒ Yes ☐ No
Name and Contact Information Of County GIS Staff:

24. Does the county use Census Tiger files? ☐ Yes ☒ No

State Office Use Only

25. Type Of Geographic Files Used by County *(If Known By Staff Of The Indiana Election Division Or Office Of Census Data)*

HT 02

GEOID20

180890429013000
180890429014000
180890429014001
180890429014002
180890429031001
180890429031034
180890429032019
180890429032030
180890429032031
180890429041005
180890429041008
180890429041028
180890429041031
180890429041032
180890429041034
180890429041035
180890429041036 *
180890429041037
180890429041038
180890429041039
180890429041040
180890429041042
180890429041043
180890429041044
180890429041051
180890429041052
180890429041053
180890429041054
180890429041055
180890429041060
180890429042004
180890429042005

PRECINCT SUMMARY STATEMENT

State Form 13332 (R7/7-06)
Indiana Election Commission (IC 3-11-1.5-15)

(IEC-8)

Name of County Lake

INSTRUCTIONS: See Indiana Code 3-11-1.5-25 for periods during which precinct boundary changes may NOT take effect.
Indiana Code 3-11-1.5-15 requires that a county include the following items in a proposed precinct establishment order submitted to the Indiana Election Division:
1. A map of each precinct to be established by the proposed order. A county may submit these maps in electronic form.
2. A description of the boundaries of each precinct to be established by the proposed order that identifies any census blocks located entirely within the precinct.
3. An estimated number of voters in each precinct to be established by the proposed order, based on the registration records maintained by the county voter registration office.
4. A statement designating a polling place for the precinct that complies with the polling place accessibility requirements.
5. Any additional information required by rules adopted by the Indiana Election Commission under IC 4-22-2.

General Precinct Information

1. Name Of Proposed Precinct	2. Is this a new precinct?	3. Election Division & STFID Number *(To Be Completed By Election Division)*
SS 10	☐ Yes ☒ No	

4. District Information
Congressional 1 Indiana Senate 6 Indiana House 15

5. Number Of Active Voters *(IC 3-5-2-1.7)*	6. Number Of Inactive Voters	7. Number Of Registered Voters *(Must Equal Total Of Active And Inactive Voters)*
21	0	21

8. Total Number Of Precincts In The County If Submission Is Approved
____ Voting Precincts 6 Non-Voting Precincts

9. Date Of County Executive's Adopted Order	10. Date Of First Election After Precincts Are Approved
	May 5, 2026

11. Precincts Affected By This Proposed Order *(Complete a Precinct Summary Statement for each precinct. Please note that when changing boundaries of one precinct you will need to complete a separate IEC-8 for any other precinct affected by the change.)*
HT 02

12. List Any Attached Documents *(i.e. map 6 of 20 maps, etc.)*
Map, Census Blocks Annex # 1830

Does any portion of the newly established precinct split or divide any of the following?	Yes	No
13. School Corporation District Boundary		X
14. City or Town Boundary		X
15. City or Town Council District Boundary		X
16. Census Block Boundary	X	
17. Other *(Please Describe)*		X

Method of Voting

18. ☐ Optical Scan Ballot Card ☐ Electronic ☒ Combination *(Please Specify)*: Microvote

19. What is the designated location and address for the polling place for this precinct?
St. John Public Library
9450 Wicker Ave
Saint ~~St.~~ John, IN 46373
(NOTE: This designation of a polling place remains in effect until later action by the county executive under state law.)

20. Does this polling place meet Indiana's polling place accessibility requirements? ☒ Yes ☐ No

Precinct Change Reason

21. Briefly state the reason for the precinct change. *(Attach additional sheet if necessary.)*
Annexation

Additional Information

22. Name and Contact Information Of County Election Staff Person Who Prepared This Form:
Brenda Weatherspoon
Annette Mellady 219-755-3795

23. Does the county have access to Geographic Information System (GIS)? ☒ Yes ☐ No
Name and Contact Information Of County GIS Staff:

24. Does the county use Census Tiger files? ☐ Yes ☒ No

State Office Use Only

25. Type Of Geographic Files Used by County *(If Known By Staff Of The Indiana Election Division Or Office Of Census Data)*

SJ 10
GEOID20
180890429032012
180890429041036 *
180890429041040

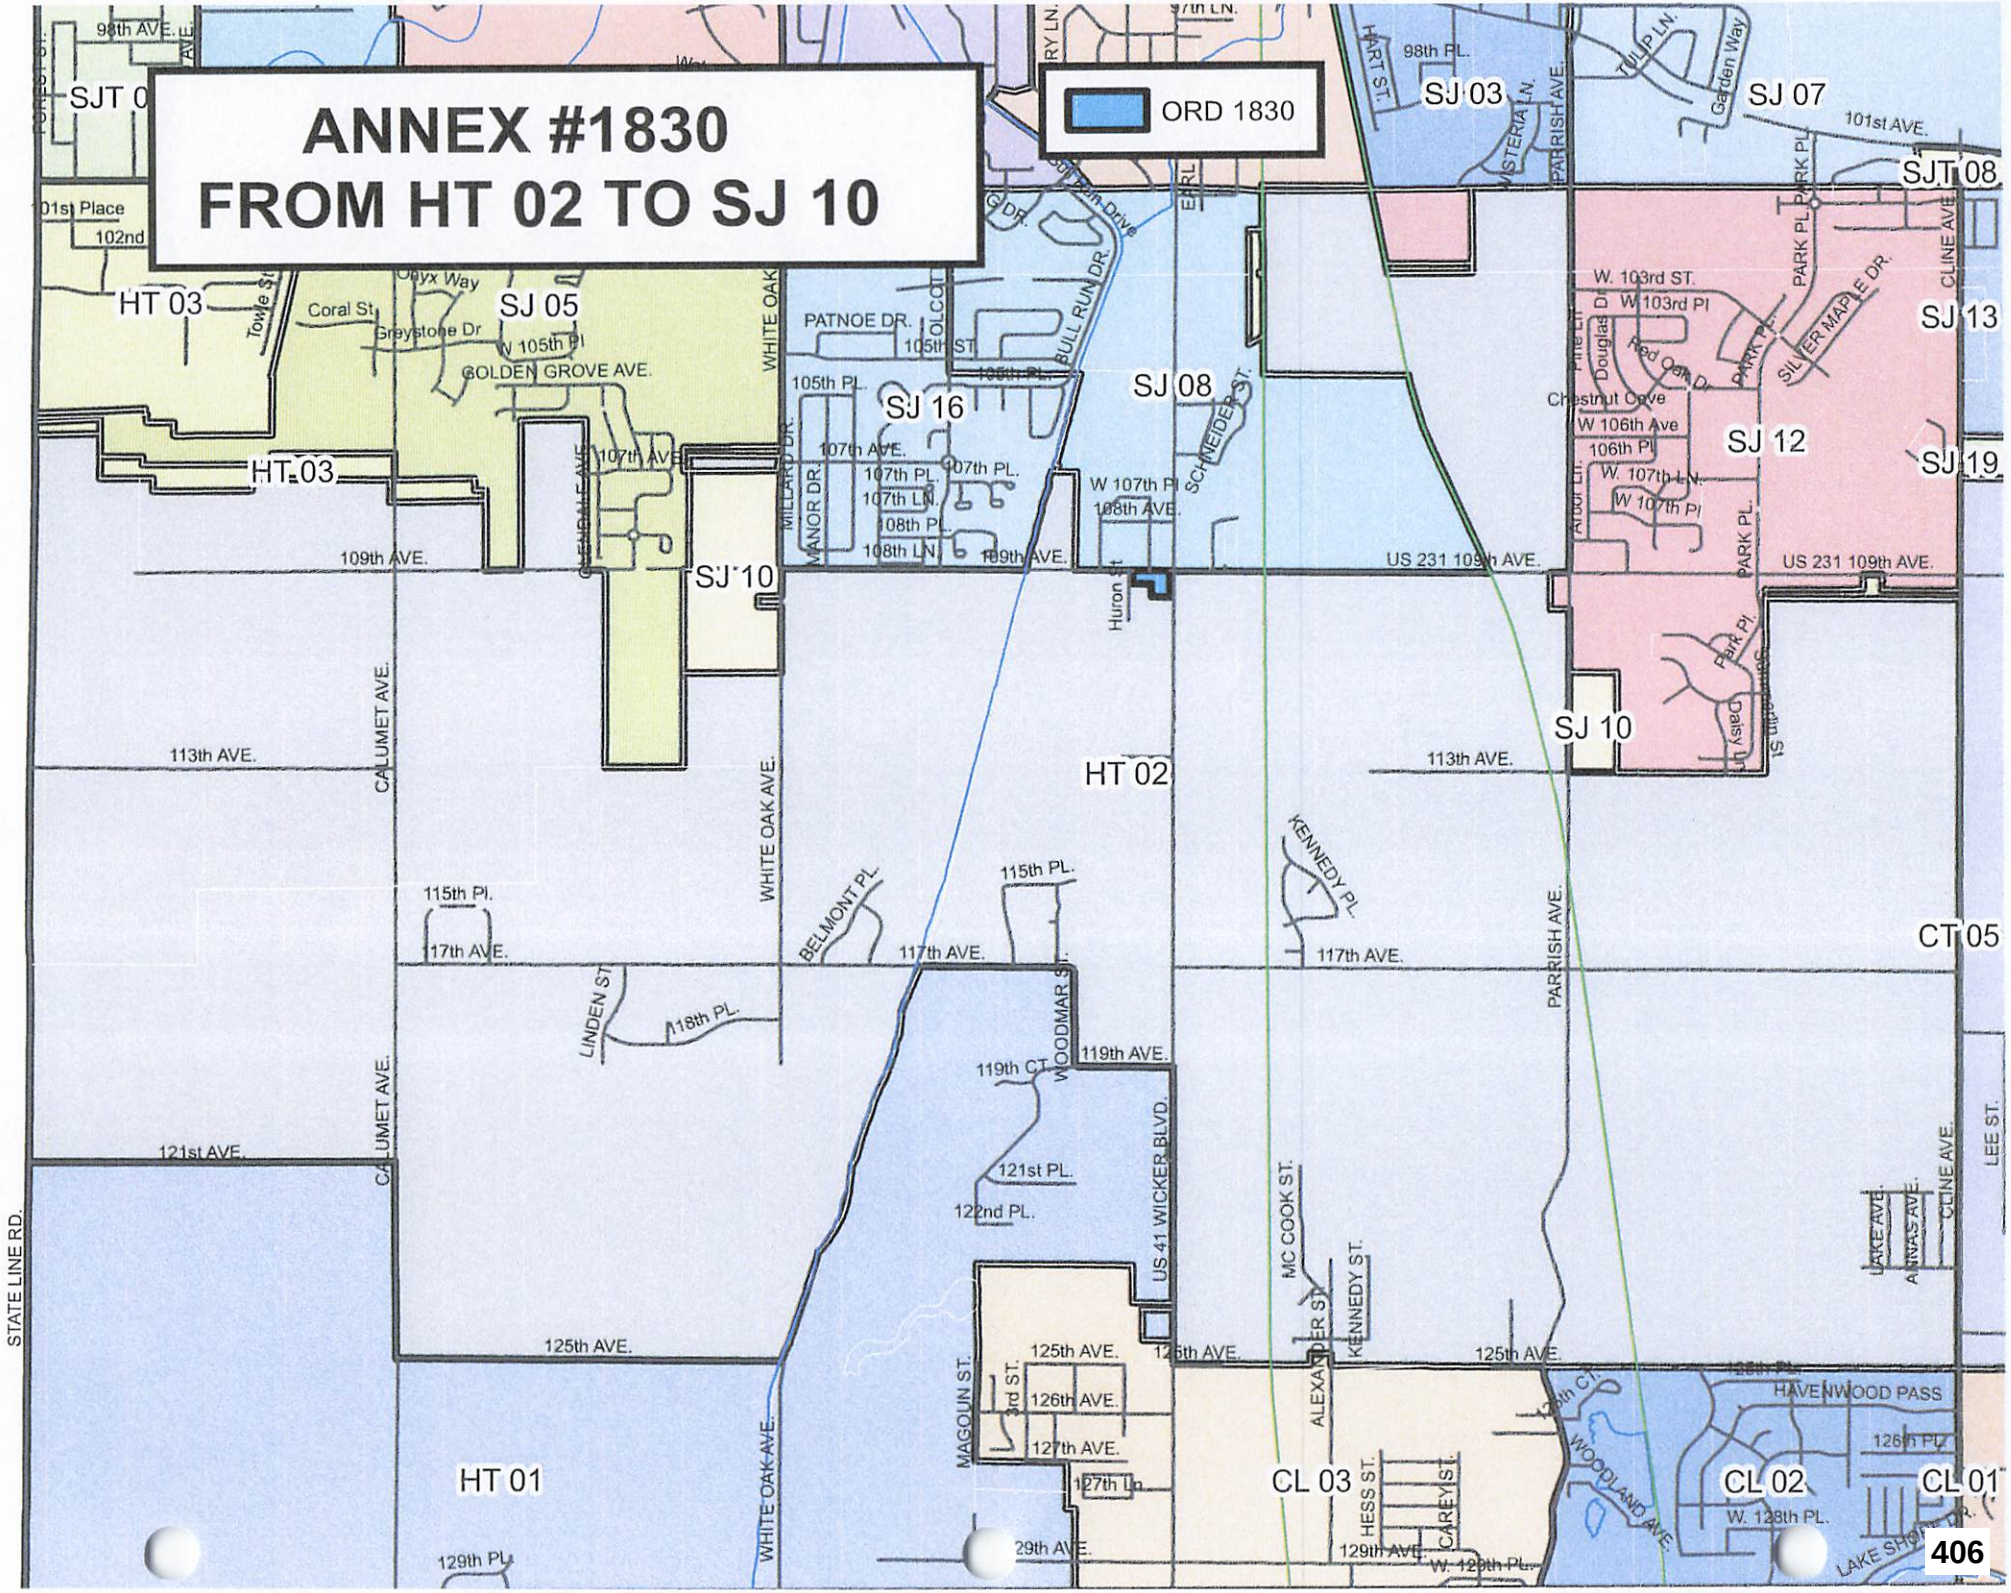
ANNEX #1830
FROM HT 02 TO SJ 10
ORD 1830
SJT 08
SJ 03
SJ 07
SJ 05
SJ 16
SJ 08
SJ 13
SJ 12
SJ 19
SJ 10
HT 03
HT 02
HT 01
CT 05
CL 03
CL 02
CL 01
98th AVE.
98th PL.
101st AVE.
101st Place
102nd
Onyx Way
Coral St
Greystone Dr
W 105th Pl
GOLDEN GROVE AVE.
PATNOE DR.
105th ST
105th PL.
106th PL.
107th AVE.
107th PL.
107th LN.
108th PL.
108th LN.
W 107th Pl
108th AVE.
109th AVE.
US 231 109th AVE.
W. 103rd ST.
W 103rd Pl
Chestnut Cove
W 106th Ave
106th Pl
W. 107th Ln.
W 107th Pl
113th AVE.
115th Pl.
115th PL.
117th AVE.
118th PL.
119th CT.
119th AVE.
121st AVE.
121st PL.
122nd PL.
125th AVE.
126th AVE.
127th AVE.
127th Ln.
129th AVE.
129th PL.
W. 128th PL.
HAVENWOOD PASS
126th PL.
WHITE OAK AVE.
CALUMET AVE.
LINDEN ST
BELMONT PL.
KENNEDY PL
PARRISH AVE.
WOODMAR SR.
US 41 WICKER BLVD.
MC COOK ST.
KENNEDY ST.
ALEXANDER ST.
MAGOUN ST.
HESS ST.
CAREY ST.
WOODLAND AVE.
LAKE SHORE DR.
STATE LINE RD.
LEE ST.
CLINE AVE.
PARK PL.
SILVER MAPLE DR.
Red Oak Dr.
Douglas Dr.
Pine Ln.
Arbor Ln.
Daisy Ln
Sheridan St
Huron St
SCHNEIDER ST.
BULL RUN DR.
EARL DR.
TULIP LN.
Garden Way
HART ST.
PARRISH AVE.
MYSTERIA LN.
RY LN.
97th LN.
Golf Twin Drive
TOWLE ST.
GLENDALE AVE.
MILLARD DR.
MANOR DR.
WHITE OAK
OLCOTT
LAKE AVE.
ARKWAS AVE.

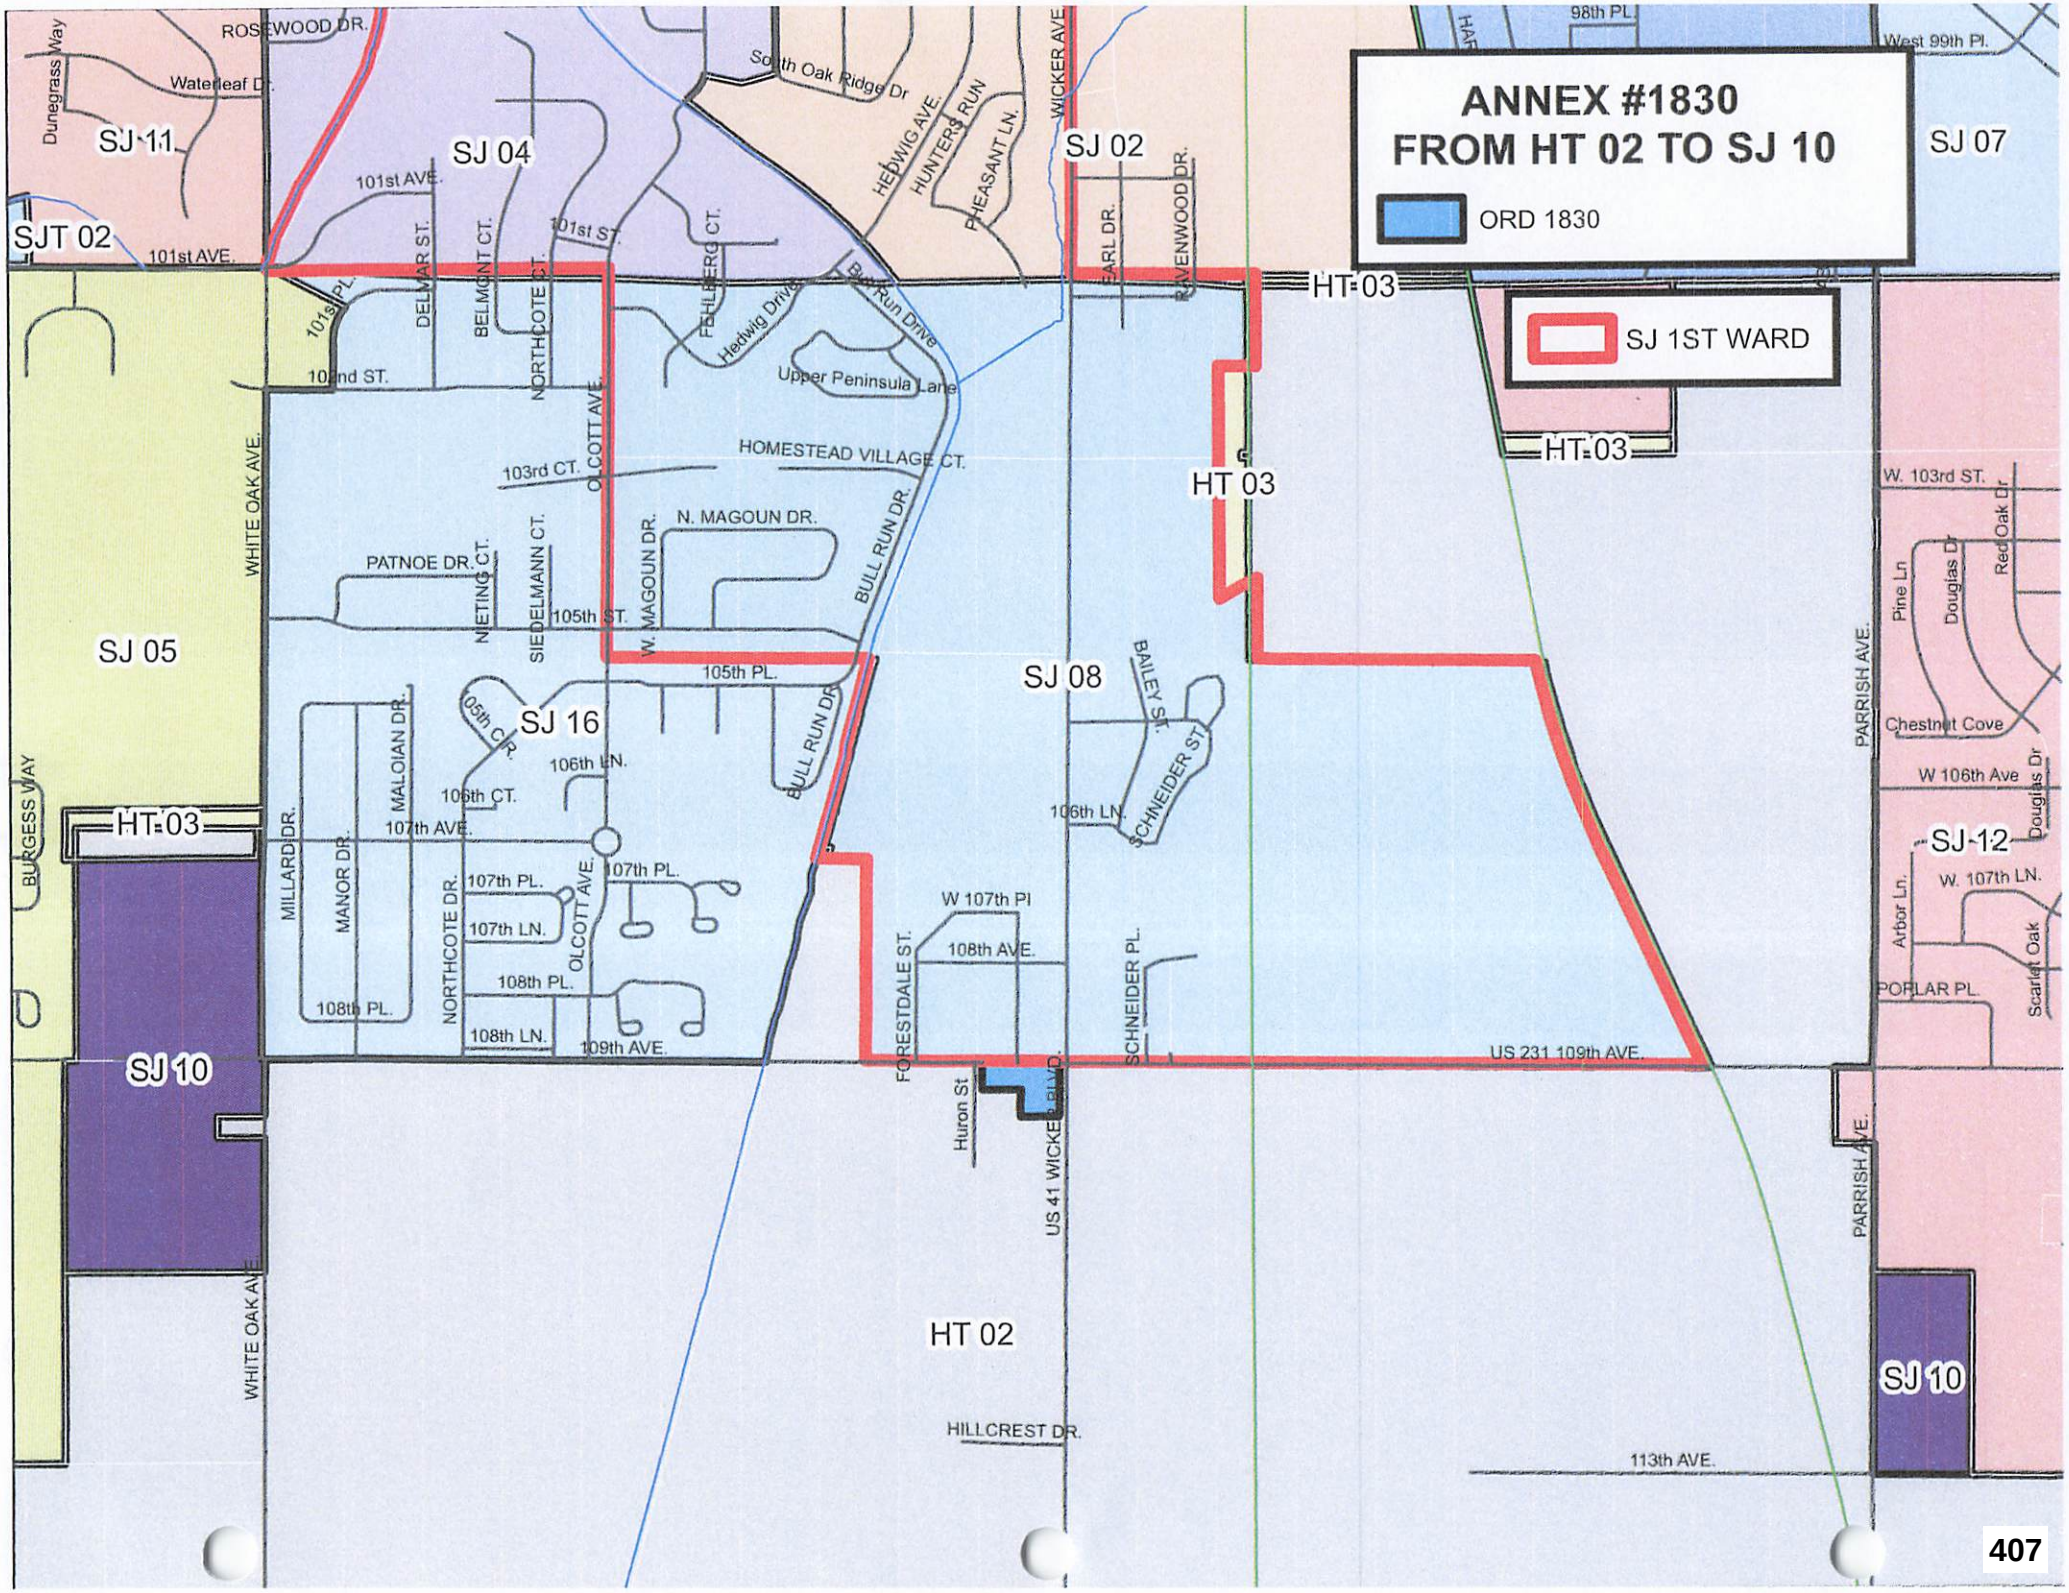
ANNEX #1830
FROM HT 02 TO SJ 10
ORD 1830
SJ 1ST WARD
SJ 11
SJ 04
SJ 02
SJ 07
SJT 02
HT 03
HT 03
HT 03
HT 03
SJ 05
SJ 08
SJ 16
SJ 10
SJ 12
SJ 10
HT 02
ROSEWOOD DR.
Dunegrass Way
Waterleaf Dr.
101st AVE.
101st PL.
101st ST.
South Oak Ridge Dr
HEDWIG AVE.
HUNTERS RUN
PHEASANT LN.
WICKER AVE.
98th PL.
West 99th Pl.
DELMAR ST.
BELMONT CT.
NORTHCOTE CT.
FOHLBERG CT.
Hedwig Drive
Bull Run Drive
Upper Peninsula Lane
EARL DR.
RAVENWOOD DR.
102nd ST.
OLCOTT AVE.
HOMESTEAD VILLAGE CT.
103rd CT.
WHITE OAK AVE.
N. MAGOUN DR.
PATNOE DR.
NIETING CT.
SIEDELMANN CT.
105th ST.
W. MAGOUN DR.
BULL RUN DR.
105th PL.
105th CIR.
106th LN.
106th CT.
BAILEY ST.
SCHNEIDER ST
106th LN.
107th AVE.
MILLARD DR.
MANOR DR.
MALOIAN DR.
BURGESS WAY
107th PL.
107th LN.
108th PL.
108th LN.
109th AVE.
NORTHCOTE DR.
OLCOTT AVE.
W 107th Pl
108th AVE.
FORESTDALE ST.
SCHNEIDER PL.
Huron St
US 41 WICKER BLVD.
US 231 109th AVE.
HILLCREST DR.
113th AVE.
PARRISH AVE.
W. 103rd ST.
Red Oak Dr
Pine Ln
Douglas Dr
Chestnut Cove
W 106th Ave
Douglas Dr
W. 107th LN.
Arbor Ln.
Scarlet Oak
POPLAR PL.
407

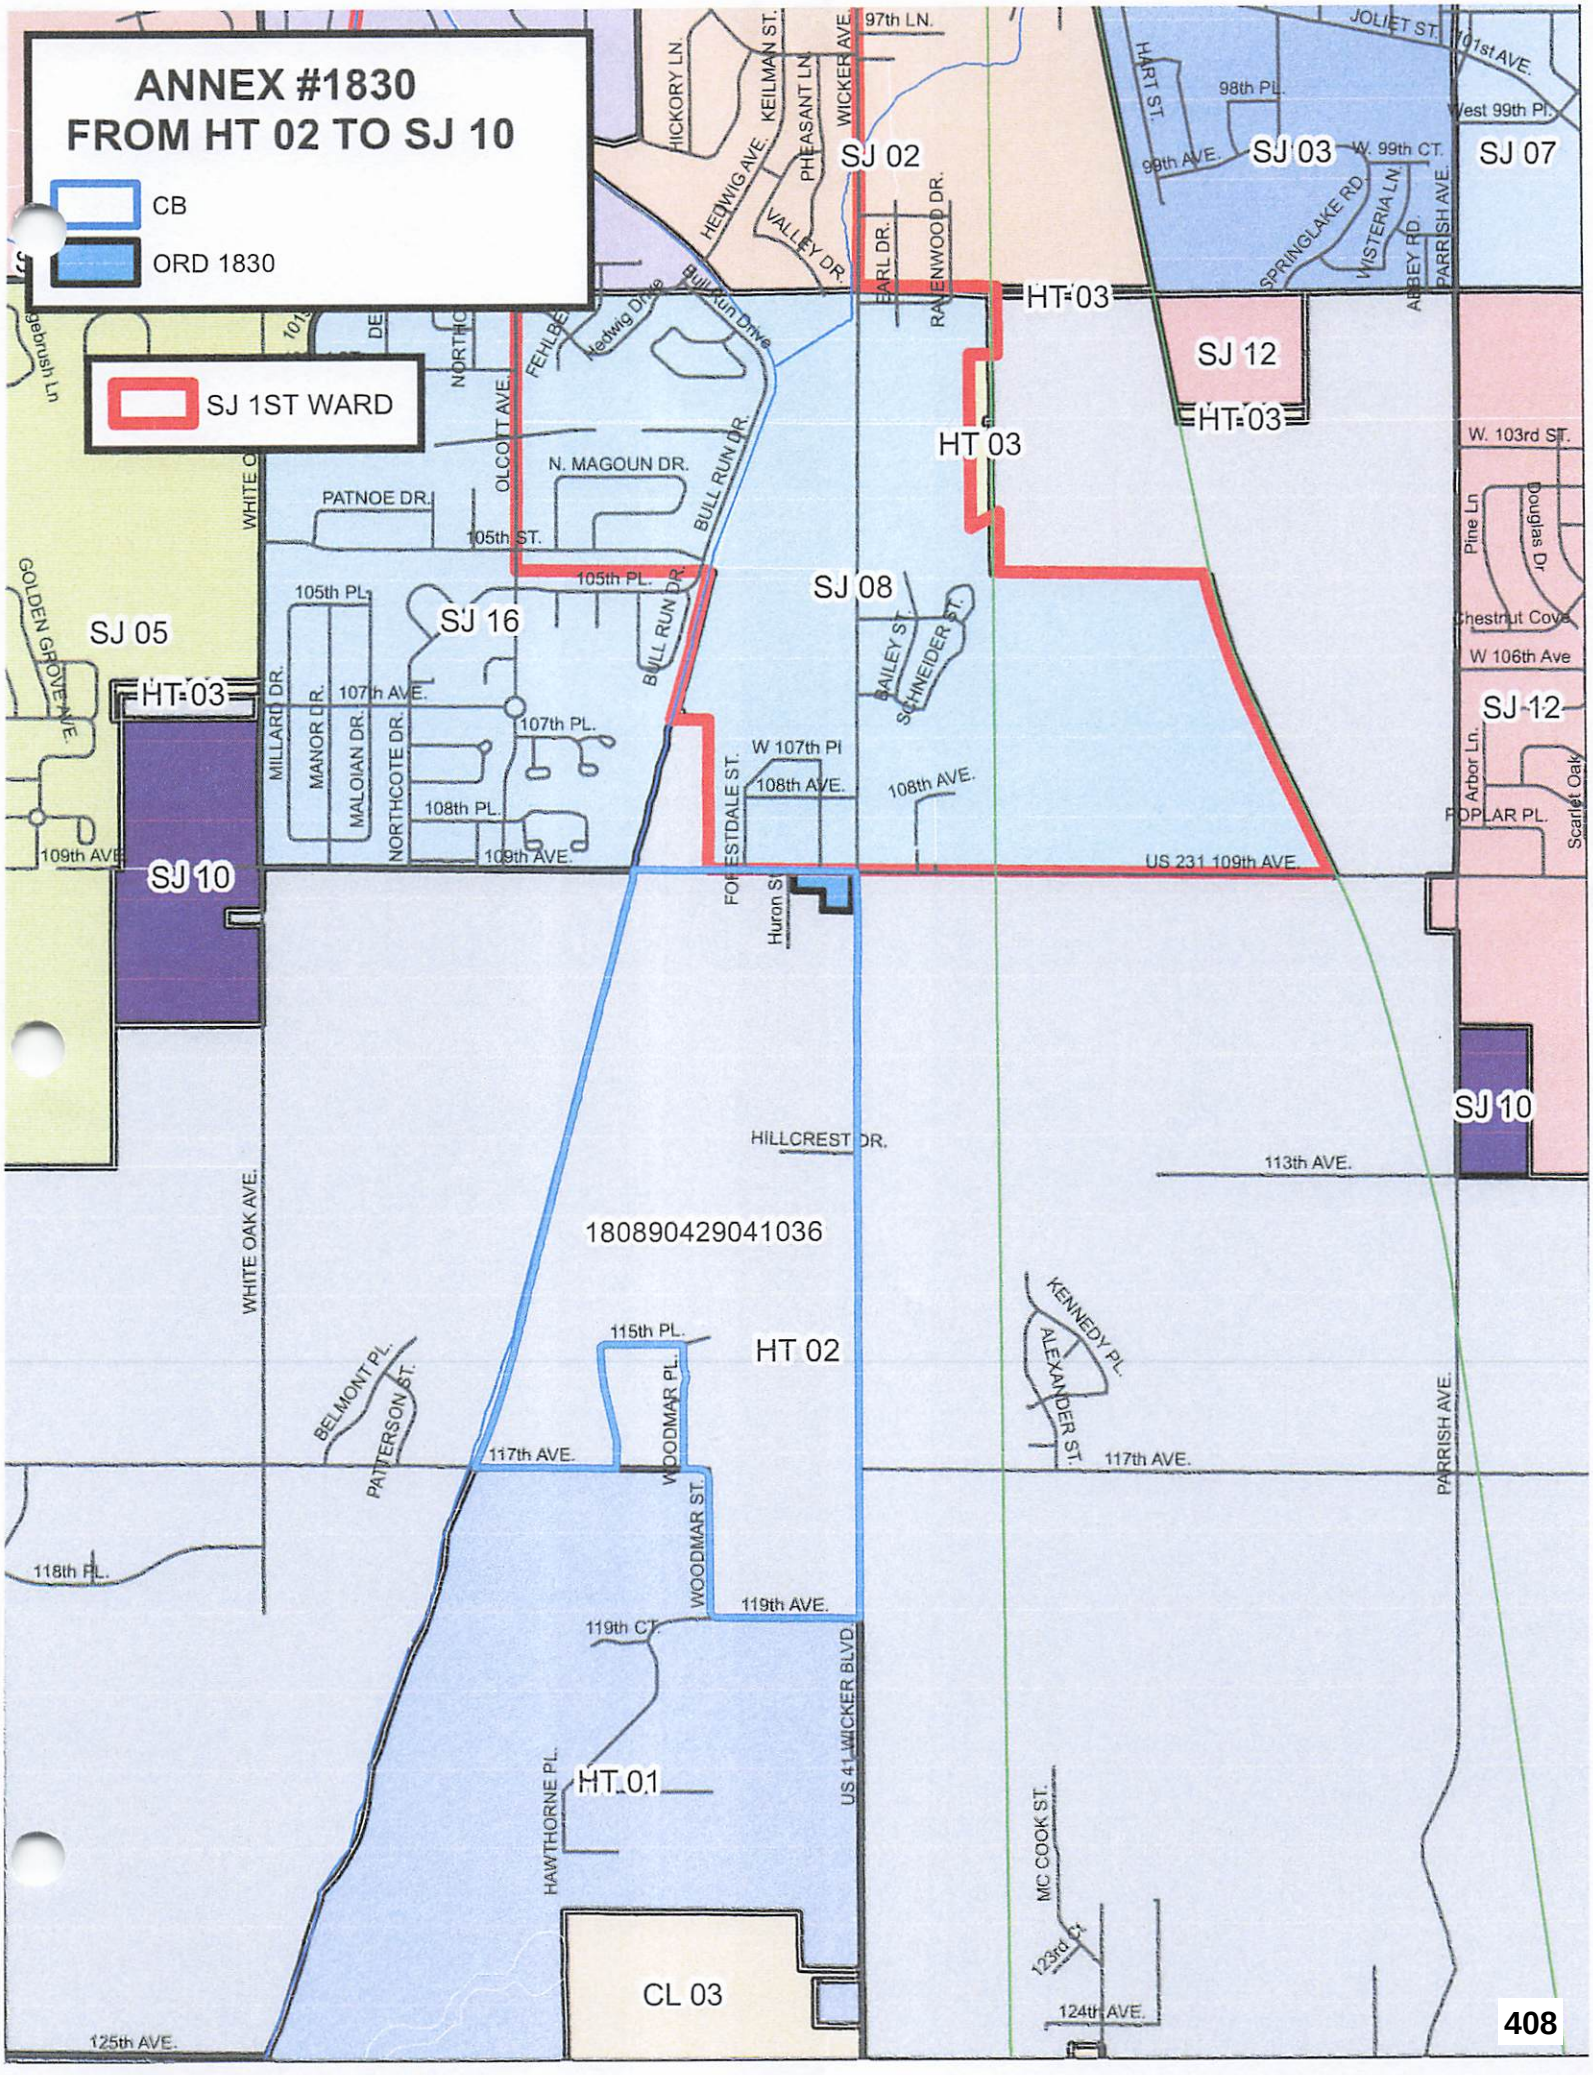
ANNEX #1830
FROM HT 02 TO SJ 10
CB
ORD 1830
SJ 1ST WARD
SJ 02
SJ 03
SJ 07
SJ 12
SJ 08
SJ 16
SJ 05
SJ 10
HT 03
HT 02
HT 01
CL 03
180890429041036
HICKORY LN.
KEILMAN ST.
WICKER AVE.
97th LN.
HEDWIG AVE.
PHEASANT LN.
VALLEY DR.
EARL DR.
RAVENWOOD DR.
JOLIET ST.
101st AVE.
HART ST.
98th PL.
West 99th Pl.
99th AVE.
W. 99th CT.
SPRINGLAKE RD.
WISTERIA LN.
ABBEY RD.
PARRISH AVE.
Bull Run Drive
FEHLBER
Hedwig Drive
NORTHC
OLCOTT AVE.
N. MAGOUN DR.
PATNOE DR.
105th ST.
BULL RUN DR.
105th PL.
W. 103rd ST.
Pine Ln
Douglas Dr
Chestnut Cove
W 106th Ave
Golebrush Ln
GOLDEN GROVE AVE.
MILLARD DR.
MANOR DR.
MALOIAN DR.
NORTHCOTE DR.
107th AVE.
107th PL.
108th PL.
109th AVE.
W 107th Pl
108th AVE.
BAILEY ST.
SCHNEIDER ST.
FORESTDALE ST.
Huron St
US 231 109th AVE.
Arbor Ln.
POPLAR PL.
Scarlet Oak
HILLCREST DR.
113th AVE.
WHITE OAK AVE.
115th PL.
WOODMAR PL.
BELMONT PL.
PATTERSON ST.
117th AVE.
KENNEDY PL.
ALEXANDER ST.
PARRISH AVE.
118th PL.
WOODMAR ST.
119th AVE.
119th CT.
US 41 WICKER BLVD.
HAWTHORNE PL.
MC COOK ST.
123rd CT.
124th AVE.
125th AVE.

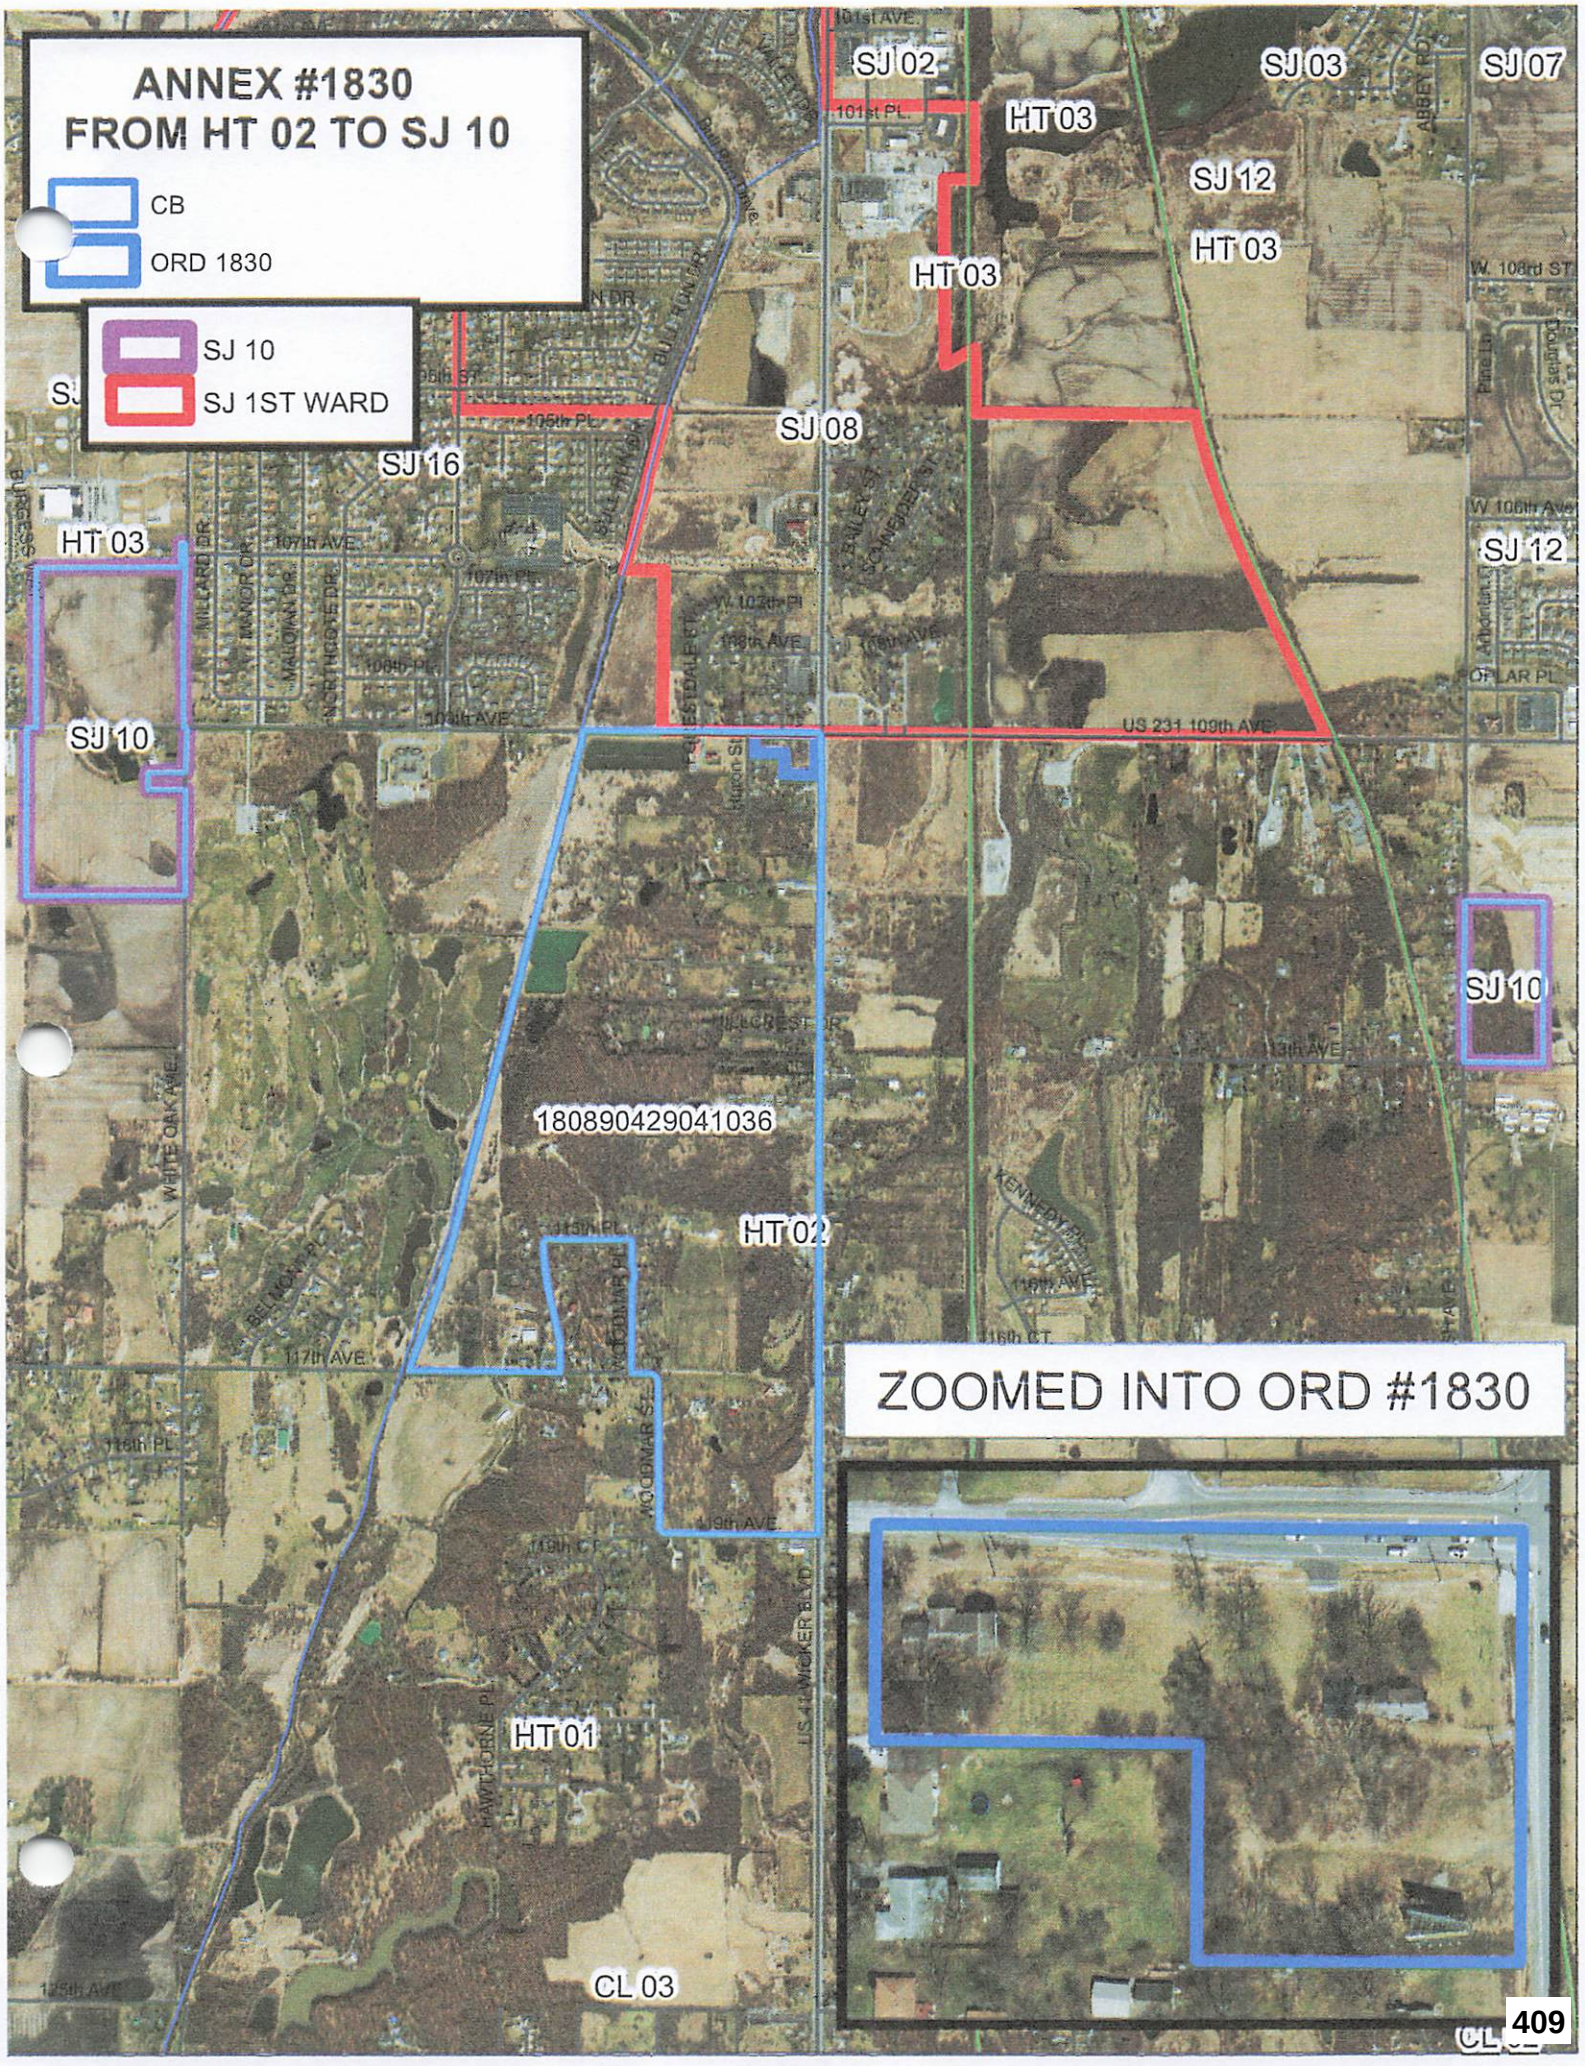
ANNEX #1830
FROM HT 02 TO SJ 10
CB
ORD 1830
SJ 10
SJ 1ST WARD
SJ 02
SJ 03
SJ 07
HT 03
SJ 12
HT 03
HT 03
SJ 08
SJ 16
HT 03
SJ 12
SJ 10
SJ 10
180890429041036
HT 02
HT 01
CL 03
ZOOMED INTO ORD #1830

TO	2025 CHANGES	DESCRIPTION	FROM	TO
SCHERERVILLE	ORD #1999	ANNEX	SJT 04	SCH 14
ST JOHN	ORD #1830	ANNEX	HT 02	SJ 08
ST JOHN	ORD #1837	ANNEX	SJT 08	SJ 18

17

From SJT: 88 to 93.18 Ward 3

GINA PIMENTEL
RECORDER
STATE OF INDIANA
LAKE COUNTY
RECORDED AS PRESENTED
2024-026277
1:50 PM 2024 Aug 29

ORDINANCE NO. 1837

AN ORDINANCE OF THE TOWN OF ST. JOHN, LAKE COUNTY, INDIANA ANNEXING ADJACENT AND CONTIGUOUS TERRITORY

BE IT AND IT HEREBY IS ORDAINED by the Town Council of the TOWN OF ST. JOHN, Lake County, Indiana, as follows:

WHEREAS, the TOWN OF ST. JOHN, Lake County, Indiana, received a petition signed by all owners requesting that certain property adjacent to or abutting the corporate boundary of the TOWN OF ST. JOHN, commonly known as 93rd Ave., Crown Point, IN 46307 should be annexed to the TOWN OF ST. JOHN; and

WHEREAS, the whole parcel is at least or in excess of one-eighth (1/8) contiguous to the corporate boundary limits of the TOWN OF ST. JOHN; and

WHEREAS, the territory sought to be annexed is needed and can be utilized by the TOWN OF ST. JOHN for its development in the reasonably near future; and

WHEREAS, the real estate commonly known as 93rd Ave., Crown Point, IN 46307 will be connected to sanitary sewer service and potable water service provided by the TOWN OF ST. JOHN; and

WHEREAS, the Town Council of the TOWN OF ST. JOHN, Lake County, Indiana, introduced and held a duly noticed public hearing on this proposed Annexation Ordinance on July 24, 2024; and

WHEREAS, the TOWN OF ST. JOHN, by resolution, has adopted a written fiscal plan and established a definite policy that meets the requirements of I.C. 36-4-3-13, as amended, with respect to this whole parcel of real estate.

NOW, THEREFORE, BE IT ORDAINED by the Town Council of the TOWN OF ST. JOHN, Lake County, Indiana:

SECTION ONE: That, pursuant to I.C. 36-4-3-5.1, the following described parcel of real estate be, and the same is, hereby annexed to and declared a part of the TOWN OF ST. JOHN, Lake County, Indiana, to-wit:

FILED
AUG 29 2024
PEGGY HOLINGA KATONA
LAKE COUNTY AUDITOR

LEGAL DESCRIPTION:

TOTAL ANNEXATION AREA:
PART OF SECTION 35, TOWNSHIP 35 NORTH, RANGE 9 WEST OF THE 2ND PRINCIPAL MERIDIAN, DESCRIBED AS FOLLOWS: BEGINNING AT THE NORTHWEST CORNER OF THE EAST HALF OF SAID SECTION 35; THENCE SOUTH 89 DEGREES 30 MINUTES 34 SECONDS EAST ALONG THE NORTH LINE OF SAID SECTION 35 A DISTANCE OF 710.10 FEET; THENCE SOUTH 00 DEGREES 27 MINUTES 32 SECONDS EAST, 2115.04 FEET TO THE CENTER OF BEAVER DAM DITCH; THENCE NORTH 54 DEGREES 10 MINUTES 31 SECONDS EAST, 211.57 FEET; THENCE NORTH 88 DEGREES 33 MINUTES 46 SECONDS EAST, 148.36 FEET; THENCE SOUTH 07 DEGREES 09 MINUTES 17

SECONDS EAST, 2107.87 FEET TO THE SOUTHERLY LINE OF A 150 FEET WIDE NORTHERN INDIANA PUBLIC SERVICE COMPANY PARCEL; THENCE SOUTH 50 DEGREES 31 MINUTES 33 SECONDS WEST ALONG SAID SOUTH LINE, 338.11 FEET TO THE NORTHEAST CORNER OF LOT 4 IN MEADOW VIEW SUBDIVISION, AS SHOWN IN PLAT BOOK 71, PAGE 33; THENCE SOUTH 00 DEGREES 35 MINUTES 24 SECONDS WEST, ALONG THE EAST LINE OF SAID LOT 4 EXTENDED, 996.25 FEET TO THE SOUTH LINE OF SAID SECTION 35; THENCE NORTH 89 DEGREES 24 MINUTES 01 SECONDS WEST ALONG SAID SOUTH LINE, 175.79 FEET TO THE WEST LINE OF SAID LOT 4 EXTENDED; THENCE NORTH 00 DEGREES 35 MINUTES 24 SECONDS EAST ALONG SAID WEST LINE, 848.38 FEET TO A POINT ON SAID SOUTHERLY LINE OF 150 FEET WIDE NORTHERN INDIANA PUBLIC SERVICE COMPANY PARCEL, SAID POINT BEING ALSO THE NORTHWEST CORNER OF SAID LOT 4; THENCE SOUTH 50 DEGREES 31 MINUTES 33 SECONDS WEST ALONG SAID SOUTHERLY LINE, 1075.29 FEET TO THE WEST LINE OF THE EAST HALF OF SAID SECTION 35; THENCE SOUTH 00 DEGREES 27 MINUTES 32 SECONDS EAST ALONG SAID WEST LINE, 156.16 FEET TO THE SOUTH LINE OF SAID SECTION 35; THENCE NORTH 89 DEGREES 24 MINUTES 01 SECONDS WEST ALONG SAID SECTION LINE, 372.43 FEET; THENCE NORTH 40 DEGREES 26 MINUTES 07 SECONDS EAST, 180.22 FEET; THENCE NORTH 50 DEGREES 31 MINUTES 33 SECONDS EAST, 327.39 FEET TO SAID WEST LINE OF THE EAST HALF OF SECTION 35; THENCE NORTH 00 DEGREES 27 MINUTES 32 SECONDS WEST ALONG SAID WEST LINE, 324.87 FEET; THENCE NORTH 89 DEGREES 26 MINUTES 54 SECONDS WEST, 1328.08 FEET TO THE WEST LINE OF THE EAST HALF OF THE SOUTHWEST QUARTER OF SAID SECTION 35; THENCE NORTH 00 DEGREES 26 MINUTES 16 SECONDS WEST ALONG SAID WEST LINE, 1968.67 FEET TO THE NORTHWEST CORNER OF THE WEST HALF OF SAID SOUTHWEST QUARTER; THENCE SOUTH 89 DEGREES 27 MINUTES 17 SECONDS EAST ALONG THE NORTH LINE OF SAID SOUTHWEST QUARTER, 1327.36 FEET TO THE CENTER OF SAID SECTION 35; THENCE NORTH 00 DEGREES 27 MINUTES 32 SECONDS WEST ALONG THE WEST LINE OF THE EAST HALF OF SAID SECTION 35, 2642.92 FEET, TO THE POINT OF BEGINNING, IN LAKE COUNTY, INDIANA.

SECTION TWO: That the parcel of real estate sought to be annexed will be assigned to Town Council District (Ward) Three (3) as a voting district in the TOWN OF ST. JOHN.

SECTION THREE: That the zoning district classifications of said parcels of real estate is hereby determined to be as follows:

LBL Development LLC Parcels, PUD District (Planned Unit Development)

PARCEL 1

PART OF SECTION 35, TOWNSHIP 35 NORTH, RANGE 9 WEST OF THE 2ND PRINCIPAL MERIDIAN, DESCRIBED AS FOLLOWS: BEGINNING AT THE NORTHWEST CORNER OF THE EAST HALF OF SAID SECTION 35; THENCE SOUTH 89 DEGREES 30 MINUTES 34 SECONDS EAST ALONG THE NORTH LINE OF SAID SECTION 35 A DISTANCE OF 710.10 FEET; THENCE SOUTH 00 DEGREES 27 MINUTES 32 SECONDS EAST, 2115.04 FEET TO THE CENTER OF BEAVER DAM DITCH; THENCE NORTH 54 DEGREES 10 MINUTES 31 SECONDS EAST, 211.57 FEET; THENCE NORTH 88 DEGREES 33 MINUTES 46 SECONDS EAST, 148.36 FEET; THENCE SOUTH 07 DEGREES 09 MINUTES 17 SECONDS EAST, 1927.24 FEET TO THE NORTHERLY LINE OF A 150 FEET WIDE NORTHERN INDIANA PUBLIC SERVICE COMPANY PARCEL; THENCE SOUTH 50 DEGREES 31 MINUTES 33 SECONDS WEST ALONG SAID NORTHERLY LINE, 1616.46 FEET TO THE WEST LINE OF THE EAST HALF OF SECTION 35; THENCE NORTH 00 DEGREES 27 MINUTES 32 SECONDS WEST ALONG SAID WEST LINE OF THE EAST HALF OF SAID SECTION 35, 4936.63 FEET, TO THE POINT OF BEGINNING, IN LAKE COUNTY, INDIANA.

PARCEL 2

PART OF SECTION 35, TOWNSHIP 35 NORTH, RANGE 9 WEST OF THE 2ND PRINCIPAL MERIDIAN, DESCRIBED AS FOLLOWS: COMMENCING AT THE NORTHWEST CORNER OF THE EAST HALF OF SAID SECTION 35; THENCE SOUTH 00 DEGREES 27 MINUTES 32 SECONDS EAST ALONG THE WEST LINE OF THE EAST HALF OF SAID SECTION 35, 5129.68 FEET TO THE SOUTHERLY LINE OF

A 150 FEET WIDE NORTHERN INDIANA PUBLIC SERVICE COMPANY PARCEL; THENCE NORTH 50 DEGREES 31 MINUTES 33 SECONDS EAST ALONG SAID SOUTHERLY LINE, 1643.10 FEET TO THE NORTHWEST CORNER OF LOT 4 IN MEADOW VIEW SUBDIVISION, AS SHOWN IN PLAT BOOK 71, PAGE 33; THENCE CONTINUING ALONG SAID SOUTHERLY LINE, NORTH 50 DEGREES 31 MINUTES 33 SECONDS EAST, 229.69 FEET TO THE NORTHEAST CORNER OF SAID LOT 4; THENCE SOUTH 00 DEGREES 35 MINUTES 24 SECONDS WEST, ALONG THE EAST LINE OF SAID LOT 4 EXTENDED, 996.25 FEET TO THE SOUTH LINE OF SAID SECTION 35; THENCE NORTH 89 DEGREES 24 MINUTES 01 SECONDS WEST ALONG SAID SOUTH LINE, 175.79 FEET TO THE WEST LINE OF SAID LOT 4 EXTENDED; THENCE NORTH 00 DEGREES 35 MINUTES 24 SECONDS EAST ALONG SAID WEST LINE, 848.38 TO THE NORTHWEST CORNER OF SAID LOT 4 AND THE POINT OF BEGINNING, IN LAKE COUNTY, INDIANA.

LAKE CENTRAL SCHOOL CORPORATION Parcel, OS District (Open Space)
PART OF SECTION 35, TOWNSHIP 35 NORTH, RANGE 9 WEST OF THE 2ND PRINCIPAL MERIDIAN, DESCRIBED AS FOLLOWS: COMMENCING AT THE NORTHWEST CORNER OF THE EAST HALF OF SAID SECTION 35; THENCE SOUTH 00 DEGREES 27 MINUTES 32 SECONDS EAST ALONG THE WEST LINE OF THE EAST HALF OF SAID SECTION 35, 2642.92 FEET; TO THE CENTER OF SECTION 35 AND THE POINT OF BEGINNING; THENCE CONTINUING SOUTH 00 DEGREES 27 MINUTES 32 SECONDS EAST ALONG SAID WEST LINE OF THE EAST HALF OF SAID SECTION 35, 1968.83 FEET; THENCE NORTH 89 DEGREES 26 MINUTES 54 SECONDS WEST, 1328.08 FEET TO THE WEST LINE OF THE EAST HALF OF THE SOUTHWEST QUARTER OF SAID SECTION 35; THENCE NORTH 00 DEGREES 26 MINUTES 16 SECONDS WEST ALONG SAID WEST LINE, 1968.67 FEET TO THE NORTHWEST CORNER OF THE WEST HALF OF SAID SOUTHWEST QUARTER; THENCE SOUTH 89 DEGREES 27 MINUTES 17 SECONDS EAST ALONG THE NORTH LINE OF SAID SOUTHWEST QUARTER, 1327.36 FEET TO THE POINT OF BEGINNING, IN LAKE COUNTY, INDIANA.

NIPSCO Parcel, OS Open Space District
PART OF SECTION 35, TOWNSHIP 35 NORTH, RANGE 9 WEST OF THE 2ND PRINCIPAL MERIDIAN, DESCRIBED AS FOLLOWS: COMMENCING AT THE NORTHWEST CORNER OF THE EAST HALF OF SAID SECTION 35; THENCE SOUTH 00 DEGREES 27 MINUTES 32 SECONDS EAST ALONG THE WEST LINE OF THE EAST HALF OF SAID SECTION 35, 4936.63 FEET TO THE POINT OF BEGINNING; THENCE NORTH 50 DEGREES 31 MINUTES 33 SECONDS EAST, 1616.46 FEET; THENCE SOUTH 07 DEGREES 09 MINUTES 17 SECONDS EAST, 177.50 FEET; THENCE SOUTH 50 DEGREES 31 MINUTES 33 SECONDS WEST, 1643.10 FEET TO THE WEST LINE OF THE EAST HALF OF SAID SECTION 35; THENCE SOUTH 00 DEGREES 27 MINUTES 32 SECONDS EAST ALONG SAID WEST LINE, 156.16 FEET TO THE SOUTH LINE OF SAID SECTION 35; THENCE NORTH 89 DEGREES 24 MINUTES 01 SECONDS WEST ALONG SAID SECTION LINE, 372.43 FEET; THENCE NORTH 40 DEGREES 26 MINUTES 07 SECONDS EAST, 180.22 FEET; THENCE NORTH 50 DEGREES 31 MINUTES 33 SECONDS EAST, 327.39 FEET TO SAID WEST LINE OF THE EAST HALF OF SECTION 35 AND THE POINT OF BEGINNING, IN LAKE COUNTY, INDIANA.

and the Annexation Agreement/Zoning Commitment and all exhibits thereto shall hereby be made a part of this Annexation Ordinance.

SECTION FOUR: That any Development Plan, Annexation Agreement/Zoning Commitment, or other related document to this annexation, whether Preliminary or not, that applies to any portion of the parcels of real estate sought to be annexed are hereby made a part of this Annexation Ordinance and shall not expire and that any Ordinance or part thereof or provisions of the Town Code, in conflict herewith, are hereby specifically waived.

SECTION FIVE: Be it further ordained that the municipal corporate boundaries of the TOWN OF ST. JOHN, Lake County, Indiana, shall be, and the same are, hereby declared to be extended

so as to include all of the parcels of real estate hereinabove described as part of the TOWN OF ST. JOHN, Lake County, Indiana.

SECTION SIX: That this Ordinance shall take effect and be in full force and effect from and after its passage, promulgation, and adoption by the Town Council of the TOWN OF ST. JOHN, and publication in conformance with applicable law.

ALL OF WHICH IS PASSED AND ADOPTED by the Town Council of the TOWN OF ST. JOHN, Lake County, Indiana, this 28 day of August, 2024 by a vote of 4 in Favor, and 1 Against.

TOWN OF ST. JOHN, LAKE COUNTY, INDIANA, TOWN COUNCIL

Michael Bouvat

Michael Bouvat, President

Christian Jorgensen, Vice President

Ann Oster, Member

Wayne Pondinas, Member

NAY

Gerald Swets, Member

ATTEST:

Beth R. Hernandez

Beth Hernandez, IAMC, CMC
Clerk-Treasurer

LBL DEVELOPMENT LLC, 93RD AVENUE PARCELS
ANNEXATION AGREEMENT/ZONING COMMITMENT

Upon mutual agreement of the parties and other good and valuable consideration, LBL Development LLC, (hereinafter "petitioner") and the Town Council of the Town of St. John, (hereinafter "Town") and collectively known as the ("parties"), pursuant to the provisions of Indiana Code and the rules and regulations of the Town of St. John hereby enter into this Annexation Agreement/Zoning Commitment in consideration of the annexation of certain real property, (hereinafter the "property") to the Town of St. John, legally described as follows:

LBL DEVELOPMENT, LLC Property:

PARCEL 1

PART OF SECTION 35, TOWNSHIP 35 NORTH, RANGE 9 WEST OF THE 2ND PRINCIPAL MERIDIAN, DESCRIBED AS FOLLOWS: BEGINNING AT THE NORTHWEST CORNER OF THE EAST HALF OF SAID SECTION 35; THENCE SOUTH 89 DEGREES 30 MINUTES 34 SECONDS EAST ALONG THE NORTH LINE OF SAID SECTION 35 A DISTANCE OF 710.10 FEET; THENCE SOUTH 00 DEGREES 27 MINUTES 32 SECONDS EAST, 2115.04 FEET TO THE CENTER OF BEAVER DAM DITCH; THENCE NORTH 54 DEGREES 10 MINUTES 31 SECONDS EAST, 211.57 FEET; THENCE NORTH 88 DEGREES 33 MINUTES 46 SECONDS EAST, 148.36 FEET; THENCE SOUTH 07 DEGREES 09 MINUTES 17 SECONDS EAST, 1927.24 FEET TO THE NORTHERLY LINE OF A 150 FEET WIDE NORTHERN INDIANA PUBLIC SERVICE COMPANY PARCEL; THENCE SOUTH 50 DEGREES 31 MINUTES 33 SECONDS WEST ALONG SAID NORTHERLY LINE, 1616.46 FEET TO THE WEST LINE OF THE EAST HALF OF SECTION 35; THENCE NORTH 00 DEGREES 27 MINUTES 32 SECONDS WEST ALONG SAID WEST LINE OF THE EAST HALF OF SAID SECTION 35, 4936.63 FEET, TO THE POINT OF BEGINNING, IN LAKE COUNTY, INDIANA.

PARCEL 2

PART OF SECTION 35, TOWNSHIP 35 NORTH, RANGE 9 WEST OF THE 2ND PRINCIPAL MERIDIAN, DESCRIBED AS FOLLOWS: COMMENCING AT THE NORTHWEST CORNER OF THE EAST HALF OF SAID SECTION 35; THENCE SOUTH 00 DEGREES 27 MINUTES 32 SECONDS EAST ALONG THE WEST LINE OF THE EAST HALF OF SAID SECTION 35, 5129.68 FEET TO THE SOUTHERLY LINE OF A 150 FEET WIDE NORTHERN INDIANA PUBLIC SERVICE COMPANY PARCEL; THENCE NORTH 50 DEGREES 31 MINUTES 33 SECONDS EAST ALONG SAID SOUTHERLY LINE, 1643.10 FEET TO THE NORTHWEST CORNER OF LOT 4 IN MEADOW VIEW SUBDIVISION, AS SHOWN IN PLAT BOOK 71, PAGE 33; THENCE CONTINUING ALONG SAID SOUTHERLY LINE, NORTH 50 DEGREES 31 MINUTES 33 SECONDS EAST, 229.69 FEET TO THE NORTHEAST CORNER OF SAID LOT 4; THENCE SOUTH 00 DEGREES 35 MINUTES 24 SECONDS WEST, ALONG THE EAST LINE OF SAID LOT 4 EXTENDED, 996.25 FEET TO THE SOUTH LINE OF SAID SECTION 35; THENCE NORTH 89 DEGREES 24 MINUTES 01 SECONDS WEST ALONG SAID SOUTH LINE, 175.79 FEET TO THE WEST LINE OF SAID LOT 4 EXTENDED; THENCE NORTH 00 DEGREES 35 MINUTES 24 SECONDS EAST ALONG SAID WEST LINE, 848.38 TO THE NORTHWEST CORNER OF SAID LOT 4 AND THE POINT OF BEGINNING, IN LAKE COUNTY, INDIANA.

GENERAL PROVISIONS:

1. That the property shall be zoned Planned Unit Development (PUD) and be generally consistent with the Concept Plan(s); a copy of which is made a part hereof as if fully set out herein.
2. The PUD Guidelines shall become a part of this Annexation Agreement/Zoning Commitment and ultimately be adopted with this Annexation Agreement/Zoning Commitment and become a part of the Annexation Ordinance.
3. That the acreage of the property to be zoned PUD is approximately 101 acres.
4. That the acreage of said property to be developed as Residential is approximately 101 acres.
5. The terms of this Annexation Agreement/Zoning Commitment may be amended by mutual agreement between the Petitioner and the Town.

COMMITMENTS:

1. The single-family detached homes will consist of 134 units that will be owner-occupied and age-restricted, and 12 units that will be owner-occupied and not age restricted, and will comply with the PUD Guidelines.
2. The single-family attached homes will consist of 455 units, be owner-occupied, include front and rear load designs, and will comply with the PUD Guidelines.
3. The installation of utilities, roadways, and other development related improvements will be the responsibility of the petitioner.
4. The petitioner will adhere to the subdivision platting requirements of the Town.

IN WITNESS THEREOF, LBL Development LLC, by Lotton Development, Inc., its manager, who has full authorization to execute this Annexation Agreement/Zoning Commitment and the Town of St. John, by its Town Council President, who has full authorization to execute this Annexation Agreement/Zoning Commitment hereby acknowledge this document as the agreement of the parties. The Clerk-Treasurer of the Town of St. John is directed to record this document with the Office of the Recorder of Lake County, Indiana.

LBL DEVELOPMENT LLC
By: Lotton Development, Inc., its manager

By: _____
Its: President, John Lotton

STATE OF INDIANA)
)
COUNTY OF LAKE)

Before me, the undersigned, a Notary Public, personally appeared John Lotton, and acknowledged the execution of this instrument, this 11th day of JULY, 2024.

My Commission Expires: 09/23/2029
County of Residence: LAKE

Stephen Z. Kil

STEPHEN Z KIL
Notary Public, State of Indiana
Lake County
Commission Number NP0736369
My Commission Expires
September 23, 2029

TOWN OF ST. JOHN
LAKE COUNTY, INDIANA

Michael Bouvat
Mike Bouvat, Town Council President

Attest:
Beth R. Hernandez
Beth Hernandez, Clerk Treasurer

TOWN OF ST. JOHN PLANNED UNIT DEVELOPMENT GUIDELINES FOR LBL DEVELOPMENT LLC FOR THE 93rd AVENUE ANNEXATION PARCELS OF PROPERTY

I. STATEMENT OF PURPOSE AND INTENT

The 93rd Avenue parcels of property, (hereinafter the "Development") located in St. John, Indiana is an approximate 101-acre site consisting of single-family detached, age restricted, and non-age restricted residential dwelling units and single-family attached, front and rear load dwelling units. The Development will be designed to service the residential needs of the Town by providing age restricted and single-family attached housing components.

II. AUTHORITY AND DEFINITIONS

Authority. The standards in these guidelines shall apply to all real property and uses in the Development. These guidelines shall be the governing standards for review, approval, and modifications of development activities occurring in the Development. The Town Subdivision Control Ordinance, Zoning Ordinance, and other regulations shall be applied only when the provisions of this document do not address a specific item. Permits required from any State or Federal agency shall only be subject to the review and approval process of that agency. Should a conflict arise with this document and any ordinances or regulations of the Town of St. John, this document shall control. The HOA Architectural Review Committee will have review and approval authority with respect to the residential components of the Development.

Definitions. The following definitions are general rules of construction and shall apply to the terms used in this document. The singular includes the plural, and the plural includes the singular. The words "shall" and "will" are a mandatory requirement, the word "may" is a permissive requirement, and the word "should" is a preferred requirement. Words and terms not defined shall be interpreted in accordance with their dictionary meaning and customary usage.

a. Homeowners Association (HOA) shall mean The Gates of St. John Homeowners Association, or any sub-associations established by the Developer.
b. Developer shall mean LBL Development LLC, assigns, and successors in interest.
c. Town shall mean the Town of St. John.
d. Residential Use shall mean single-family detached and attached housing.
e. Planned Unit Development or PUD shall include all documents associated with the Planned Unit Development.
f. Development Plan shall mean the Concept Plan or any associated site plans that will be appended to and made a part of the PUD Guidelines and shall serve as the general layout of the over-all development of the site.

III. GENERAL LOCATION, LAND USE, AND LEGAL DESCRIPTION

Location and surrounding land uses. The PUD is approximately 101 acres in size and is bordered on the north by 93rd Avenue, on the south by 101st Avenue, on the west by vacant property owned by the Lake Central School Corporation, and on the east by unincorporated Lake County. To the north is vacant property in the corporate limits of St. John. To the south is the Town of St. John, unincorporated Lake County and a small contiguity with the Town of Schererville. To the west is vacant property owned by the Lake Central School Corporation. To the east is vacant property that is unincorporated. Access to the development will include ingress and egress from 93rd Avenue and 101st Avenue.

Legal Description of the Development:

LBL DEVELOPMENT, LLC PARCEL:

PARCEL 1

PART OF SECTION 35, TOWNSHIP 35 NORTH, RANGE 9 WEST OF THE 2ND PRINCIPAL MERIDIAN, DESCRIBED AS FOLLOWS: BEGINNING AT THE NORTHWEST CORNER OF THE EAST HALF OF SAID SECTION 35; THENCE SOUTH 89 DEGREES 30 MINUTES 34 SECONDS EAST ALONG THE NORTH LINE OF SAID SECTION 35 A DISTANCE OF 710.10 FEET; THENCE SOUTH 00 DEGREES 27 MINUTES 32 SECONDS EAST, 2115.04 FEET TO THE CENTER OF BEAVER DAM DITCH; THENCE NORTH 54 DEGREES 10 MINUTES 31 SECONDS EAST, 211.57 FEET; THENCE NORTH 88 DEGREES 33 MINUTES 46 SECONDS EAST, 148.36 FEET; THENCE SOUTH 07 DEGREES 09 MINUTES 17 SECONDS EAST, 1927.24 FEET TO THE NORTHERLY LINE OF A 150 FEET WIDE NORTHERN INDIANA PUBLIC SERVICE COMPANY PARCEL; THENCE SOUTH 50 DEGREES 31 MINUTES 33 SECONDS WEST ALONG SAID NORTHERLY LINE, 1616.46 FEET TO THE WEST LINE OF THE EAST HALF OF SECTION 35; THENCE NORTH 00 DEGREES 27 MINUTES 32 SECONDS WEST ALONG SAID WEST LINE OF THE EAST HALF OF SAID SECTION 35, 4936.63 FEET, TO THE POINT OF BEGINNING, IN LAKE COUNTY, INDIANA.

PARCEL 2

PART OF SECTION 35, TOWNSHIP 35 NORTH, RANGE 9 WEST OF THE 2ND PRINCIPAL MERIDIAN, DESCRIBED AS FOLLOWS: COMMENCING AT THE NORTHWEST CORNER OF THE EAST HALF OF SAID SECTION 35; THENCE SOUTH 00 DEGREES 27 MINUTES 32 SECONDS EAST ALONG THE WEST LINE OF THE EAST HALF OF SAID SECTION 35, 5129.68 FEET TO THE SOUTHERLY LINE OF A 150 FEET WIDE NORTHERN INDIANA PUBLIC SERVICE COMPANY PARCEL; THENCE NORTH 50 DEGREES 31 MINUTES 33 SECONDS EAST ALONG SAID SOUTHERLY LINE, 1643.10 FEET TO THE NORTHWEST CORNER OF LOT 4 IN MEADOW VIEW SUBDIVISION, AS SHOWN IN PLAT BOOK 71, PAGE 33; THENCE CONTINUING ALONG SAID SOUTHERLY LINE, NORTH 50 DEGREES 31 MINUTES 33 SECONDS EAST, 229.69 FEET TO THE NORTHEAST CORNER OF SAID LOT 4; THENCE SOUTH 00 DEGREES 35 MINUTES 24 SECONDS WEST, ALONG THE EAST LINE OF SAID LOT 4 EXTENDED, 996.25 FEET TO THE SOUTH LINE OF SAID SECTION 35; THENCE NORTH 89 DEGREES 24 MINUTES 01 SECONDS WEST ALONG SAID SOUTH LINE, 175.79 FEET TO THE WEST LINE OF SAID LOT 4 EXTENDED;

SAID SOUTH LINE, 175.79 FEET TO THE WEST LINE OF SAID LOT 4 EXTENDED; THENCE NORTH 00 DEGREES 35 MINUTES 24 SECONDS EAST ALONG SAID WEST LINE, 848.38 TO THE NORTHWEST CORNER OF SAID LOT 4 AND THE POINT OF BEGINNING, IN LAKE COUNTY, INDIANA.

IV. USE REGULATIONS

General Provisions. Shall consist of single-family attached and detached dwelling units. The exterior of the units shall be generally consistent with the building elevations attached hereto and made a part of these PUD Guidelines. Individual lot boundaries shall be consistent with the Concept Plan/Housing Exhibit, with the final lot and unit boundary approved at the time of primary plat. The number of units shall be approved in accordance with the Annexation Agreement/Zoning Commitment.

Special Conditions for Attached Dwellings.

a. All uses will be allowed as defined herein under Residential Use.
b. Accessory Uses and Buildings will not be allowed.
c. Lot area shall be a minimum of 7,000 square feet, with a maximum of 8 residential units per building.
d. Lot front yard set-back will be a minimum of 10'.
e. Lot side yard set-back will generally be 10' or a minimum of 20' between buildings.
f. Lot rear yard set-back will be a minimum of 20'.
g. Maximum building height of 2 stories.
h. Units will generally be a minimum of 1,350 square feet.
i. Units shall each have an attached or detached 2 car garage.
j. A landscape plan, that will apply to all units, will be presented at Secondary Plat.
k. All units shall be a member of the HOA.

Special Conditions for Detached Dwellings.

l. All uses will be allowed as defined herein under Residential Use.
m. Accessory Uses and Buildings will not be allowed.
n. Lot area shall be a minimum of 6,500 square feet.
o. Lot front yard set-back will be a minimum of 25'.
p. Lot side yard set-back will generally be 5' or a minimum of 10' between buildings.
q. Lot rear yard set-back will be a minimum of 20'.
r. Maximum building height of 2 stories.
s. Units will generally be a minimum of 1,500 square feet.
t. Units shall each have an attached 2 car garage.
u. A landscape plan, that will apply to all units, will be presented at Secondary Plat.

v. All units shall be a member of the HOA.

V. COMMUNITY DEVELOPMENT REGULATIONS

General Development Regulations.

a. All residential units shall be subject to a Declaration of Covenants and Restrictions, establishing procedures for architectural review, landscape review, and maintenance obligations.
b. All residential units shall be members of the HOA, who shall enforce the Covenants and Restrictions.
c. The HOA shall have the obligation to maintain common areas, landscaping, entries, and signage.
d. Sales offices shall be permitted in unsold residential units for the duration of the development. The sales offices shall be permitted signage necessary to market the development and facilitate the sale of residential units.
e. Separate construction entrances may be established and maintained throughout the development as approved by the Town.
f. All infrastructure dedicated to the Town shall be constructed to Town standards.
g. Private drives shall be allowed.

ANNEXATION EXHIBIT

PART OF SECTION 35, TOWNSHIP 35 NORTH, RANGE 9 WEST OF THE SECOND PRINCIPAL MERIDIAN, IN LAKE COUNTY, INDIANA.

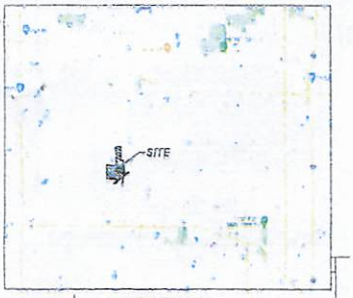

VICINITY MAP
NOT TO SCALE

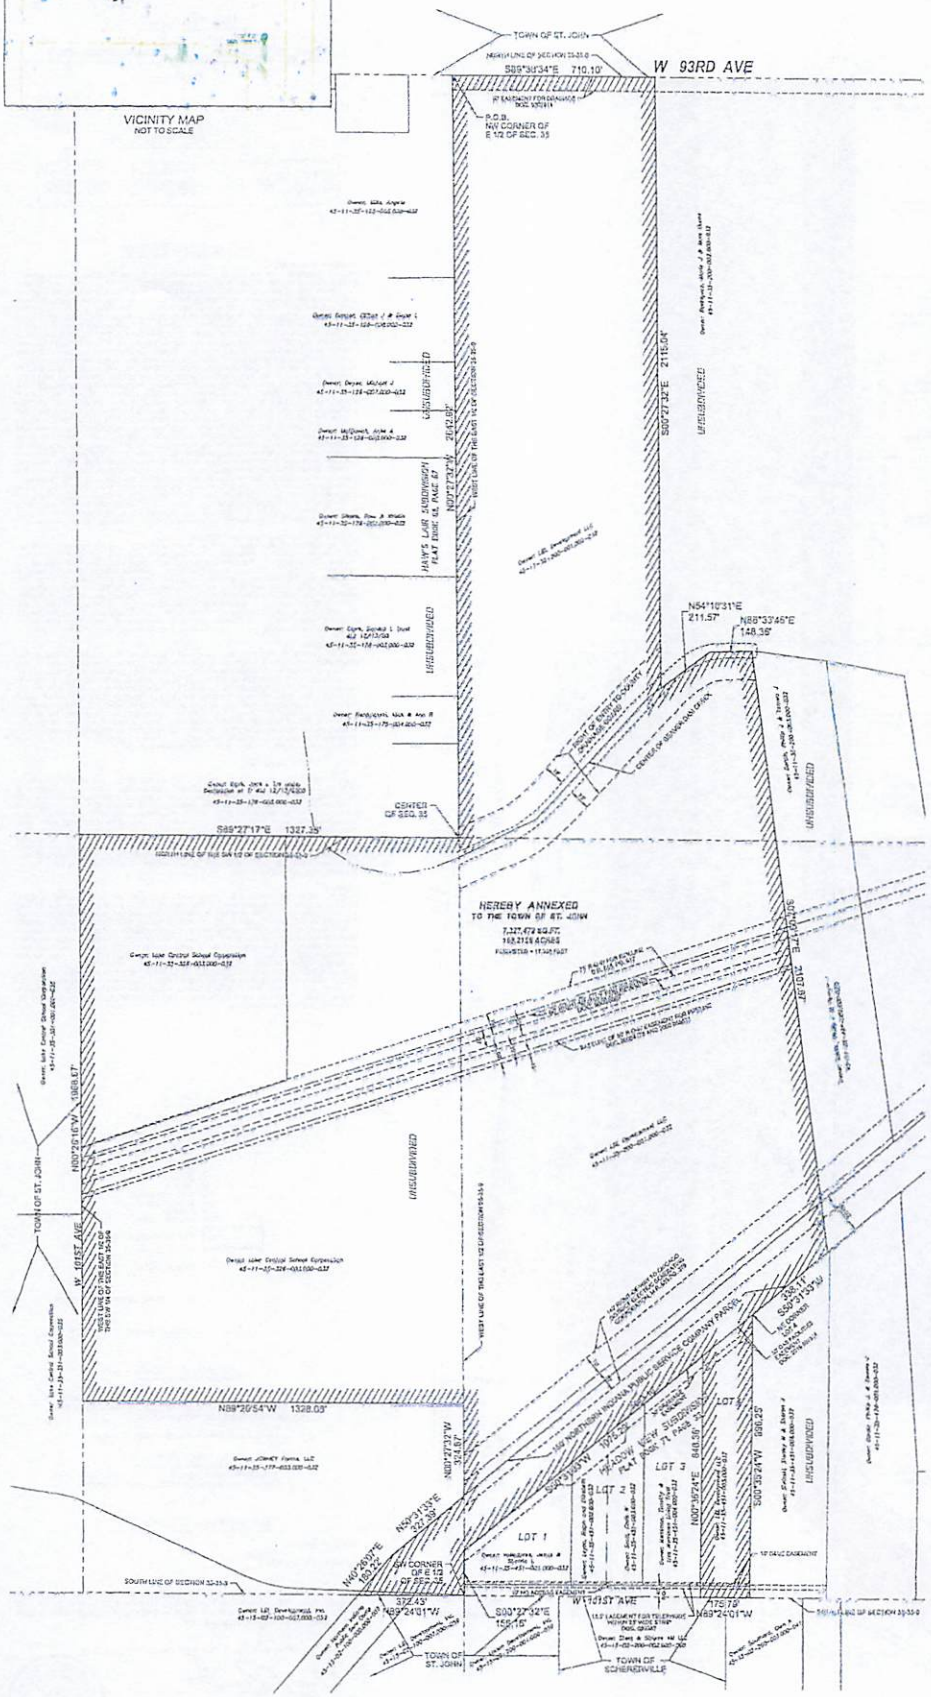

BASIS OF BEARINGS

THE BASIS OF BEARINGS IS THE STATE PLANE COORDINATE SYSTEM (NAD83, NAD, 83 (2011) ZONE 1302 (INDIANA WEST)) WITH PROJECT ORIGIN AT
LATITUDE 41° 29' 05.2189" N
LONGITUDE 87° 25' 04.3730" W
ELLIPSOIDAL HEIGHT: 597.803 SFT
GROUND SCALE FACTOR 1.0000025251
ALL MEASUREMENTS ARE ON THE GROUND.

STATE PLANE MERIDIAN

GRAPHIC SCALE

200' 0 100' 200' 400' 600'

1" = 200'

AREA

LAKE CENTRAL SCHOOL CORP.:	2,613,554 SQ. FT.	59.9960 ACRES
NIPSCO:	314,653 SQ. FT.	7.2234 ACRES
LBL DEVELOPMENT, LLC:	4,399,265 SQ. FT.	100.9331 ACRES
TOTAL AREA:	7,327,472 SQ. FT.	168.2158 ACRES

LEGAL DESCRIPTION

PART OF SECTION 35, TOWNSHIP 35 NORTH, RANGE 9 WEST OF THE 2ND PRINCIPAL MERIDIAN, DESCRIBED AS FOLLOWS: BEGINNING AT THE NORTHWEST CORNER OF THE EAST HALF OF SAID SECTION 35; THENCE SOUTH 89 DEGREES 36 MINUTES 34 SECONDS EAST ALONG THE NORTH LINE OF SAID SECTION 35 A DISTANCE OF 710.10 FEET; THENCE SOUTH 00 DEGREES 27 MINUTES 32 SECONDS EAST, 2116.04 FEET TO THE CENTER OF SEWER DISTRICT; THENCE NORTH 54 DEGREES 12 MINUTES 31 SECONDS EAST, 211.57 FEET; THENCE NORTH 88 DEGREES 33 MINUTES 45 SECONDS EAST, 146.38 FEET; THENCE SOUTH 67 DEGREES 03 MINUTES 17 SECONDS EAST, 2197.69 FEET TO THE SOUTHERLY LINE OF A 150 FEET WIDE NORTHERN INDIANA PUBLIC SERVICE COMPANY PARCEL; THENCE SOUTH 00 DEGREES 31 MINUTES 32 SECONDS WEST ALONG SAID SOUTH LINE, 318.11 FEET TO THE NORTHEAST CORNER OF LOT 4 IN HOLLOW VIEW SUBDIVISION, AS SHOWN IN PLAT BOOK 71, PAGE 33; THENCE SOUTH 00 DEGREES 35 MINUTES 24 SECONDS WEST, ALONG THE EAST LINE OF SAID LOT 4 EXTENDED, 686.25 FEET TO THE SOUTH LINE OF SAID SECTION 35; THENCE NORTH 89 DEGREES 24 MINUTES 01 SECONDS WEST ALONG SAID SOUTH LINE, 175.79 FEET TO THE WEST LINE OF SAID LOT 4 EXTENDED; THENCE NORTH 00 DEGREES 35 MINUTES 24 SECONDS EAST ALONG SAID WEST LINE, 648.33 FEET TO A POINT ON SAID SOUTHERLY LINE OF 150 FEET WIDE NORTHERN INDIANA PUBLIC SERVICE COMPANY PARCEL, SAID POINT BEING ALSO THE NORTHEAST CORNER OF SAID LOT 4; THENCE SOUTH 54 DEGREES 37 MINUTES 33 SECONDS WEST ALONG SAID SOUTHERLY LINE, 1574.39 FEET TO THE WEST LINE OF THE EAST HALF OF SAID SECTION 35; THENCE NORTH 00 DEGREES 27 MINUTES 32 SECONDS EAST ALONG SAID WEST LINE, 1558.15 FEET TO THE SOUTH LINE OF SAID SECTION 35; THENCE NORTH 89 DEGREES 24 MINUTES 01 SECONDS WEST ALONG SAID SECTION LINE, 372.45 FEET; THENCE NORTH 40 DEGREES 26 MINUTES 27 SECONDS EAST, 765.82 FEET; THENCE NORTH 50 DEGREES 37 MINUTES 33 SECONDS EAST, 327.39 FEET TO SAID WEST LINE OF THE EAST HALF OF SECTION 35; THENCE NORTH 00 DEGREES 27 MINUTES 32 SECONDS WEST ALONG SAID WEST LINE, 314.87 FEET; THENCE NORTH 89 DEGREES 33 MINUTES 45 SECONDS WEST, 1328.03 FEET TO THE WEST LINE OF THE EAST HALF OF THE SOUTHWEST QUARTER OF SAID SECTION 35; THENCE NORTH 00 DEGREES 33 MINUTES 16 SECONDS WEST ALONG SAID WEST LINE, 1460.87 FEET TO THE NORTHEAST CORNER OF THE WEST HALF OF SAID SOUTHWEST QUARTER; THENCE SOUTH 89 DEGREES 27 MINUTES 13 SECONDS EAST ALONG THE NORTH LINE OF SAID SOUTHWEST QUARTER, 1331.08 FEET TO THE CENTER OF SAID SECTION 35; THENCE NORTH 00 DEGREES 27 MINUTES 32 SECONDS WEST ALONG THE WEST LINE OF THE EAST HALF OF SAID SECTION 35, 1647.60 FEET, TO THE POINT OF BEGINNING, IN LAKE COUNTY, INDIANA.

LEGEND

- BOUNDARY LINE
- LOT LINE
- EXISTING EASEMENT LINE
- SECTION LINE
- CENTERLINE SECTION LINE
- N — NORTH
- S — SOUTH
- E — EAST
- W — WEST
- (M) — MEASURED BEARING AND LENGTH
- R — RADIUS
- (REC) — RECORD DATA(S)
- PROPERTY HEREBY ANNEXED

GENERAL NOTES

1. THIS PLAT DOES NOT CONSTITUTE A PLAT OF SURVEY. NO ASSUMPTIONS OF OWNERSHIP, USE, OR POSSESSION SHALL BE CONSTRUED FOR THIS DOCUMENT.
2. DO NOT SCALE ANY DIMENSIONS FROM THIS PLAT.

PERIMETER DETAILS

TOTAL PERIMETER LENGTH: 17,355 FEET
PERIMETER CONTIGUOUS TO ST. JOHN: 3,551 FEET

SURVEYOR'S CERTIFICATE

STATE OF INDIANA)
) SS
COUNTY OF HAMILTON)

I, BRIAN C. RISMILLER, AN INDIANA PROFESSIONAL LAND SURVEYOR DO HEREBY CERTIFY THAT THE ANNEXATION PLAT DRAWN HEREON WAS PREPARED AT AND UNDER MY DIRECTION FROM OFFICIAL MAPS AND PLATS. ALL DIMENSIONS SHOWN ARE IN FEET AND DECIMAL PARTS THEREOF.

GIVEN UNDER MY HAND AND SEAL THIS 31ST DAY OF MAY, A.D., 2024.

BRIAN C. RISMILLER
INDIANA REGISTERED LAND SURVEYOR NO. LS20200053
MY LICENSE EXPIRES ON JULY 31, 2024
brismiller@v3co.com

STATE OF INDIANA — BRIAN CRAIG RISMILLER — No LS20200053 — REGISTERED LAND SURVEYOR

Engineers
Scientists
Surveyors
7325 Janes Avenue, Suite 100
Woodridge, IL 60517
630.724.9200 voice
630.724.0384 fax
v3co.com

PREPARED FOR:
LBL DEVELOPMENT LLC
14400 Lakeshore Dr,
Cedar Lake, IN 46303,
708-759-0850

REVISIONS		
NO.	DATE	DESCRIPTION
1.	05/14/24	REVISED PER CLIENT COMMENTS

ANNEXATION EXHIBIT
LBL 93RD AVE, CROWN POINT, IN

Project No: 210315
Group No: VP02.3A

FIELD WORK COMPLETED: 03-31-24
PLOT DRAWN COMPLETED: N/A
DRAWN BY: MLP
CHECKED BY: BCR
PROJECT MANAGER: BJM
SCALE: 1" = 200'
SHEET NO. 1 of 1

PROPERTY OWNER ANNEXATION EXHIBIT

PART OF SECTION 25, TOWNSHIP 35 NORTH, RANGE 9 WEST OF THE SECOND PRINCIPAL MERIDIAN, IN LAKE COUNTY, INDIANA.

VICINITY MAP
NOT TO SCALE

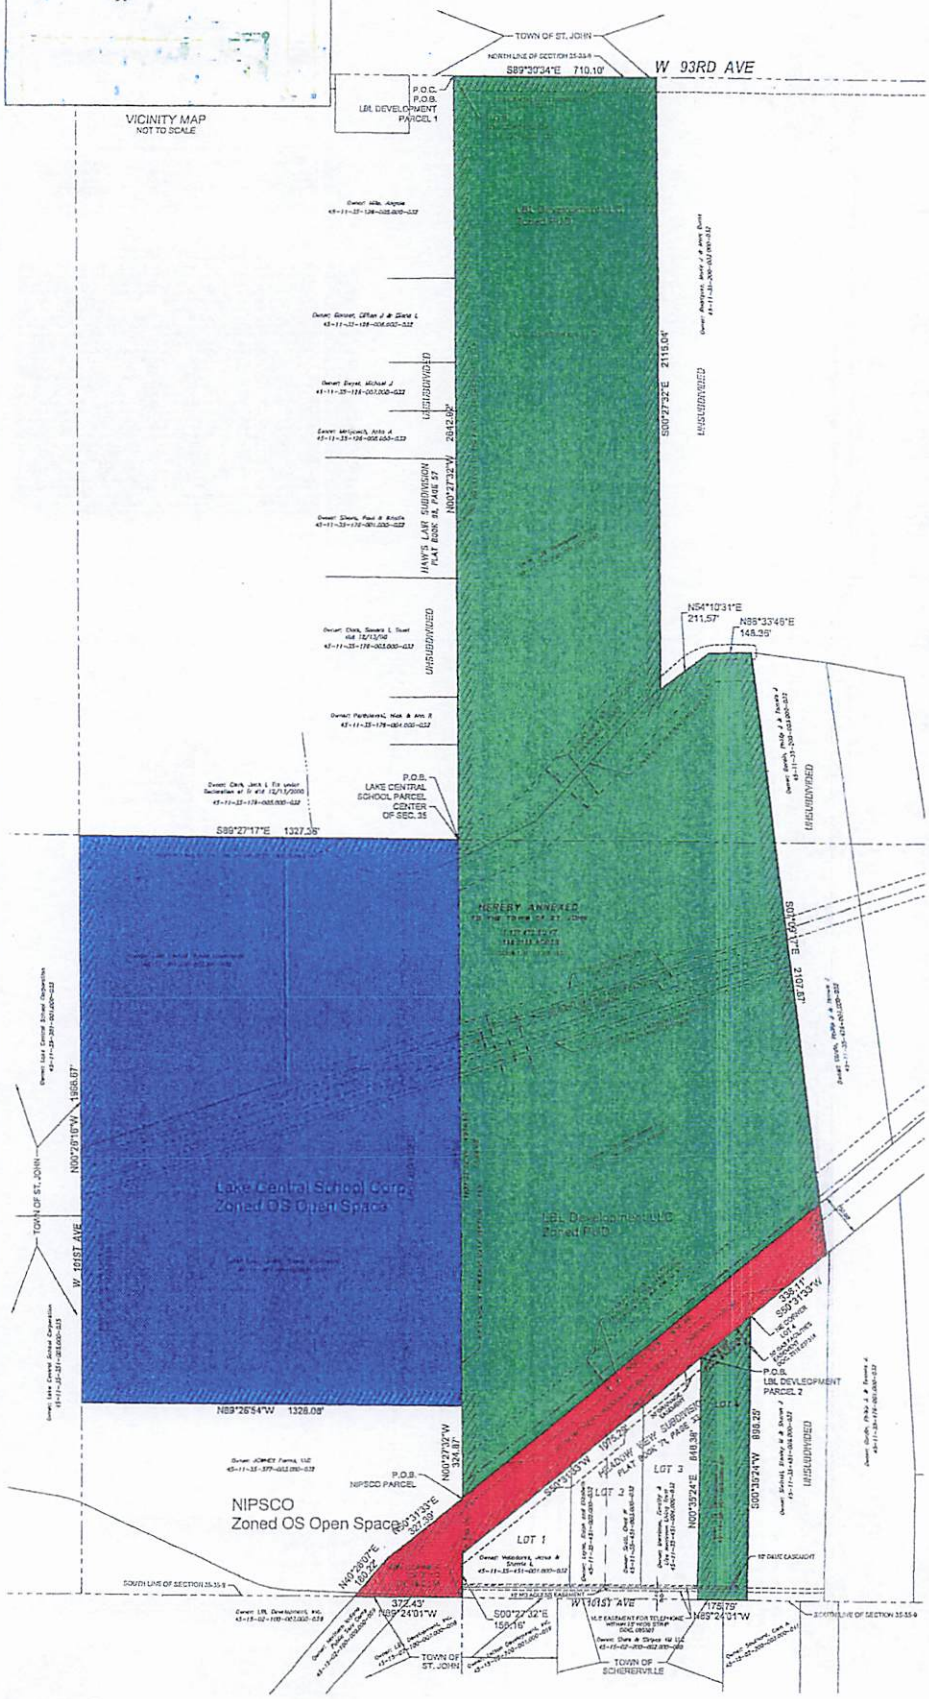

BASIS OF BEARINGS

THE BASIS OF BEARINGS IS THE STATE PLANE COORDINATE SYSTEM (SPCS) NAD 83 (2011) ZONE 1302 (INDIANA WEST) WITH PROJECT ORIGIN AT
LATITUDE 41° 29' 35.58193" N
LONGITUDE 87° 25' 04.37350" W
ELLIPSOIDAL HEIGHT: 597.893 SFT
GROUND SCALE FACTOR 1.00005229101
ALL MEASUREMENTS ARE ON THE GROUND.

STATE PLANE MERIDIAN

GRAPHIC SCALE

200' 0 100' 200' 400' 600'

1" = 200'

AREA

LAKE CENTRAL SCHOOL CORP.:	2,612,554 SQ. FT.	59.9990 ACRES
NIPSCO	314,583 SQ. FT.	7.2234 ACRES
LBL DEVELOPMENT, LLC:	4,359,265 SQ. FT.	100.0932 ACRES
TOTAL AREA:	7,347,472 SQ. FT.	168.2166 ACRES

LEGAL DESCRIPTION

TOTAL ANNEXATION AREA:
PART OF SECTION 25, TWNSHIP 35 NORTH, RANGE 9 WEST OF THE 2ND PRINCIPAL MERIDIAN, INDIANA, DESCRIBED AS FOLLOWS: BEGINNING AT THE NORTHWEST CORNER OF THE EAST HALF OF SAID SECTION 35; THENCE SOUTH 89 DEGREES 30 MINUTES 34 SECONDS EAST ALONG THE NORTH LINE OF SAID SECTION 25 A DISTANCE OF 710.10 FEET; THENCE SOUTH 00 DEGREES 27 MINUTES 32 SECONDS EAST, 2115.04 FEET TO THE CENTER OF BEAVER DAM DITCH; THENCE NORTH 54 DEGREES 10 MINUTES 31 SECONDS EAST, 211.57 FEET; THENCE NORTH 89 DEGREES 33 MINUTES 45 SECONDS EAST, 146.39 FEET; THENCE SOUTH 67 DEGREES 09 MINUTES 17 SECONDS EAST, 2107.67 FEET TO THE SOUTHERLY LINE OF A 150 FEET WIDE NORTHERN INDIANA PUBLIC SERVICE COMPANY PARCEL; THENCE SOUTH 53 DEGREES 31 MINUTES 33 SECONDS WEST ALONG SAID SOUTH LINE, 339.11 FEET TO THE NORTHEAST CORNER OF LOT 4 IN MEADOW VIEW SUBDIVISION, AS SHOWN IN PLAT BOOK 71, PAGE 33; THENCE SOUTH 89 DEGREES 28 MINUTES 24 SECONDS WEST, ALONG THE EAST LINE OF SAID LOT 4 EXTENDED, 898.25 FEET TO THE SOUTH LINE OF SAID SECTION 25; THENCE NORTH 89 DEGREES 24 MINUTES 01 SECONDS WEST ALONG SAID SOUTH LINE, 175.79 FEET TO THE WEST LINE OF SAID LOT 4 EXTENDED; THENCE NORTH 00 DEGREES 35 MINUTES 24 SECONDS EAST ALONG SAID WEST LINE, 848.38 FEET TO A POINT ON SAID SOUTHERLY LINE OF 150 FEET WIDE NORTHERN INDIANA PUBLIC SERVICE COMPANY PARCEL, SAID POINT BEING ALSO THE NORTHWEST CORNER OF SAID LOT 4; THENCE SOUTH 50 DEGREES 31 MINUTES 33 SECONDS WEST ALONG SAID SOUTHERLY LINE, 1975.25 FEET TO THE WEST LINE OF THE EAST HALF OF SAID SECTION 35; THENCE SOUTH 00 DEGREES 27 MINUTES 32 SECONDS EAST ALONG SAID WEST LINE, 156.16 FEET TO THE SOUTH LINE OF SAID SECTION 35; THENCE NORTH 89 DEGREES 24 MINUTES 01 SECONDS WEST ALONG SAID SECTION LINE, 372.43 FEET; THENCE NORTH 49 DEGREES 26 MINUTES 57 SECONDS EAST, 160.22 FEET; THENCE NORTH 50 DEGREES 31 MINUTES 33 SECONDS EAST, 337.28 FEET TO SAID WEST LINE OF THE EAST HALF OF SECTION 25; THENCE NORTH 00 DEGREES 27 MINUTES 32 SECONDS WEST ALONG SAID WEST LINE, 324.87 FEET; THENCE NORTH 89 DEGREES 26 MINUTES 54 SECONDS WEST, 1328.08 FEET TO THE WEST LINE OF THE EAST HALF OF THE SOUTHWEST QUARTER OF SAID SECTION 35; THENCE NORTH 00 DEGREES 29 MINUTES 19 SECONDS WEST ALONG SAID WEST LINE, 1356.67 FEET TO THE NORTHWEST CORNER OF THE WEST HALF OF SAID SOUTHWEST QUARTER; THENCE SOUTH 89 DEGREES 27 MINUTES 17 SECONDS EAST ALONG THE NORTH LINE OF SAID SOUTHWEST QUARTER, 1327.35 FEET TO THE CENTER OF SAID SECTION 25; THENCE NORTH 00 DEGREES 27 MINUTES 32 SECONDS WEST ALONG THE WEST LINE OF THE EAST HALF OF SAID SECTION 35, 2642.98 FEET, TO THE POINT OF BEGINNING, IN LAKE COUNTY, INDIANA.

LAKE CENTRAL SCHOOL CORPORATION PARCEL:
PART OF SECTION 35, TOWNSHIP 35 NORTH, RANGE 9 WEST OF THE 2ND PRINCIPAL MERIDIAN, DESCRIBED AS FOLLOWS: COMMENCING AT THE NORTHWEST CORNER OF THE EAST HALF OF SAID SECTION 35; THENCE SOUTH 00 DEGREES 27 MINUTES 32 SECONDS EAST ALONG THE WEST LINE OF THE EAST HALF OF SAID SECTION 25, 2642.92 FEET, TO THE CENTER OF SECTION 35 AND THE POINT OF BEGINNING; THENCE CONTINUING SOUTH 00 DEGREES 27 MINUTES 32 SECONDS EAST ALONG SAID WEST LINE OF THE EAST HALF OF SAID SECTION 35, 1356.63 FEET; THENCE NORTH 89 DEGREES 26 MINUTES 54 SECONDS WEST, 1328.08 FEET TO THE WEST LINE OF THE EAST HALF OF THE SOUTHWEST QUARTER OF SAID SECTION 35; THENCE NORTH 00 DEGREES 29 MINUTES 19 SECONDS WEST ALONG SAID WEST LINE, 1356.67 FEET TO THE NORTHWEST CORNER OF THE WEST HALF OF SAID SOUTHWEST QUARTER; THENCE SOUTH 89 DEGREES 27 MINUTES 17 SECONDS EAST ALONG THE NORTH LINE OF SAID SOUTHWEST QUARTER, 1327.35 FEET TO THE POINT OF BEGINNING, IN LAKE COUNTY, INDIANA.

NIPSCO PRACEL:
PART OF SECTION 35, TOWNSHIP 35 NORTH, RANGE 9 WEST OF THE 2ND PRINCIPAL MERIDIAN, DESCRIBED AS FOLLOWS: COMMENCING AT THE NORTHWEST CORNER OF THE EAST HALF OF SAID SECTION 35; THENCE SOUTH 00 DEGREES 27 MINUTES 32 SECONDS EAST ALONG THE WEST LINE OF THE EAST HALF OF SAID SECTION 35, 4238.83 FEET TO THE POINT OF BEGINNING; THENCE NORTH 50 DEGREES 31 MINUTES 33 SECONDS EAST, 1816.48 FEET, THENCE SOUTH 67 DEGREES 09 MINUTES 17 SECONDS EAST, 177.22 FEET; THENCE SOUTH 50 DEGREES 31 MINUTES 33 SECONDS WEST, 1643.10 FEET TO THE WEST LINE OF THE EAST HALF OF SAID SECTION 35; THENCE SOUTH 00 DEGREES 27 MINUTES 32 SECONDS EAST ALONG SAID WEST LINE, 156.16 FEET TO THE SOUTH LINE OF SAID SECTION 35; THENCE NORTH 89 DEGREES 24 MINUTES 01 SECONDS WEST ALONG SAID SECTION LINE, 372.43 FEET; THENCE NORTH 49 DEGREES 26 MINUTES 57 SECONDS EAST, 160.22 FEET; THENCE NORTH 50 DEGREES 31 MINUTES 33 SECONDS EAST, 337.28 FEET TO SAID WEST LINE OF THE EAST HALF OF SECTION 25 AND THE POINT OF BEGINNING, IN LAKE COUNTY, INDIANA.

LBL DEVELOPMENT, LLC PARCEL:
PARCEL 1
PART OF SECTION 35, TOWNSHIP 35 NORTH, RANGE 9 WEST OF THE 2ND PRINCIPAL MERIDIAN, DESCRIBED AS FOLLOWS: BEGINNING AT THE NORTHWEST CORNER OF THE EAST HALF OF SAID SECTION 35; THENCE SOUTH 89 DEGREES 30 MINUTES 34 SECONDS EAST ALONG THE NORTH LINE OF SAID SECTION 25 A DISTANCE OF 710.10 FEET; THENCE SOUTH 00 DEGREES 27 MINUTES 32 SECONDS EAST, 2115.04 FEET TO THE CENTER OF BEAVER DAM DITCH; THENCE NORTH 54 DEGREES 10 MINUTES 31 SECONDS EAST, 211.57 FEET; THENCE NORTH 89 DEGREES 33 MINUTES 45 SECONDS EAST, 146.39 FEET; THENCE SOUTH 67 DEGREES 09 MINUTES 17 SECONDS EAST, 1327.24 FEET TO THE NORTHERLY LINE OF A 150 FEET WIDE NORTHERN INDIANA PUBLIC SERVICE COMPANY PARCEL; THENCE NORTH 53 DEGREES 31 MINUTES 33 SECONDS WEST ALONG SAID NORTHERLY LINE, 1816.48 FEET TO THE WEST LINE OF THE EAST HALF OF SECTION 35; THENCE NORTH 00 DEGREES 27 MINUTES 32 SECONDS WEST ALONG SAID WEST LINE OF THE EAST HALF OF SAID SECTION 35, 431.65 FEET, TO THE POINT OF BEGINNING, IN LAKE COUNTY, INDIANA.

PARCEL 2
PART OF SECTION 35, TOWNSHIP 35 NORTH, RANGE 9 WEST OF THE 2ND PRINCIPAL MERIDIAN, DESCRIBED AS FOLLOWS: COMMENCING AT THE NORTHWEST CORNER OF THE EAST HALF OF SAID SECTION 35; THENCE SOUTH 00 DEGREES 27 MINUTES 32 SECONDS EAST ALONG THE WEST LINE OF THE EAST HALF OF SAID SECTION 25, 3333.68 FEET TO THE SOUTHERLY LINE OF A 150 FEET WIDE NORTHERN INDIANA PUBLIC SERVICE COMPANY PARCEL; THENCE NORTH 50 DEGREES 31 MINUTES 33 SECONDS EAST ALONG SAID SOUTHERLY LINE, 1643.10 FEET TO THE NORTHWEST CORNER OF LOT 4 IN MEADOW VIEW SUBDIVISION, AS SHOWN IN PLAT BOOK 71, PAGE 33; THENCE CONTINUING ALONG SAID SOUTHERLY LINE, NORTH 33 DEGREES 31 MINUTES 33 SECONDS EAST, 329.49 FEET TO THE NORTHEAST CORNER OF SAID LOT 4; THENCE SOUTH 00 DEGREES 35 MINUTES 24 SECONDS WEST, ALONG THE EAST LINE OF SAID LOT 4 EXTENDED, 898.25 FEET TO THE SOUTH LINE OF SAID SECTION 35; THENCE NORTH 89 DEGREES 24 MINUTES 01 SECONDS WEST ALONG SAID SOUTH LINE, 175.79 FEET TO THE WEST LINE OF SAID LOT 4 EXTENDED; THENCE NORTH 00 DEGREES 35 MINUTES 24 SECONDS EAST ALONG SAID WEST LINE, 848.38 TO THE NORTHWEST CORNER OF SAID LOT 4 AND THE POINT OF BEGINNING, IN LAKE COUNTY, INDIANA.

LEGEND

- BOUNDARY LINE
- LOT LINE
- EXISTING EASEMENT LINE
- SECTION LINE
- DIVISIONAL SECTION LINE

N NORTH
S SOUTH
E EAST
W WEST
CH CHORD BEARING
A ARC LENGTH
R RADIUS
(REC) RECORD DATUM

PROPERTY HEREBY ANNEXED

NIPSCO PARCEL

LAKE CENTRAL SCHOOL CORP. PARCEL

LBL DEVELOPMENT, LLC PARCELS

GENERAL NOTES

1. THIS PLAT DOES NOT CONSTITUTE A PLAT OF SURVEY. NO ASSUMPTIONS OF OWNERSHIP, USE, OR POSSESSION SHALL BE CONSTRUED FOR THIS DOCUMENT.
2. DO NOT SCALE ANY DIMENSIONS FROM THIS PLAT.

PERIMETER DETAILS

TOTAL PERIMETER LENGTH: 17,255 FEET
PERIMETER CONTIGUOUS TO ST. JOHN: 3,551 FEET

SURVEYOR'S CERTIFICATE

STATE OF INDIANA)
) SS
COUNTY OF HAMILTON)

I, BRIAN C. RISMILLER, AN INDIANA PROFESSIONAL LAND SURVEYOR DO HEREBY CERTIFY THAT THE ANNEXATION PLAT DRAWN HEREON WAS PREPARED AT AND UNDER MY DIRECTION FROM OFFICIAL MAPS AND PLATS. ALL DIMENSIONS SHOWN ARE IN FEET AND DECIMAL PARTS THEREOF.

GIVEN UNDER MY HAND AND SEAL THIS 31ST DAY OF MAY, A.D., 2024.

BRIAN C. RISMILLER
INDIANA REGISTERED LAND SURVEYOR NO. LS20200083
MY LICENSE EXPIRES ON JULY 31, 2024.
brismiller@v3co.com

BRIAN CRAIG RISMILLER REGISTERED No. LS20200083 STATE OF INDIANA LAND SURVEYOR

Engineers
Scientists
Surveyors
7325 Jones Avenue, Suite 100
Woodridge, IL 60517
630.724.9200 voice
630.724.0384 fax
v3co.com

PREPARED FOR:
LBL DEVELOPMENT LLC
14400 Lakeshore Dr,
Cedar Lake, IN 46303.
708-759-0660

REVISIONS NO.	DATE	DESCRIPTION

PROPERTY OWNER ANNEXATION EXHIBIT
LBL 93RD AVE, CROWN POINT, IN

Project No: 210315
Group No: VP02.3A

DRAFTING COMPLETED: 05-31-24	DRAWN BY: MLP	PROJECT MANAGER: EJM	SHEET NO.
FIELD WORK COMPLETED: N/A	CHECKED BY: BCR	SCALE: 1" = 200'	1 of 1

FILE NO: ZA\2020-5007 The Gates - Unit 32 North of 181st Avenue\dwg\2020-5007 PLAN B (2024).dwg 7/11/2024 9:46:39 AM CDT

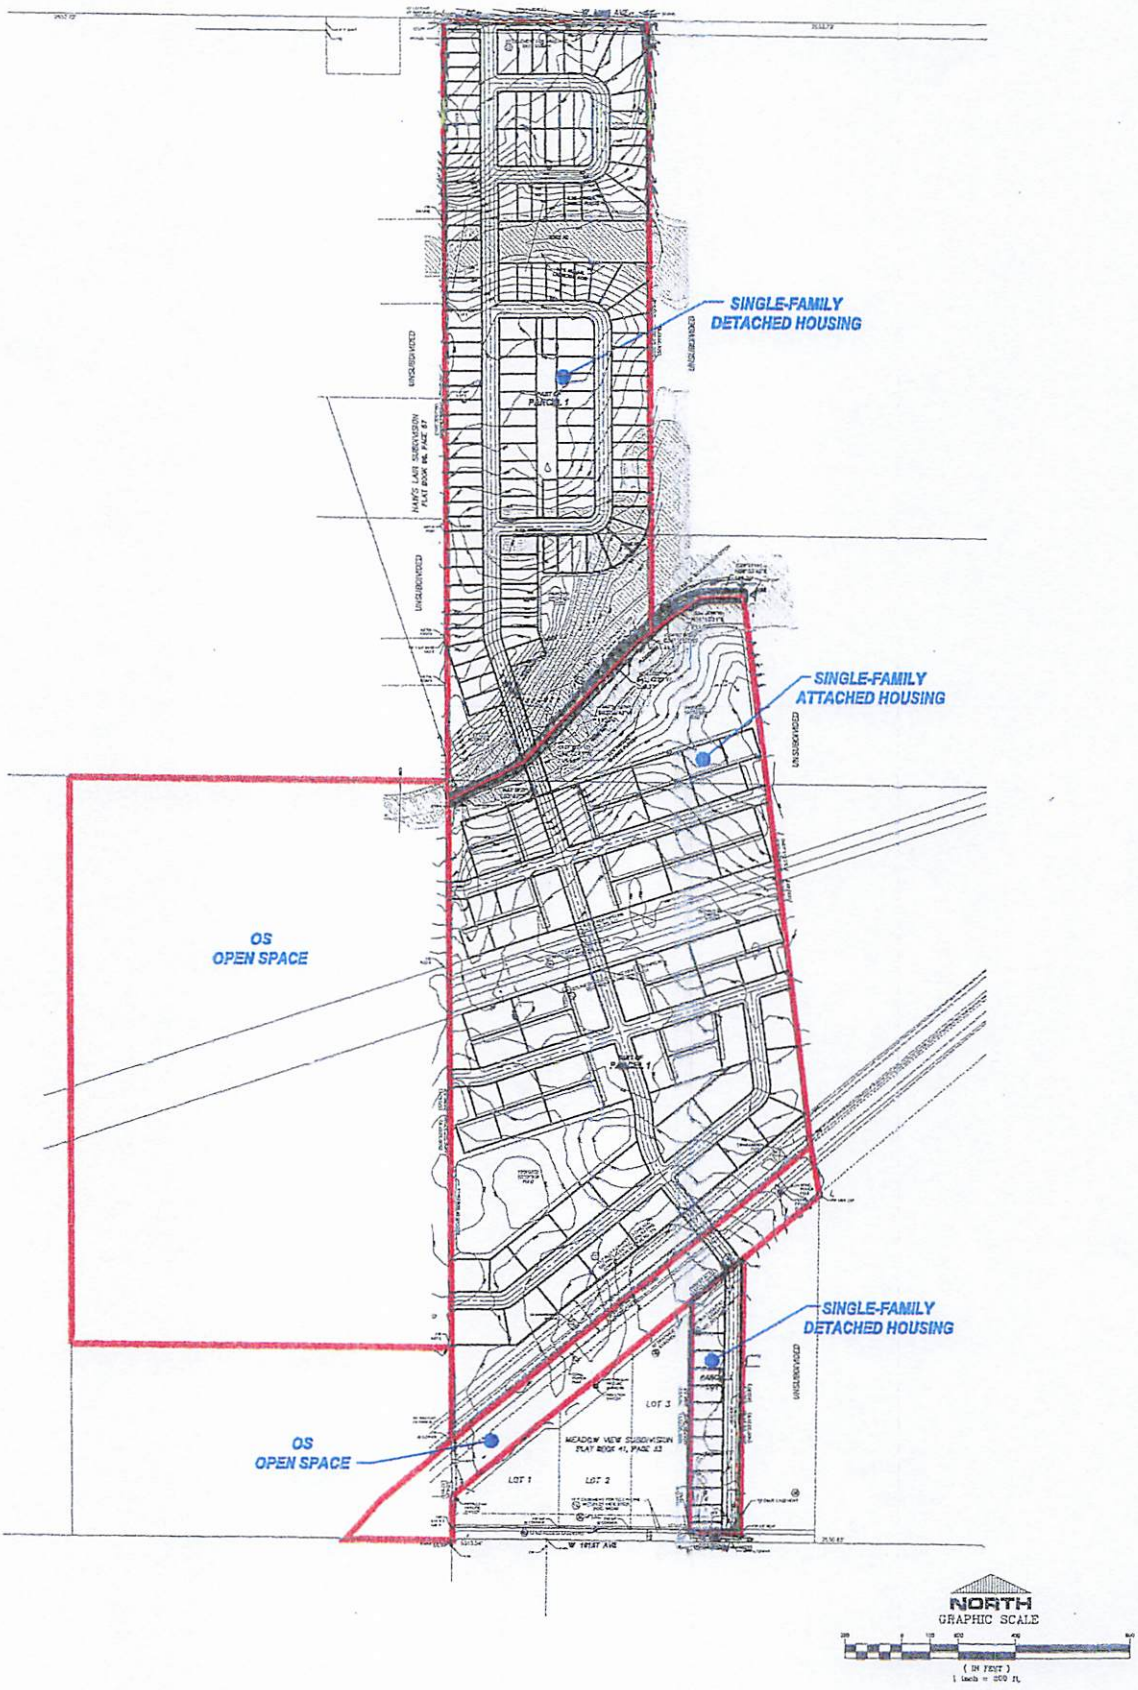

CLIENT: Lotten Development, 8310 W. 147th Avenue, Cedar Lake, Indiana 46303 JOB NO: 2020-5007 SCALE: 1" = 200'	07-11-2024 06-12-2024 05-21-2024 03-25-2024 02-23-2024 02-21-2024 REVISIONS: DATE: 02-19-2024	93rd Ave Annexation Housing Exhibit PROPOSED LOT LAYOUT	TORRENGA ENGINEERING, INC. CONSULTING ENGINEERS & LAND SURVEYORS 907 RIDGE ROAD, MUNSTER, INDIANA 46321 Tel. No.: (219) 836-8918 website: www.torrenga.com	SHEET 1 OF 1

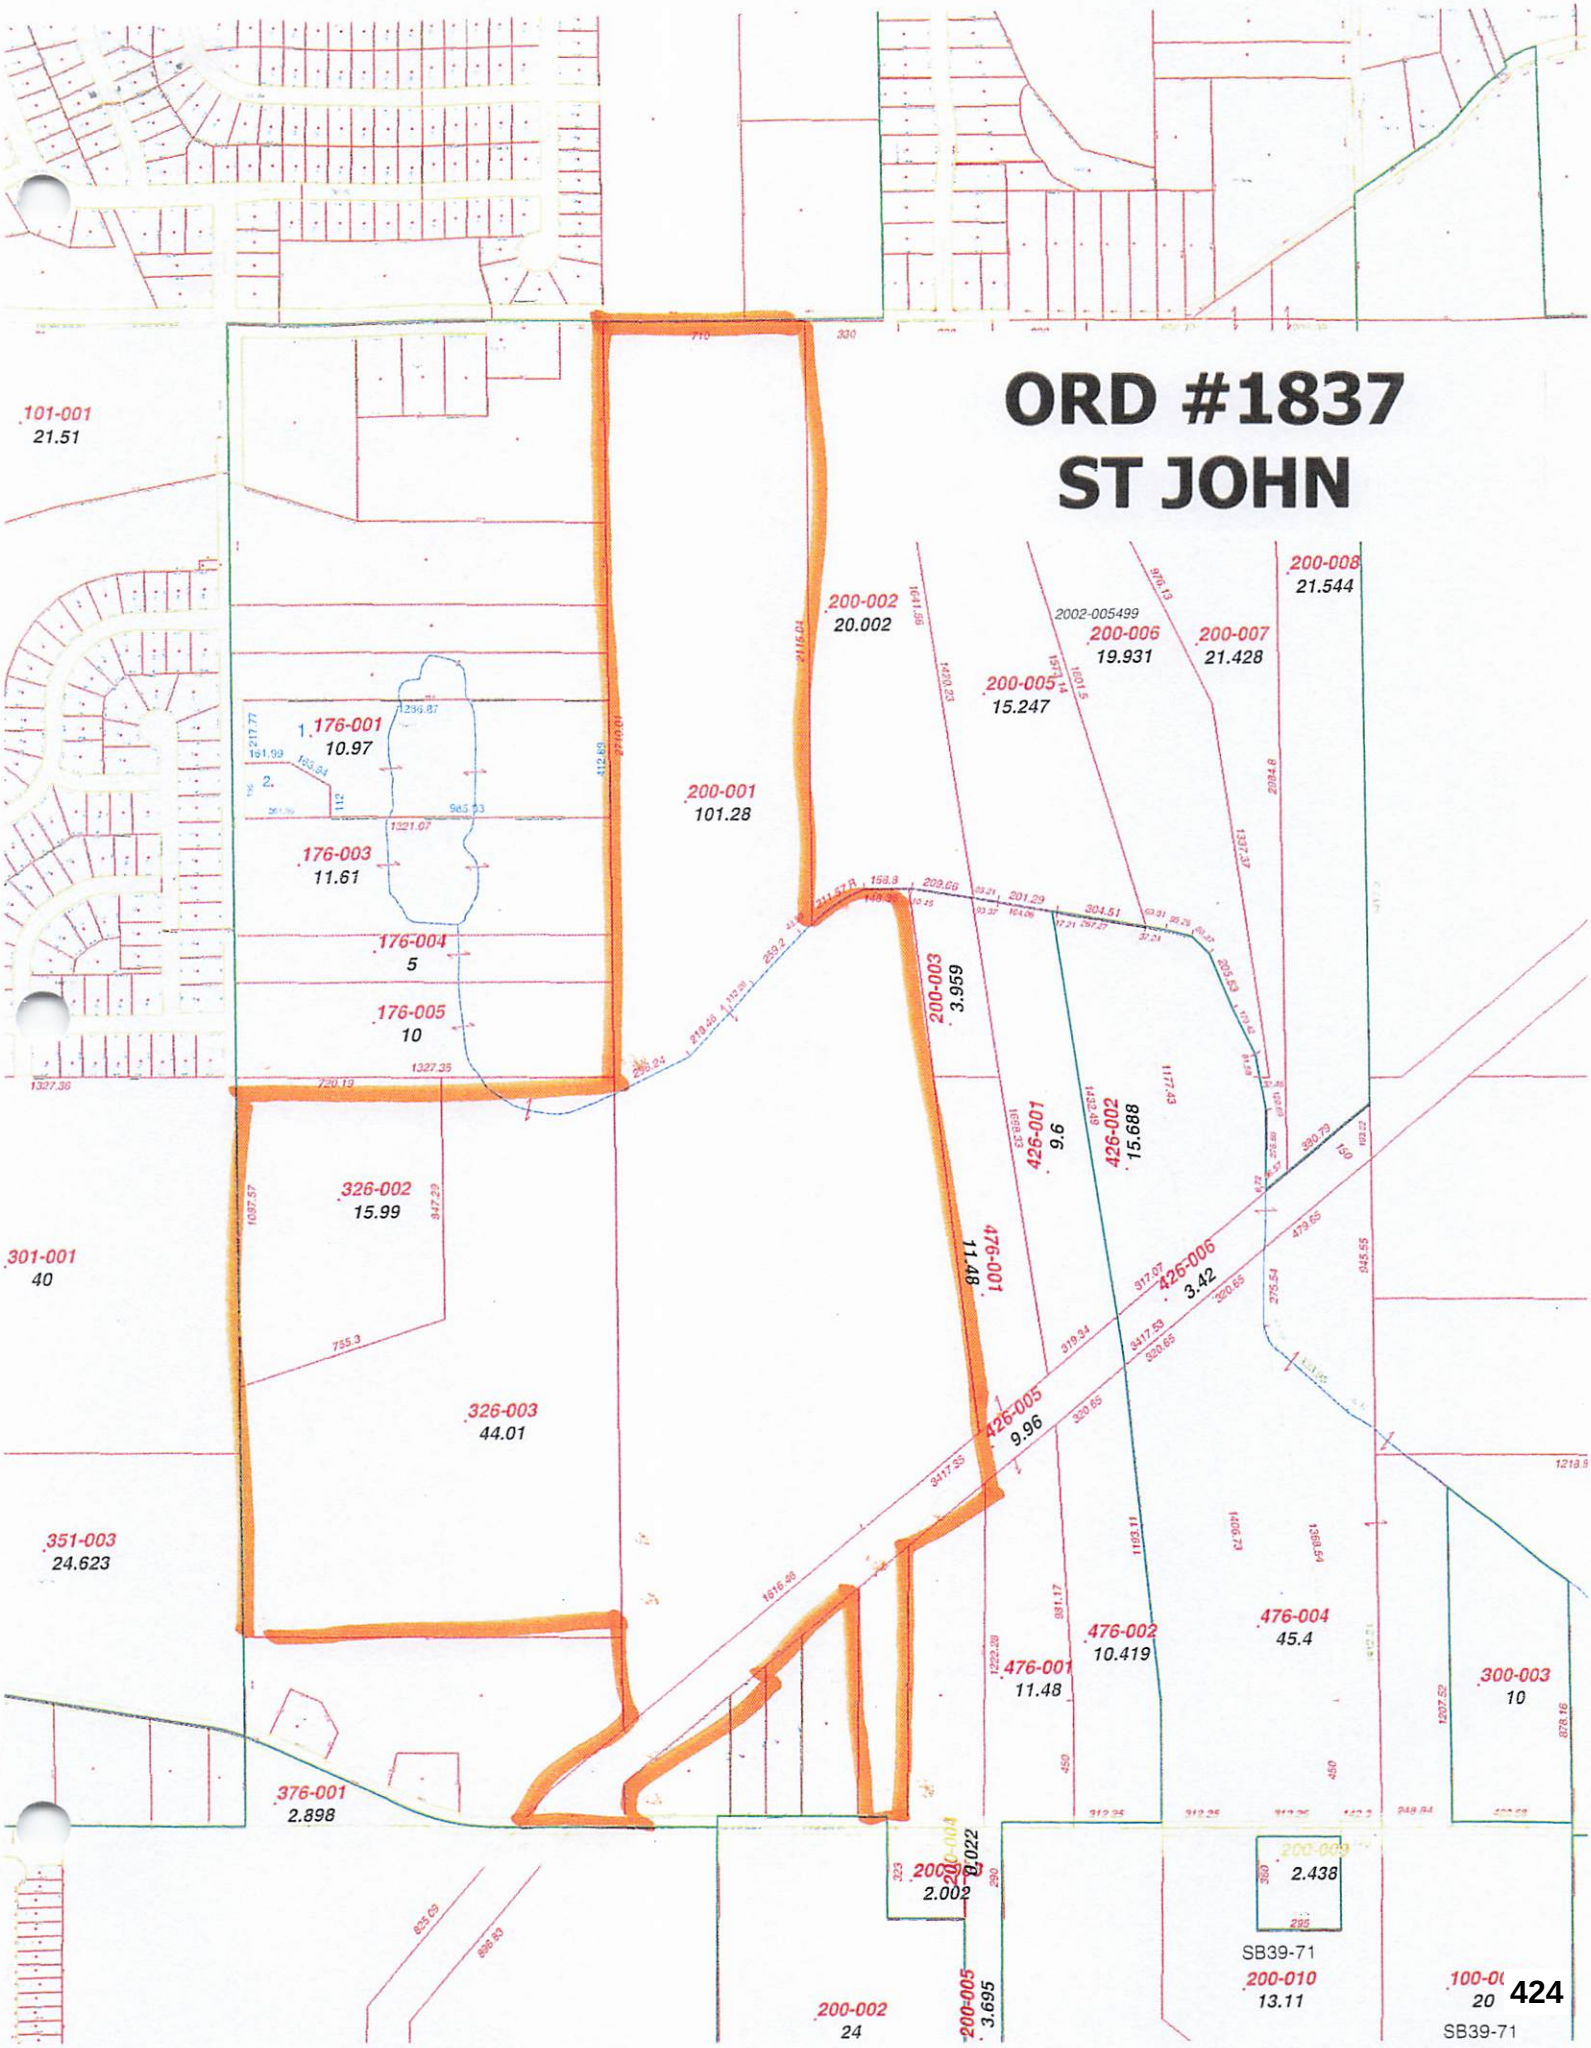
ORD #1837
ST JOHN
101-001
21.51
200-002
20.002
2002-005499
200-006
19.931
200-007
21.428
200-008
21.544
200-005
15.247
1. 176-001
10.97
200-001
101.28
176-003
11.61
176-004
5
176-005
10
200-003
3.959
426-001
9.6
426-002
15.688
326-002
15.99
301-001
40
479-001
11.48
426-006
3.42
326-003
44.01
426-005
9.96
351-003
24.623
476-002
10.419
476-004
45.4
476-001
11.48
300-003
10
376-001
2.898
200-009
2.438
SB39-71
200-010
13.11
200-002
24
200-005
3.695
SB39-71

PRECINCT SUMMARY STATEMENT

State Form 13332 (R7/7-06)
Indiana Election Commission (IC 3-11-1.5-15)

(IEC-8)

Name of County: Lake

INSTRUCTIONS: See Indiana Code 3-11-1.5-25 for periods during which precinct boundary changes may NOT take effect.
Indiana Code 3-11-1.5-15 requires that a county include the following items in a proposed precinct establishment order submitted to the Indiana Election Division:
1. A map of each precinct to be established by the proposed order. A county may submit these maps in electronic form.
2. A description of the boundaries of each precinct to be established by the proposed order that identifies any census blocks located entirely within the precinct.
3. An estimated number of voters in each precinct to be established by the proposed order, based on the registration records maintained by the county voter registration office.
4. A statement designating a polling place for the precinct that complies with the polling place accessibility requirements.
5. Any additional information required by rules adopted by the Indiana Election Commission under IC 4-22-2.

General Precinct Information

1. Name Of Proposed Precinct: SST08
2. Is this a new precinct? ☐ Yes ☒ No
3. Election Division & STFID Number *(To Be Completed By Election Division)*:

4. District Information
Congressional: 1 Indiana Senate: 1 Indiana House: 14

5. Number Of Active Voters *(IC 3-5-2-1.7)*: 1,267
6. Number Of Inactive Voters: 46
7. Number Of Registered Voters *(Must Equal Total Of Active And Inactive Voters)*: 1,313

8. Total Number Of Precincts In The County If Submission Is Approved
____ Voting Precincts 6 Non-Voting Precincts

9. Date Of County Executive's Adopted Order:
10. Date Of First Election After Precincts Are Approved: May 5, 2026

11. Precincts Affected By This Proposed Order *(Complete a Precinct Summary Statement for each precinct. Please note that when changing boundaries of one precinct you will need to complete a separate IEC-8 for any other precinct affected by the change.)*
SST 18

12. List Any Attached Documents *(i.e. map 6 of 20 maps, etc.)*
Map, Census Blocks Annex # 1837

Does any portion of the newly established precinct split or divide any of the following?	Yes	No
13. School Corporation District Boundary		X
14. City or Town Boundary		X
15. City or Town Council District Boundary		X
16. Census Block Boundary	X	
17. Other *(Please Describe)*		X

Method of Voting

18. ☐ Optical Scan Ballot Card ☐ Electronic ☒ Combination *(Please Specify)*: Microvote

19. What is the designated location and address for the polling place for this precinct?
Lake Hills Fire Dept
9105 W 85th Ave
Schererville, IN 46375
(NOTE: This designation of a polling place remains in effect until later action by the county executive under state law.)

20. Does this polling place meet Indiana's polling place accessibility requirements? ☒ Yes ☐ No

Precinct Change Reason

21. Briefly state the reason for the precinct change. *(Attach additional sheet if necessary.)*
Annexation

Additional Information

22. Name and Contact Information Of County Election Staff Person Who Prepared This Form:
Brenda Weatherspoon
Annette Mellady 219-~~27~~ 755-~~89~~ 3795

23. Does the county have access to Geographic Information System (GIS)? ☒ Yes ☐ No
Name and Contact Information Of County GIS Staff:

24. Does the county use Census Tiger files? ☐ Yes ☒ No

State Office Use Only

25. Type Of Geographic Files Used by County *(If Known By Staff Of The Indiana Election Division Or Office Of Census Data)*

SJT 08

GEOID20

180890426071015
180890426071024
180890426072011
180890426072012
180890426072013
180890426073000
180890426073001
180890426073003
180890426073004
180890426073007
180890426073009
180890426073010
180890426073011
180890426073012
180890426073015
180890426073017
180890426073018
180890426073019
180890426073021
180890426074000
180890426074001
180890426074002
180890426112004
180890426112005
180890426112007 *
180890426112013
180890426112030 *
180890426112032
180890426112034
180890426112035
180890426112036
180890426112039
180890426112044

PRECINCT SUMMARY STATEMENT

(IEC-8)

State Form 13332 (R7/7-06)

Indiana Election Commission (IC 3-11-1.5-15) Name of County Lake

INSTRUCTIONS: See Indiana Code 3-11-1.5-25 for periods during which precinct boundary changes may NOT take effect.

Indiana Code 3-11-1.5-15 requires that a county include the following items in a proposed precinct establishment order submitted to the Indiana Election Division:

1. A map of each precinct to be established by the proposed order. A county may submit these maps in electronic form.
2. A description of the boundaries of each precinct to be established by the proposed order that identifies any census blocks located entirely within the precinct.
3. An estimated number of voters in each precinct to be established by the proposed order, based on the registration records maintained by the county voter registration office.
4. A statement designating a polling place for the precinct that complies with the polling place accessibility requirements.
5. Any additional information required by rules adopted by the Indiana Election Commission under IC 4-22-2.

General Precinct Information

1. Name Of Proposed Precinct	2. Is this a new precinct?	3. Election Division & STFID Number *(To Be Completed By Election Division)*
SJ 18	☐ Yes ☒ No	

4. District Information

Congressional 1 Indiana Senate 1 Indiana House 14

5. Number Of Active Voters *(IC 3-5-2-1.7)*	6. Number Of Inactive Voters	7. Number Of Registered Voters *(Must Equal Total Of Active And Inactive Voters)*
0	0	0

8. Total Number Of Precincts In The County If Submission Is Approved

____ Voting Precincts 6 Non-Voting Precincts

9. Date Of County Executive's Adopted Order	10. Date Of First Election After Precincts Are Approved
	May 5, 2026

11. Precincts Affected By This Proposed Order *(Complete a Precinct Summary Statement for each precinct. Please note that when changing boundaries of one precinct you will need to complete a separate IEC-8 for any other precinct affected by the change.)*

SJT 08

12. List Any Attached Documents *(i.e. map 6 of 20 maps, etc.)*

Map, Census blocks Annex # 1837

Does any portion of the newly established precinct split or divide any of the following?	Yes	No
13. School Corporation District Boundary		X
14. City or Town Boundary		X
15. City or Town Council District Boundary		X
16. Census Block Boundary	X	
17. Other *(Please Describe)*		X

Method of Voting

18. ☐ Optical Scan Ballot Card ☐ Electronic ☒ Combination *(Please Specify)*: Microvote

19. What is the designated location and address for the polling place for this precinct?

Clark Middle School (Door 1)
8915 W 93rd Ave
Saint John, IN 46373

(NOTE: This designation of a polling place remains in effect until later action by the county executive under state law.)

20. Does this polling place meet Indiana's polling place accessibility requirements? ☒ Yes ☐ No

Precinct Change Reason

21. Briefly state the reason for the precinct change. *(Attach additional sheet if necessary.)*

Annexation

Additional Information

22. Name and Contact Information Of County Election Staff Person Who Prepared This Form:

Brenda Weatherspoon
Annette Mellady 219-755-3795

23. Does the county have access to Geographic Information System (GIS)? ☒ Yes ☐ No

Name and Contact Information Of County GIS Staff:

24. Does the county use Census Tiger files? ☐ Yes ☒ No

State Office Use Only

25. Type Of Geographic Files Used by County *(If Known By Staff Of The Indiana Election Division Or Office Of Census Data)*

SJ 18

GEOID20

180890426112007 *

180890426112013

180890426112030 *

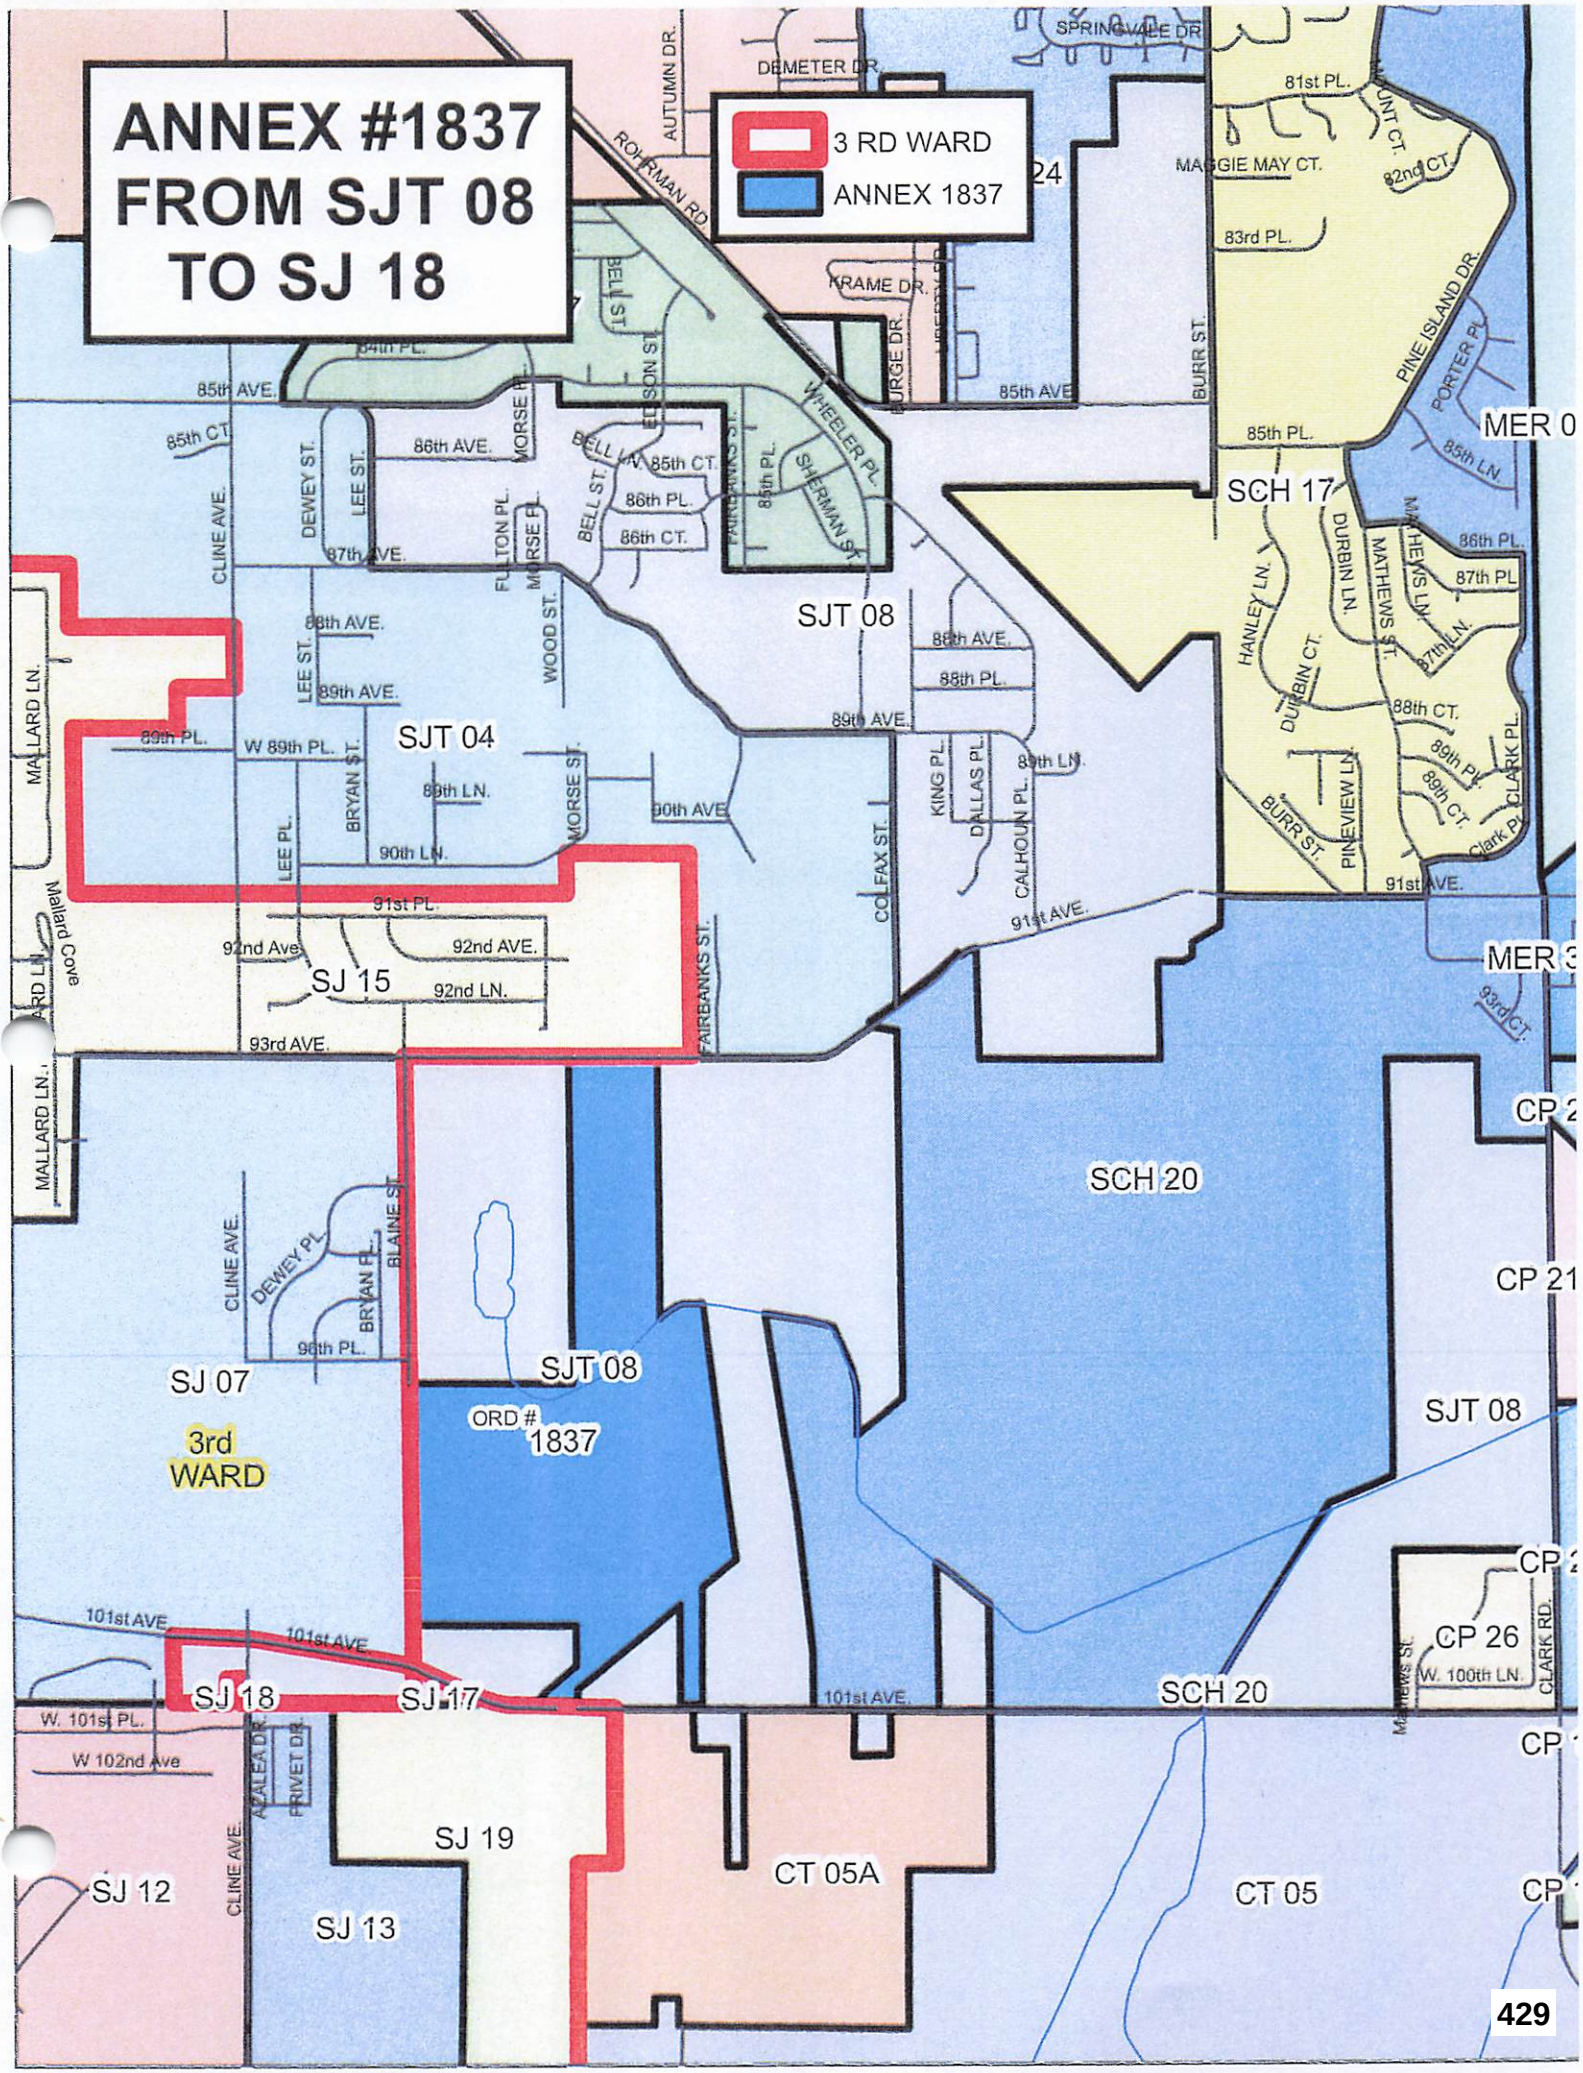
ANNEX #1837
FROM SJT 08
TO SJ 18
3 RD WARD
ANNEX 1837
SJT 08
SJT 04
SJ 15
SJ 07
3rd
WARD
ORD #
1837
SJT 08
SJ 18
SJ 17
SJ 19
SJ 12
SJ 13
CT 05A
CT 05
SCH 17
SCH 20
SCH 20
MER 0
MER 3
CP 2
CP 21
CP 2
CP 26
CP
SPRINGVALE DR.
DEMETER DR.
AUTUMN DR.
ROHRMAN RD.
KRAME DR.
BURGE DR.
81st PL.
MAGGIE MAY CT.
82nd CT.
83rd PL.
PINE ISLAND DR.
PORTER PL.
85th LN.
85th PL.
85th AVE.
85th CT.
86th AVE.
86th PL.
86th CT.
87th AVE.
87th PL
87th LN.
88th AVE.
88th PL.
88th CT.
89th AVE.
89th PL.
89th LN.
89th CT.
90th AVE.
90th LN.
91st PL.
91st AVE.
92nd Ave
92nd AVE.
92nd LN.
93rd AVE.
93rd CT.
W 89th PL.
W. 100th LN.
101st AVE
101st AVE.
W. 101st PL.
W 102nd Ave
BELL ST.
EDISON ST.
WHEELER PL.
SHERMAN ST.
FAIRBANKS ST.
MORSE PL.
FULTON PL.
WOOD ST.
LEE ST.
DEWEY ST.
CLINE AVE.
MALLARD LN.
Mallard Cove
BRYAN ST.
LEE PL.
MORSE ST.
COLFAX ST.
KING PL.
DALLAS PL.
CALHOUN PL.
BURR ST.
PINEVIEW LN.
CLARK PL.
Clark Pl.
HANLEY LN.
DURBIN LN.
DURBIN CT.
MATHEWS ST.
MATHEWS LN.
BLAINE ST.
DEWEY PL.
BRYAN PL.
AZALEA DR.
PRIVET DR.
CLARK RD.
Mathews St.
429

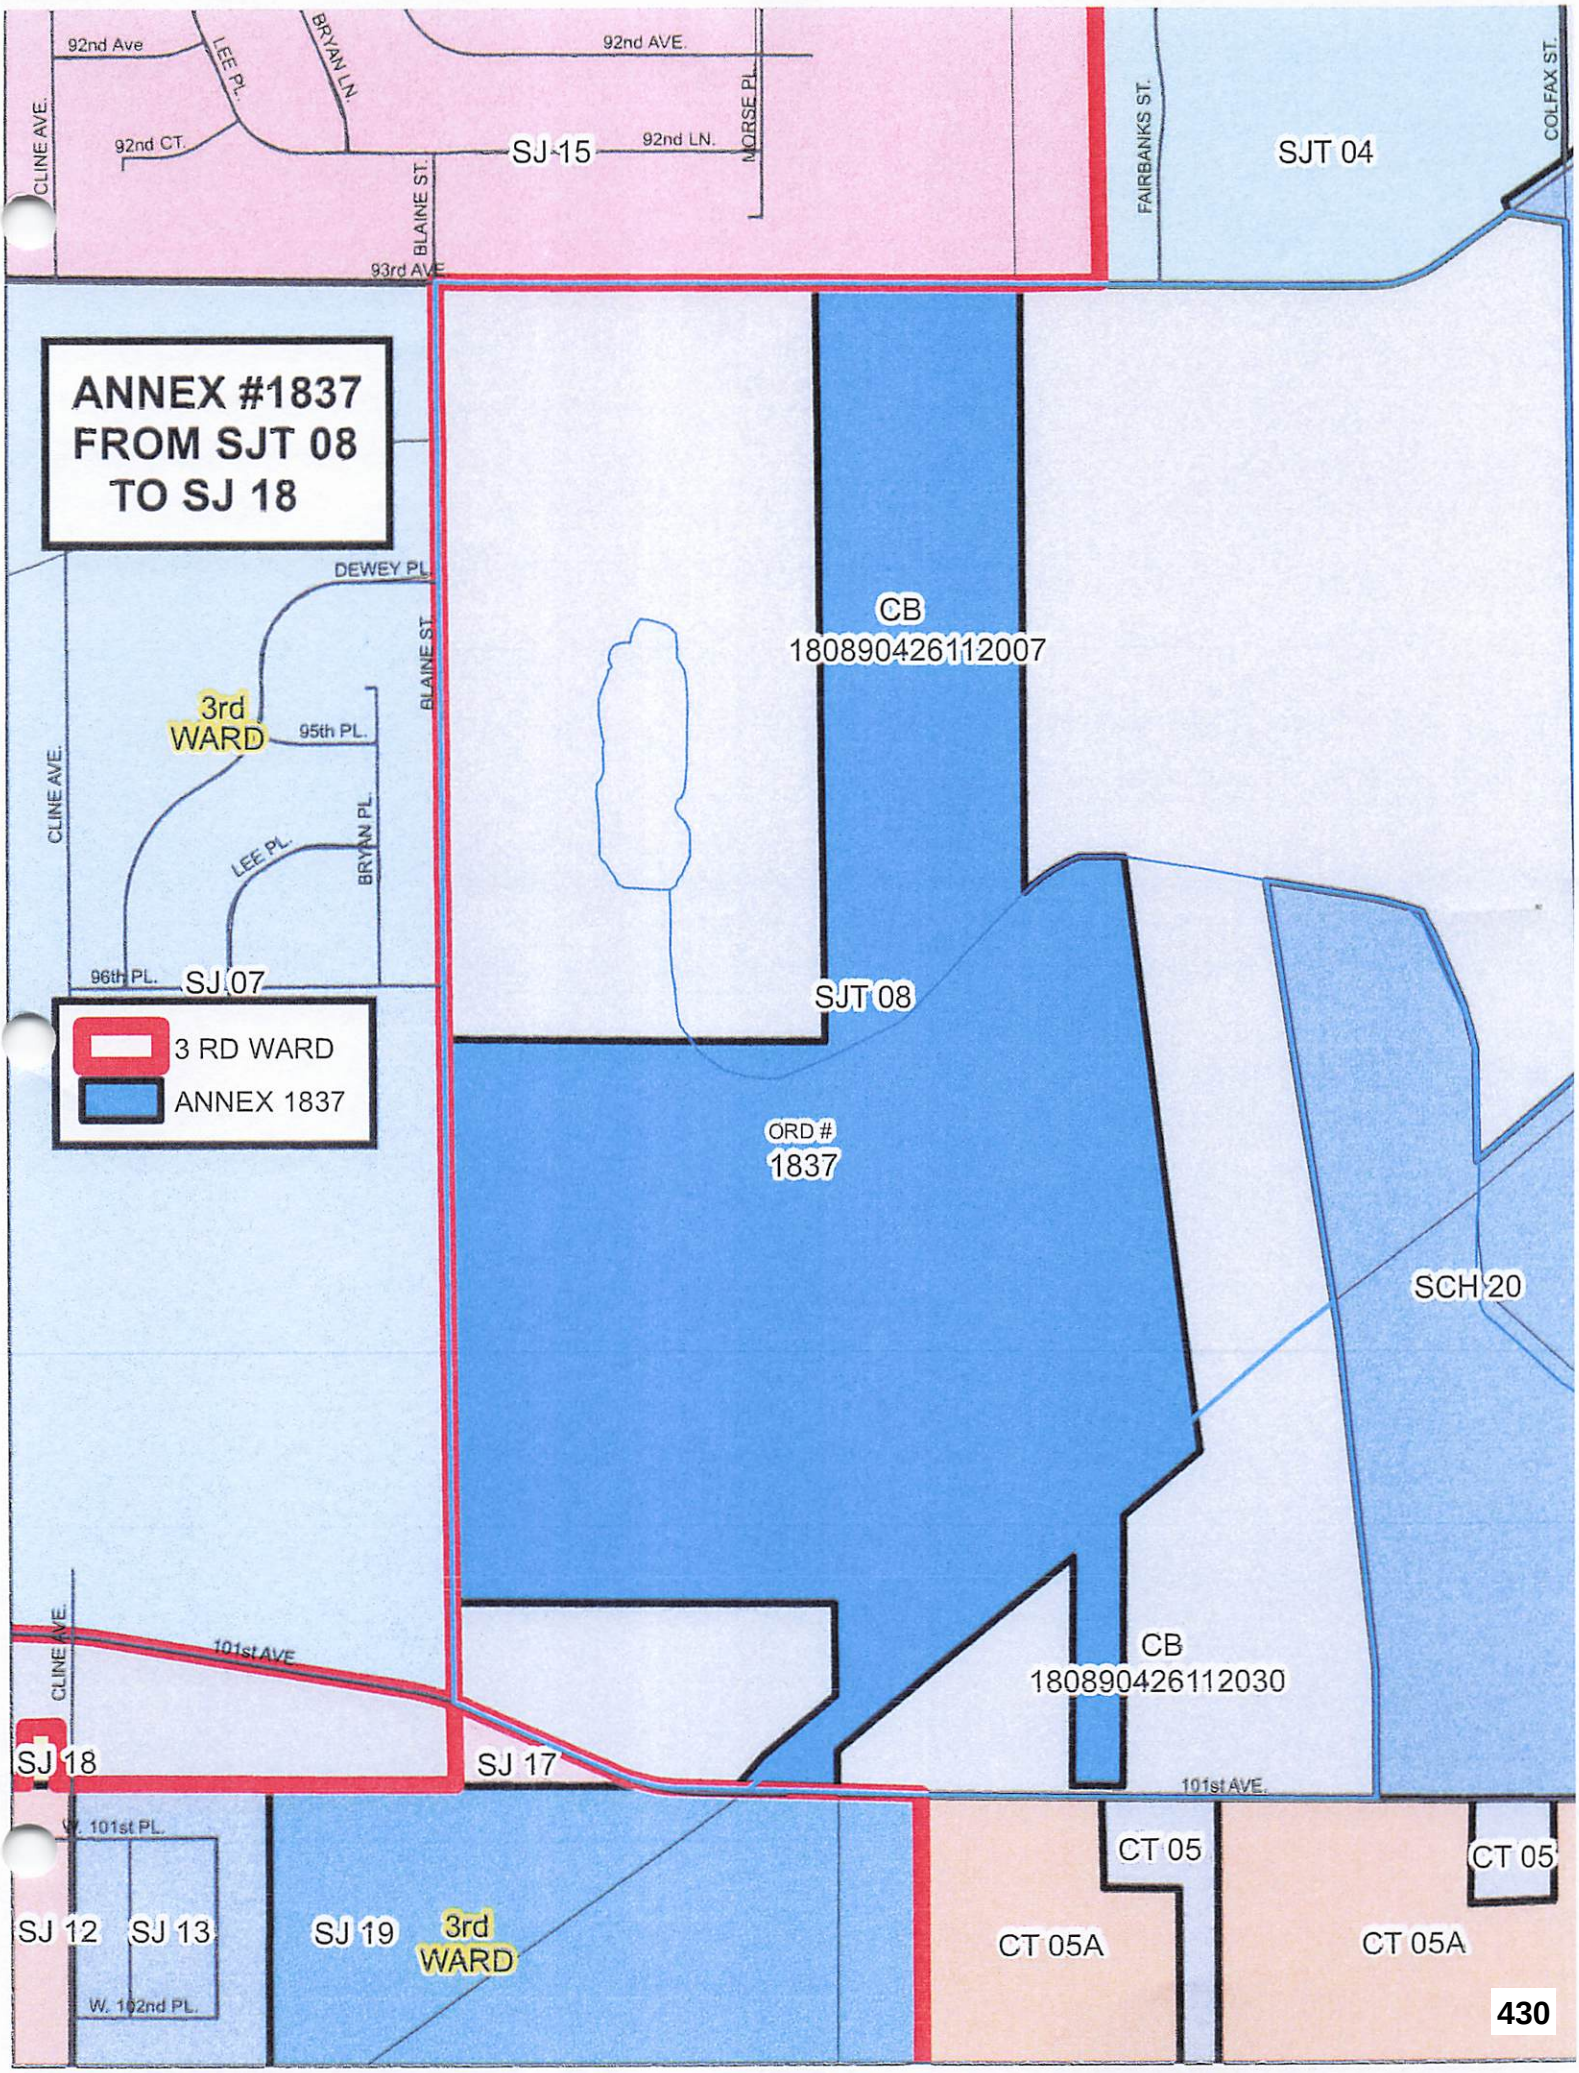
ANNEX #1837
FROM SJT 08
TO SJ 18
92nd Ave
LEE PL.
BRYAN LN.
92nd AVE.
CLINE AVE.
92nd CT.
SJ 15
92nd LN.
MORSE PL.
BLAINE ST.
93rd AVE
FAIRBANKS ST.
SJT 04
COLFAX ST.
DEWEY PL.
CB
180890426112007
3rd
WARD
95th PL.
BLAINE ST.
CLINE AVE.
BRYAN PL.
LEE PL.
96th PL.
SJ 07
SJT 08
3 RD WARD
ANNEX 1837
ORD #
1837
SCH 20
CB
180890426112030
101st AVE
CLINE AVE.
SJ 18
SJ 17
101st AVE.
W. 101st PL.
SJ 12
SJ 13
SJ 19
3rd
WARD
CT 05
CT 05
CT 05A
CT 05A
W. 102nd PL.
430

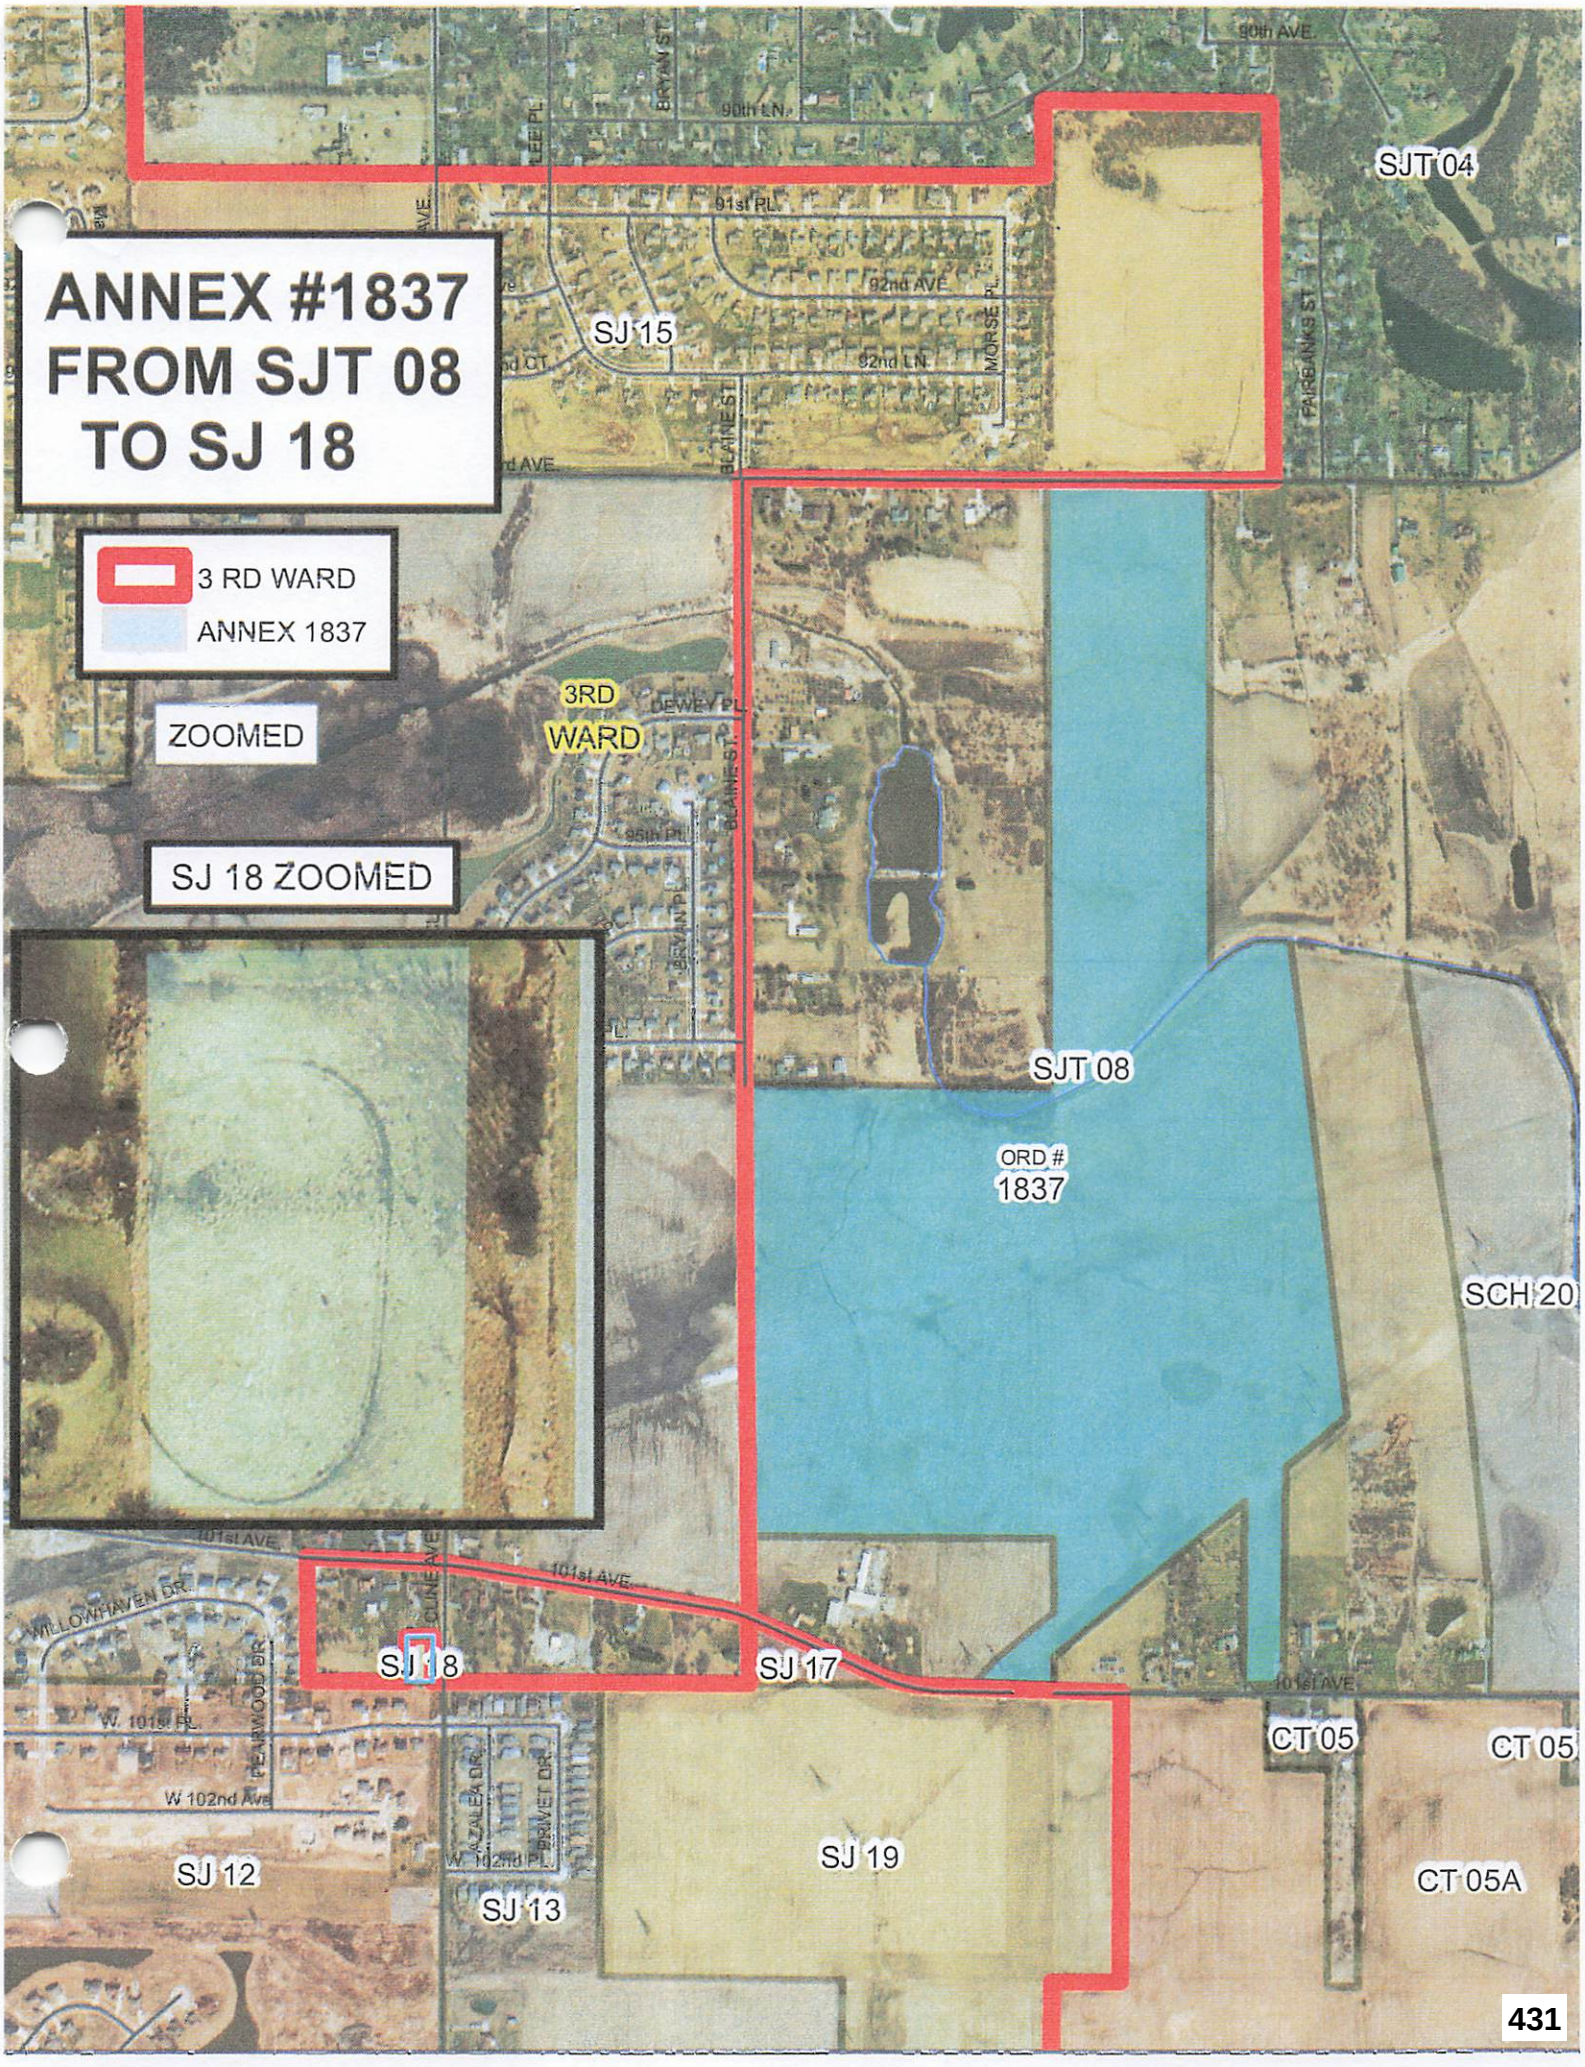
ANNEX #1837
FROM SJT 08
TO SJ 18
3 RD WARD
ANNEX 1837
ZOOMED
SJ 18 ZOOMED
3RD
WARD
SJT 04
SJ 15
SJT 08
ORD #
1837
SCH 20
SJ 18
SJ 17
SJ 12
SJ 13
SJ 19
CT 05
CT 05
CT 05A
90th AVE.
90th LN.
91st PL.
92nd AVE
92nd LN.
BRYANT ST
LEE PL
MORSE PL
FAIRBANKS ST
BLAINE ST
DEWEY PL
95th PL
BRYANT PL
101st AVE
CLINE AVE
WILLOWHAVEN DR.
PEARWOOD DR.
W. 101st PL.
W 102nd Ave
AZALEA DR.
PRIVET DR.
W. 102nd PL.

Item Cover Page

BOARD OF ELECTIONS AGENDA ITEM REPORT

DATE:	July 30, 2025
SUBMITTED BY:	Jessica Messler,Elections
ITEM TYPE:	Elections Agenda Item
AGENDA SECTION:	New Business
SUBJECT:	Special Election - Lake Central School Corp.
SUGGESTED ACTION:	

ATTACHMENTS:

Lake Central SC - Certified Referendum Resolutions with Revenue Spending Plan.pdf
Lake Central SC - DLGF Order Approving Ballot Language.pdf
Lake Central School Corporation Letter to Election Board - 2025 Operating Referendum.pdf

EXHIBIT A

RESOLUTION AUTHORIZING ADMINISTRATION REGARDING CALCULATIONS FOR POTENTIAL REFERENDUM TAX LEVY

WHEREAS, Indiana Code ("I.C.") 20-46-1, as amended (the "Act"), permits a public school corporation to adopt a resolution to place a referendum on the ballot if the governing body of the school corporation determines that the school corporation cannot, in a calendar year, carry out its public educational duty unless it imposes a referendum tax levy under the Act; and

WHEREAS, the administration and the Board of School Trustees (the "Board") of Lake Central School Corporation (the "School Corporation") have been investigating the need for a potential referendum levy (the "Referendum Levy") in order to fund essential educational and operational expenditures of the School Corporation; and

WHEREAS, the Act requires certain procedures when a school corporation is considering placing a referendum on a ballot; now, therefore,

BE IT RESOLVED, that this Board authorizes the Superintendent, Assistant Superintendent, or Director of Business Services of the School Corporation (the "Administration"), or the designee of any of the aforementioned Administration, to continue to investigate the need for a Referendum Levy at the maximum property tax rate of $0.2614, which authorization includes communicating, on behalf of the Board, such tax rate to the Lake County Auditor in order to make any and all needed calculations under the Act, and communicating with the Indiana Department of Local Government Finance on behalf of the Board.

BE IT FURTHER RESOLVED, that any officer of the Board or the Administration, or any designee thereof, and hereby is, authorized, empowered and directed, on behalf of the School Corporation, to take any and all action as such person deems necessary or desirable to effectuate the foregoing resolution, and any such actions heretofore made or taken be, and hereby are, ratified and approved.

Passed and adopted this 30th day of June, 2025.

Cindy Sees
President, Board of School Trustees

Janice Malchow
Vice President, Board of School Trustees

EXHIBIT B

REFERENDUM TAX LEVY RESOLUTION

WHEREAS, Indiana Code 20-46-1, as amended (the "Act"), permits a public school corporation to adopt a resolution to place a referendum on the ballot if the governing body of the school corporation determines that the school corporation cannot, in a calendar year, carry out its public educational duty unless it imposes a referendum tax levy under the Act; and

WHEREAS, the Board of School Trustees (the "Board") of the Lake Central School Corporation (the "School Corporation"), being the governing body of the School Corporation, has determined that based on current revenue calculations for the years 2026 through and including 2033, the School Corporation will not be able to carry out its public educational duty unless it annually imposes a referendum tax levy in accordance with the Act; and

WHEREAS, pursuant to the Act, a copy of a proposed Revenue Spending Plan was presented to the Board, which is attached to this Resolution as Exhibit B-1 (the "Revenue Spending Plan"); and

WHEREAS, based on the foregoing, the Board now desires to adopt a resolution to place a referendum on the November 4, 2025, ballot under the Act; now, therefore,

BE IT RESOLVED, that this Board hereby determines that based on current revenue calculations for the years 2026 through and including 2033, the School Corporation will not be able to carry out its public educational duty unless it annually imposes a referendum tax levy not to exceed $17,772,033 per year starting in calendar year 2026 through and including 2033.

BE IT FURTHER RESOLVED, that the School Corporation substantially complied with the procedures required by Indiana Code 20-46-1-8 regarding the voluntary participation of charter schools in the referendum tax levy. However, no charter schools responded in writing with a desire to participate. Therefore, the School Corporation does not plan to distribute any revenue from the referendum tax levy deposited into the School Corporation's education fund to a charter school.

BE IT FURTHER RESOLVED, that there shall be placed on a ballot to be considered in a referendum of the registered voters residing in the boundaries of the School Corporation at an election to be held on November 4, 2025, a question in substantially the following format, subject to completion and certification of certain information by the Lake County Auditor as required by law, and subject to approval by the Indiana Department of Local Government Finance:

> "Shall Lake Central School Corporation increase property taxes paid to the school corporation for no more than eight (8) years for the purpose of sustaining educational and operational funding stability in response to reductions in property tax revenue, including recruiting and retaining teachers and staff, supporting essential student health and safety initiatives, and maintaining class sizes, academic programs, and opportunities to meet the learning needs of all students, by imposing a property tax rate that does not exceed $0.2614 and results in a

maximum annual amount that does not exceed $17,772,033? If this operating referendum public question is approved by the voters, for a median residence of $350,000, the property's annual property tax bill would increase by $474 per year. The most recent operating referendum public question proposed by the school corporation was held in 2018 and passed."

BE IT FURTHER RESOLVED, that the Superintendent, Assistant Superintendent, or the Director of Business Services (collectively, the "Administration"), or the President or Secretary of the Board, be and hereby is authorized to certify a copy of this resolution to the Indiana Department of Local Government Finance (the "DLGF") in accordance with the Act.

BE IT FURTHER RESOLVED, that the Revenue Spending Plan presented at this meeting and attached hereto as Exhibit B-1 is hereby approved and adopted. Further, the Board confirms that such plan may be amended and supplemented each year as part of the budget process, as permitted by Indiana Code 20-46-1-8(h) and all other applicable laws.

BE IT FURTHER RESOLVED, that any officer of the Board, and the Administration, each hereby is, authorized, empowered and directed, on behalf of the School Corporation, to take any and all action as such person deems necessary or desirable to effectuate the foregoing resolutions, including (i) requesting certification of certain financial information to be provided by the Lake County Auditor, as required by the Act, and (ii) making any revisions to the aforementioned form of the public question, or a replacement of such question in its entirety, in order to receive approval from the DLGF; further, that all such actions heretofore made or taken by the board or the Administration be, and hereby are, ratified and approved.

Passed and adopted this 30th day of June, 2025.

Cindy Seed
President, Board of School Trustees

Janice M. Maldow
Vice President, Board of School Trustees

EXHIBIT B-1

REVENUE SPENDING PLAN

(Attached)

LAKE CENTRAL SCHOOL CORPORATION
Proposed Revenue Spending Plan

Pursuant to I.C. 20-46-1-8(e) as applicable to the Referendum Tax Levy which will be proposed to voters on November 4, 2025

Referendum Question Information:

- Number of Years of Referendum Tax Levy: 8
- Funding Purposes: Recruiting and retaining teachers and staff, supporting essential student health and safety initiatives, and maintaining class sizes, academic programs and opportunities to meet the learning needs of all students
- Maximum Tax Levy: $17,772,033

Estimate of the annual revenue expected to be collected from the referendum levy:	$17,772,033[1]
Specific purposes for which the referendum levy will be used:	**Estimate of the annual amounts that will be expended for each purpose:** [2]
Retaining Teachers and Staff	$12,210,000
Student Health and Safety Initiatives	$1,680,033
Maintaining Class Sizes	$2,132,000
Advancing Academic Programs and Opportunities	$1,750,000

[1] Based on current net assessed valuation as of the date of approval of this Revenue Spending Plan. No assumptions regarding assessed valuation growth or loss are made in this Revenue Spending Plan.

[2] This is an estimate based on current law, current revenue amounts and sources, and anticipated needs which may change over time. The school corporation reserves the right to amend this plan each year and over time to more closely align with the actual revenue received and educational and operational needs of the district.

CERTIFICATION OF REFERENDUM TAX LEVY RESOLUTION

I, Cindy Sues, President of the Board of School Trustees (the "Board") of Lake Central School Corporation, hereby certify that I was present at the meeting of the Board on June 30, 2025. Furthermore, I affirm under the penalties for perjury that the resolution attached to this certificate is a true and correct copy of the resolution that was adopted by a majority of the Board and signed by the President and Vice President of the Board.

I affirm, under the penalties for perjury, that the foregoing representations are true to the best of my knowledge and belief.

Date: June 30, 2025

Cindy Sues

President, Board of School Trustees

DEPARTMENT OF LOCAL GOVERNMENT FINANCE
100 NORTH SENATE AVENUE
IGC-N, ROOM N1058
INDIANAPOLIS, INDIANA 46204

IN THE MATTER OF THE REVIEW OF PROPOSED LANGUAGE FOR A BALLOT QUESTION REGARDING LAKE CENTRAL SCHOOL CORPORATION, LAKE COUNTY	**)**	**No. 25-013-REF**

FINDINGS AND FINAL DETERMINATION ON PROPOSED QUESTION SUBMITTED JULY 14, 2025

---

1. Lake Central School Corporation ("Corporation") proposes to place an operating referendum on the ballot for the purpose of imposing a referendum tax levy.

2. Under Indiana law, voters in the area served by the Corporation will vote in a referendum to approve or deny the Corporation's proposed tax rate.

3. Indiana law governs the format and wording of the ballot question for the referendum.

4. Under Indiana law, the "question to be submitted to the voters in the referendum **must read as follows**":

> "Shall _____ (insert the name of the school corporation) increase property taxes paid to the school corporation for no more than _____ (insert the number of years immediately following the holding of the referendum) years for the purpose of funding _____ (insert a brief description of the purposes) by imposing a property tax rate that does not exceed _____ (insert property tax rate) and results in a maximum annual amount that does not exceed _____ (insert maximum amount of annual levy). If this operating referendum public question is approved by the voters, for a median residence of _____ (insert the school corporation's median household assessed value, rounded up to the next fifty thousand dollars ($50,000)), the property's annual property tax bill would increase by _____ (insert dollar amount, rounded up to the next whole dollar) per year. (If, in the previous five (5) years, the school corporation has conducted an operating referendum public question, the following shall also be included in the ballot language.) The most recent operating referendum public question proposed by the school corporation was held in _____ (insert year) and _____ (insert whether the measure passed or failed)."

Indiana Code 20-46-1-10 (emphasis added).[1] The number of years for which a referendum tax levy may be extended if the public question under this section is approved may not exceed eight (8) years.

5. The ballot question then must contain five parts:

    - The number of calendar years for which the tax will be in effect.
    - The purpose of the funding.
    - The name of the school corporation.
    - The year in which the most recent referendum was held and whether the referendum passed or failed.
    - The estimated average percent increase of taxes paid to the school corporation on residential and business property if the taxes are approved in the referendum, as certified by the county auditor under IC 20-46-1-10(e).

6. The law requires the Department of Local Government Finance ("Department") to review the language for compliance with IC 20-46-1-10. The Department may either approve or reject the language.

7. On July 14, 2025, the Department received a resolution from the Corporation presenting the proposed ballot question for the referendum to be held in November 2025. The resolution is represented to have been adopted on June 30, 2025. The proposed question reads as follows:

    > "Shall Lake Central School Corporation increase property taxes paid to the School Corporation for no more than eight (8) years for the purpose of sustaining educational and operational funding stability in response to reductions in property tax revenue, including recruiting and retaining teachers and staff, supporting essential student health and safety initiatives, and maintaining class sizes, academic programs, and opportunities to meet the learning needs of all students, by imposing a property tax rate that does not exceed $0.2614 and results in a maximum annual amount that does not exceed $17,772,033? If this operating referendum public question is approved by the voters, for a median residence of $350,000, the property's annual property tax bill would increase by $474 per year. The most recent operating referendum public question proposed by the school corporation was held in 2018 and passed."

8. The Corporation previously held a property tax referendum in 2018, which passed.

9. On July 14, 2025, the Department received from the Corporation, pursuant to IC 20-46-1-10.3, a certification by the Lake County Auditor of the median household assessed value in the school corporation and the property tax increase on the median household should the referendum pass.

[1] Although the ballot question template prescribed by IC 20-46-1-10 was amended by Senate Enrolled Act 1-2025 ("SEA 1"), effective July 1, 2025, IC 20-46-1-23 provides that a ballot question proposed in a resolution adopted on or before June 30, 2025 may be placed on the ballot in an election held in the fall of calendar year 2025. However, IC 20-46-1-23 does not specify whether to use the ballot question template as in effect as of the date of the resolution or the template as modified by SEA 1. Therefore, the Department has no objection to using either the ballot template prescribed by IC 20-46-1-10 prior to or following the effective date of the change made by SEA 1.

Median Household Assessed Value and Property Tax Increase

10. As certified by the Lake County Auditor under IC 20-46-1-10.3, the median household assessed value is determined to be $350,000, and the property tax increase on the median household, should the referendum pass, is $474.

Compliance of Language

11. The Department must review the proposed language for compliance with IC 20-46-1-10. The Department may either approve or reject the language. The Department finds that the proposed language complies with IC 20-46-1-10.

Final Determination

WHEREFORE, based on the above findings and applicable law, the Department finds that the proposed language is in compliance with IC 20-46-1-10 and approves the language as proposed.

Dated this 23rd day of July, 2025.

STATE OF INDIANA
DEPARTMENT OF LOCAL GOVERNMENT FINANCE

Jason Cockerill, Commissioner
Department of Local Government Finance

Lake Central School Corporation

8260 Wicker Avenue
Tel: (219) 365-8507

St. John, IN 46373
Fax: (219) 365-6406

website: lcsc.us

Lawrence Veracco, Ph. D.
Superintendent

Rob James
Director of Business Services

July 28, 2025

Michael A. Brown, Lake County Clerk
County Election Board
2293 N. Main Street
Courts Building, 1st Floor
Crown Point, Indiana 46307
brownmx@lakecountyin.org

Peggy Holinga Katona, Lake County Auditor
2293 N. Main Street
Building 'A', 2nd Floor
Crown Point, Indiana 46307
katonpx@lakecountyin.org

Re: Certification and Request for Approval of the Local Public Question

Dear Michael and Peggy:

Pursuant to Indiana Code § 20-46-1-8(b), enclosed please find a copy of:

(1) Certified Resolution of the Board of School Trustees of Lake Central School Corporation (the "School Corporation") which was approved on June 30, 2025, pursuant to Indiana Code § 20-46-1-8(a), resolving that a referendum should be conducted in order for the School Corporation to levy a referendum tax in order to carry out its public education duty; and

(2) Documentation from the Department of Local Government Finance approving the final ballot language.

The School Corporation requests that the following question be submitted to the voters at the November 4, 2025 election, in the following form:

"Shall Lake Central School Corporation increase property taxes paid to the School Corporation for no more than eight (8) years for the purpose of sustaining educational and operational funding stability in response to reductions in property tax revenue, including recruiting and retaining teachers and staff, supporting essential student health and safety initiatives, and maintaining class sizes, academic programs, and opportunities to meet the learning needs of all students, by imposing

a property tax rate that does not exceed $0.2614 and results in a maximum annual amount that does not exceed $17,772,033? If this operating referendum public question is approved by the voters, for a median residence of $350,000, the property's annual property tax bill would increase by $474 per year. The most recent operating referendum public question proposed by the school corporation was held in 2018 and passed."

If you need any additional information or have any questions, please feel free to contact me at (219) 365-8507.

Sincerely,

LAKE CENTRAL SCHOOL CORPORATION

Dr. Lawrence Veracco, Superintendent